1 NORTH ELEVATION
A200SP 1:200

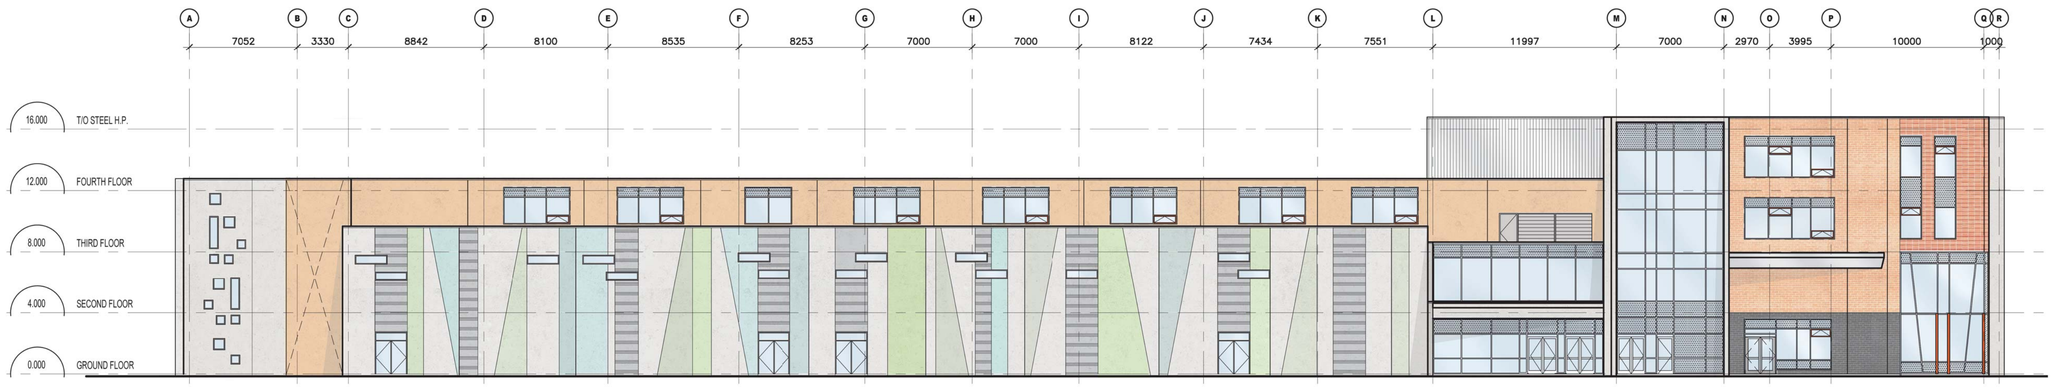

2 SOUTH ELEVATION
A200SP 1:200

3 EAST ELEVATION
A200SP 1:200

LEGEND

- TILT–UP TEXTURED CONCRETE PANELS
- TILT–UP LIGHT GRAY CONCRETE PANELS
- TILT–UP LIGHT BLUE CONCRETE PANELS
- TILT–UP LIGHT AQUA CONCRETE PANELS
- TILT–UP LIGHT GREEN CONCRETE PANELS
- TILT–UP LIGHT LIME–GREEN CONCRETE PANELS
- TILT–UP SALMON CONCRETE PANELS
- TILT–UP PANEL WITH BRICK VENEER: COLOUR 1
- TILT–UP PANEL WITH BRICK VENEER: COLOUR 2
- TILT–UP PANEL WITH BRICK VENEER: COLOUR 3
- COMPOSITE ALUMINUM PANEL CANOPIES
- PREFINISHED METAL SIDING – VERTICAL INSTALLATION
- SPANDREL GLAZING WITH INSULATED BACK PAN BEHIND IN ALUMINUM CURTAIN WALL
- VISION INSULATED GLASS UNITS IN ALUMINUM CURTAIN WALL
- OPERABLE WINDOW WITH INSULATED GLASS UNITS

OTTAWA–CARLETON
DISTRICT SCHOOL BOARD

ISSUE NO.	REV. NO.	DATE YYMMDD	ISSUE
1	0	2019/07/31	ISSUED FOR SITE PLAN CONTROL

LES IDÉES, CONCEPTS, DISPOSITIONS ET PLANS MONTRÉS OU REPRÉSENTÉS PAR CE DESSIN APPARTIENNENT À EDWARD J. CUHACI AND ASSOCIATES ARCHITECTS INC. ET ONT ÉTÉ CRÉÉS, ET DÉVELOPPÉS POUR ÊTRE UTILISÉS DANS LE CADRE DU PRÉSENT PROJET. ILS NE DOIVENT PAS ÊTRE UTILISÉS À D'AUTRES FINS NI COMMUNIQUÉS À QUI QUE CE SOIT SANS LA PERMISSION ÉCRITE DE EDWARD J. CUHACI AND ASSOCIATES ARCHITECTS INC.

L'ARCHITECTE DÉCLINE TOUTE RESPONSABILITÉ DÉCOULANT DE PROBLÈMES FAISANT SUITE AU NON RESPECT DES PLANS ET DEVIS OU DE L'INTENTION DU CONCEPT QU'ILS TRANSMETTENT, OU DE TOUS PROBLÈMES POUVANT RÉSULTER DU DÉFAUT DE TIERS D'OBTENIR OU DE SUIVRE LES INSTRUCTIONS DE L'ARCHITECTE RELATIVEMENT AUX ERREURS, OMISSIONS, INCOHÉRENCES, AMBIGUÏTÉS OU CONTRADICTIONS ALLÉGUÉS.

L'ENTREPRENEUR DOIT VÉRIFIER TOUTES LES DIMENSIONS SUR PLACE ET INFORMER L'ARCHITECTE DE TOUT ÉCART AVANT LE DÉBUT DES TRAVAUX. NE PAS MESURER LES DESSINS A L'ÉCHELLE.

ALL IDEAS, DESIGNS, ARRANGEMENTS, AND PLANS INDICATED OR REPRESENTED BY THIS DRAWING ARE OWNED BY AND THE PROPERTY OF EDWARD J. CUHACI AND ASSOCIATES INC. AND WERE CREATED EVOLVED, AND DEVELOPED FOR USE ON AND IN CONNECTION WITH THE SPECIFIED PROJECT. NONE OF THE IDEAS, DESIGNS, ARRANGEMENTS OR PLANS SHALL BE USED BY OR DISCLOSED TO ANY PERSON, FIRM, OR CORPORATION FOR ANY PURPOSE WHATSOEVER WITHOUT THE WRITTEN PERMISSION OF EDWARD J. CUHACI AND ASSOCIATES INC.

THE ARCHITECT WAIVES ANY AND ALL RESPONSIBILITY AND LIABILITY FOR PROBLEMS WHICH ARISE FROM FAILURE TO FOLLOW THESE PLANS, SPECIFICATIONS, AND THE DESIGN INTENT THEY CONVEY, OR FOR PROBLEMS WHICH ARISE FROM OTHERS' FAILURE TO OBTAIN AND/OR FOLLOW THE ARCHITECT'S GUIDANCE WITH RESPECT TO ANY ERRORS, OMISSIONS, INCONSISTENCIES, AMBIGUITIES OR CONFLICTS WHICH ARE ALLEGED.

CONTRACTOR TO VERIFY ALL DIMENSIONS AND NOTIFY THE ARCHITECT OF ANY DISCREPANCIES BEFORE WORK COMMENCES. DO NOT SCALE DRAWINGS

ONTARIO ASSOCIATION OF ARCHITECTS
ZOFIA ORLOWSKA-SOCHACZEWICZ
LICENCE
5281

EDWARD J CUHACI
& ASSOCIATES ARCHITECTS Inc.
171 Slater St, Suite 100, Ottawa, Ontario, K1P 5H7
Fax: (613) 236-1944 Telephone: (613) 236-7135 E-mail: info@cuhaci.com

PROJECT TITLE/TITRE DU PROJET
NEW STITTSVILLE HIGH SCHOOL
---
700 COPE DRIVE
OTTAWA, ONTARIO

OTTAWA - CARLETON DISTRICT SCHOOL BOARD
NEPEAN, ON K2H 6L3
133 GREENBANK ROAD

DRAWING TITLE/TITRE DU DESSIN
ELEVATIONS

SCALE / ECHELLE	AS SHOWN	PROJ. No	ISSUE No	REV. No
		1909	----	----
DRAWN BY / DESSINE PAR	CM/DS	DRAWING/DESSIN		
CHECKED BY / VERIFIE PAR	JJ	A200SP		
DATE	2019			

ACAD FILE/FICHIER: 1909-A200SP FOR PRINTING

DO NOT SCALE DRAWINGS
######

Plotter: DWG TO PDF.PC3 Page Setup: ---- Plot Date: 31/07/2019 Plot Time: 11:35:23 AM Plot By: CASSANDRA SIMS PLOT STAMP FOR EJC USE ONLY

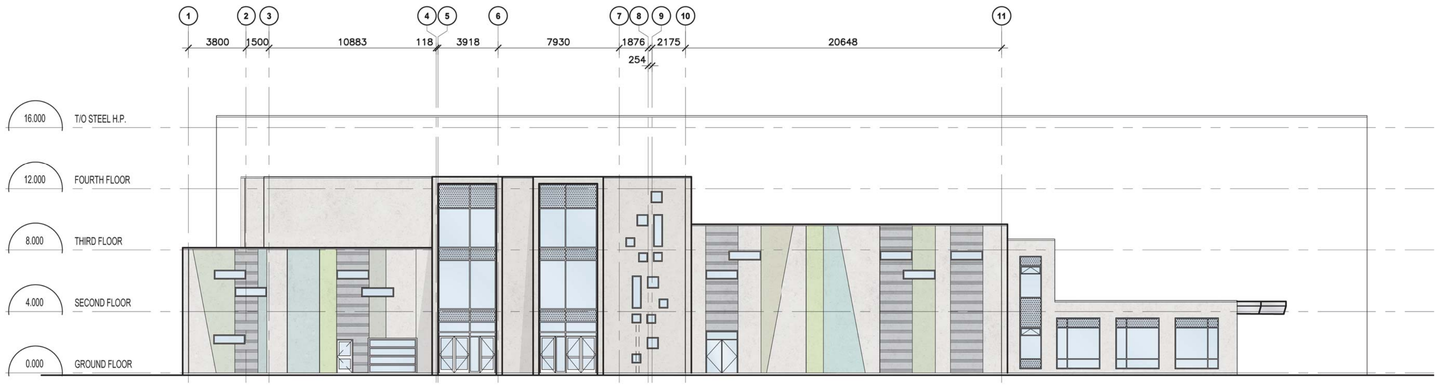

1 WEST ELEVATION
A201SP 1:200

2 PARTIAL WEST ELEVATION
A201SP 1:200

LEGEND

- TILT–UP TEXTURED CONCRETE PANELS
- TILT–UP LIGHT GRAY CONCRETE PANELS
- TILT–UP LIGHT BLUE CONCRETE PANELS
- TILT–UP LIGHT AQUA CONCRETE PANELS
- TILT–UP LIGHT GREEN CONCRETE PANELS
- TILT–UP LIGHT LIME–GREEN CONCRETE PANELS
- TILT–UP SALMON CONCRETE PANELS
- TILT–UP PANEL WITH BRICK VENEER: COLOUR 1
- TILT–UP PANEL WITH BRICK VENEER: COLOUR 2
- TILT–UP PANEL WITH BRICK VENEER: COLOUR 3
- COMPOSITE ALUMINUM PANEL CANOPIES
- PREFINISHED METAL SIDING – VERTICAL INSTALLATION
- SPANDREL GLAZING WITH INSULATED BACK PAN BEHIND IN ALUMINUM CURTAIN WALL
- VISION INSULATED GLASS UNITS IN ALUMINUM CURTAIN WALL
- OPERABLE WINDOW WITH INSULATED GLASS UNITS

OTTAWA–CARLETON
DISTRICT SCHOOL BOARD

ISSUE NO.	REV. NO.	DATE YY/MM/DD	ISSUE
1	0	2019/07/31	ISSUED FOR SITE PLAN CONTROL

LES IDÉES, CONCEPTS, DISPOSITIONS ET PLANS MONTRÉS OU REPRÉSENTÉS PAR CE DESSIN APPARTIENNENT À EDWARD J. CUHACI AND ASSOCIATES ARCHITECTS INC. ET ONT ÉTÉ CRÉÉS, ET DÉVELOPPÉS POUR ÊTRE UTILISÉS DANS LE CADRE DU PRÉSENT PROJET. ILS NE DOIVENT PAS ÊTRE UTILISÉS À D'AUTRES FINS NI COMMUNIQUÉS À QUI QUE CE SOIT SANS LA PERMISSION ÉCRITE DE EDWARD J. CUHACI AND ASSOCIATES ARCHITECTS INC.

L'ARCHITECTE DÉCLINE TOUTE RESPONSABILITÉ DÉCOULANT DE PROBLÈMES FAISANT SUITE AU NON RESPECT DES PLANS ET DEVIS OU DE L'INTENTION DU CONCEPT QU'ILS TRANSMETTENT, OU DE TOUS PROBLÈMES POUVANT RÉSULTER DU DÉFAUT DE TIERS D'OBTENIR OU DE SUIVRE LES INSTRUCTIONS DE L'ARCHITECTE RELATIVEMENT AUX ERREURS, OMISSIONS, INCOHÉRENCES, AMBIGUÏTÉS OU CONTRADICTIONS ALLÉGUÉS.

L'ENTREPRENEUR DOIT VÉRIFIER TOUTES LES DIMENSIONS SUR PLACE ET INFORMER L'ARCHITECTE DE TOUT ÉCART AVANT LE DÉBUT DES TRAVAUX. NE PAS MESURER LES DESSINS À L'ÉCHELLE.

ALL IDEAS, DESIGNS, ARRANGEMENTS, AND PLANS INDICATED OR REPRESENTED BY THIS DRAWING ARE OWNED BY AND THE PROPERTY OF EDWARD J. CUHACI AND ASSOCIATES INC. AND WERE CREATED EVOLVED, AND DEVELOPED FOR USE ON AND IN CONNECTION WITH THE SPECIFIED PROJECT. NONE OF THE IDEAS, DESIGNS, ARRANGEMENTS OR PLANS SHALL BE USED BY OR DISCLOSED TO ANY PERSON, FIRM, OR CORPORATION FOR ANY PURPOSE WHATSOEVER WITHOUT THE WRITTEN PERMISSION OF EDWARD J. CUHACI AND ASSOCIATES INC.

THE ARCHITECT WAIVES ANY AND ALL RESPONSIBILITY AND LIABILITY FOR PROBLEMS WHICH ARISE FROM FAILURE TO FOLLOW THESE PLANS, SPECIFICATIONS, AND THE DESIGN INTENT THEY CONVEY, OR FOR PROBLEMS WHICH ARISE FROM OTHERS' FAILURE TO OBTAIN AND/OR FOLLOW THE ARCHITECT'S GUIDANCE WITH RESPECT TO ANY ERRORS, OMISSIONS, INCONSISTENCIES, AMBIGUITIES OR CONFLICTS WHICH ARE ALLEGED.

CONTRACTOR TO VERIFY ALL DIMENSIONS AND NOTIFY THE ARCHITECT OF ANY DISCREPANCIES BEFORE WORK COMMENCES. DO NOT SCALE DRAWINGS

ONTARIO ASSOCIATION OF ARCHITECTS
ZOFIA ORLOWSKA-KRZEWICZ
LICENCE
5281

EDWARD J CUHACI
& ASSOCIATES ARCHITECTS Inc.
171 Slater St, Suite 100, Ottawa, Ontario, K1P 5H7
Fax: (613) 236-1944 Telephone: (613) 236-7135 E-mail: info@cuhaci.com

PROJECT TITLE/TITRE DU PROJET
NEW STITTSVILLE HIGH SCHOOL
---
700 COPE DRIVE
OTTAWA, ONTARIO

OTTAWA - CARLETON DISTRICT SCHOOL BOARD
NEPEAN, ON K2H 6L3
133 GREENBANK ROAD

DRAWING TITLE/TITRE DU DESSIN
ELEVATIONS

SCALE ECHELLE	AS SHOWN	PROJ. No 1909	ISSUE No ----	REV. No ----
DRAWN BY DESSINE PAR	CM/DS	DRAWING/DESSIN A201SP		
CHECKED BY VERIFIE PAR	JJ			
DATE	2019			

ACAD FILE/FICHIER: 1909-A201SP FOR PRINTING

DD-##-##-####
######

Plotter: DWG TO PDF.PC3 | Page Setup: ---- | Plot Date: 31/07/2019 Plot Time: 11:34:47 AM Plot By: CASSANDRA SIMS | PLOT STAMP FOR EJC USE ONLY