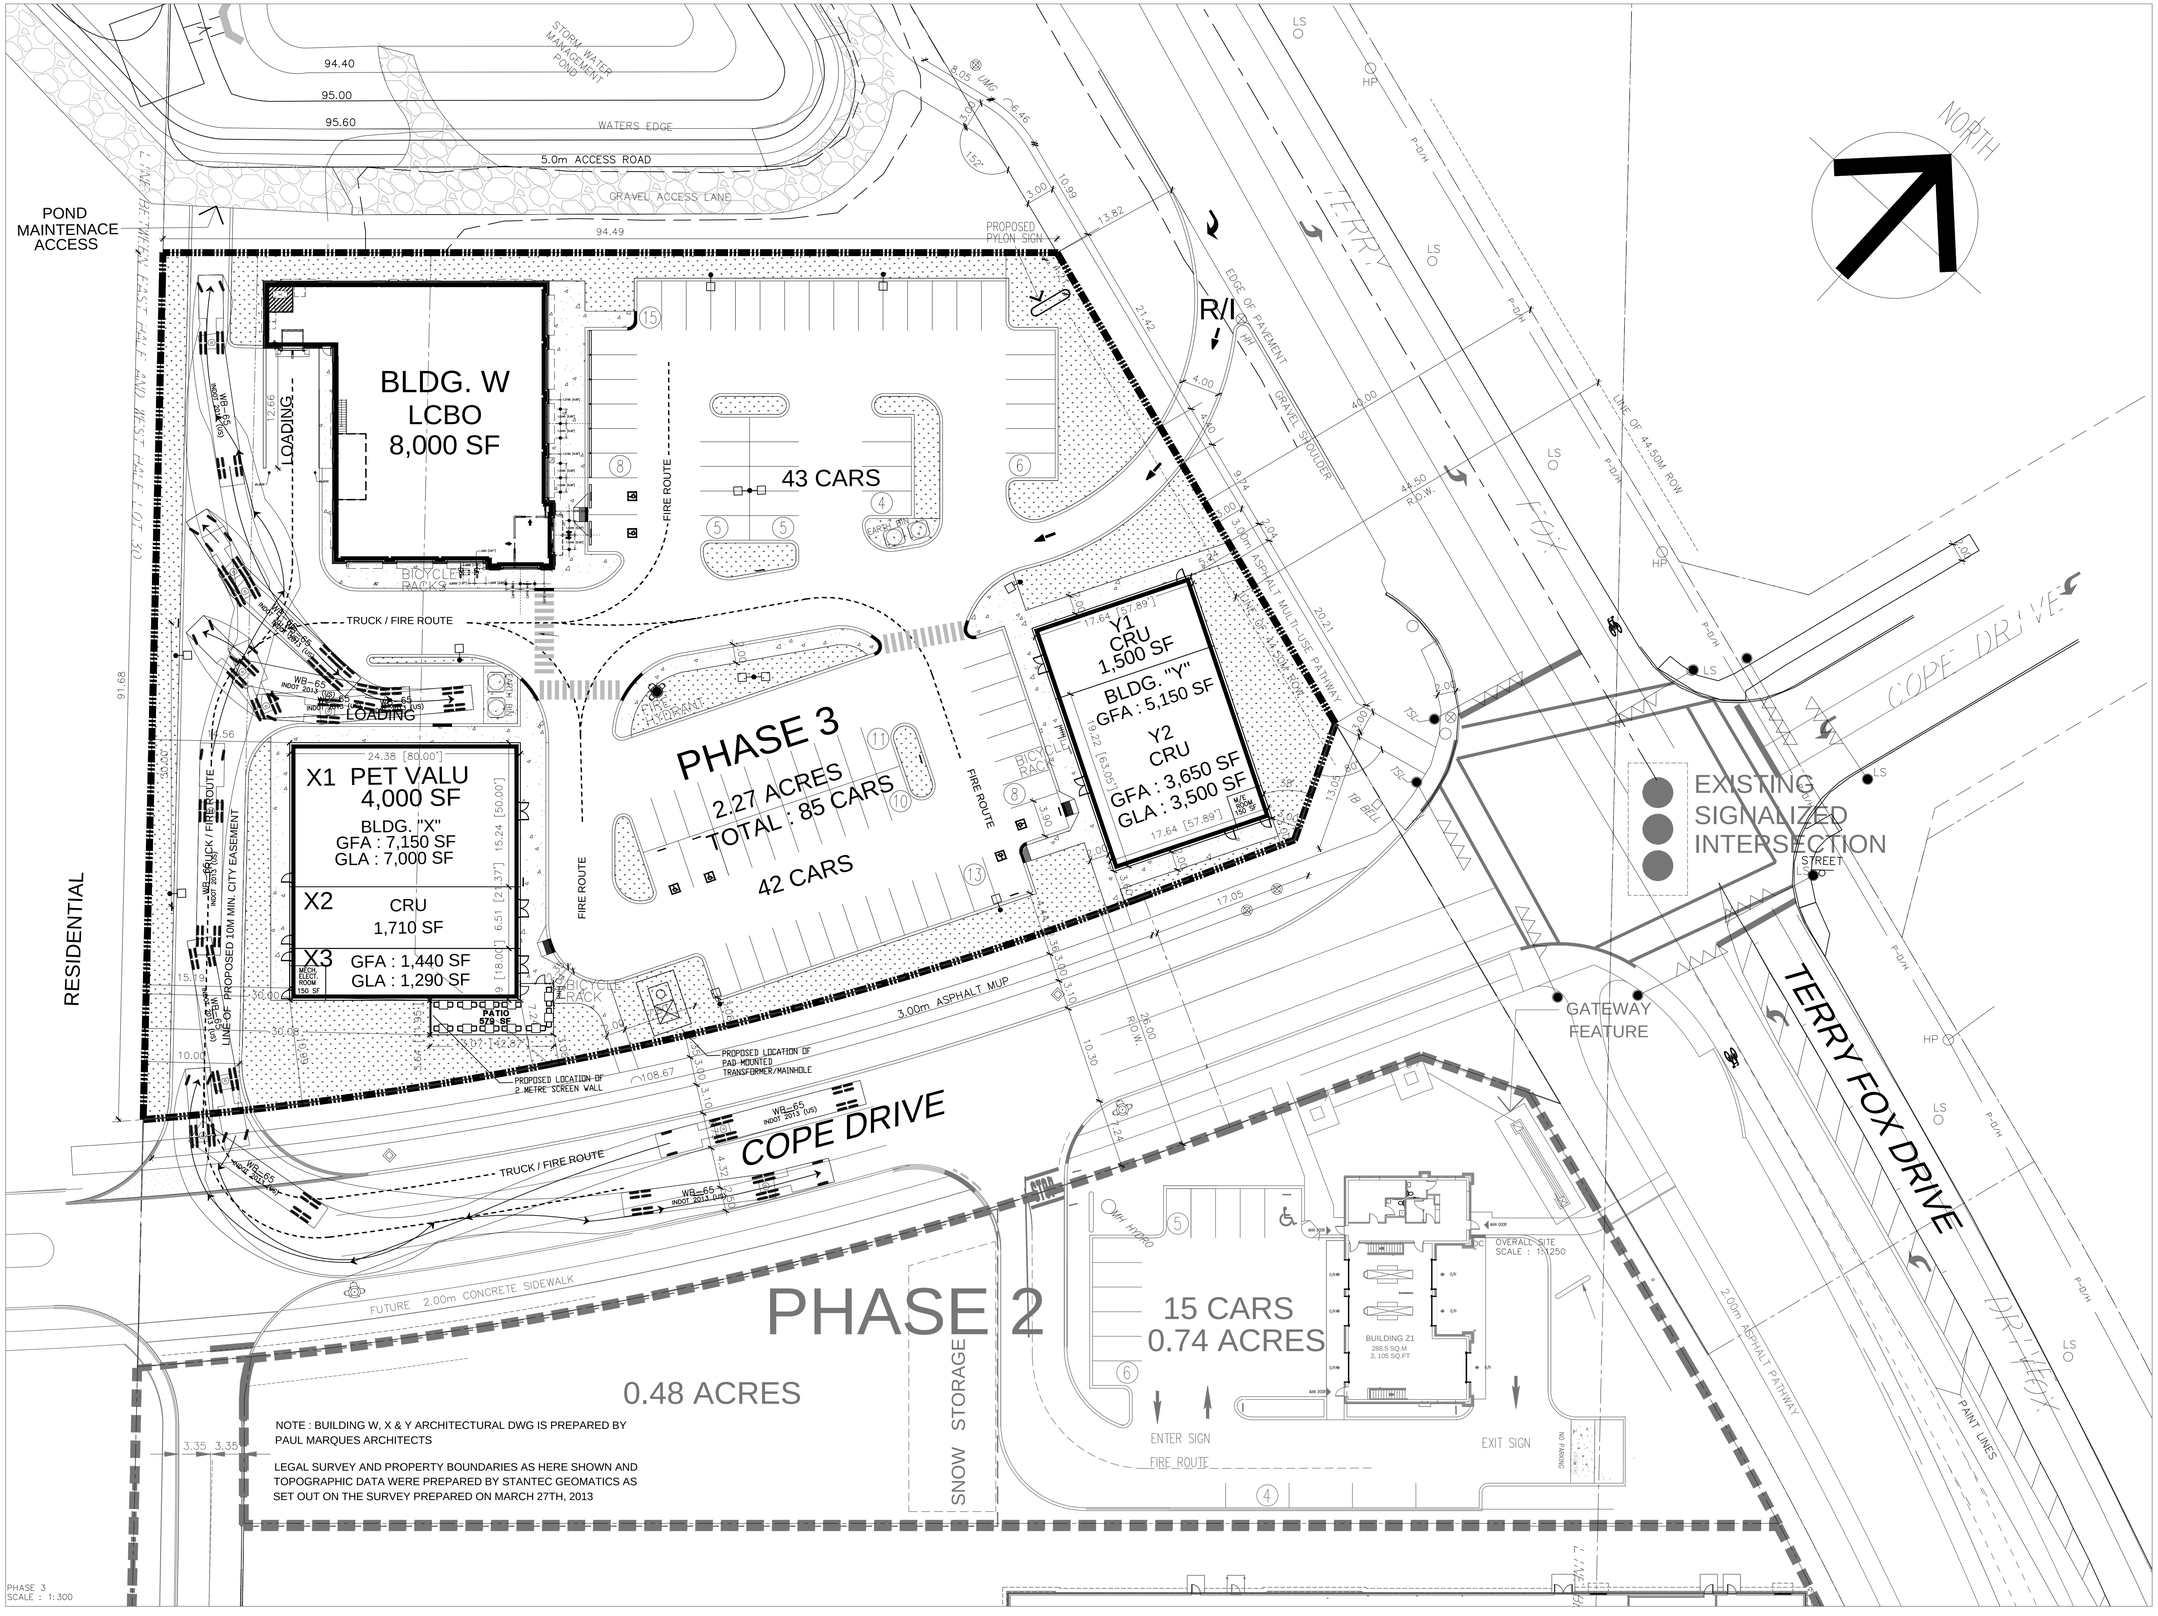

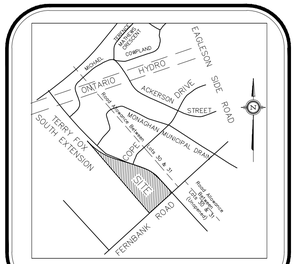

KEY PLAN
NOT TO SCALE

GENERAL NOTES :

1.
2. RECESSED CURB (REFFER TO BUILDING DWG)
3. DEPRESSED CONCRETE CURB AND RAMP MAX.1 to 10 SLOPE WITH MIN 0.61 M TACTILE WARNING SURFACE
4. CONCRETE SIDEWALK AT BUILDING
5. SPEED BUMP (REFER TO DETAIL)
6. CONCRETE SIDEWALK
7. LOADING DOCK AREA
8. CONCRETE CURB
9. SIAMESE CONNECTION
10. GRANULAR SHOULDER
11. PEDESTRIAN CROSSING
12. WALL MOUNTED LIGHT FIXTURE
13. 90° PARKING STRIPING (TYP.) AS SHOWN
14. HANDICAP PARKING SPACE AND SIGN (TYP.)
15. TRAFFIC FLOW ARROWS
16. STOP BAR
17. FIRE LANE MARKING
18. IMPRESSED ASPHALT
19. PARKING SPACE AND SIGN FOR CUSTOMER WITH CHILD
20. BIKE RACK
21. TEMPORARY ASPHALT CURB
22.
23. FENCE
24. CONCRETE CURB ISLAND (TYP.) AS SHOWN
25. PEDESTRIAN CROSSING SIGN
26. DIRECTIONAL SIGNS, 2.64m HIGH FROM FINISH GRADE TO THE TOP OF SIGN
27. STOP SIGN
28. CART CORRAL (BY OTHERS)
29. PYLON SIGN
30. LANDSCAPED AREA
31. LANDSCAPED ISLAND (TYP.) AS SHOWN
32. PAINTED ISLAND (TYP.) AS SHOWN
33. CONCRETE TRASH COMPACTOR PAD
34. TRANSFORMER PAD (SEE ARCH. DWGS.)
35. RETAINING WALLS AT LOADING DOCK (SEE ARCH. DWGS.)
36. 115mm NORMAL BROKEN YELLOW LINE AS PER LOCAL PROVINCIAL SPECS.
37. SCREEN WALL
38. 115mm SINGLE SOLID YELLOW LINE PER M.T.Q AS PER LOCAL PROVINCIAL SPECS.
39. 115mm SINGLE SOLID YELLOW TRAFFIC ALIGNMENT LINE
40.
41.
42.
43. PEDESTRIAN CROSSING 100mm PAINTED WHITE STRIPES 600mm O.C AT 45°

SA-003

LEGEND

- CONCRETE CURB
- PAINTED ISLAND
- LANDSCAPED ISLAND (CONCRETE CURB)

10 5 0 10 20 30 METRES

No.	DESCRIPTION	DATE	BY	QTY
7	REVIEW FOR LOBC'S COMMENTS	MAR. 05, 2020	PC	
6	ISSUED FOR CITY'S 2ND COMMENTS	FEB. 20, 2020	PC	
5	ISSUED FOR CITY'S COMMENTS	JAN. 28, 2020	PC	
4	ISSUED FOR CITY'S COMMENTS	JAN. 16, 2020	PC	
3	ISSUED FOR SITE PLAN APPROVAL	NOV. 06, 2019	PC	
2	ISSUED FOR SITE PLAN APPROVAL	OCT. 30, 2019	PC	
1	ISSUED FOR SITE PLAN APPROVAL	OCT. 15, 2019	PC	

REVISIONS

COMMERCIAL DEVELOPMENT
1140 TERRY FOX DRIVE
KANATA SOUTH, ONTARIO
SMART CENTRES
3200 HIGHWAY 7, VAUGHAN, ON, L4K 5Z5
TEL: 905-326-6400 FAX: 905-760-6220

TRUCK TURNING TEMPLATE - 2 -

PETROFF PARTNERSHIP ARCHITECTS
PETROFF
250 TOWN CENTRE BLVD. SUITE 300
MARKHAM ONTARIO CANADA L3R 8H8
TEL. 905. 470. 7000 FAX. 905. 470. 2500

ONTARIO ASSOCIATION OF ARCHITECTS
ALY HAMDY
LICENCE
6768

DESIGN BY : AH	CHECKED BY : AH	PROJECT No. 07040
DRAWN BY : PC	CHECKED BY : PC	
SCALE : AS SHOWN	DATE : MARCH 05, 2020	DRAWING No. SA-003
CONSULTANTS NO.		

D07-12-19-0193

#18066