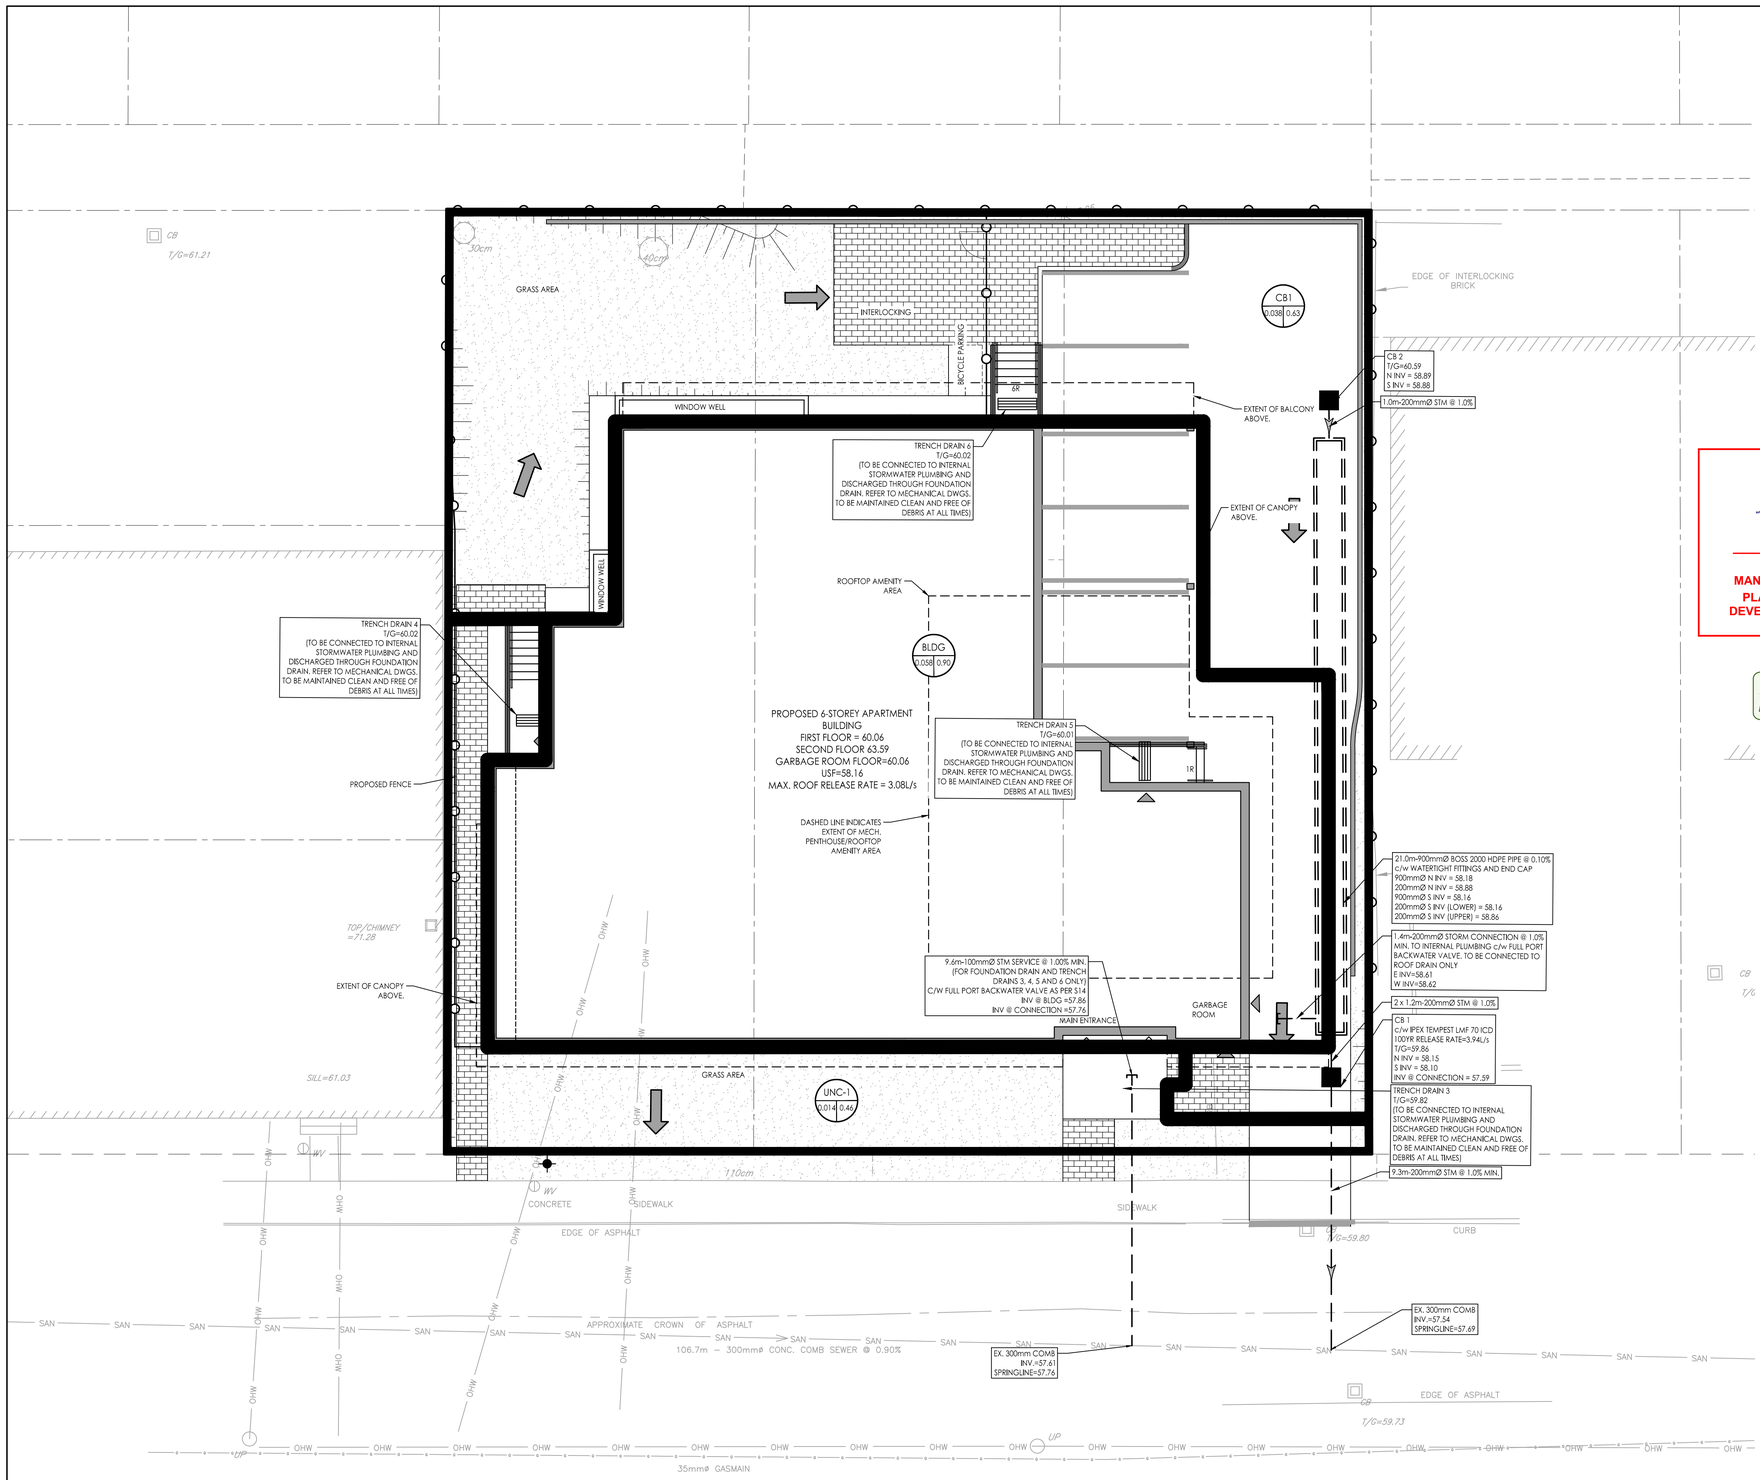

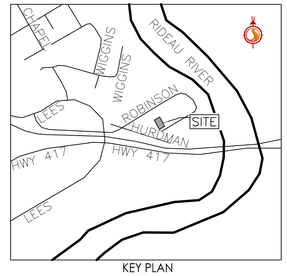

KEY PLAN
N.T.S.

DOUGLAS JAMES, MCIP, RPP
MANAGER, DEVELOPMENT REVIEW - CENTRAL
PLANNING, INFRASTRUCTURE & ECONOMIC
DEVELOPMENT DEPARTMENT, CITY OF OTTAWA

APPROVED
By Jamesdo at 1:03 pm, Feb 25, 2020

SCHEDULE OF INLET CONTROL DEVICES				
DRAINAGE AREA ID	STRUCTURE ID	ORIFICE TYPE	100YR HEAD (m)	100YR RELEASE RATE (L/s)
CB1	CB1	IPEX TEMPEST LMF 70	0.84	3.94

Stantec

Stantec Consulting Ltd.
400 - 1331 Clyde Avenue
Ottawa ON
Tel. 613.722.4420
www.stantec.com

Copyright Reserved

The Contractor shall verify and be responsible for all dimensions. DO NOT scale the drawing - any errors or omissions shall be reported to Stantec without delay.
The Copyrights to all designs and drawings are the property of Stantec. Reproduction or use for any purpose other than that authorized by Stantec is forbidden.

Legend

1 — AREA ID
0.50 | 0.90 — RUNOFF COEFFICIENT; STORM DRAINAGE AREA ha.
STORM DRAINAGE BOUNDARY
MAXIMUM PONDING LIMITS
DIRECTION OF EMERGENCY OVERLAND FLOW ROUTE
PROPOSED STORM SEWER
PROPOSED CATCHBASIN
EXISTING CATCHBASIN

Notes

APPROVED ☐ REFUSED ☐

THIS ____ DAY OF _____, 20____

DOUGLAS JAMES, MCIP, RPP, MANAGER
DEVELOPMENT REVIEW CENTRAL,
PLANNING, INFRASTRUCTURE AND ECONOMIC
DEVELOPMENT DEPARTMENT, CITY OF OTTAWA

	Revision	By	Appd.	YY.MM.DD
5	REVISED SITE PLAN	JP	KK	20.01.28
4	REVISED AS PER CITY COMMENTS	WJ	KK	19.11.29
3	REVISED AS PER CITY COMMENTS	WJ	KK	19.11.22
2	REVISED AS PER CITY COMMENTS	WJ	KK	19.08.14
1	ISSUED FOR REVIEW	WJ	KK	18.11.07

File Name: 160401443-DB	Dwn.	Chkd.	Dsgn.	YY.MM.DD
	JP	KK	SL	18.07.27

Permit-Seal

LICENSED PROFESSIONAL ENGINEER
K.L. SMADELLA
2020-02-06
PROVINCE OF ONTARIO

Client/Project

ROBINSON VILLAGE III
LIMITED PARTNERSHIP

6 STOREY APARTMENT
134 ROBINSON AVENUE
OTTAWA, ONTARIO

Title

STORM DRAINAGE PLAN

Project No. 160401443

Scale 1:100 (0 1 3 5m)

Drawing No. SD-1

Sheet 5 of 5

Revision 5

DWG 17856

D07-12-18-0172

W:\active\160401443_134-138 Robinson Ave\design\drawings\160401443-DB.dwg
2020/02/06 8:48 AM By: Pdangi - Jupiter

ORIGINAL SHEET - ARCH D