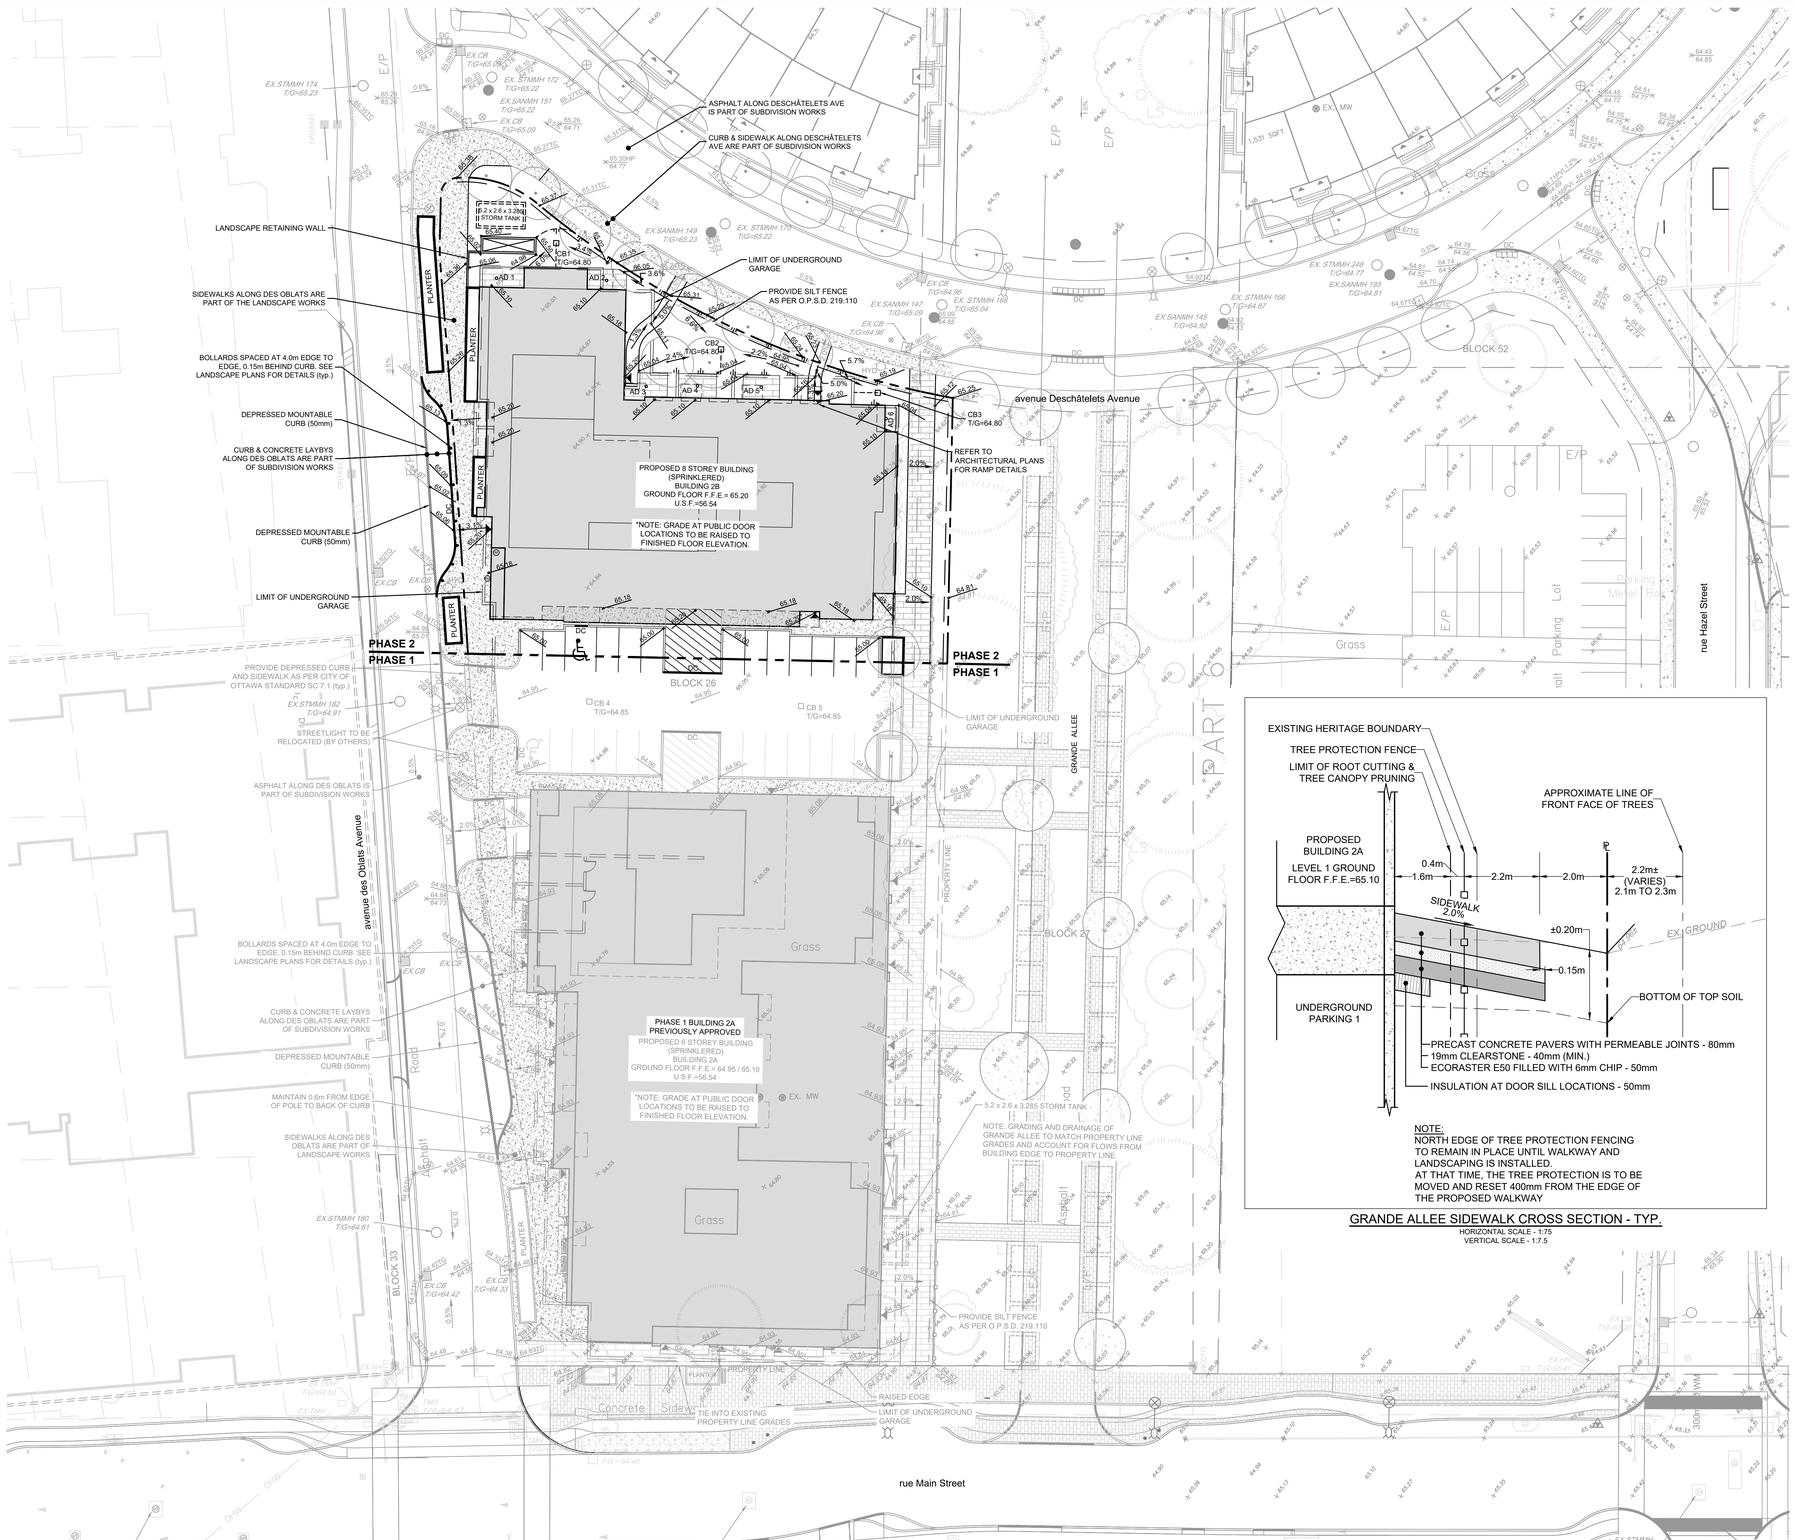

GRANDE ALLEE SIDEWALK CROSS SECTION - TYP.

HORIZONTAL SCALE - 1:75
VERTICAL SCALE - 1:7.5

NORTH

KEY PLAN
N.T.S.

SITE

SITE BENCHMARK
REFERENCED TO LOCAL GEODETIC DATUM
City of Ottawa MON 3640
ELEV: 66.702m
Tablet in stone foundation wall at SPU situated 2.4m west of most westerly of two basement windows and 0.727m above ground.

LEGEND

- SITE BOUNDARY
- PROPOSED ELEVATION / *EXISTING ELEVATION*
- PROPOSED TOP OF WALL ELEVATION
- *EXISTING TOP OF CURB ELEVATION*
- *EXISTING TOP OF GRATE ELEVATION*
- PROPOSED GRADE AND DIRECTION
- PROPOSED TERRACING (MAX 3:1)
- PROPOSED SILT FENCE
- PROPOSED AREA DRAIN
- PROPOSED SIAMESE CONNECTION
- PROPOSED BUILDING ENTRANCE
- PROPOSED RETAINING WALL
- PROPOSED BARRIER CURB
- PROPOSED DEPRESSED CURB
- PROPOSED DEPRESSED MOUNTABLE CURB (50mm)
- PROPOSED STREETLIGHT
- PROPOSED BOLLARD (SEE LANDSCAPE PLANS)
- *EXISTING VALVE AND VALE BOX*
- *EXISTING FIRE HYDRANT*
- *EXISTING CATCHBASIN*
- *EXISTING TOP OF GRATE*
- *EXISTING UTILITY POLE C/W GUY WIRES*
- *EXISTING STREETLIGHT*
- *EXISTING HYDRANT*
- *EXISTING TREES*
- PROPOSED CONCRETE LIMITS

GENERAL NOTES:

1) COORDINATE AND SCHEDULE ALL WORK WITH OTHER TRADES AND CONTRACTORS.
2) DETERMINE THE EXACT LOCATION, SIZE, MATERIAL AND ELEVATION OF ALL EXISTING UTILITIES PRIOR TO COMMENCING CONSTRUCTION. PROTECT AND ASSUME RESPONSIBILITY FOR ALL EXISTING UTILITIES WHETHER OR NOT SHOWN ON THIS DRAWING.
3) OBTAIN ALL NECESSARY PERMITS AND APPROVALS FROM THE CITY OF OTTAWA BEFORE COMMENCING CONSTRUCTION.
4) BEFORE COMMENCING CONSTRUCTION OBTAIN AND PROVIDE PROOF OF COMPREHENSIVE, ALL RISK AND OPERATIONAL LIABILITY INSURANCE FOR $5,000,000.00. INSURANCE POLICY TO NAME OWNERS, ENGINEERS AND ARCHITECTS AS CO-INSURED.
5) RESTORE ALL DISTURBED AREAS ON-SITE AND OFF-SITE, INCLUDING TRENCHES AND SURFACES ON PUBLIC ROAD ALLOWANCES TO EXISTING CONDITIONS OR BETTER TO THE SATISFACTION OF THE CITY OF OTTAWA AND ENGINEER.
6) REMOVE FROM SITE ALL EXCESS EXCAVATED MATERIAL, ORGANIC MATERIAL AND DEBRIS UNLESS OTHERWISE INSTRUCTED BY ENGINEER. EXCAVATE AND REMOVE FROM SITE ANY CONTAMINATED MATERIAL. ALL CONTAMINATED MATERIAL SHALL BE DISPOSED OF AT A LICENSED LANDFILL FACILITY.
7) ALL ELEVATIONS ARE GEODETIC.
8) REFER TO ARCHITECT'S AND LANDSCAPE ARCHITECT'S DRAWINGS FOR BUILDING AND HARDSURFACE AREAS AND DIMENSIONS.
9) REFER TO SERVICING DESIGN BRIEF PREPARED BY NOVATECH ENGINEERING CONSULTANTS LTD.
10) SAW CUT AND KEY GRIND ASPHALT AT ALL ROAD CUTS AND ASPHALT TIE IN POINTS AS PER CITY OF OTTAWA STANDARDS (R10).
11) PROVIDE LINE/PARKING PAINTING.
12) CONTRACTOR TO PROVIDE THE CONSULTANT WITH A GRADING PLAN INDICATING THE AS-BUILT ELEVATION OF EVERY DESIGN GRADE SHOWN ON THIS PLAN.
13) REFER TO GEOTECHNICAL REPORT (NO 1668819, JUNE 2017) PREPARED BY GOLDER ASSOCIATES FOR SUBSURFACE CONDITIONS, CONSTRUCTION RECOMMENDATIONS, AND GEOTECHNICAL INSPECTION REQUIREMENTS. THE GEOTECHNICAL CONSULTANT IS TO REVIEW ON-SITE CONDITIONS AFTER EXCAVATION PRIOR TO PLACEMENT OF THE GRANULAR MATERIAL.
14) ALL MATERIALS AND CONSTRUCTION METHODS SHALL BE IN ACCORDANCE WITH THE CITY OF OTTAWA STANDARDS AND SPECIFICATIONS AND ONTARIO PROVINCIAL STANDARDS AND SPECIFICATIONS. ONTARIO PROVINCIAL STANDARDS AND SPECIFICATIONS WILL APPLY WHERE NO CITY STANDARDS ARE AVAILABLE.
15) ALL PRIVATE APPROACHES MUST BE CONSTRUCTED AS PER CITY SPECIFICATION SC13.

GRADING NOTES:

1) ALL TOPSOIL, ORGANIC OR DELETERIOUS MATERIAL MUST BE ENTIRELY REMOVED FROM BENEATH THE PROPOSED PAVED AREAS.
2) EXPOSED SUBGRADES IN PROPOSED PAVED AREAS SHOULD BE PROOF ROLLED WITH A LARGE STEEL DRUM ROLLER AND INSPECTED BY THE GEOTECHNICAL CONSULTANT.
3) ANY SOFT AREAS EVIDENT FROM THE PROOF ROLLING SHOULD BE SUBEXCAVATED AND REPLACED WITH SUITABLE MATERIAL THAT IS FROST COMPATIBLE WITH THE EXISTING SOILS.
4) THE GRANULAR BASE SHOULD BE COMPACTED TO AT LEAST 100% OF THE STANDARD PROCTOR MAXIMUM DRY DENSITY VALUE. ANY ADDITIONAL GRANULAR FILL USED BELOW THE PROPOSED PAVEMENT SHOULD BE COMPACTED TO AT LEAST 95% OF THE STANDARD PROCTOR MAXIMUM DRY DENSITY VALUE.
5) GRADE AND/OR FILL BEHIND PROPOSED CURB AND BETWEEN BUILDINGS AND CURBS, WHERE REQUIRED TO PROVIDE POSITIVE DRAINAGE.
6) MINIMUM OF 2% GRADE FOR ALL GRASS AREAS UNLESS OTHERWISE NOTED.
7) ALL GRADES BY CURBS ARE EDGE OF PAVEMENT GRADES UNLESS OTHERWISE INDICATED.
8) ALL CURBS SHALL BE BARRIER CURB (150mm) UNLESS OTHERWISE NOTED AND CONSTRUCTED AS PER CITY OF OTTAWA STANDARDS (SC1.1).
9) REFER TO LANDSCAPE PLAN FOR PLANTING AND OTHER LANDSCAPE FEATURE DETAILS.

PAVEMENT STRUCTURE DETAILS:

PAVEMENT STRUCTURE

- 40mm Superpave 12.5mm PG 58-34
- 50mm Superpave 19.0mm PG 58-34
- 150mm GRANULAR 'A' BASE
- 375mm GRANULAR 'B' TYPE II SUBBASE
- OPSS SELECT SUBGRADE MATERIAL (SSM)

PAVEMENT STRUCTURE (OVER UNDERGROUND PARKING)

- 40mm Superpave 12.5mm PGS8-34, TRAF. CAT.B
- 50mm Superpave 19mm PG58-34, TRAF. CAT.B
- 300mm GRANULAR 'A' BASE
  [INSULATION TO BE PER TRAF. LOAD (i.e. H160)]

EROSION AND SEDIMENT CONTROL NOTES :

1) ALL EROSION AND SEDIMENT CONTROLS ARE TO BE INSTALLED TO THE SATISFACTION OF THE ENGINEER AND THE CITY OF OTTAWA. THEY ARE TO BE APPROPRIATE TO THE SITE CONDITIONS, PRIOR TO UNDERTAKING ANY SITE ALTERATIONS (FILLING, GRADING, REMOVAL OF VEGETATION, ETC.) AND DURING ALL PHASES OF SITE PREPARATION AND CONSTRUCTION. THESE PRACTICES ARE TO BE IMPLEMENTED IN ACCORDANCE WITH THE CURRENT BEST MANAGEMENT PRACTICES FOR EROSION AND SEDIMENT CONTROL AND SHOULD INCLUDE AS A MINIMUM THOSE MEASURES INDICATED ON THE PLAN.
2) TO PREVENT SURFACE EROSION FROM ENTERING THE DITCH OR STORM SYSTEM DURING CONSTRUCTION, FILTER CLOTH WILL BE PLACED UNDER GRATES OF CATCHBASINS AND STRUCTURES. A LIGHT DUTY SILT FENCE BARRIER WILL ALSO BE INSTALLED ALONG THE PROPERTY LINES. THESE CONTROL MEASURES WILL REMAIN IN PLACE UNTIL VEGETATION HAS BEEN ESTABLISHED AND CONSTRUCTION IS COMPLETE.
3) THE SEDIMENT CONTROL MEASURES SHALL ONLY BE REMOVED WHEN, IN THE OPINION OF THE ENGINEER, THE MEASURES ARE NO LONGER REQUIRED. NO CONTROL MEASURES MAY BE PERMANENTLY REMOVED WITHOUT PRIOR AUTHORIZATION FROM THE ENGINEER.
4) THE CONTRACTOR SHALL IMMEDIATELY REPORT TO THE ENGINEER ANY ACCIDENTAL DISCHARGES OF SEDIMENT MATERIAL INTO ANY DITCH OR STORM SEWER SYSTEM. APPROPRIATE RESPONSE MEASURES, INCLUDING ANY REPAIRS TO EXISTING CONTROL MEASURES OR THE IMPLEMENTATION OF ADDITIONAL CONTROL MEASURES, SHALL BE CARRIED OUT BY THE CONTRACTOR WITHOUT DELAY.
5) THE CONTRACTOR ACKNOWLEDGES THAT FAILURE TO IMPLEMENT EROSION AND SEDIMENT CONTROL MEASURES MAY BE SUBJECT TO PENALTIES IMPOSED BY ANY APPLICABLE REGULATORY AGENCY.
6) ROADWAYS ARE TO BE SWEPT AS REQUIRED OR AS DIRECTED BY THE ENGINEER AND/OR MUNICIPALITY.
7) THE CONTRACTOR SHALL ENSURE PROPER DUST CONTROL IS PROVIDED WITH THE APPLICATION OF WATER (AND IF REQUIRED, CALCIUM CHLORIDE) DURING DRY PERIODS.

NOTE:
THE POSITION OF ALL POLE LINES, CONDUITS, WATERMAINS, SEWERS AND OTHER UNDERGROUND AND OVERGROUND UTILITIES AND STRUCTURES IS NOT NECESSARILY SHOWN ON THE CONTRACT DRAWINGS, AND WHERE SHOWN, THE ACCURACY OF THE POSITION OF SUCH UTILITIES AND STRUCTURES IS NOT GUARANTEED. BEFORE STARTING WORK, DETERMINE THE EXACT LOCATION OF ALL SUCH UTILITIES AND STRUCTURES AND ASSUME ALL LIABILITY FOR DAMAGE TO THEM.

SAIDE SAYAH
MANAGER, CENTRAL BRANCH
PLANNING, INFRASTRUCTURE & ECONOMIC DEVELOPMENT DEPARTMENT, CITY OF OTTAWA

APPROVED
By Saide Sayah at 12:08 pm, Jun 18, 2020

No.	REVISION	DATE	BY
10.	RE-ISSUED FOR BUILDING 2B APPROVAL	FEB 26/20	JAG
9.	RE-ISSUED FOR BUILDING 2B APPROVAL	JAN 30/20	JAG
8.	ISSUED FOR CONSTRUCTION	SEPT 27/19	JAG
7.	ISSUED FOR TENDER	JULY 2/19	JAG
6.	REVISED AS PER CITY COMMENTS	MAY 16/19	JAG
5.	REVISED AS PER CITY COMMENTS	MAR 21/19	JAG
4.	REVISED PER CITY COMMENTS	DEC 7/18	JAG
3.	ISSUED FOR COORDINATION	NOV 30/18	JAG
2.	REVISED PER CITY COMMENTS	OCT 9/18	JAG
1.	ISSUED WITH SITE PLAN APPLICATION	MAR 9/18	JAG

1:300
0 3 6 9 12

DESIGN JAG
CHECKED MSP
DRAWN MTM
CHECKED JAG
APPROVED JGR

LICENSED PROFESSIONAL ENGINEER D.D. BLAIR 100122737 PROVINCE OF ONTARIO

REGISTERED PROFESSIONAL ENGINEER J.G. RIDDELL PROVINCE OF ONTARIO

NOVATECH
Engineers, Planners & Landscape Architects
Suite 200, 240 Michael Cowpland Drive
Ottawa, Ontario, Canada K2M 1P6
Telephone (613) 254-9643
Facsimile (613) 254-5867
Website www.novatech-eng.com

LOCATION
CITY OF OTTAWA
Greystone Village Buildings 2A-2B

DRAWING NAME
GRADING, EROSION & SEDIMENT CONTROL PLAN

PROJECT No. 114025-00
REV REV # 10
DRAWING No. 114025-GR(2A/2B)

D07-12-18-0040

#17825

M:\2014\114025\CAD\Design\Cond\ Site Plan 2A-2B\114025-GR-2A-2B.dwg, GR 2B, Feb 26, 2020, 1:30pm, mmckeough

PLAMP1.DWG - 1000mmx707mm