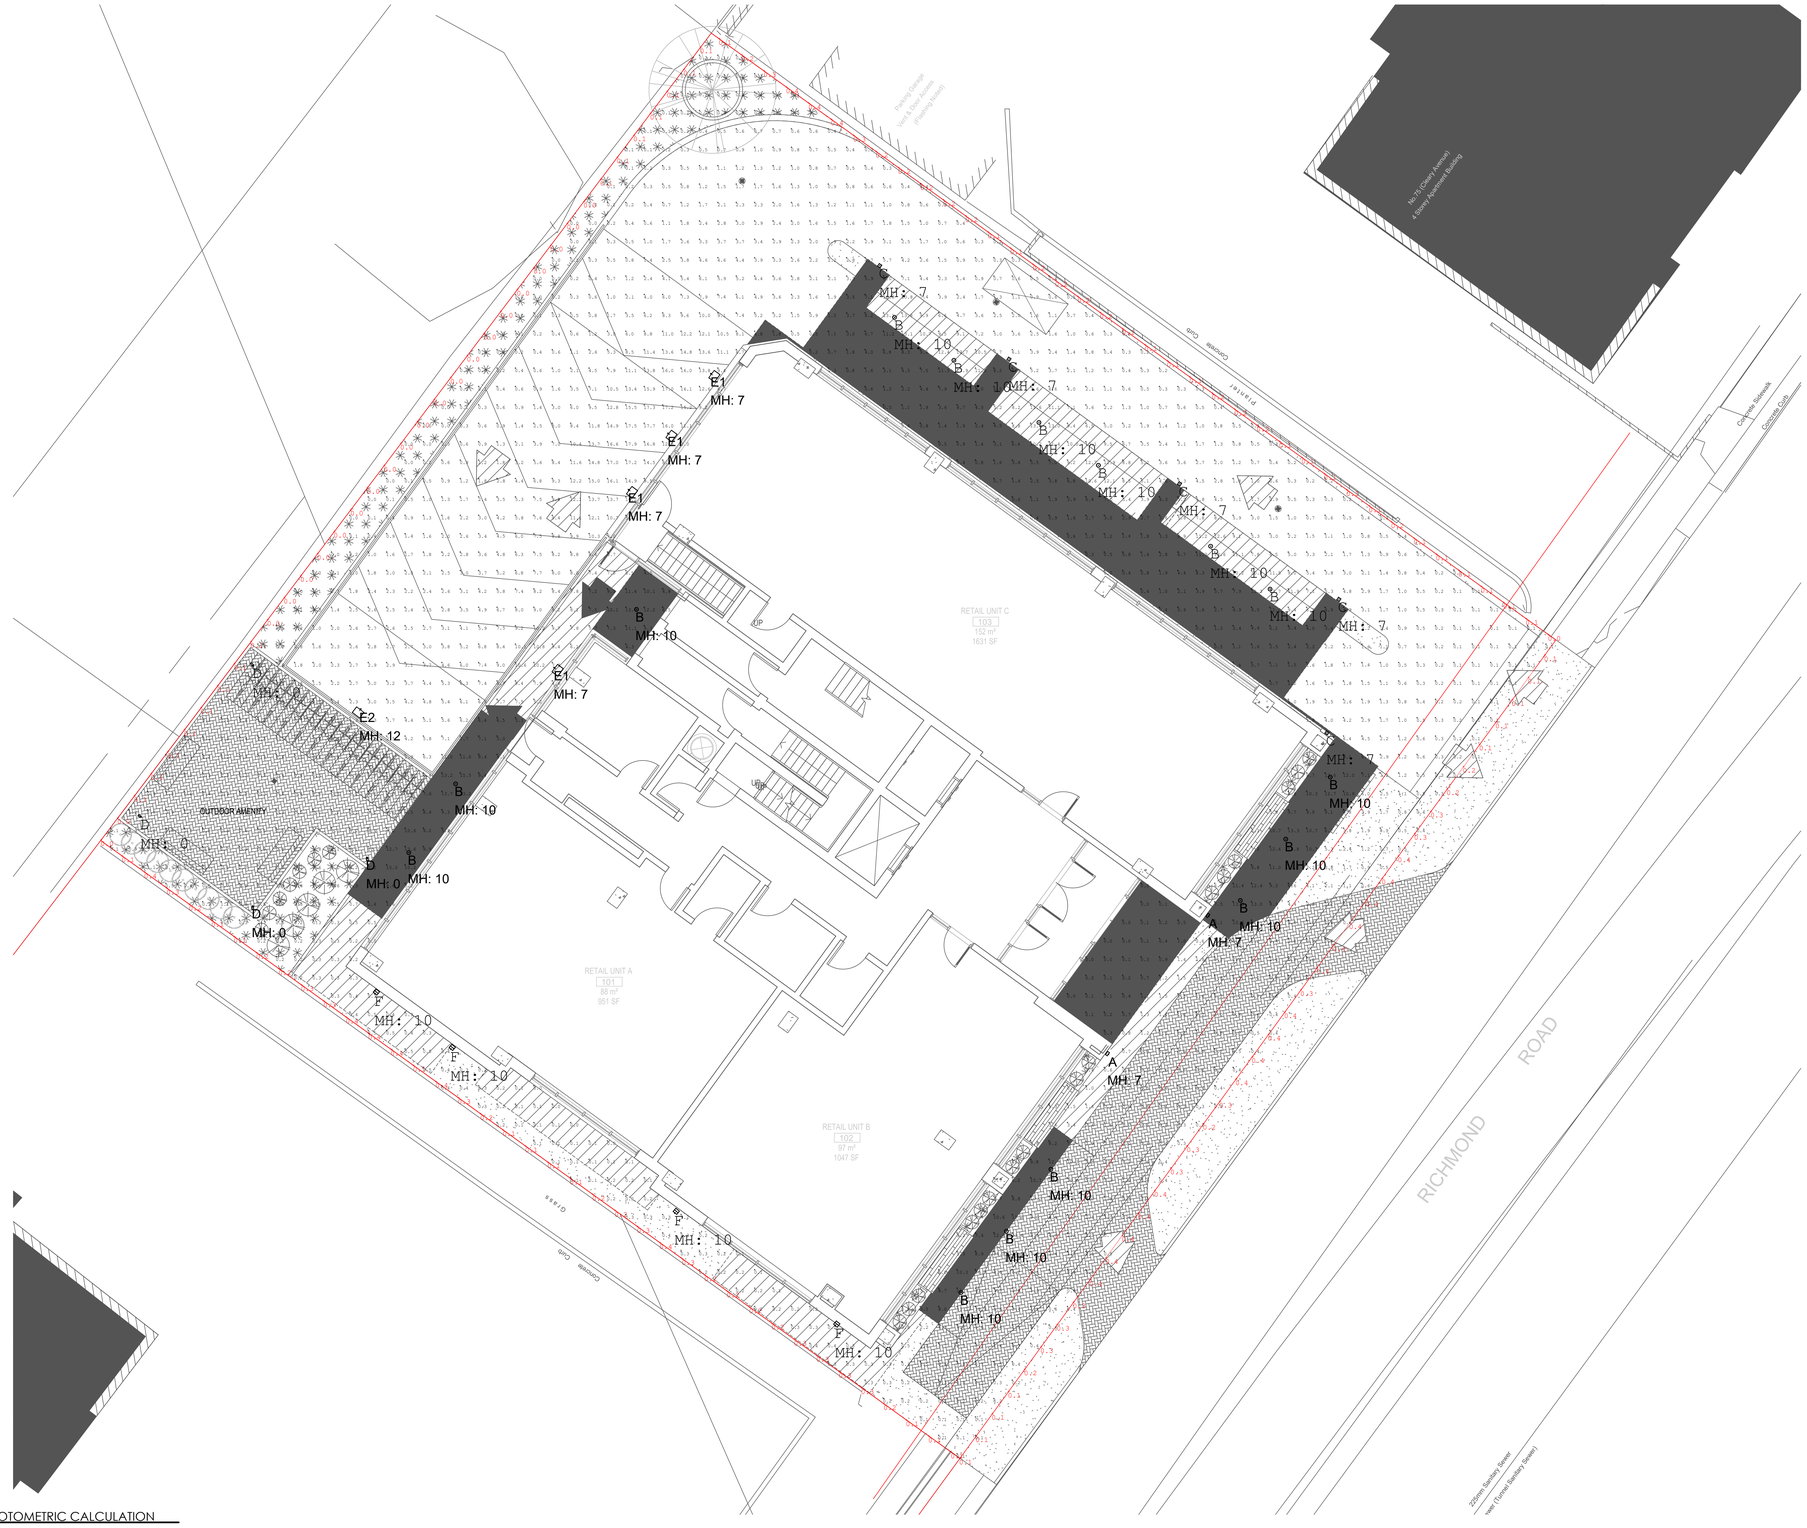


1 L-01 POINT BY POINT PHOTOMETRIC CALCULATION
SCALE: 1:70

Calculation Summary							
Label	CalcType	Units	Avg	Max	Min	Avg/Min	Max/Min
PROPERTY LINE	Illuminance	Fc	0.18	0.5	0.0	N.A.	N.A.
SITE_Planar	Illuminance	Fc	3.25	17.9	0.0	N.A.	N.A.

Luminaire Schedule								
Symbol	Qty	Label	Manufacturer	Description	No. Lamps	Lum. Watts	Lumens/Lamp	LLF
	2	A	TECH LIGHTING	700OWASP93026DHUNVS	1	37.8	N.A.	0.900
	15	B	LITELINE	RA4-12G-35K-90WH	1	11.56	865	0.900
	5	C	KUZCO	EW33104-BK	1	8.4	N.A.	0.900
	4	D	KUZCO	EB39824-BK	1	6.9	N.A.	0.900
	4	E1	CREE	XSPW-B-MW-2ME-2L-40K-UL-XX	1	19	N.A.	0.900
	1	E2	CREE	XSPW-B-MW-4ME-2L-40K-UL-XX	1	19	N.A.	0.900
	4	F	KUZCO	AT6606-BK	1	14.2	N.A.	0.900

2 L-01 SCHEDULE AND CALCULATION SUMMARY
SCALE: NTS

DRAWING INFORMATION

1. SURFACE REFLECTANCES:
   BUILDING: 0.5
   GROUND: 0.2
2. LUMINAIRES MOUNTING HEIGHT:
   INDICATED IN THE DRAWINGS BY MH
3. CALCULATION POINTS INSERTED AT FLOOR PLANE

REV.	DESCRIPTION	DATE
1	ISSUED FOR REVIEW	

STAMP

Project name
797 RICHMOND APARTMENTS
Drawing name
PHOTOMETRIC SUMMARY
Scale: AS SHOWN
Drawn by: M. AL-SOLEH
Date: 2021.06.14
Checked by:
Project number: 21372
Drawing number: L-01

Lighting • Controls • Shades
FLUX
Control the Experience
2936 Baseline Road, Suite 100
Ottawa, Ontario
K2H 1B3
Tel: 613-592-9948
Fax: 613-592-9984
www.fluxlighting.ca