

229-247 BEECHWOOD AVE. - OTTAWA

DRAWING LIST		
NUMBER	TITLE	DATE
A100	COVER SHEET	2022-02-25
A101	BASEMENT	2022-02-25
A102	MAIN&SECOND LEVEL	2022-02-25
A104	FOURTH LEVEL	2022-02-25
A105	ROOF	2022-02-25
A110	WEST & BECHWOOD ELEVATIONS	2022-02-25
A111	ELEVATIONS	2022-02-25
A115	SECTIONS	2022-02-25
A116	SECTIONS	2021-06-28
A120	AXONOMETRIC VIEWS	2021-06-28
A121	RENDER 1	2022-02-25
A122	RENDER 2	2022-02-25
A123	RENDER 3	2022-02-25
A124	RENDER 4	2022-02-25
A126	CONTEXT SECTIONS	2022-02-25
A127	FRONT ELEVATION	
A128	FRONT ELEVATION MATERIALS	2022-02-25
x129	SITE PLAN COMPARATION	

KEY PLAN



PROJECT

ALL CONTRACTORS TO VERIFY ALL DIMENSIONS ON SITE AND TO REPORT ALL ERRORS AND/OR OMISSIONS TO THE ARCHITECT.

ALL CONTRACTORS MUST COMPLY WITH ALL CODES AND BYLAWS AND OTHER AUTHORITIES HAVING JURISDICTION OVER THE WORK.

DO NOT SCALE DRAWINGS.

THIS DRAWING MAY NOT BE USED FOR CONSTRUCTION UNTIL SIGNED BY THE ARCHITECT.

COPYRIGHT RESERVED.

#	Description	Date
1	ISSUED FOR REVIEW	2021-06-28
2	ISSUED FOR REVIEW	2022-02-25

SMART LIVING PROPERTIES

WOODMAN ARCHITECT ASSOCIATES LTD.

4 BEECHWOOD, SUITE 201 OTTAWA, ONTARIO, CANADA K1L 8L9
TEL: 613 228 9850 • FAX 613 228 9848 • mailbox@woodmanarchitect.com

CONSULTANTS:
STRUCTURAL –
MECHANICAL –
CIVIL –
ELECTRICAL –
LANDSCAPING –

PROJECT
229-247 BEECHWOOD AVE

DRAWING:
COVER SHEET

DATE: 2022-02-25 15:20:24
SCALE:
DRAWN BY: Auteur
REVIEWED BY: Vérificateur
JOB NO.: 1971
DRAWING NO.: A100

007-12-21-0001 PLAN #18403



1 BASEMENT X
A101 1 : 100

KEY PLAN



PROJECT

ALL CONTRACTORS TO VERIFY ALL DIMENSIONS ON SITE AND TO REPORT ALL ERRORS AND/OR OMISSIONS TO THE ARCHITECT.

ALL CONTRACTORS MUST COMPLY WITH ALL CODES AND BYLAWS AND OTHER AUTHORITIES HAVING JURISDICTION OVER THE WORK.

DO NOT SCALE DRAWINGS.

THIS DRAWING MAY NOT BE USED FOR CONSTRUCTION UNTIL SIGNED BY THE ARCHITECT.

COPYRIGHT RESERVED.

#	Description	Date
1	ISSUED FOR REVIEW	2021-06-28
2	ISSUED FOR REVIEW	2022-02-25

SMART LIVING PROPERTIES

WOODMAN ARCHITECT & ASSOCIATES LTD
4 BEECHWOOD, SUITE 201 OTTAWA, ONTARIO, CANADA K1L 8L9
TEL: 613 228 9850 ♦FAX 613 228 9848 ♦mailbox@woodmanarchitect.com

CONSULTANTS:
STRUCTURAL –
MECHANICAL –
CIVIL –
ELECTRICAL –
LANDSCAPING –

PROJECT
229-247 BEECHWOOD AVE

DRAWING:
BASEMENT

DATE	2022-02-25 15:20:33
SCALE	1 : 100
DRAWN BY	Auteur
REVIEWED BY	Vérificateur
JOB NO	1971
DRAWING NO	A101

007-12-21-0001 PLAN #18403



1 A102 MAIN LEVEL W
1 : 100

KEY PLAN



PROJECT

ALL CONTRACTORS TO VERIFY ALL DIMENSIONS ON SITE AND TO REPORT ALL ERRORS AND/OR OMISSIONS TO THE ARCHITECT.

ALL CONTRACTORS MUST COMPLY WITH ALL CODES AND BYLAWS AND OTHER AUTHORITIES HAVING JURISDICTION OVER THE WORK.

DO NOT SCALE DRAWINGS.

THIS DRAWING MAY NOT BE USED FOR CONSTRUCTION UNTIL SIGNED BY THE ARCHITECT.

COPYRIGHT RESERVED.

#	Description	Date
1	ISSUED FOR REVIEW	2021-06-28
2	ISSUED FOR REVIEW	2022-02-25

SMART LIVING PROPERTIES

WOODMAN ARCHITECT & ASSOCIATES LTD.
4 BEECHWOOD, SUITE 201 OTTAWA, ONTARIO, CANADA K1L 8L9
TEL: 613 228 9850 • FAX 613 228 9848 • mailbox@woodmanarchitect.com


CONSULTANTS:
STRUCTURAL –
MECHANICAL –
CIVIL –
ELECTRICAL –
LANDSCAPING –

PROJECT
229-247 BEECHWOOD AVE

DRAWING:
MAIN&SECOND LEVEL

DATE:	2022-02-25 15:20:47
SCALE:	1 : 100
DRAWN BY:	Auteur
REVIEWED BY:	Vérificateur
JOB NO.	1971
DRAWING NO.	A102

D07-12-21-0001 PLAN #18403

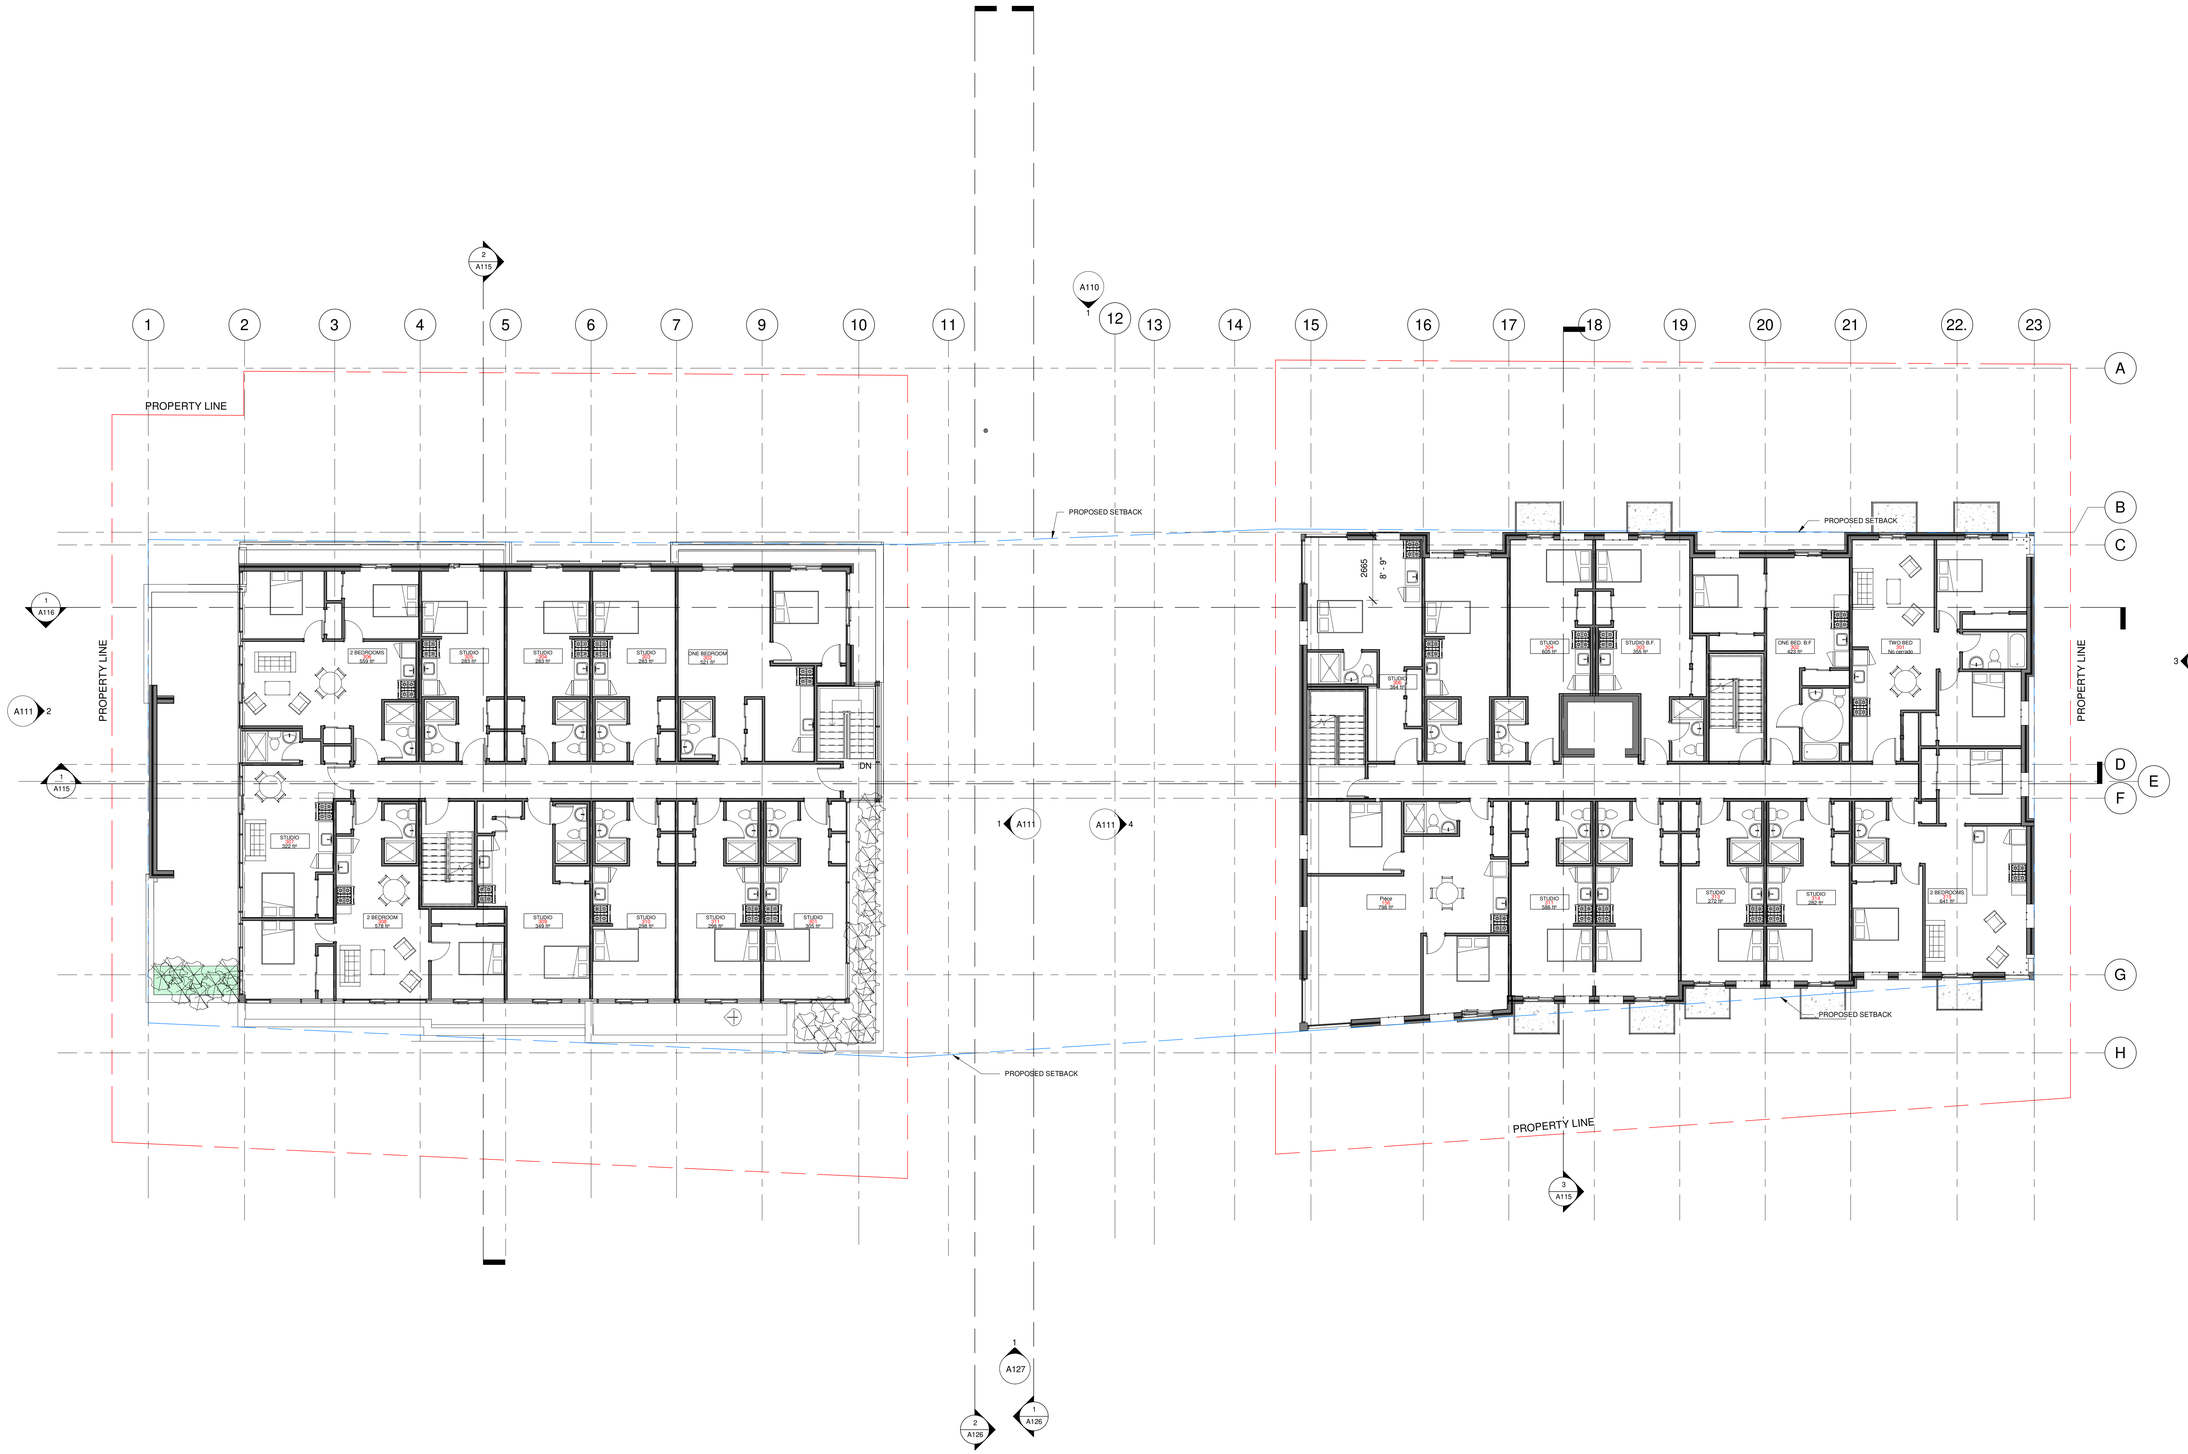

1 A103 LEVEL 3- W
1 : 100

KEY PLAN



PROJECT

ALL CONTRACTORS TO VERIFY ALL DIMENSIONS ON SITE AND TO REPORT ALL ERRORS AND/OR OMISSIONS TO THE ARCHITECT.

ALL CONTRACTORS MUST COMPLY WITH ALL CODES AND BYLAWS AND OTHER AUTHORITIES HAVING JURISDICTION OVER THE WORK.

DO NOT SCALE DRAWINGS.

THIS DRAWING MAY NOT BE USED FOR CONSTRUCTION UNTIL SIGNED BY THE ARCHITECT.

COPYRIGHT RESERVED.

#	Description	Date
1	ISSUED FOR REVIEW	2021-06-28
2	ISSUED FOR REVIEW	2022-02-25

SMART LIVING PROPERTIES

WOODMAN ARCHITECT ASSOCIATES LTD.
4 BEECHWOOD, SUITE 201 OTTAWA, ONTARIO, CANADA K1L 8L9
TEL: 613 228 9850 ✦FAX 613 228 9848 ✦mailbox@woodmanarchitect.com


CONSULTANTS:
STRUCTURAL –
MECHANICAL –
CIVIL –
ELECTRICAL –
LANDSCAPING –

PROJECT
229-247 BEECHWOOD AVE

DRAWING:
THIRD LEVEL

DATE:	2022-02-25 15:20:54
SCALE:	1 : 100
DRAWN BY:	Auteur
CHECKED BY:	Vérificateur
JOB NO.	1971
DRAWING NO.	A103

007-12-21-0001 PLAN #18403

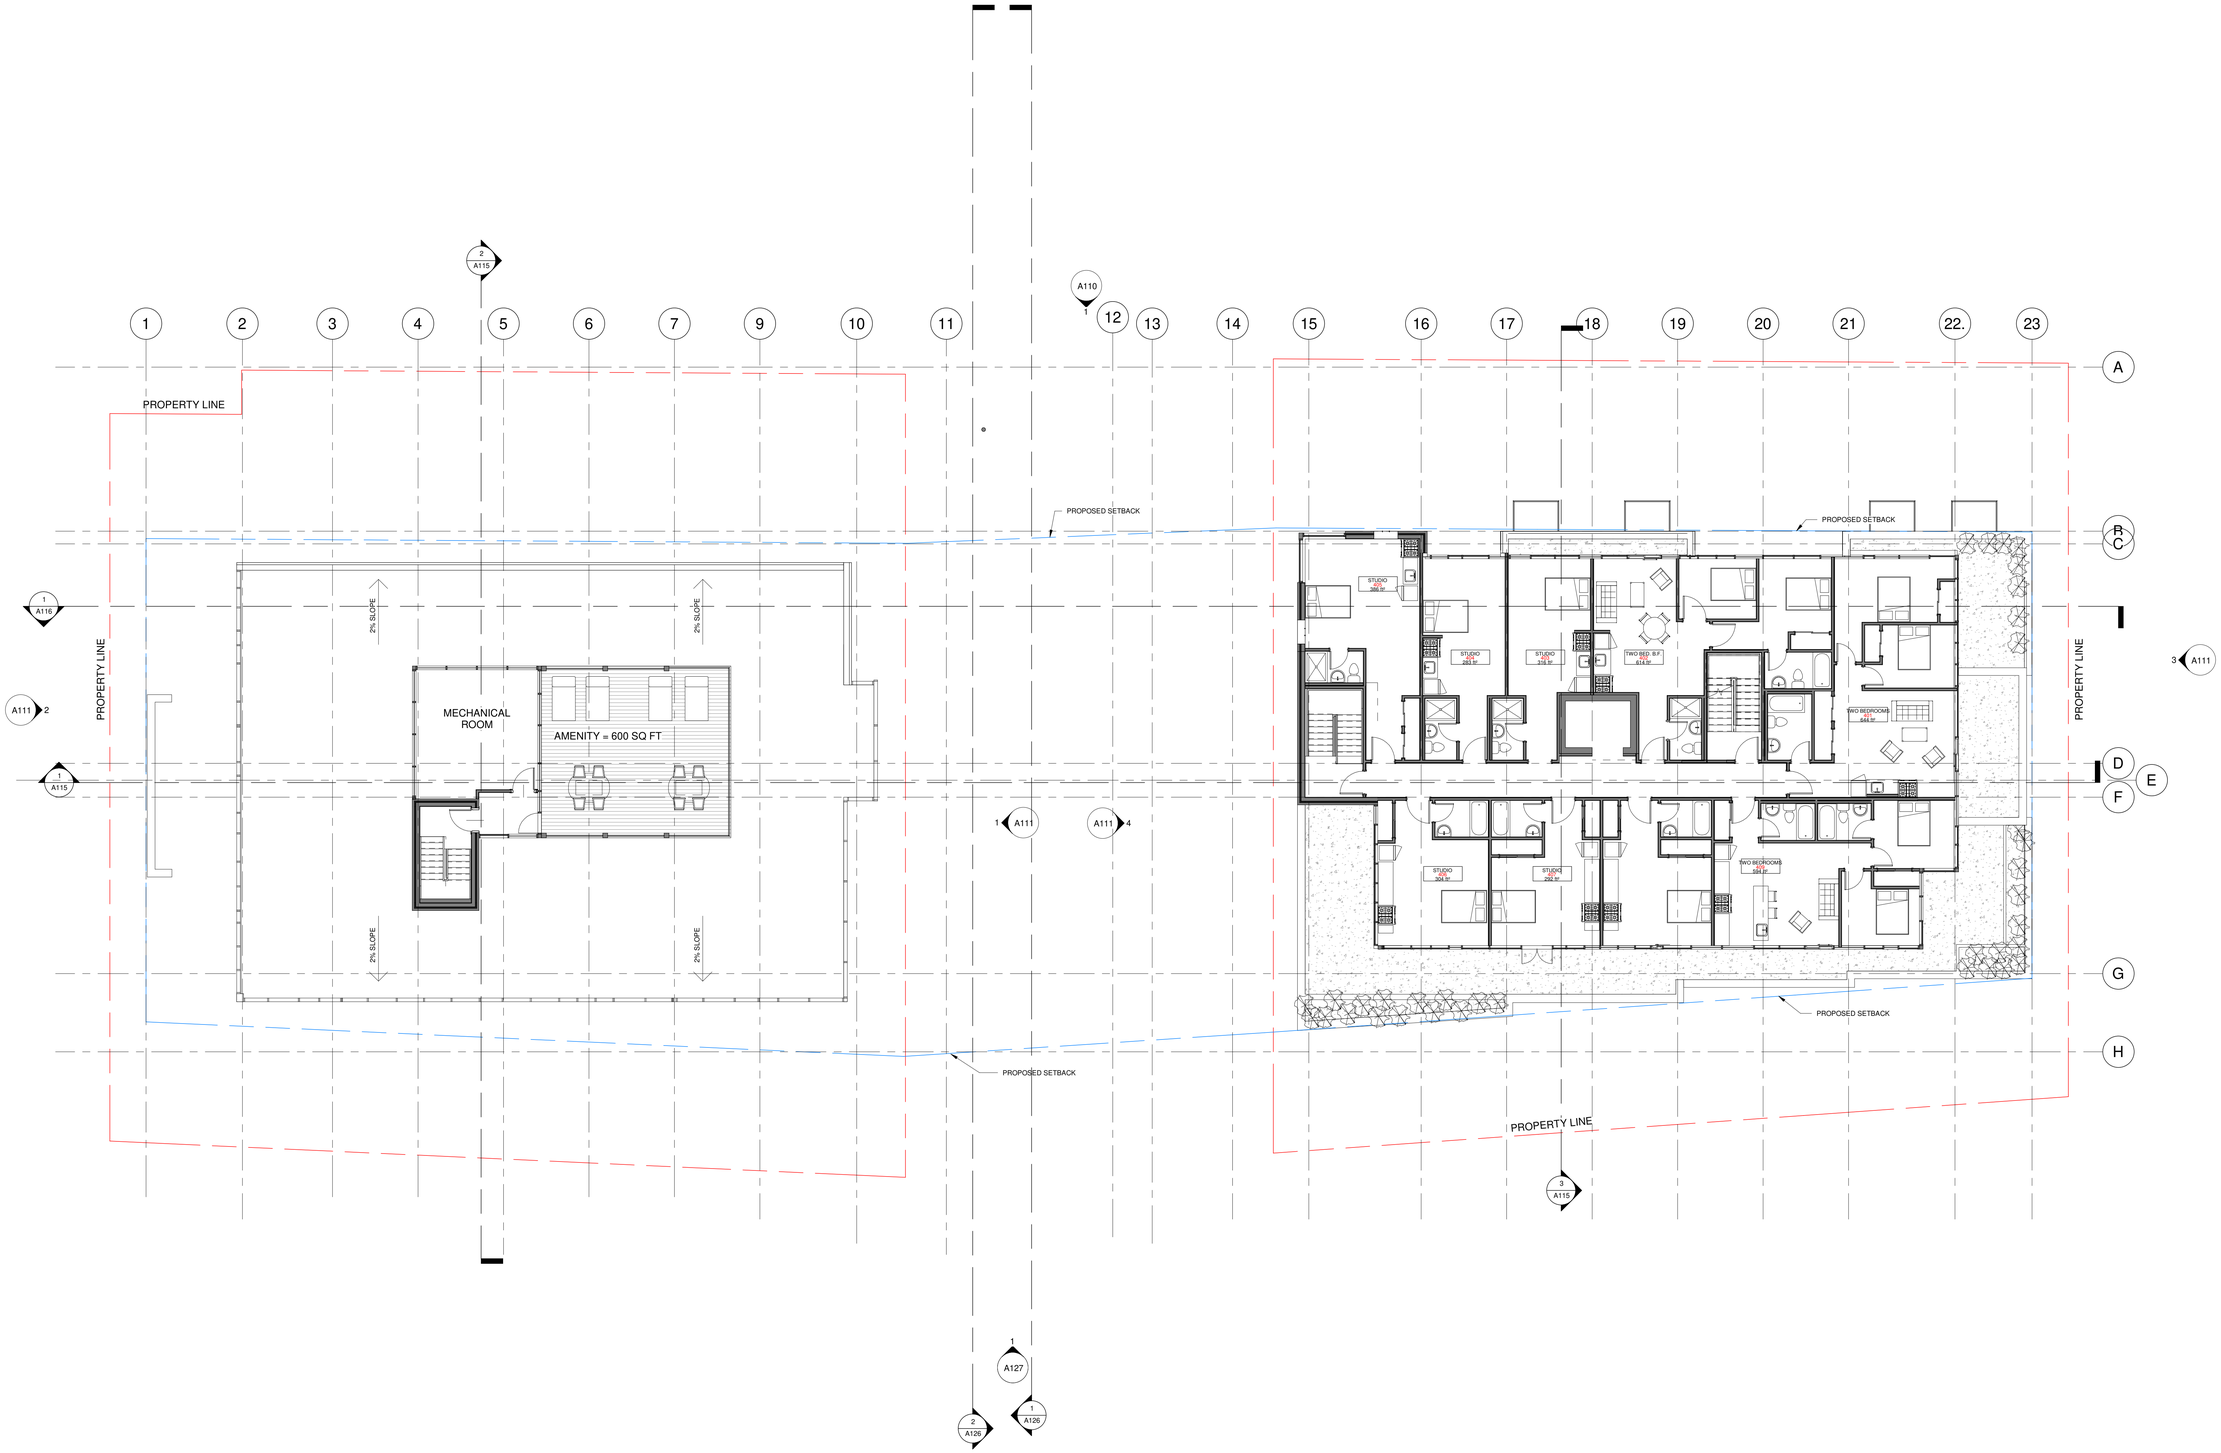

1 LEVEL4- W
1 : 100

KEY PLAN



ALL CONTRACTORS TO VERIFY ALL DIMENSIONS ON SITE AND TO REPORT ALL ERRORS AND/OR OMISSIONS TO THE ARCHITECT.

ALL CONTRACTORS MUST COMPLY WITH ALL CODES AND BYLAWS AND OTHER AUTHORITIES HAVING JURISDICTION OVER THE WORK.

DO NOT SCALE DRAWINGS.

THIS DRAWING MAY NOT BE USED FOR CONSTRUCTION UNTIL SIGNED BY THE ARCHITECT.

COPYRIGHT RESERVED.

#	Description	Date
1	ISSUED FOR REVIEW	2021-06-28
2	ISSUED FOR REVIEW	2022-02-25

SMART LIVING PROPERTIES

WOODMAN ARCHITECT & ASSOCIATES LTD
4 BEECHWOOD, SUITE 201 OTTAWA, ONTARIO, CANADA K1L 8L9
TEL: 613 228 9850 ✦FAX 613 228 9848 ✦mailbox@woodmanarchitect.com


CONSULTANTS:
STRUCTURAL –
MECHANICAL –
CIVIL –
ELECTRICAL –
LANDSCAPING –

PROJECT
229-247 BEECHWOOD AVE

DRAWING:
FOURTH LEVEL

DATE 2022-02-25 15:20:59
SCALE 1 : 100
DRAWN BY Auteur
REVIEWED BY Vérificateur
JOB NO. 1971
DRAWING NO. A104

D07-12-21-0001 PLAN #18403

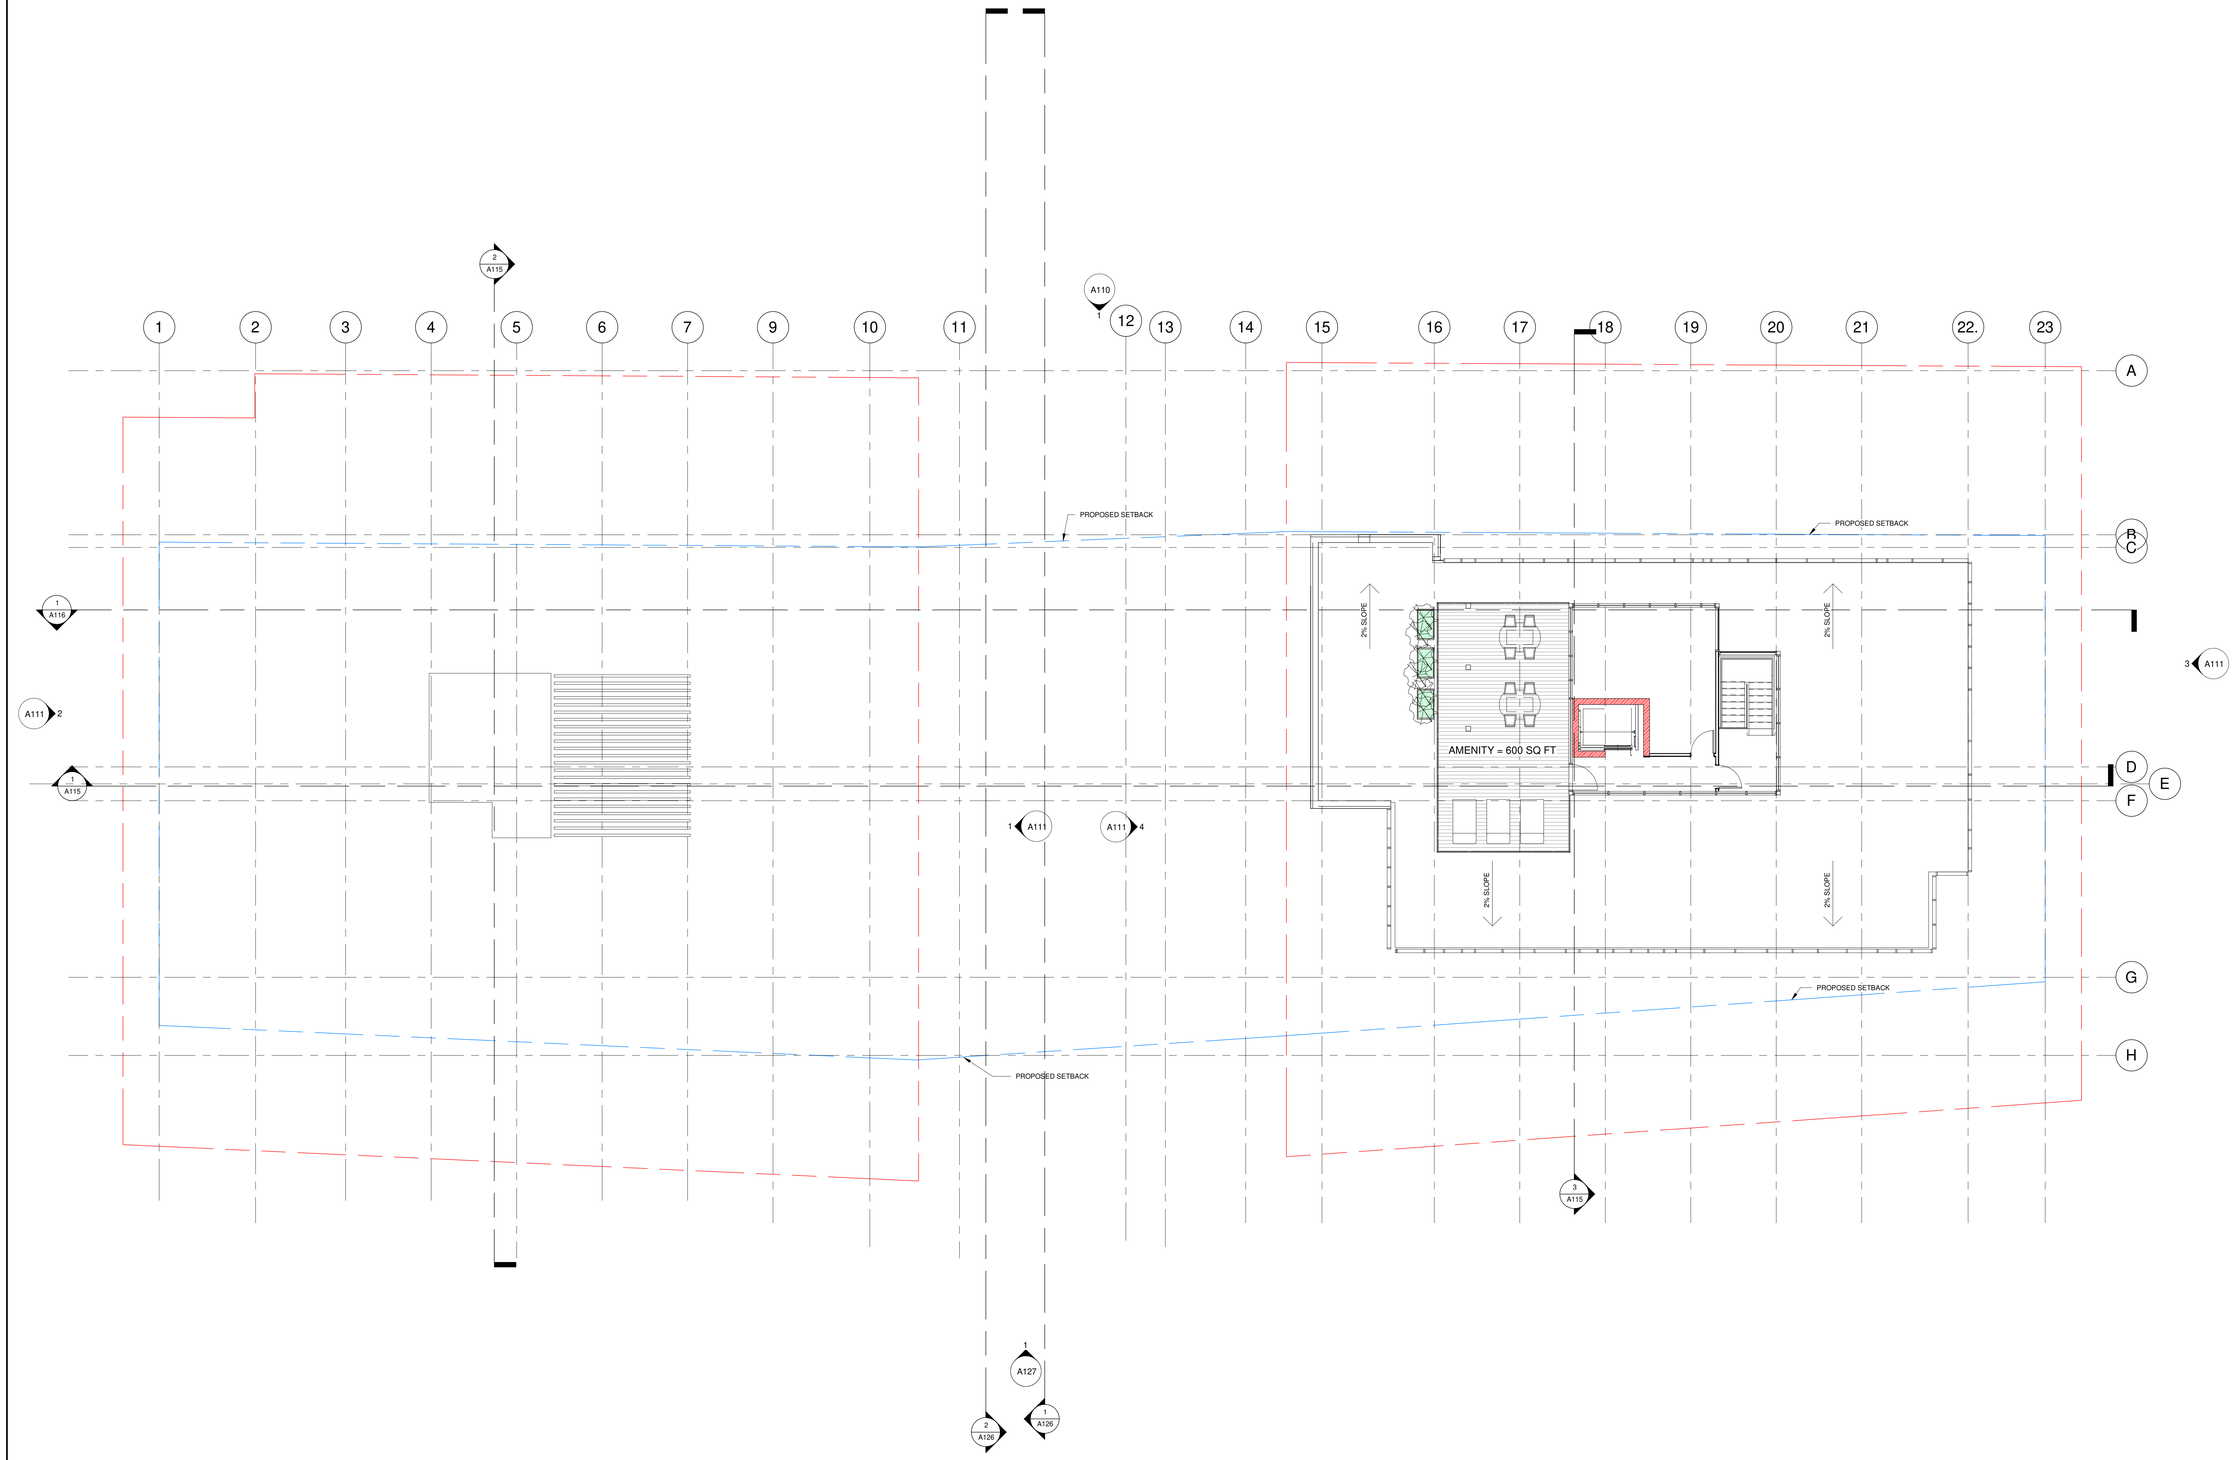

1 ROOF
A105 1 : 100

KEY PLAN



PROJECT

ALL CONTRACTORS TO VERIFY ALL DIMENSIONS ON SITE AND TO REPORT ALL ERRORS AND/OR OMISSIONS TO THE ARCHITECT.

ALL CONTRACTORS MUST COMPLY WITH ALL CODES AND BYLAWS AND OTHER AUTHORITIES HAVING JURISDICTION OVER THE WORK.

DO NOT SCALE DRAWINGS.

THIS DRAWING MAY NOT BE USED FOR CONSTRUCTION UNTIL SIGNED BY THE ARCHITECT.

COPYRIGHT RESERVED.

#	Description	Date
1	ISSUED FOR REVIEW	2021-06-28
2	ISSUED FOR REVIEW	2022-02-25

SMART LIVING PROPERTIES

WOODMAN ARCHITECT & ASSOCIATES LTD.

4 BEECHWOOD, SUITE 201 OTTAWA, ONTARIO, CANADA K1L 8L9
TEL: 613 228 9850 ✦FAX 613 228 9848 ✦mailbox@woodmanarchitect.com

CONSULTANTS:
STRUCTURAL –
MECHANICAL –
CIVIL –
ELECTRICAL –
LANDSCAPING –

PROJECT


229-247 BEECHWOOD AVE

DRAWING:

ROOF

DATE	2022-02-25 15:21:01
SCALE	1 : 100
DRAWN BY	Auteur
REVIEWED BY	Vérificateur
JOB NO.	1971
DRAWING NO.	A105

007-12-21-0001 PLAN #18403

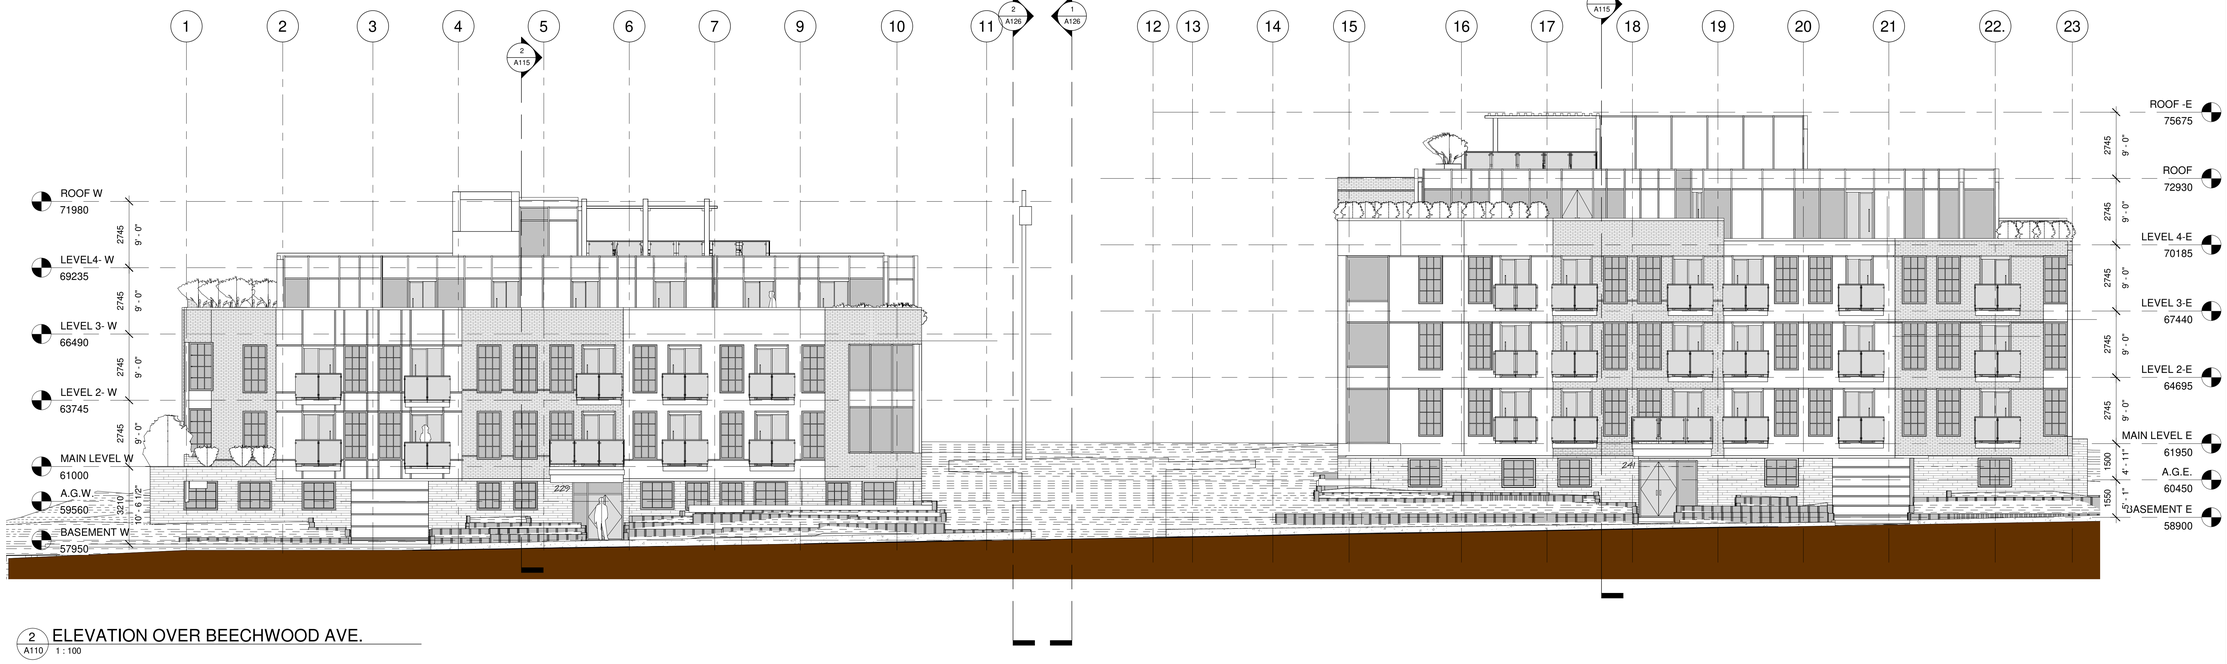

2 A110 ELEVATION OVER BEECHWOOD AVE.
1 : 100



1 A110 WEST ELEVATION
1 : 100

KEY PLAN



PROJECT

ALL CONTRACTORS TO VERIFY ALL DIMENSIONS ON SITE AND TO REPORT ALL ERRORS AND/OR OMISSIONS TO THE ARCHITECT.

ALL CONTRACTORS MUST COMPLY WITH ALL CODES AND BYLAWS AND OTHER AUTHORITIES HAVING JURISDICTION OVER THE WORK.

DO NOT SCALE DRAWINGS.

THIS DRAWING MAY NOT BE USED FOR CONSTRUCTION UNTIL SIGNED BY THE ARCHITECT.

COPYRIGHT RESERVED.

#	Description	Date
1	ISSUED FOR REVIEW	2021-06-28
2	ISSUED FOR REVIEW	2022-02-25

SMART LIVING PROPERTIES

WOODMAN ARCHITECT & ASSOCIATES LTD
4 BEECHWOOD, SUITE 201 OTTAWA, ONTARIO, CANADA K1L 8L9
TEL: 613 228 9850 • FAX 613 228 9848 • mailbox@woodmanarchitect.com


CONSULTANTS:
STRUCTURAL –
MECHANICAL –
CIVIL –
ELECTRICAL –
LANDSCAPING –

PROJECT
229-247 BEECHWOOD AVE


DRAWING:
WEST & BECHWOOD ELEVATIONS

DATE	2022-02-25 15:21:13
SCALE	1 : 100
DRAWN BY	Auteur
REVIEWED BY	Vérificateur
JOB NO.	1971
DRAWING NO.	A110


007-12-21-0001 PLAN #18403

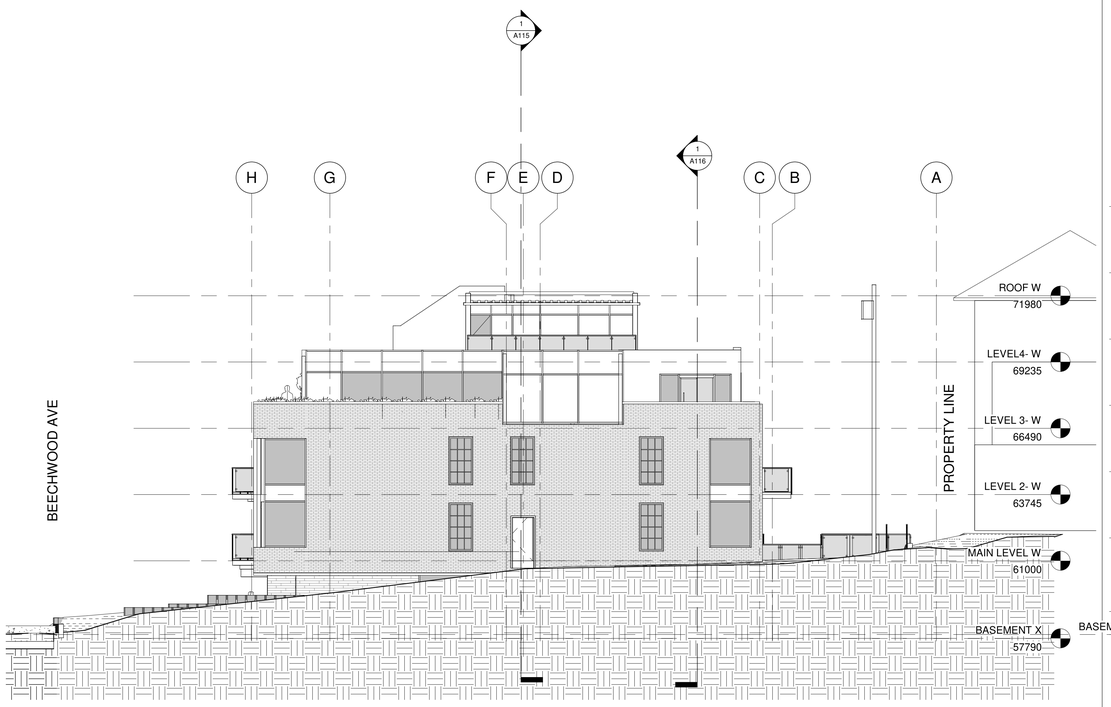


1 A111 NORTH ELEVATION 229 BEECHWOOD
1 : 100

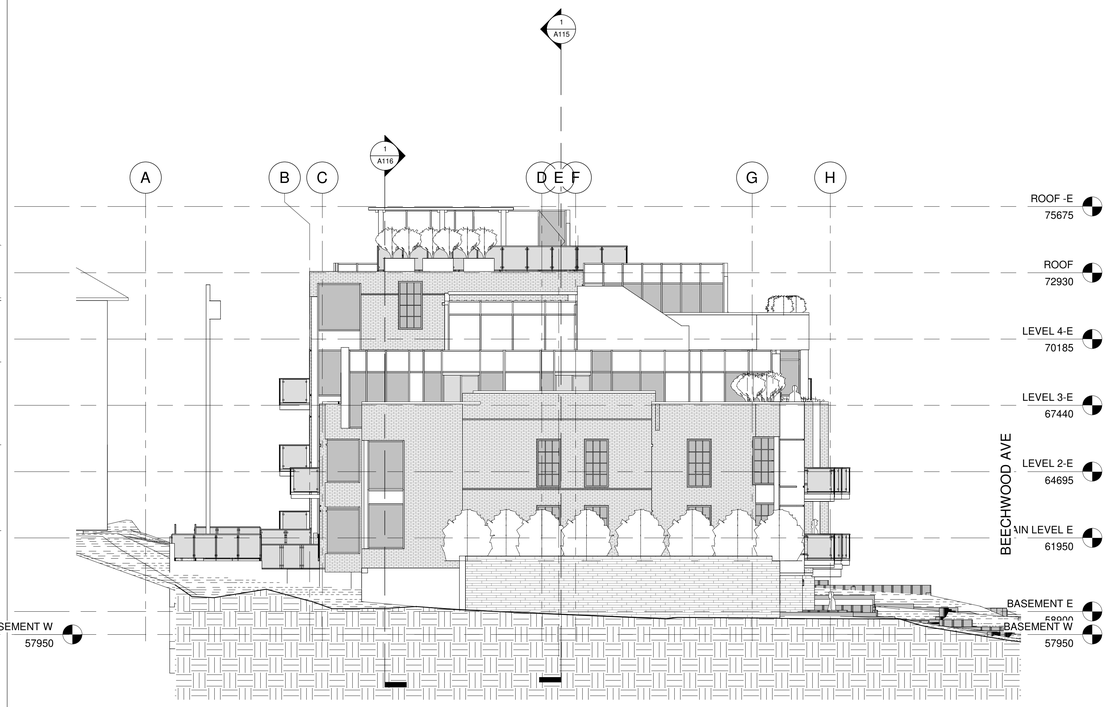

2 A111 SOUTH ELEVATION 229 BEECHWOOD
1 : 100

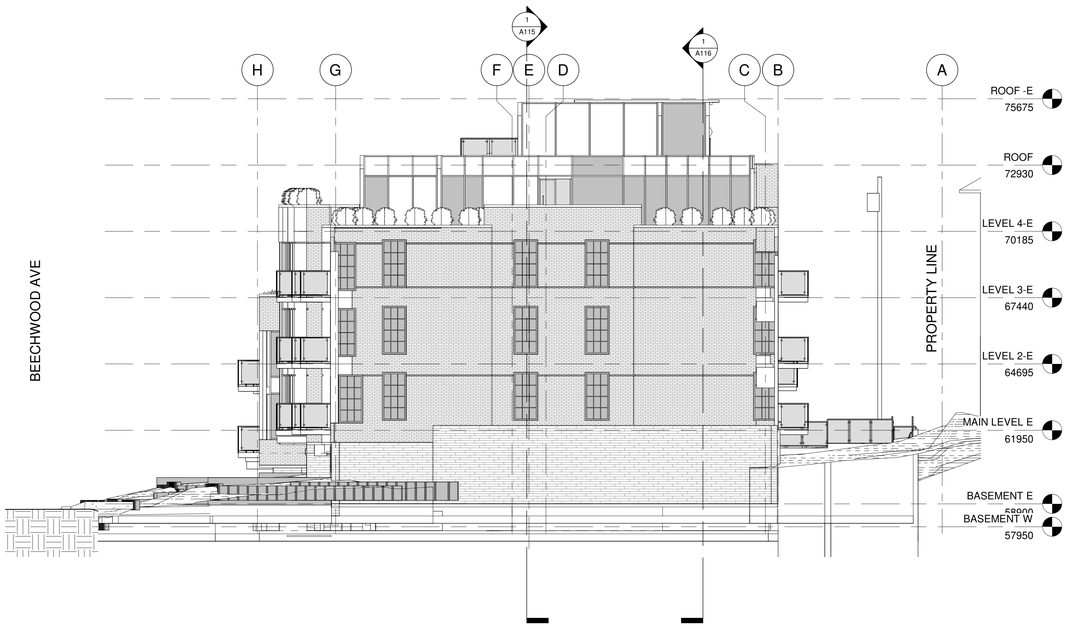

3 A111 NORTH ELEVATION 247 BEECHWOOD
1 : 100

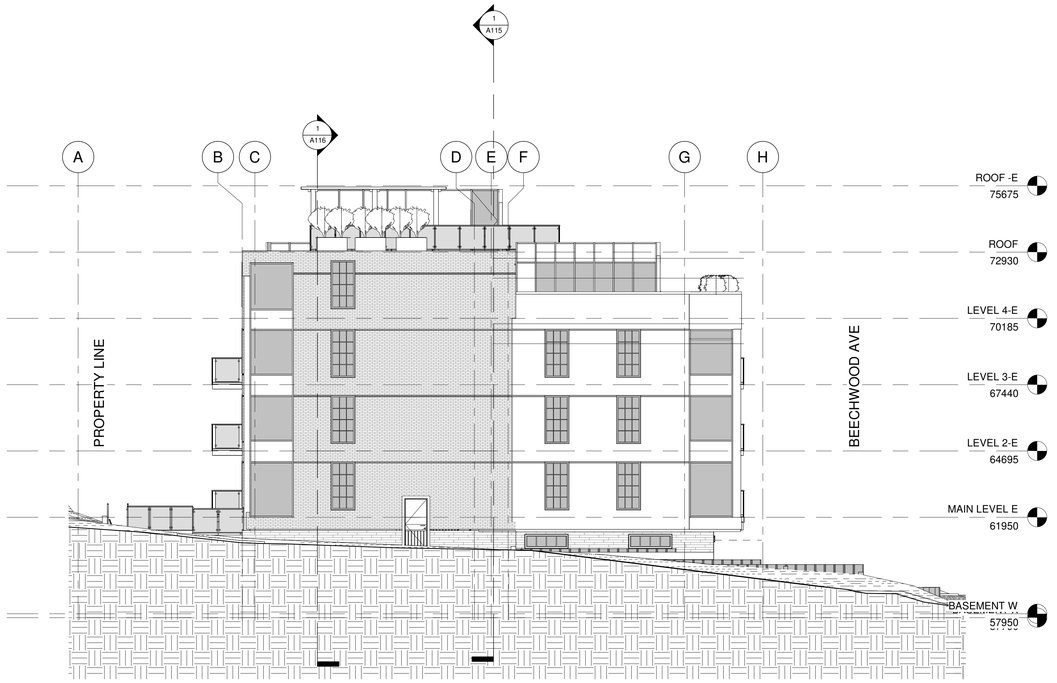

4 A111 SOUTH ELEVATION 247 BEECHWOOD
1 : 100

KEY PLAN



PROJECT

ALL CONTRACTORS TO VERIFY ALL DIMENSIONS ON SITE AND TO REPORT ALL ERRORS AND/OR OMISSIONS TO THE ARCHITECT.

ALL CONTRACTORS MUST COMPLY WITH ALL CODES AND BYLAWS AND OTHER AUTHORITIES HAVING JURISDICTION OVER THE WORK.

DO NOT SCALE DRAWINGS.

THIS DRAWING MAY NOT BE USED FOR CONSTRUCTION UNTIL SIGNED BY THE ARCHITECT.

COPYRIGHT RESERVED.

#	Description	Date
1	ISSUED FOR REVIEW	2021-06-28
2	ISSUED FOR REVIEW	2022-02-25

SMART LIVING PROPERTIES

WOODMAN ARCHITECT & ASSOCIATES LTD
4 BEECHWOOD, SUITE 201 OTTAWA, ONTARIO, CANADA K1L 8L9
TEL: 613 228 9850 • FAX 613 228 9848 • mailbox@woodmanarchitect.com


CONSULTANTS:
STRUCTURAL –
MECHANICAL –
CIVIL –
ELECTRICAL –
LANDSCAPING –

PROJECT
229-247 BEECHWOOD AVE


DRAWING:
ELEVATIONS

DATE	2022-02-25 15:21:29
SCALE	1 : 100
DRAWN BY	Auteur
REVIEWED BY	Vérificateur
JOB NO.	1971
DRAWING NO.	A111

007-12-21-0001 PLAN #18403

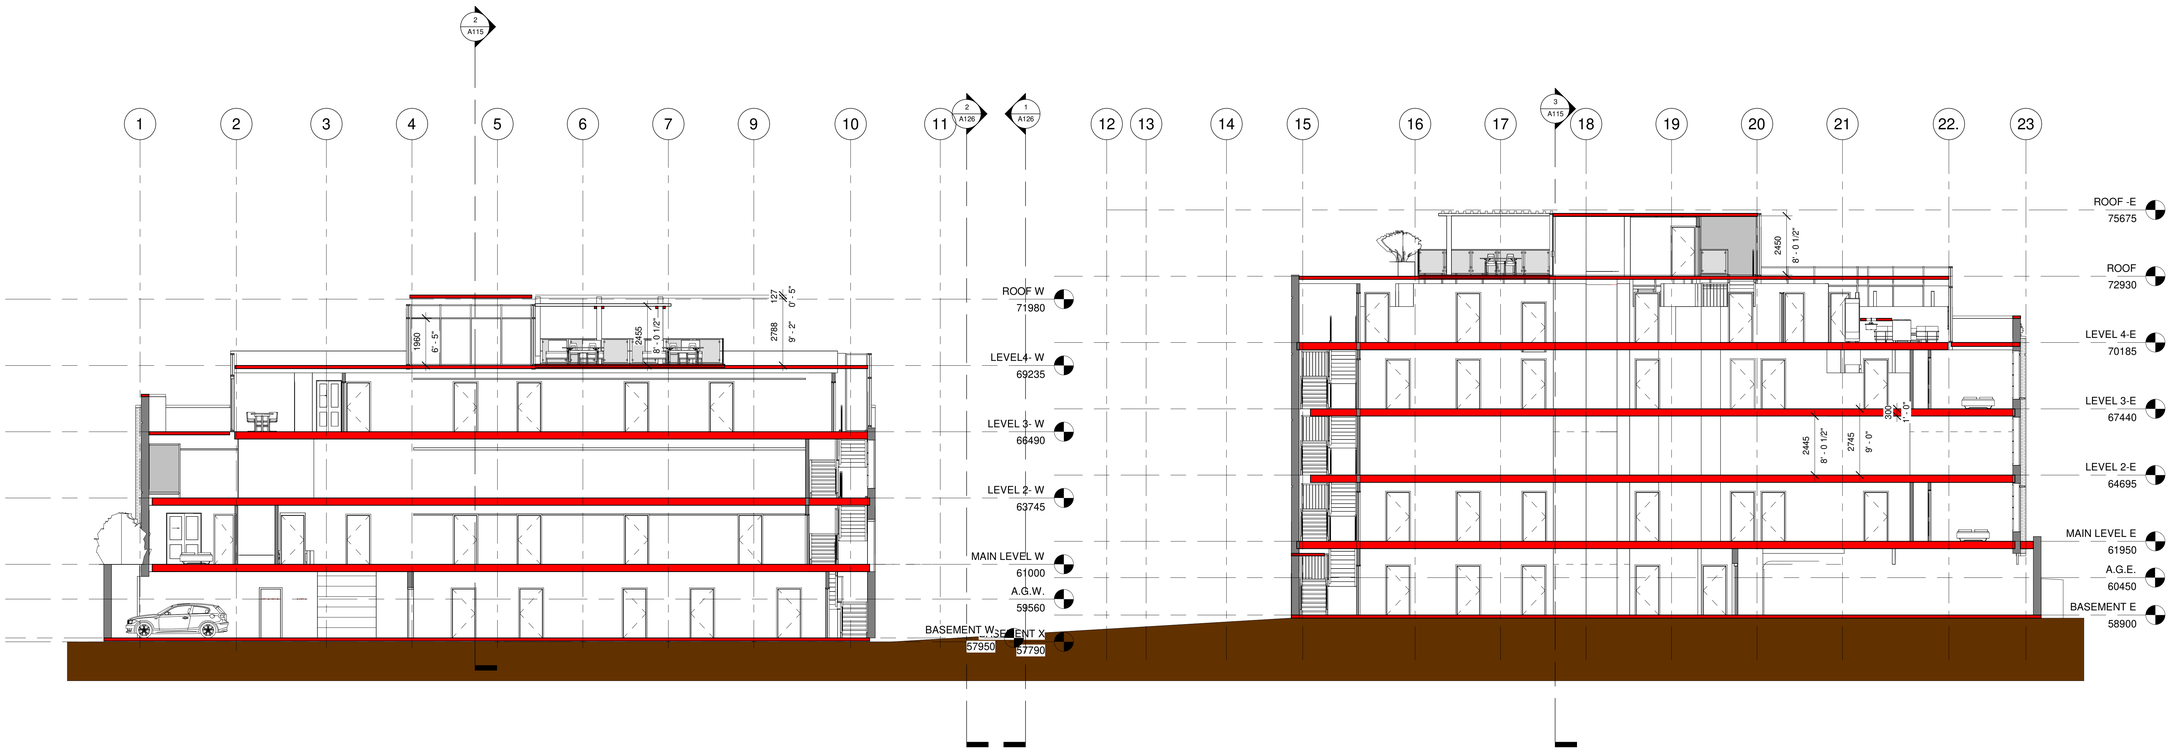

1 A115 SECTION 1
1 : 100

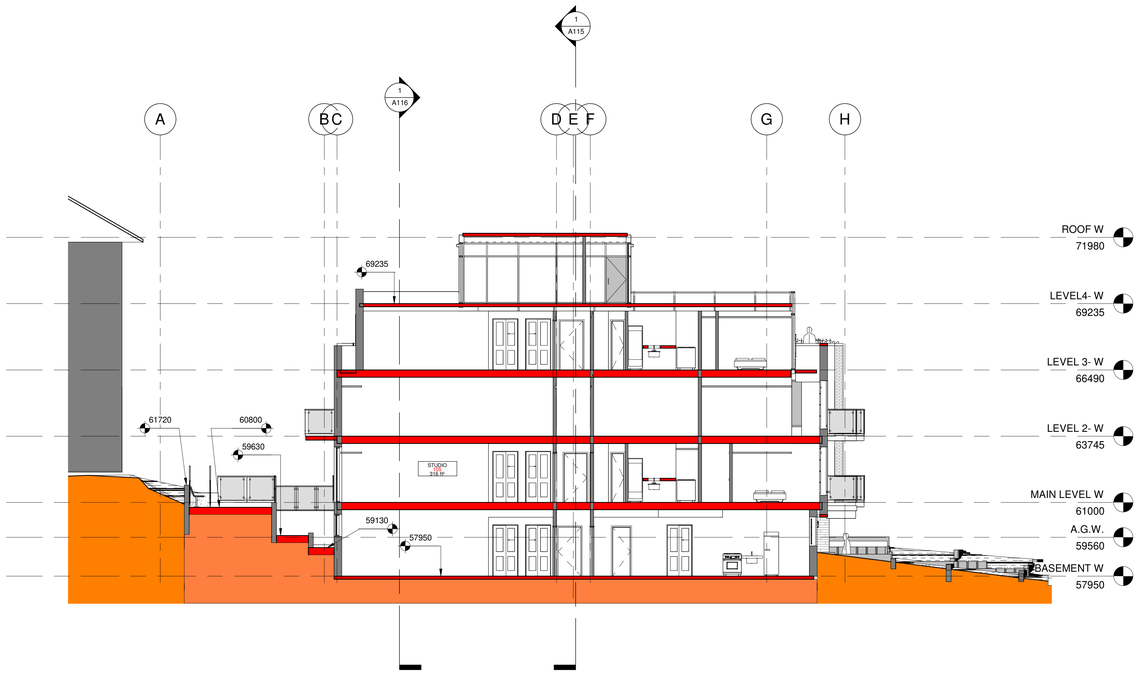

2 A115 SECTION 2
1 : 100



3 SECTION 6
1 : 100

KEY PLAN



PROJECT

ALL CONTRACTORS TO VERIFY ALL DIMENSIONS ON SITE AND TO REPORT ALL ERRORS AND/OR OMISSIONS TO THE ARCHITECT.

ALL CONTRACTORS MUST COMPLY WITH ALL CODES AND BYLAWS AND OTHER AUTHORITIES HAVING JURISDICTION OVER THE WORK.

DO NOT SCALE DRAWINGS.

THIS DRAWING MAY NOT BE USED FOR CONSTRUCTION UNTIL SIGNED BY THE ARCHITECT.

COPYRIGHT RESERVED.

#	Description	Date
1	ISSUED FOR REVIEW	2021-06-28
2	ISSUED FOR REVIEW	2022-02-25

SMART LIVING PROPERTIES

WOODMAN ARCHITECT & ASSOCIATES LTD
4 BEECHWOOD, SUITE 201 OTTAWA, ONTARIO, CANADA K1L 8L9
TEL: 613 228 9850 • FAX 613 228 9848 • mailbox@woodmanarchitect.com

CONSULTANTS:
STRUCTURAL –
MECHANICAL –
CIVIL –
ELECTRICAL –
LANDSCAPING –

PROJECT
229-247 BEECHWOOD AVE

DRAWING:
SECTIONS

DATE	2022-02-25 15:21:36
SCALE	1 : 100
DRAWN BY	Auteur
REVIEWED BY	Vérificateur
JOB NO.	1971
DRAWING NO.	A115

007-12-21-0001 PLAN #18403



KEY PLAN



ALL CONTRACTORS TO VERIFY ALL DIMENSIONS ON SITE AND TO REPORT ALL ERRORS AND/OR OMISSIONS TO THE ARCHITECT.

ALL CONTRACTORS MUST COMPLY WITH ALL CODES AND BYLAWS AND OTHER AUTHORITIES HAVING JURISDICTION OVER THE WORK.

DO NOT SCALE DRAWINGS.

THIS DRAWING MAY NOT BE USED FOR CONSTRUCTION UNTIL SIGNED BY THE ARCHITECT.

COPYRIGHT RESERVED.

#	Description	Date
1	ISSUED FOR REVIEW	2021-06-28
2	ISSUED FOR REVIEW	2022-02-25

SMART LIVING PROPERTIES

WOODMAN ARCHITECT & ASSOCIATES LTD.
4 BEECHWOOD, SUITE 201 OTTAWA, ONTARIO, CANADA K1L 8L9
TEL: 613 228 9850 • FAX 613 228 9848 • mailbox@woodmanarchitect.com

CONSULTANTS:
STRUCTURAL –
MECHANICAL –
CIVIL –
ELECTRICAL –
LANDSCAPING –

PROJECT

229-247 BEECHWOOD AVE

DRAWING:

RENDER 1

DATE 2022-02-25 15:21:37
SCALE
DRAWN BY Auteur
CHECKED BY Vérificateur

JOB NO. 1971
DRAWING NO. A121

007-12-21-0001 PLAN #18403



KEY PLAN



PROJECT

ALL CONTRACTORS TO VERIFY ALL DIMENSIONS ON SITE AND TO REPORT ALL ERRORS AND/OR OMISSIONS TO THE ARCHITECT.

ALL CONTRACTORS MUST COMPLY WITH ALL CODES AND BYLAWS AND OTHER AUTHORITIES HAVING JURISDICTION OVER THE WORK.

DO NOT SCALE DRAWINGS.

THIS DRAWING MAY NOT BE USED FOR CONSTRUCTION UNTIL SIGNED BY THE ARCHITECT.

COPYRIGHT RESERVED.

#	Description	Date
1	ISSUED FOR REVIEW	2021-06-28
2	ISSUED FOR REVIEW	2022-02-25

SMART LIVING PROPERTIES

WOODMAN ARCHITECT & ASSOCIATES LTD.
4 BEECHWOOD, SUITE 201 OTTAWA, ONTARIO, CANADA K1L 8L9
TEL: 613 228 9850 • FAX 613 228 9848 • mailbox@woodmanarchitect.com

CONSULTANTS:
STRUCTURAL –
MECHANICAL –
CIVIL –
ELECTRICAL –
LANDSCAPING –

PROJECT
229-247 BEECHWOOD AVE

DRAWING:
RENDER 2

DATE: 2022-02-25 15:21:39
SCALE:
DRAWN BY: Auteur
REVIEWED BY: Vérificateur

JOB NO.: 1971
DRAWING NO.: A122

007-12-21-0001 PLAN #18403



KEY PLAN



PROJECT

ONTARIO ASSOCIATION OF ARCHITECTS
R. I. WOODMAN
LICENCE
2425

ALL CONTRACTORS TO VERIFY ALL DIMENSIONS ON SITE AND TO REPORT ALL ERRORS AND/OR OMISSIONS TO THE ARCHITECT.

ALL CONTRACTORS MUST COMPLY WITH ALL CODES AND BYLAWS AND OTHER AUTHORITIES HAVING JURISDICTION OVER THE WORK.

DO NOT SCALE DRAWINGS.

THIS DRAWING MAY NOT BE USED FOR CONSTRUCTION UNTIL SIGNED BY THE ARCHITECT.

COPYRIGHT RESERVED.

#	Description	Date
1	ISSUED FOR REVIEW	2021-06-28
2	ISSUED FOR REVIEW	2022-02-25

SMART LIVING PROPERTIES

WOODMAN ARCHITECT & ASSOCIATES LTD.
4 BEECHWOOD, SUITE 201 OTTAWA, ONTARIO, CANADA K1L 8L9
TEL: 613 228 9850 • FAX 613 228 9848 • mailbox@woodmanarchitect.com

CONSULTANTS:
STRUCTURAL –
MECHANICAL –
CIVIL –
ELECTRICAL –
LANDSCAPING –

PROJECT

229-247 BEECHWOOD AVE

DRAWING:

RENDER 3

DATE: 2022-02-25 15:21:39	JOB NO: 1971
SCALE:	DRAWING NO: A123
DRAWN BY: Auteur	
REVIEWED BY: Vérificateur	

D07-12-21-0001 PLAN #18403





KEY PLAN



ALL CONTRACTORS TO VERIFY ALL DIMENSIONS ON SITE AND TO REPORT ALL ERRORS AND/OR OMISSIONS TO THE ARCHITECT.

ALL CONTRACTORS MUST COMPLY WITH ALL CODES AND BYLAWS AND OTHER AUTHORITIES HAVING JURISDICTION OVER THE WORK.

DO NOT SCALE DRAWINGS.

THIS DRAWING MAY NOT BE USED FOR CONSTRUCTION UNTIL SIGNED BY THE ARCHITECT.

COPYRIGHT RESERVED.

#	Description	Date
1	ISSUED FOR REVIEW	2021-06-28
2	ISSUED FOR REVIEW	2022-02-25

SMART LIVING PROPERTIES

WOODMAN ARCHITECT & ASSOCIATES LTD

4 BEECHWOOD, SUITE 201 OTTAWA, ONTARIO, CANADA K1L 8L9
TEL: 613 228 9850 ✦FAX 613 228 9848 ✦mailbox@woodmanarchitect.com

CONSULTANTS:
STRUCTURAL –
MECHANICAL –
CIVIL –
ELECTRICAL –
LANDSCAPING –

PROJECT


229-247 BEECHWOOD AVE

DRAWING:


RENDER 4

DATE	2022-02-25 15:21:40
SCALE	
DRAWN BY	Auteur
REVIEWED BY	Vérificateur
JOB NO.	1971
DRAWING NO.	A124

007-12-21-0001 PLAN #18403

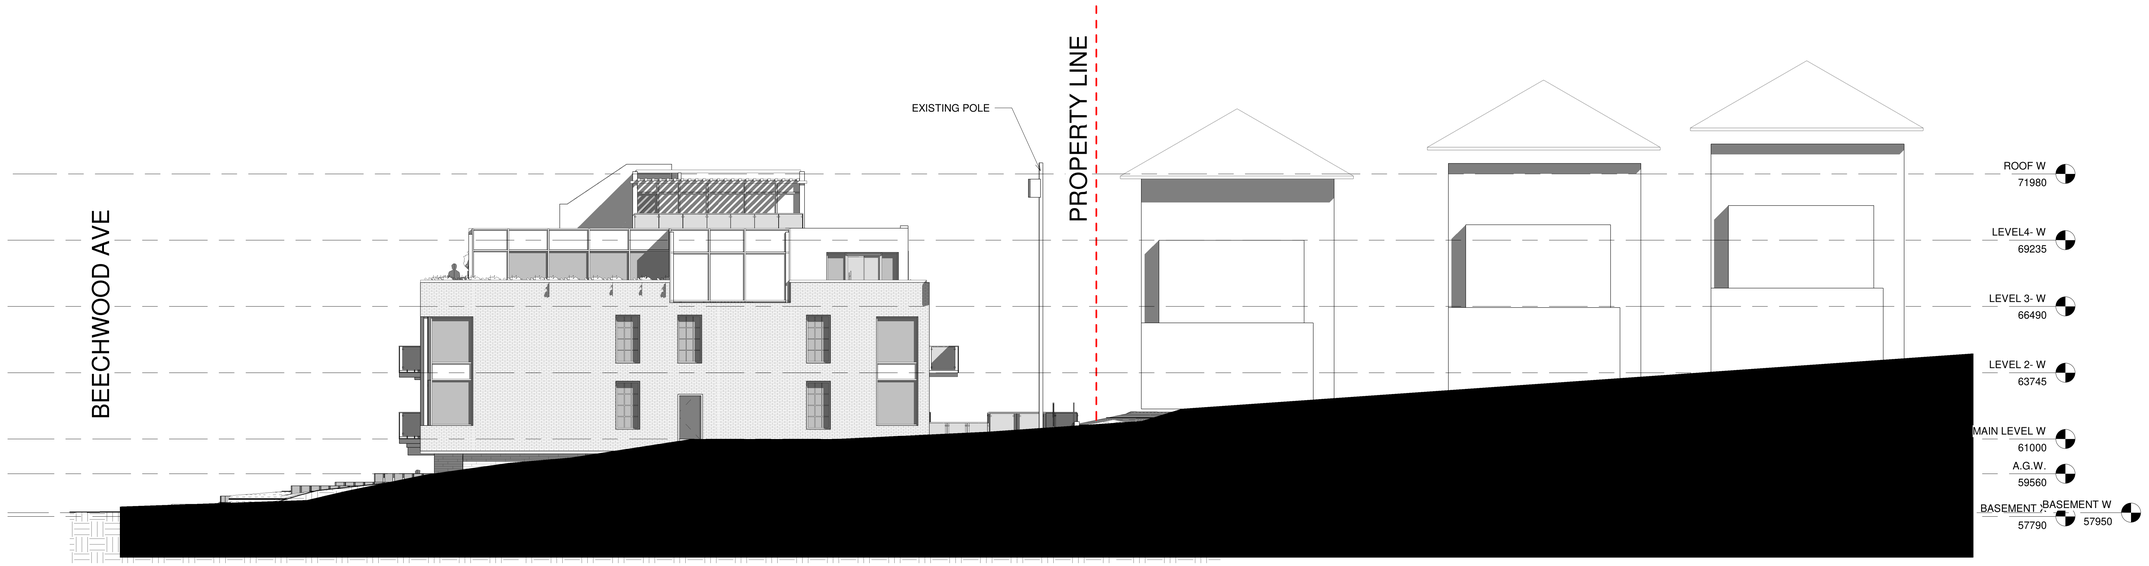

1 / A126 SECTION LOOKING AT 229 BEECHWOOD
1 : 100

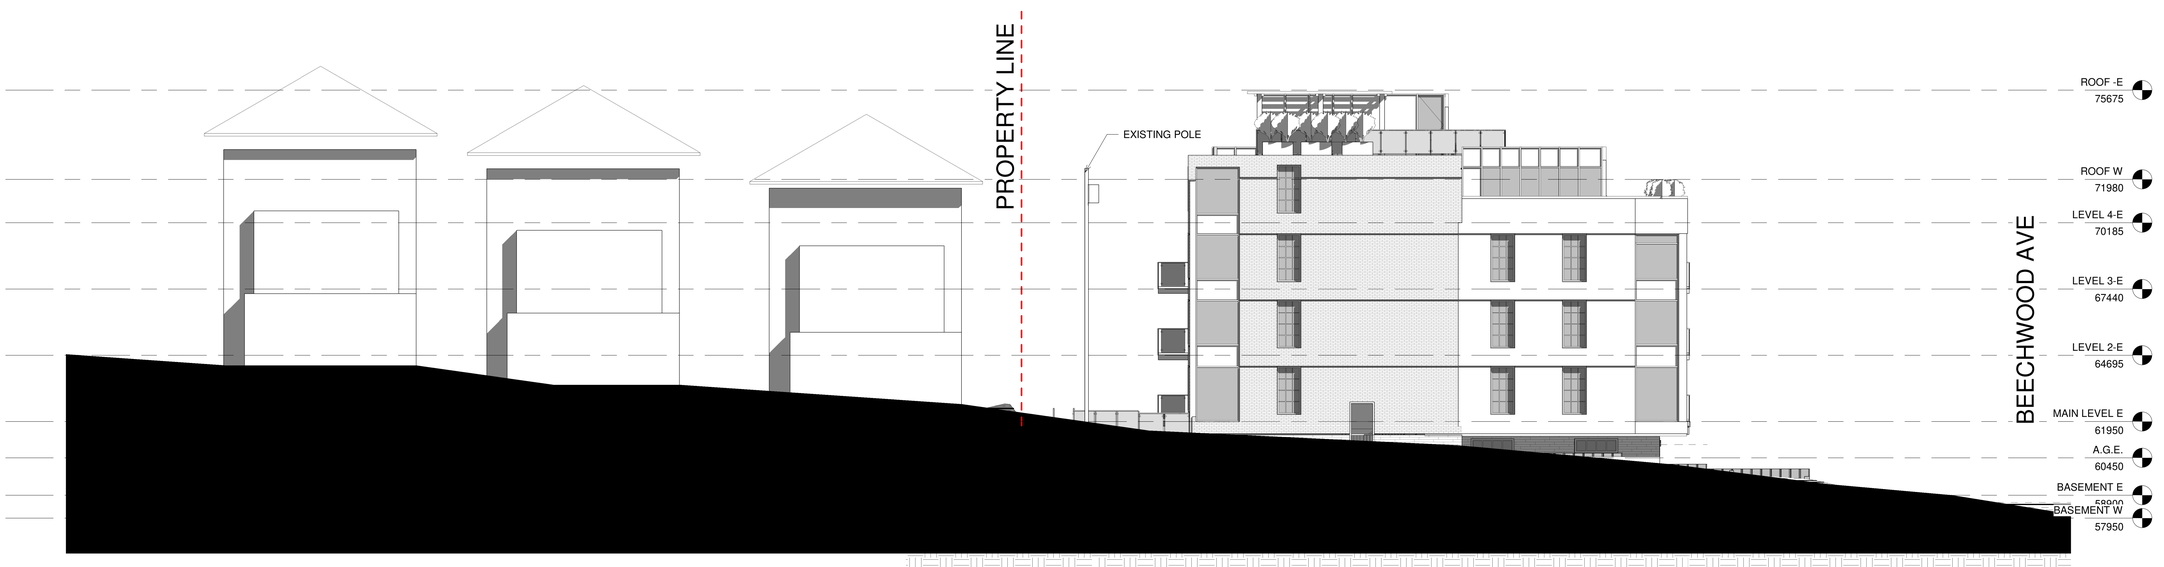

2 / A126 SECTION LOOKING AT 241 BEECHWOOD
1 : 100

KEY PLAN



ALL CONTRACTORS TO VERIFY ALL DIMENSIONS ON SITE AND TO REPORT ALL ERRORS AND/OR OMISSIONS TO THE ARCHITECT.

ALL CONTRACTORS MUST COMPLY WITH ALL CODES AND BYLAWS AND OTHER AUTHORITIES HAVING JURISDICTION OVER THE WORK.

DO NOT SCALE DRAWINGS.

THIS DRAWING MAY NOT BE USED FOR CONSTRUCTION UNTIL SIGNED BY THE ARCHITECT.

COPYRIGHT RESERVED.

#	Description	Date
1	ISSUED FOR REVIEW	2021-06-28
2	ISSUED FOR REVIEW	2022-02-25

SMART LIVING PROPERTIES

WOODMAN ARCHITECT & ASSOCIATES LTD
4 BEECHWOOD, SUITE 201 OTTAWA, ONTARIO, CANADA K1L 8L9
TEL: 613 228 9850 • FAX 613 228 9848 • mailbox@woodmanarchitect.com

CONSULTANTS:
STRUCTURAL –
MECHANICAL –
CIVIL –
ELECTRICAL –
LANDSCAPING –

PROJECT
229-247 BEECHWOOD AVE

DRAWING:
CONTEXT SECTIONS

DATE	2022-02-25 15:22:44
SCALE	1 : 100
DRAWN BY	Auteur
REVIEWED BY	Vérificateur
JOB NO.	1971
DRAWING NO.	A126

007-12-21-0001 PLAN #18403



STONE: CONTEMPORARY SERIES, REGENCY BROWN



METAL PANEL



BLOCK RATAINING WALL



BRICK CONTEMPORARY SEIRES, ESPRESSO



GLASS RAILING




ALUMINUM WINDOW



STONE BONNEVILLE SANDBAR



STONE: GRANADA, SUNRISE

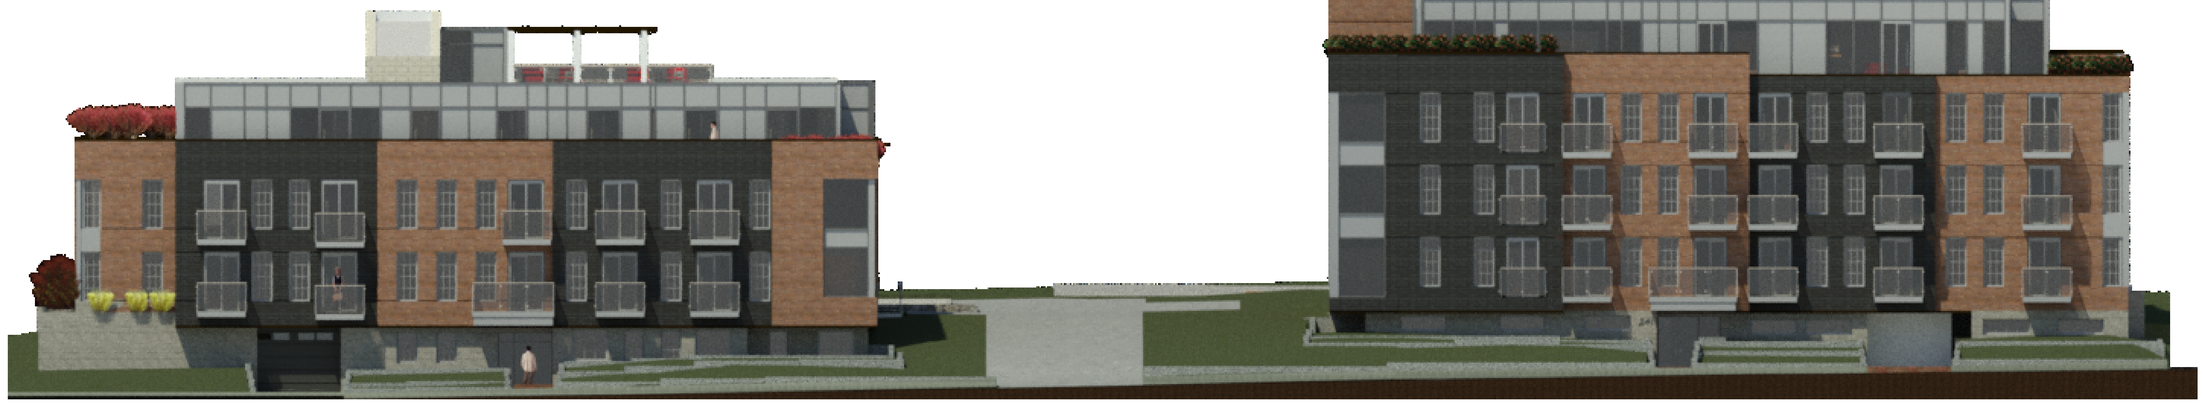

1 A128 FRONT ELEVATION MATERIALS
1 : 1

KEY PLAN



PROJECT

ALL CONTRACTORS TO VERIFY ALL DIMENSIONS ON SITE AND TO REPORT ALL ERRORS AND/OR OMISSIONS TO THE ARCHITECT.

ALL CONTRACTORS MUST COMPLY WITH ALL CODES AND BYLAWS AND OTHER AUTHORITIES HAVING JURISDICTION OVER THE WORK.

DO NOT SCALE DRAWINGS.

THIS DRAWING MAY NOT BE USED FOR CONSTRUCTION UNTIL SIGNED BY THE ARCHITECT.

COPYRIGHT RESERVED.

#	Description	Date
1	ISSUED FOR REVIEW	2021-06-28
2	ISSUED FOR REVIEW	2022-02-25

SMART LIVING PROPERTIES

WOODMAN ARCHITECT & ASSOCIATES LTD.
4 BEECHWOOD, SUITE 201 OTTAWA, ONTARIO, CANADA K1L 8L9
TEL: 613 228 9850 • FAX 613 228 9848 • mailbox@woodmanarchitect.com

CONSULTANTS:
STRUCTURAL –
MECHANICAL –
CIVIL –
ELECTRICAL –
LANDSCAPING –

PROJECT
229-247 BEECHWOOD AVE

DRAWING:
FRONT ELEVATION MATERIALS

DATE	2022-02-25 15:23:16
SCALE	1 : 1
DRAWN BY	Author
REVIEWED BY	Checker
JOB NO.	1971
DRAWING NO.	A128

007-12-21-0001 PLAN #18403