

ID	TYPE	MATERIAL	COLOUR	SIZE	MANUFACTURER
A	UNIT	BRICK	RED	Modular - 92 x 57 x 194 mm	OLD SCHOOL (BRAMPTON BRICK)
B	UNIT	BRICK	GREY	Modular - 92 x 57 x 194 mm	ROYAL (BRAMPTON BRICK)
C	PANEL	METAL	CARAT ONYX 7090	8' H x 4' L x 3/8" T	SWISS PEARL PANELS
D	FLASHING	METAL	CHOCOLATE BROWN	---	IDEAL ROOFING
E	CORNICE	STONE	Smooth Sill Arctic White or equivalent product (To be approved by architect)		PERMACON
F	ALUMINUM WINDOW	ALUMINUM	CHOCOLATE BROWN	---	AGWAY METAL INC.
G	BASEMENT WALL	CONCRETE	GREY	---	--------
H	FENCE	METAL	CHOCOLATE BROWN	---	ABD IRON WORLD

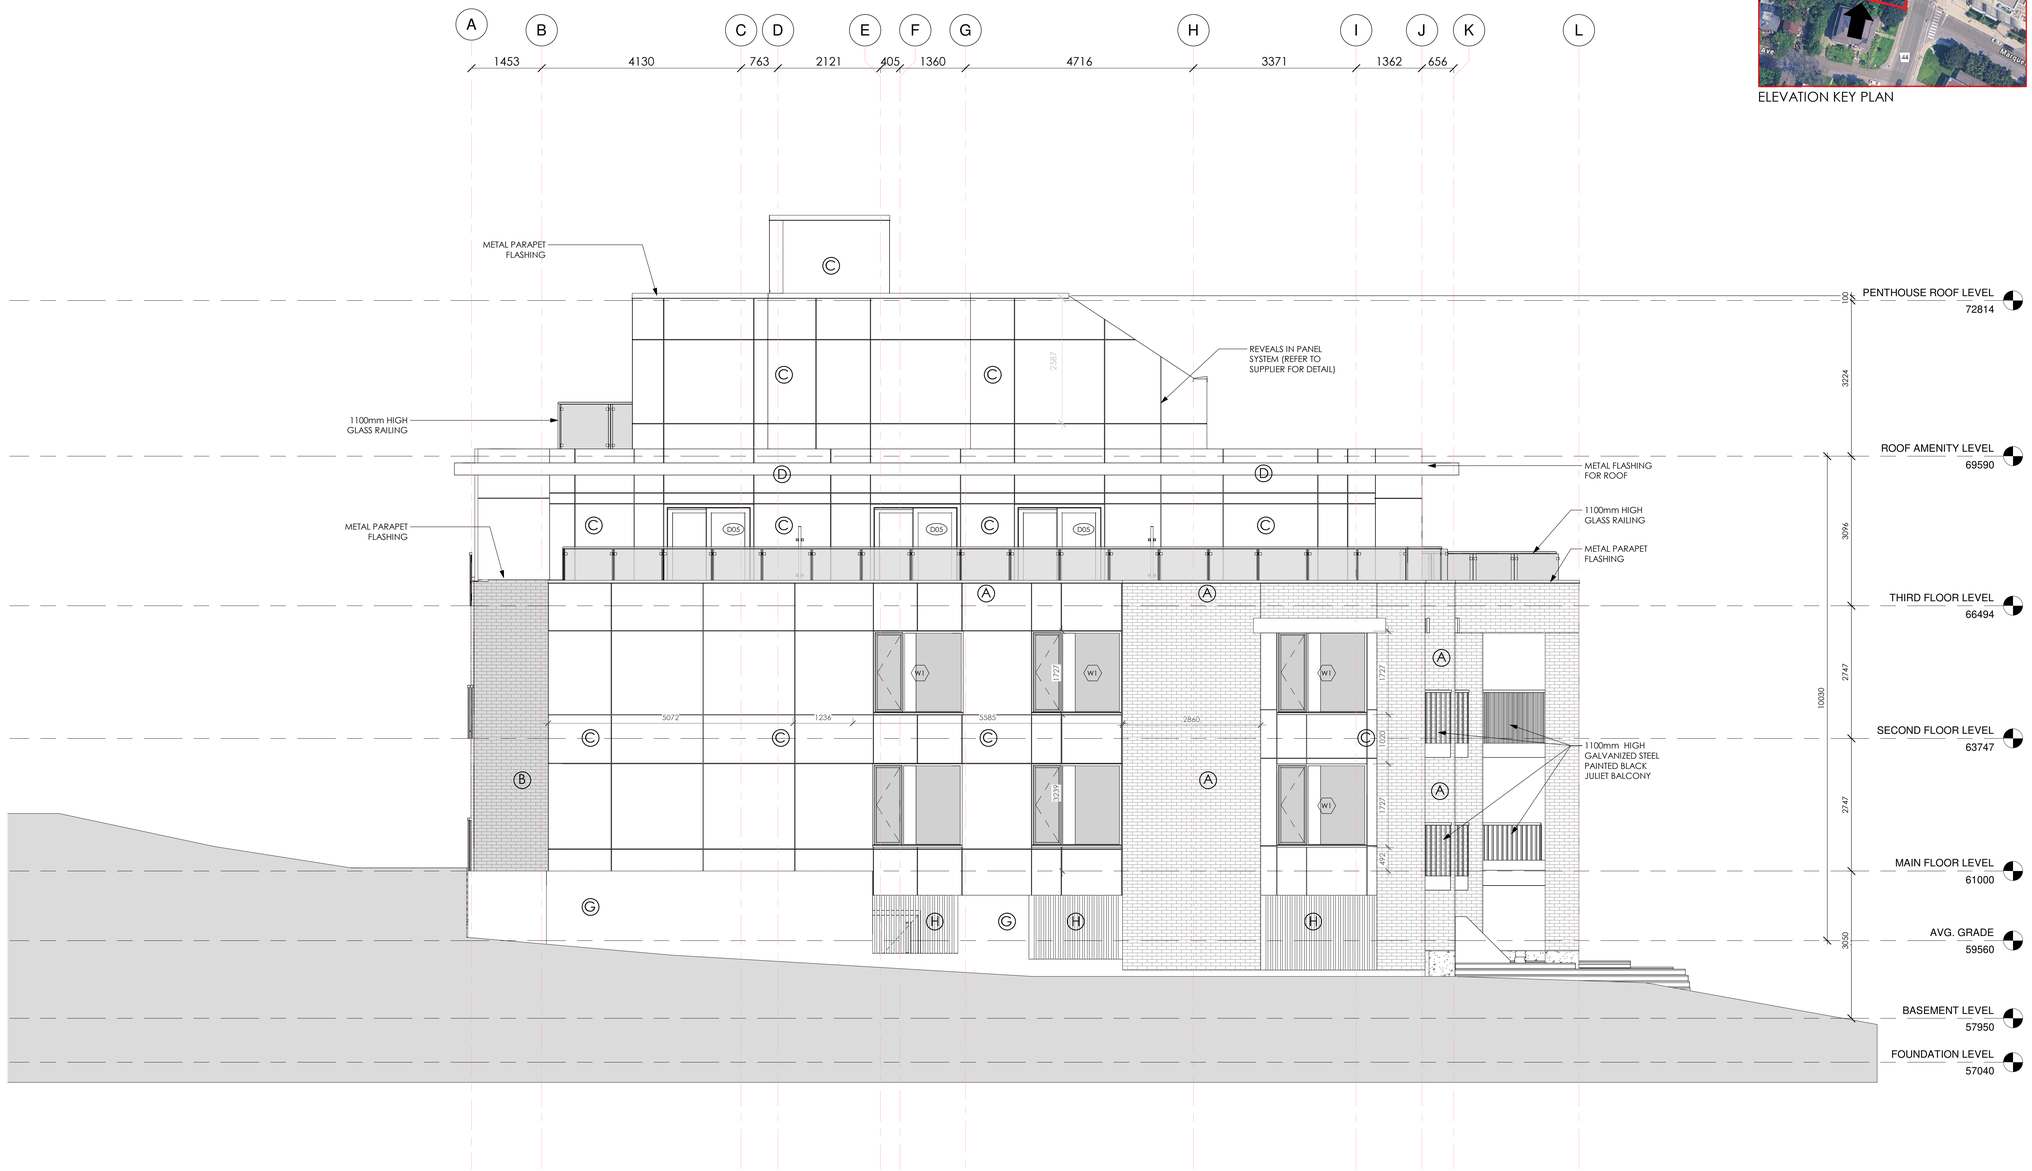

0 1 2 3 4 5

1 / A-200 SOUTH ELEVATION
1 : 50

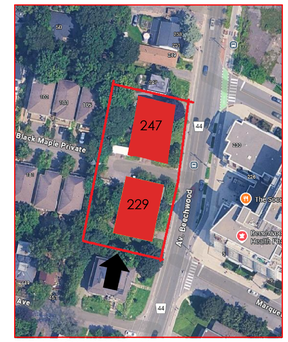

ELEVATION KEY PLAN

This Drawing And Its Contents Are The Property Of Woodman Architect & Associates Ltd. Copying & Any Other Kind Of Usage of This Drawing Is Not Permitted Without The Architect's Written Consent.

KEY PLAN



ONTARIO ASSOCIATION OF ARCHITECTS
R.J. WOODMAN
LICENCE
2425

ALL CONTRACTORS TO VERIFY ALL DIMENSIONS ON SITE AND TO REPORT ALL ERRORS AND/OR OMISSIONS TO THE ARCHITECT.

ALL CONTRACTORS MUST COMPLY WITH ALL CODES AND BYLAWS AND OTHER AUTHORITIES HAVING JURISDICTION OVER THE WORK.

DO NOT SCALE DRAWINGS.

THIS DRAWING MAY NOT BE USED FOR CONSTRUCTION UNTIL SIGNED BY THE ARCHITECT.

COPYRIGHT RESERVED.

#	REVISION	DATE
1	REISSUE FOR SITE PLAN	23/08/2023
2	ISSUES FOR REVIEW	10/12/2024
3	ISSUES FOR APPROVAL	22/07/2025

SMART LIVING PROPERTIES

WOODMAN ARCHITECT
ASSOCIATES LTD.
4 BEECHWOOD, SUITE 201 OTTAWA, ONTARIO, CANADA K1L 8L9
TEL: 613 228 9850 • FAX 613 228 9848 • mailbox@woodmanarchitect.com

CONSULTANTS:
STRUCTURAL -
MECHANICAL -
CIVIL -
ELECTRICAL -
LANDSCAPING -

PROJECT

229 BEECHWOOD AVE


DRAWING:

SOUTH ELEVATION

DATE	2024-06-03
SCALE	Como se indica
DRAWN BY	A.S.
REVIEWED BY	R.J.W., R.W.
JOB NO.	1971
DRAWING NO.	A-200

D07-12-21-0001 FILAN #18403

ID	TYPE	MATERIAL	COLOUR	SIZE	MANUFACTURER
A	UNIT	BRICK	RED	Modular - 92 x 57 x 194 mm	OLD SCHOOL (BRAMPTON BRICK)
B	UNIT	BRICK	GREY	Modular - 92 x 57 x 194 mm	ROYAL (BRAMPTON BRICK)
C	PANEL	METAL	CARAT ONYX 7090	8' H x 4' L x 3/8" T	SWISS PEARL PANELS
D	FLASHING	METAL	CHOCOLATE BROWN	---	IDEAL ROOFING
E	CORNICE	STONE	Smooth Sill Arctic White or equivalent product (To be approved by architect)		PERMACON
F	ALUMINUM WINDOW	ALUMINUM	CHOCOLATE BROWN	---	AGWAY METAL INC.
G	BASEMENT WALL	CONCRETE	GREY	---	--------
H	FENCE	METAL	CHOCOLATE BROWN	---	ABD IRON WORLD

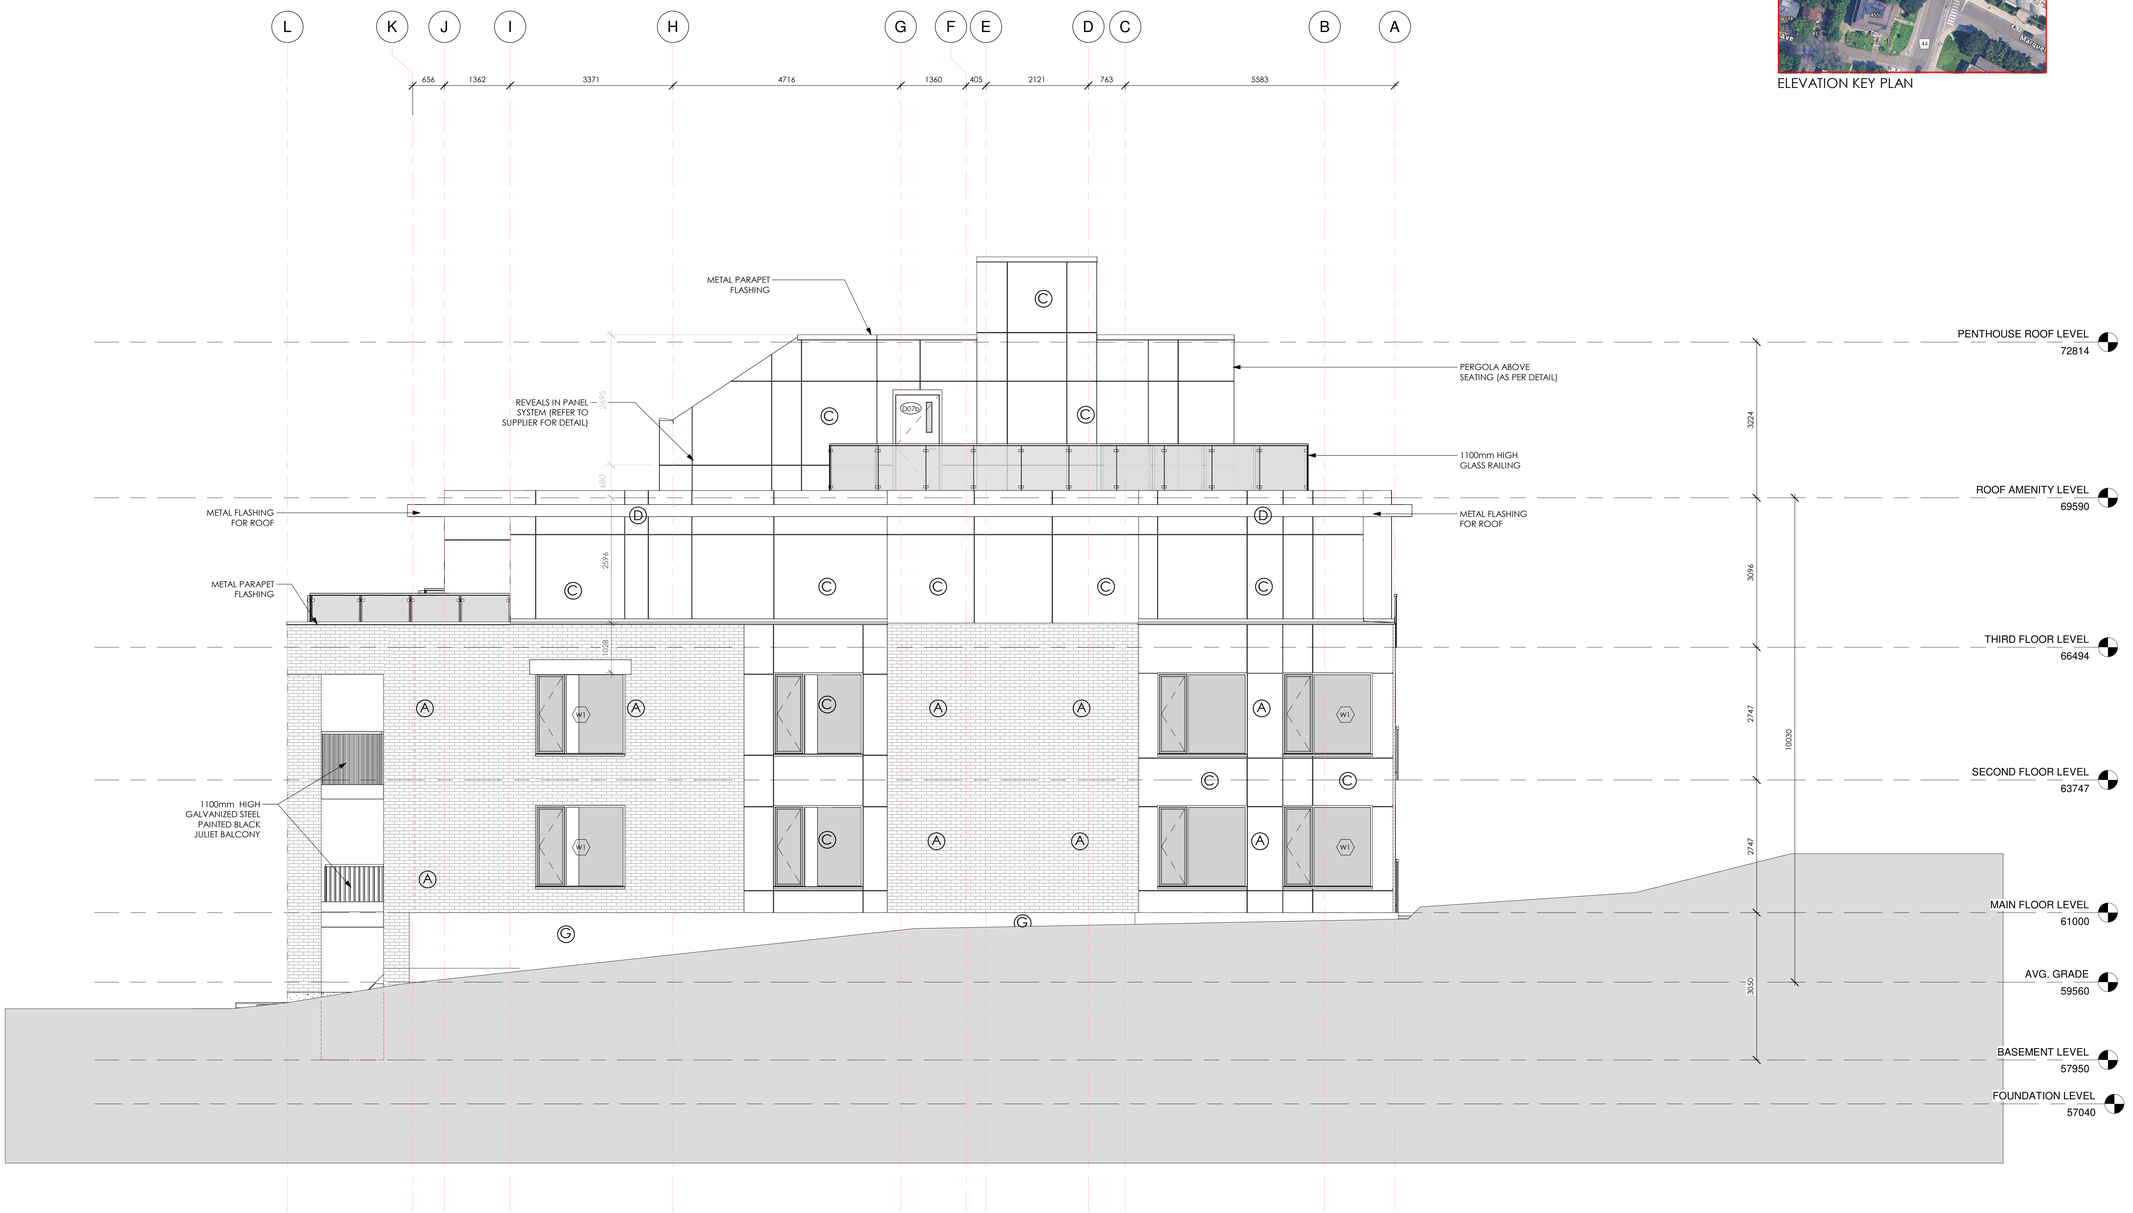

0 1 2 3 4 5

1 / A-201 NORTH ELEVATION
1 : 50



ELEVATION KEY PLAN

This Drawing And Its Contents Are The Property Of Woodman Architect & Associates Ltd. Copying & Any Other Kind Of Usage of This Drawing is Not Permitted Without The Architect's Written Consent.

KEY PLAN



ONTARIO ASSOCIATION OF ARCHITECTS
R.J. WOODMAN
LICENCE
2425

ALL CONTRACTORS TO VERIFY ALL DIMENSIONS ON SITE AND TO REPORT ALL ERRORS AND/OR OMISSIONS TO THE ARCHITECT.

ALL CONTRACTORS MUST COMPLY WITH ALL CODES AND BYLAWS AND OTHER AUTHORITIES HAVING JURISDICTION OVER THE WORK.

DO NOT SCALE DRAWINGS.

THIS DRAWING MAY NOT BE USED FOR CONSTRUCTION UNTIL SIGNED BY THE ARCHITECT.

COPYRIGHT RESERVED.

#	REVISION	DATE
1	REISSUE FOR SITE PLAN	23/08/2023
2	ISSUES FOR REVIEW	10/12/2024
3	ISSUES FOR APPROVAL	22/07/2025

SMART LIVING PROPERTIES

WOODMAN ARCHITECT & ASSOCIATES LTD
4 BEECHWOOD, SUITE 201 OTTAWA, ONTARIO, CANADA K1L 8L9
TEL: 613 228 9850 • FAX 613 228 9848 • mailbox@woodmanarchitect.com

CONSULTANTS:
STRUCTURAL -
MECHANICAL -
CIVIL -
ELECTRICAL -
LANDSCAPING -

PROJECT

229 BEECHWOOD AVE

DRAWING:


NORTH ELEVATION

DATE	2024-06-03
SCALE	Como sa indica
DRAWN BY	A.S.
REVIEWED BY	R.J.W., R.W.

JOB NO. 1971
DRAWING NO. A-201

D07-12-21-0001 PLAN #18403

ID	TYPE	MATERIAL	COLOUR	SIZE	MANUFACTURER
A	UNIT	BRICK	RED	Modular - 92 x 57 x 194 mm	OLD SCHOOL (BRAMPTON BRICK)
B	UNIT	BRICK	GREY	Modular - 92 x 57 x 194 mm	ROYAL (BRAMPTON BRICK)
C	PANEL	METAL	CARAT ONYX 7090	8' H x 4' L x 3/8" T	SWISS PEARL PANELS
D	FLASHING	METAL	CHOCOLATE BROWN	---	IDEAL ROOFING
E	CORNICE	STONE	Smooth Sill Arctic White or equivalent product (To be approved by architect)		PERMACON
F	ALUMINUM WINDOW	ALUMINUM	CHOCOLATE BROWN	---	AGWAY METAL INC.
G	BASEMENT WALL	CONCRETE	GREY	---	--------
H	FENCE	METAL	CHOCOLATE BROWN	---	ABD IRON WORLD

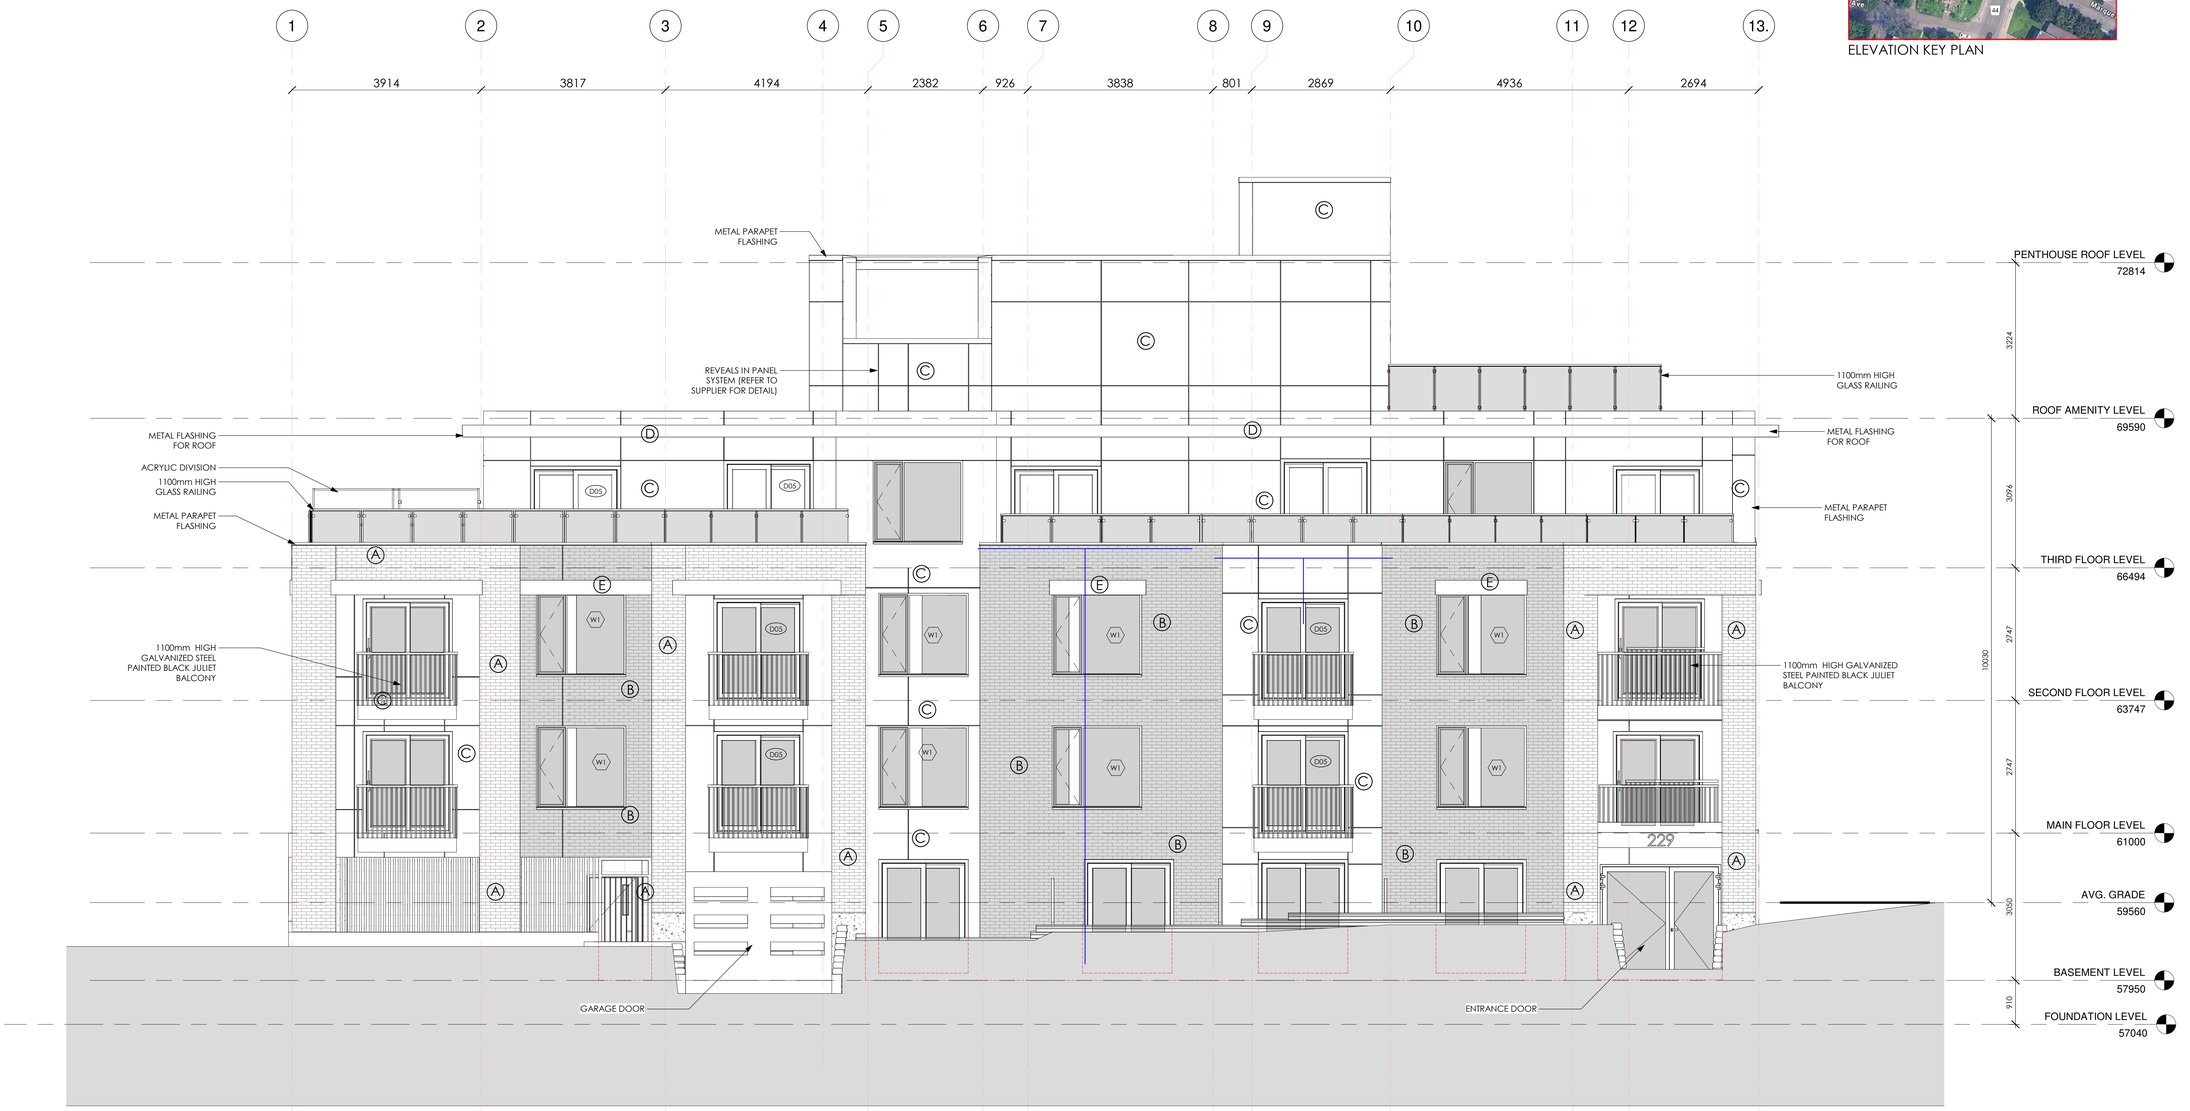



1 / A-202 EAST ELEVATION
1 : 50



ELEVATION KEY PLAN

This Drawing And Its Contents Are The Property Of Woodman Architect & Associates Ltd. Copying & Any Other Kind Of Usage of This Drawing is Not Permitted Without The Architect's Written Consent.

KEY PLAN



ONTARIO ASSOCIATION OF ARCHITECTS
R. J. WOODMAN
LICENCE
2425

ALL CONTRACTORS TO VERIFY ALL DIMENSIONS ON SITE AND TO REPORT ALL ERRORS AND/OR OMISSIONS TO THE ARCHITECT.

ALL CONTRACTORS MUST COMPLY WITH ALL CODES AND BYLAWS AND OTHER AUTHORITIES HAVING JURISDICTION OVER THE WORK.

DO NOT SCALE DRAWINGS.

THIS DRAWING MAY NOT BE USED FOR CONSTRUCTION UNTIL SIGNED BY THE ARCHITECT.

COPYRIGHT RESERVED.

#	REVISION	DATE
1	REISSUE FOR SITE PLAN	23/08/2023
2	ISSUES FOR REVIEW	10/12/2024
3	ISSUES FOR APPROVAL	22/07/2025

SMART LIVING PROPERTIES

WOODMAN ARCHITECT ASSOCIATES LTD.
4 BEECHWOOD, SUITE 201 OTTAWA, ONTARIO, CANADA K1L 8L9
TEL: 613 228 9850 • FAX 613 228 9848 • mailbox@woodmanarchitect.com

CONSULTANTS:
STRUCTURAL -
MECHANICAL -
CIVIL -
ELECTRICAL -
LANDSCAPING -

PROJECT
229 BEECHWOOD AVE

DRAWING:
EAST ELEVATION

DATE	2024-06-03
SCALE	Como se indica
DRAWN BY	A.S.
REVIEWED BY	R.J.W., R.W.

JOB NO. 1971
DRAWING NO. A-202


D07-12-21-0001 PLAN #184013

ID	TYPE	MATERIAL	COLOUR	SIZE	MANUFACTURER
A	UNIT	BRICK	RED	Modular - 92 x 57 x 194 mm	OLD SCHOOL (BRAMPTON BRICK)
B	UNIT	BRICK	GREY	Modular - 92 x 57 x 194 mm	ROYAL (BRAMPTON BRICK)
C	PANEL	METAL	CARAT ONYX 7090	8' H x 4' L x 3/8" T	SWISS PEARL PANELS
D	FLASHING	METAL	CHOCOLATE BROWN	---	IDEAL ROOFING
E	CORNICE	STONE	Smooth Sill Arctic White or equivalent product (To be approved by architect)		PERMACON
F	ALUMINUM WINDOW	ALUMINUM	CHOCOLATE BROWN	---	AGWAY METAL INC.
G	BASEMENT WALL	CONCRETE	GREY	---	-------
H	FENCE	METAL	CHOCOLATE BROWN	---	ABD IRON WORLD



0 1 2 3 4 5

1 / A-203 WEST ELEVATION
1 : 50

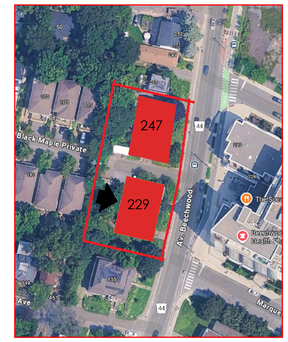

ELEVATION KEY PLAN

This Drawing And Its Contents Are The Property Of Woodman Architect & Associates Ltd. Copying & Any Other Kind Of Usage of This Drawing Is Not Permitted Without The Architect's Written Consent.

KEY PLAN



ONTARIO ASSOCIATION OF ARCHITECTS
R.J. WOODMAN
LICENCE
2425

ALL CONTRACTORS TO VERIFY ALL DIMENSIONS ON SITE AND TO REPORT ALL ERRORS AND/OR OMISSIONS TO THE ARCHITECT.

ALL CONTRACTORS MUST COMPLY WITH ALL CODES AND BYLAWS AND OTHER AUTHORITIES HAVING JURISDICTION OVER THE WORK.

DO NOT SCALE DRAWINGS.

THIS DRAWING MAY NOT BE USED FOR CONSTRUCTION UNTIL SIGNED BY THE ARCHITECT.

COPYRIGHT RESERVED.

#	REVISION	DATE
1	REISSUE FOR SITE PLAN	23/08/2023
2	ISSUES FOR REVIEW	10/12/2024
3	ISSUES FOR APPROVAL	22/07/2025

SMART LIVING PROPERTIES

WOODMAN ARCHITECT ASSOCIATES LTD.
4 BEECHWOOD, SUITE 201 OTTAWA, ONTARIO, CANADA K1L 8L9
TEL: 613 228 9850 • FAX 613 228 9848 • mailbox@woodmanarchitect.com

CONSULTANTS:
STRUCTURAL -
MECHANICAL -
CIVIL -
ELECTRICAL -
LANDSCAPING -


PROJECT
229 BEECHWOOD AVE

DRAWING:
WEST ELEVATION


DATE	2024-06-03
SCALE	Como se indica
DRAWN BY	A.S.
REVIEWED BY	R.J.W., R.W.
JOB NO.	1971
DRAWING NO.	A-203

D07-12-21-0001 PLAN #18403

ID	TYPE	MATERIAL	COLOUR	SIZE	MANUFACTURER
A	UNIT	BRICK	RED	Modular - 92 x 57 x 194 mm	OLD SCHOOL (BRAMPTON BRICK)
B	UNIT	BRICK	GREY	Modular - 92 x 57 x 194 mm	ROYAL (BRAMPTON BRICK)
C	PANEL	METAL	CARAT ONYX 7090	8' H x 4' L x 3/8" T	SWISS PEARL PANELS
D	FLASHING	METAL	CHOCOLATE BROWN	---	IDEAL ROOFING
E	CORNICE	STONE	Smooth Sill Arctic White or equivalent product (To be approved by architect)		PERMACON
F	ALUMINUM WINDOW	ALUMINUM	CHOCOLATE BROWN	---	AGWAY METAL INC.
G	BASEMENT WALL	CONCRETE	GREY	---	-------
H	FENCE	METAL	CHOCOLATE BROWN	---	ABD IRON WORLD

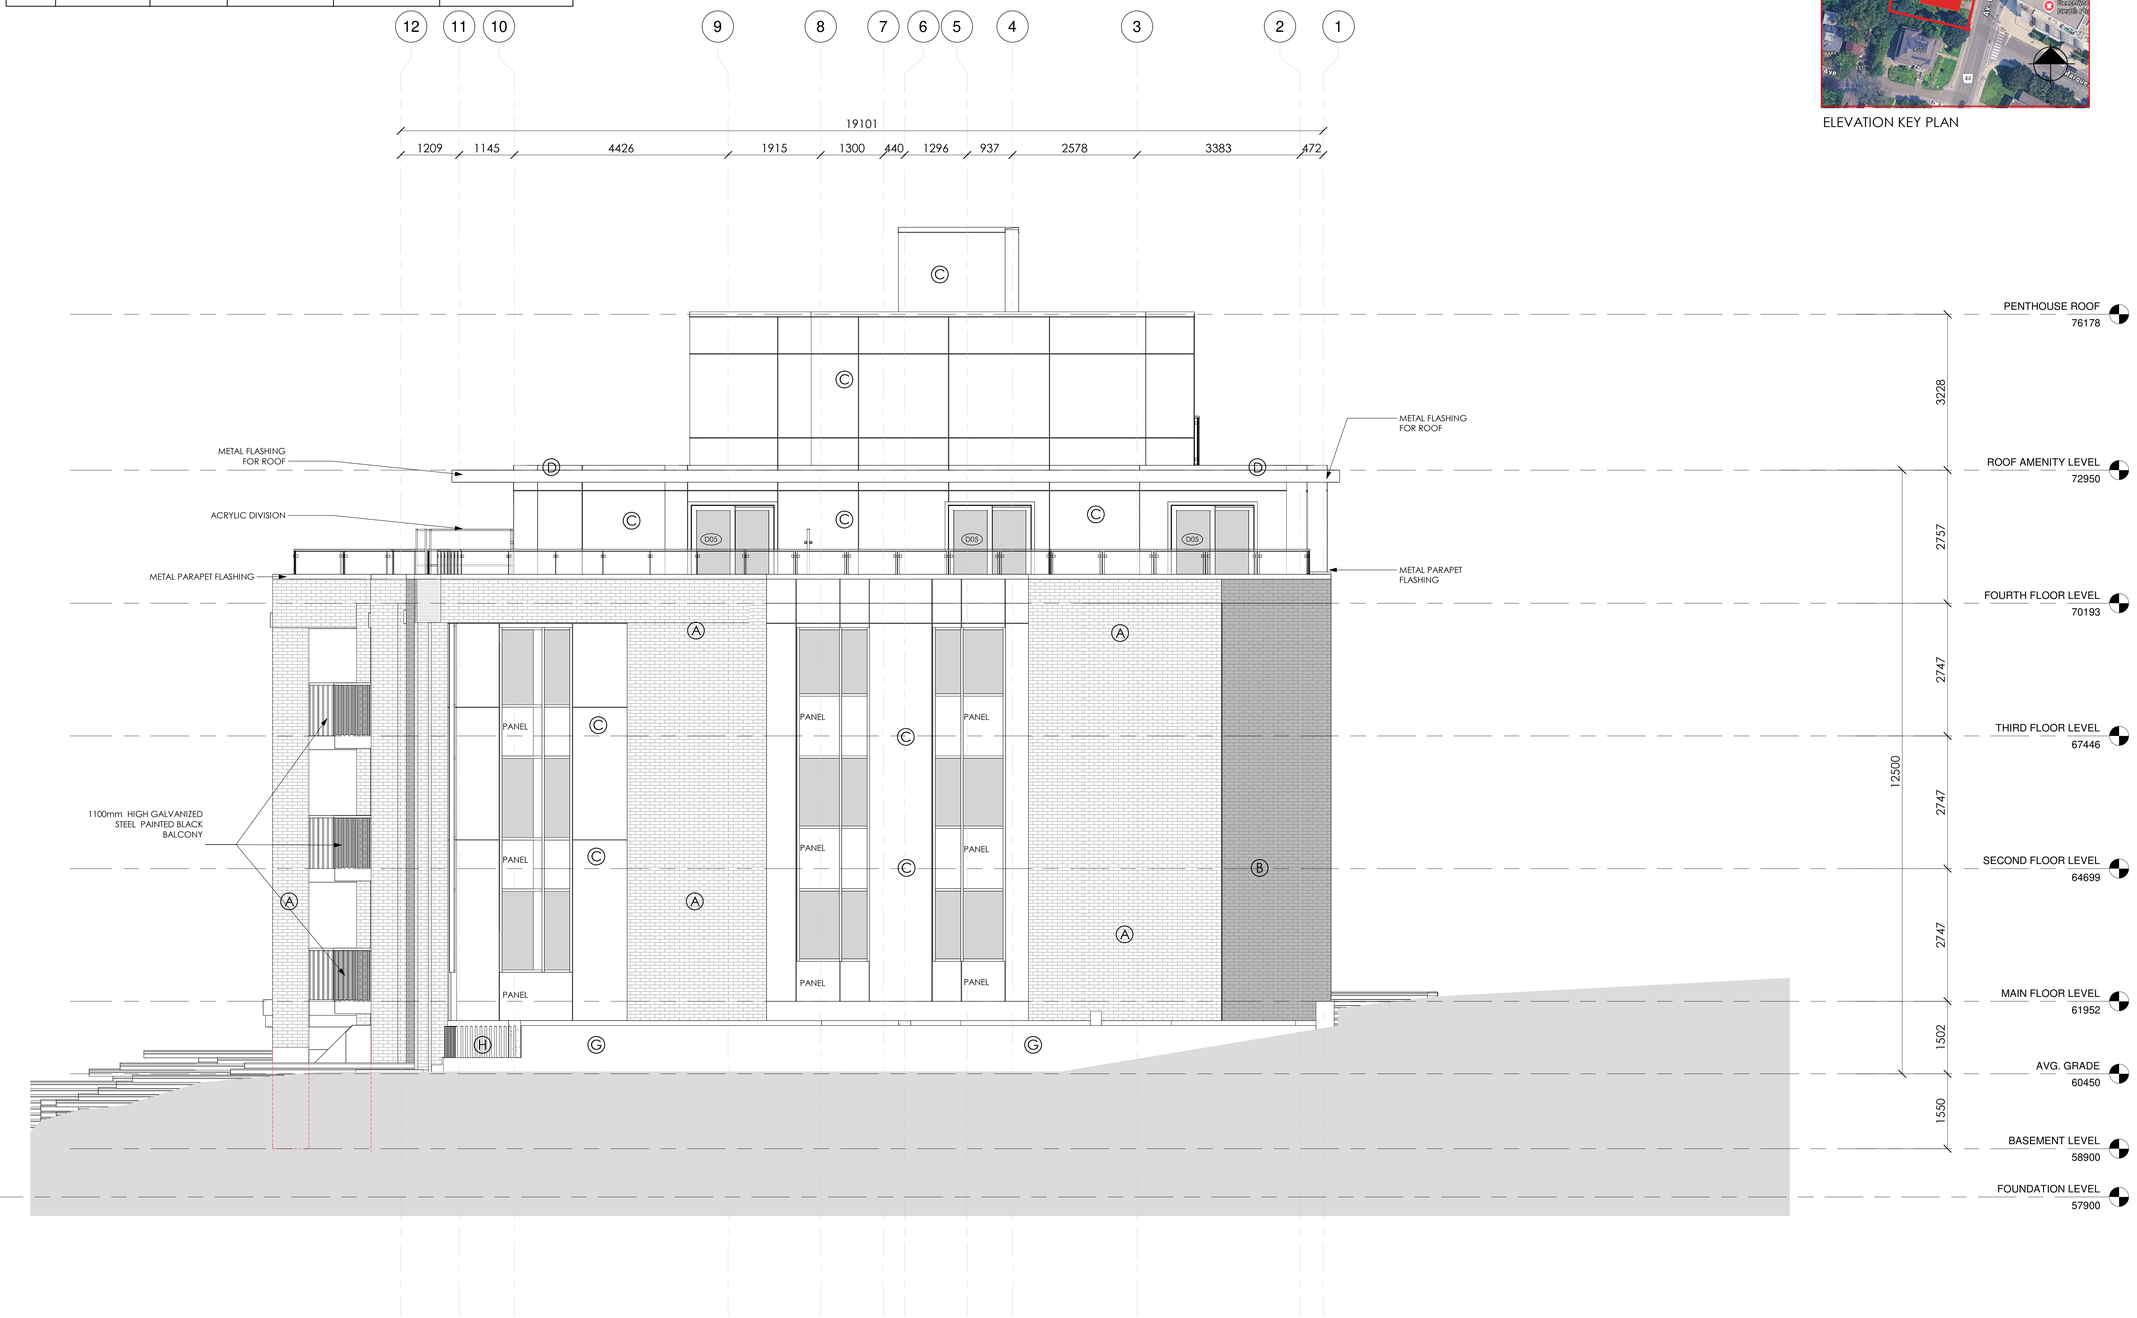

1 NORTH ELEVATION
A-200 1 : 50

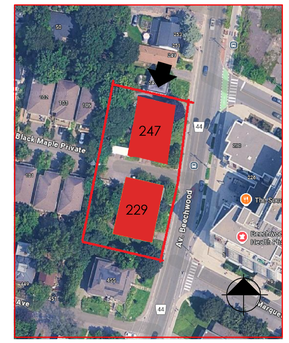

ELEVATION KEY PLAN

This Drawing And Its Contents Are The Property Of Woodman Architect & Associates Ltd. Copying & Any Other Kind Of Usage of This Drawing is Not Permitted Without The Architect's Written Consent.

KEY PLAN



ONTARIO ASSOCIATION OF ARCHITECTS
R.J. WOODMAN
LICENCE
2425

ALL CONTRACTORS TO VERIFY ALL DIMENSIONS ON SITE AND TO REPORT ALL ERRORS AND/OR OMISSIONS TO THE ARCHITECT.

ALL CONTRACTORS MUST COMPLY WITH ALL CODES AND BYLAWS AND OTHER AUTHORITIES HAVING JURISDICTION OVER THE WORK.

DO NOT SCALE DRAWINGS.

THIS DRAWING MAY NOT BE USED FOR CONSTRUCTION UNTIL SIGNED BY THE ARCHITECT.

COPYRIGHT RESERVED.

#	REVISION	DATE
1	REISSUE FOR SITE PLAN	23/08/2023
2	ISSUES FOR REVIEW	10/12/2024
3	ISSUES FOR APPROVAL	22/07/2025

SMART LIVING PROPERTIES

WOODMAN ARCHITECT & ASSOCIATES LTD.
4 BEECHWOOD, SUITE 201 OTTAWA, ONTARIO, CANADA K1L 8L9
TEL: 613 228 9850 • FAX 613 228 9848 • mailbox@woodmanarchitect.com

CONSULTANTS:
STRUCTURAL -
MECHANICAL -
CIVIL -
ELECTRICAL -
LANDSCAPING -


PROJECT
247 BEECHWOOD AVE

DRAWING:
NORTH ELEVATION

DATE	2024-06-03	JOB NO.	1971
SCALE	Como se indica	DRAWING NO.	A-200
DRAWN BY	A.S.		
REVIEWED BY	R.J.W., R.W.		


D07-12-21-0001 PLAN #18403

ID	TYPE	MATERIAL	COLOUR	SIZE	MANUFACTURER
A	UNIT	BRICK	RED	Modular - 92 x 57 x 194 mm	OLD SCHOOL (BRAMPTON BRICK)
B	UNIT	BRICK	GREY	Modular - 92 x 57 x 194 mm	ROYAL (BRAMPTON BRICK)
C	PANEL	METAL	CARAT ONYX 7090	8' H x 4' L x 3/8" T	SWISS PEARL PANELS
D	FLASHING	METAL	CHOCOLATE BROWN	---	IDEAL ROOFING
E	CORNICE	STONE	Smooth Sill Arctic White or equivalent product (To be approved by architect)		PERMACON
F	ALUMINUM WINDOW	ALUMINUM	CHOCOLATE BROWN	---	AGWAY METAL INC.
G	BASEMENT WALL	CONCRETE	GREY	---	-------
H	FENCE	METAL	CHOCOLATE BROWN	---	ABD IRON WORLD

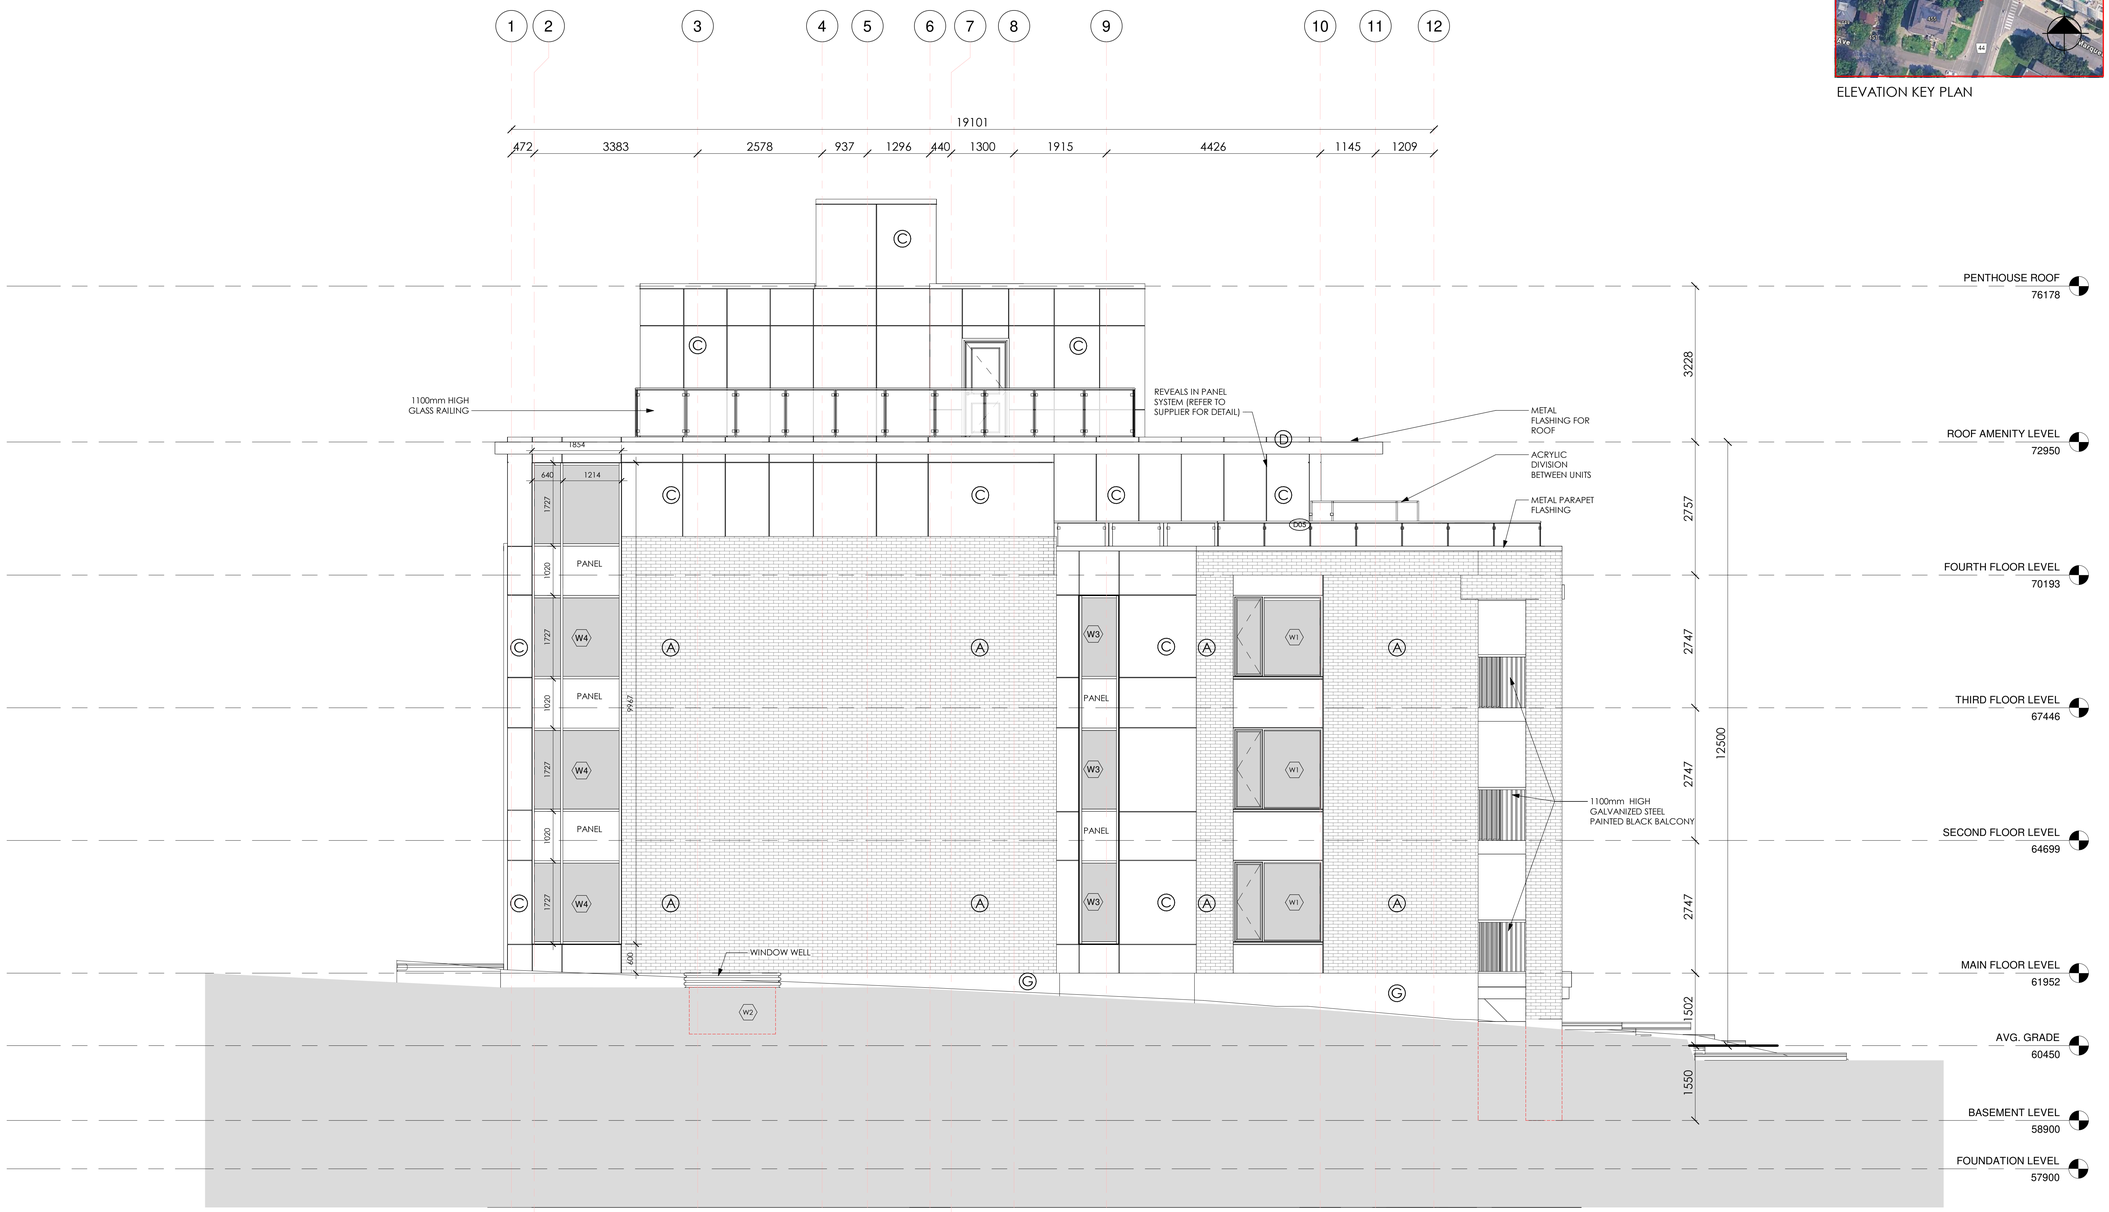

1 SOUTH ELEVATION
A-201 1 : 50

0 1 2 3 4 5

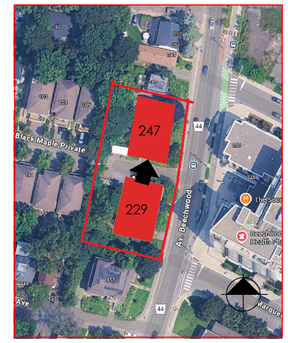

ELEVATION KEY PLAN

This Drawing And Its Contents Are The Property Of Woodman Architect & Associates Ltd. Copying & Any Other Kind Of Usage of This Drawing Is Not Permitted Without The Architect's Written Consent.

KEY PLAN



ONTARIO ASSOCIATION OF ARCHITECTS
R.J. WOODMAN
LICENCE
2425

ALL CONTRACTORS TO VERIFY ALL DIMENSIONS ON SITE AND TO REPORT ALL ERRORS AND/OR OMISSIONS TO THE ARCHITECT.

ALL CONTRACTORS MUST COMPLY WITH ALL CODES AND BYLAWS AND OTHER AUTHORITIES HAVING JURISDICTION OVER THE WORK.

DO NOT SCALE DRAWINGS.

THIS DRAWING MAY NOT BE USED FOR CONSTRUCTION UNTIL SIGNED BY THE ARCHITECT.

COPYRIGHT RESERVED.

#	REVISION	DATE
1	REISSUE FOR SITE PLAN	23/08/2023
2	ISSUES FOR REVIEW	10/12/2024
3	ISSUES FOR APPROVAL	22/07/2025

SMART LIVING PROPERTIES

WOODMAN ARCHITECT & ASSOCIATES LTD
4 BEECHWOOD, SUITE 201 OTTAWA, ONTARIO, CANADA K1L 8L9
TEL: 613 228 9850 ✦FAX 613 228 9848 ✦mailbox@woodmanarchitect.com

CONSULTANTS:
STRUCTURAL -
MECHANICAL -
CIVIL -
ELECTRICAL -
LANDSCAPING -

PROJECT

247 BEECHWOOD AVE

DRAWING:

SOUTH ELEVATION

DATE	2024-06-03
SCALE	Como se indica
DRAWN BY	A.S.
REVIEWED BY	R.J.W., R.W.

JOB NO. 1971

DRAWING NO. A-201


D07-12-21-0001 PLAN #18403

ID	TYPE	MATERIAL	COLOUR	SIZE	MANUFACTURER
A	UNIT	BRICK	RED	Modular - 92 x 57 x 194 mm	OLD SCHOOL (BRAMPTON BRICK)
B	UNIT	BRICK	GREY	Modular - 92 x 57 x 194 mm	ROYAL (BRAMPTON BRICK)
C	PANEL	METAL	CARAT ONYX 7090	8' H x 4' L x 3/8" T	SWISS PEARL PANELS
D	FLASHING	METAL	CHOCOLATE BROWN	---	IDEAL ROOFING
E	CORNICE	STONE	Smooth Sill Arctic White or equivalent product (To be approved by architect)		PERMACON
F	ALUMINUM WINDOW	ALUMINUM	CHOCOLATE BROWN	---	AGWAY METAL INC.
G	BASEMENT WALL	CONCRETE	GREY	---	-------
H	FENCE	METAL	CHOCOLATE BROWN	---	ABD IRON WORLD



0 1 2 3 4 5

1 EAST ELEVATION
A-202 1 : 50

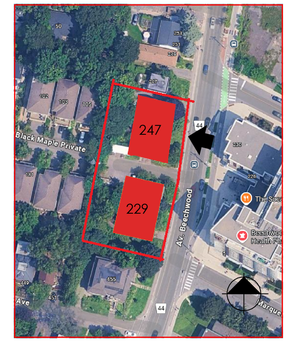

ELEVATION KEY PLAN

This Drawing And Its Contents Are The Property Of Woodman Architect & Associates Ltd. Copying & Any Other Kind Of Usage of This Drawing Is Not Permitted Without The Architect's Written Consent.

KEY PLAN



ONTARIO ASSOCIATION OF ARCHITECTS
R.J. WOODMAN
LICENCE
2425

ALL CONTRACTORS TO VERIFY ALL DIMENSIONS ON SITE AND TO REPORT ALL ERRORS AND/OR OMISSIONS TO THE ARCHITECT.

ALL CONTRACTORS MUST COMPLY WITH ALL CODES AND BYLAWS AND OTHER AUTHORITIES HAVING JURISDICTION OVER THE WORK.

DO NOT SCALE DRAWINGS.

THIS DRAWING MAY NOT BE USED FOR CONSTRUCTION UNTIL SIGNED BY THE ARCHITECT.

COPYRIGHT RESERVED.

#	REVISION	DATE
1	REISSUE FOR SITE PLAN	23/08/2023
2	ISSUES FOR REVIEW	10/12/2024
3	ISSUES FOR APPROVAL	22/07/2025

SMART LIVING PROPERTIES

WOODMAN ARCHITECT & ASSOCIATES LTD
4 BEECHWOOD, SUITE 201 OTTAWA, ONTARIO, CANADA K1L 8L9
TEL: 613 228 9850 • FAX 613 228 9848 • mailbox@woodmanarchitect.com

CONSULTANTS:
STRUCTURAL -
MECHANICAL -
CIVIL -
ELECTRICAL -
LANDSCAPING -

PROJECT

247 BEECHWOOD AVE

DRAWING:


EAST ELEVATION

DATE	2024-06-03
SCALE	Como se indica
DRAWN BY	A.S.
REVIEWED BY	R.J.W., R.W.

JOB NO. 1971
DRAWING NO. A-202

D07-12-21-0001 PLAN #18403

ID	TYPE	MATERIAL	COLOUR	SIZE	MANUFACTURER
A	UNIT	BRICK	RED	Modular - 92 x 57 x 194 mm	OLD SCHOOL (BRAMPTON BRICK)
B	UNIT	BRICK	GREY	Modular - 92 x 57 x 194 mm	ROYAL (BRAMPTON BRICK)
C	PANEL	METAL	CARAT ONYX 7090	8' H x 4' L x 3/8" T	SWISS PEARL PANELS
D	FLASHING	METAL	CHOCOLATE BROWN	---	IDEAL ROOFING
E	CORNICE	STONE	Smooth Sill Arctic White or equivalent product (To be approved by architect)		PERMACON
F	ALUMINUM WINDOW	ALUMINUM	CHOCOLATE BROWN	---	AGWAY METAL INC.
G	BASEMENT WALL	CONCRETE	GREY	---	-------
H	FENCE	METAL	CHOCOLATE BROWN	---	ABD IRON WORLD

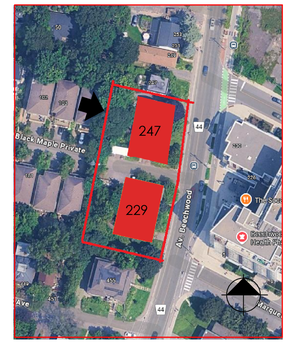

ELEVATION KEY PLAN



0 1 2 3 4 5

1 / A-203 WEST ELEVATION
1 : 50

This Drawing And Its Contents Are The Property Of Woodman Architect & Associates Ltd. Copying & Any Other Kind Of Usage of This Drawing Is Not Permitted Without The Architect's Written Consent.

KEY PLAN



ONTARIO ASSOCIATION OF ARCHITECTS
R.J. WOODMAN
LICENCE
2425

ALL CONTRACTORS TO VERIFY ALL DIMENSIONS ON SITE AND TO REPORT ALL ERRORS AND/OR OMISSIONS TO THE ARCHITECT.

ALL CONTRACTORS MUST COMPLY WITH ALL CODES AND BYLAWS AND OTHER AUTHORITIES HAVING JURISDICTION OVER THE WORK.

DO NOT SCALE DRAWINGS.

THIS DRAWING MAY NOT BE USED FOR CONSTRUCTION UNTIL SIGNED BY THE ARCHITECT.

COPYRIGHT RESERVED.

#	REVISION	DATE
1	REISSUE FOR SITE PLAN	23/08/2023
2	ISSUES FOR REVIEW	10/12/2024
3	ISSUES FOR APPROVAL	22/07/2025

SMART LIVING PROPERTIES

WOODMAN ARCHITECT & ASSOCIATES LTD.
4 BEECHWOOD, SUITE 201 OTTAWA, ONTARIO, CANADA K1L 8L9
TEL: 613 228 9850 • FAX 613 228 9848 • mailbox@woodmanarchitect.com

CONSULTANTS:
STRUCTURAL -
MECHANICAL -
CIVIL -
ELECTRICAL -
LANDSCAPING -

PROJECT
247 BEECHWOOD AVE

DRAWING:
WEST ELEVATION

DATE	2024-06-03
SCALE	Como se indica
DRAWN BY	A.S.
REVIEWED BY	R.J.W., R.W.

JOB NO. 1971
DRAWING NO. A-203

D07-12-21-0001 PLAN # 18403