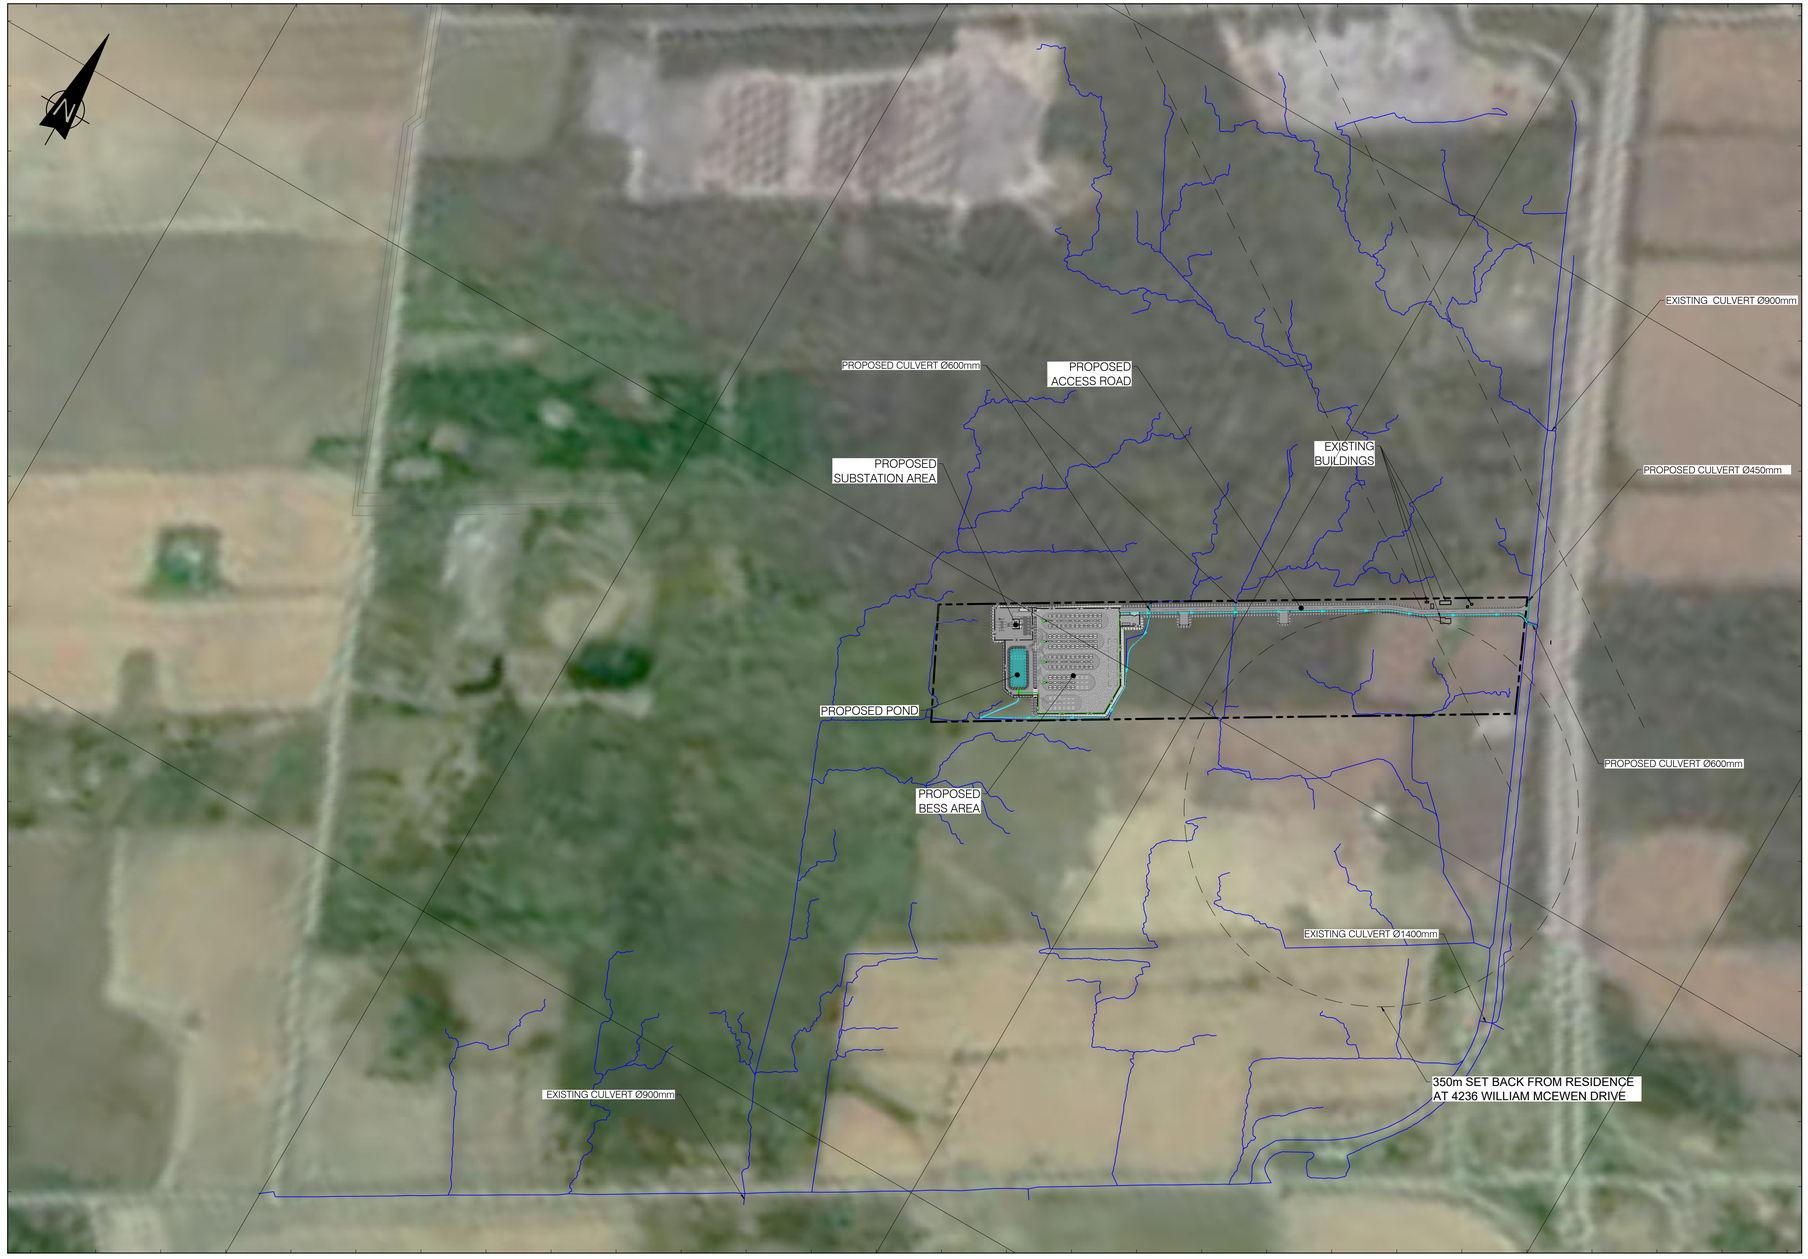

PLAN VIEW
SCALE 1:5000

LEGEND

- WATERCOURSE DITCH PROJECT
- NATURAL WATERCOURSE
- PROPERTY LIMIT
- STORMWATER PUMP PIPE, HDPR DR 17, 150mm (S.S)
- PROPOSED CULVERT
- ACCES ROAD
- PROPOSED INSULATING STONE SURFACE AREA
- PROPOSED GRAVEL SURFACE AREA
- BATTERY/MVT GROUP
- AUXILLARY TRANSFORMER
- WET POND

NOTES:

1. COORDINATES SYSTEM IS:
   HORIZONTAL DATUM: MTM_NAD83 (CSRS)_ZONE 9
   VERTICAL DATUM: CGVD28
2. ALL UNITS ARE IN METERS UNLESS OTHERWISE INDICATED
3. THIS SITE PLAN HAS BEEN BASED ON THE SURVEYORS TOPOGRAPHYS KETCH PREPARED BY TULLOCH GEOMATICS INC. DATED MARCH 12, 2025
4. LOT ADDRESS: 4186 WILLIAM MCEWEN DR, OTTAWA

SCALE 1:5000 100 50 0 100 200 300 400 500 m

FOR PERMITTING
NOT TO BE USED FOR CONSTRUCTION

DRAWING No.	DESCRIPTION	REV	DESCRIPTION	PREPARED BY	CHECKED BY	DATE
	REFERENCE DRAWINGS		REVISIONS			
241437	TOPOGRAPHIC PLAN OF SURVEY	AB	FOR PERMITTING	B. THOMAS	V. BRUNELLE P. Eng, P.E.O No. 100617887	2025-10-28
SURFACE LIDAR	LIDAR DTM OTTAWA-GATINEAU 2019-20 PACKAGE M	AA	FOR COMMENTS	B. THOMAS	V. BRUNELLE P. Eng, P.E.O No. 100617887	2025-10-22

SEAL:
LICENSED PROFESSIONAL ENGINEER
V. BRUNELLE
100617887
PROVINCE OF ONTARIO
2025-10-28

CLIENT: Evolugen by Brookfield Renewable

PROJECT: TRAIL ROAD BESS

TITLE: CIVIL
BESS SITE
OVERALL SITE POST DEVELOPMENT

DESIGNED BY:	DRAFTED BY:
B. THOMAS	A. MENESES
PREPARED BY:	CHECKED BY:
B. THOMAS	V. BRUNELLE P. Eng, P.E.O No. 100617887
SCALE: 1:10000	DATE: 2025-04-24

DRAWING No.: 7154024-200000-41-D30-0002 | SHEET: 01 | SIZE: A1 | REV. AB

0 1 2 3 4 5 6 7 8 9 10 cm

G:\7154\024\40_ING_ENG\41_CIVIL\AM\IN PROGRESS\7154024-200000-41-D30-0001@0002 PRE POST-DEVELOPMENT.DWG

BY:MENESES, ANDRES
PRINTED:2025-10-27 10:50:29