

SEAN MOORE MCIP, RPP
MANAGER, DEVELOPMENT REVIEW - WEST
PLANNING, INFRASTRUCTURE & ECONOMIC
DEVEVELOPMENT DEPARTMENT, CITY OF OTTAWA


APPROVED
By Sean Moore at 3:58 pm, May 25, 2026

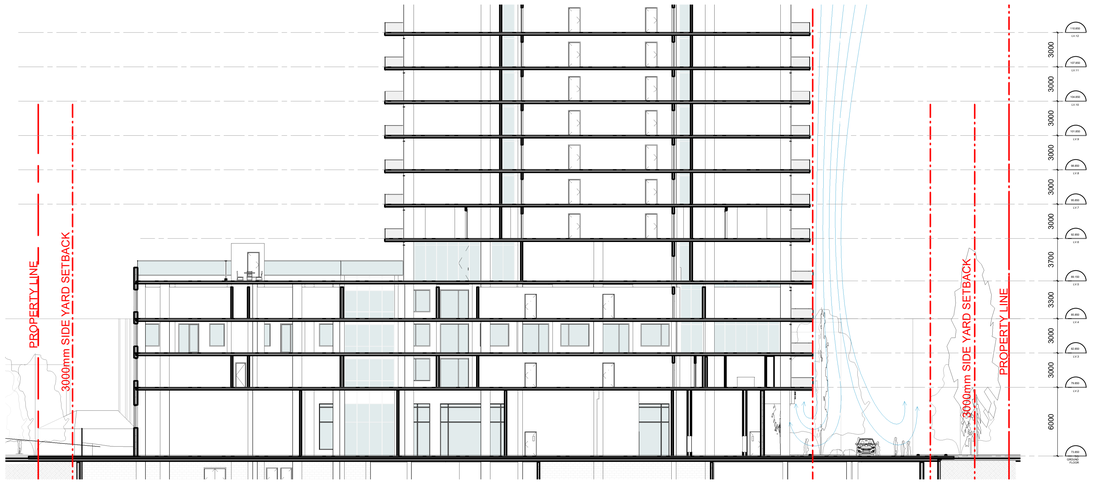

01: WIND SECTION DIAGRAM - CONCEPT DESIGN - NO PROJECTION

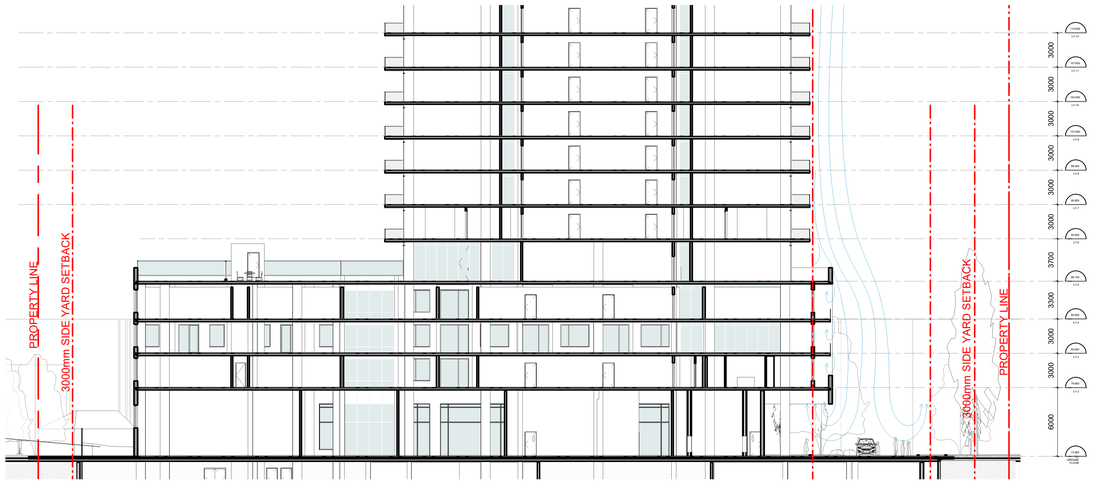

02: WIND SECTION DIAGRAM - CONCEPT DESIGN - TERRACED PROJECTION

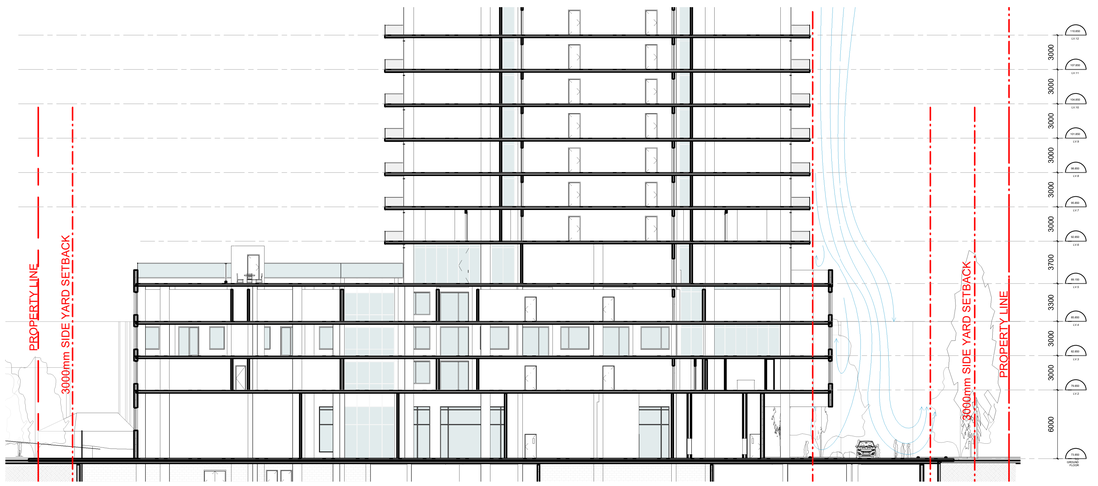

03: WIND SECTION DIAGRAM - PROPOSED DESIGN - ENCLOSED PROJECTION

IT IS THE RESPONSIBILITY OF THE APPROPRIATE CONTRACTOR TO CHECK AND VERIFY ALL DIMENSIONS ON SITE AND TO REPORT ALL ERRORS AND/OR OMISSIONS TO THE ARCHITECT.

ALL CONTRACTORS MUST COMPLY WITH ALL PERTINENT CODES AND BY-LAWS.

THIS DRAWING MAY NOT BE USED FOR CONSTRUCTION UNTIL SIGNED BY THE ARCHITECT.

DO NOT SCALE DRAWINGS.

COPYRIGHT RESERVED.

NOTATION SYMBOLS:

- (00) INDICATES DRAWING NOTES, LISTED ON EACH SHEET.
- ◇ 00 INDICATES ASSEMBLE TYPE; REFER TO TYPICAL ASSEMBLIES SCHEDULE.
- (00) INDICATES WINDOW TYPE; REFER TO WINDOW ELEVATIONS AND DETAILS ON A900 SERIES.
- (000) INDICATES DOOR TYPE; REFER TO DOOR SCHEDULE AND DETAILS ON A900 SERIES.
- 00 DETAIL NUMBER
- A000/A000 DETAIL REFERENCE PAGE
- TITLE / SCALE
- DETAIL CROSS REFERENCE PAGE

GENERAL NOTES:

A. REFER TO TYPICAL ASSEMBLIES SHEET FOR WALL, PARTITION, ROOF CEILING & FLOOR TYPES.
B. FOR DOOR TYPES AND HARDWARE REQUIREMENTS REFER TO DOOR SCHEDULE ON A900 SERIES.
C. ALL INTERIOR DIMENSIONS ARE TAKEN FROM THE FACE OF WALL FINISH.
D. ALL EXTERIOR DIMENSIONS ARE TAKEN FROM THE FACE OF CLADDING.
E. ALL EXTERIOR WALLS ARE TO BE TYPE 'W1' UNLESS NOTED OTHER WISE.
F. ALL INTERIOR PARTITIONS ARE TO BE TYPE 'P1' UNLESS NOTED OTHER WISE.
G. ALL REINFORCED CONCRETE SUSPENDED SLABS, COLUMNS & BEAMS HAVE A MIN. FRR OF 2 HRS (AS DETERMINED BY OBC SB-2) UNLESS OTHERWISE STATED.

No.	DESCRIPTION	DATE
6	ISSUED FOR SPA/RE-ZONING R6	27.03.26
5	ISSUED FOR SPA/RE-ZONING R5	19.11.25
4	ISSUED FOR SPA/RE-ZONING R4	08.10.24
3	ISSUED FOR SPA/RE-ZONING R3	08.07.24
2	UPDATED SPA - R2	03.11.22
1	ISSUED FOR SPA/RE-ZONING	08.06.21

REVISIONS:

ARCHITECT SEAL:
ONTARIO ASSOCIATION OF ARCHITECTS
RODERICK J. LAHEY
LICENCE
4375

NORTH ARROW:

CLIENT:
brigil

ARCHITECT:
rla/architecture
56 Beech Street, Ottawa, Ontario K1S 3J6
t.613.724.9932 f.613.724.1209 www.rodericklahey.ca

PROJECT TITLE:
2829 DUMAURIER AVENUE
2829 DUMAURIER AVE, OTTAWA, ON

SHEET TILE:
WIND SECTION DIAGRAMS

DRAWN: G.E.
CHECKED: J.G.
SCALE: 1 : 225
SHEET No: A-06b
PROJECT No: 1922

PAPER SIZE: ISO Full Bleed B1 (707.00 x 1000.00 MM)
PLOT SCALE: 1:1
C:\Users\jgerwin\OneDrive - Roderick Lahey Architect Inc\Documents\1922-2829 Dumaurier - 2025-10-31 R22_jgerwinSAVK7.rvt
PLOT DATE: 2026-03-27 1:53:54 PM
D07-12-21-0110

#18503