
7154024-200000-41-D20-0003

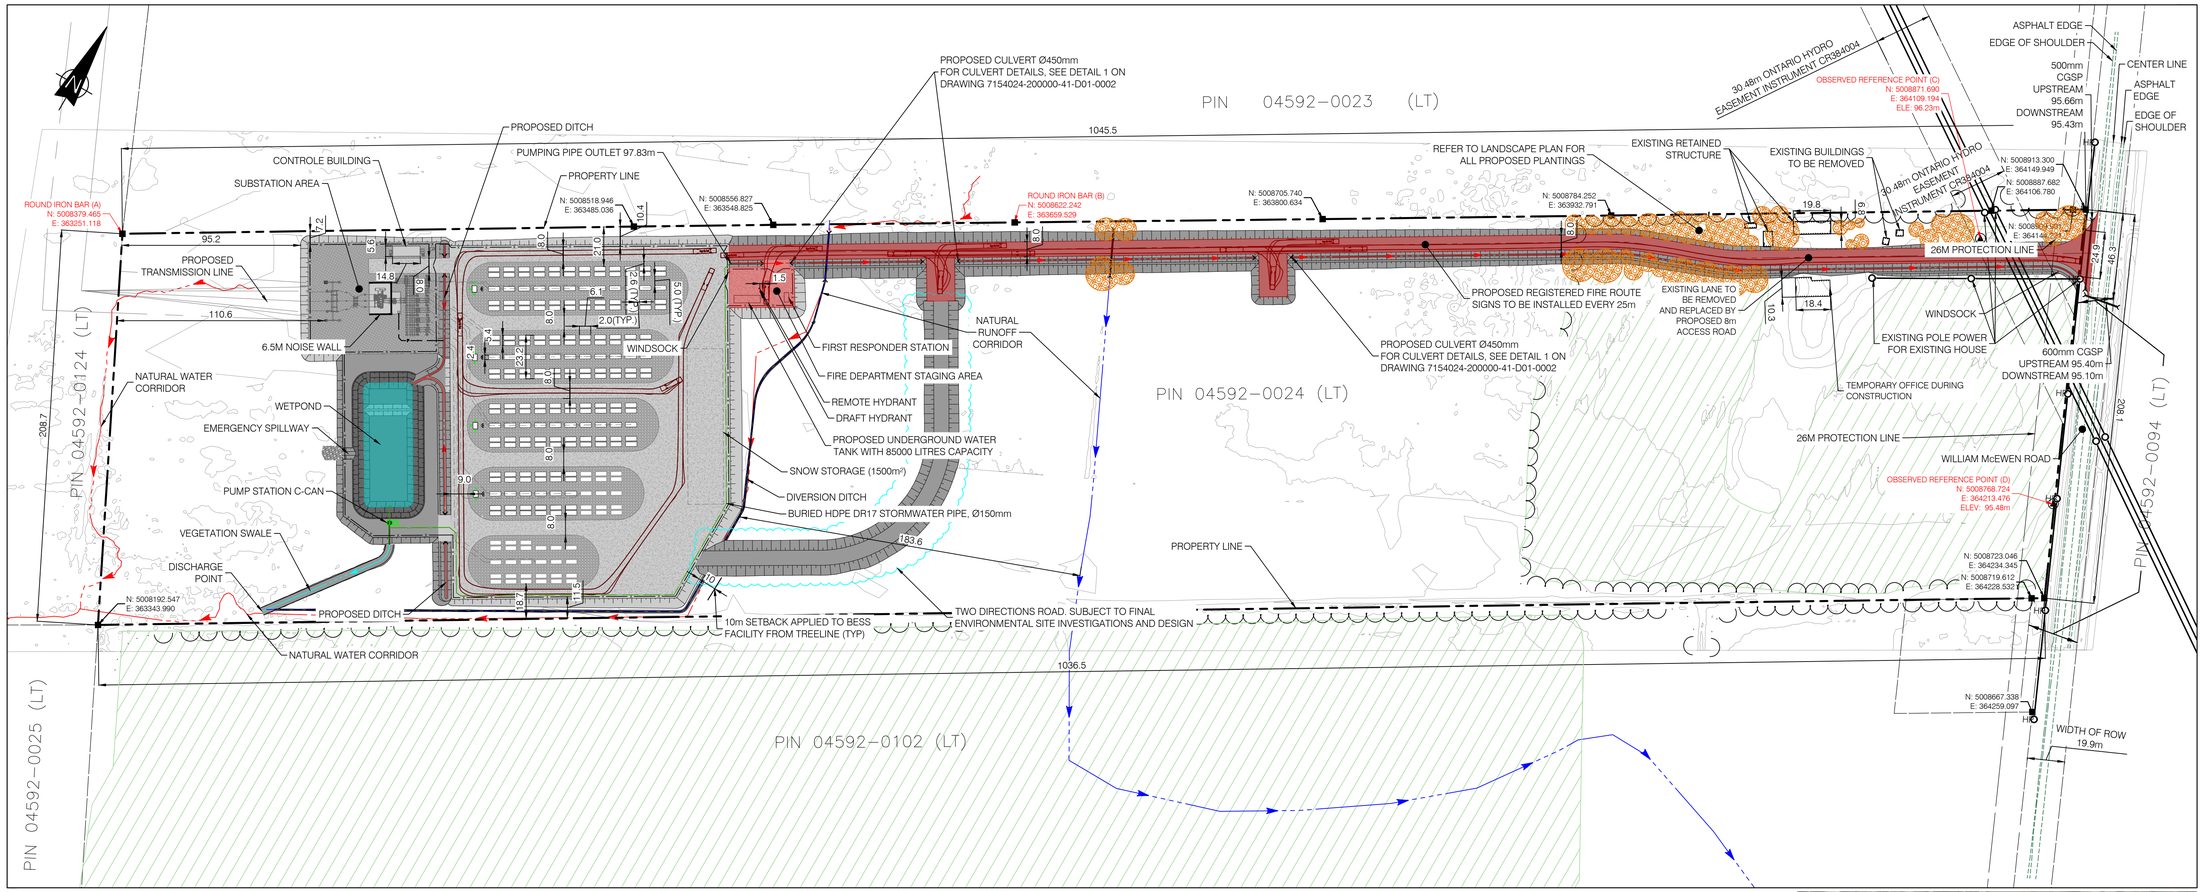


SCALE 1:1500 (25 0 50 100 150 m)

PLAN VIEW
SCALE 1:1500

ZONING COMPARISON CHART		
RU-ZONE	REQUIRED	PROVIDED
LOT AREA (MINIMUM)	0.8 ha	21.59ha
LOT WIDTH (MINIMUM)	50m	208.1m
FRONT YARD (MINIMUM)	10m	709.2m
INTERIOR SIDE YARD (MINIMUM)	5m	18.7m
REAR YARD (MINIMUM)	10m	110.6m
LOT COVERAGE (MAXIMUM)	20%	0.04%
MINIMUM PARKING SPACES	0.8 PER 100m² OF GROSS FLOOR AREA	0
MAXIMUM BUILDING HEIGHT	12	4.2m

SITE STATISTICS		
DESCRIPTION	UNITS	QUANTITY
BATTERY COUNT	UNIT	156
MEDIUM VOLTAGE TRANSFORMER COUNT	UNIT	39
HIGH VOLTAGE TRANFORMER COUNT	UNIT	1
CONTROL BUILDING AREA	m2	83.44
SUBSTATION AREA	m2	4464.58
PAD GRAVEL SURFACE	m2	27052
ROAD GRAVEL SURFACE	m2	7536
TOTAL DISTURB AREA	m2	57851

OWNER AND CONSULTANTS		
COMPAGNIES	PROJECT SCOPE	ADDRESS
TRAIL ROAD BESS INC	OWNER / DEVELOPPER	4186 WILLIAM MCEWEN DRIVE, RICHMOND, ON K0A 2E0
BBA	CIVIL ENGINEERING	20 CARLSON COURT, SUITE 100, TORONTO, ON M9W 7K6
STANTEC	PLANNING, LANDSCAPE PLANS	1331 CLYDE AVE. #300, OTTAWA, ON K2C 3G4
HATCH	GEOTECHNICAL, HYDROGEOLOGY	2800 SPEAKMAN Dr. MISSISSAUGA, ON L5K 2R7
TULLOCH GEOMATICS INC.	SURVEYOR	900 MORRISON Dr. SUITE 208, OTTAWA, ON K2H 8K7

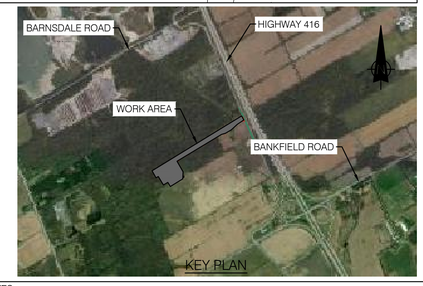

KEY PLAN

NOTES:

1. COORDINATES SYSTEM IS:
   HORIZONTAL DATUM: MTM_NAD83 (CSRS)_ZONE 9
   VERTICAL DATUM: CGVD28
2. THIS SITE PLAN HAS BEEN BASED ON THE SURVEYORS TOPOGRAPHY SKETCH PREPARED BY TULLOCH GEOMATICS INC. DATED MARCH 12, 2025
3. THE VEHICLE USED TO PERFORM THE SIMULATION IS PUMPER FIRE TRUCK OVERALL LENGTH= 12.192m
   OVERALL WIDTH= 2.489m
   COUNTER-STEERING DELAY= 5sec
   MAXIMUM WHEEL ANGLE 45.00°
4. LOT ADDRESS: 4186 WILLIAM MCEWEN DR, OTTAWA
5. REFER TO LANDSCAPE PLAN FOR ALL PROPOSED PLANTINGS
6. THE FIRE PROTECTION TANK SHALL BE FILLED VIA A TRUCK, AND SHALL HAVE A LEVEL GAUGE VISIBLE TO MAINTENANCE STAFF CONDUCTING SITE ROUNDS.
7. THE REFERENCE COORDINATES COMES FROM THE TULLOCK SURVEY 241437 DONE ON 10th JANUARY 2025

FOR PERMITTING
NOT TO BE USED FOR CONSTRUCTION

REFERENCE DRAWINGS		REVISIONS				
DRAWING No.	DESCRIPTION	REV	DESCRIPTION	PREPARED BY	CHECKED BY	DATE
25286.00	TRAIL ROAD INITIAL NOISE CONROL OPTIONS AERCOUSTICS	AN	FOR PERMITTING	B. THOMAS	V. BRUNELLE P. Eng, P.E.O No. 100617887	2026-06-30
241437	TOPOGRAPHIC PLAN OF SURVEY	AM	FOR PERMITTING	B. THOMAS	V. BRUNELLE P. Eng, P.E.O No. 100617887	2026-03-30
SURFACE LIDAR	LIDAR DTM OTTAWA-GATINEAU 2019-20 PACKAGE M	AL	FOR PERMITTING	B. THOMAS	V. BRUNELLE P. Eng, P.E.O No. 100617887	2026-01-21
7154024300000-47-D20-0001-02	TRAIL BESS - 150 MW - 230 kV - 34.5 kV SUBSTATION	AK	FOR PERMITTING	B. THOMAS	V. BRUNELLE P. Eng, P.E.O No. 100617887	2025-12-04
		AJ	FOR PERMITTING	B. THOMAS	V. BRUNELLE P. Eng, P.E.O No. 100617887	2025-10-28
		AI	FOR COMMENTS	B. THOMAS	V. BRUNELLE P. Eng, P.E.O No. 100617887	2025-10-22
		AH	FOR PERMITTING	B. THOMAS	V. BRUNELLE P. Eng, P.E.O No. 100617887	2025-09-24
		AG	FOR PERMITTING	B. THOMAS	V. BRUNELLE P. Eng, P.E.O No. 100617887	2025-09-22
		AF	FOR COMMENTS	B. THOMAS	V. BRUNELLE P. Eng, P.E.O No. 100617887	2025-09-15
		AE	FOR PERMITTING	B. THOMAS	V. BRUNELLE P. Eng, P.E.O No. 100617887	2025-09-02
		AD	FOR PERMITTING	B. THOMAS	V. BRUNELLE P. Eng, P.E.O No. 100617887	2025-08-27
		AC	FOR PERMITTING	B. THOMAS	V. BRUNELLE P. Eng, P.E.O No. 100617887	2025-07-24
		AB	FOR PERMITTING	B. THOMAS	V. BRUNELLE P. Eng, P.E.O No. 100617887	2025-05-13
		AA	FOR COMMENTS	B. THOMAS	V. BRUNELLE P. Eng, P.E.O No. 100617887	2025-05-02

SEAL:
LICENSED PROFESSIONAL ENGINEER
V. BRUNELLE
100617887
PROVINCE OF ONTARIO
2026-06-30

CLIENT: Evolugen by Brookfield Renewable

PROJECT: TRAIL ROAD BESS

TITLE: CIVIL
BESS SITE
SITE PLAN OVERALL

DESIGNED BY:	DRAFTED BY:
B. THOMAS	A. MENESES
PREPARED BY:	CHECKED BY:
B. THOMAS	V. BRUNELLE P. Eng, P.E.O No. 100617887
SCALE: 1:1500	DATE: 2025-04-24

DRAWING No.: 7154024-200000-41-D20-0003 | SHEET: 01 | SIZE: A1 | REV. AN

BY:MENESES, ANDRES
PRINTED:2026-06-30 09:01:46

0 1 2 3 4 5 6 7 8 9 10 cm

G:\7154\024\40_ING_ENG\41_CIVIL\AM\IN PROGRESS\7154024-200000-41-D20-0002@0003_SURFACES AND MEASURES.DWG