
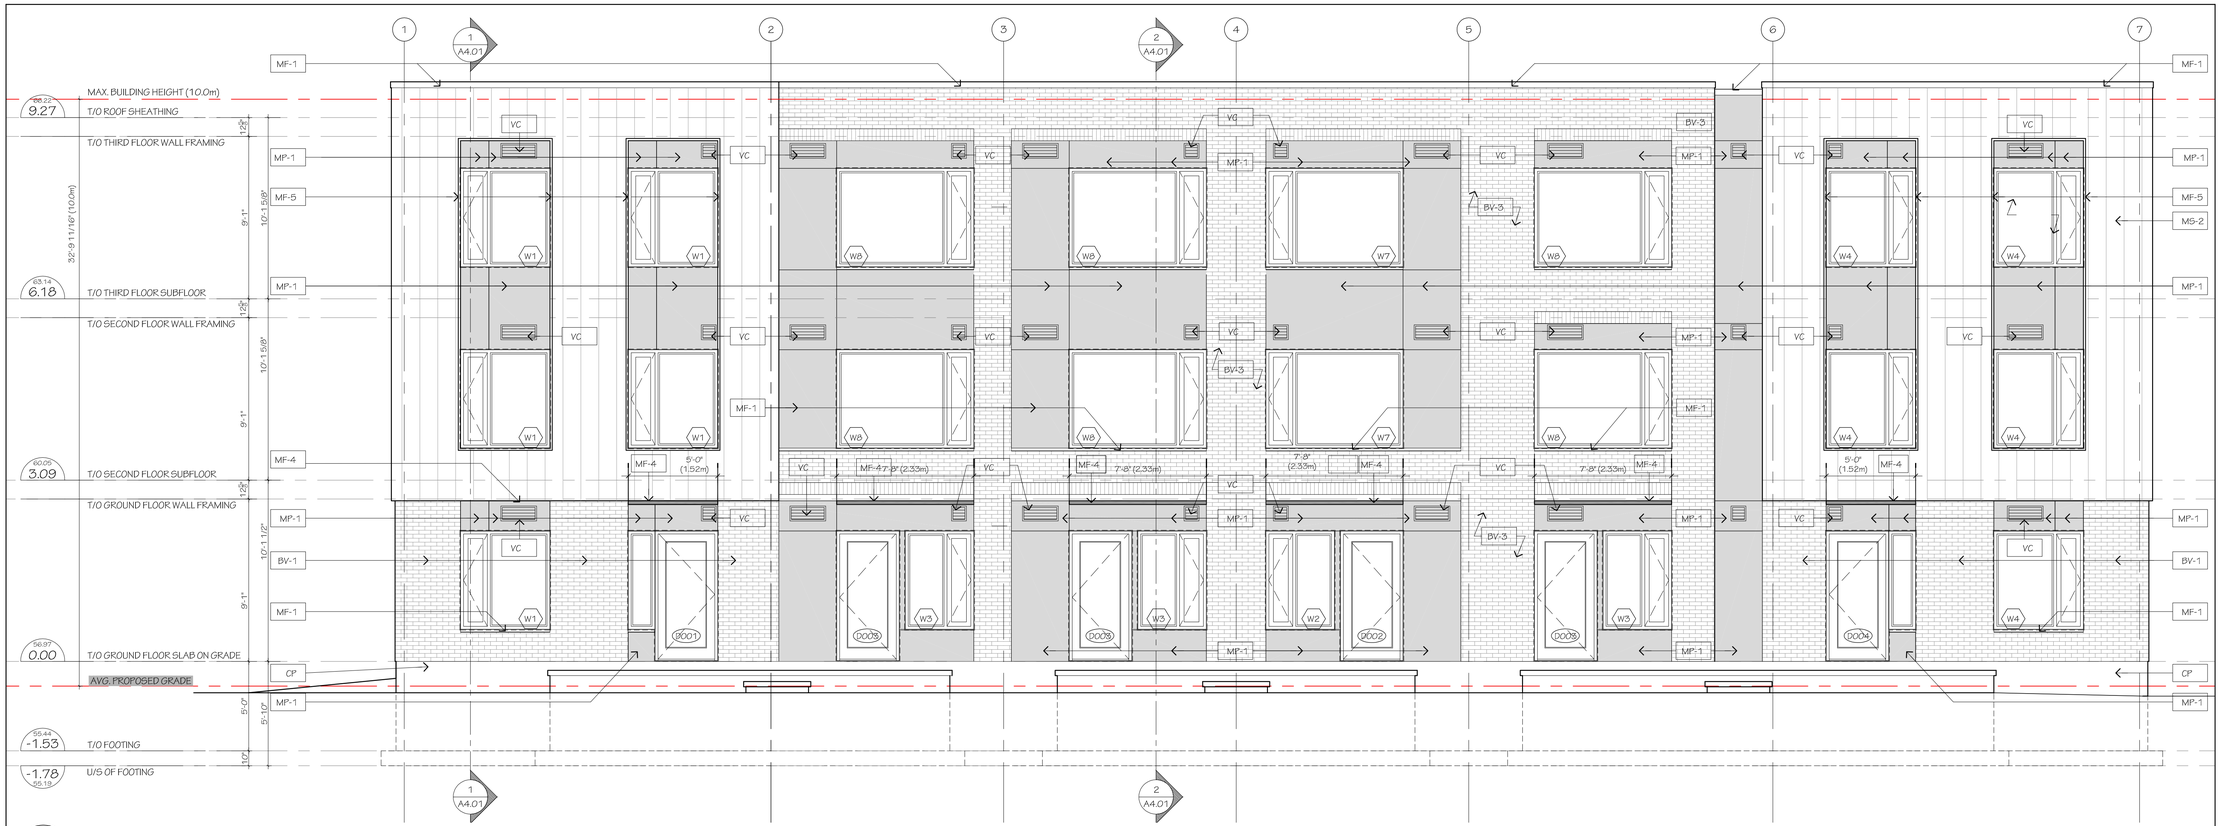


1 A3.01 FRONT (NORTH) ELEVATION
SCALE: 1/4"=1'-0"

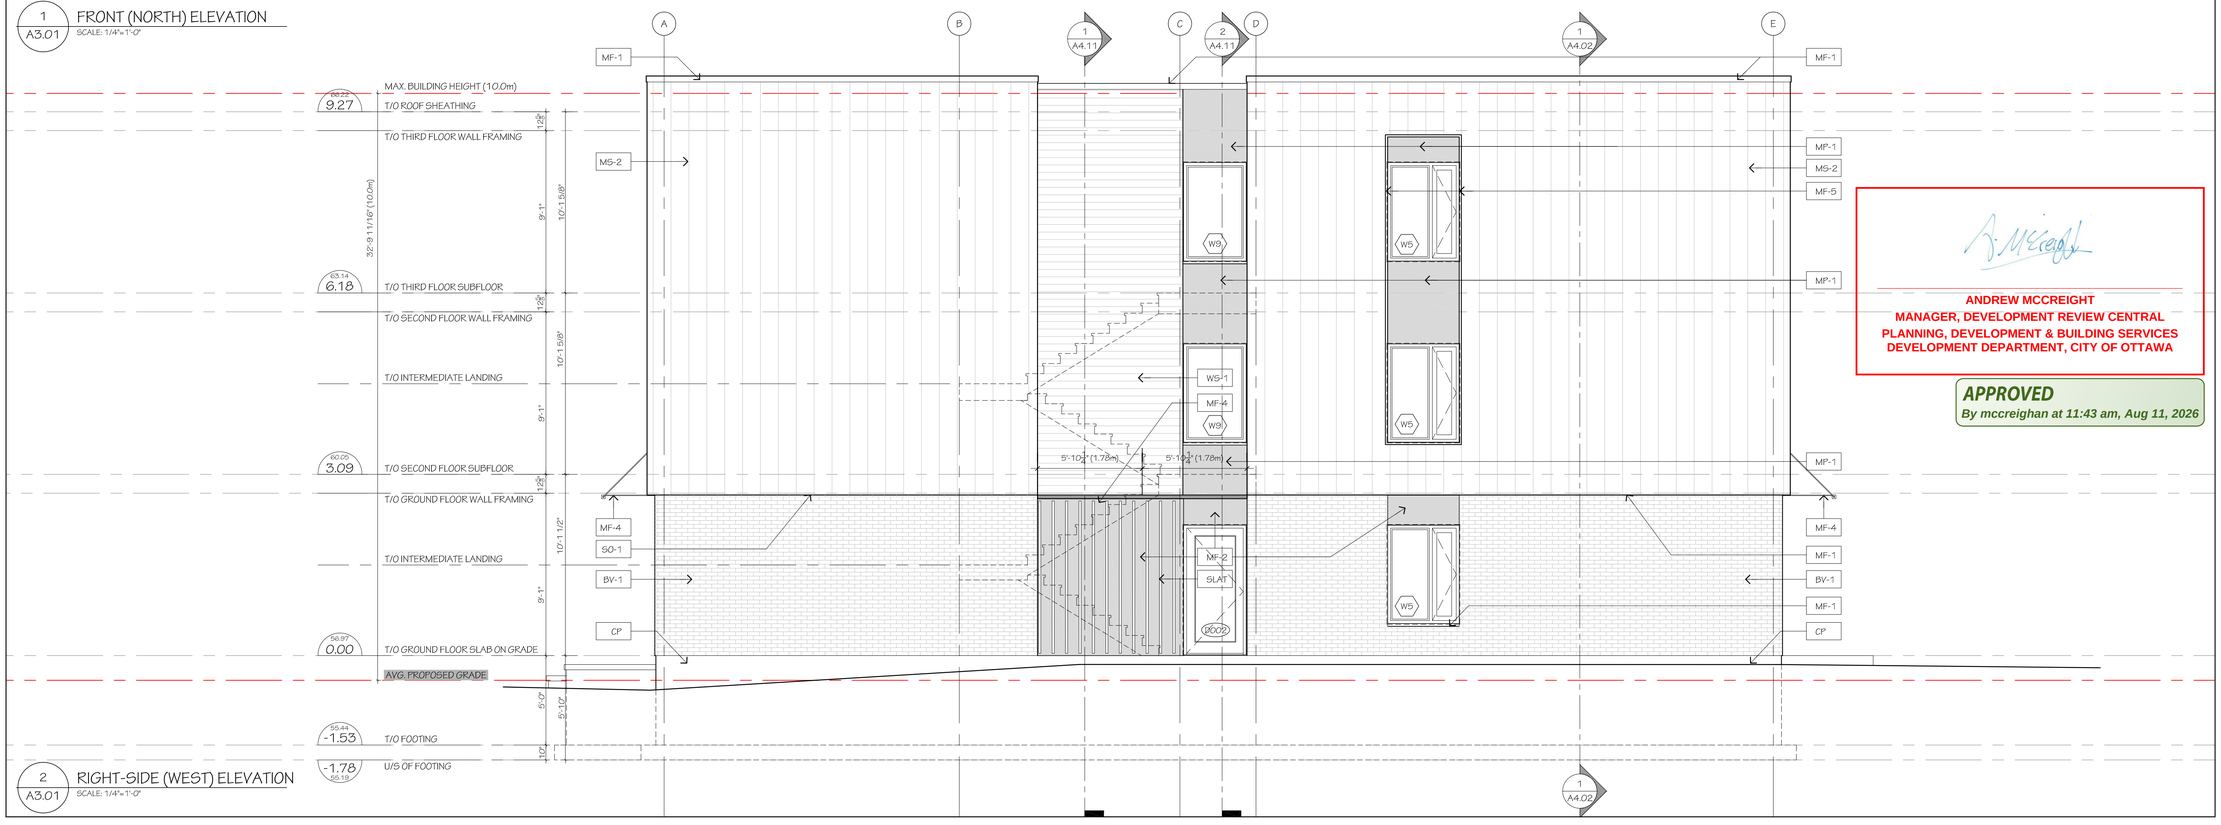

2 A3.01 RIGHT-SIDE (WEST) ELEVATION
SCALE: 1/4"=1'-0"

FINISH MATERIAL LEGEND:

BV-1	BRAMPTON BRICK - VENETIAN PREMIER PLUS SIZE - CONTEMPORARY
BV-2	BRAMPTON BRICK - KENTVILLE PREMIER PLUS SIZE - CONTEMPORARY
BV-3	SOLDIER COURSE BRICK TO MATCH ADJACENT BRICK
BV-4	DECORATIVE BRICK COURSING DETAIL TO MATCH ADJACENT BRICK
MF-1	PRE-FIN. METAL FLASHING GENTEK; COLOR: IRON ORE
MF-2	HEAVY GUAGE PRE-FIN. METAL FLASHING - TO MATCH DOOR
MF-4	POWDER COATED PLATED STEEL CANOPY - SEE DETAIL 8/D-1
MF-5	PRE-FIN. PERIMETER METAL WINDOW FLASHING - SEE DETAIL
MS-1	IDEAL ROOFING - URBAN ACCENT INSTALLED VERTICALLY COLOUR; DEEP GREY PROFILE; UA 1200
MS-2	IDEAL ROOFING - URBAN ACCENT INSTALLED VERTICALLY COLOUR; CAMBRIDGE WHITE PROFILE; UA 1200
MP-1	METAL PANEL; AL13 COLOUR; ACORN GREY
MP-2	METAL PANEL; AL13 COLOUR; SLATE
WS-1	MAIBEC; BRUSHED SIDING, MODERN 6in+TM, 1X6 COLOR; GARGOYLE (223)
SO-1	PRE-FIN. METAL SOFFIT C/W VENT STRIP BY GENTEC COLOUR TO MATCH VERTICAL METAL SIDING
PD.C.	POWDER COATING COLOUR; CHARCOAL
CP	CEMENT PARGING
GR	CUSTOM POWDER COATED STEEL GUARD FRAME & PERFORATED STEEL SCREEN
SLAT	PRE-FIN. HORIZONTAL METAL SLATS BY LONGBOARD OR A.E. STAIN COLOR; BLONDE OAK
DS	PROPOSED LOCATION OF DOWNSPOUT - COLOUR TO MATCH CLADDING
VC	VENT COVER SIZE / EXACT LOCATION T.B.D. COLOR TO MATCH METAL PANEL COLOR

PLEASE NOTE:
EXTERIOR TRIM FOR WINDOWS AND DOORS TO BE GENTEK; BEST MATCH ARCHITECT / DESIGNER TO APPROVE ALL FINISHES BUILDER TO PROVIDE PHYSICAL COLOUR SAMPLES TO ARCHITECT / DESIGNER PRIOR TO ORDERING MATERIAL

no.	date	revision
7	2026-05-11	ISSUED ELEVATIONS FOR SPA - Rev. 260513
6	2026-05-08	ISSUED PACKAGE TO VUZE CONSTRUCTION
5	2026-04-16	ISSUED SITE PLAN FOR FINAL DAR SUBMISSION
4	2026-01-16	RE-ISSUED FOR COORDINATION
3	2024-07-31	ISSUED FOR CLIENT PRELIMINARY PRICING
2	2024-07-05	ISSUED TO M&E FOR PRELIMINARY COORDINATION
1	2024-06-25	ISSUED FOR CLIENT REVIEW

It is the responsibility of the appropriate contractor to check and verify all dimensions on site and report all errors and/or omissions to the architect.

All contractors must comply with all pertinent codes and by-laws.

Do not scale drawings.

This drawing may not be used for construction until signed.

Copyright reserved.

ANDREW MCCREIGHT
MANAGER, DEVELOPMENT REVIEW CENTRAL
PLANNING, DEVELOPMENT & BUILDING SERVICES
DEVELOPMENT DEPARTMENT, CITY OF OTTAWA

APPROVED
By mccreighan at 11:43 am, Aug 11, 2026

Hobin Architecture Incorporated
63 Pamilla Street
Ottawa, Ontario
Canada K1S 3K7
T: 613 238 7200
F: 613 235 2005
E: mail@hobinarc.com
hobinarc.com
HOBIN ARCHITECTURE

PROJECT/LOCATION:
Building 1
Baribeau Street Developments
200 Baribeau Street

DRAWING TITLE:
FRONT & RIGHT-SIDE ELEVATIONS


DRAWN BY:	DATE:	SCALE:
SC	June 2024	1/4" = 1'-0"

ONTARIO ASSOCIATION OF ARCHITECTS
LARRY J. HOBIN
LICENCE
3049


PROJECT: 2006

DRAWING NO.: A3.01

REVISION NO.:

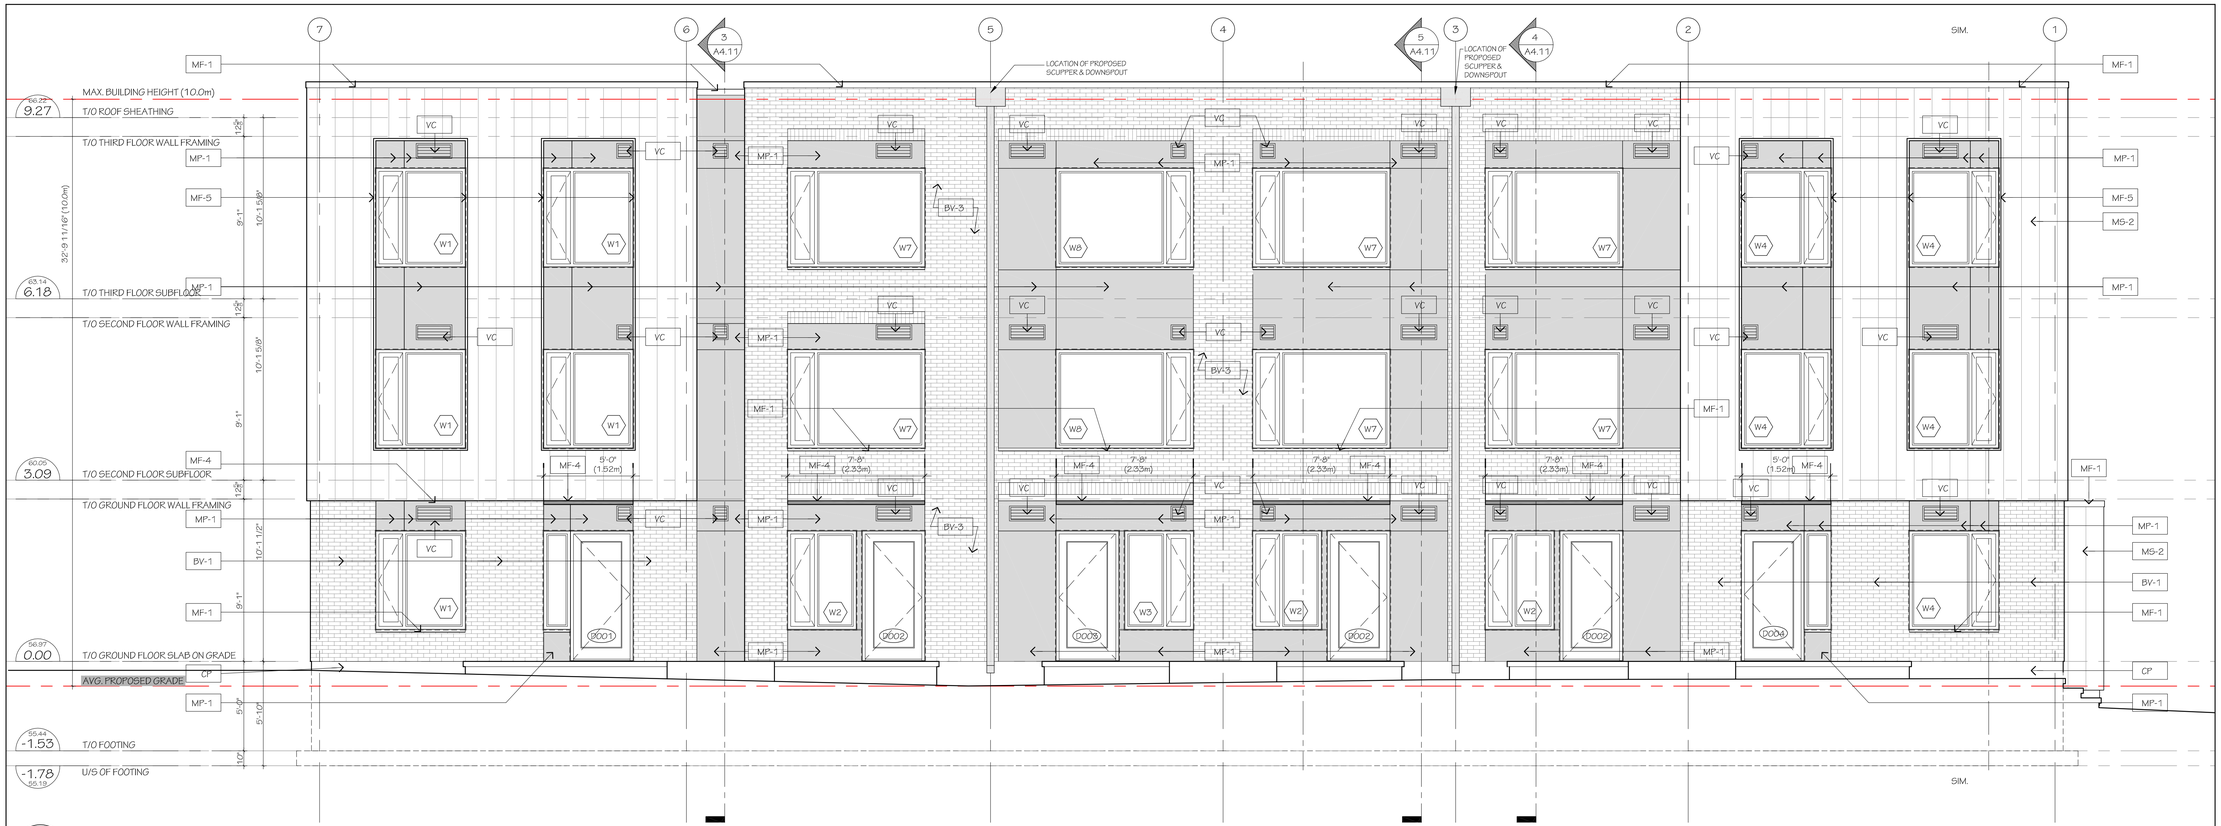

1 A3.02 REAR (SOUTH) ELEVATION
SCALE: 1/4"=1'-0"

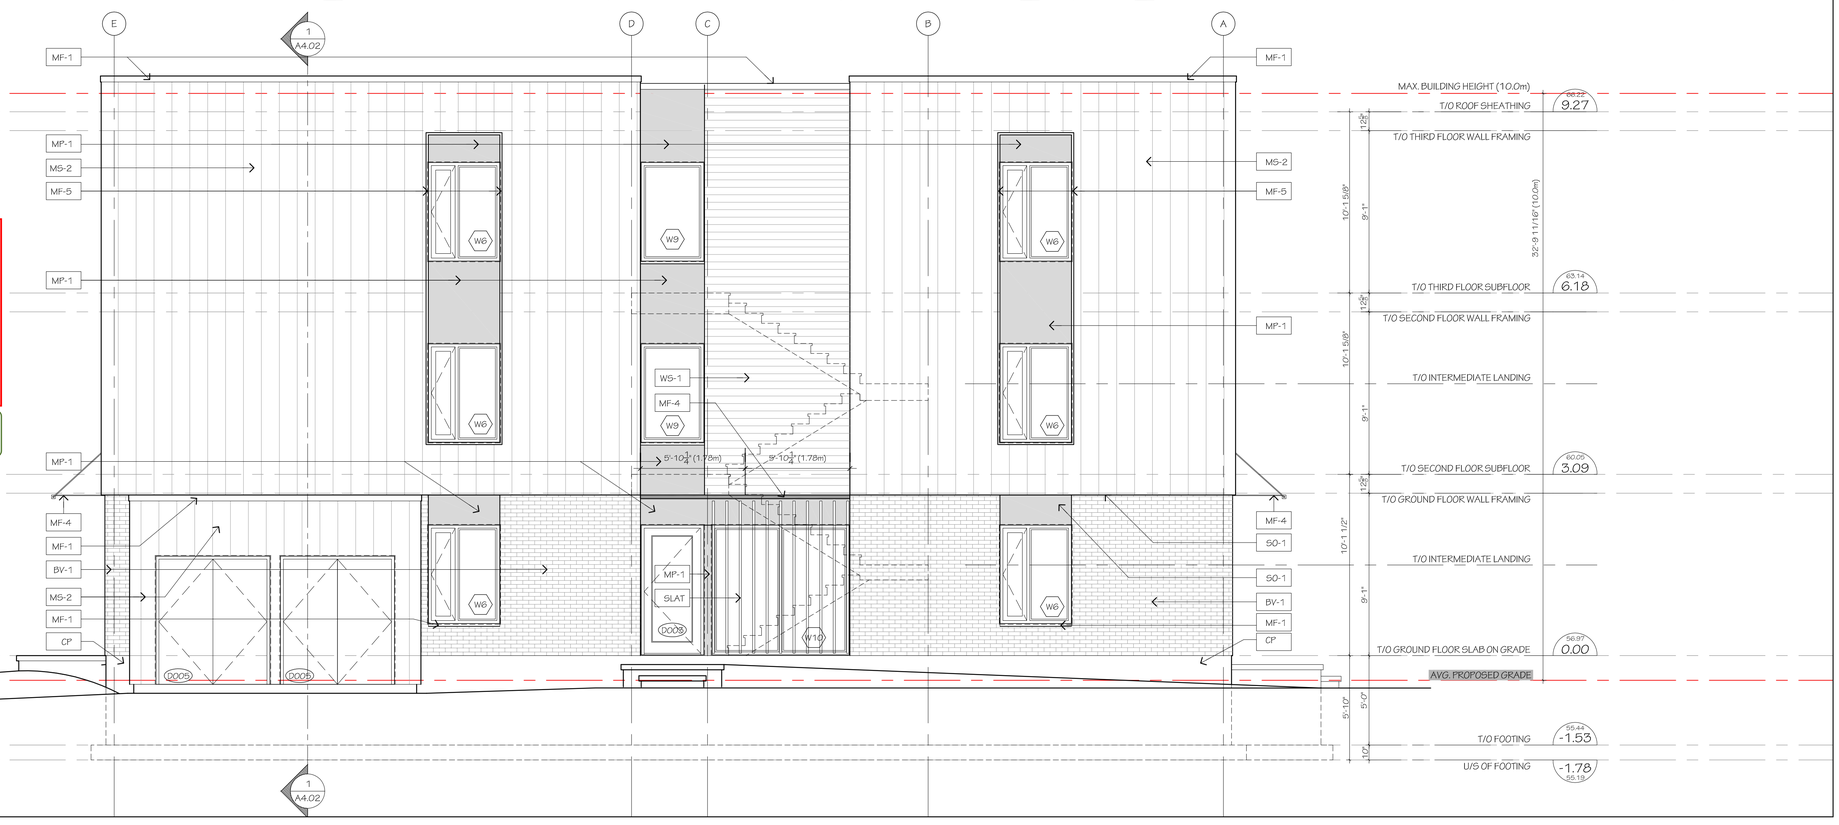

2 A3.02 LEFT-SIDE (EAST) ELEVATION
SCALE: 1/4"=1'-0"

ANDREW MCCREIGHT
MANAGER, DEVELOPMENT REVIEW CENTRAL
PLANNING, DEVELOPMENT & BUILDING SERVICES
DEVELOPMENT DEPARTMENT, CITY OF OTTAWA

APPROVED
By mccreighan at 11:43 am, Aug 11, 2026

FINISH MATERIAL LEGEND:

BV-1	BRAMPTON BRICK - VENETIAN PREMIER PLUS SIZE - CONTEMPORARY
BV-2	BRAMPTON BRICK - KENTVILLE PREMIER PLUS SIZE - CONTEMPORARY
BV-3	SOLDIER COURSE BRICK TO MATCH ADJACENT BRICK
BV-4	DECORATIVE BRICK COURSING DETAIL TO MATCH ADJACENT BRICK
MF-1	PRE-FIN. METAL FLASHING GENTEK; COLOR: IRON ORE
MF-2	HEAVY GUAGE PRE-FIN. METAL FLASHING - TO MATCH DOOR
MF-4	POWDER COATED PLATED STEEL CANOPY - SEE DETAIL 8/D-1
MF-5	PRE-FIN. PERIMETER METAL WINDOW FLASHING - SEE DETAIL
MS-1	IDEAL ROOFING - URBAN ACCENT INSTALLED VERTICALLY COLOUR: DEEP GREY PROFILE: UA 1200
MS-2	IDEAL ROOFING - URBAN ACCENT INSTALLED VERTICALLY COLOUR: CAMBRIDGE WHITE PROFILE: UA 1200
MP-1	METAL PANEL: AL13 COLOUR: ACORN GREY
MP-2	METAL PANEL: AL13 COLOUR: SLATE
WS-1	MAIBEC: BRUSHED SIDING, MODERN em+TM, 1X6 COLOR: GARGOYLE (223)
SO-1	PRE-FIN. METAL SOFFIT C/W VENT STRIP BY GENTEC COLOUR TO MATCH VERTICAL METAL SIDING
P.D.C.	POWDER COATING COLOUR: CHARCOAL
CP	CEMENT PARGING
GR	CUSTOM POWDER COATED STEEL GUARD FRAME & PERFORATED STEEL SCREEN
SLAT	PRE-FIN. HORIZONTAL METAL SLATS BY LONGBOARD OR A.E. STAIN COLOR: BLONDE OAK
DS	PROPOSED LOCATION OF DOWNSPOUT - COLOUR TO MATCH CLADDING
VC	VENT COVER SIZE / EXACT LOCATION T.B.D. COLOR TO MATCH METAL PANEL COLOR

PLEASE NOTE:
EXTERIOR TRIM FOR WINDOWS AND DOORS TO BE GENTEK; BEST MATCH ARCHITECT / DESIGNER TO APPROVE ALL FINISHES BUILDER TO PROVIDE PHYSICAL COLOUR SAMPLES TO ARCHITECT / DESIGNER PRIOR TO ORDERING MATERIAL

no.	date	revision
7	2026-05-11	ISSUED ELEVATIONS FOR SPA - Rev. 260513
6	2026-05-08	ISSUED PACKAGE TO VUZE CONSTRUCTION
5	2026-04-16	ISSUED SITE PLAN FOR FINAL DAR SUBMISSION
4	2026-01-16	RE-ISSUED FOR COORDINATION
3	2024-07-31	ISSUED FOR CLIENT PRELIMINARY PRICING
2	2024-07-05	ISSUED TO M&E FOR PRELIMINARY COORDINATION
1	2024-06-25	ISSUED FOR CLIENT REVIEW

It is the responsibility of the appropriate contractor to check and verify all dimensions on site and report all errors and/or omissions to the architect.

All contractors must comply with all pertinent codes and by-laws.

Do not scale drawings.

This drawing may not be used for construction until signed.

Copyright reserved.

Hobin Architecture Incorporated
63 Pamilla Street
Ottawa, Ontario
Canada K1S 3K7
T: 613 238 7200
F: 613 235 2005
E: mail@hobinarc.com
hobinarc.com

HOBIN ARCHITECTURE

PROJECT/LOCATION:
Building 1
Baribeau Street Developments
200 Baribeau Street

DRAWING TITLE:
REAR & LEFT-SIDE ELEVATIONS


DRAWN BY:	DATE:	SCALE:
SC	June 2024	1/4" = 1'-0"

ONTARIO ASSOCIATION OF ARCHITECTS
DARIO J. HOBIN
LICENCE
3049

PROJECT: 2006

DRAWING NO.: A3.02

REVISION NO.:

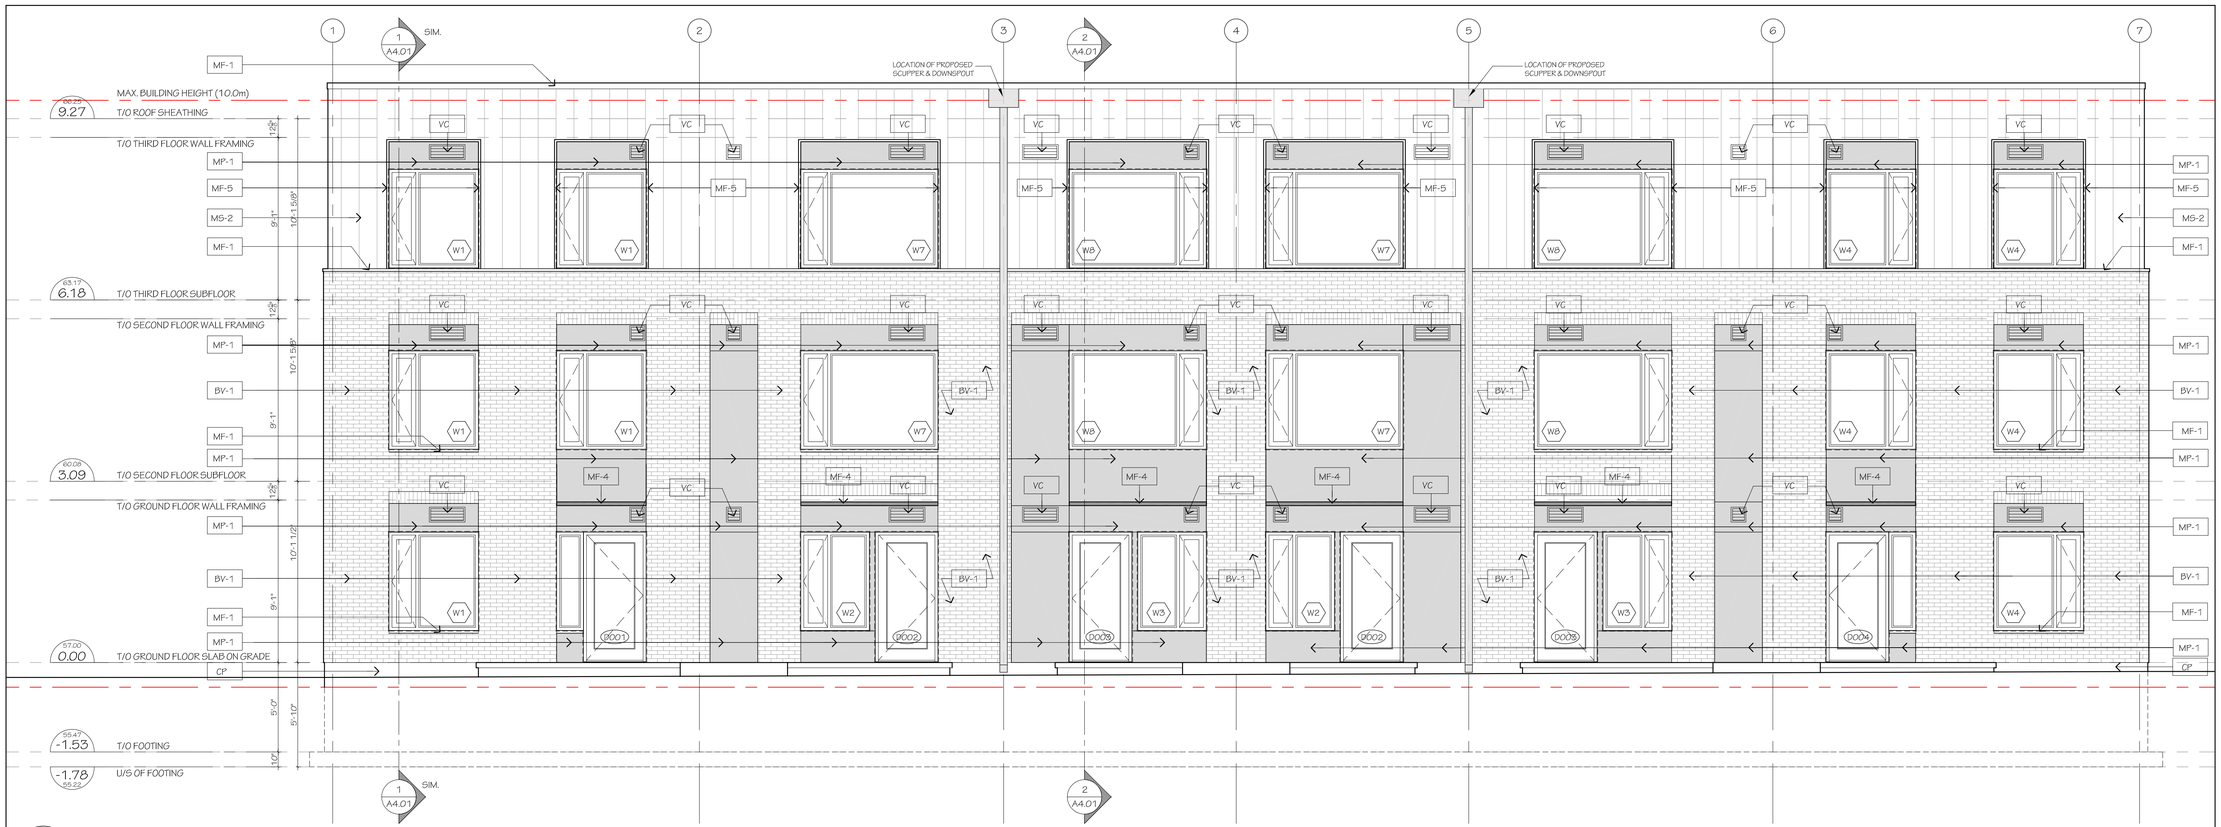

1 A3.03 FRONT (NORTH) ELEVATION

SCALE: 1/4"=1'-0"



2 A3.03 RIGHT-SIDE (WEST) ELEVATION

SCALE: 1/4"=1'-0"

FINISH MATERIAL LEGEND:

BV-1	BRAMPTON BRICK - VENETIAN PREMIER PLUS SIZE - CONTEMPORARY
BV-2	BRAMPTON BRICK - KENTVILLE PREMIER PLUS SIZE - CONTEMPORARY
BV-3	SOLDIER COURSE BRICK TO MATCH ADJACENT BRICK
BV-4	DECORATIVE BRICK COURSING DETAIL TO MATCH ADJACENT BRICK
MF-1	PRE-FIN. METAL FLASHING GENTEK; COLOR: IRON ORE
MF-2	HEAVY GUAGE PRE-FIN. METAL FLASHING - TO MATCH DOOR
MF-4	POWDER COATED PLATED STEEL CANOPY - SEE DETAIL 8/D-1
MF-5	PRE-FIN. PERIMETER METAL WINDOW FLASHING - SEE DETAIL
MS-1	IDEAL ROOFING - URBAN ACCENT INSTALLED VERTICALLY COLOUR: DEEP GREY PROFILE: UA 1200
MS-2	IDEAL ROOFING - URBAN ACCENT INSTALLED VERTICALLY COLOUR: CAMBRIDGE WHITE PROFILE: UA 1200
MP-1	METAL PANEL: AL13 COLOUR: ACORN GREY
MP-2	METAL PANEL: AL13 COLOUR: SLATE
WS-1	MAIBEC: BRUSHED SIDING, MODERN em+TM, 1X6 COLOR: GARGOYLE (223)
SO-1	PRE-FIN. METAL SOFFIT C/W VENT STRIP BY GENTEC COLOUR TO MATCH VERTICAL METAL SIDING
PD.C.	POWDER COATING COLOUR: CHARCOAL
CP	CEMENT PARGING
GR	CUSTOM POWDER COATED STEEL GUARD FRAME & PERFORATED STEEL SCREEN
SLAT	PRE-FIN. HORIZONTAL METAL SLATS BY LONGBOARD OR A.E. STAIN COLOR: BLONDE OAK
DS	PROPOSED LOCATION OF DOWNSPOUT - COLOUR TO MATCH CLADDING
VC	VENT COVER SIZE / EXACT LOCATION T.B.D. COLOR TO MATCH METAL PANEL COLOR

PLEASE NOTE:
EXTERIOR TRIM FOR WINDOWS AND DOORS TO BE GENTEK; BEST MATCH ARCHITECT / DESIGNER TO APPROVE ALL FINISHES BUILDER TO PROVIDE PHYSICAL COLOUR SAMPLES TO ARCHITECT / DESIGNER PRIOR TO ORDERING MATERIAL

no.	date	revision
7	2026-05-11	ISSUED ELEVATIONS FOR SPA - Rev. 260513
6	2026-05-08	ISSUED PACKAGE TO VUZE CONSTRUCTION
5	2026-04-16	ISSUED SITE PLAN FOR FINAL DAR SUBMISSION
4	2026-01-16	RE-ISSUED FOR COORDINATION
3	2024-07-31	ISSUED FOR CLIENT PRELIMINARY PRICING
2	2024-07-05	ISSUED TO M&E FOR PRELIMINARY COORDINATION
1	2024-06-25	ISSUED FOR CLIENT REVIEW

ANDREW MCCREIGHT
MANAGER, DEVELOPMENT REVIEW CENTRAL
PLANNING, DEVELOPMENT & BUILDING SERVICES
DEVELOPMENT DEPARTMENT, CITY OF OTTAWA

APPROVED
By mccreighan at 11:43 am, Aug 11, 2026

It is the responsibility of the appropriate contractor to check and verify all dimensions on site and report all errors and/or omissions to the architect.

All contractors must comply with all pertinent codes and by-laws.

Do not scale drawings.

This drawing may not be used for construction until signed.

Copyright reserved.

Hobin Architecture Incorporated
63 Pamilla Street
Ottawa, Ontario
Canada K1S 3K7
T: 613 238-7200
F: 613 235 2005
E: mail@hobinarc.com
hobinarc.com

HOBIN ARCHITECTURE

PROJECT/LOCATION:
Building 2
Baribeau Street Developments
200 Baribeau Street

DRAWING TITLE:
FRONT & RIGHT-SIDE ELEVATIONS


DRAWN BY:	DATE:	SCALE:
SC	June 2024	1/4" = 1'-0"

ONTARIO ASSOCIATION OF ARCHITECTS
LICENCE 3049

PROJECT: 2006


DRAWING NO.: A3.03

REVISION NO.:

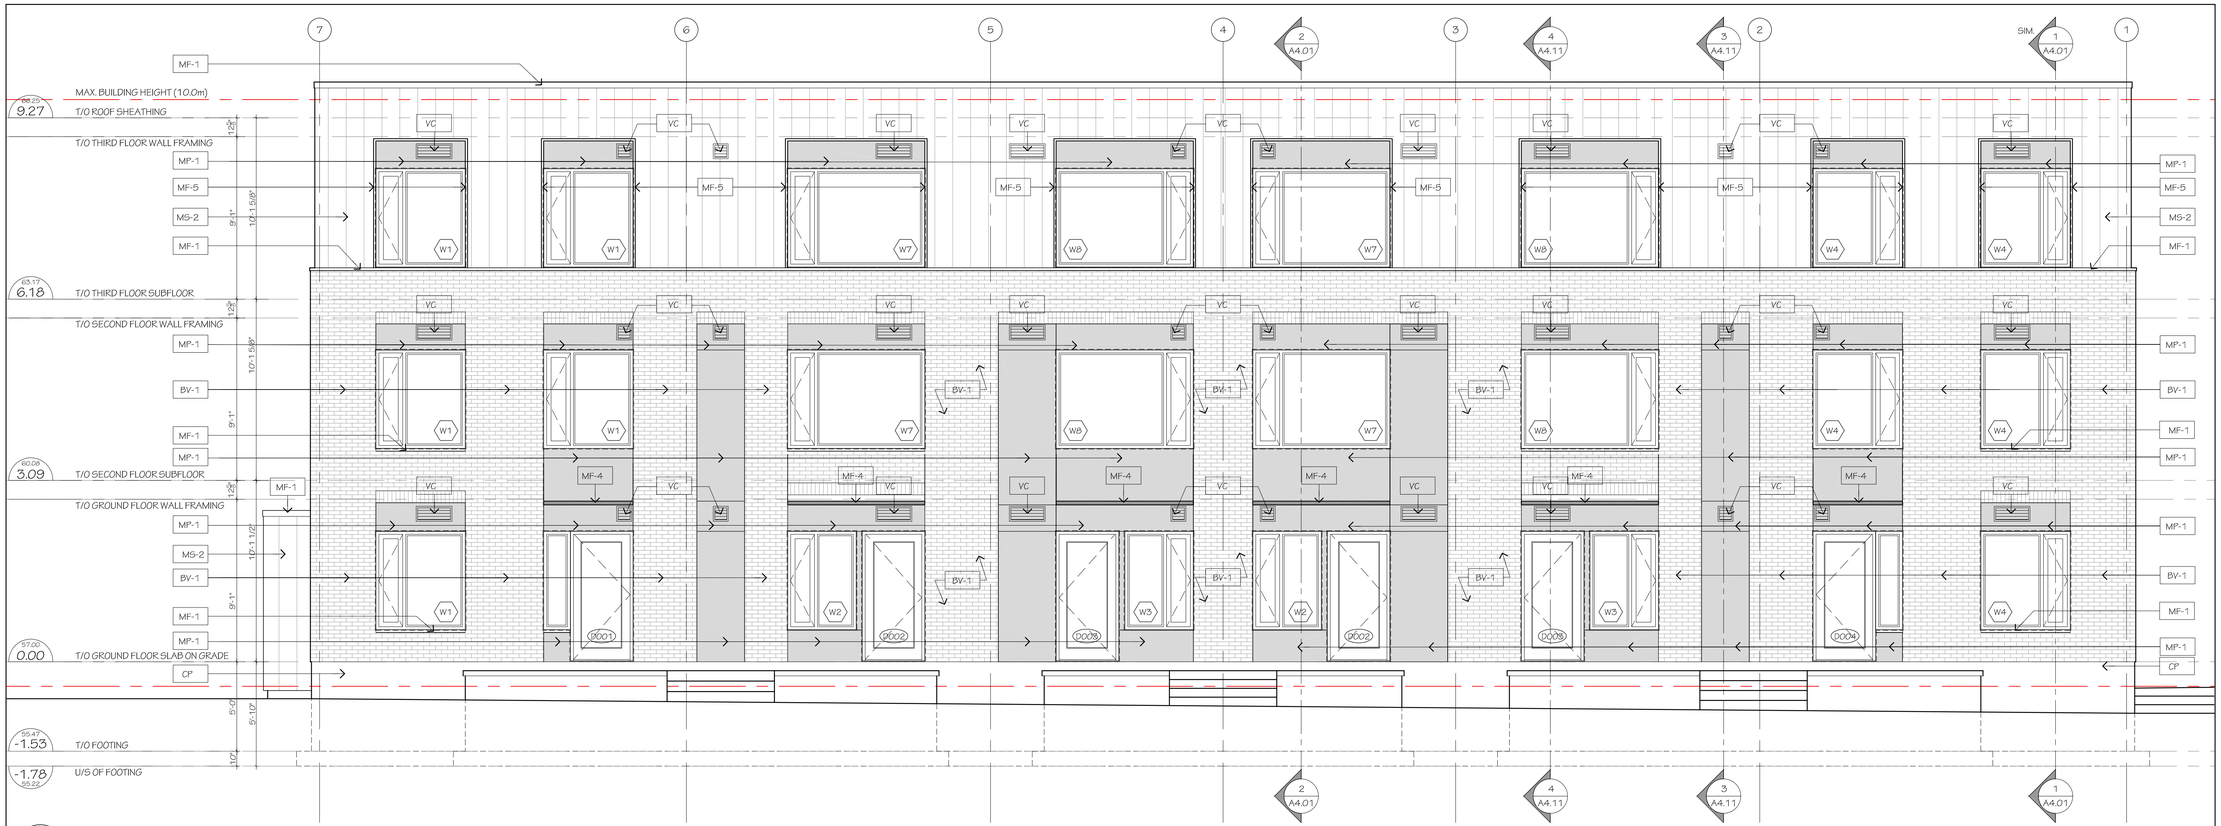

1 A3.04 REAR (SOUTH) ELEVATION

SCALE: 1/4"=1'-0"

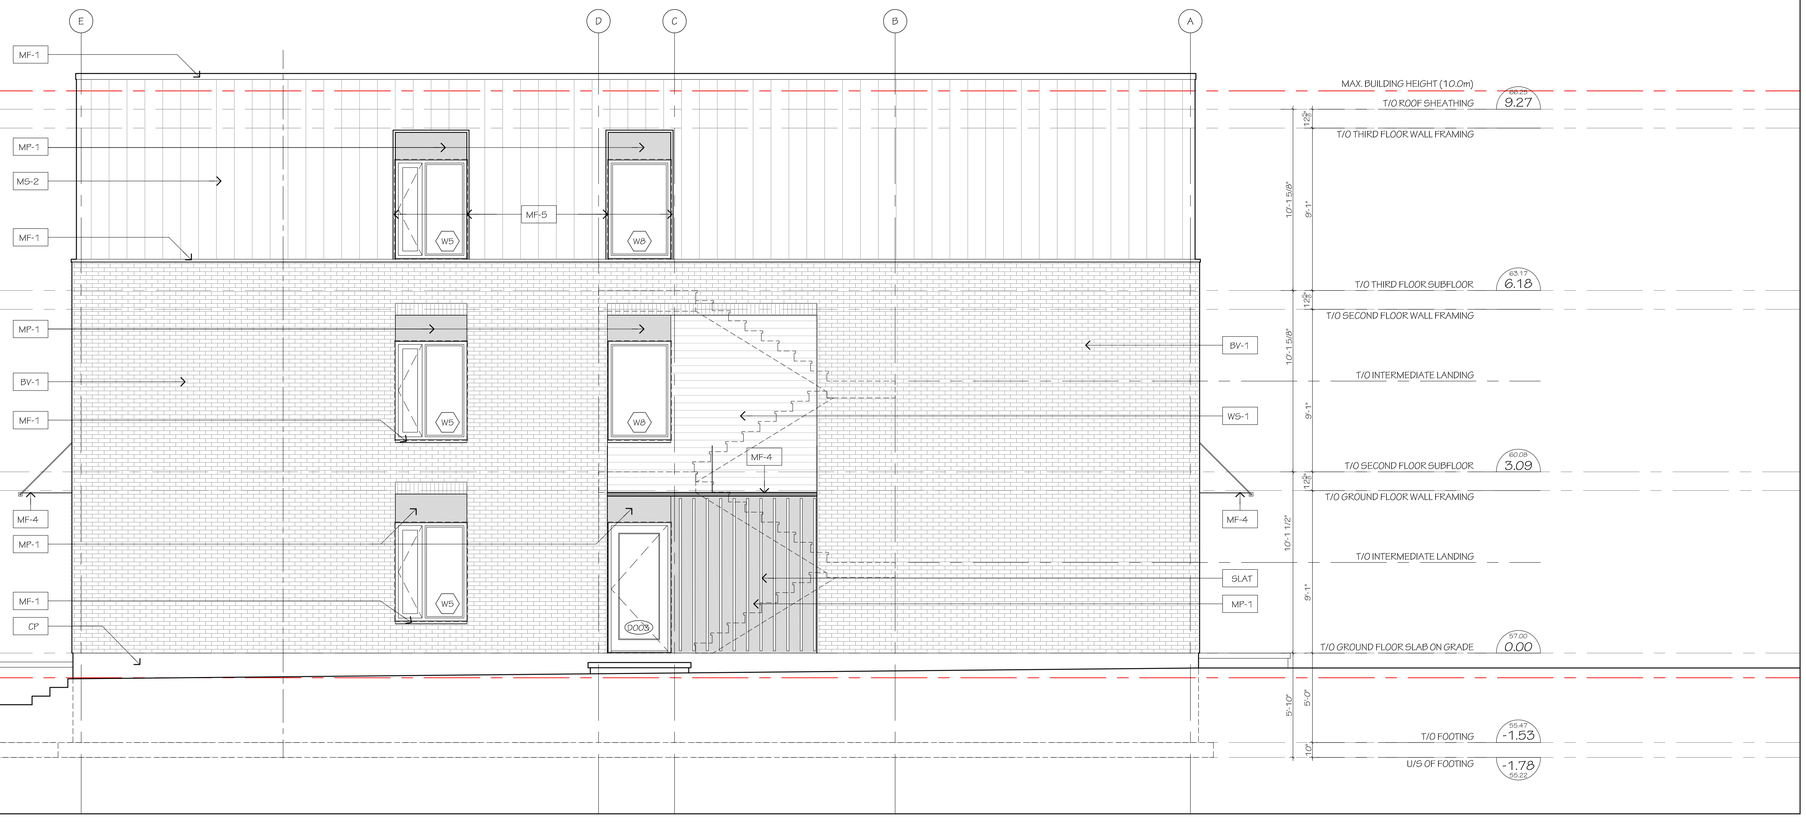

2 A3.04 LEFT-SIDE (EAST) ELEVATION

SCALE: 1/4"=1'-0"

ANDREW MCCREIGHT
MANAGER, DEVELOPMENT REVIEW CENTRAL
PLANNING, DEVELOPMENT & BUILDING SERVICES
DEVELOPMENT DEPARTMENT, CITY OF OTTAWA

APPROVED
By mccreighan at 11:43 am, Aug 11, 2026

FINISH MATERIAL LEGEND:

BV-1	BRAMPTON BRICK - VENETIAN PREMIER PLUS SIZE - CONTEMPORARY
BV-2	BRAMPTON BRICK - KENTVILLE PREMIER PLUS SIZE - CONTEMPORARY
BV-3	SOLDIER COURSE BRICK TO MATCH ADJACENT BRICK
BV-4	DECORATIVE BRICK COURSING DETAIL TO MATCH ADJACENT BRICK
MF-1	PRE-FIN. METAL FLASHING GENTEK; COLOR: IRON ORE
MF-2	HEAVY GUAGE PRE-FIN. METAL FLASHING - TO MATCH DOOR
MF-4	POWDER COATED PLATED STEEL CANOPY - SEE DETAIL 8/D-1
MF-5	PRE-FIN. PERIMETER METAL WINDOW FLASHING - SEE DETAIL
MS-1	IDEAL ROOFING - URBAN ACCENT INSTALLED VERTICALLY COLOUR: DEEP GREY PROFILE: UA 1200
MS-2	IDEAL ROOFING - URBAN ACCENT INSTALLED VERTICALLY COLOUR: CAMBRIDGE WHITE PROFILE: UA 1200
MP-1	METAL PANEL: AL13 COLOUR: ACORN GREY
MP-2	METAL PANEL: AL13 COLOUR: SLATE
WS-1	MAIBEC: BRUSHED SIDING, MODERN em+TM, 1X6 COLOR: GARGOYLE (223)
SO-1	PRE-FIN. METAL SOFFIT C/W VENT STRIP BY GENTEC COLOUR TO MATCH VERTICAL METAL SIDING
PD.C.	POWDER COATING COLOUR: CHARCOAL
CP	CEMENT PARGING
GR	CUSTOM POWDER COATED STEEL GUARD FRAME & PERFORATED STEEL SCREEN
SLAT	PRE-FIN. HORIZONTAL METAL SLATS BY LONGBOARD OR A.E. STAIN COLOR: BLONDE OAK
DS	PROPOSED LOCATION OF DOWNSPOUT - COLOUR TO MATCH CLADDING
VC	VENT COVER SIZE / EXACT LOCATION T.B.D. COLOR TO MATCH METAL PANEL COLOR

PLEASE NOTE:
EXTERIOR TRIM FOR WINDOWS AND DOORS TO BE GENTEK; BEST MATCH ARCHITECT / DESIGNER TO APPROVE ALL FINISHES BUILDER TO PROVIDE PHYSICAL COLOUR SAMPLES TO ARCHITECT / DESIGNER PRIOR TO ORDERING MATERIAL

no.	date	revision
7	2026-05-11	ISSUED ELEVATIONS FOR SPA - Rev. 260513
6	2026-05-08	ISSUED PACKAGE TO VUZE CONSTRUCTION
5	2026-04-16	ISSUED SITE PLAN FOR FINAL DAR SUBMISSION
4	2026-01-16	RE-ISSUED FOR COORDINATION
3	2024-07-31	ISSUED FOR CLIENT PRELIMINARY PRICING
2	2024-07-05	ISSUED TO M&E FOR PRELIMINARY COORDINATION
1	2024-06-25	ISSUED FOR CLIENT REVIEW

It is the responsibility of the appropriate contractor to check and verify all dimensions on site and report all errors and/or omissions to the architect.

All contractors must comply with all pertinent codes and by-laws.

Do not scale drawings.

This drawing may not be used for construction until signed.

Copyright reserved.

Hobin Architecture Incorporated
63 Pamilla Street
Ottawa, Ontario
Canada K1S 3K7
T: 613 238 7200
F: 613 235 2005
E: mail@hobinarc.com
hobinarc.com

HOBIN ARCHITECTURE

PROJECT/LOCATION:
Building 2
Baribeau Street Developments
200 Baribeau Street

DRAWING TITLE:
REAR & LEFT-SIDE ELEVATIONS


DRAWN BY:	DATE:	SCALE:
SC	June 2024	1/4" = 1'-0"

ONTARIO ASSOCIATION OF ARCHITECTS
LARRY J. HOBIN
LICENCE
3049


PROJECT: 2006

DRAWING NO.: A3.04

REVISION NO.:

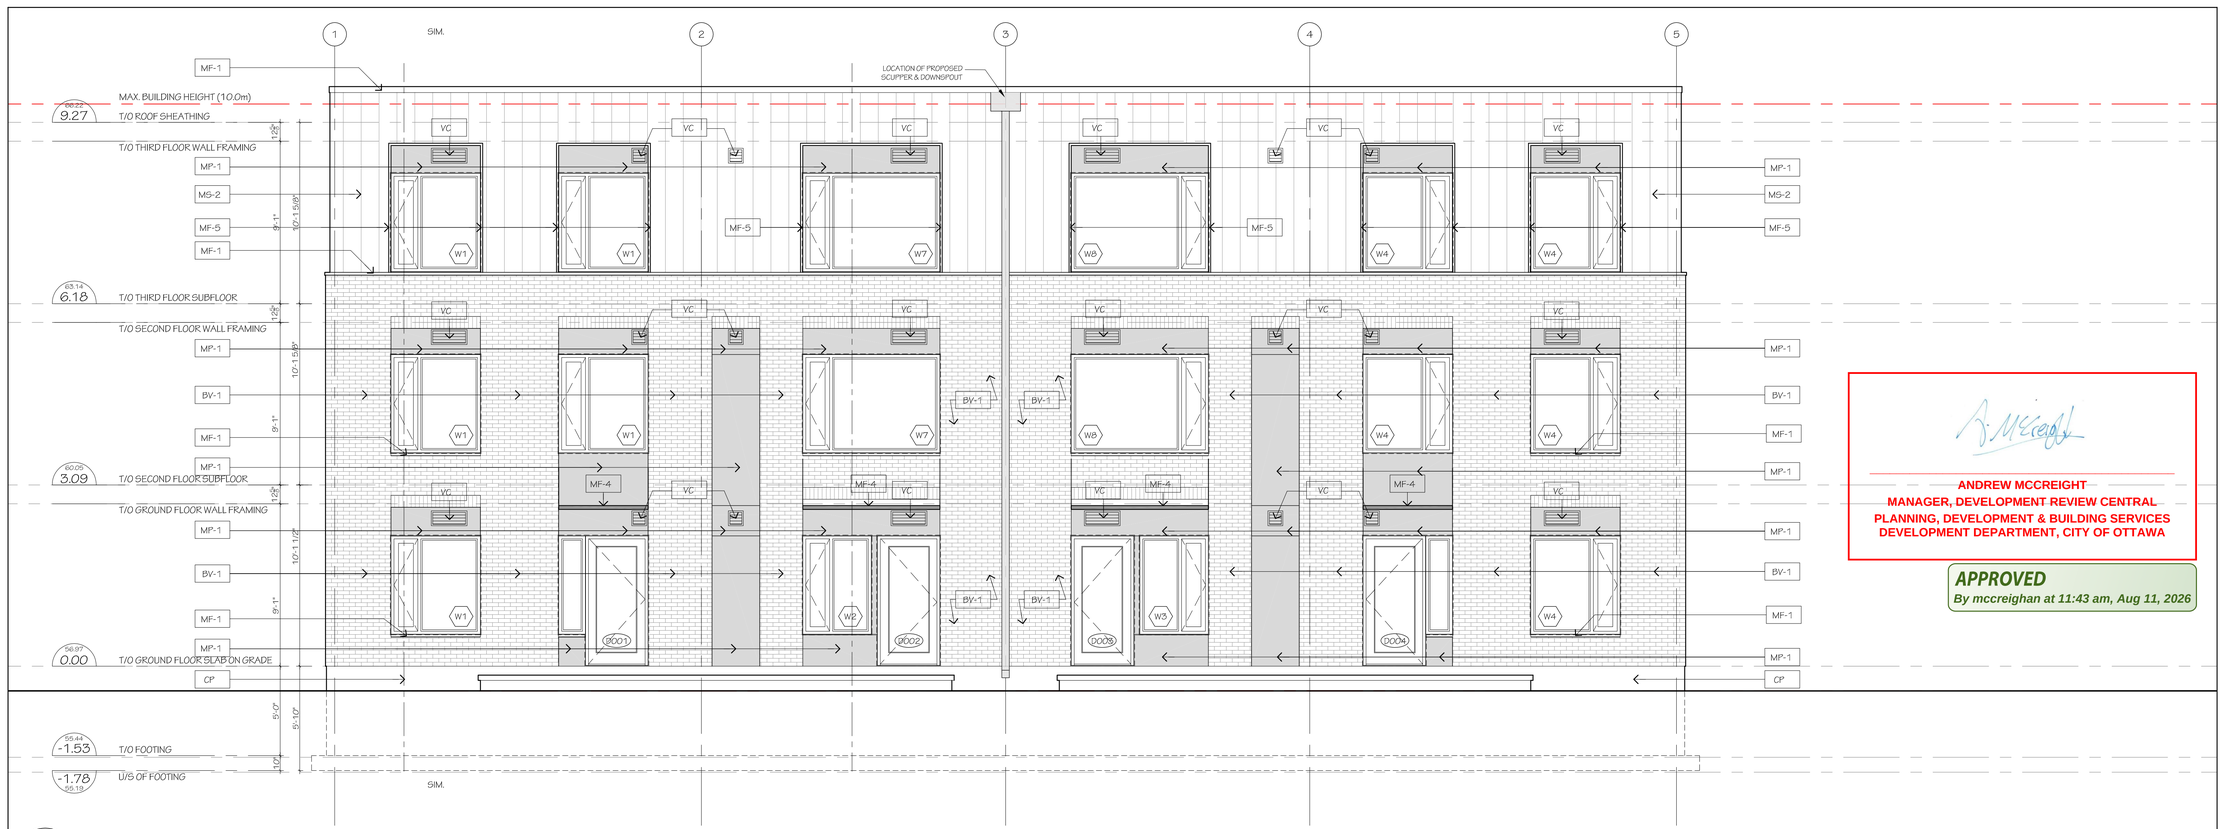

1 / A3.05 FRONT (EAST) ELEVATION
SCALE: 1/4"=1'-0"

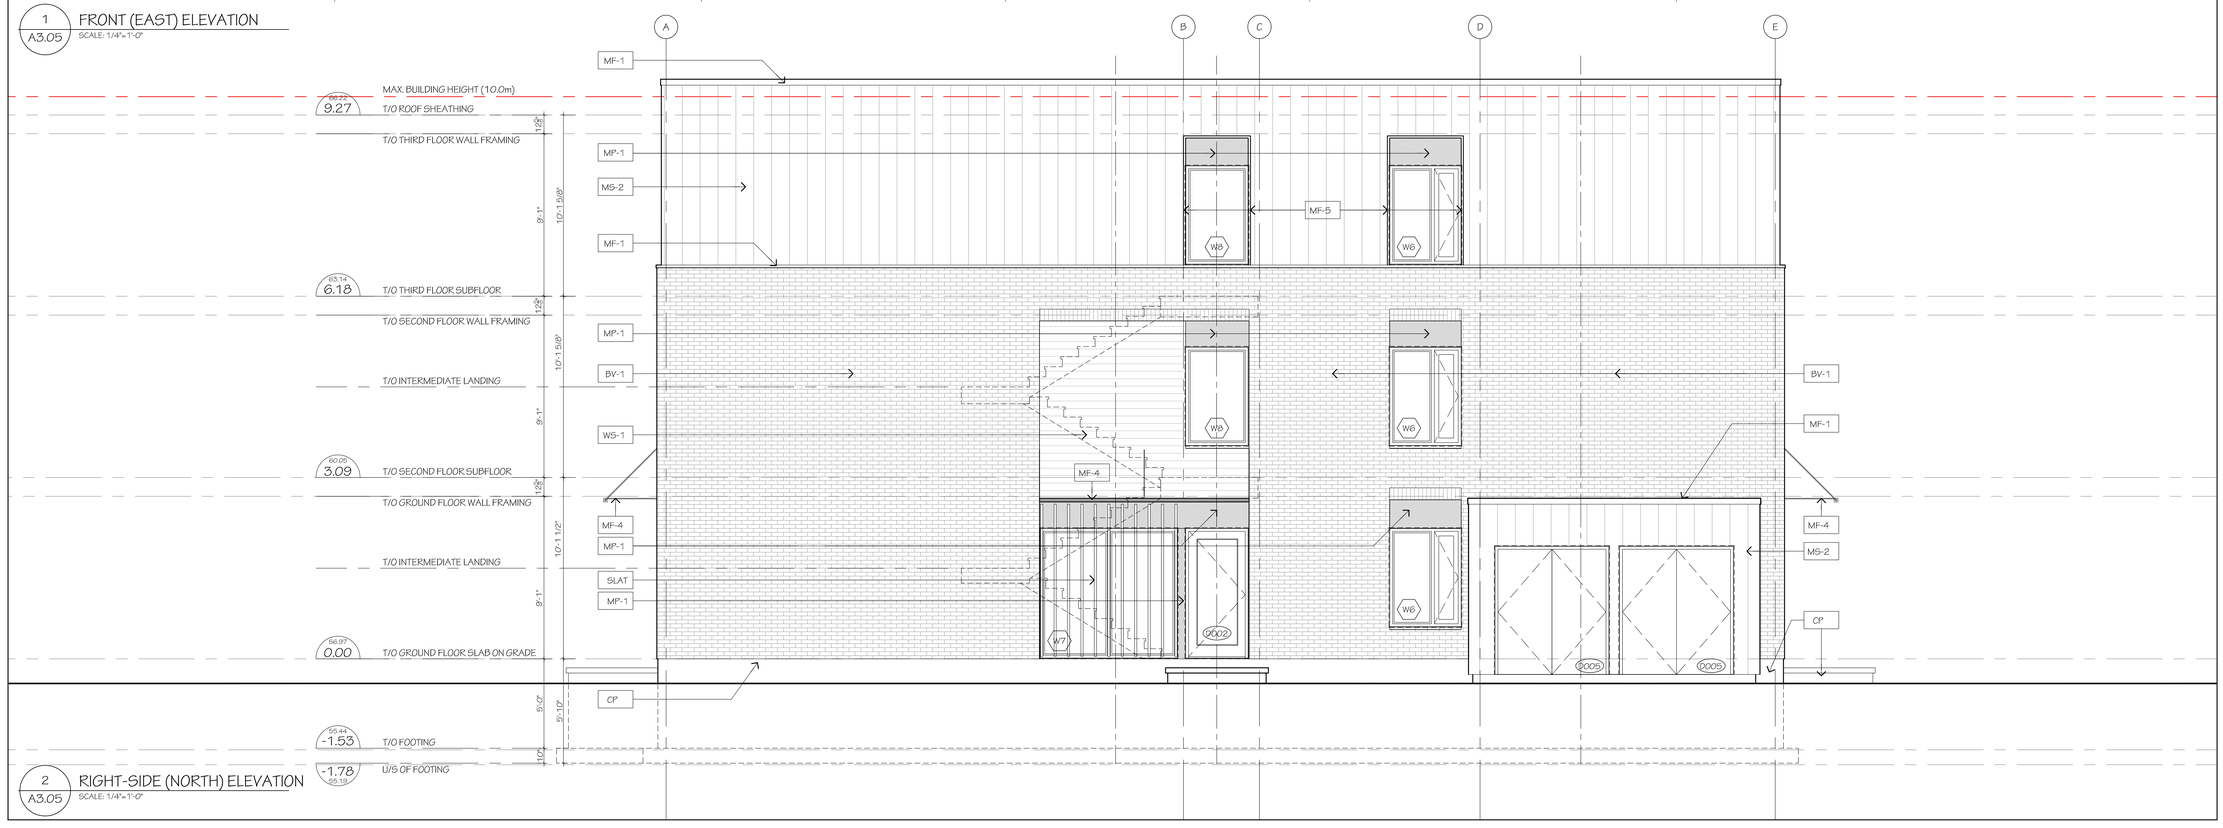

2 / A3.05 RIGHT-SIDE (NORTH) ELEVATION
SCALE: 1/4"=1'-0"

FINISH MATERIAL LEGEND:

BV-1	BRAMPTON BRICK - VENETIAN PREMIER PLUS SIZE - CONTEMPORARY
BV-2	BRAMPTON BRICK - KENTVILLE PREMIER PLUS SIZE - CONTEMPORARY
BV-3	SOLDIER COURSE BRICK TO MATCH ADJACENT BRICK
BV-4	DECORATIVE BRICK COURSING DETAIL TO MATCH ADJACENT BRICK
MF-1	PRE-FIN. METAL FLASHING GENTEK; COLOR: IRON ORE
MF-2	HEAVY GUAGE PRE-FIN. METAL FLASHING - TO MATCH DOOR
MF-4	POWDER COATED PLATED STEEL CANOPY - SEE DETAIL 8/D-1
MF-5	PRE-FIN. PERIMETER METAL WINDOW FLASHING - SEE DETAIL
MS-1	IDEAL ROOFING - URBAN ACCENT INSTALLED VERTICALLY COLOUR: DEEP GREY PROFILE: UA 1200
MS-2	IDEAL ROOFING - URBAN ACCENT INSTALLED VERTICALLY COLOUR: CAMBRIDGE WHITE PROFILE: UA 1200
MP-1	METAL PANEL: AL13 COLOUR: ACORN GREY
MP-2	METAL PANEL: AL13 COLOUR: SLATE
WS-1	MAIBEC: BRUSHED SIDING, MODERN 6mmTM, 1X6 COLOR: GARGOYLE (223)
SO-1	PRE-FIN. METAL SOFFIT C/W VENT STRIP BY GENTEC COLOUR TO MATCH VERTICAL METAL SIDING
PD.C.	POWDER COATING COLOUR: CHARCOAL
CP	CEMENT PARGING
GR	CUSTOM POWDER COATED STEEL GUARD FRAME & PERFORATED STEEL SCREEN
SLAT	PRE-FIN. HORIZONTAL METAL SLATS BY LONGBOARD OR A.E. STAIN COLOR: BLONDE OAK
DS	PROPOSED LOCATION OF DOWNSPOUT - COLOUR TO MATCH CLADDING
VC	VENT COVER SIZE / EXACT LOCATION T.B.D. COLOR TO MATCH METAL PANEL COLOR

PLEASE NOTE:
EXTERIOR TRIM FOR WINDOWS AND DOORS TO BE GENTEK; BEST MATCH ARCHITECT / DESIGNER TO APPROVE ALL FINISHES BUILDER TO PROVIDE PHYSICAL COLOUR SAMPLES TO ARCHITECT / DESIGNER PRIOR TO ORDERING MATERIAL

ANDREW MCCREIGHT
MANAGER, DEVELOPMENT REVIEW CENTRAL
PLANNING, DEVELOPMENT & BUILDING SERVICES
DEVELOPMENT DEPARTMENT, CITY OF OTTAWA

APPROVED
By mccreighan at 11:43 am, Aug 11, 2026

no.	date	revision
7	2026-05-11	ISSUED ELEVATIONS FOR SPA - Rev. 260513
6	2026-05-08	ISSUED PACKAGE TO VUZE CONSTRUCTION
5	2026-04-16	ISSUED SITE PLAN FOR FINAL DAR SUBMISSION
4	2026-01-16	RE-ISSUED FOR COORDINATION
3	2024-07-31	ISSUED FOR CLIENT PRELIMINARY PRICING
2	2024-07-05	ISSUED TO M&E FOR PRELIMINARY COORDINATION
1	2024-06-25	ISSUED FOR CLIENT REVIEW

It is the responsibility of the appropriate contractor to check and verify all dimensions on site and report all errors and/or omissions to the architect.

All contractors must comply with all pertinent codes and by-laws.

Do not scale drawings.

This drawing may not be used for construction until signed.

Copyright reserved.

Hobin Architecture Incorporated
63 Pamilla Street
Ottawa, Ontario
Canada K1S 3K7
T: 613 238 7200
F: 613 235 2005
E: mail@hobinarc.com
hobinarc.com

HOBIN ARCHITECTURE

PROJECT/LOCATION:
Building 3
Baribeau Street Developments
200 Baribeau Street

DRAWING TITLE:
FRONT & RIGHT-SIDE ELEVATIONS


DRAWN BY:	DATE:	SCALE:
SC	June 2024	1/4" = 1'-0"

ONTARIO ASSOCIATION OF ARCHITECTS
LARRY J. HOBIN
LICENCE
3049

PROJECT: 2006

DRAWING NO.: A3.05

REVISION NO.:

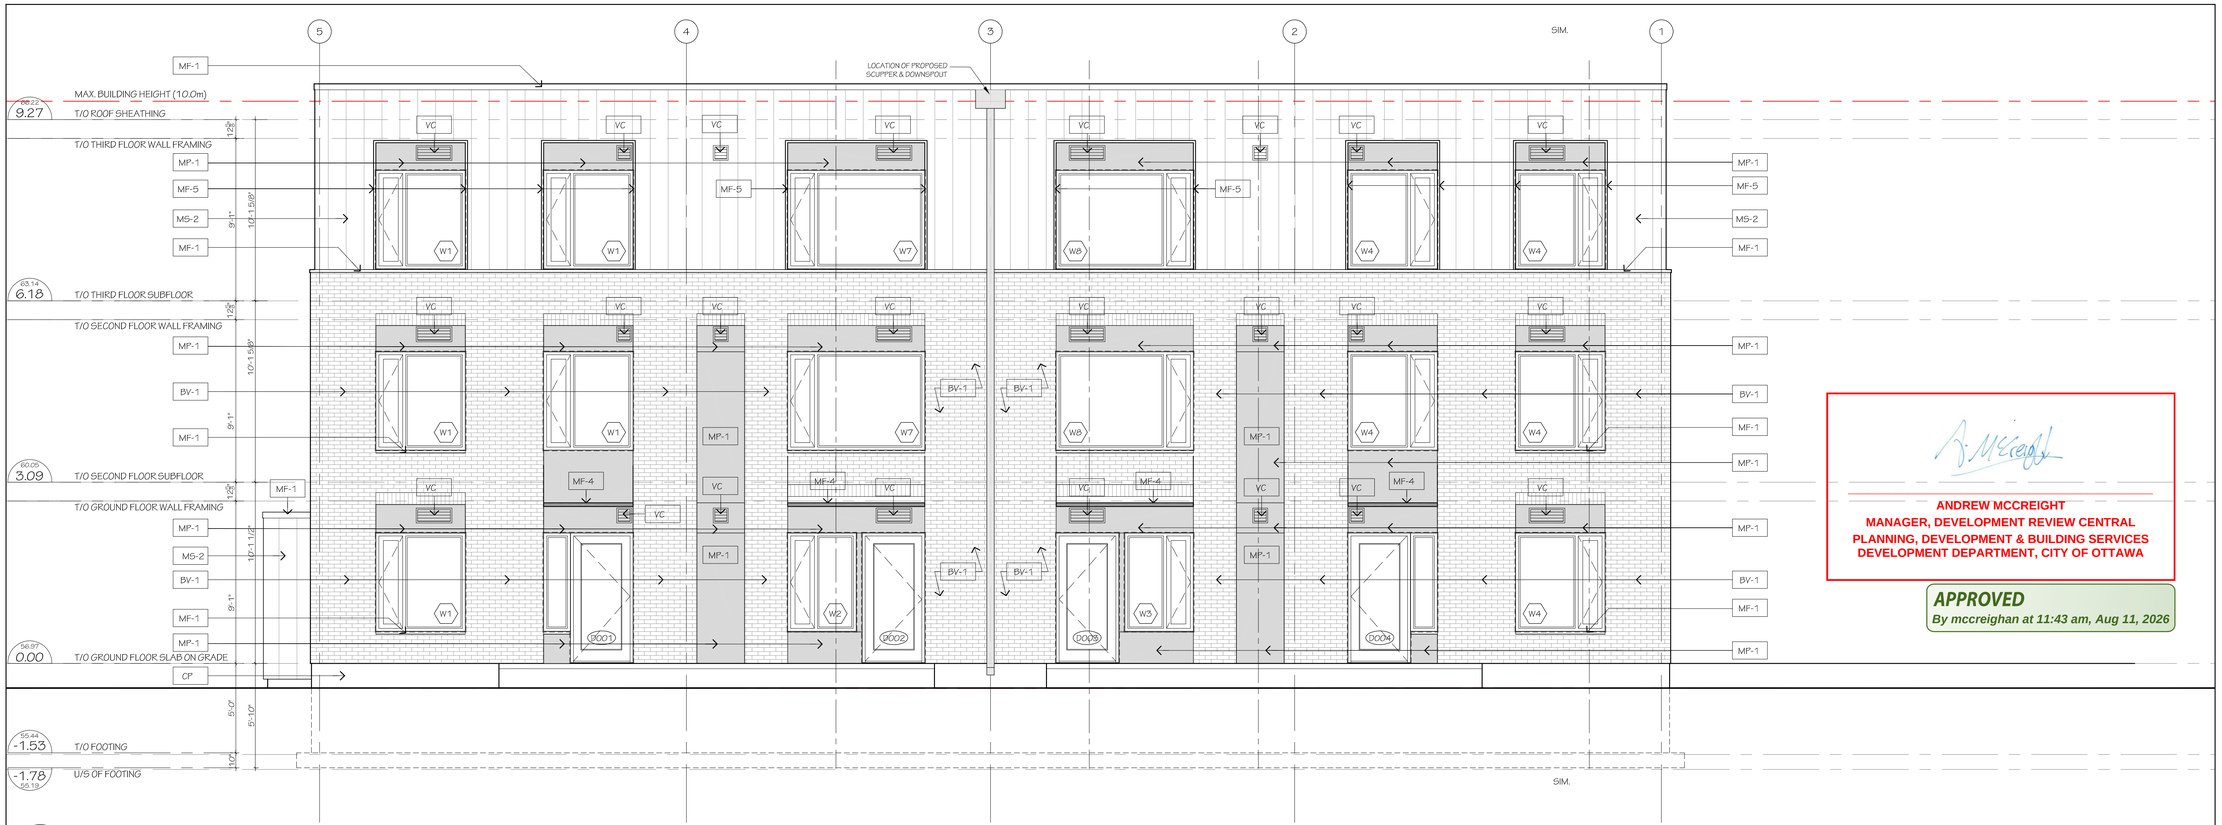

1 / A3.06 REAR (WEST) ELEVATION

SCALE: 1/4"=1'-0"



2 / A3.06 LEFT-SIDE (SOUTH) ELEVATION

SCALE: 1/4"=1'-0"

FINISH MATERIAL LEGEND:

BV-1	BRAMPTON BRICK - VENETIAN PREMIER PLUS SIZE - CONTEMPORARY
BV-2	BRAMPTON BRICK - KENTVILLE PREMIER PLUS SIZE - CONTEMPORARY
BV-3	SOLDIER COURSE BRICK TO MATCH ADJACENT BRICK
BV-4	DECORATIVE BRICK COURSING DETAIL TO MATCH ADJACENT BRICK
MF-1	PRE-FIN. METAL FLASHING GENTEK; COLOR: IRON ORE
MF-2	HEAVY GUAGE PRE-FIN. METAL FLASHING - TO MATCH DOOR
MF-4	POWDER COATED PLATED STEEL CANOPY - SEE DETAIL 8/D-1
MF-5	PRE-FIN. PERIMETER METAL WINDOW FLASHING - SEE DETAIL
MS-1	IDEAL ROOFING - URBAN ACCENT INSTALLED VERTICALLY COLOUR: DEEP GREY PROFILE: UA 1200
MS-2	IDEAL ROOFING - URBAN ACCENT INSTALLED VERTICALLY COLOUR: CAMBRIDGE WHITE PROFILE: UA 1200
MP-1	METAL PANEL: AL13 COLOUR: ACORN GREY
MP-2	METAL PANEL: AL13 COLOUR: SLATE
WS-1	MAIBEC: BRUSHED SIDING, MODERN em+TM, 1X6 COLOR: GARGOYLE (223)
SO-1	PRE-FIN. METAL SOFFIT C/W VENT STRIP BY GENTEC COLOUR TO MATCH VERTICAL METAL SIDING
PD.C.	POWDER COATING COLOUR: CHARCOAL
CP	CEMENT PARGING
GR	CUSTOM POWDER COATED STEEL GUARD FRAME & PERFORATED STEEL SCREEN
SLAT	PRE-FIN. HORIZONTAL METAL SLATS BY LONGBOARD OR A.E. STAIN COLOR: BLONDE OAK
DS	PROPOSED LOCATION OF DOWNSPOUT - COLOUR TO MATCH CLADDING
VC	VENT COVER SIZE / EXACT LOCATION T.B.D. COLOR TO MATCH METAL PANEL COLOR

PLEASE NOTE:
EXTERIOR TRIM FOR WINDOWS AND DOORS TO BE GENTEK; BEST MATCH ARCHITECT / DESIGNER TO APPROVE ALL FINISHES BUILDER TO PROVIDE PHYSICAL COLOUR SAMPLES TO ARCHITECT / DESIGNER PRIOR TO ORDERING MATERIAL

ANDREW MCCREIGHT
MANAGER, DEVELOPMENT REVIEW CENTRAL
PLANNING, DEVELOPMENT & BUILDING SERVICES
DEVELOPMENT DEPARTMENT, CITY OF OTTAWA

APPROVED
By mccreighan at 11:43 am, Aug 11, 2026

no.	date	revision
7	2026-05-11	ISSUED ELEVATIONS FOR SPA - Rev. 260513
6	2026-05-08	ISSUED PACKAGE TO VUZE CONSTRUCTION
5	2026-04-16	ISSUED SITE PLAN FOR FINAL DAR SUBMISSION
4	2026-01-16	RE-ISSUED FOR COORDINATION
3	2024-07-31	ISSUED FOR CLIENT PRELIMINARY PRICING
2	2024-07-05	ISSUED TO M&E FOR PRELIMINARY COORDINATION
1	2024-06-25	ISSUED FOR CLIENT REVIEW

It is the responsibility of the appropriate contractor to check and verify all dimensions on site and report all errors and/or omissions to the architect.

All contractors must comply with all pertinent codes and by-laws.

Do not scale drawings.

This drawing may not be used for construction until signed.

Copyright reserved.

Hobin Architecture Incorporated
69 Parrilla Street
Ottawa, Ontario
Canada K1S 3K7
T: 613-238-7200
F: 613-235-2005
E: mail@hobinarc.com
hobinarc.com

HOBIN ARCHITECTURE

PROJECT/LOCATION:
Building 3
Baribeau Street Developments
200 Baribeau Street

DRAWING TITLE:
REAR & LEFT-SIDE ELEVATIONS


DRAWN BY:	DATE:	SCALE:
SC	June 2024	1/4" = 1'-0"

ONTARIO ASSOCIATION OF ARCHITECTS
GARY J. HOBIN
LICENCE 3049

PROJECT: 2006

DRAWING NO.: A3.06

REVISION NO.:

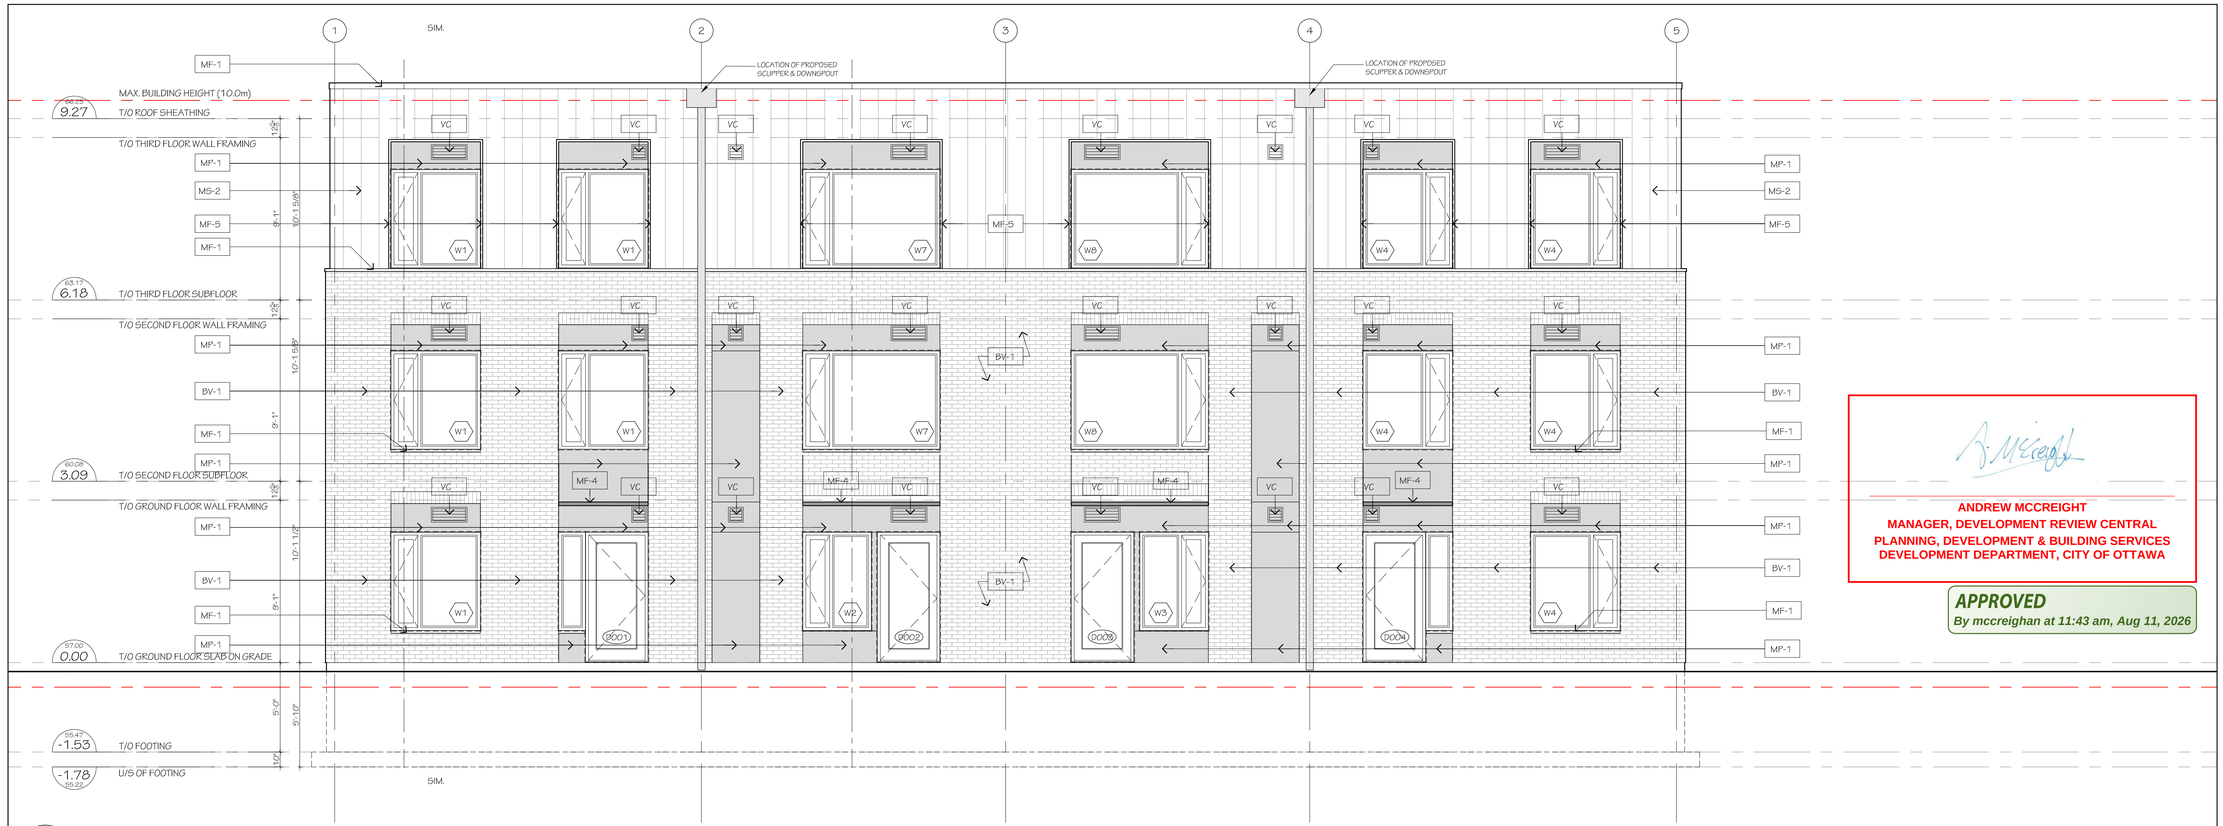

1 / A3.07 FRONT (EAST) ELEVATION
SCALE: 1/4"=1'-0"



2 / A3.07 RIGHT-SIDE (NORTH) ELEVATION
SCALE: 1/4"=1'-0"

FINISH MATERIAL LEGEND:

BV-1	BRAMPTON BRICK - VENETIAN PREMIER PLUS SIZE - CONTEMPORARY
BV-2	BRAMPTON BRICK - KENTVILLE PREMIER PLUS SIZE - CONTEMPORARY
BV-3	SOLDIER COURSE BRICK TO MATCH ADJACENT BRICK
BV-4	DECORATIVE BRICK COURSING DETAIL TO MATCH ADJACENT BRICK
MF-1	PRE-FIN. METAL FLASHING GENTEK; COLOR: IRON ORE
MF-2	HEAVY GUAGE PRE-FIN. METAL FLASHING - TO MATCH DOOR
MF-4	POWDER COATED PLATED STEEL CANOPY - SEE DETAIL 8/D-1
MF-5	PRE-FIN. PERIMETER METAL WINDOW FLASHING - SEE DETAIL
MS-1	IDEAL ROOFING - URBAN ACCENT INSTALLED VERTICALLY COLOUR: DEEP GREY PROFILE: UA 1200
MS-2	IDEAL ROOFING - URBAN ACCENT INSTALLED VERTICALLY COLOUR: CAMBRIDGE WHITE PROFILE: UA 1200
MP-1	METAL PANEL: AL13 COLOUR: ACORN GREY
MP-2	METAL PANEL: AL13 COLOUR: SLATE
WS-1	MAIBEC: BRUSHED SIDING, MODERN em+TM, 1X6 COLOR: GARGOYLE (223)
SO-1	PRE-FIN. METAL SOFFIT C/W VENT STRIP BY GENTEC COLOUR TO MATCH VERTICAL METAL SIDING
PD.C.	POWDER COATING COLOUR: CHARCOAL
CP	CEMENT PARGING
GR	CUSTOM POWDER COATED STEEL GUARD FRAME & PERFORATED STEEL SCREEN
SLAT	PRE-FIN. HORIZONTAL METAL SLATS BY LONGBOARD OR A.E. STAIN COLOR: BLONDE OAK
DS	PROPOSED LOCATION OF DOWNSPOUT - COLOUR TO MATCH CLADDING
VC	VENT COVER SIZE / EXACT LOCATION T.B.D. COLOR TO MATCH METAL PANEL COLOR

PLEASE NOTE:
EXTERIOR TRIM FOR WINDOWS AND DOORS TO BE GENTEK; BEST MATCH ARCHITECT / DESIGNER TO APPROVE ALL FINISHES BUILDER TO PROVIDE PHYSICAL COLOUR SAMPLES TO ARCHITECT / DESIGNER PRIOR TO ORDERING MATERIAL

ANDREW MCCREIGHT
MANAGER, DEVELOPMENT REVIEW CENTRAL
PLANNING, DEVELOPMENT & BUILDING SERVICES
DEVELOPMENT DEPARTMENT, CITY OF OTTAWA

APPROVED
By mccreighan at 11:43 am, Aug 11, 2026

no.	date	revision
7	2026-05-11	ISSUED ELEVATIONS FOR SPA - Rev. 260513
6	2026-05-08	ISSUED PACKAGE TO VUZE CONSTRUCTION
5	2026-04-16	ISSUED SITE PLAN FOR FINAL DAR SUBMISSION
4	2026-01-16	RE-ISSUED FOR COORDINATION
3	2024-07-31	ISSUED FOR CLIENT PRELIMINARY PRICING
2	2024-07-05	ISSUED TO M&E FOR PRELIMINARY COORDINATION
1	2024-06-25	ISSUED FOR CLIENT REVIEW

It is the responsibility of the appropriate contractor to check and verify all dimensions on site and report all errors and/or omissions to the architect.

All contractors must comply with all pertinent codes and by-laws.

Do not scale drawings.

This drawing may not be used for construction until signed.

Copyright reserved.

Hobin Architecture Incorporated
63 Pamilla Street
Ottawa, Ontario
Canada K1S 3K7
T: 613 238 7200
F: 613 235 2005
E: mail@hobinarc.com
hobinarc.com
HOBIN ARCHITECTURE

PROJECT/LOCATION:
Building 4
Baribeau Street Developments
200 Baribeau Street

DRAWING TITLE:
FRONT & RIGHT-SIDE ELEVATIONS


DRAWN BY:	DATE:	SCALE:
SC	June 2024	1/4" = 1'-0"

ONTARIO ASSOCIATION OF ARCHITECTS
LARRY J. HOBIN
LICENCE
3049

PROJECT: 2006

DRAWING NO.: A3.07

REVISION NO.:

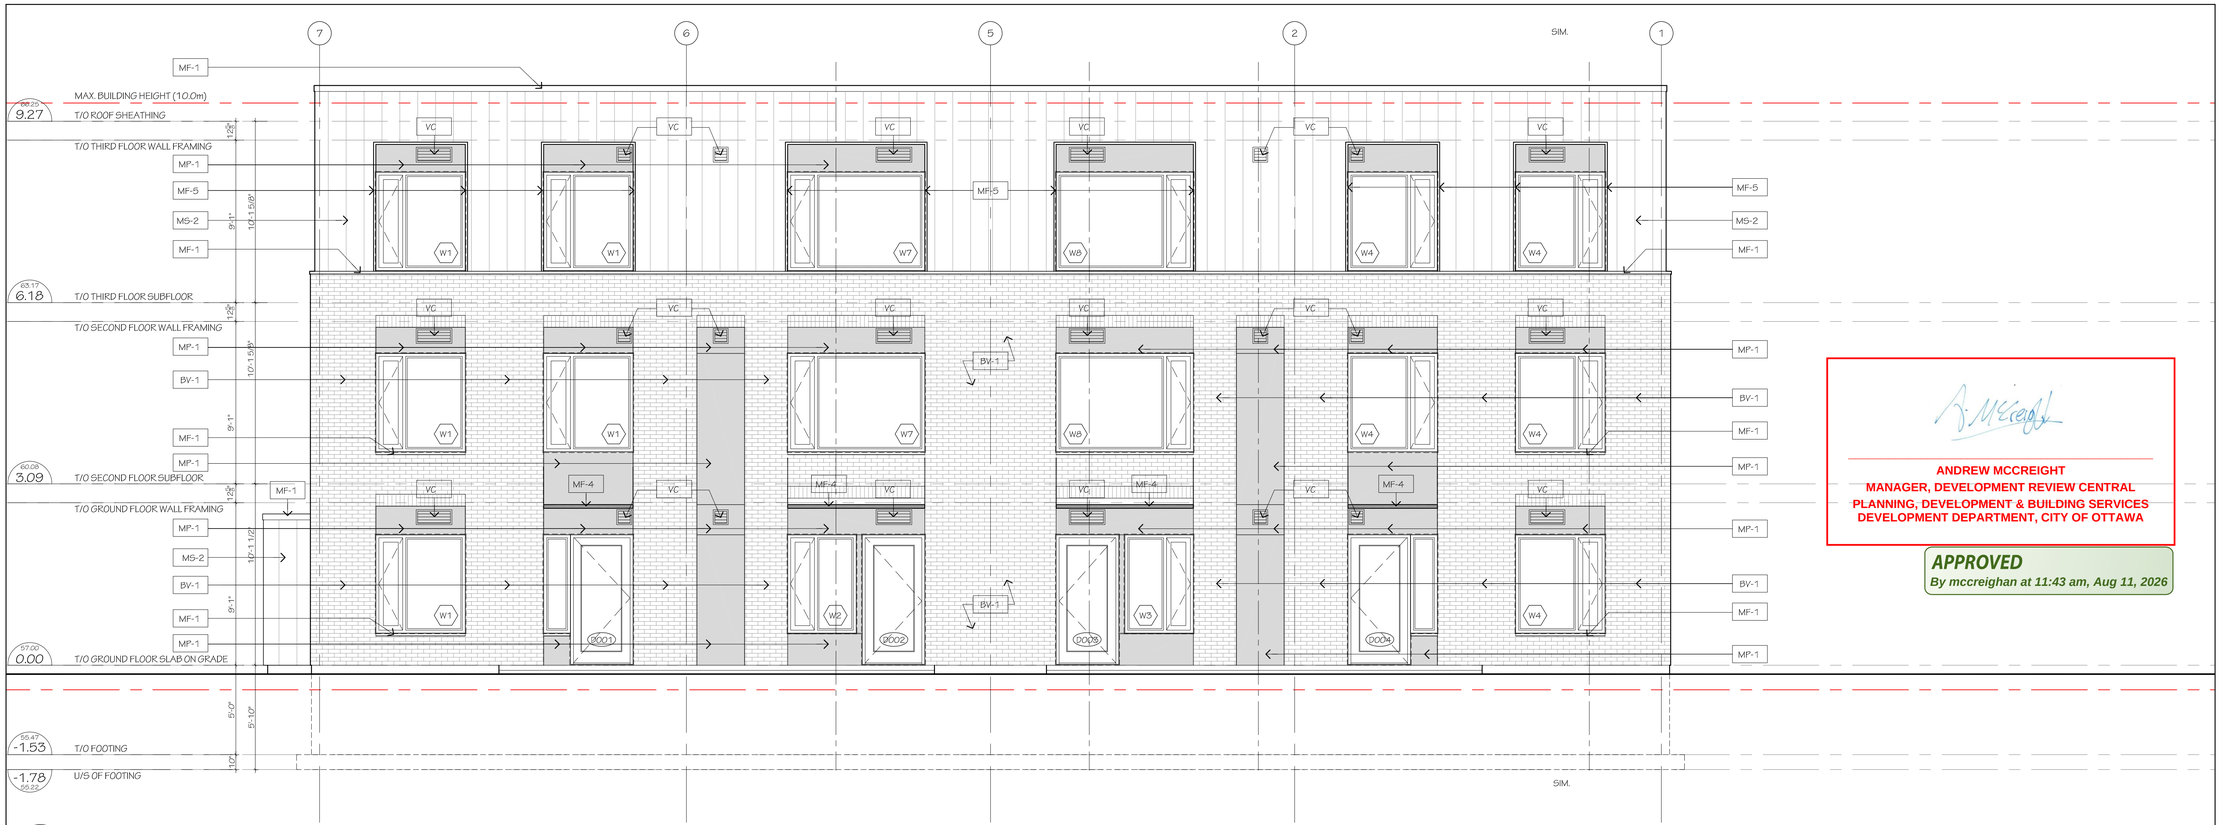

1 / A3.08 REAR (WEST) ELEVATION

SCALE: 1/4"=1'-0"



2 / A3.08 LEFT-SIDE (SOUTH) ELEVATION

SCALE: 1/4"=1'-0"

FINISH MATERIAL LEGEND:

BV-1	BRAMPTON BRICK - VENETIAN PREMIER PLUS SIZE - CONTEMPORARY
BV-2	BRAMPTON BRICK - KENTVILLE PREMIER PLUS SIZE - CONTEMPORARY
BV-3	SOLDIER COURSE BRICK TO MATCH ADJACENT BRICK
BV-4	DECORATIVE BRICK COURSING DETAIL TO MATCH ADJACENT BRICK
MF-1	PRE-FIN. METAL FLASHING GENTEK; COLOR: IRON ORE
MF-2	HEAVY GUAGE PRE-FIN. METAL FLASHING - TO MATCH DOOR
MF-4	POWDER COATED PLATED STEEL CANOPY - SEE DETAIL 8/D-1
MF-5	PRE-FIN. PERIMETER METAL WINDOW FLASHING - SEE DETAIL
MS-1	IDEAL ROOFING - URBAN ACCENT INSTALLED VERTICALLY COLOUR: DEEP GREY PROFILE: UA 1200
MS-2	IDEAL ROOFING - URBAN ACCENT INSTALLED VERTICALLY COLOUR: CAMBRIDGE WHITE PROFILE: UA 1200
MP-1	METAL PANEL: AL13 COLOUR: ACORN GREY
MP-2	METAL PANEL: AL13 COLOUR: SLATE
WS-1	MAIBEC: BRUSHED SIDING, MODERN emaTM, 1X6 COLOR: GARGOYLE (223)
SO-1	PRE-FIN. METAL SOFFIT C/W VENT STRIP BY GENTEC COLOUR TO MATCH VERTICAL METAL SIDING
PD.C.	POWDER COATING COLOUR: CHARCOAL
CP	CEMENT PARGING
GR	CUSTOM POWDER COATED STEEL GUARD FRAME & PERFORATED STEEL SCREEN
SLAT	PRE-FIN. HORIZONTAL METAL SLATS BY LONGBOARD OR A.E. STAIN COLOR: BLONDE OAK
DS	PROPOSED LOCATION OF DOWNSPOUT - COLOUR TO MATCH CLADDING
VC	VENT COVER SIZE / EXACT LOCATION T.B.D. COLOR TO MATCH METAL PANEL COLOR

PLEASE NOTE:
EXTERIOR TRIM FOR WINDOWS AND DOORS TO BE GENTEK; BEST MATCH ARCHITECT / DESIGNER TO APPROVE ALL FINISHES BUILDER TO PROVIDE PHYSICAL COLOUR SAMPLES TO ARCHITECT / DESIGNER PRIOR TO ORDERING MATERIAL

ANDREW MCCREIGHT
MANAGER, DEVELOPMENT REVIEW CENTRAL
PLANNING, DEVELOPMENT & BUILDING SERVICES
DEVELOPMENT DEPARTMENT, CITY OF OTTAWA

APPROVED
By mccreighan at 11:43 am, Aug 11, 2026

no.	date	revision
7	2026-05-11	ISSUED ELEVATIONS FOR SPA - Rev. 260513
6	2026-05-08	ISSUED PACKAGE TO VUZE CONSTRUCTION
5	2026-04-16	ISSUED SITE PLAN FOR FINAL DAR SUBMISSION
4	2026-01-16	RE-ISSUED FOR COORDINATION
3	2024-07-31	ISSUED FOR CLIENT PRELIMINARY PRICING
2	2024-07-05	ISSUED TO M&E FOR PRELIMINARY COORDINATION
1	2024-06-25	ISSUED FOR CLIENT REVIEW

It is the responsibility of the appropriate contractor to check and verify all dimensions on site and report all errors and/or omissions to the architect.

All contractors must comply with all pertinent codes and by-laws.

Do not scale drawings.

This drawing may not be used for construction until signed.

Copyright reserved.

Hobin Architecture Incorporated
69 Parrilla Street
Ottawa, Ontario
Canada K1S 3K7
T: 613-238-7200
F: 613-235-2005
E: mail@hobinarc.com
hobinarc.com

HOBIN ARCHITECTURE

PROJECT/LOCATION:
Building 4
Baribeau Street Developments
200 Baribeau Street

DRAWING TITLE:
REAR & LEFT-SIDE ELEVATIONS


DRAWN BY:	DATE:	SCALE:
SC	June 2024	1/4" = 1'-0"

ONTARIO ASSOCIATION OF ARCHITECTS
HARRY J. HOBIN
LICENCE
3049

PROJECT: 2006

DRAWING NO.: A3.08

REVISION NO.:

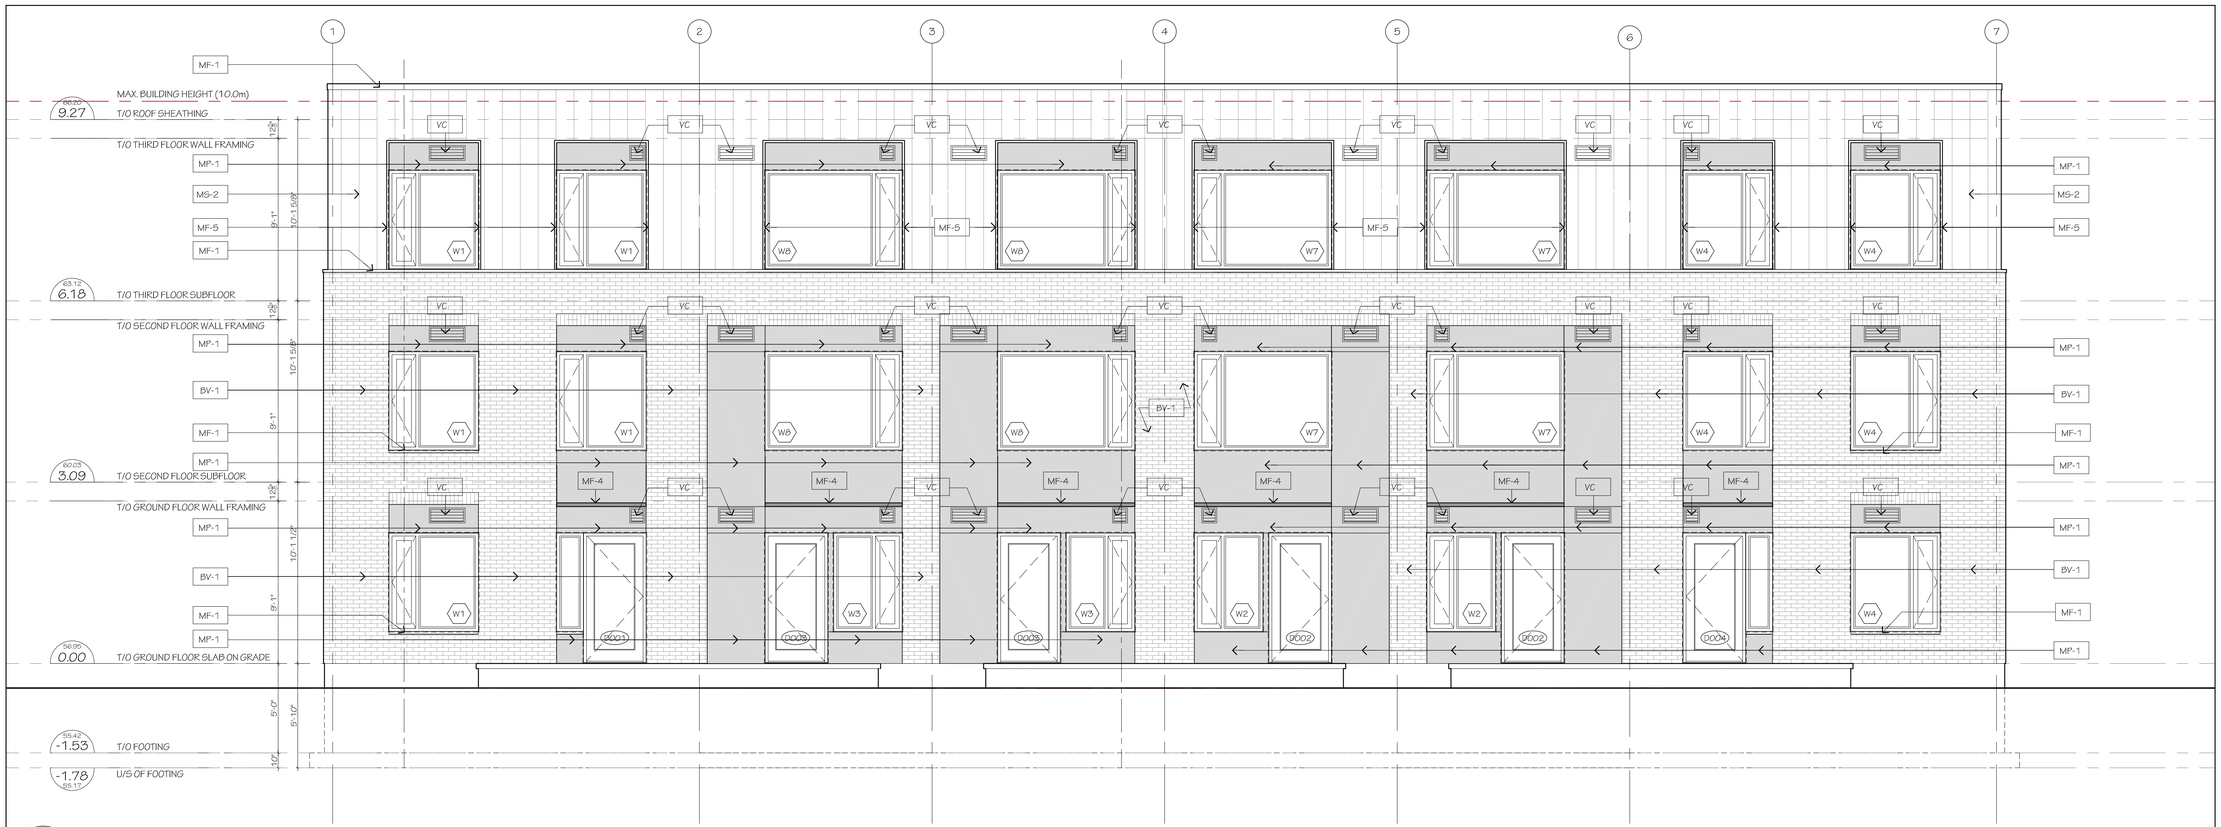

1 FRONT (SOUTH) ELEVATION
A3.09 SCALE: 1/4"=1'-0"



2 RIGHT-SIDE (EAST) ELEVATION
A3.09 SCALE: 1/4"=1'-0"

FINISH MATERIAL LEGEND:

BV-1	BRAMPTON BRICK - VENETIAN PREMIER PLUS SIZE - CONTEMPORARY
BV-2	BRAMPTON BRICK - KENTVILLE PREMIER PLUS SIZE - CONTEMPORARY
BV-3	SOLDIER COURSE BRICK TO MATCH ADJACENT BRICK
BV-4	DECORATIVE BRICK COURSING DETAIL TO MATCH ADJACENT BRICK
MF-1	PRE-FIN. METAL FLASHING GENTEK; COLOR: IRON ORE
MF-2	HEAVY GUAGE PRE-FIN. METAL FLASHING - TO MATCH DOOR
MF-4	POWDER COATED PLATED STEEL CANOPY - SEE DETAIL 8/D-1
MF-5	PRE-FIN. PERIMETER METAL WINDOW FLASHING - SEE DETAIL
MS-1	IDEAL ROOFING - URBAN ACCENT INSTALLED VERTICALLY COLOUR: DEEP GREY PROFILE: UA 1200
MS-2	IDEAL ROOFING - URBAN ACCENT INSTALLED VERTICALLY COLOUR: CAMBRIDGE WHITE PROFILE: UA 1200
MP-1	METAL PANEL: AL13 COLOUR: ACORN GREY
MP-2	METAL PANEL: AL13 COLOUR: SLATE
WS-1	MAIBEC - BRUSHED SIDING, MODERN em+TM, 1X6 COLOR: GARGOYLE (223)
SO-1	PRE-FIN. METAL SOFFIT C/W VENT STRIP BY GENTEC COLOUR TO MATCH VERTICAL METAL SIDING
PD.C.	POWDER COATING COLOUR: CHARCOAL
CP	CEMENT PARGING
GR	CUSTOM POWDER COATED STEEL GUARD FRAME & PERFORATED STEEL SCREEN
SLAT	PRE-FIN. HORIZONTAL METAL SLATS BY LONGBOARD OR A.E. STAIN COLOR: BLONDE OAK
DS	PROPOSED LOCATION OF DOWNSPOUT - COLOUR TO MATCH CLADDING
VC	VENT COVER SIZE / EXACT LOCATION T.B.D. COLOR TO MATCH METAL PANEL COLOR

PLEASE NOTE:
EXTERIOR TRIM FOR WINDOWS AND DOORS TO BE GENTEK; BEST MATCH ARCHITECT / DESIGNER TO APPROVE ALL FINISHES BUILDER TO PROVIDE PHYSICAL COLOUR SAMPLES TO ARCHITECT / DESIGNER PRIOR TO ORDERING MATERIAL

no.	date	revision
7	2026-05-11	ISSUED ELEVATIONS FOR SPA - Rev. 260513
6	2026-05-08	ISSUED PACKAGE TO VUZE CONSTRUCTION
5	2026-04-16	ISSUED SITE PLAN FOR FINAL DAR SUBMISSION
4	2026-01-16	RE-ISSUED FOR COORDINATION
3	2024-07-31	ISSUED FOR CLIENT PRELIMINARY PRICING
2	2024-07-05	ISSUED TO M&E FOR PRELIMINARY COORDINATION
1	2024-06-25	ISSUED FOR CLIENT REVIEW

It is the responsibility of the appropriate contractor to check and verify all dimensions on site and report all errors and/or omissions to the architect.

All contractors must comply with all pertinent codes and by-laws.

Do not scale drawings.

This drawing may not be used for construction until signed.

Copyright reserved.

ANDREW MCCREIGHT
MANAGER, DEVELOPMENT REVIEW CENTRAL
PLANNING, DEVELOPMENT & BUILDING SERVICES
DEVELOPMENT DEPARTMENT, CITY OF OTTAWA

APPROVED
By mccreighan at 11:43 am, Aug 11, 2026

Hobin Architecture Incorporated
63 Pamilla Street
Ottawa, Ontario
Canada K1S 3K7
T: 613 238 7200
F: 613 235 2005
E: mail@hobinarc.com
hobinarc.com

HOBIN ARCHITECTURE

PROJECT/LOCATION:
Building 5
Baribeau Street Developments
200 Baribeau Street

DRAWING TITLE:
FRONT & RIGHT-SIDE ELEVATIONS


DRAWN BY:	DATE:	SCALE:
SC	June 2024	1/4" = 1'-0"

ONTARIO ASSOCIATION OF ARCHITECTS
LARRY J. HOBIN
LICENCE
3049

PROJECT: 2006

DRAWING NO.: A3.09

REVISION NO.:

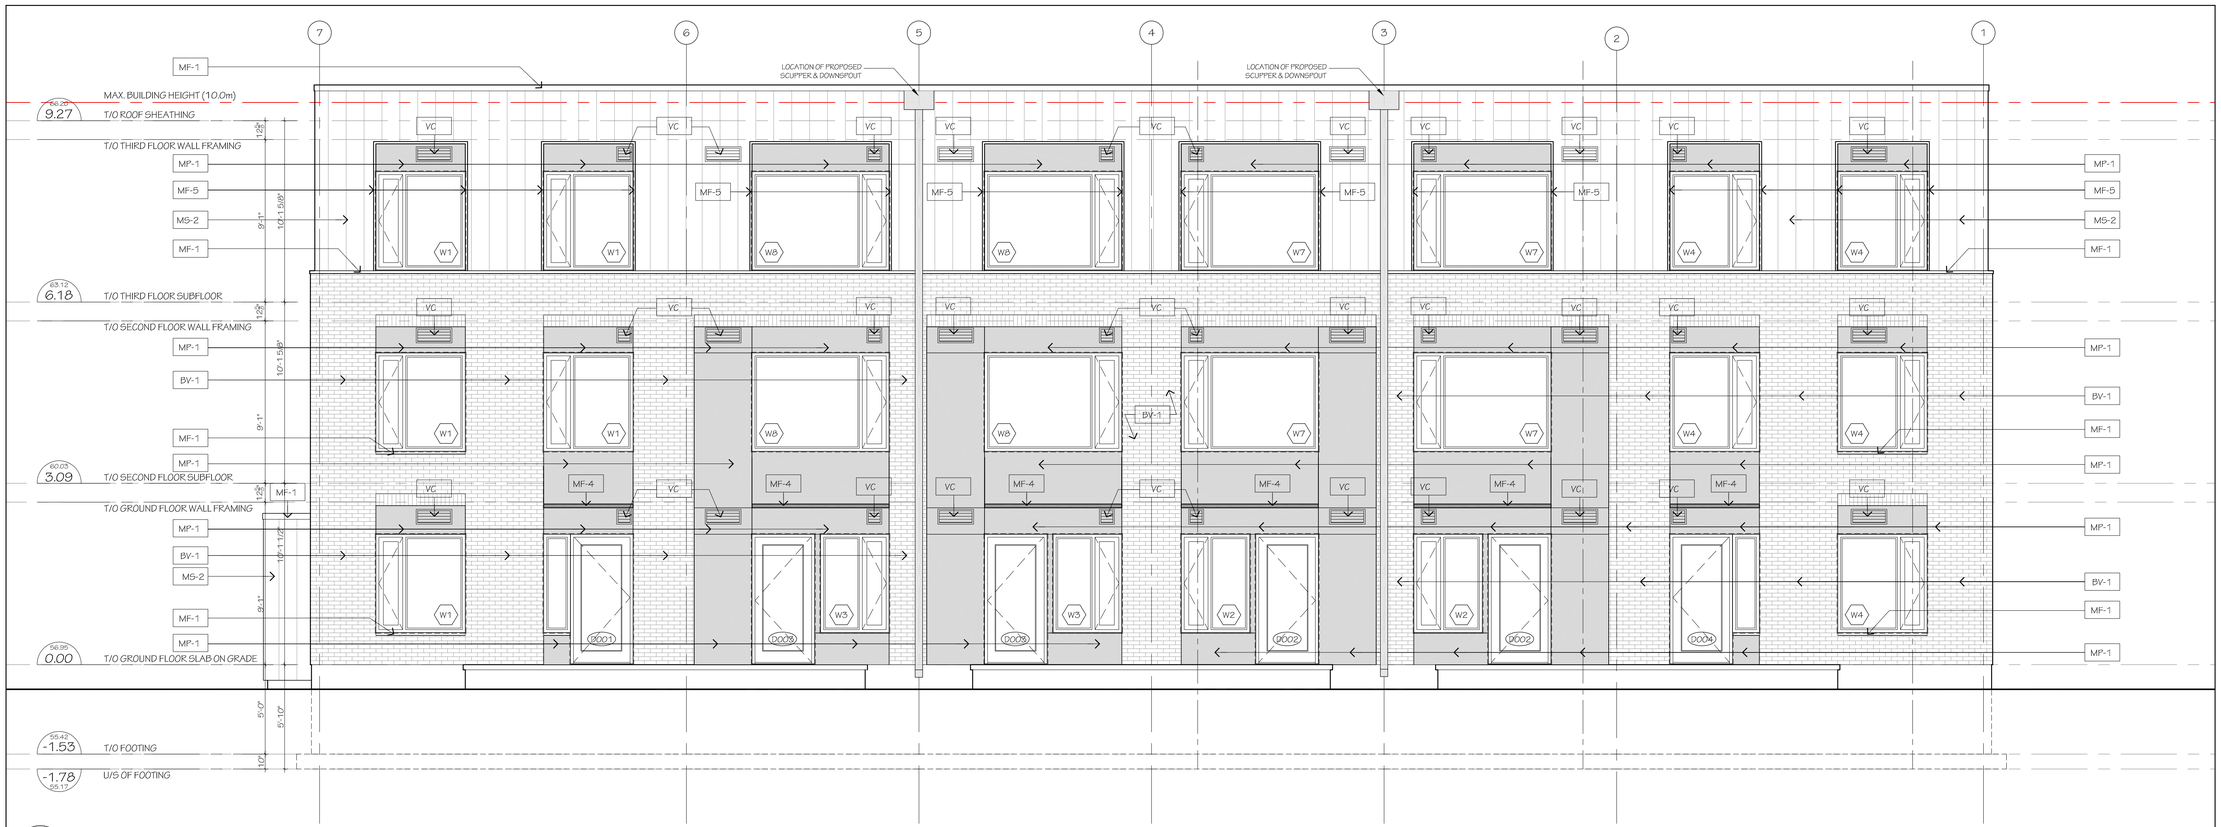

1 / A3.10 REAR (NORTH) ELEVATION

SCALE: 1/4"=1'-0"



2 / A3.10 LEFT-SIDE (WEST) ELEVATION

SCALE: 1/4"=1'-0"

ANDREW MCCREIGHT
MANAGER, DEVELOPMENT REVIEW CENTRAL
PLANNING, DEVELOPMENT & BUILDING SERVICES
DEVELOPMENT DEPARTMENT, CITY OF OTTAWA

APPROVED
By mccreighan at 11:43 am, Aug 11, 2026

FINISH MATERIAL LEGEND:

BV-1	BRAMPTON BRICK - VENETIAN PREMIER PLUS SIZE - CONTEMPORARY
BV-2	BRAMPTON BRICK - KENTVILLE PREMIER PLUS SIZE - CONTEMPORARY
BV-3	SOLDIER COURSE BRICK TO MATCH ADJACENT BRICK
BV-4	DECORATIVE BRICK COURSING DETAIL TO MATCH ADJACENT BRICK
MF-1	PRE-FIN. METAL FLASHING GENTEK; COLOR: IRON ORE
MF-2	HEAVY GUAGE PRE-FIN. METAL FLASHING - TO MATCH DOOR
MF-4	POWDER COATED PLATED STEEL CANOPY - SEE DETAIL 8/D-1
MF-5	PRE-FIN. PERIMETER METAL WINDOW FLASHING - SEE DETAIL
MS-1	IDEAL ROOFING - URBAN ACCENT INSTALLED VERTICALLY COLOUR: DEEP GREY PROFILE: UA 1200
MS-2	IDEAL ROOFING - URBAN ACCENT INSTALLED VERTICALLY COLOUR: CAMBRIDGE WHITE PROFILE: UA 1200
MP-1	METAL PANEL: AL13 COLOUR: ACORN GREY
MP-2	METAL PANEL: AL13 COLOUR: SLATE
WS-1	MAIBEC: BRUSHED SIDING, MODERN em+TM, 1X6 COLOR: GARGOYLE (223)
SO-1	PRE-FIN. METAL SOFFIT C/W VENT STRIP BY GENTEC COLOUR TO MATCH VERTICAL METAL SIDING
PD.C.	POWDER COATING COLOUR: CHARCOAL
CP	CEMENT PARGING
GR	CUSTOM POWDER COATED STEEL GUARD FRAME & PERFORATED STEEL SCREEN
SLAT	PRE-FIN. HORIZONTAL METAL SLATS BY LONGBOARD OR A.E. STAIN COLOR: BLONDE OAK
DS	PROPOSED LOCATION OF DOWNSPOUT - COLOUR TO MATCH CLADDING
VC	VENT COVER SIZE / EXACT LOCATION T.B.D. COLOR TO MATCH METAL PANEL COLOR

PLEASE NOTE:
EXTERIOR TRIM FOR WINDOWS AND DOORS TO BE GENTEK; BEST MATCH ARCHITECT / DESIGNER TO APPROVE ALL FINISHES BUILDER TO PROVIDE PHYSICAL COLOUR SAMPLES TO ARCHITECT / DESIGNER PRIOR TO ORDERING MATERIAL

no.	date	revision
7	2026-05-11	ISSUED ELEVATIONS FOR SPA - Rev. 260513
6	2026-05-08	ISSUED PACKAGE TO VUZE CONSTRUCTION
5	2026-04-16	ISSUED SITE PLAN FOR FINAL DAR SUBMISSION
4	2026-01-16	RE-ISSUED FOR COORDINATION
3	2024-07-31	ISSUED FOR CLIENT PRELIMINARY PRICING
2	2024-07-05	ISSUED TO M&E FOR PRELIMINARY COORDINATION
1	2024-06-25	ISSUED FOR CLIENT REVIEW

It is the responsibility of the appropriate contractor to check and verify all dimensions on site and report all errors and/or omissions to the architect.

All contractors must comply with all pertinent codes and by-laws.

Do not scale drawings.

This drawing may not be used for construction until signed.

Copyright reserved.

Hobin Architecture Incorporated
63 Pamilla Street
Ottawa, Ontario
Canada K1S 3K7
T: 613 238 7200
F: 613 235 2005
E: mail@hobinarc.com
hobinarc.com

HOBIN ARCHITECTURE

PROJECT/LOCATION:
Building 5
Baribeau Street Developments
200 Baribeau Street

DRAWING TITLE:
REAR & LEFT-SIDE ELEVATIONS


DRAWN BY:	DATE:	SCALE:
SC	June 2024	1/4" = 1'-0"

ONTARIO ASSOCIATION OF ARCHITECTS
LARRY J. HOBIN
LICENCE
3049

PROJECT: 2006

DRAWING NO.: A3.10

REVISION NO.:

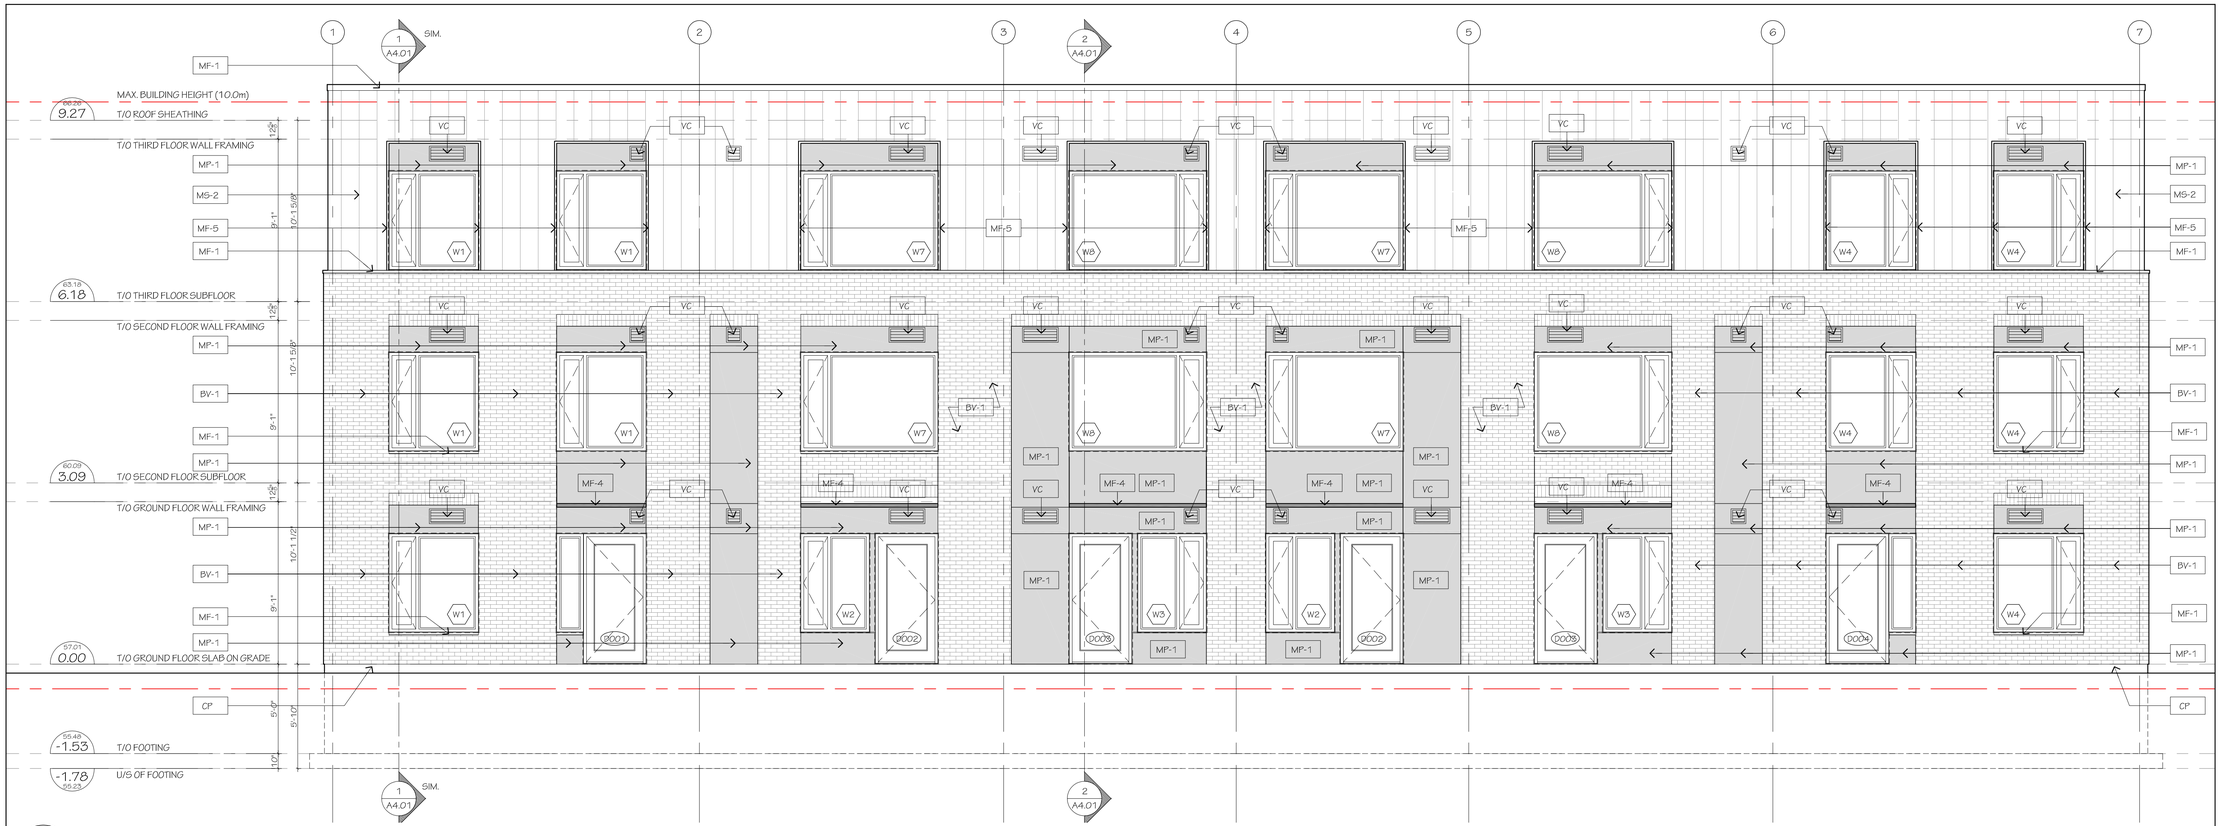

1 A3.11 FRONT (NORTH) ELEVATION

SCALE: 1/4"=1'-0"



2 A3.11 RIGHT-SIDE (WEST) ELEVATION

SCALE: 1/4"=1'-0"

FINISH MATERIAL LEGEND:

BV-1	BRAMPTON BRICK - VENETIAN PREMIER PLUS SIZE - CONTEMPORARY
BV-2	BRAMPTON BRICK - KENTVILLE PREMIER PLUS SIZE - CONTEMPORARY
BV-3	SOLDIER COURSE BRICK TO MATCH ADJACENT BRICK
BV-4	DECORATIVE BRICK COURSING DETAIL TO MATCH ADJACENT BRICK
MF-1	PRE-FIN. METAL FLASHING GENTEK; COLOR: IRON ORE
MF-2	HEAVY GUAGE PRE-FIN. METAL FLASHING - TO MATCH DOOR
MF-4	POWDER COATED PLATED STEEL CANOPY - SEE DETAIL 8/D-1
MF-5	PRE-FIN. PERIMETER METAL WINDOW FLASHING - SEE DETAIL
MS-1	IDEAL ROOFING - URBAN ACCENT INSTALLED VERTICALLY COLOUR; DEEP GREY PROFILE; UA 1200
MS-2	IDEAL ROOFING - URBAN ACCENT INSTALLED VERTICALLY COLOUR; CAMBRIDGE WHITE PROFILE; UA 1200
MP-1	METAL PANEL; AL13 COLOUR; ACORN GREY
MP-2	METAL PANEL; AL13 COLOUR; SLATE
WS-1	MAIBEC; BRUSHED SIDING, MODERN 6in+TM, 1X6 COLOR; GARGOYLE (223)
SO-1	PRE-FIN. METAL SOFFIT C/W VENT STRIP BY GENTEC COLOUR TO MATCH VERTICAL METAL SIDING
PD.C.	POWDER COATING COLOUR; CHARCOAL
CP	CEMENT PARGING
GR	CUSTOM POWDER COATED STEEL GUARD FRAME & PERFORATED STEEL SCREEN
SLAT	PRE-FIN. HORIZONTAL METAL SLATS BY LONGBOARD OR A.E. STAIN COLOR; BLONDE OAK
DS	PROPOSED LOCATION OF DOWNSPOUT - COLOUR TO MATCH CLADDING
VC	VENT COVER SIZE / EXACT LOCATION T.B.D. COLOR TO MATCH METAL PANEL COLOR

PLEASE NOTE:
EXTERIOR TRIM FOR WINDOWS AND DOORS TO BE GENTEK; BEST MATCH ARCHITECT / DESIGNER TO APPROVE ALL FINISHES BUILDER TO PROVIDE PHYSICAL COLOUR SAMPLES TO ARCHITECT / DESIGNER PRIOR TO ORDERING MATERIAL

no.	date	revision
7	2026-05-11	ISSUED ELEVATIONS FOR SPA - Rev. 260513
6	2026-05-08	ISSUED PACKAGE TO VIZE CONSTRUCTION
5	2026-04-16	ISSUED SITE PLAN FOR FINAL DAR SUBMISSION
4	2026-01-16	RE-ISSUED FOR COORDINATION
3	2024-07-31	ISSUED FOR CLIENT PRELIMINARY PRICING
2	2024-07-05	ISSUED TO MAE FOR PRELIMINARY COORDINATION
1	2024-06-25	ISSUED FOR CLIENT REVIEW

It is the responsibility of the appropriate contractor to check and verify all dimensions on site and report all errors and/or omissions to the architect.

All contractors must comply with all pertinent codes and by-laws.

Do not scale drawings.

This drawing may not be used for construction until signed.

Copyright reserved.

ANDREW MCCREIGHT
MANAGER, DEVELOPMENT REVIEW CENTRAL
PLANNING, DEVELOPMENT & BUILDING SERVICES
DEVELOPMENT DEPARTMENT, CITY OF OTTAWA

APPROVED
By mccreighan at 11:43 am, Aug 11, 2026

Hobin Architecture Incorporated
63 Pamilla Street
Ottawa, Ontario
Canada K1S 3K7
T: 613 238-7200
F: 613 235 2005
E: mail@hobinarc.com
hobinarc.com

HOBIN ARCHITECTURE

PROJECT/LOCATION:
Building 6
Baribeau Street Developments
200 Baribeau Street

DRAWING TITLE:
FRONT & RIGHT-SIDE ELEVATIONS


DRAWN BY:	DATE:	SCALE:
SC	June 2024	1/4" = 1'-0"

ONTARIO ASSOCIATION OF ARCHITECTS
LARRY J. HOBIN
LICENCE
3049


PROJECT: 2006

DRAWING NO.: A3.11

REVISION NO.:

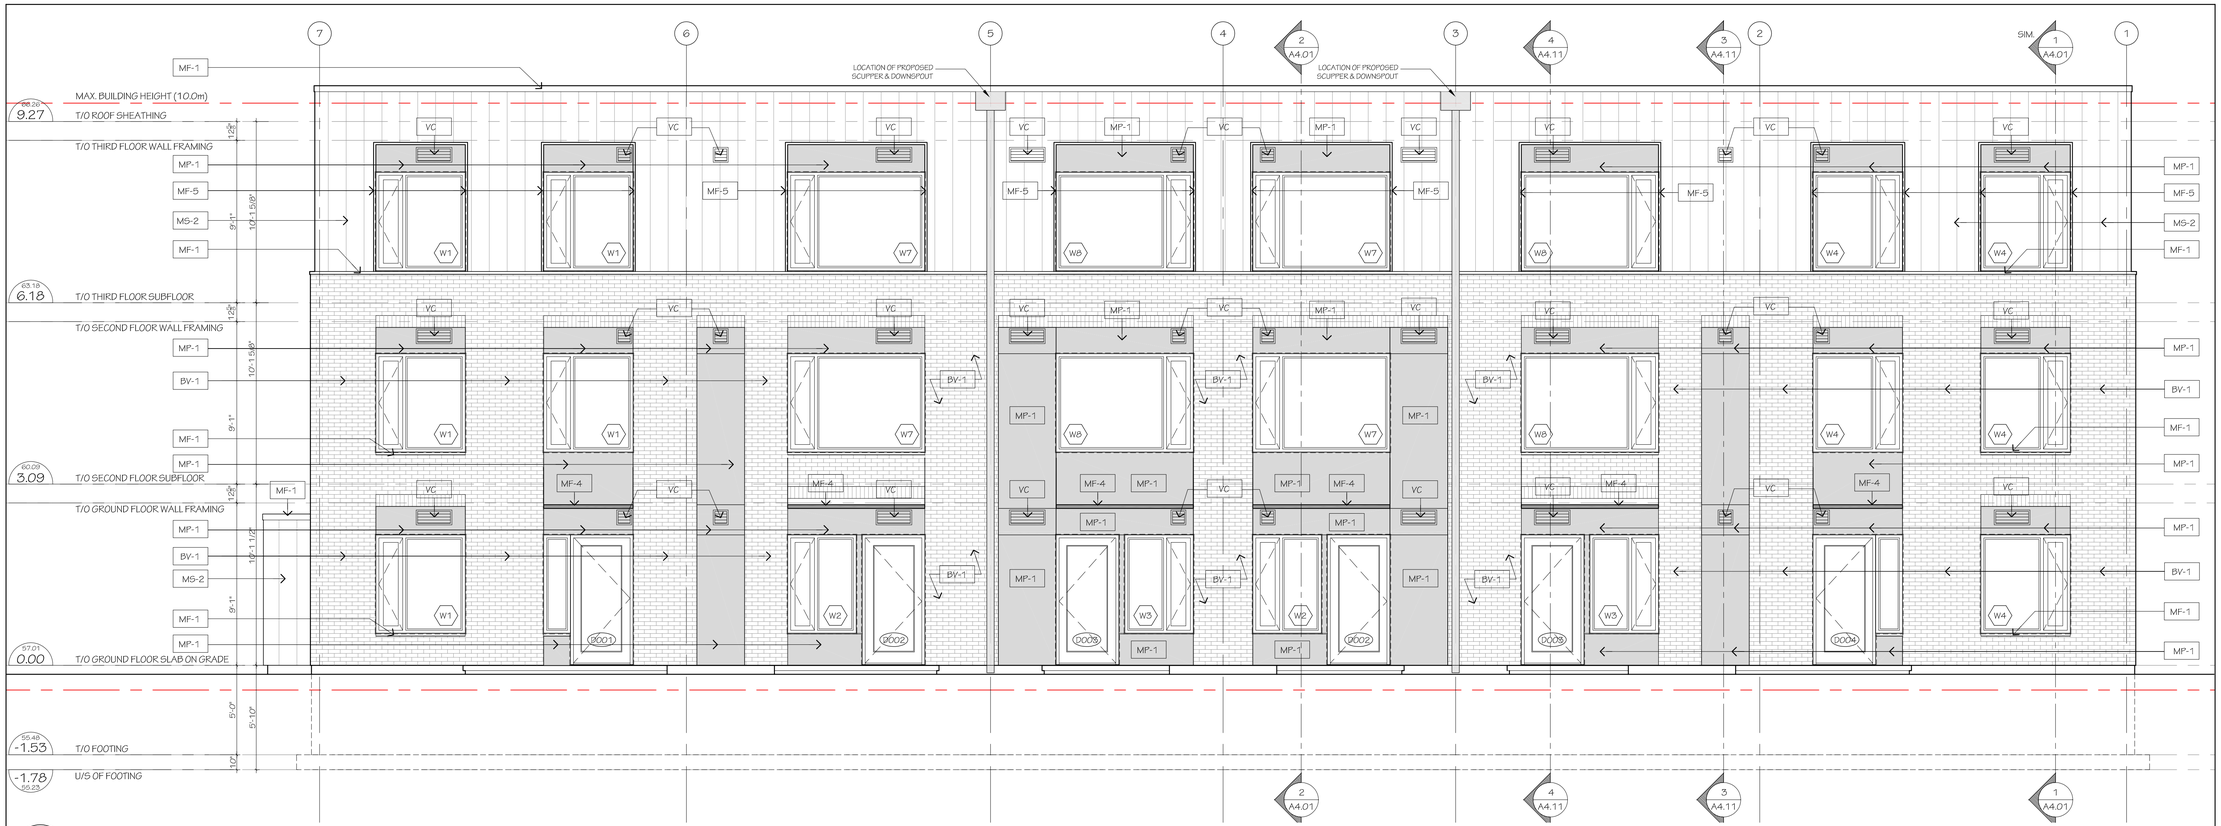

1 A3.12 REAR (SOUTH) ELEVATION
SCALE: 1/4"=1'-0"

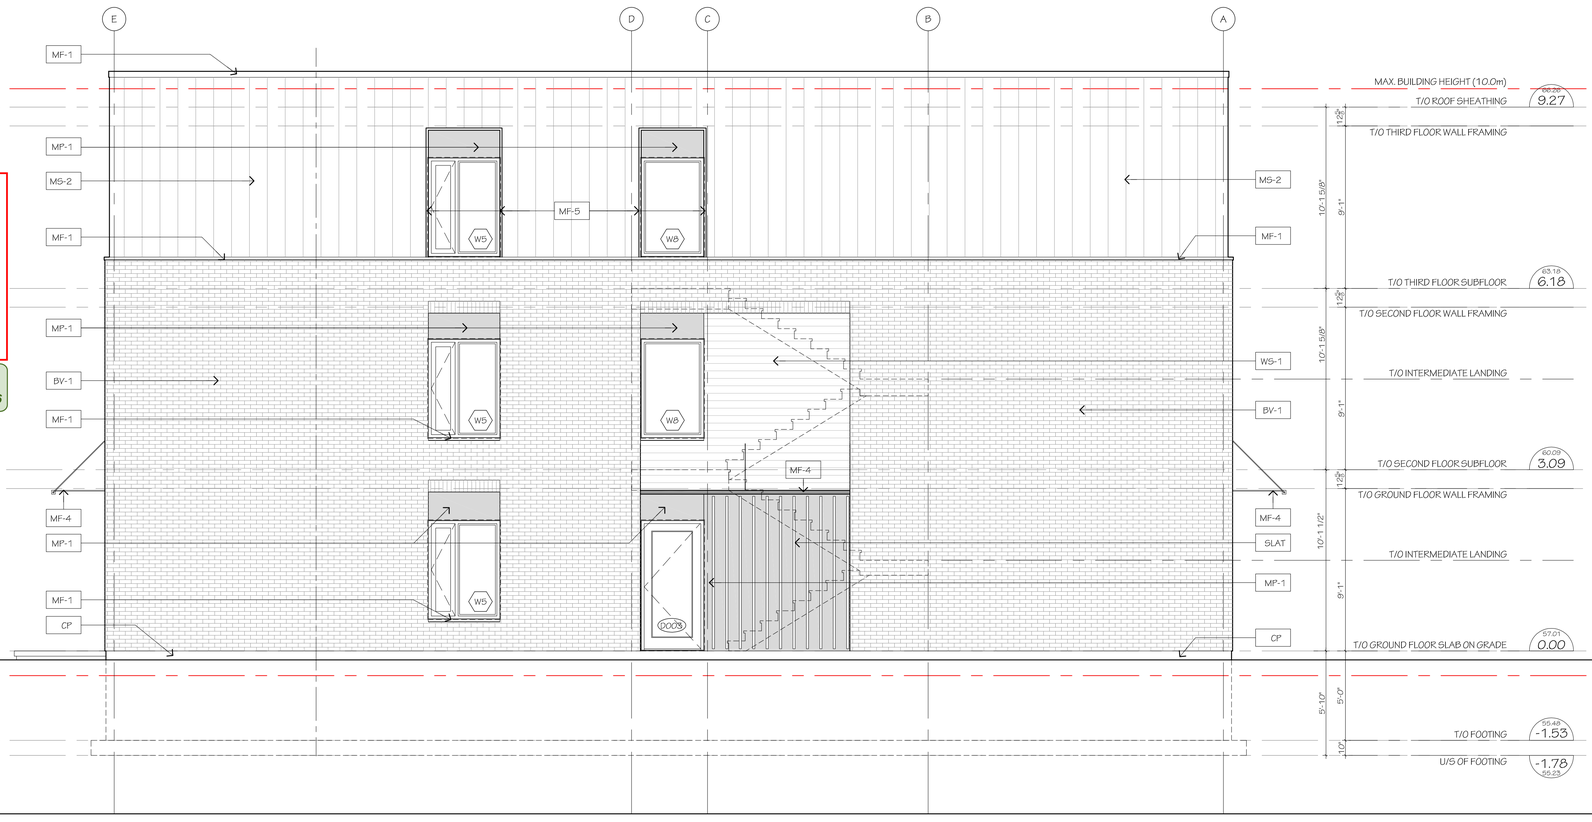

2 A3.12 LEFT-SIDE (EAST) ELEVATION
SCALE: 1/4"=1'-0"

ANDREW MCCREIGHT
MANAGER, DEVELOPMENT REVIEW CENTRAL
PLANNING, DEVELOPMENT & BUILDING SERVICES
DEVELOPMENT DEPARTMENT, CITY OF OTTAWA

APPROVED
By mccreighan at 11:43 am, Aug 11, 2026

FINISH MATERIAL LEGEND:

BV-1	BRAMPTON BRICK - VENETIAN PREMIER PLUS SIZE - CONTEMPORARY
BV-2	BRAMPTON BRICK - KENTVILLE PREMIER PLUS SIZE - CONTEMPORARY
BV-3	SOLDIER COURSE BRICK TO MATCH ADJACENT BRICK
BV-4	DECORATIVE BRICK COURSING DETAIL TO MATCH ADJACENT BRICK
MF-1	PRE-FIN. METAL FLASHING GENTEK; COLOR: IRON ORE
MF-2	HEAVY GUAGE PRE-FIN. METAL FLASHING - TO MATCH DOOR
MF-4	POWDER COATED PLATED STEEL CANOPY - SEE DETAIL 8/D-1
MF-5	PRE-FIN. PERIMETER METAL WINDOW FLASHING - SEE DETAIL
MS-1	IDEAL ROOFING - URBAN ACCENT INSTALLED VERTICALLY COLOUR; DEEP GREY PROFILE; UA 1200
MS-2	IDEAL ROOFING - URBAN ACCENT INSTALLED VERTICALLY COLOUR; CAMBRIDGE WHITE PROFILE; UA 1200
MP-1	METAL PANEL; ALI3 COLOUR; ACORN GREY
MP-2	METAL PANEL; ALI3 COLOUR; SLATE
WS-1	MAIBEC; BRUSHED SIDING, MODERN 6mTM, 1X6 COLOR; GARGOYLE (223)
SO-1	PRE-FIN. METAL SOFFIT C/W VENT STRIP BY GENTEC COLOUR TO MATCH VERTICAL METAL SIDING
PD.C.	POWDER COATING COLOUR; CHARCOAL
CP	CEMENT PARGING
GR	CUSTOM POWDER COATED STEEL GUARD FRAME & PERFORATED STEEL SCREEN
SLAT	PRE-FIN. HORIZONTAL METAL SLATS BY LONGBOARD OR A.E. STAIN COLOR; BLONDE OAK
DS	PROPOSED LOCATION OF DOWNSPOUT - COLOUR TO MATCH CLADDING
VC	VENT COVER SIZE / EXACT LOCATION T.B.D. COLOR TO MATCH METAL PANEL COLOR

PLEASE NOTE:
EXTERIOR TRIM FOR WINDOWS AND DOORS TO BE GENTEK; BEST MATCH ARCHITECT / DESIGNER TO APPROVE ALL FINISHES BUILDER TO PROVIDE PHYSICAL COLOUR SAMPLES TO ARCHITECT / DESIGNER PRIOR TO ORDERING MATERIAL

no.	date	revision
7	2026-05-11	ISSUED ELEVATIONS FOR SPA - Rev. 260513
6	2026-05-08	ISSUED PACKAGE TO VIZE CONSTRUCTION
5	2026-04-16	ISSUED SITE PLAN FOR FINAL DAR SUBMISSION
4	2026-01-16	RE-ISSUED FOR COORDINATION
3	2024-07-31	ISSUED FOR CLIENT PRELIMINARY PRICING
2	2024-07-05	ISSUED TO M&E FOR PRELIMINARY COORDINATION
1	2024-06-25	ISSUED FOR CLIENT REVIEW

It is the responsibility of the appropriate contractor to check and verify all dimensions on site and report all errors and/or omissions to the architect.

All contractors must comply with all pertinent codes and by-laws.

Do not scale drawings.

This drawing may not be used for construction until signed.

Copyright reserved.

Hobin Architecture Incorporated
63 Pamilla Street
Ottawa, Ontario
Canada K1S 3K7
T: 613 238 7200
F: 613 235 2005
E: mail@hobinarc.com
hobinarc.com

HOBIN ARCHITECTURE

PROJECT/LOCATION:
Building 6
Baribeau Street Developments
200 Baribeau Street

DRAWING TITLE:
REAR & LEFT-SIDE ELEVATIONS


DRAWN BY:	DATE:	SCALE:
SC	June 2024	1/4" = 1'-0"

ONTARIO ASSOCIATION OF ARCHITECTS
LARRY J. HOBIN
LICENCE 3049

PROJECT: 2006

DRAWING NO.: A3.12

REVISION NO.:

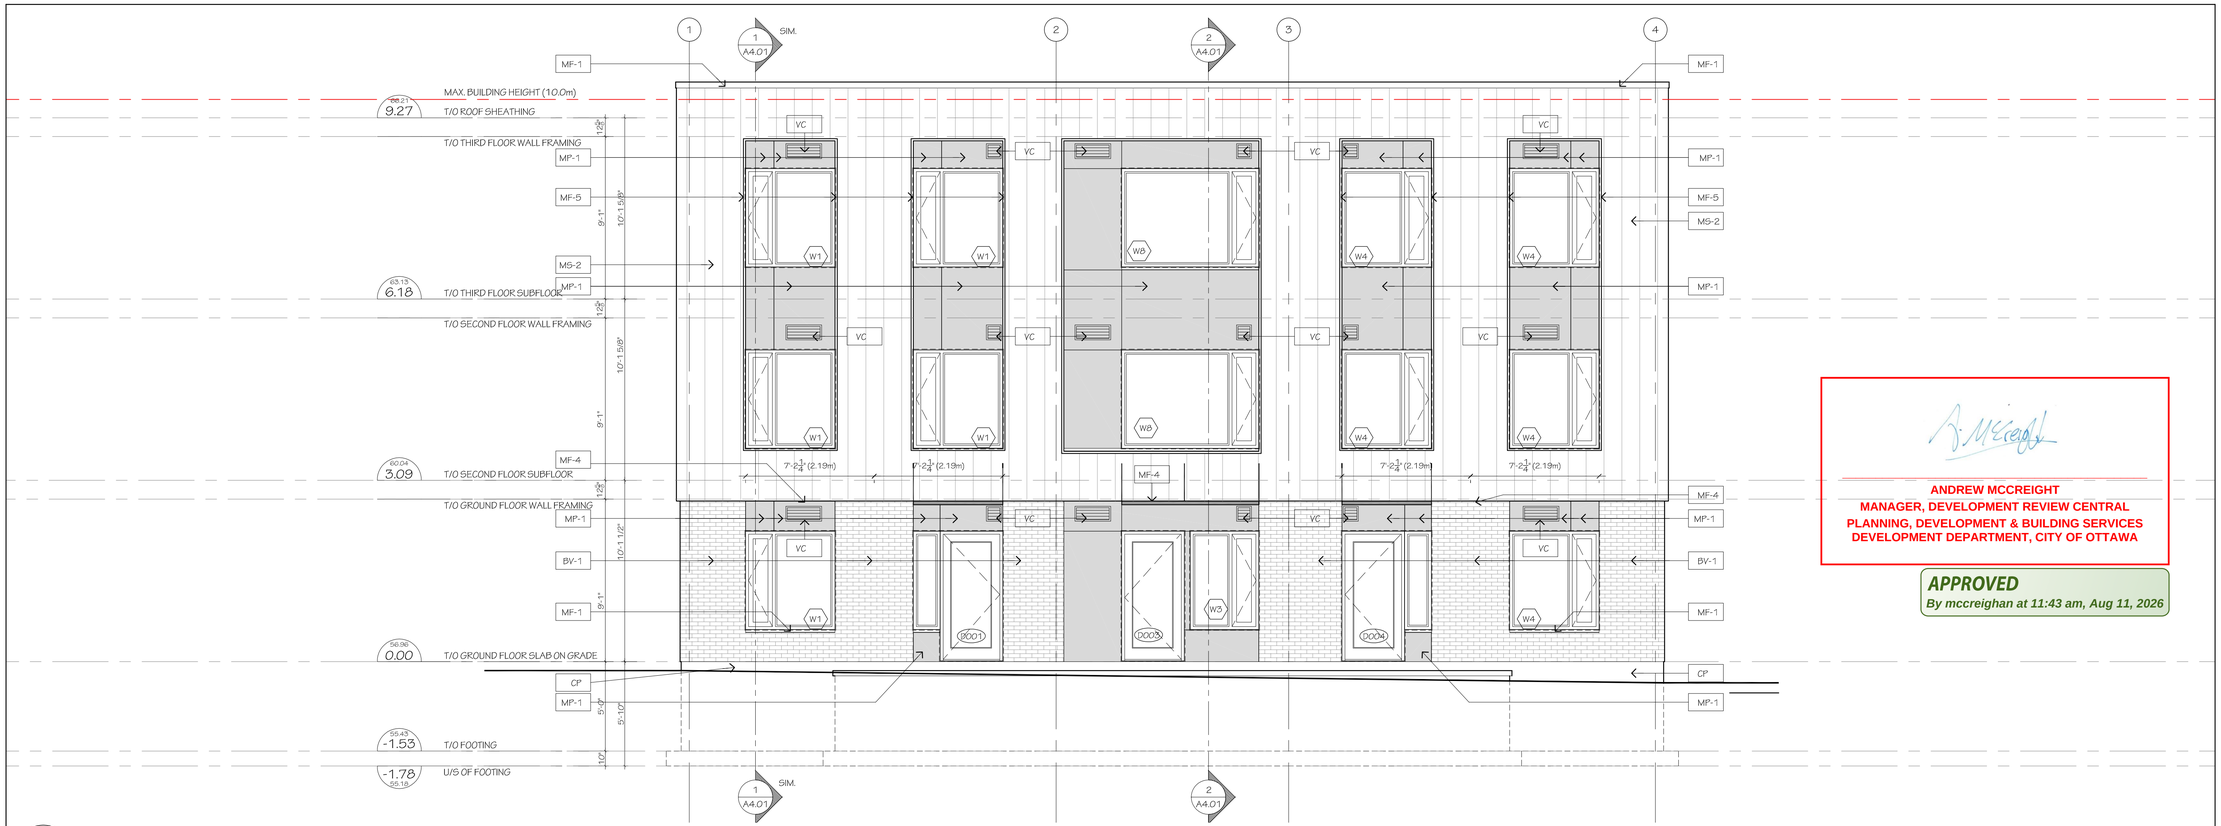

1 / A3.13 FRONT (NORTH) ELEVATION

SCALE: 1/4"=1'-0"



2 / A3.13 RIGHT-SIDE (WEST) ELEVATION

SCALE: 1/4"=1'-0"

FINISH MATERIAL LEGEND:

BV-1	BRAMPTON BRICK - VENETIAN PREMIER PLUS SIZE - CONTEMPORARY
BV-2	BRAMPTON BRICK - KENTVILLE PREMIER PLUS SIZE - CONTEMPORARY
BV-3	SOLDIER COURSE BRICK TO MATCH ADJACENT BRICK
BV-4	DECORATIVE BRICK COURSING DETAIL TO MATCH ADJACENT BRICK
MF-1	PRE-FIN. METAL FLASHING GENTEK; COLOR: IRON ORE
MF-2	HEAVY GUAGE PRE-FIN. METAL FLASHING - TO MATCH DOOR
MF-4	POWDER COATED PLATED STEEL CANOPY - SEE DETAIL 8/D-1
MF-5	PRE-FIN. PERIMETER METAL WINDOW FLASHING - SEE DETAIL
MS-1	IDEAL ROOFING - URBAN ACCENT INSTALLED VERTICALLY COLOUR: DEEP GREY PROFILE: UA 1200
MS-2	IDEAL ROOFING - URBAN ACCENT INSTALLED VERTICALLY COLOUR: CAMBRIDGE WHITE PROFILE: UA 1200
MP-1	METAL PANEL: AL13 COLOUR: ACORN GREY
MP-2	METAL PANEL: AL13 COLOUR: SLATE
WS-1	MAIBEC: BRUSHED SIDING, MODERN em+TM, 1X6 COLOR: GARGOYLE (223)
SO-1	PRE-FIN. METAL SOFFIT C/W VENT STRIP BY GENTEC COLOUR TO MATCH VERTICAL METAL SIDING
PD.C.	POWDER COATING
CP	COLOUR: CHARCOAL CEMENT PARGING
GR	CUSTOM POWDER COATED STEEL GUARD FRAME & PERFORATED STEEL SCREEN
SLAT	PRE-FIN. HORIZONTAL METAL SLATS BY LONGBOARD OR A.E. STAIN COLOR: BLONDE OAK
DS	PROPOSED LOCATION OF DOWNSPOUT - COLOUR TO MATCH CLADDING
VC	VENT COVER SIZE / EXACT LOCATION T.B.D. COLOR TO MATCH METAL PANEL COLOR

PLEASE NOTE:
EXTERIOR TRIM FOR WINDOWS AND DOORS TO BE GENTEK; BEST MATCH ARCHITECT / DESIGNER TO APPROVE ALL FINISHES BUILDER TO PROVIDE PHYSICAL COLOUR SAMPLES TO ARCHITECT / DESIGNER PRIOR TO ORDERING MATERIAL

ANDREW MCCREIGHT
MANAGER, DEVELOPMENT REVIEW CENTRAL
PLANNING, DEVELOPMENT & BUILDING SERVICES
DEVELOPMENT DEPARTMENT, CITY OF OTTAWA

APPROVED
By mccreighan at 11:43 am, Aug 11, 2026

no.	date	revision
7	2026-05-11	ISSUED ELEVATIONS FOR SPA - Rev. 260513
6	2026-05-08	ISSUED PACKAGE TO VUZE CONSTRUCTION
5	2026-04-16	ISSUED SITE PLAN FOR FINAL DAR SUBMISSION
4	2026-01-16	RE-ISSUED FOR COORDINATION
3	2024-07-31	ISSUED FOR CLIENT PRELIMINARY PRICING
2	2024-07-05	ISSUED TO M&E FOR PRELIMINARY COORDINATION
1	2024-06-25	ISSUED FOR CLIENT REVIEW

It is the responsibility of the appropriate contractor to check and verify all dimensions on site and report all errors and/or omissions to the architect.

All contractors must comply with all pertinent codes and by-laws.

Do not scale drawings.

This drawing may not be used for construction until signed.

Copyright reserved.

Hobin Architecture Incorporated
63 Pamilla Street
Ottawa, Ontario
Canada K1S 3K7
T: 613 238 7200
F: 613 235 2005
E: mail@hobinarc.com
hobinarc.com

HOBIN ARCHITECTURE

PROJECT/LOCATION:
Building 7
Baribeau Street Developments
200 Baribeau Street

DRAWING TITLE:
FRONT & RIGHT-SIDE ELEVATIONS


DRAWN BY:	DATE:	SCALE:
SC	June 2024	1/4" = 1'-0"

ONTARIO ASSOCIATION OF ARCHITECTS
LARRY J. HOBIN
LICENCE
3049


PROJECT: 2006

DRAWING NO.: A3.13

REVISION NO.:

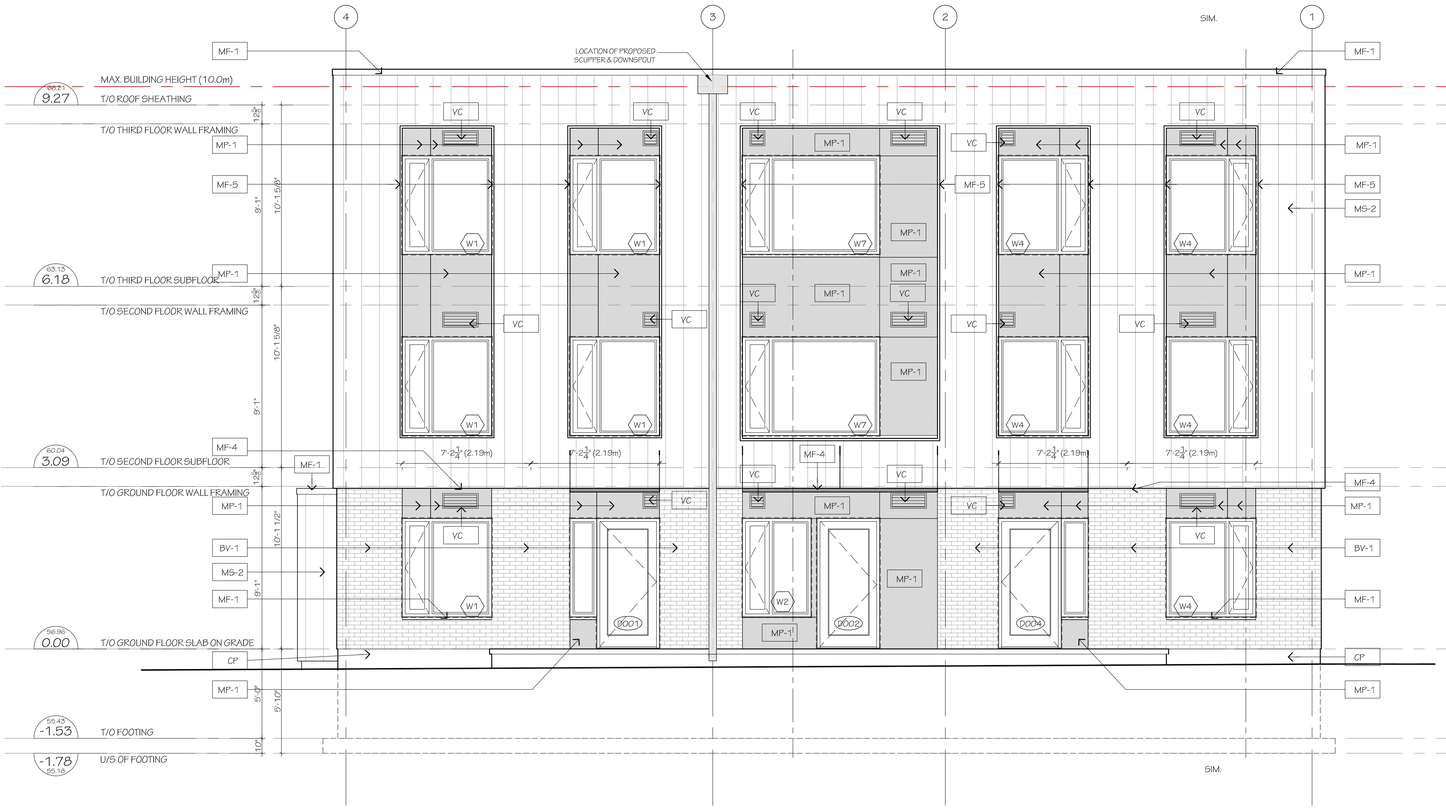

1 / A3.14 REAR (SOUTH) ELEVATION
SCALE: 1/4"=1'-0"

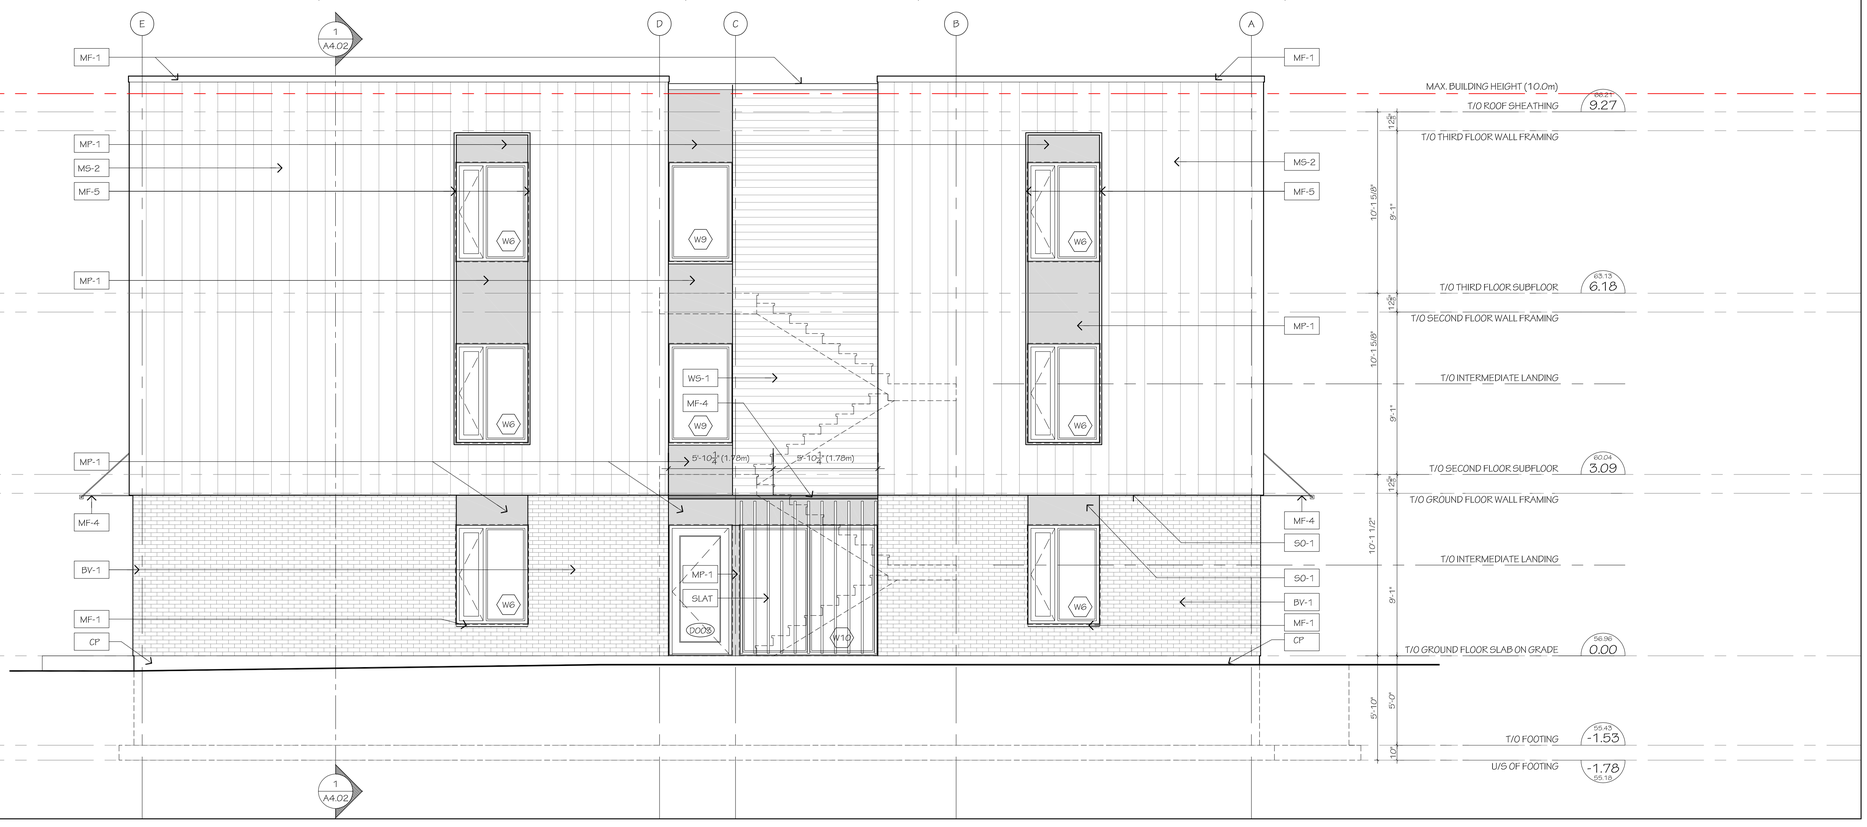

2 / A3.14 LEFT-SIDE (EAST) ELEVATION
SCALE: 1/4"=1'-0"

FINISH MATERIAL LEGEND:

BV-1	BRAMPTON BRICK - VENETIAN PREMIER PLUS SIZE - CONTEMPORARY
BV-2	BRAMPTON BRICK - KENTVILLE PREMIER PLUS SIZE - CONTEMPORARY
BV-3	SOLDIER COURSE BRICK TO MATCH ADJACENT BRICK
BV-4	DECORATIVE BRICK COURSING DETAIL TO MATCH ADJACENT BRICK
MF-1	PRE-FIN. METAL FLASHING GENTEK; COLOR: IRON ORE
MF-2	HEAVY GUAGE PRE-FIN. METAL FLASHING - TO MATCH DOOR
MF-4	POWDER COATED PLATED STEEL CANOPY - SEE DETAIL 8/D-1
MF-5	PRE-FIN. PERIMETER METAL WINDOW FLASHING - SEE DETAIL
MS-1	IDEAL ROOFING - URBAN ACCENT INSTALLED VERTICALLY COLOUR: DEEP GREY PROFILE: UA 1200
MS-2	IDEAL ROOFING - URBAN ACCENT INSTALLED VERTICALLY COLOUR: CAMBRIDGE WHITE PROFILE: UA 1200
MP-1	METAL PANEL: AL13 COLOUR: ACORN GREY
MP-2	METAL PANEL: AL13 COLOUR: SLATE
WS-1	MAIBEC: BRUSHED SIDING, MODERN em+TM, 1X6 COLOR: GARGOYLE (223)
SO-1	PRE-FIN. METAL SOFFIT C/W VENT STRIP BY GENTEC COLOUR TO MATCH VERTICAL METAL SIDING
P.D.C.	POWDER COATING COLOUR: CHARCOAL
CP	CEMENT PARGING
GR	CUSTOM POWDER COATED STEEL GUARD FRAME & PERFORATED STEEL SCREEN
SLAT	PRE-FIN. HORIZONTAL METAL SLATS BY LONGBOARD OR A.E. STAIN COLOR: BLONDE OAK
DS	PROPOSED LOCATION OF DOWNSPOUT - COLOUR TO MATCH CLADDING
VC	VENT COVER SIZE / EXACT LOCATION T.B.D. COLOR TO MATCH METAL PANEL COLOR

PLEASE NOTE:
EXTERIOR TRIM FOR WINDOWS AND DOORS TO BE GENTEK; BEST MATCH ARCHITECT / DESIGNER TO APPROVE ALL FINISHES BUILDER TO PROVIDE PHYSICAL COLOUR SAMPLES TO ARCHITECT / DESIGNER PRIOR TO ORDERING MATERIAL

ANDREW MCCREIGHT
MANAGER, DEVELOPMENT REVIEW CENTRAL
PLANNING, DEVELOPMENT & BUILDING SERVICES
DEVELOPMENT DEPARTMENT, CITY OF OTTAWA

APPROVED
By mccreighan at 11:43 am, Aug 11, 2026

no.	date	revision
7	2026-05-11	ISSUED ELEVATIONS FOR SPA - Rev. 260513
6	2026-05-08	ISSUED PACKAGE TO VUZE CONSTRUCTION
5	2026-04-16	ISSUED SITE PLAN FOR FINAL DAR SUBMISSION
4	2026-01-16	RE-ISSUED FOR COORDINATION
3	2024-07-31	ISSUED FOR CLIENT PRELIMINARY PRICING
2	2024-07-05	ISSUED TO M&E FOR PRELIMINARY COORDINATION
1	2024-06-25	ISSUED FOR CLIENT REVIEW

It is the responsibility of the appropriate contractor to check and verify all dimensions on site and report all errors and/or omissions to the architect.

All contractors must comply with all pertinent codes and by-laws.

Do not scale drawings.

This drawing may not be used for construction until signed.

Copyright reserved.

Hobin Architecture Incorporated
69 Parrilla Street
Ottawa, Ontario
Canada K1S 3K7
T: 613-238-7200
F: 613-235-2005
E: mail@hobinarc.com
hobinarc.com

HOBIN ARCHITECTURE

PROJECT/LOCATION:
Building 7
Baribeau Street Developments
200 Baribeau Street

DRAWING TITLE:
REAR & LEFT-SIDE ELEVATIONS

DRAWN BY:	DATE:	SCALE:
SC	June 2024	1/4" = 1'-0"

ONTARIO ASSOCIATION OF ARCHITECTS
HARRY J. HOBIN
LICENCE
3049

PROJECT: 2006

DRAWING NO.: A3.14

REVISION NO.:



1 A3.15 FRONT (EAST) ELEVATION

SCALE: 1/4"=1'-0"



2 A3.15 RIGHT-SIDE (NORTH) ELEVATION

SCALE: 1/4"=1'-0"

FINISH MATERIAL LEGEND:

BV-1	BRAMPTON BRICK - VENETIAN PREMIER PLUS SIZE - CONTEMPORARY
BV-2	BRAMPTON BRICK - KENTVILLE PREMIER PLUS SIZE - CONTEMPORARY
BV-3	SOLDIER COURSE BRICK TO MATCH ADJACENT BRICK
BV-4	DECORATIVE BRICK COURSING DETAIL TO MATCH ADJACENT BRICK
MF-1	PRE-FIN. METAL FLASHING GENTEK; COLOR: IRON ORE
MF-2	HEAVY GUAGE PRE-FIN. METAL FLASHING - TO MATCH DOOR
MF-4	POWDER COATED PLATED STEEL CANOPY - SEE DETAIL 8/D-1
MF-5	PRE-FIN. PERIMETER METAL WINDOW FLASHING - SEE DETAIL
MS-1	IDEAL ROOFING - URBAN ACCENT INSTALLED VERTICALLY COLOUR: DEEP GREY PROFILE: UA 1200
MS-2	IDEAL ROOFING - URBAN ACCENT INSTALLED VERTICALLY COLOUR: CAMBRIDGE WHITE PROFILE: UA 1200
MP-1	METAL PANEL: AL13 COLOUR: ACORN GREY
MP-2	METAL PANEL: AL13 COLOUR: SLATE
WS-1	MAIBEC: BRUSHED SIDING, MODERN emTM, 1X6 COLOR: GARGOYLE (223)
SO-1	PRE-FIN. METAL SOFFIT C/W VENT STRIP BY GENTEC COLOUR TO MATCH VERTICAL METAL SIDING
P.D.C.	POWDER COATING COLOUR: CHARCOAL
CP	CEMENT PARGING
GR	CUSTOM POWDER COATED STEEL GUARD FRAME & PERFORATED STEEL SCREEN
SLAT	PRE-FIN. HORIZONTAL METAL SLATS BY LONGBOARD OR A.E. STAIN COLOR: BLONDE OAK
DS	PROPOSED LOCATION OF DOWNSPOUT - COLOUR TO MATCH CLADDING
VC	VENT COVER SIZE / EXACT LOCATION T.B.D. COLOR TO MATCH METAL PANEL COLOR

PLEASE NOTE:
EXTERIOR TRIM FOR WINDOWS AND DOORS TO BE GENTEK; BEST MATCH ARCHITECT / DESIGNER TO APPROVE ALL FINISHES BUILDER TO PROVIDE PHYSICAL COLOUR SAMPLES TO ARCHITECT / DESIGNER PRIOR TO ORDERING MATERIAL

no.	date	revision
7	2026-05-11	ISSUED ELEVATIONS FOR SPA - Rev. 260513
6	2026-05-08	ISSUED PACKAGE TO VUZE CONSTRUCTION
5	2026-04-16	ISSUED SITE PLAN FOR FINAL DAR SUBMISSION
4	2026-01-16	RE-ISSUED FOR COORDINATION
3	2024-07-31	ISSUED FOR CLIENT PRELIMINARY PRICING
2	2024-07-05	ISSUED TO M&E FOR PRELIMINARY COORDINATION
1	2024-06-25	ISSUED FOR CLIENT REVIEW

It is the responsibility of the appropriate contractor to check and verify all dimensions on site and report all errors and/or omissions to the architect.

All contractors must comply with all pertinent codes and by-laws.

Do not scale drawings.

This drawing may not be used for construction until signed.

Copyright reserved.

ANDREW MCCREIGHT
MANAGER, DEVELOPMENT REVIEW CENTRAL
PLANNING, DEVELOPMENT & BUILDING SERVICES
DEVELOPMENT DEPARTMENT, CITY OF OTTAWA

APPROVED
By mccreighan at 11:43 am, Aug 11, 2026

Hobin Architecture Incorporated
63 Pamilla Street
Ottawa, Ontario
Canada K1S 3K7
T: 613 238 7200
F: 613 235 2005
E: mail@hobinarc.com
hobinarc.com

HOBIN ARCHITECTURE

PROJECT/LOCATION:
Building 8
Baribeau Street Developments
200 Baribeau Street

DRAWING TITLE:
FRONT & RIGHT-SIDE ELEVATIONS


DRAWN BY:	DATE:	SCALE:
SC	June 2024	1/4" = 1'-0"

ONTARIO ASSOCIATION OF ARCHITECTS
LARRY J. HOBIN
LICENCE
3049

PROJECT: 2006

DRAWING NO.: A3.15

REVISION NO.:

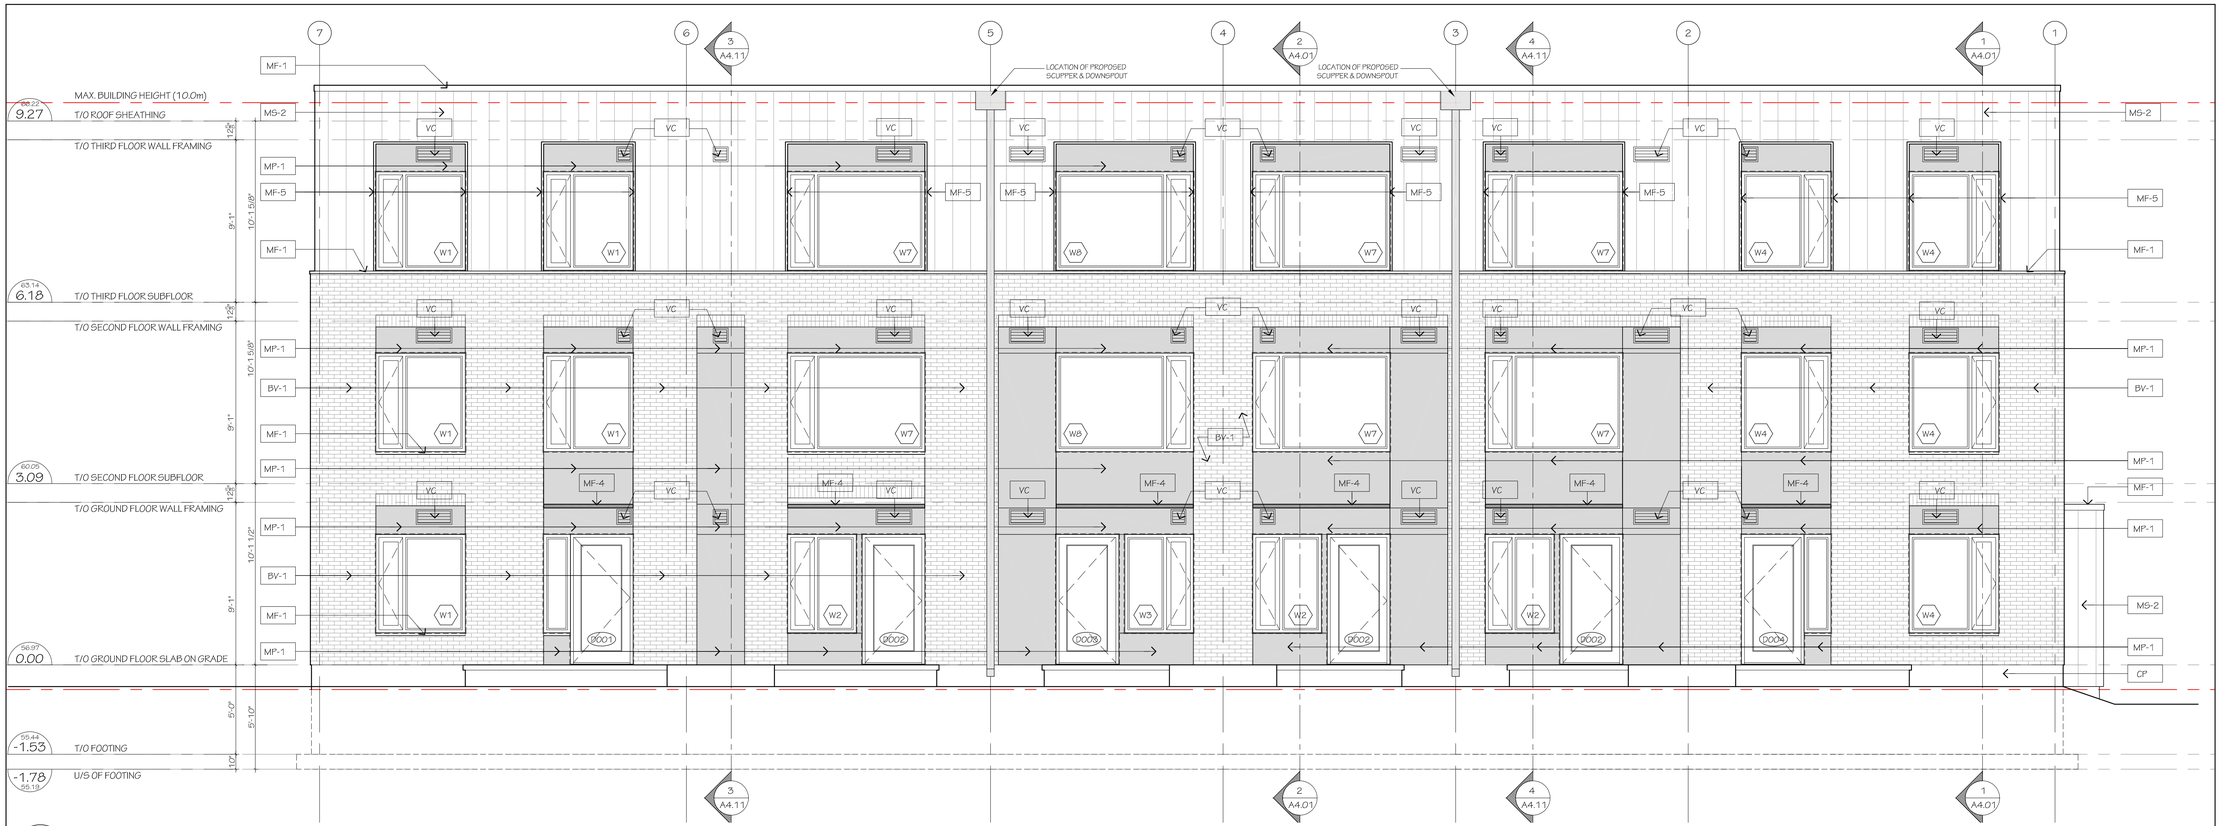

1 A3.16 REAR (WEST) ELEVATION
SCALE: 1/4"=1'-0"



2 A3.16 LEFT-SIDE (SOUTH) ELEVATION
SCALE: 1/4"=1'-0"

ANDREW MCCREIGHT
MANAGER, DEVELOPMENT REVIEW CENTRAL
PLANNING, DEVELOPMENT & BUILDING SERVICES
DEVELOPMENT DEPARTMENT, CITY OF OTTAWA

APPROVED
By mccreighan at 11:43 am, Aug 11, 2026

FINISH MATERIAL LEGEND:

BV-1	BRAMPTON BRICK - VENETIAN PREMIER PLUS SIZE - CONTEMPORARY
BV-2	BRAMPTON BRICK - KENTVILLE PREMIER PLUS SIZE - CONTEMPORARY
BV-3	SOLDIER COURSE BRICK TO MATCH ADJACENT BRICK
BV-4	DECORATIVE BRICK COURSING DETAIL TO MATCH ADJACENT BRICK
MF-1	PRE-FIN. METAL FLASHING GENTEK; COLOR: IRON ORE
MF-2	HEAVY GUAGE PRE-FIN. METAL FLASHING - TO MATCH DOOR
MF-4	POWDER COATED PLATED STEEL CANOPY - SEE DETAIL 8/D-1
MF-5	PRE-FIN. PERIMETER METAL WINDOW FLASHING - SEE DETAIL
MS-1	IDEAL ROOFING - URBAN ACCENT INSTALLED VERTICALLY COLOUR; DEEP GREY PROFILE; UA 1200
MS-2	IDEAL ROOFING - URBAN ACCENT INSTALLED VERTICALLY COLOUR; CAMBRIDGE WHITE PROFILE; UA 1200
MP-1	METAL PANEL; AL13 COLOUR; ACORN GREY
MP-2	METAL PANEL; AL13 COLOUR; SLATE
WS-1	MAIBEC; BRUSHED SIDING, MODERN 6in+TM, 1X6 COLOR; GARGOYLE (223)
SO-1	PRE-FIN. METAL SOFFIT C/W VENT STRIP BY GENTEC COLOUR TO MATCH VERTICAL METAL SIDING
PD.C.	POWDER COATING COLOUR; CHARCOAL
CP	CEMENT PARGING
GR	CUSTOM POWDER COATED STEEL GUARD FRAME & PERFORATED STEEL SCREEN
SLAT	PRE-FIN. HORIZONTAL METAL SLATS BY LONGBOARD OR A.E. STAIN COLOR; BLONDE OAK
DS	PROPOSED LOCATION OF DOWNSPOUT - COLOUR TO MATCH CLADDING
VC	VENT COVER SIZE / EXACT LOCATION T.B.D. COLOR TO MATCH METAL PANEL COLOR

PLEASE NOTE:
EXTERIOR TRIM FOR WINDOWS AND DOORS TO BE GENTEK; BEST MATCH ARCHITECT / DESIGNER TO APPROVE ALL FINISHES BUILDER TO PROVIDE PHYSICAL COLOUR SAMPLES TO ARCHITECT / DESIGNER PRIOR TO ORDERING MATERIAL

no.	date	revision
7	2026-05-11	ISSUED ELEVATIONS FOR SPA - Rev. 260513
6	2026-05-08	ISSUED PACKAGE TO VUZE CONSTRUCTION
5	2026-04-16	ISSUED SITE PLAN FOR FINAL DAR SUBMISSION
4	2026-01-16	RE-ISSUED FOR COORDINATION
3	2024-07-31	ISSUED FOR CLIENT PRELIMINARY PRICING
2	2024-07-05	ISSUED TO M&E FOR PRELIMINARY COORDINATION
1	2024-06-25	ISSUED FOR CLIENT REVIEW

It is the responsibility of the appropriate contractor to check and verify all dimensions on site and report all errors and/or omissions to the architect.

All contractors must comply with all pertinent codes and by-laws.

Do not scale drawings.

This drawing may not be used for construction until signed.

Copyright reserved.

Hobin Architecture Incorporated
63 Pamilla Street
Ottawa, Ontario
Canada K1S 3K7
T: 613 238 7200
F: 613 235 2005
E: mail@hobinarc.com
hobinarc.com

HOBIN ARCHITECTURE


PROJECT/LOCATION:
Building 8
Baribeau Street Developments
200 Baribeau Street

DRAWING TITLE:
REAR & LEFT-SIDE ELEVATIONS

DRAWN BY:	DATE:	SCALE:
SC	June 2024	1/4" = 1'-0"

ONTARIO ASSOCIATION OF ARCHITECTS
LARRY J. HOBIN
LICENCE
3049

PROJECT: 2006
DRAWING NO.: A3.16
REVISION NO.:

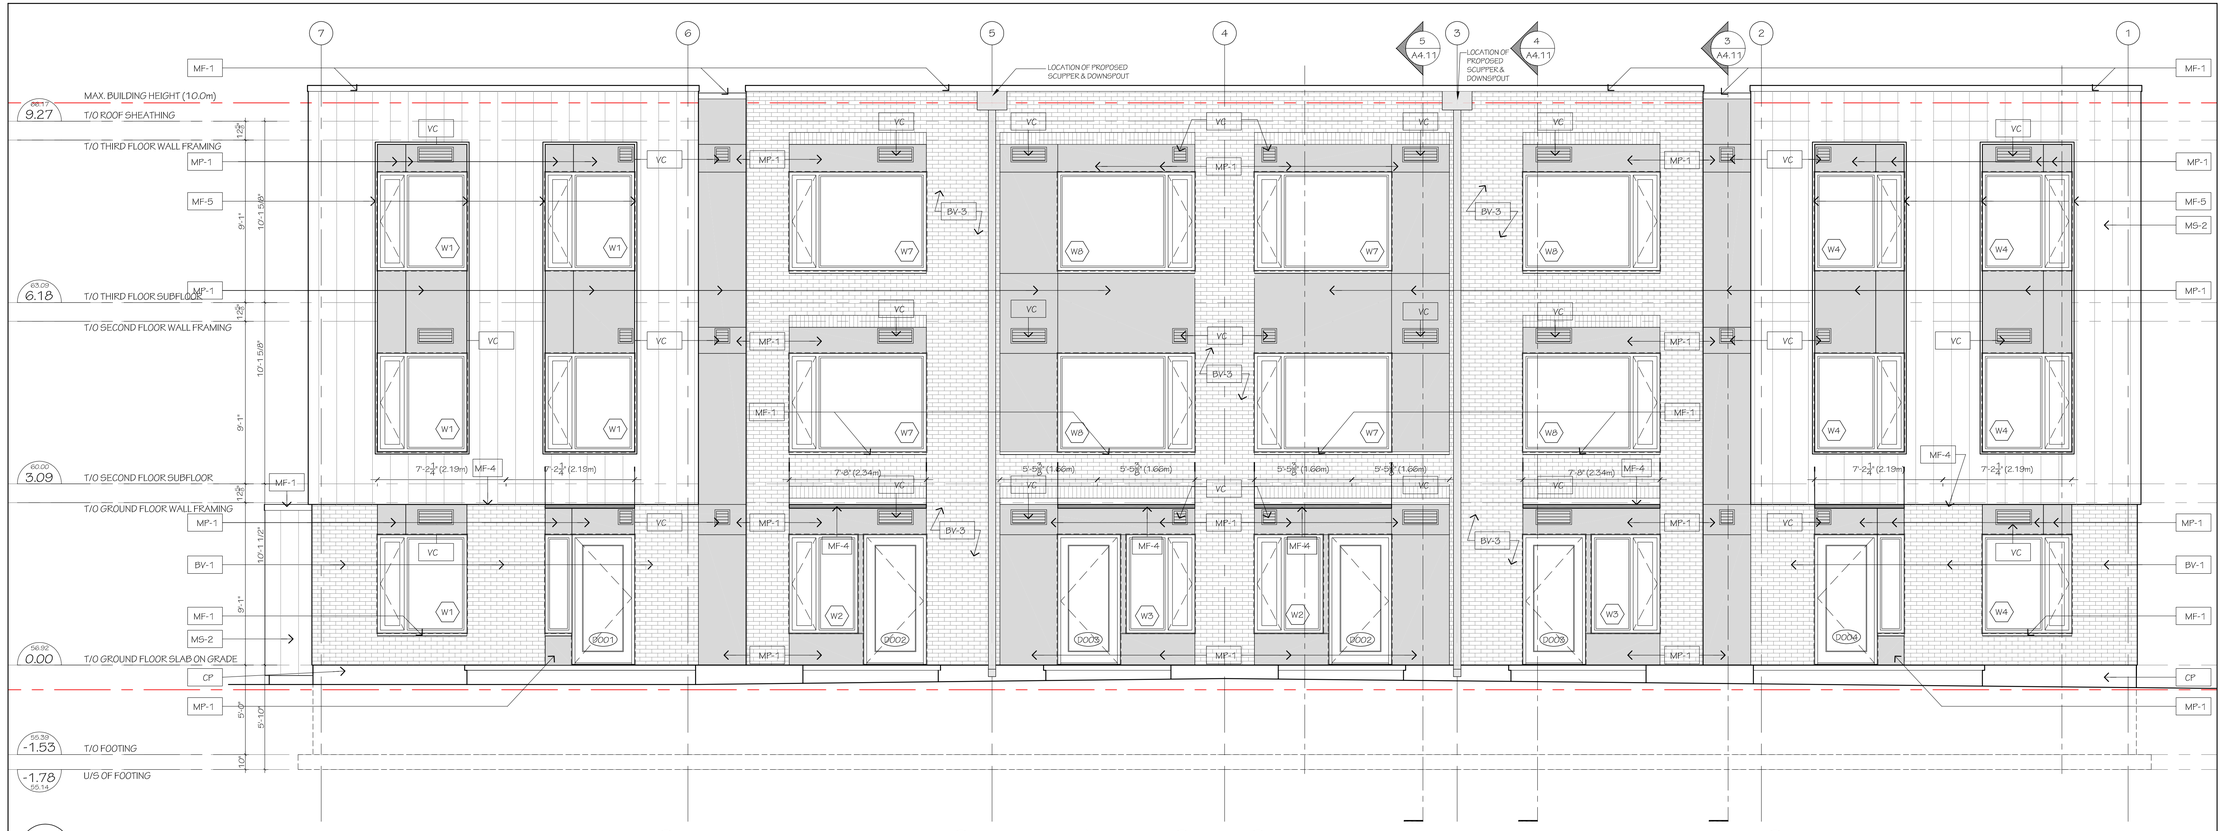

1 / A3.17 FRONT (EAST) ELEVATION
SCALE: 1/4"=1'-0"



2 / A3.17 RIGHT-SIDE (SOUTH) ELEVATION
SCALE: 1/4"=1'-0"

FINISH MATERIAL LEGEND:

BV-1	BRAMPTON BRICK - VENETIAN PREMIER PLUS SIZE - CONTEMPORARY
BV-2	BRAMPTON BRICK - KENTVILLE PREMIER PLUS SIZE - CONTEMPORARY
BV-3	SOLDIER COURSE BRICK TO MATCH ADJACENT BRICK
BV-4	DECORATIVE BRICK COURSING DETAIL TO MATCH ADJACENT BRICK
MF-1	PRE-FIN. METAL FLASHING GENTEK; COLOR: IRON ORE
MF-2	HEAVY GUAGE PRE-FIN. METAL FLASHING - TO MATCH DOOR
MF-4	POWDER COATED PLATED STEEL CANOPY - SEE DETAIL 8/D-1
MF-5	PRE-FIN. PERIMETER METAL WINDOW FLASHING - SEE DETAIL
MS-1	IDEAL ROOFING - URBAN ACCENT INSTALLED VERTICALLY COLOUR; DEEP GREY PROFILE; UA 1200
MS-2	IDEAL ROOFING - URBAN ACCENT INSTALLED VERTICALLY COLOUR; CAMBRIDGE WHITE PROFILE; UA 1200
MP-1	METAL PANEL; ALI3 COLOUR; ACORN GREY
MP-2	METAL PANEL; ALI3 COLOUR; SLATE
MS-1	MAIBEC; BRUSHED SIDING, MODERN 6mmTM, 1X6 COLOR; GARGOYLE (223)
SO-1	PRE-FIN. METAL SOFFIT C/W VENT STRIP BY GENTEC COLOUR TO MATCH VERTICAL METAL SIDING
PD.C.	POWDER COATING COLOUR; CHARCOAL
CP	CEMENT PARGING
GR	CUSTOM POWDER COATED STEEL GUARD FRAME & PERFORATED STEEL SCREEN
SLAT	PRE-FIN. HORIZONTAL METAL SLATS BY LONGBOARD OR A.E. STAIN COLOR; BLONDE OAK
DS	PROPOSED LOCATION OF DOWNSPOUT - COLOUR TO MATCH CLADDING
VC	VENT COVER SIZE / EXACT LOCATION T.B.D. COLOR TO MATCH METAL PANEL COLOR

PLEASE NOTE:
EXTERIOR TRIM FOR WINDOWS AND DOORS TO BE GENTEK; BEST MATCH ARCHITECT / DESIGNER TO APPROVE ALL FINISHES BUILDER TO PROVIDE PHYSICAL COLOUR SAMPLES TO ARCHITECT / DESIGNER PRIOR TO ORDERING MATERIAL

no.	date	revision
8	2026-06-08	BUILDING 9 - ISSUED FOR PERMIT
7	2026-05-11	ISSUED ELEVATIONS FOR SPA - Rev. 260513
6	2026-05-08	ISSUED PACKAGE TO VUZE CONSTRUCTION
5	2026-04-16	ISSUED SITE PLAN FOR FINAL DAR SUBMISSION
4	2026-01-16	RE-ISSUED FOR COORDINATION
3	2024-07-31	ISSUED FOR CLIENT PRELIMINARY PRICING
2	2024-07-05	ISSUED TO M&E FOR PRELIMINARY COORDINATION
1	2024-06-25	ISSUED FOR CLIENT REVIEW

It is the responsibility of the appropriate contractor to check and verify all dimensions on site and report all errors and/or omissions to the architect.

All contractors must comply with all pertinent codes and by-laws.

Do not scale drawings.

This drawing may not be used for construction until signed.

Copyright reserved.

ANDREW MCCREIGHT
MANAGER, DEVELOPMENT REVIEW CENTRAL
PLANNING, DEVELOPMENT & BUILDING SERVICES
DEVELOPMENT DEPARTMENT, CITY OF OTTAWA

APPROVED
By mccreighan at 11:43 am, Aug 11, 2026

Hobin Architecture Incorporated
63 Pamilla Street
Ottawa, Ontario
Canada K1S 3K7
T: 613-238-7200
F: 613-235-2005
E: mail@hobinarc.com
hobinarc.com
HOBIN ARCHITECTURE


PROJECT/LOCATION:
Building 9
Baribeau Street Developments
200 Baribeau Street

DRAWING TITLE:
FRONT & RIGHT-SIDE ELEVATIONS


DRAWN BY:	DATE:	SCALE:
SC	June 2024	1/4" = 1'-0"

ONTARIO ASSOCIATION OF ARCHITECTS
DARREN J. HOBIN
LICENCE 3049

PROJECT: 2006
DRAWING NO.: A3.17
REVISION NO.:

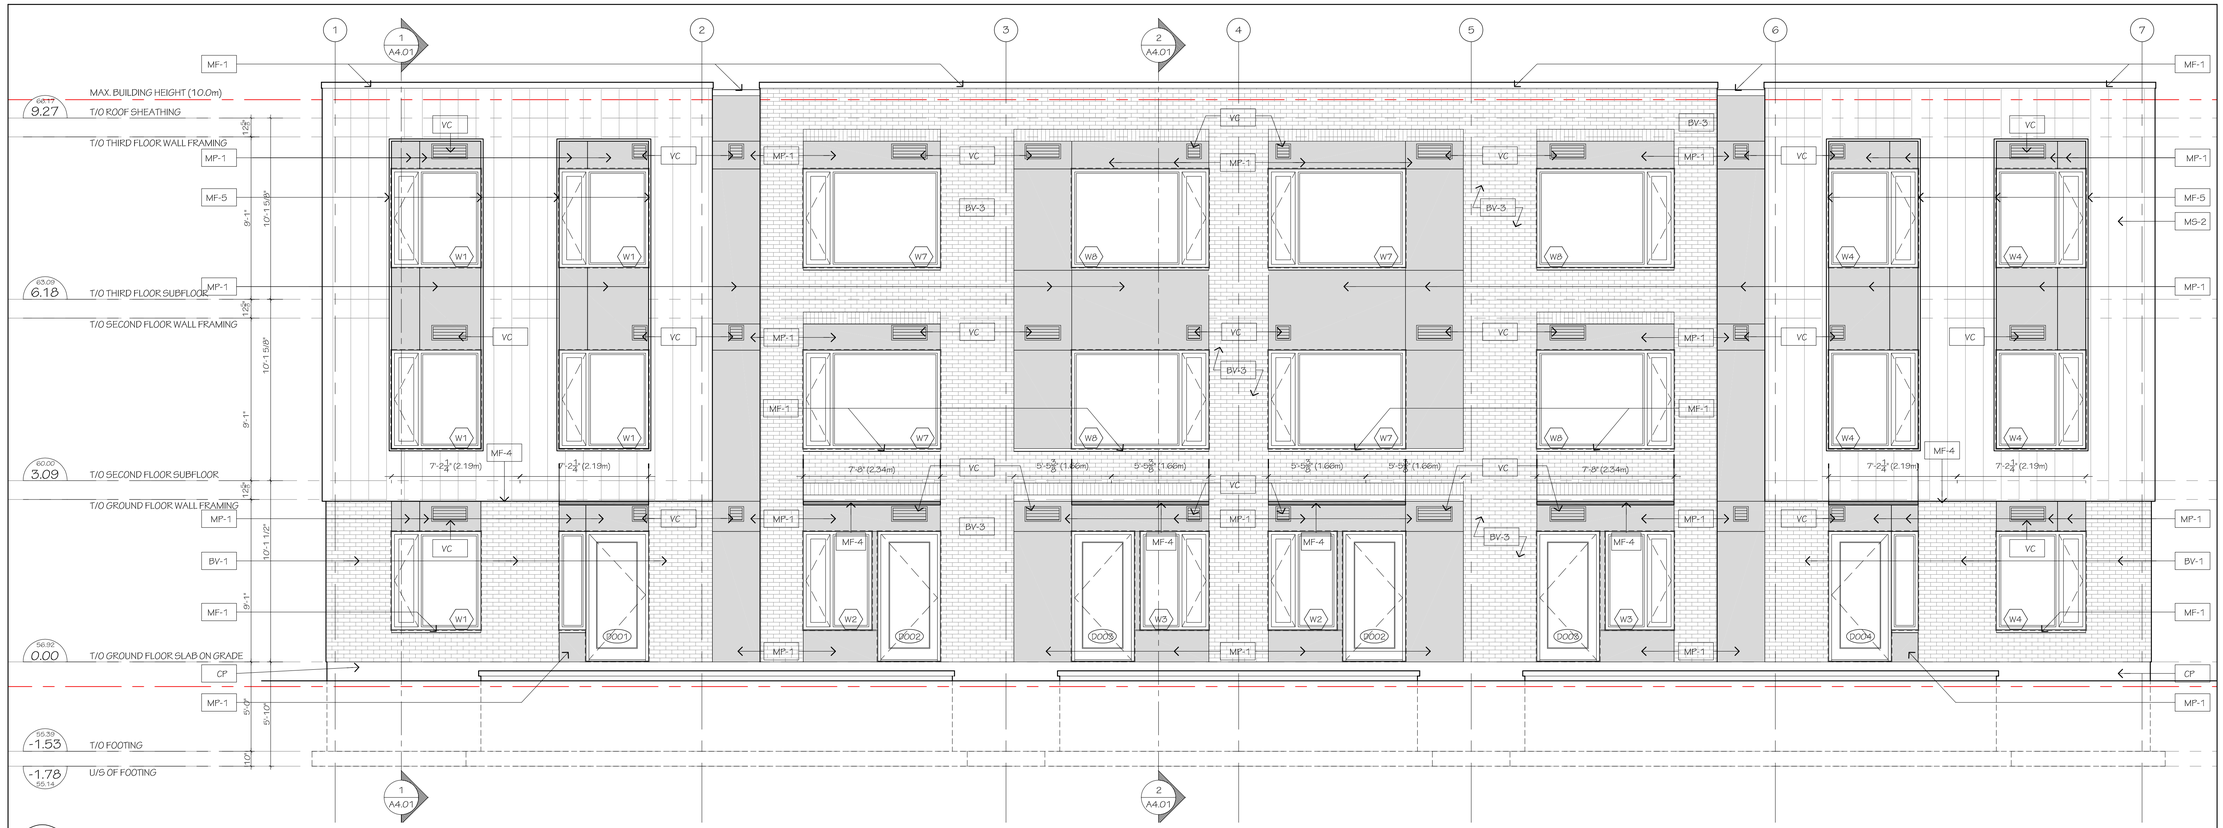

1 A3.18 REAR (WEST) ELEVATION
SCALE: 1/4"=1'-0"

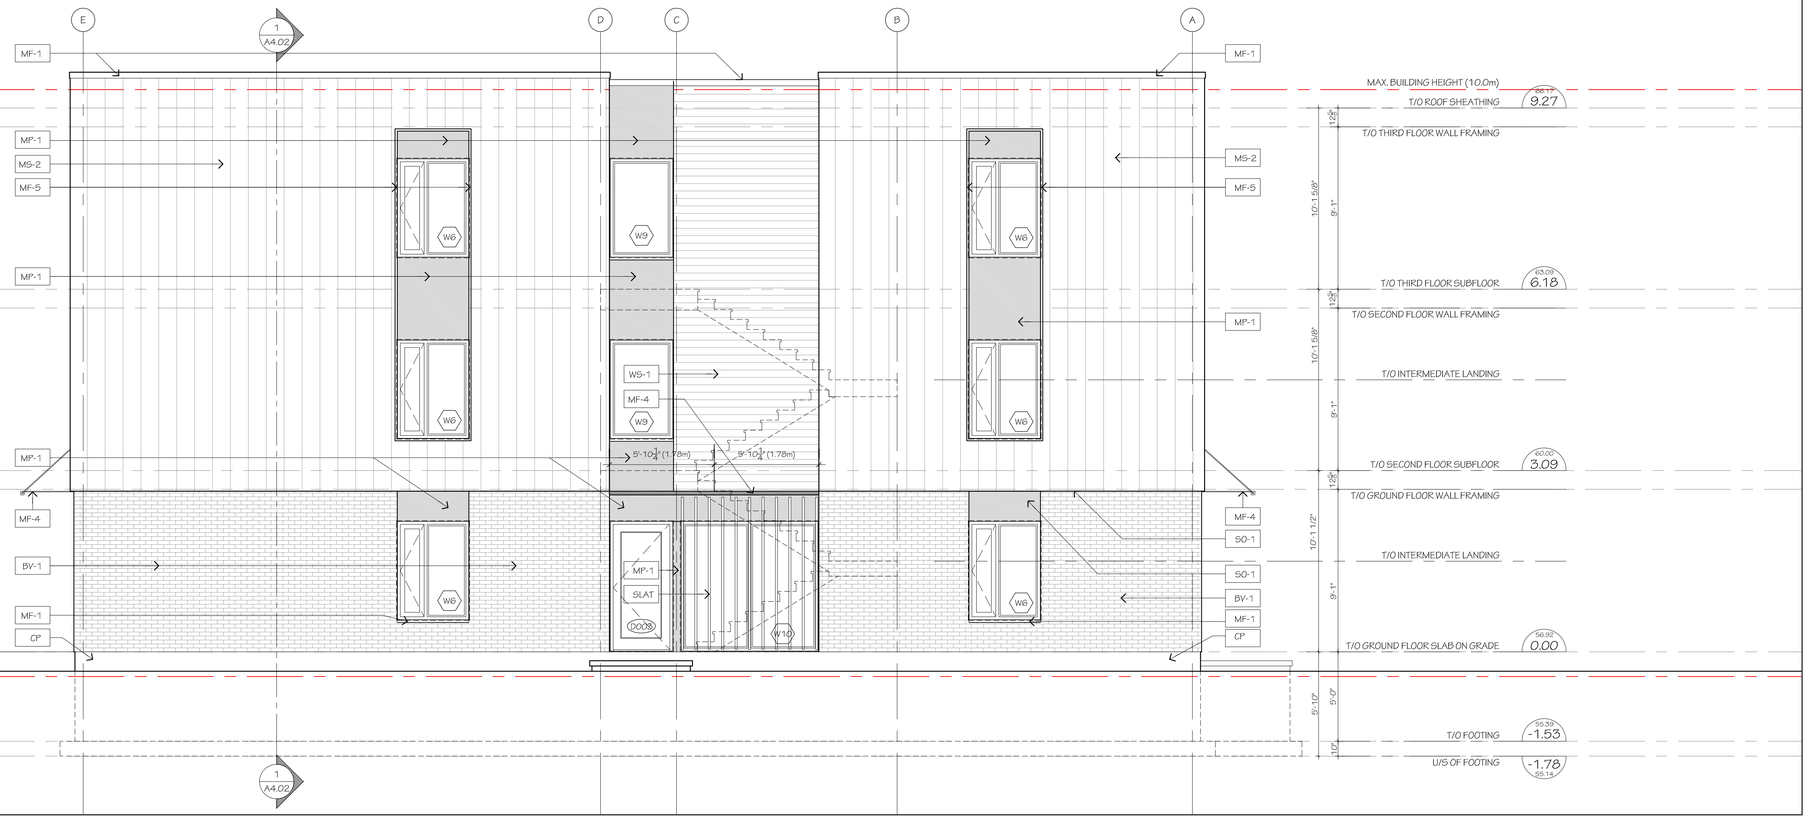

2 A3.18 LEFT-SIDE (NORTH) ELEVATION
SCALE: 1/4"=1'-0"

ANDREW MCCREIGHT
MANAGER, DEVELOPMENT REVIEW CENTRAL
PLANNING, DEVELOPMENT & BUILDING SERVICES
DEVELOPMENT DEPARTMENT, CITY OF OTTAWA

APPROVED
By mccreighan at 11:43 am, Aug 11, 2026

FINISH MATERIAL LEGEND:

BV-1	BRAMPTON BRICK - VENETIAN PREMIER PLUS SIZE - CONTEMPORARY
BV-2	BRAMPTON BRICK - KENTVILLE PREMIER PLUS SIZE - CONTEMPORARY
BV-3	SOLDIER COURSE BRICK TO MATCH ADJACENT BRICK
BV-4	DECORATIVE BRICK COURSING DETAIL TO MATCH ADJACENT BRICK
MF-1	PRE-FIN. METAL FLASHING GENTEK; COLOR: IRON ORE
MF-2	HEAVY GUAGE PRE-FIN. METAL FLASHING - TO MATCH DOOR
MF-4	POWDER COATED PLATED STEEL CANOPY - SEE DETAIL 8/D-1
MF-5	PRE-FIN. PERIMETER METAL WINDOW FLASHING - SEE DETAIL
MS-1	IDEAL ROOFING - URBAN ACCENT INSTALLED VERTICALLY COLOUR; DEEP GREY PROFILE; UA 1200
MS-2	IDEAL ROOFING - URBAN ACCENT INSTALLED VERTICALLY COLOUR; CAMBRIDGE WHITE PROFILE; UA 1200
MP-1	METAL PANEL; AL13 COLOUR; ACORN GREY
MP-2	METAL PANEL; AL13 COLOUR; SLATE
WS-1	MAIBEC; BRUSHED SIDING, MODERN 6mmTM, 1X6 COLOR; GARGOYLE (223)
SO-1	PRE-FIN. METAL SOFFIT C/W VENT STRIP BY GENTEC COLOUR TO MATCH VERTICAL METAL SIDING
P.D.C.	POWDER COATING COLOUR; CHARCOAL
CP	CEMENT PARGING
GR	CUSTOM POWDER COATED STEEL GUARD FRAME & PERFORATED STEEL SCREEN
SLAT	PRE-FIN. HORIZONTAL METAL SLATS BY LONGBOARD OR A.E. STAIN COLOR; BLONDE OAK
DS	PROPOSED LOCATION OF DOWNSPOUT - COLOUR TO MATCH CLADDING
VC	VENT COVER SIZE / EXACT LOCATION T.B.D. COLOR TO MATCH METAL PANEL COLOR

PLEASE NOTE:
EXTERIOR TRIM FOR WINDOWS AND DOORS TO BE GENTEK; BEST MATCH ARCHITECT / DESIGNER TO APPROVE ALL FINISHES BUILDER TO PROVIDE PHYSICAL COLOUR SAMPLES TO ARCHITECT / DESIGNER PRIOR TO ORDERING MATERIAL

no.	date	revision
8	2026-06-08	BUILDING 9 - ISSUED FOR PERMIT
7	2026-05-11	ISSUED ELEVATIONS FOR SPA - Rev. 260513
6	2026-05-08	ISSUED PACKAGE TO VUZE CONSTRUCTION
5	2026-04-16	ISSUED SITE PLAN FOR FINAL DAR SUBMISSION
4	2026-01-16	RE-ISSUED FOR COORDINATION
3	2024-07-31	ISSUED FOR CLIENT PRELIMINARY PRICING
2	2024-07-05	ISSUED TO M&E FOR PRELIMINARY COORDINATION
1	2024-06-25	ISSUED FOR CLIENT REVIEW

It is the responsibility of the appropriate contractor to check and verify all dimensions on site and report all errors and/or omissions to the architect.

All contractors must comply with all pertinent codes and by-laws.

Do not scale drawings.

This drawing may not be used for construction until signed.

Copyright reserved.

Hobin Architecture Incorporated
69 Pamilla Street
Ottawa, Ontario
Canada K1S 3K7
T: 613-238-7200
F: 613-235-2005
E: mail@hobinarc.com
hobinarc.com
HOBIN ARCHITECTURE

PROJECT/LOCATION:
Building 9
Baribeau Street Developments
200 Baribeau Street

DRAWING TITLE:
REAR & LEFT-SIDE ELEVATIONS

DRAWN BY:	DATE:	SCALE:
SC	June 2024	1/4" = 1'-0"

ONTARIO ASSOCIATION OF ARCHITECTS
LARRY J. HOBIN
LICENCE 3049

PROJECT: 2006
DRAWING NO.: A3.18
REVISION NO.: