


PLAN VIEW
SCALE 1:500

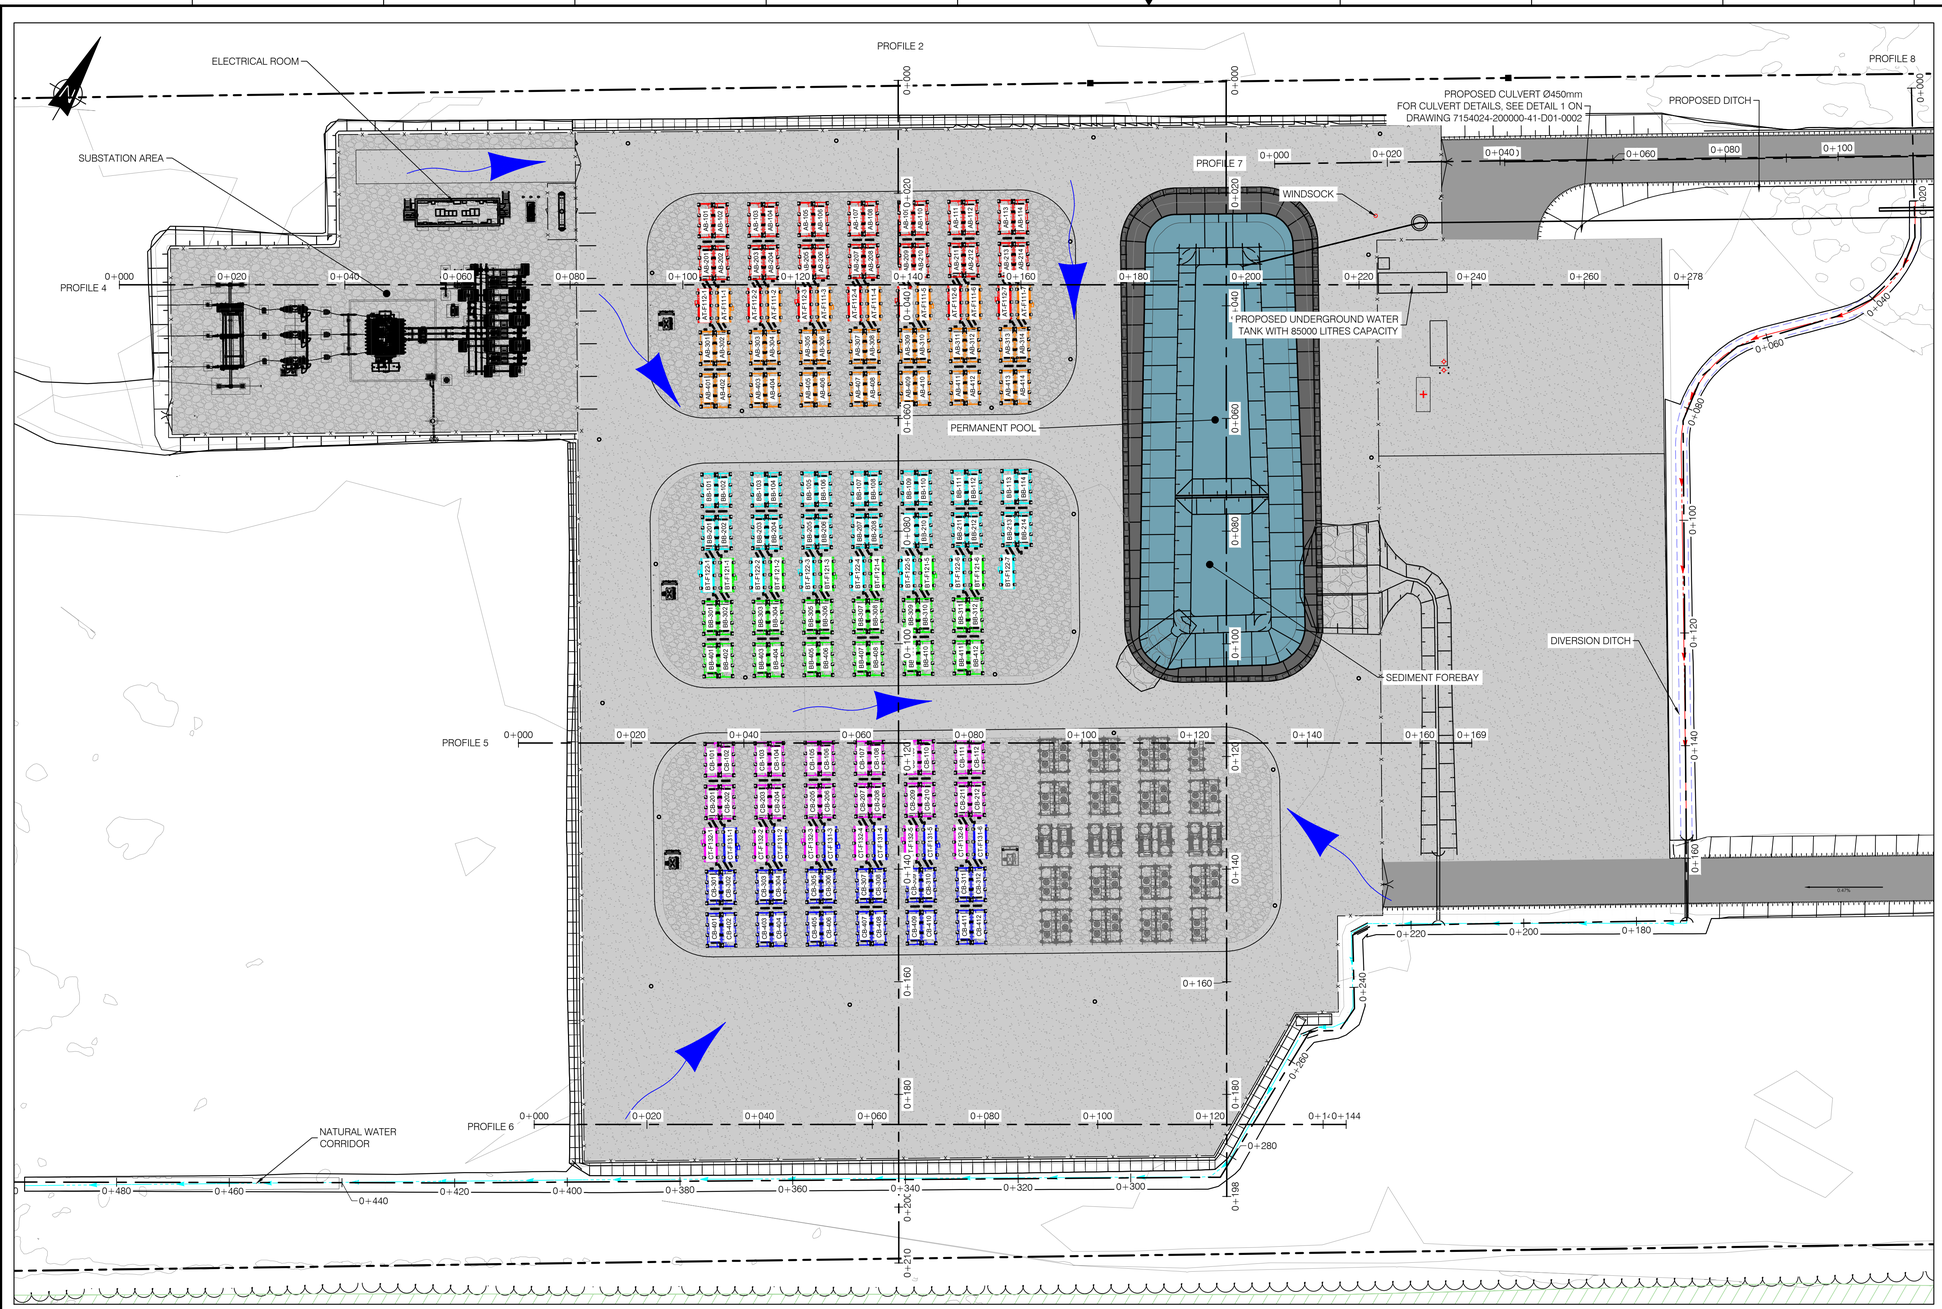

KEY PLAN

LEGEND

- WATERCOURSE DITCH
- NATURAL RUNOFF CORRIDOR
- DIVERSION DITCH
- PROPOSED FENCE
- PROPERTY LIMIT
- STORMWATER PUMP PIPE, HDPE DR17, 150mm
- VEGETATION SWALE
- MAIN PIPE FIRE PROTECTION 200mm HDPE DR11 PE4710
- PIPE CONNECTION 150mm HDPE DR11 PE4710
- HYDRANT
- HYDRANTS BOLLARDS
- BATTERY CORNERS BOLLARDS
- POST INDICATOR VALVE
- 60m RADIUS PROTECTION
- FLOW DIRECTION PROPOSED GRADE
- PROPOSED CULVERT
- TREE LINE
- CULTIVATED AREA
- ACCES ROAD
- PROPOSED INSULATING STONE SURFACE AREA
- PROPOSED GRAVEL SURFACE AREA
- PROPOSED GRADE — EL.: 90.62
- EXISTING GRADE ELEVATION — 91.0
- BATTERY/MVT GROUP
- AUXILLARY TRANSFORMER
- WET POND
- EXISITING POLE
- MONUMENT

NOTES:

1. COORDINATES SYSTEM IS:
   HORIZONTAL DATUM: MTM_NAD83 (CSRS)_ZONE 9
   VERTICAL DATUM: CGVD28
2. ALL UNITS ARE IN METERS UNLESS OTHERWISE INDICATED
3. THIS SITE PLAN HAS BEEN BASED ON THE SURVEYORS TOPOGRAPHY SKETCH PREPARED BY TULLOCH GEOMATICS INC. DATED MARCH 12, 2025
4. LOT ADDRESS: 4186 WILLIAM MCEWEN DR, OTTAWA

SCALE 1:500 — 10 5 0 10 20 30 40 50 m

FOR PERMITTING
NOT TO BE USED FOR CONSTRUCTION

REFERENCE DRAWINGS		REVISIONS				
DRAWING No.	DESCRIPTION	REV	DESCRIPTION	PREPARED BY	CHECKED BY	DATE
		AJ	FOR PERMITTING	B. THOMAS	V. BRUNELLE P. Eng, P.E.O No. 100617887	2026-09-25
		AI	FOR PERMITTING	B. THOMAS	V. BRUNELLE P. Eng, P.E.O No. 100617887	2026-03-30
		AH	FOR PERMITTING	B. THOMAS	V. BRUNELLE P. Eng, P.E.O No. 100617887	2026-01-21
		AG	FOR PERMITTING	B. THOMAS	V. BRUNELLE P. Eng, P.E.O No. 100617887	2025-12-04
		AF	FOR PERMITTING	B. THOMAS	V. BRUNELLE P. Eng, P.E.O No. 100617887	2025-10-28
		AE	FOR COMMENTS	B. THOMAS	V. BRUNELLE P. Eng, P.E.O No. 100617887	2025-10-22
		AD	FOR COMMENTS	B. THOMAS	V. BRUNELLE P. Eng, P.E.O No. 100617887	2025-09-15
241437	TOPOGRAPHIC PLAN OF SURVEY	AC	FOR PERMITTING	B. THOMAS	V. BRUNELLE P. Eng, P.E.O No. 100617887	2025-07-24
SURFACE LIDAR	LIDAR DTM OTTAWA-GATINEAU 2019-20 PACKAGE M	AB	FOR PERMITTING	B. THOMAS	V. BRUNELLE P. Eng, P.E.O No. 100617887	2025-05-09
7154024300000-47-D20-0001-02	TRAIL BESS - 150 MW - 230 kV - 34.5 kV SUBSTATION	AA	FOR COMMENTS	B. THOMAS	V. BRUNELLE P. Eng, P.E.O No. 100617887	2025-05-02

SEAL: LICENSED PROFESSIONAL ENGINEER — V. BRUNELLE 100617887 — PROVINCE OF ONTARIO
2026-10-07

CLIENT: Evolugen by Brookfield Renewable

PROJECT: TRAIL ROAD BESS

TITLE: CIVIL BESS SITE PLAN VIEW SECTIONS

DESIGNED BY:	DRAFTED BY:
B. THOMAS	A. MENESES
PREPARED BY:	CHECKED BY:
B. THOMAS	V. BRUNELLE P. Eng, P.E.O No. 100617887
SCALE: 1:500	DATE: 2025-04-24

DRAWING No.: 7154024-200000-41-D52-0001 | SHEET: 01 | SIZE: A1 | REV: AJ

BY:RAMIREZ, DIEGO
PRINTED:2026-10-06 3:17:51 PM

0 1 2 3 4 5 6 7 8 9 10 cm

G:\7154\024\40_ING_ENG\41_CIVIL\AM\IN PROGRESS\7154024-200000-41-D52-0001@0005_PLAN PROFILS.DWG