


STORM INLET DETAIL


SCALE: N.T.S

0 2m 4m 8m

HORIZONTAL 1:200

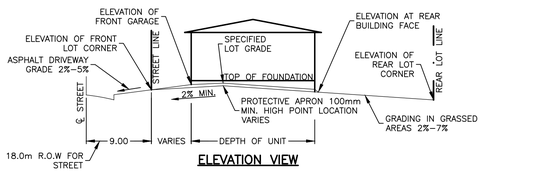

ELEVATION VIEW

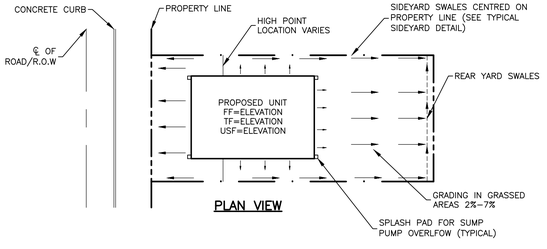


PLAN VIEW

TYPICAL LOT GRADING PLAN

SCALE: N.T.S

0 4m 8m 16m

HORIZONTAL 1:400

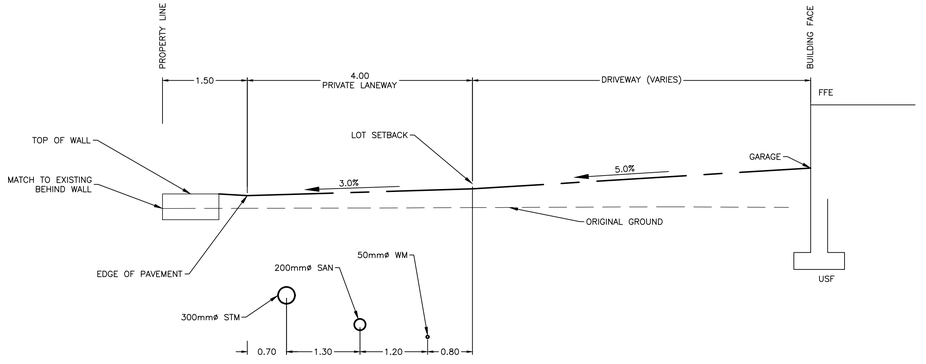

D C200

TYPICAL 4.0m PRIVATE ROAD SECTION

SCALE: 1:50

0 1m 2m 4m

HORIZONTAL 1:100

CAUTION

THE POSITION OF ALL POLE LINES, CONDUITS, WATERMAINS, SEWERS AND OTHER UNDERGROUND AND OVERGROUND UTILITIES AND STRUCTURES IS NOT NECESSARILY SHOWN ON THE CONTRACT DRAWINGS, AND WHERE SHOWN, THE ACCURACY OF THE POSITION OF SUCH UTILITIES AND STRUCTURES IS NOT GUARANTEED. BEFORE STARTING WORK, DETERMINE THE EXACT LOCATION OF ALL SUCH UTILITIES AND STRUCTURES AND ASSUME ALL LIABILITY FOR DAMAGE TO THEM.

JOB BENCH MARK JBM ▲

FIRE HYDRANT TOP OF SPINDLE ELEVATION=93.57
NORTHING=5020457.01 EASTING=366125.53

TOPOGRAPHIC INFORMATION

PART OF LOT 24, CONCESSION 1 (RIDEAU FRONT) CITY OF OTTAWA.

TOPOGRAPHIC INFORMATION PROVIDED BY FAIRHALL MOFFATT & WOODLAND LIMITED O.L.S (TP_AE175.DWG) SURVEY DATED AUGUST 29, 2024.
COORDINATES: (SMARTNET) MTM ZONE 9, NAD83 CSRS (2010).

REV	REVISION DESCRIPTION	DATE	BY	APPD
4	REISSUED FOR APPROVAL	10/02/26	AC	BMT
3	REISSUED FOR APPROVAL	07/15/26	SAB	BMT
2	ISSUED FOR APPROVAL	12/17/25	AC	BMT
1	ISSUED FOR APPROVAL	07/11/25	SAB	BMT

SCALE: 0 3m 6m 12m — HORIZONTAL 1:300

NORTH

DESIGNED BY: LICENSED PROFESSIONAL ENGINEER — J.L. FITZPATRICK — 2026-10-05 — PROVINCE OF ONTARIO

REVIEWED BY

CLIENT: PEGASUS DEVELOPMENT CORP.
1914 MERIVALE ROAD
OTTAWA, ON. K2G 1E8

exp Services Inc.
t +1.613.688.1899 | f +1.613.225.7330
2650 Queensview Drive, Unit 100
Ottawa, ON K2B 8H6
Canada
www.exp.com
• BUILDINGS • EARTH & ENVIRONMENT • ENERGY •
• INDUSTRIAL • INFRASTRUCTURE • SUSTAINABILITY •

BASEPLAN	SAB
DESIGN	JLF
CHECKED	BMT
CAD	SAB
PROJECT MANAGER	BMT
APPROVED	BMT

PROJECT: CASSONE COURT
2028 MERIVALE ROAD
OTTAWA, ONTARIO

TITLE: DETAIL SHEET 2

PROJECT No.	OTT-24015379-A0
SURVEY	FMW
DATE	MARCH 28, 2025
DRAWING No.	C401

Filename:\\exp\ottawa\active\ott-24015379-a0\60 execution\05 drawings\24015379-c400.dwg
Last Saved:7/1/2026 4:28:03 PM
Xrefs: xref-TBLOCK.dwg; xref-ABCH.dwg; xref-TWA-TOPO.dwg; xref-SERV.dwg; xref-TBLOCK_404.dwg
References: xref-TBLOCK.dwg;