
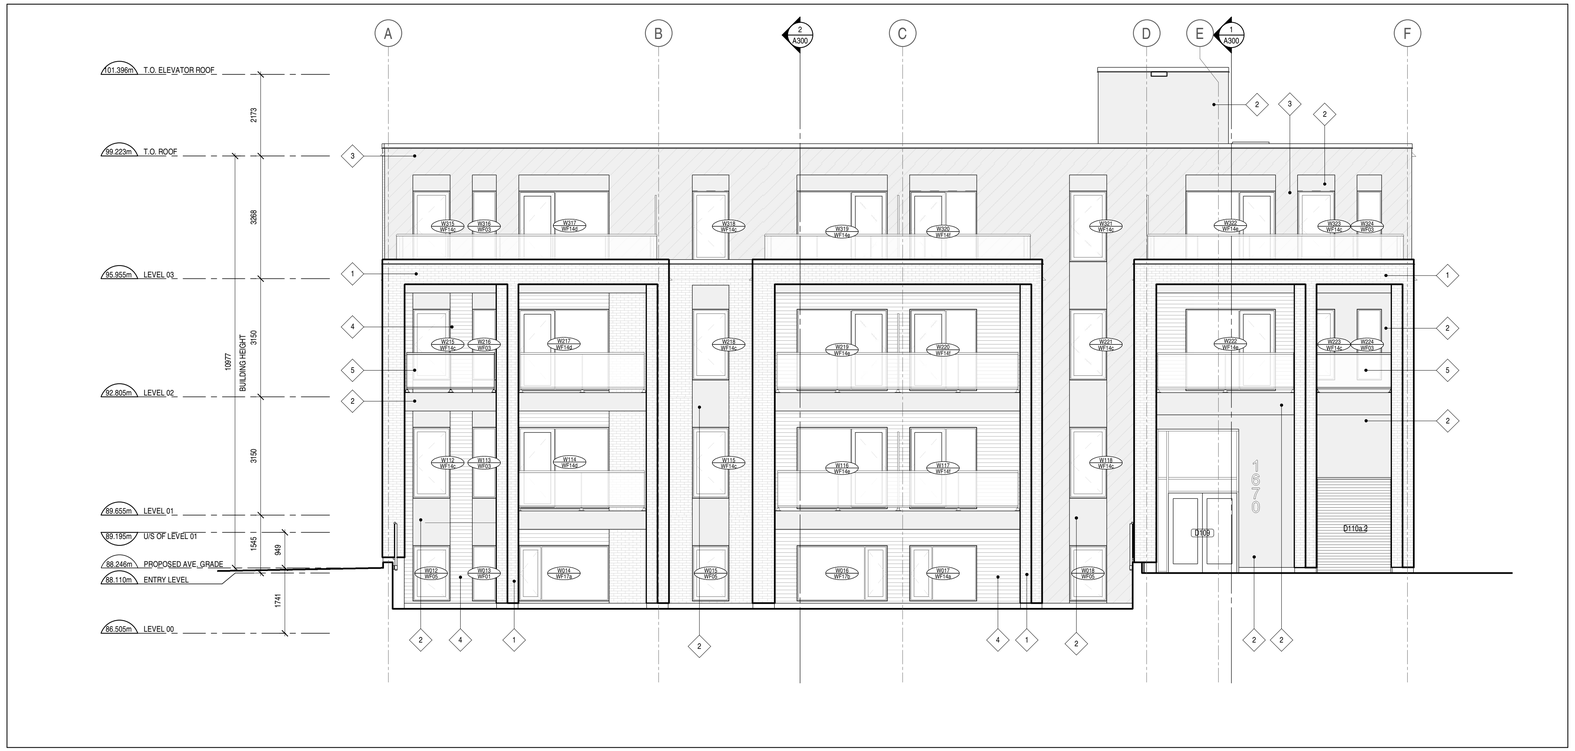


1 A200 WEST ELEVATION

SCALE: 1 : 75

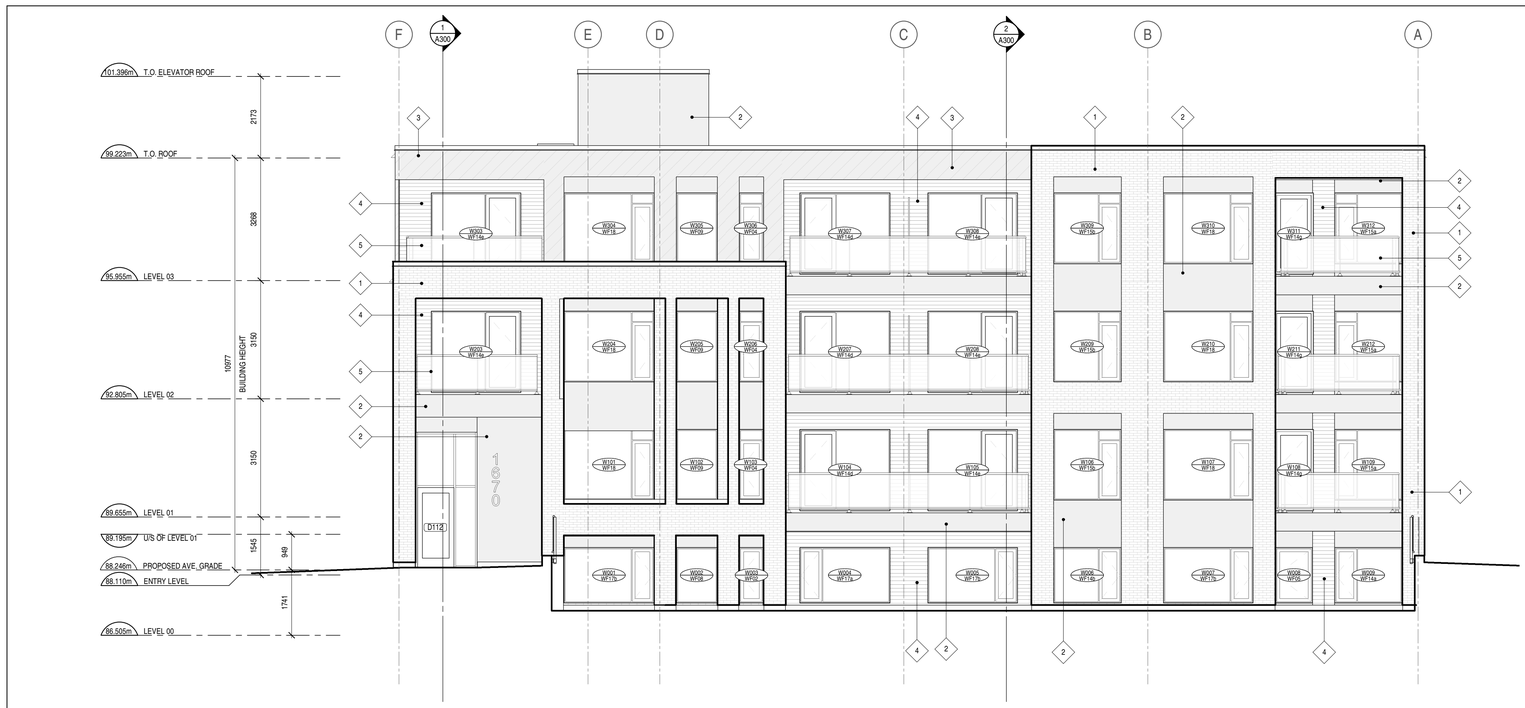

2 A200 EAST ELEVATION

SCALE: 1 : 75

CLADDING LEGEND

1. BRICK MASONRY YELLOW
2. FIBER CEMENT PANELS BRONZE
3. FIBER CEMENT PLANKS DIAGONAL BRONZE
4. WOOD CLADDING HORIZONTAL
5. ALUMINUM & GLASS RAILING

ELEVATION NOTES

GENERAL ARCHITECTURAL NOTES:

1. This drawing is the property of the Architect and may not be reproduced or used without the expressed consent of the Architect.
2. Drawings are not to be scaled. The Contractor is responsible for checking and verifying all levels and dimensions and shall report all discrepancies to the Architect and obtain clarification prior to commencing work.
3. Upon notice in writing, the Architect will provide written/graphic clarification or supplementary information regarding the intent of the Contract Documents.
4. The Architectural drawings are to be read in conjuction with all other Contract Documents including Project Manuals and the Structural, Mechanical and Electrical Drawings.
5. Positions of exposed or finished Mechanical or Electrical devices, fittings and fixtures are indicated on the Architectural Drawings. Locations shown on the Architectural Drawings shall govern over Mechanical and Electrical Drawings. Mechanical and Electrical items not clearly located will be located as directed by the Architect.
6. These documents are not to be used for construction unless specifically noted for such purpose.

13	REISSUED FOR SPC	26-10-20
12	ISSUED FOR BUILDING PERMIT	26-09-15
11	ISSUED FOR COORDINATION	26-09-11
10	ISSUED FOR COORDINATION	26-09-01
9	ISSUED FOR COORDINATION	26-08-13
8	ISSUED FOR COORDINATION	26-07-02
1	ISSUED FOR REVIEW	26-02-27

ISSUE RECORD

ONTARIO ASSOCIATION OF ARCHITECTS
RYAN M. KOOLWINE
LICENCE
7370

project1 studio
Project1 Studio Incorporated
| 613.884.3939 | mail@project1studio.ca

1670 TENTH LINE

1670 Tenth Line Road
Ottawa, ON K1E 2H8


PROJ	SCALE	DRAWN	REVIEWED
2424	NOTED	NL	RMK

WEST AND EAST ELEVATIONS


A200

D07-12-25-0118

#19397

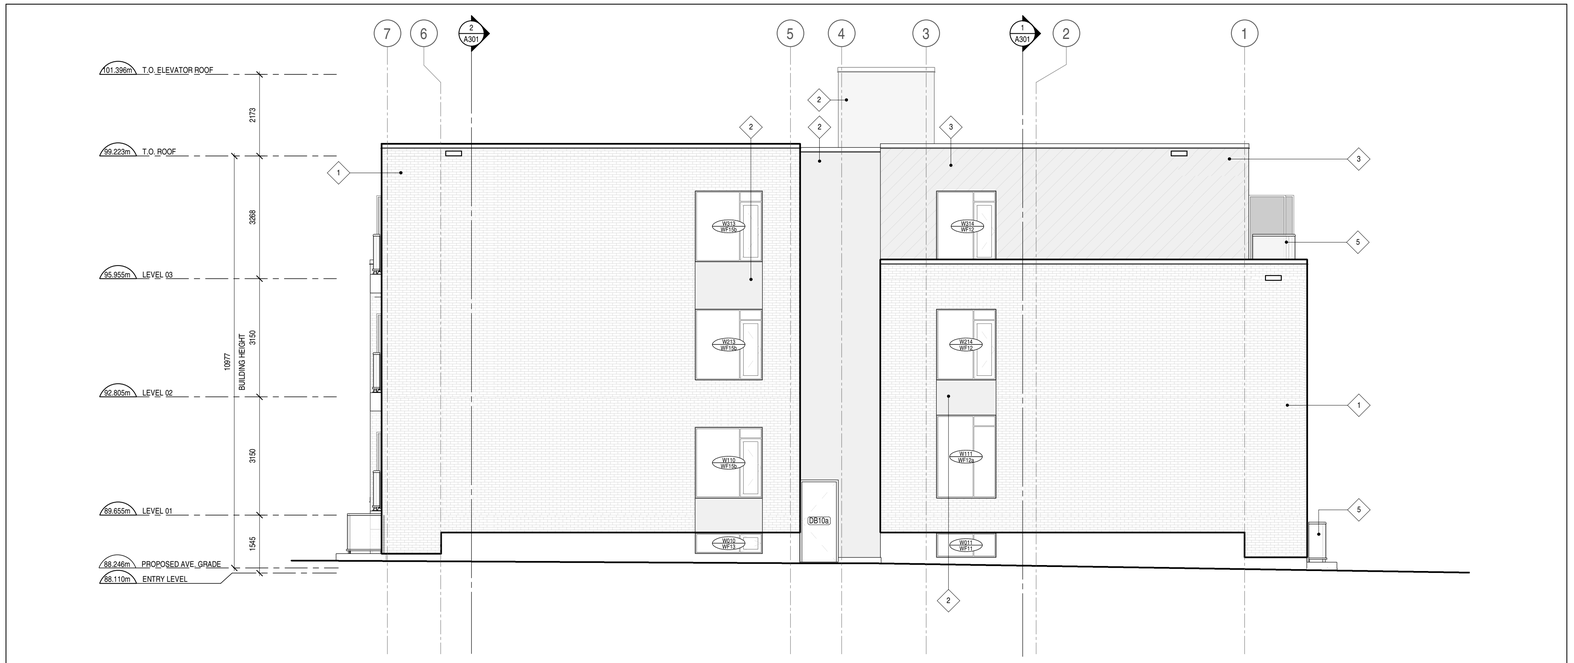

1 A201 NORTH ELEVATION
SCALE: 1 : 75

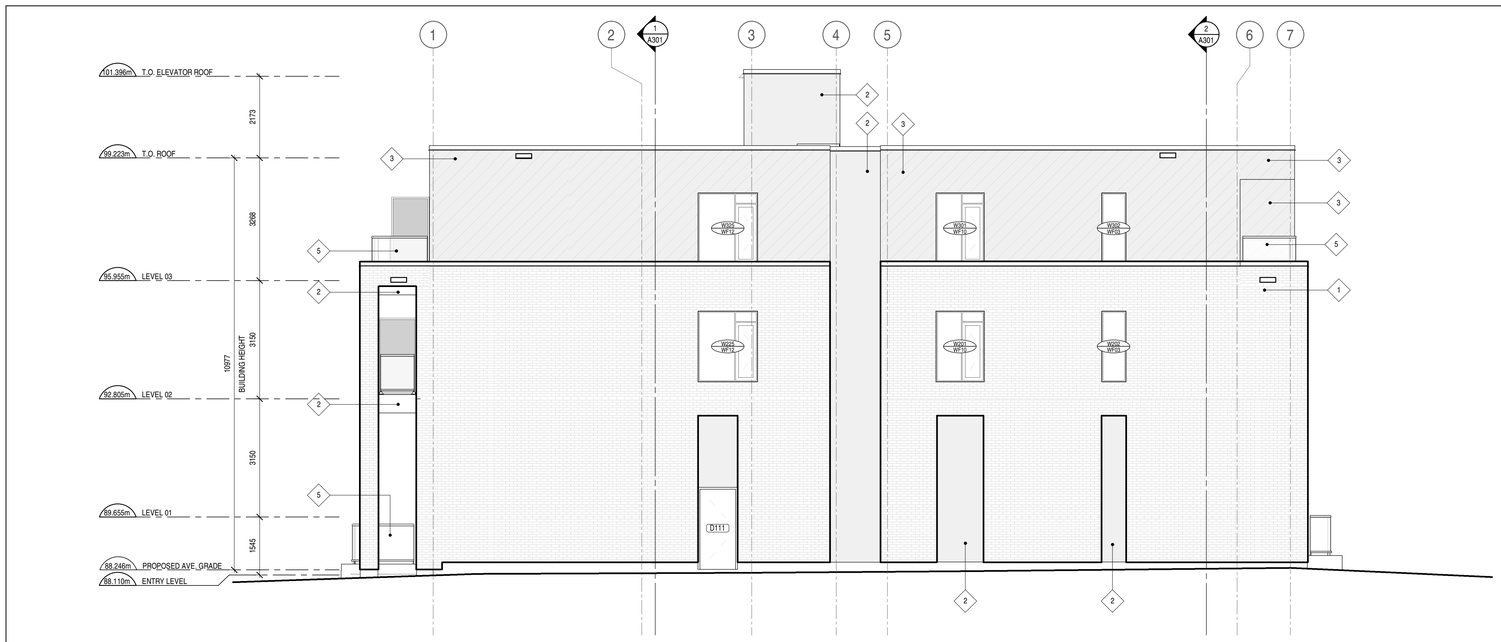

2 A201 SOUTH ELEVATION
SCALE: 1 : 75

CLADDING LEGEND

1. BRICK MASONRY YELLOW
2. FIBER CEMENT PANELS BRONZE
3. FIBER CEMENT PLANKS DIAGONAL BRONZE
4. WOOD CLADDING HORIZONTAL
5. ALUMINUM & GLASS RAILING

ELEVATION NOTES

GENERAL ARCHITECTURAL NOTES:

1. This drawing is the property of the Architect and may not be reproduced or used without the expressed consent of the Architect.
2. Drawings are not to be scaled. The Contractor is responsible for checking and verifying all levels and dimensions and shall report all discrepancies to the Architect and obtain clarification prior to commencing work.
3. Upon notice in writing, the Architect will provide written/graphic clarification or supplementary information regarding the intent of the Contract Documents.
4. The Architectural drawings are to be read in conjuction with all other Contract Documents including Project Manuals and the Structural, Mechanical and Electrical Drawings.
5. Positions of exposed or finished Mechanical or Electrical devices, fittings and fixtures are indicated on the Architectural Drawings. Locations shown on the Architectural Drawings shall govern over Mechanical and Electrical Drawings. Mechanical and Electrical items not clearly located will be located as directed by the Architect.
6. These documents are not to be used for construction unless specifically noted for such purpose.

13	REISSUED FOR SPC	26-10-20
12	ISSUED FOR BUILDING PERMIT	26-09-15
11	ISSUED FOR COORDINATION	26-09-11
10	ISSUED FOR COORDINATION	26-09-01
9	ISSUED FOR COORDINATION	26-08-13
8	ISSUED FOR COORDINATION	26-07-02
1	ISSUED FOR REVIEW	26-02-27

ISSUE RECORD

ONTARIO ASSOCIATION OF ARCHITECTS
RYAN M. KOOLWINE
LICENCE
7370

project1 studio
Project1 Studio Incorporated
| 613.884.3939 | mail@project1studio.ca

1670 TENTH LINE

1670 Tenth Line Road
Ottawa, ON K1E 2H8

PROJ	SCALE	DRAWN	REVIEWED
2424	NOTED	NL	RMK

NORTH AND SOUTH ELEVATIONS

A201

D07-12-25-0118

#19397