10/22/2026 1:32:36 PM



- FOR EXISTING SITE CONDITIONS, SEE SURVEY PLAN BY ANNIS O'SULLIVAN VOLLEBEKK LTD. SUBMITTED SEPARATELY.
- FOR PROPOSED VEGETATION AND LANDSCAPE INFORMATION, SEE LANDSCAPE ARCHITECTURE PLAN BY JAMES B. LENNOX & ASSOCIATES SUBMITTED SEPARATELY.
- FOR NEW GRADES AND SITE, SEE CIVIL ENGINEERING PLAN BY NOVATECH, SUBMITTED SEPARATELY.

NOTE:
- SNOW STORAGE: SNOW WILL BE HAULED OFF SITE.

SYMBOL LEGEND

UP	UTILITY POLE	T/G XX.XX	TOP OF GATE (SURVEY LEVEL)
	FIRE HYDRANT	$	SIGN
CB / CBI	CATCH BASIN / CATCH BASIN INLET	DNES	DO NOT ENTER SIGN
MH-ST / MH-S	MAINTENANCE HOLE STORM SEWER / MAINTENANCE HOLE SANITARY	B2BS	BACK TO BACK SIGN
	PARKING COUNT		EXIT
CC	COMPACT CAR PARKING SPACE		ENTRANCE
	ACCESSIBLE PARKING TYPE "A" AS PER ACCESSIBILITY DESIGN STANDARDS (CITY OF OTTAWA)		EXIT PATH OF TRAVEL
DC		DC	DEPRESSED CURB
	ACCESSIBLE PARKING TYPE "B" AS PER ACCESSIBILITY DESIGN STANDARDS (CITY OF OTTAWA)		PAVEMENT MARKING
			TACTILE INDICATOR
	BICYCLE PARKING 600X1800		CORNER TRIANGLE

ZONING BY-LAW 2008-250
GENERAL MIXED - USE ZONE (SECTION$ 187-188)
AREA C SUBURBAN

ZONING MECHANISM	REQUIRED	PROVIDED
Minimum lot area	N/A	6245.40m²
Minimum lot width	N/A	104.50m
Maximum building height (Proposed zoning amendment)	18m	20.50m
Minimum front yard setback [GM 950]	4m	5.80m
Minimum interior side yard setback [GM 950]	4m	7.12m (Tenth Line Rd.) 19.74m (David Lewis Private)
Minimum rear yard setback [GM 950]	4m	14.97m
Maximum floor space index	2 (total gross floor area / lot area)	1.09 = 6812 / 6245.23
Minimum width of landscaped area	(i) abutting a street 3m (ii) other cases N/A	(i) front yard 3.0m (ii)side yard 7.12m (iii) rear yard 1.6m (iv)interior yard 19.74m
Maximum gross leasable floor area [GM 950]	(i) for a lot less than 4 hectares in area 9999m²	6538m²

SITE STATISTICS

Number of floors & Building Height	6 storeys + Mechanical Penthouse 19.95 m
Basement G.F.A.	92.7 m²
Ground Floor G.F.A.	90.9 m²
Lot Coverage	2101.91 m² (41.2%)
Ground Parking Area	135.2m² (2.7 %)
Landscaped Area (Excl. Parking)	2859.60m² (56.1%)

AMENITY

	REQUIRED	PROVIDED
Amenity Area (Part 5 Section 137)	6m² x 141 = 846m²	Communal Amenity Area(G.F.A): 1877 m² Private Amenity Area (G.F.A): 317 m²

ZONING AMENITY AREA

USE	AREA
AMENITY COMMON	1877 m²
AMENITY PRIVATE	317 m²
TOTAL	2194 m²

ZONING GROSS FLOOR AREA

USE	AREA
MED.OR PERS. SERVICES	131 m²
OFFICE	142 m²
RESIDENTIAL	6538 m²
TOTAL	6812 m²

UNIT STATISTICS - DÉCOEUR RETIREMENT HOME

Floor	Assisted Care (Studio)	Assisted Care (1br)	Studio	1br	2br
Ground floor					
2nd floor (AC Memory)	25	5	0	0	0
3rd floor (AC Physical)	24	6	0	0	0
4th floor			8	17	2
5th floor			8	17	2
6th floor			8	17	2
Total (Above Grade)	49	11	24	51	6
Percentage Mix	42.6%		57.4%		
Grand Total	60		81		
Total Dwelling Units	141				

REQUIRED BARRIER FREE UNITS

NAME	TOTAL	REQ. BF (15%)
1 BR	51	8
2 BR	6	1
AC-1 BR	11	2
AC-S	49	7
STUDIO	24	4
TOTAL	141	21

ZONING BY-LAW PARKING REQUIREMENT FOR RETIREMENT HOME

ZONING MECHANISM	REQUIRED	PROVIDED
Minimum parking space requirement (Part 4 Sections 100-114)	0.25 per unit 0.25 X 141 = 35 1 per 100m² of GFA used for medical or personal services 131m²= 1 exterior parking Total: 37	Interior: 37 Regular : 35 Compact : 2 Exterior: 10 Regular : 10 Total: 47
Minimum bicycle parking space requirement (By-law No. 2026 - 50 - Table 6138)	**Long Term**: 0.25 per unit 0.25 X 141 = 35.25 ~ 36 **Short Term**: Min. 4 spaces + 0.1 spaces per unit above 20 dwelling. 141-20 = 121 121 x 0.1 = 12.1 12.1 + 4 = 16.1 ~ 17 Total: 53	Interior (LT): 36 Exterior (ST): 17 Total: 53

WASTE MANAGEMENT : PRIVATE PICK-UP FOR HIGH-RISE RESIDENTIAL

ZONING MECHANISM	REQUIRED	PROVIDED
Garbage	Compacted: 0.053 y³ per unit (rounded up to the nearest yard) 0.053x141 units= 7.47	3 x 3y³ bins for garbage
Recycling	FEL GMP Containers: 0.018y³ per unit (rounded up to the nearest yard) 0.018x141 units=2.53 FEL Fibre Containers: 0.038y³ per unit (rounded up to the nearest yard) 0.038x141 units=5.36	1 X 3y³ bin for glass/metal/plastic 2 X 3y³ bins for fibre
Organics	Group: 240L green containers for every 50 units 141/50 units= 2.82	3 X 240L green containers for organics

NOTES GÉNÉRALES General Notes

1. Ces documents d'architecture sont la propriété exclusive de NEUF architect(e)s et ne pourront être utilisés, reproduits ou copiés sans autorisation écrite préalable. / These architectural documents are the exclusive property of NEUF architect(e)s and cannot be used, copied or reproduced without written pre-authorisation.
2. Les dimensions apparaissant aux documents devront être vérifiées par l'entrepreneur avant le début des travaux. / All dimensions which appear on the documents must be verified by the contractor prior to the commencement of work.
3. Veuillez aviser l'architecte de toute dimension erreur et/ou divergences entre ces documents et ceux des autres professionnels. / The architect must be notified of all errors, omissions and discrepancies between these documents and those of the others professionals.
4. Les dimensions sur ces documents doivent être lues et non mesurées. / The dimensions on these documents must be read and not measured.

MÉCANIQUE / ÉLECTRIQUE Mechanical / Electrical
JAIN
7400 East Danbro Crescent, 2nd Floor, Mississauga, ON L5N 6P8
905 285 9900 jainconsultants.com

STRUCTURE Structural
Adjeleian Allen Rubeli Limited
75 Albert Street, Suite 1005, Ottawa, ON K1P 5E7
613 232 0786 aar.ca

ARCHITECTURE DE PAYSAGE Landscape Architect
James B. Lennox & Associates
3332 Carling Avenue, Ottawa, ON K2H 5A8
613 722 5188 jbla.ca

CIVIL Civil
Novatech Eng. Consultants Ltd.
240 Michael Cowpland Drive, Suite 200, Ottawa, ON K2M 1P6
613 254 9643 novatech-eng.com

ARCHITECTES Architect
NEUF architect(e)s Inc.
10 Rideau Street, 4th floor, Ottawa, ON K1N 5J1
613 234 2274 NEUF.ca

SCEAU / Seal

ONTARIO ASSOCIATION OF ARCHITECTS
LUCIEN HEAD
LICENCE
8286

NEUF
ARCHITECT(E)S

CLIENT Client
CLARIDGE HOMES
RIVERSTONE RETIREMENT COMMUNITIES

OUVRAGE Project
DÉCOEUR RETIREMENT HOME

EMPLACEMENT Location
2380 Tenth Line Road, Ottawa

NO PROJET No.
13677

NO	RÉVISION	DATE (aa-mm-jj)
A	SCHEMATIC REVIEW	2025.03.28
B	SCHEMATIC REVIEW	2025.04.03
C	INTERNAL REVIEW	2025.05.05
D	INTERNAL REVIEW	2025.05.15
E	INTERNAL REVIEW	2025.05.22
F	FOR COORDINATION	2025.06.05
G	FOR COORDINATION	2025.06.20
H	SPA - FOR COORDINATION	2025.07.23
I	SPA	2025.09.19
J	ISSUED FOR SPA	2025.09.29
K	RE-ISSUED FOR SPA	2026.04.16
L	RE-ISSUED FOR SPA	2026.08.14
M	RE-ISSUED FOR SPA	2026.08.28
N	RE-ISSUED FOR SPA	2026.10.22

DESSINÉ PAR Drawn by: AA
VÉRIFIÉ PAR Checked by: CR / PV
DATE (aa.mm.jj): 2025-02-01
ÉCHELLE Scale: As indicated

TITRE DU DESSIN Drawing Title
SITE PLAN

RÉVISION Revision: N
NO. DESSIN Dwg Number: A100

D07-12-25-0145


XXXXX

SITE PLAN AT GROUND FLOOR (1 / A100)
1 : 200

0 1 2 5 10m

Autodesk Docs://13677_DR_RET_HOME_R24/DECRH_13677_ARC_INT_R24.rvt

10/22/2026 1:33:21 PM

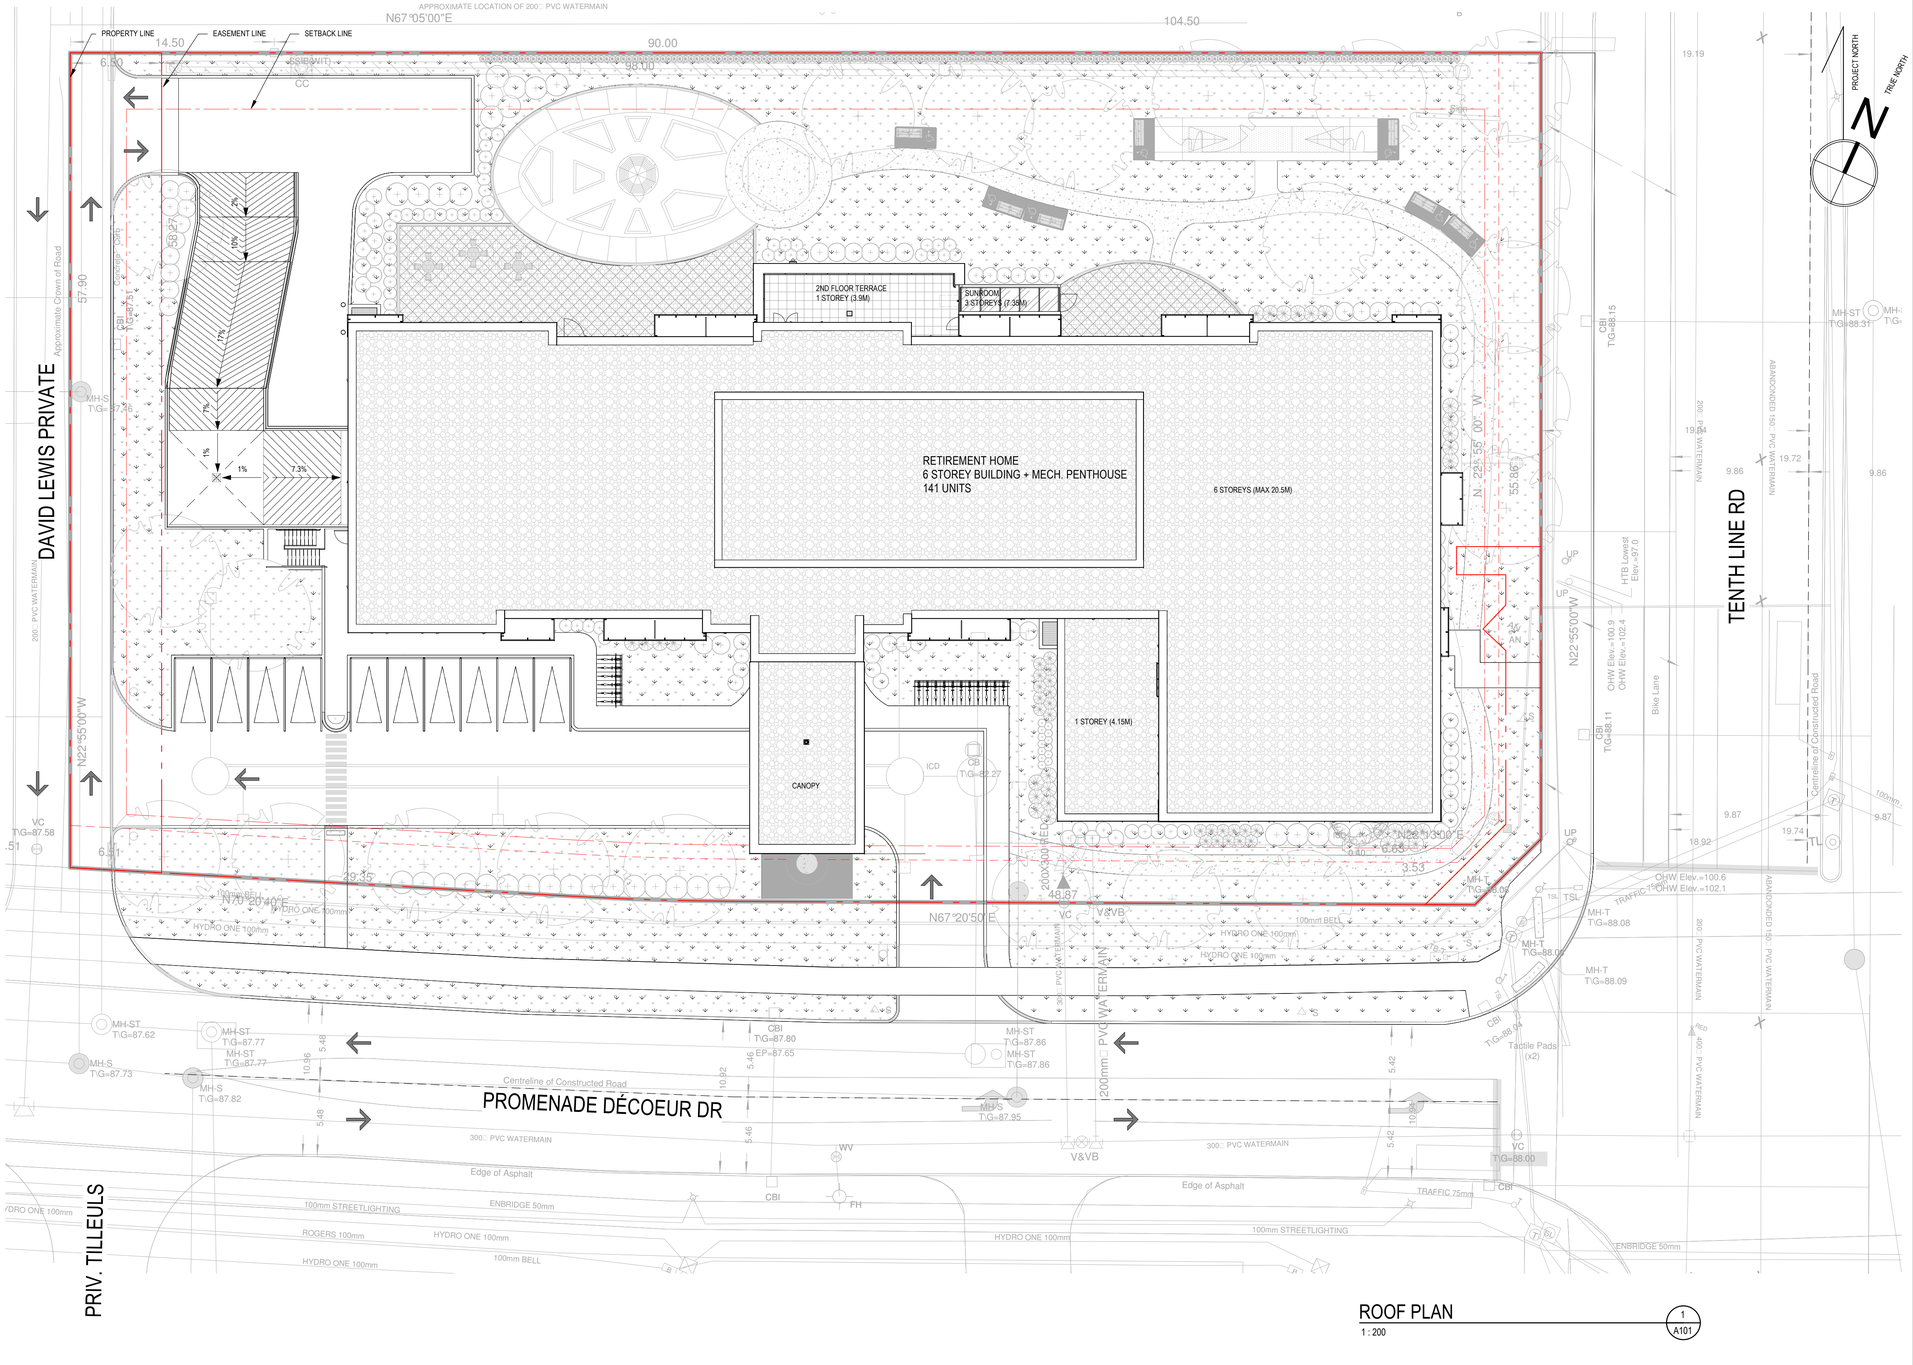

ROOF PLAN
1 : 200

1
A101

0 1 2 5 10m

NOTES GÉNÉRALES General Notes

1. Ces documents d'architecture sont la propriété exclusive de NEUF architect(e)s et ne pourront être utilisés, reproduits ou copiés sans autorisation écrite préalable. / These architectural documents are the exclusive property of NEUF architect(e)s and cannot be used, copied or reproduced without written pre-authorisation.
2. Les dimensions apparaissant aux documents devront être vérifiées par l'entrepreneur avant le début des travaux. / All dimensions which appear on the documents must be verified by the contractor prior to the commencement of work.
3. Veuillez aviser l'architecte de toute dimension erreur et/ou divergences entre ces documents et ceux des autres professionnels. / The architect must be notified of all errors, omissions and discrepancies between these documents and those of the others professionals.
4. Les dimensions sur ces documents doivent être lues et non mesurées. / The dimensions on these documents must be read and not measured.

MÉCANIQUE / ÉLECTRIQUE Mechanical / Electrical
JAIN
7400 East Dambro Crescent, 2nd Floor, Mississauga, ON L5N 6P8
905 285 9900 jainconsultants.com

STRUCTURE Structural
Adjeleian Allen Rubeli Limited
75 Albert Street, Suite 1005, Ottawa, ON K1P 5E7
613 232 5786 aar.ca

ARCHITECTURE DE PAYSAGE Landscape Architect
James B. Lennox & Associates
3332 Carling Avenue, Ottawa, ON K2H 5A8
613 722 5168 jbla.ca

CIVIL Civil
Novatech Eng. Consultants Ltd.
240 Michael Cowpland Drive, Suite 200, Ottawa, ON K2M 1P6
613 234 9643 novatech-eng.com

ARCHITECTES Architect
NEUF architect(e)s Inc.
10 Rideau Street, 4th floor, Ottawa, ON K1N 9J1
613 234 2274 NEUF.ca

SCEAU / Seal

ONTARIO ASSOCIATION OF ARCHITECTS
LUCIEN HAMOAD
LICENCE
8286

NEUF
ARCHITECT(E)S

CLIENT Client
CLARIDGE HOMES
RIVERSTONE RETIREMENT COMMUNITIES

OUVRAGE Project
DÉCOEUR RETIREMENT HOME

EMPLACEMENT Location
2380 Tenth Line Road, Ottawa

NO PROJET No.
13677

NO	RÉVISION	DATE (aa-mm-jj)
A	ISSUED FOR SPA	2025.09.29
B	RE-ISSUED FOR SPA	2026.04.16
C	RE-ISSUED FOR SPA	2026.08.14
D	RE-ISSUED FOR SPA	2026.08.28
E	RE-ISSUED FOR SPA	2026.10.22

DESSINÉ PAR Drawn by
AA/CR

VÉRIFIÉ PAR Checked by
CR/LH

DATE (aa.mm.jj)
2023-01-01

ÉCHELLE Scale
1 : 200

TITRE DU DESSIN Drawing Title
SITE PLAN AT ROOF

RÉVISION Revision
E

NO. DESSIN Dwg Number
A101

Autodesk Docs://13677_DR_RET_HOME_R24/DECRH_13677_ARC_INT_R24.rvt



A200_BASEMENT FLOOR PLAN
1 : 150
2
A200

Autodesk Docs://13677_DR_RET_HOME_R24/DECRH_13677_ARC_INT_R24.rvt

GENERAL NOTES

1. These architectural documents are the exclusive property of NEUF architect(e)s inc. and cannot be used, copied, or reproduced without written pre-authorisation.
2. The contractor is responsible for checking and verifying all dimensions with respect to the project. Any discrepancy shall be reported to the architect.
3. The architect must be notified of all errors, omissions, and discrepancies between these documents and those of the other professionals.
4. Do not scale drawings. The dimensions on these documents must be read and not measured.
5. These drawings are to be read in conjuction with all material relevant to the project.

Mechanical - Electrical Engineer
JAIN
7405 East Danbro Crescent, 2nd Floor Mississauga, Ontario, L5N 6P8
T 905 285 9900 jainconsultants.com

Structural Engineer
Goodeve Structural Inc.
18-77 Auriga Drive, Ottawa ON K2E 7Z7
T 613 226 4558 goodevestructural.ca

Landscape Architect
James B. Lennox & Associates
3302, Carling Avenue, Ottawa, ON, K2H 5A5
T 613 722 5168 jbla.ca

Civil
Novatech Eng. Consultants Ltd.
240, Michael Cowpland Drive, Suite 200, Ottawa ON K2M 1P6
T 613 234 9643 novatech-eng.com

Architect
NEUF Architectes INC.
10 Rideau Street, 4th floor, Ottawa ON K1N 9J1
T 514 847 1117 NEUFarchitectes.com

Seal

ONTARIO ASSOCIATION OF ARCHITECTS
LUCIEN HAMOAD
LICENCE
8286

NEUF
ARCHITECT(E)S

Client

CLARIDGE HOMES

Project
DÉCOEUR RETIREMENT HOME

Location
2380 Tenth Line Road, Ottawa

No.
13677

NO	REVISION	DATE (yyyy.mm.dd)
A	SCHEMATIC REVIEW	2025.03.28
B	SCHEMATIC REVIEW	2025.04.03
C	INTERNAL REVIEW	2025.05.05
D	INTERNAL REVIEW	2025.05.15
E	INTERNAL REVIEW	2025.05.22
F	FOR COORDINATION	2025.06.05
G	FOR COORDINATION	2025.06.20
H	SPA - FOR COORDINATION	2025.07.23
I	SPA	2025.09.19
J	ISSUED FOR SPA	2025.09.29
K	RE-ISSUED FOR SPA	2026.04.16
L	RE-ISSUED FOR SPA	2026.08.14
M	RE-ISSUED FOR SPA	2026.08.28
N	RE-ISSUED FOR SPA	2026.10.22

Drawn by
AA

Checked by
CR / PV


DATE (aa.mm.jj)
2025-02-01

Scale
1 : 150

Drawing Title
BASEMENT FLOOR PLAN

Revision
N

Dwg Number
A200

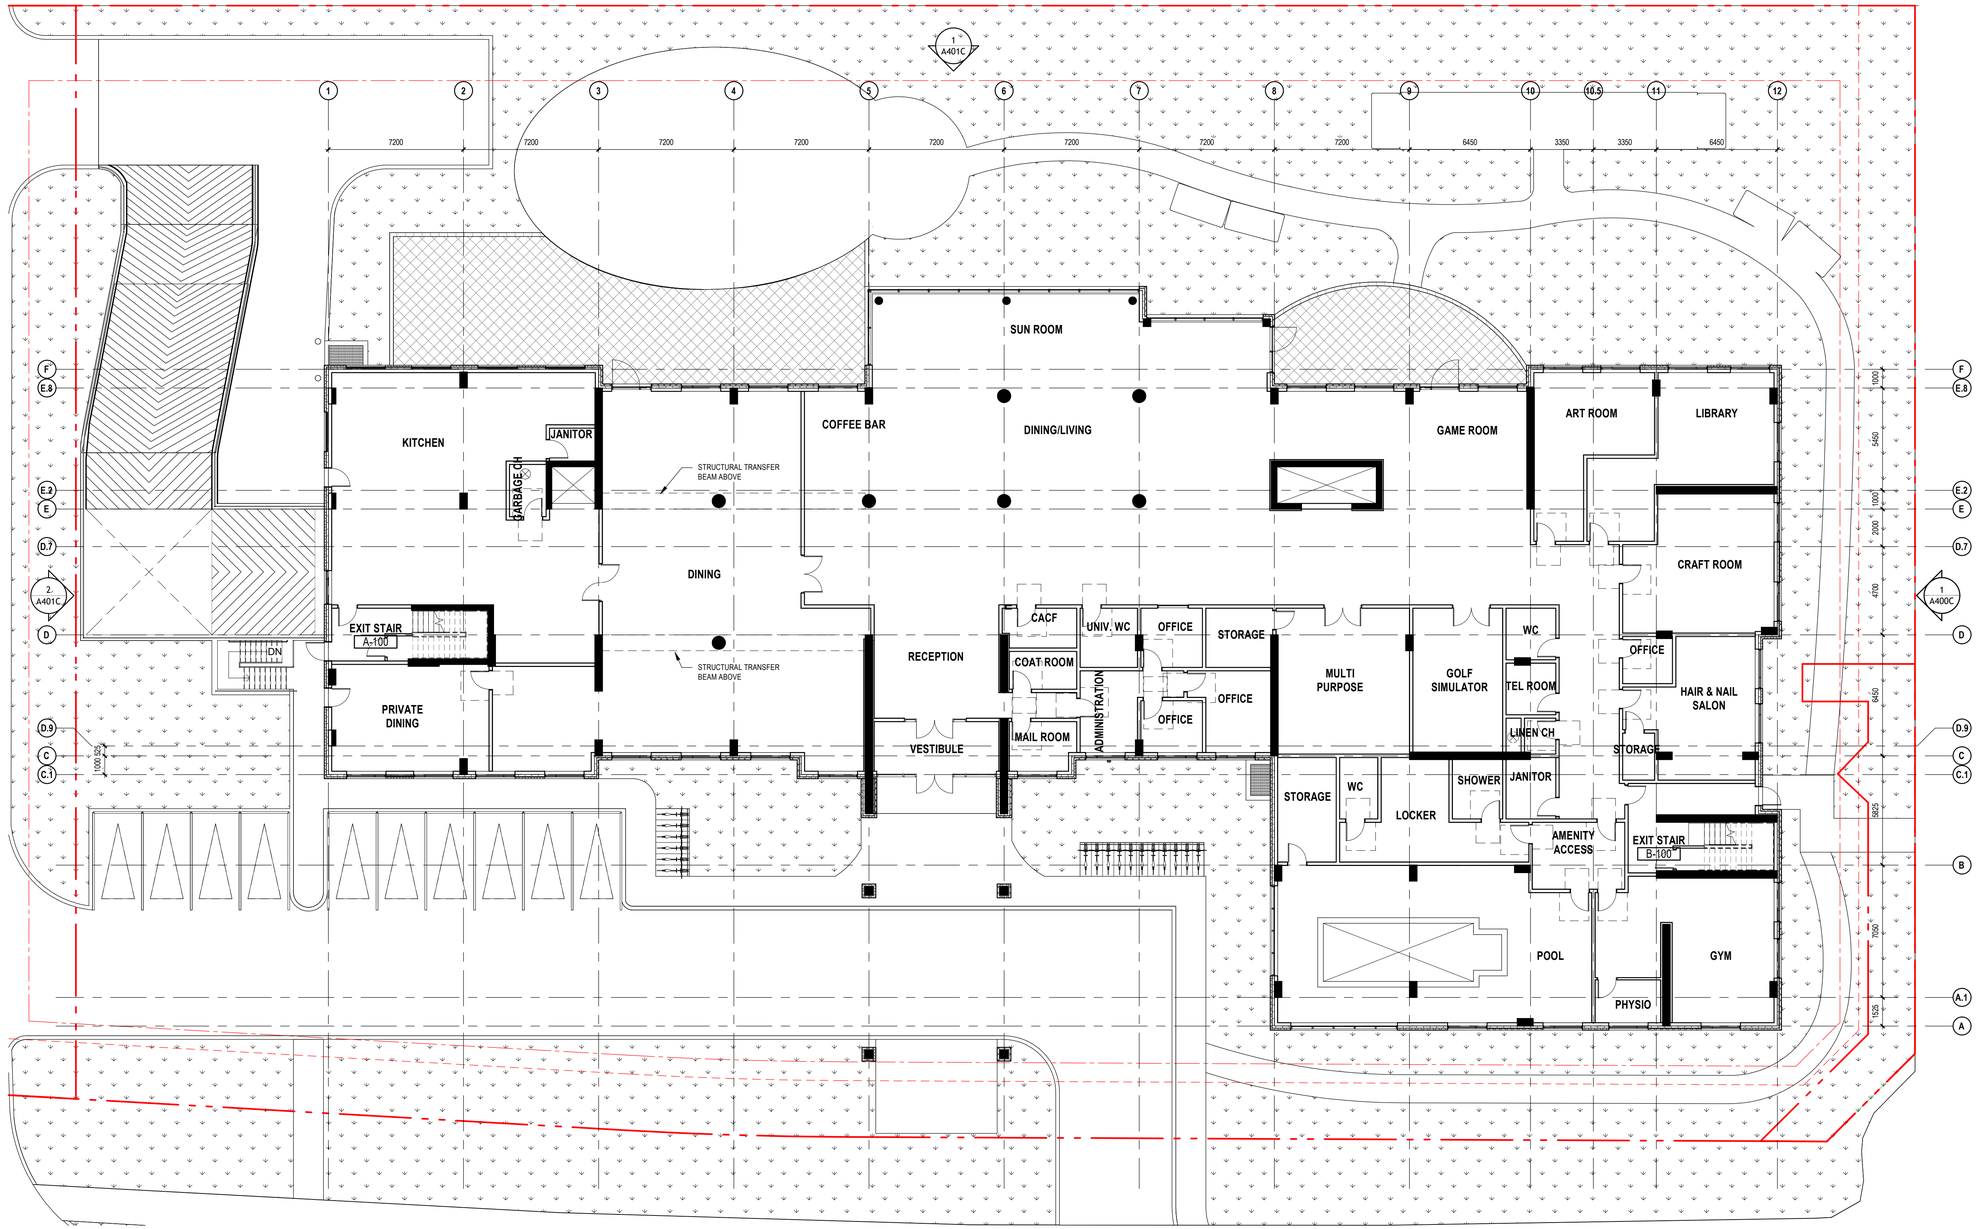

GROUND FLOOR PLAN
1 : 150
1
A201

Autodesk Docs://13677_DR_RET_HOME_R24/DECRH_13677_ARC_INT_R24.rvt

GENERAL NOTES

1. These architectural documents are the exclusive property of NEUF architect(e)s inc. and cannot be used, copied, or reproduced without written pre-authorisation.
2. The contractor is responsible for checking and verifying all dimensions with respect to the project. Any discrepancy shall be reported to the architect.
3. The architect must be notified of all errors, omissions, and discrepancies between these documents and those of the other professionals.
4. Do not scale drawings. The dimensions on these documents must be read and not measured.
5. These drawings are to be read in conjuction with all material relevant to the project.

Mechanical - Electrical Engineer
JAIN
7405 East Danbro Crescent, 2nd Floor Mississauga, Ontario, L5N 6P8
T 905 285 9900 jainconsultants.com

Structural Engineer
Goodeve Structural Inc.
18-77 Auriga Drive, Ottawa ON K2E 7Z7
T 613 226 4558 goodevestructural.ca

Landscape Architect
James B. Lennox & Associates
3302, Carling Avenue, Ottawa, ON, K2H 5A5
T 613 722 5168 jbla.ca

Civil
Novatech Eng. Consultants Ltd.
240, Michael Cowpland Drive, Suite 200, Ottawa ON K2M 1P6
T 613 234 9643 novatech-eng.com

Architect
NEUF Architectes INC.
10 Rideau Street, 4th floor, Ottawa ON K1N 9J1
T 514 847 1117 NEUFarchitectes.com

Seal

ONTARIO ASSOCIATION OF ARCHITECTS
LUCIEN HAMEAD
LICENCE
8286

NEUF
ARCHITECT(E)S

Client

CLARIDGE HOMES

Project

DÉCOEUR RETIREMENT HOME

Location
2380 Tenth Line Road, Ottawa

No.
13677

NO	REVISION	DATE (yyyy.mm.dd)
A	SCHEMATIC REVIEW	2025.03.28
B	SCHEMATIC REVIEW	2025.04.03
C	FOR CLIENT REVIEW	2025.05.01
D	INTERNAL REVIEW	2025.05.05
E	INTERNAL REVIEW	2025.05.15
F	INTERNAL REVIEW	2025.05.22
G	FOR COORDINATION	2025.06.05
H	FOR COORDINATION	2025.06.20
I	SPA - FOR COORDINATION	2025.07.23
J	SPA	2025.09.19
K	ISSUED FOR SPA	2025.09.29
L	RE-ISSUED FOR SPA	2026.04.16
M	RE-ISSUED FOR SPA	2026.08.14
N	RE-ISSUED FOR SPA	2026.08.28
O	RE-ISSUED FOR SPA	2026.10.22

Drawn by
AA

Checked by
CR / PV

DATE (aa.mm.jj)
2025-02-01


Scale
1 : 150

Drawing Title

GROUND FLOOR PLAN

Revision
O

Dwg Number
A201

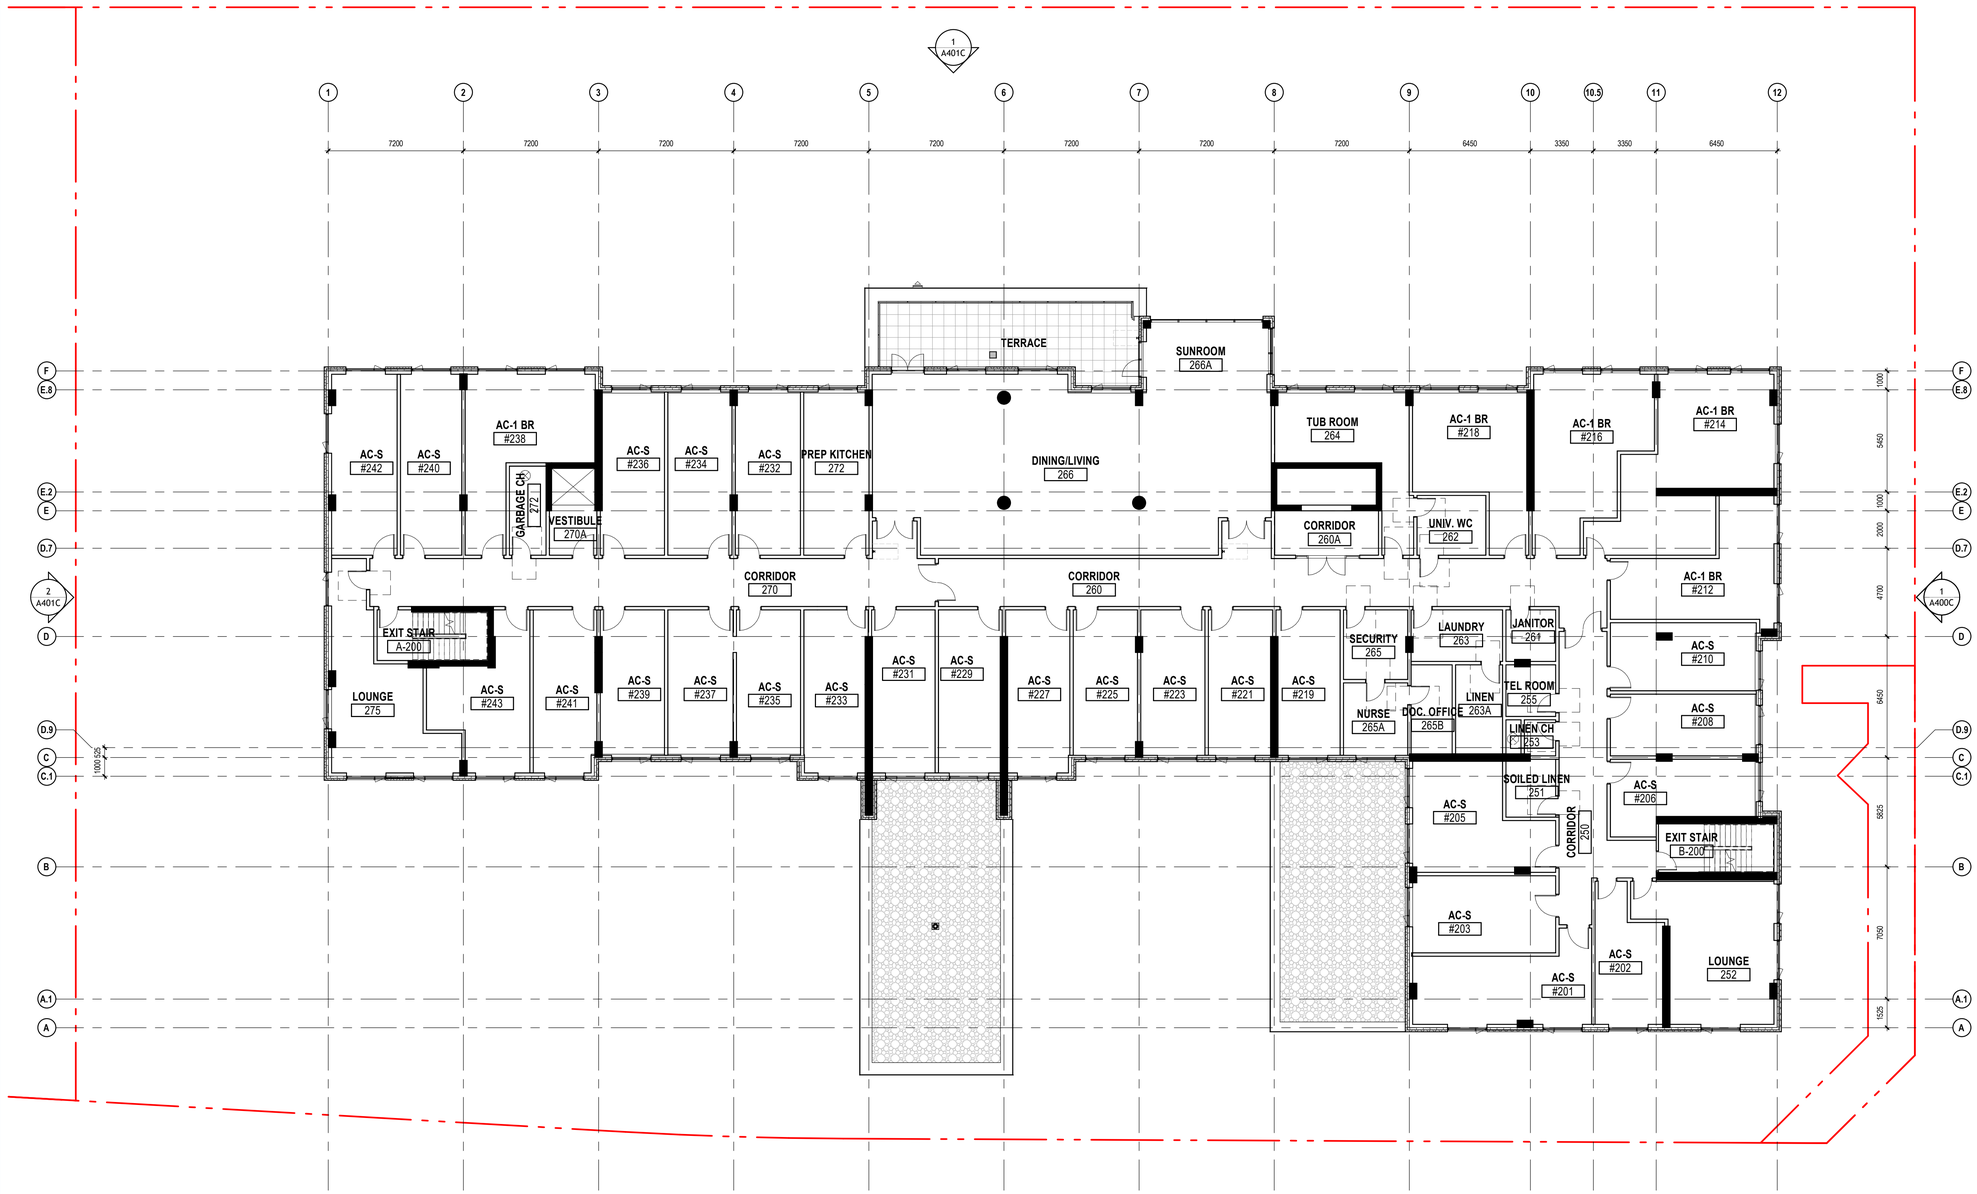

2ND FLOOR PLAN
1 : 150

2
A202

GENERAL NOTES

1. These architectural documents are the exclusive property of NEUF architect(e)s inc. and cannot be used, copied, or reproduced without written pre-authorisation.
2. The contractor is responsible for checking and verifying all dimensions with respect to the project. Any discrepancy shall be reported to the architect.
3. The architect must be notified of all errors, omissions, and discrepancies between these documents and those of the other professionals.
4. Do not scale drawings. The dimensions on these documents must be read and not measured.
5. These drawings are to be read in conjuction with all material relevant to the project.

Mechanical - Electrical Engineer
JAIN
7405 East Danbro Crescent, 2nd Floor Mississauga, Ontario, L5N 6P8
T 905 285 9900 jainconsultants.com

Structural Engineer
Goodeve Structural Inc.
18-77 Auriga Drive, Ottawa ON K2E 7Z7
T 613 226 4558 goodevestructural.ca

Landscape Architect
James B. Lennox & Associates
3302, Carling Avenue, Ottawa, ON, K2H 5A5
T 613 722 5168 jbla.ca

Civil
Novatech Eng. Consultants Ltd.
240, Michael Cowpland Drive, Suite 200, Ottawa ON K2M 1P6
T 613 234 9643 novatech-eng.com

Architect
NEUF Architectes INC.
10 Rideau Street, 4th floor, Ottawa ON K1N 9J1
T 514 847 1117 NEUFarchitectes.com

Seal

ONTARIO ASSOCIATION OF ARCHITECTS
LUCIEN HAMAD
LICENCE
8286

NEUF
ARCHITECT(E)S

Client

CLARIDGE HOMES

Project

DÉCOEUR RETIREMENT HOME

Location
2380 Tenth Line Road, Ottawa

No.
13677

NO	REVISION	DATE (yyyy.mm.dd)
A	SCHEMATIC REVIEW	2025.03.28
B	SCHEMATIC REVIEW	2025.04.03
C	FOR CLIENT REVIEW	2025.05.01
D	INTERNAL REVIEW	2025.05.05
E	INTERNAL REVIEW	2025.05.15
F	INTERNAL REVIEW	2025.05.22
G	FOR COORDINATION	2025.06.05
H	FOR COORDINATION	2025.06.20
I	SPA - FOR COORDINATION	2025.07.23
J	SPA	2025.09.19
K	ISSUED FOR SPA	2025.09.29
L	RE-ISSUED FOR SPA	2026.04.16
M	RE-ISSUED FOR SPA	2026.08.14
N	RE-ISSUED FOR SPA	2026.08.28
O	RE-ISSUED FOR SPA	2026.10.22

Drawn by
AA

Checked by
CR / PV

DATE (aa.mm.jj)
2025-02-01

Scale
1 : 150

Drawing Title
2ND FLOOR PLAN

Revision
O

Dwg Number
A202

Autodesk Docs://13677_DR_RET_HOME_R24/DECORH_13677_ARC_INT_R24.rvt



3RD FLOOR PLAN
1 : 150

1 A203

Autodesk Docs://13677_DR_RET_HOME_R24/DECRH_13677_ARC_INT_R24.rvt

GENERAL NOTES

1. These architectural documents are the exclusive property of NEUF architect(e)s inc. and cannot be used, copied, or reproduced without written pre-authorisation.
2. The contractor is responsible for checking and verifying all dimensions with respect to the project. Any discrepancy shall be reported to the architect.
3. The architect must be notified of all errors, omissions, and discrepancies between these documents and those of the other professionals.
4. Do not scale drawings. The dimensions on these documents must be read and not measured.
5. These drawings are to be read in conjuction with all material relevant to the project.

Mechanical - Electrical Engineer
JAIN
7405 East Danbro Crescent, 2nd Floor Mississauga, Ontario, L5N 6P8
T 905 285 9900 jainconsultants.com

Structural Engineer
Goodeve Structural Inc.
18-77 Auriga Drive, Ottawa ON K2E 7Z7
T 613 226 4558 goodevestructural.ca

Landscape Architect
James B. Lennox & Associates
3302, Carling Avenue, Ottawa, ON, K2H 5A5
T 613 722 5188 jbla.ca

Civil
Novatech Eng. Consultants Ltd.
240, Michael Cowpland Drive, Suite 200, Ottawa ON K2M 1P6
T 613 234 9643 novatech-eng.com

Architect
NEUF Architectes INC.
10 Rideau Street, 4th floor, Ottawa ON K1N 9J1
T 514 847 1117 NEUFarchitectes.com

Seal

ONTARIO ASSOCIATION OF ARCHITECTS
LUCIEN HAMEAD
LICENCE
8286

NEUF
ARCHITECT(E)S

Client

CLARIDGE HOMES

Project

DÉCOEUR RETIREMENT HOME

Location
2380 Tenth Line Road, Ottawa

No.
13677

NO	REVISION	DATE (yyyy.mm.dd)
A	SCHEMATIC REVIEW	2025.03.28
B	SCHEMATIC REVIEW	2025.04.03
C	FOR CLIENT REVIEW	2025.05.01
D	INTERNAL REVIEW	2025.05.05
E	INTERNAL REVIEW	2025.05.15
F	INTERNAL REVIEW	2025.05.22
G	FOR COORDINATION	2025.06.05
H	FOR COORDINATION	2025.06.20
I	SPA - FOR COORDINATION	2025.07.23
J	SPA	2025.09.19
K	ISSUED FOR SPA	2025.09.29
L	RE-ISSUED FOR SPA	2026.04.16
M	RE-ISSUED FOR SPA	2026.08.14
N	RE-ISSUED FOR SPA	2026.08.28
O	RE-ISSUED FOR SPA	2026.10.22

Drawn by
AA

Checked by
CR / PV

DATE (aa.mm.jj)
2025-02-01


Scale
1 : 150

Drawing Title

3RD FLOOR PLAN

Revision
O

Dwg Number
A203

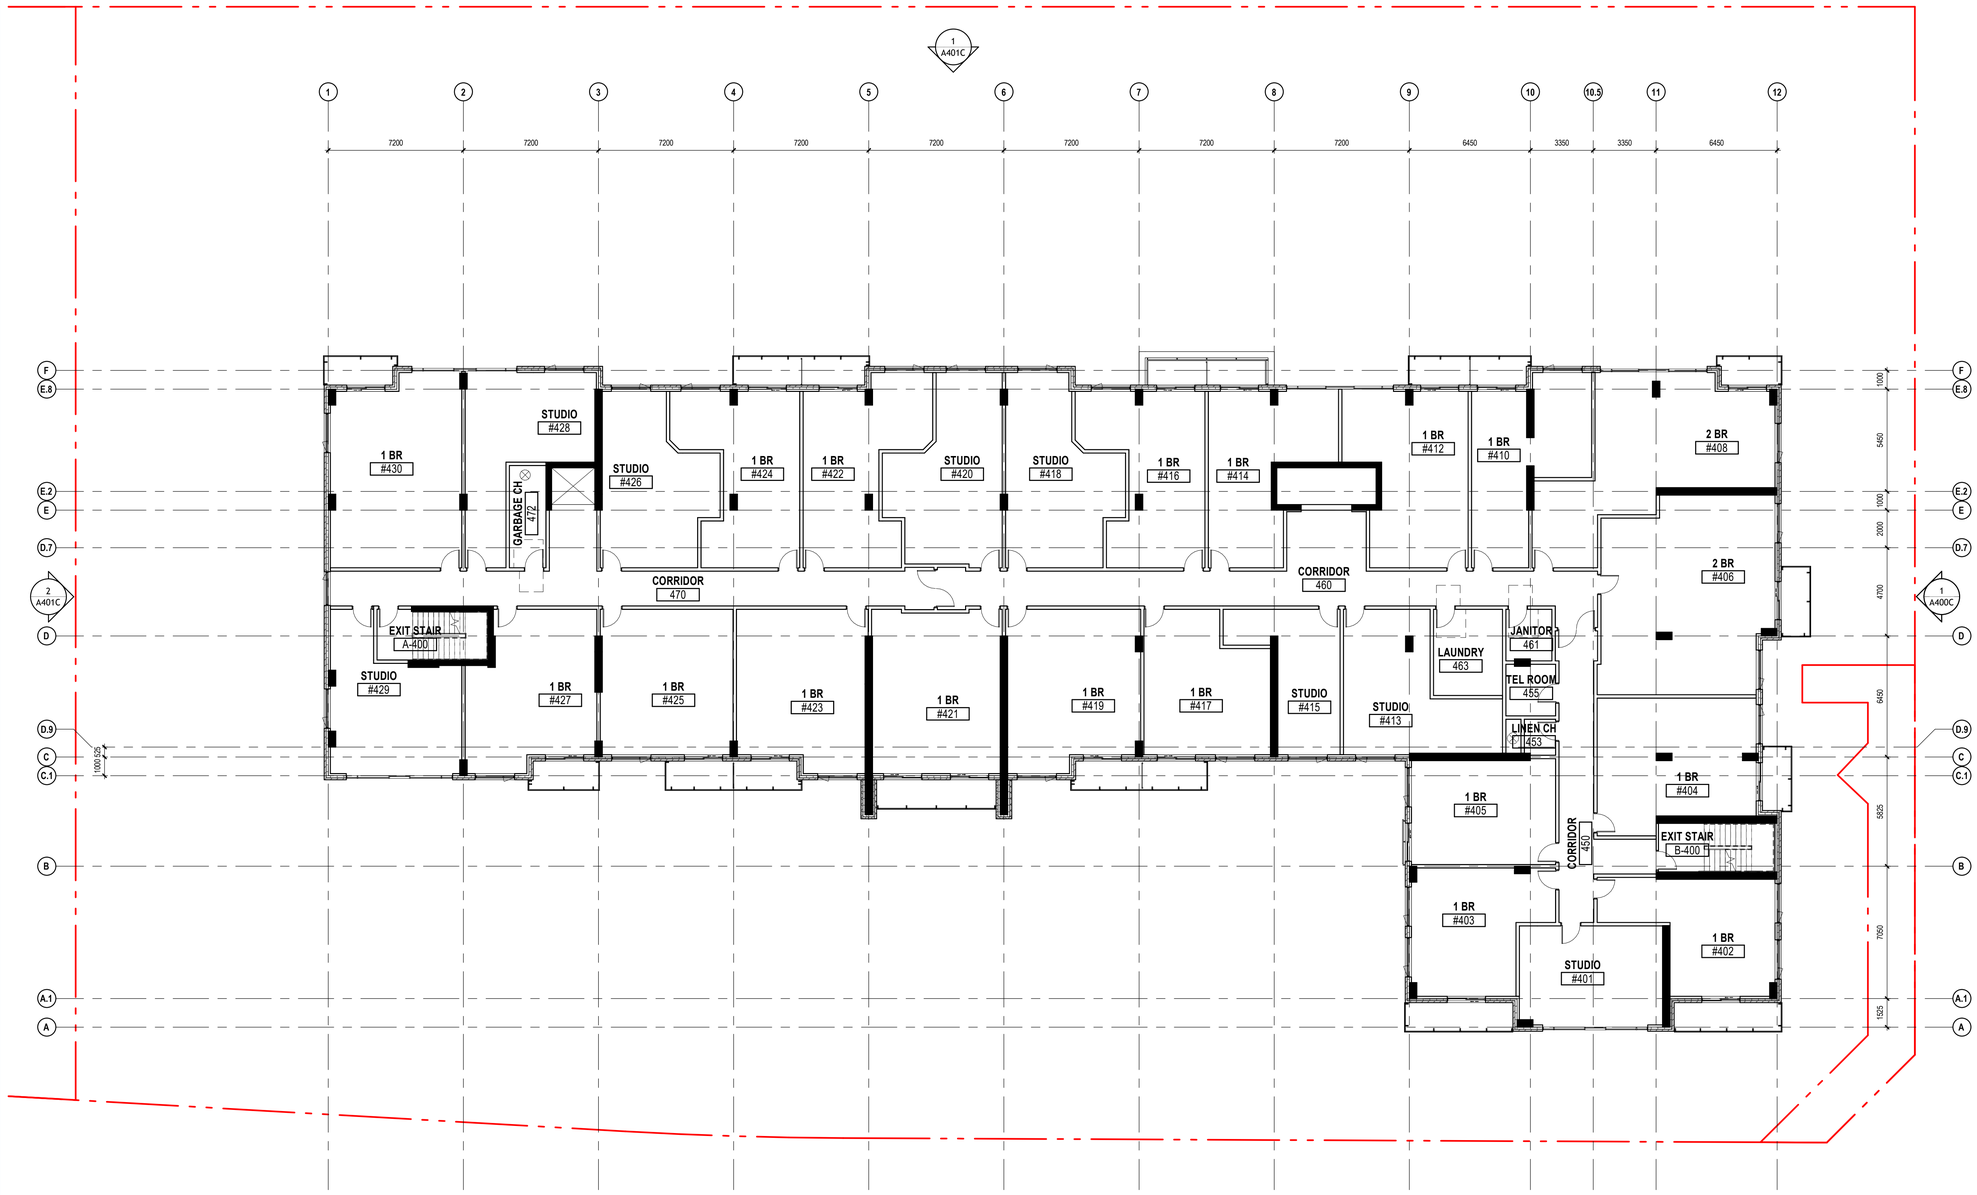

4TH & 5TH FLOOR PLAN
1 : 150

1 A204

Autodesk Docs://13677_DR_RET_HOME_R24/DECRH_13677_ARC_INT_R24.rvt

GENERAL NOTES

1. These architectural documents are the exclusive property of NEUF architect(e)s inc. and cannot be used, copied, or reproduced without written pre-authorisation.
2. The contractor is responsible for checking and verifying all dimensions with respect to the project. Any discrepancy shall be reported to the architect.
3. The architect must be notified of all errors, omissions, and discrepancies between these documents and those of the other professionals.
4. Do not scale drawings. The dimensions on these documents must be read and not measured.
5. These drawings are to be read in conjuction with all material relevant to the project.

Mechanical - Electrical Engineer
JAIN
7405 East Danbro Crescent, 2nd Floor Mississauga, Ontario, L5N 6P8
T 905 285 9900 jainconsultants.com

Structural Engineer
Goodeve Structural Inc.
18-77 Auriga Drive, Ottawa ON K2E 7Z7
T 613 226 4558 goodevestructural.ca

Landscape Architect
James B. Lennox & Associates
3302, Carling Avenue, Ottawa, ON, K2H 5A5
T 613 722 5168 jbla.ca

Civil
Novatech Eng. Consultants Ltd.
240, Michael Cowpland Drive, Suite 200, Ottawa ON K2M 1P6
T 613 234 9643 novatech-eng.com

Architect
NEUF Architectes INC.
10 Rideau Street, 4th floor, Ottawa ON K1N 9J1
T 514 847 1117 NEUFarchitectes.com

Seal

ONTARIO ASSOCIATION OF ARCHITECTS
LUCIEN HAMEAD
LICENCE
8286

NEUF
ARCHITECT(E)S

Client

CLARIDGE HOMES

Project

DÉCOEUR RETIREMENT HOME

Location
2380 Tenth Line Road, Ottawa

No.
13677

NO	REVISION	DATE (yyyy.mm.dd)
A	SCHEMATIC REVIEW	2025.03.28
B	SCHEMATIC REVIEW	2025.04.03
C	FOR CLIENT REVIEW	2025.05.01
D	INTERNAL REVIEW	2025.05.05
E	INTERNAL REVIEW	2025.05.15
F	INTERNAL REVIEW	2025.05.22
G	FOR COORDINATION	2025.06.05
H	FOR COORDINATION	2025.06.20
I	SPA - FOR COORDINATION	2025.07.23
J	SPA	2025.09.19
K	ISSUED FOR SPA	2025.09.29
L	RE-ISSUED FOR SPA	2026.04.16
M	RE-ISSUED FOR SPA	2026.08.14
N	RE-ISSUED FOR SPA	2026.08.28
O	RE-ISSUED FOR SPA	2026.10.22

Drawn by
AA

Checked by
CR / PV

DATE (aa.mm.jj)
2025-02-01


Scale
1 : 150

Drawing Title

4TH & 5TH FLOOR PLAN

Revision
O

Dwg Number
A204

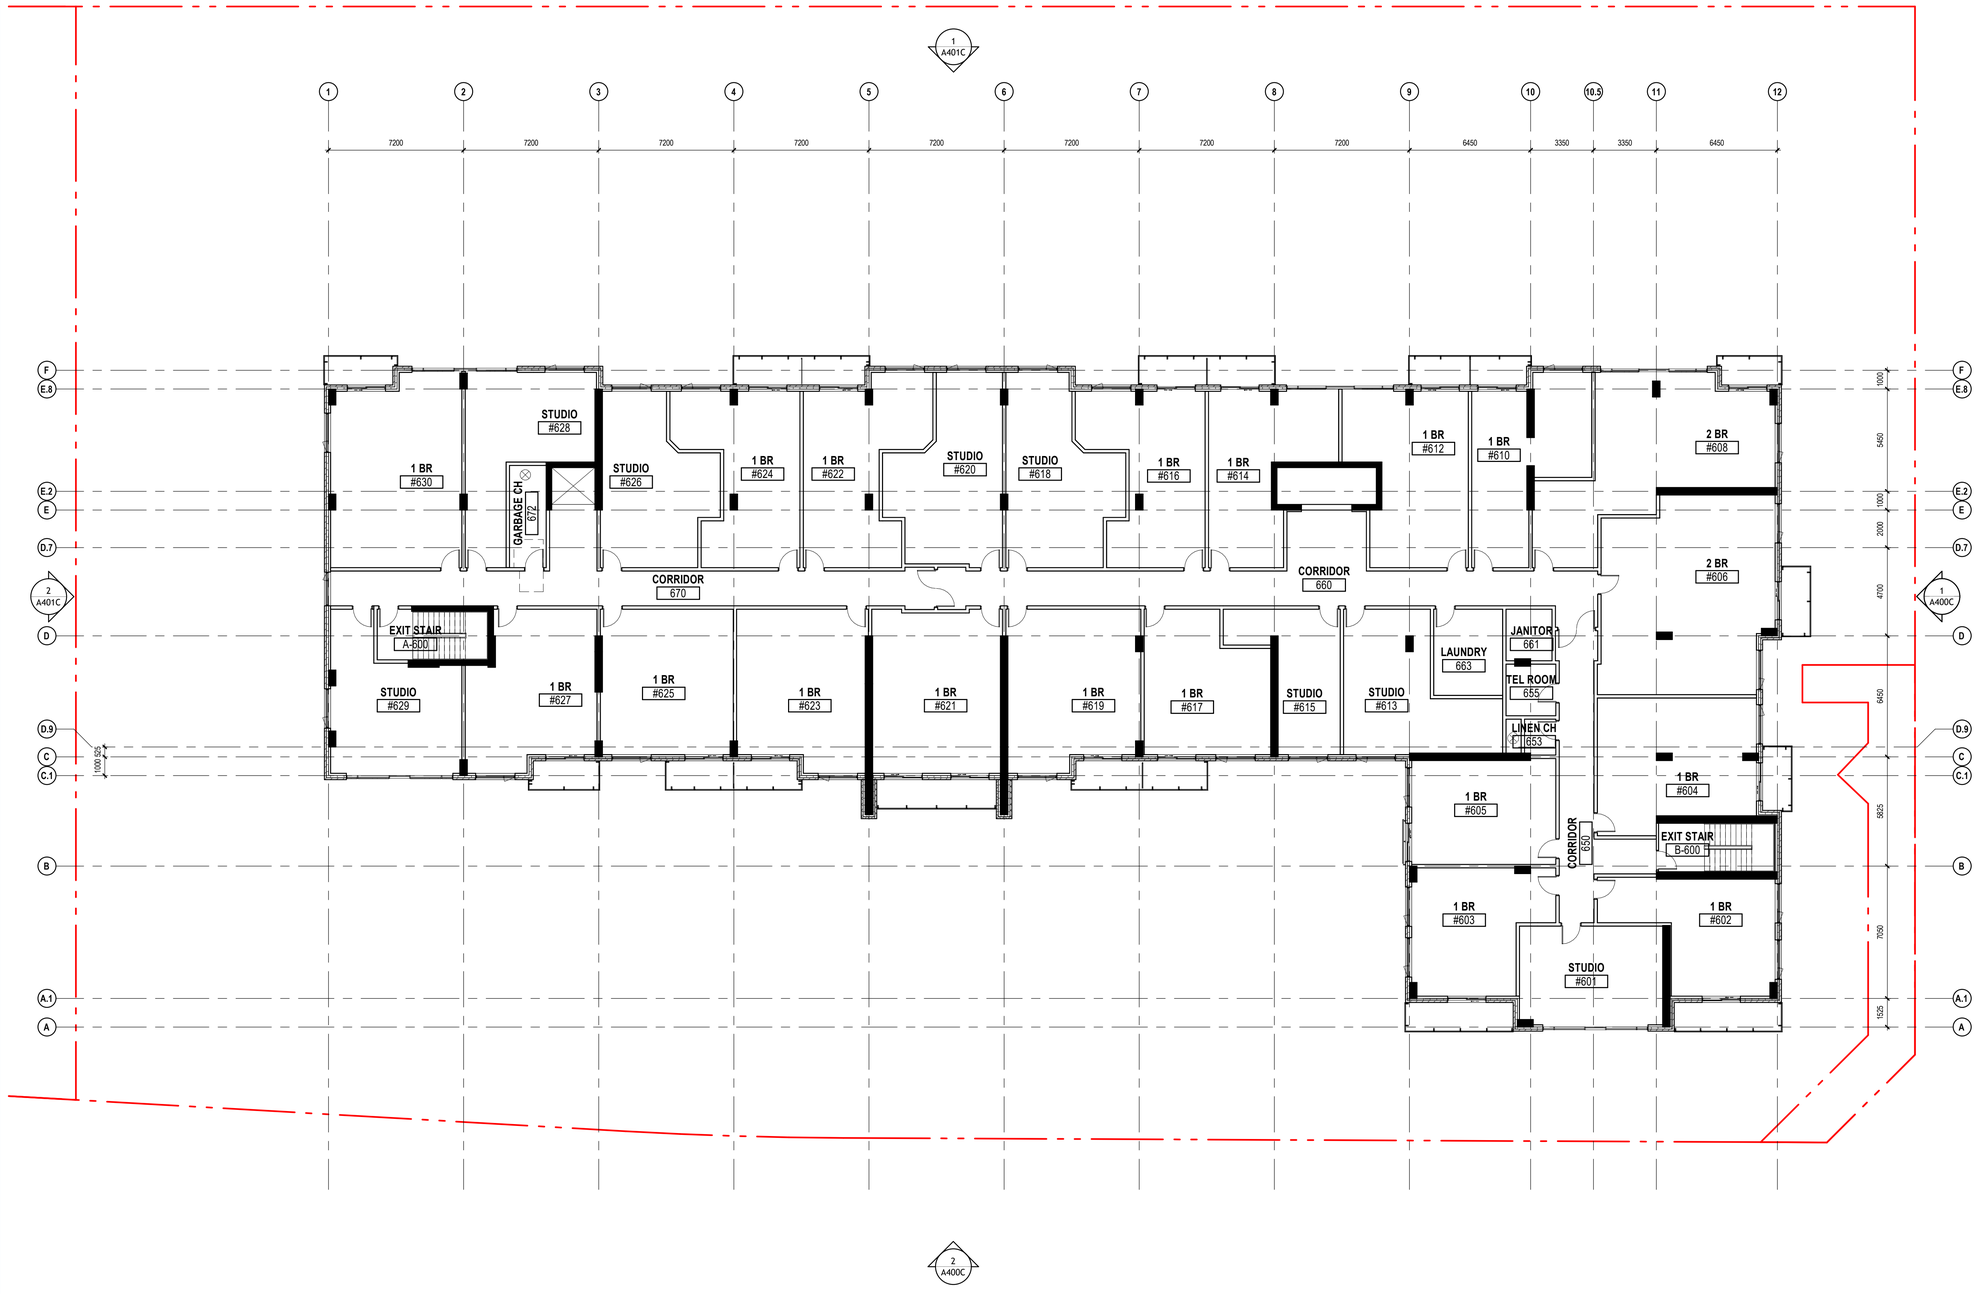

6TH FLOOR PLAN

1 : 150

1
A205

Autodesk Docs://13677_DR_RET_HOME_R24/DECRH_13677_ARC_INT_R24.rvt

GENERAL NOTES

1. These architectural documents are the exclusive property of NEUF architect(e)s inc. and cannot be used, copied, or reproduced without written pre-authorisation.
2. The contractor is responsible for checking and verifying all dimensions with respect to the project. Any discrepancy shall be reported to the architect.
3. The architect must be notified of all errors, omissions, and discrepancies between these documents and those of the other professionals.
4. Do not scale drawings. The dimensions on these documents must be read and not measured.
5. These drawings are to be read in conjuction with all material relevant to the project.

Mechanical - Electrical Engineer
JAIN
7405 East Danbro Crescent, 2nd Floor Mississauga, Ontario, L5N 6P8
T 905 285 9900 jainconsultants.com

Structural Engineer
Goodeve Structural Inc.
18-77 Auriga Drive, Ottawa ON K2E 7Z7
T 613 226 4558 goodevestructural.ca

Landscape Architect
James B. Lennox & Associates
3302, Carling Avenue, Ottawa, ON, K2H 5A5
T 613 722 5168 jbla.ca

Civil
Novatech Eng. Consultants Ltd.
240, Michael Cowpland Drive, Suite 200, Ottawa ON K2M 1P6
T 613 234 9643 novatech-eng.com

Architect
NEUF Architectes INC.
10 Rideau Street, 4th floor, Ottawa ON K1N 9J1
T 514 847 1117 NEUFarchitectes.com

Seal

ONTARIO ASSOCIATION OF ARCHITECTS
LUCIEN HAMEAD
LICENCE
8286

NEUF
ARCHITECT(E)S

Client

CLARIDGE HOMES

Project

DÉCOEUR
RETIREMENT HOME

Location
2380 Tenth Line Road,
Ottawa

No.
13677

NO	REVISION	DATE (yyyy.mm.dd)
A	SCHEMATIC REVIEW	2025.03.28
B	SCHEMATIC REVIEW	2025.04.03
C	FOR CLIENT REVIEW	2025.05.01
D	INTERNAL REVIEW	2025.05.05
E	INTERNAL REVIEW	2025.05.15
F	INTERNAL REVIEW	2025.05.22
G	FOR COORDINATION	2025.06.05
H	FOR COORDINATION	2025.06.20
I	SPA - FOR COORDINATION	2025.07.23
J	SPA	2025.09.19
K	ISSUED FOR SPA	2025.09.29
L	RE-ISSUED FOR SPA	2026.04.16
M	RE-ISSUED FOR SPA	2026.08.14
N	RE-ISSUED FOR SPA	2026.08.28
O	RE-ISSUED FOR SPA	2026.10.22

Drawn by
AA

Checked by
CR / PV

DATE (aa.mm.jj)
2025-02-01

Scale
1 : 150

Drawing Title

6TH FLOOR PLAN

Revision
O

Dwg Number
A205

10/22/2025 1:20:08 PM



EAST ELEVATION

1 : 125

1 / A400C



SOUTH ELEVATION

1 : 125

2 / A400C

ELEVATION KEYNOTE LEGEND

NOTE	DESCRIPTION
1C	MASONRY BRICK VENEER. COLOUR "RUTHERFORD" BY "FORTERRA". UNIT FORMAT 79mm HIGH X 257mm X 90mm. ALL GROUT AND SEALANT TO MATCH UNIT COLOUR
2A	ARCHITECTURAL MASONRY BLOCK. COLOUR "RENAISSANCE WHITE" BY "ARRISCRAFT". UNIT FORMAT 290mm X 590mm 90mm. ALL GROUT AND SEALANT TO MATCH UNIT COLOUR
2B	ARCHITECTURAL MASONRY BLOCK. COLOUR "RENAISSANCE WHITE" BY "ARRISCRAFT". UNIT FORMAT 90mm X 590mm 90mm. ALL GROUT AND SEALANT TO MATCH UNIT COLOUR
4A	CURTAIN WALL - EXTERIOR & INTERIOR FRAMES CLEAR ANODIZED. SEE CURTAIN WALL ELEVATION PAGE
8A	PREFINISHED ALUMINUM MODULAR PANELS. COLOUR "CLEAR ANODIZED"
8B	PREFINISHED ALUMINUM MODULAR PANELS. COLOUR MATCH OF PRELCO MEDIUM GREY "PC-8949V"
9A	GLAZED ANODIZED ALUMINUM ENTRY DOOR (SEE DOOR SCHEDULE)
9B	PAINTED STEEL DOOR (SEE DOOR SCHEDULE)
10	PREPAINTED METAL FLASHING. COLOUR TO MATCH EXTERIOR FINISH
11	PREPAINTED HORIZONTAL STEEL CLADDING. COLOUR "BONE WHITE"
14	ANODIZED ALUMINUM GUARDRAIL AND POSTS WITH TEMPERED GLASS PANELS. POSTS @ 1500 O/C MAX. COLOUR CLEAR ANODIZED
16A	SPANDREL. COLOUR CODE: CH2405675 BY BEIJING NORTHTECH GLASS CO., Ltd.
16B	SPANDREL. COLOUR CODE: CH2405676 BY BEIJING NORTHTECH GLASS CO., Ltd.
19	MASONRY BLOCK TRANSITION BAND, COMPOSED OF SPLIT FACE FINISH STONE UNITS. COLOUR "RENAISSANCE WHITE" BY "ARRISCRAFT". SEE DETAIL FOR CONFIGURATION
Z1	OVERFLOW SCUPPER. COLOUR TO MATCH WALL CLADDING

0 1 2 5 10m

NOTES GÉNÉRALES General Notes

1. Ces documents d'architecture sont la propriété exclusive de NEUF architect(e)s et ne pourront être utilisés, reproduits ou copiés sans autorisation écrite préalable. / These architectural documents are the exclusive property of NEUF architect(e)s and cannot be used, copied or reproduced without written pre-authorisation.
2. Les dimensions apparaissant aux documents devront être vérifiées par l'entrepreneur avant le début des travaux. / All dimensions which appear on the documents must be verified by the contractor prior to the commencement of work.
3. Veuillez aviser l'architecte de toute dimension erreur et/ou divergences entre ces documents et ceux des autres professionnels. / The architect must be notified of all errors, omissions and discrepancies between these documents and those of the others professionals.
4. Les dimensions sur ces documents doivent être lues et non mesurées. / The dimensions on these documents must be read and not measured.

MÉCANIQUE / ÉLECTRIQUE Mechanical / Electrical

JAIN
7400 East Dambro Crescent, 2nd Floor, Mississauga, ON L5N 6P8
905 285 9900 jainconsultants.com

STRUCTURE Structural

Adjeleian Allen Rubeli Limited
75 Albert Street, Suite 1005, Ottawa, ON K1P 5E7
613 232 5786 aar.ca

ARCHITECTURE DE PAYSAGE Landscape Architect

James B. Lennox & Associates
3332 Carling Avenue, Ottawa, ON K2H 5A8
613 722 5168 jbla.ca

CIVIL Civil

Novatech Eng. Consultants Ltd.
240 Michael Cowpland Drive, Suite 200, Ottawa, ON K2M 1P6
613 234 9643 novatech-eng.com

ARCHITECTES Architect

NEUF architect(e)s Inc.
10 Rideau Street, 4th floor, Ottawa, ON K1N 9J1
613 234 2274 NEUF.ca

SCEAU / Seal

ONTARIO ASSOCIATION OF ARCHITECTS
LUCIAN HOLLOAD
LICENCE
8286

NEUF
ARCHITECT(E)S

CLIENT Client

CLARIDGE HOMES
RIVERSTONE RETIREMENT COMMUNITIES

OUVRAGE Project

DÉCOEUR RETIREMENT HOME

EMPLACEMENT Location
2380 Tenth Line Road, Ottawa

NO PROJET No.
13677

NO	RÉVISION	DATE (aa-mm-jj)
A	INTERNAL REVIEW	2025.05.05
B	INTERNAL REVIEW	2025.05.15
C	INTERNAL REVIEW	2025.05.22
D	FOR COORDINATION	2025.06.05
E	FOR COORDINATION	2025.06.20
F	SPA - FOR COORDINATION	2025.07.23
G	SPA	2025.09.19
H	ISSUED FOR SPA	2025.09.29
I	RE-ISSUED FOR SPA	2026.04.16
J	RE-ISSUED FOR SPA	2026.08.14
K	RE-ISSUED FOR SPA	2026.08.28
L	RE-ISSUED FOR SPA	2026.10.22

DESSINÉ PAR Drawn by
AA

VÉRIFIÉ PAR Checked by
CR / PV

DATE (aa.mm.jj)
2025-02-01

ÉCHELLE Scale
1 : 125

TITRE DU DESSIN Drawing Title

COLOURED ELEVATIONS

RÉVISION Revision
L

NO. DESSIN Dwg Number
A400C

Autodesk Docs://13677_DR_RET_HOME_R24\DECR#1_13677_ARC_INT_R24.rvt

10/22/2026 1:20:21 PM



WEST ELEVATION
1 : 125
2 A401C

ELEVATION KEYNOTE LEGEND	
NOTE	DESCRIPTION
1C	MASONRY BRICK VENEER. COLOUR "RUTHERFORD" BY "FORTERRA". UNIT FORMAT 79mm HIGH X 257mm X 90mm. ALL GROUT AND SEALANT TO MATCH UNIT COLOUR
2A	ARCHITECTURAL MASONRY BLOCK. COLOUR "RENAISSANCE WHITE" BY "ARRISCRAFT". UNIT FORMAT 290mm X 590mm 90mm. ALL GROUT AND SEALANT TO MATCH UNIT COLOUR
2B	ARCHITECTURAL MASONRY BLOCK. COLOUR "RENAISSANCE WHITE" BY "ARRISCRAFT". UNIT FORMAT 90mm X 590mm 90mm. ALL GROUT AND SEALANT TO MATCH UNIT COLOUR
4A	CURTAIN WALL - EXTERIOR & INTERIOR FRAMES CLEAR ANODIZED. SEE CURTAIN WALL ELEVATION PAGE
8A	PREFINISHED ALUMINUM MODULAR PANELS. COLOUR "CLEAR ANODIZED"
8B	PREFINISHED ALUMINUM MODULAR PANELS. COLOUR MATCH OF PRELCO MEDIUM GREY "PC-8948V"
9A	GLAZED ANODIZED ALUMINUM ENTRY DOOR (SEE DOOR SCHEDULE)
9B	PAINTED STEEL DOOR (SEE DOOR SCHEDULE)
10	PREPAINTED METAL FLASHING. COLOUR TO MATCH EXTERIOR FINISH
11	PREPAINTED HORIZONTAL STEEL CLADDING. COLOUR "BONE WHITE"
14	ANODIZED ALUMINUM GUARDRAIL AND POSTS WITH TEMPERED GLASS PANELS. POSTS @ 1500 O/C MAX. COLOUR CLEAR ANODIZED
16A	SPANDREL. COLOUR CODE: CH2405675 BY BEIJING NORTHTECH GLASS CO., Ltd.
16B	SPANDREL. COLOUR CODE: CH2405676 BY BEIJING NORTHTECH GLASS CO., Ltd.
19	MASONRY BLOCK TRANSITION BAND, COMPOSED OF SPLIT FACE FINISH STONE UNITS. COLOUR "RENAISSANCE WHITE" BY "ARRISCRAFT". SEE DETAIL FOR CONFIGURATION
21	OVERFLOW SCUPPER. COLOUR TO MATCH WALL CLADDING

0 1 2 5 10m



NORTH ELEVATION
1 : 125
1 A401C

NOTES GÉNÉRALES General Notes

1. Ces documents d'architecture sont la propriété exclusive de NEUF architect(e)s et ne pourront être utilisés, reproduits ou copiés sans autorisation écrite préalable. / These architectural documents are the exclusive property of NEUF architect(e)s and cannot be used, copied or reproduced without written pre-authorisation.
2. Les dimensions apparaissant aux documents devront être vérifiées par l'entrepreneur avant le début des travaux. / All dimensions which appear on the documents must be verified by the contractor prior to the commencement of work.
3. Veuillez aviser l'architecte de toute dimension erreur et/ou divergences entre ces documents et ceux des autres professionnels. / The architect must be notified of all errors, omissions and discrepancies between these documents and those of the others professionals.
4. Les dimensions sur ces documents doivent être lues et non mesurées. / The dimensions on these documents must be read and not measured.

MÉCANIQUE / ÉLECTRIQUE Mechanical / Electrical
JAIN
7400 East Danbro Crescent, 2nd Floor, Mississauga, ON L5N 6P8
905 285 9900 jainconsultants.com

STRUCTURE Structural
Adjeleian Allen Rubeli Limited
75 Albert Street, Suite 1005, Ottawa, ON K1P 5E7
613 232 5786 aar.ca

ARCHITECTURE DE PAYSAGE Landscape Architect
James B. Lennox & Associates
3332 Carling Avenue, Ottawa, ON K2H 5A8
613 722 5168 jbla.ca

CIVIL Civil
Novatech Eng. Consultants Ltd.
240 Michael Cowpland Drive, Suite 200, Ottawa, ON K2M 1P6
613 234 9643 novatech-eng.com

ARCHITECTES Architect
NEUF architect(e)s Inc.
10 Rideau Street, 4th floor, Ottawa, ON K1N 9J1
613 234 2274 NEUF.ca

SCEAU / Seal

ONTARIO ASSOCIATION OF ARCHITECTS
LUCIEN HAMAD
LICENCE
8286

NEUF
ARCHITECT(E)S

CLIENT Client
CLARIDGE HOMES
RIVERSTONE RETIREMENT COMMUNITIES

OUVRAGE Project
DÉCOEUR RETIREMENT HOME

EMPLACEMENT Location
2380 Tenth Line Road, Ottawa

NO PROJET No.
13677

NO	RÉVISION	DATE (aa-mm-jj)
A	INTERNAL REVIEW	2025.05.05
B	INTERNAL REVIEW	2025.05.15
C	INTERNAL REVIEW	2025.05.22
D	FOR COORDINATION	2025.06.05
E	FOR COORDINATION	2025.06.20
F	SPA - FOR COORDINATION	2025.07.23
G	SPA	2025.09.19
H	ISSUED FOR SPA	2025.09.29
I	RE-ISSUED FOR SPA	2026.04.16
J	RE-ISSUED FOR SPA	2026.08.14
K	RE-ISSUED FOR SPA	2026.08.28
L	RE-ISSUED FOR SPA	2026.10.22

DESSINÉ PAR Drawn by
AA

VÉRIFIÉ PAR Checked by
CR / PV

DATE (aa.mm.jj)
2025-02-01

ÉCHELLE Scale
1 : 125

TITRE DU DESSIN Drawing Title
COLOURED ELEVATIONS

RÉVISION Revision
L

NO. DESSIN Dwg Number
A401C

Autodesk Docs://13677_DR_RET_HOME_R24\DECR41_13677_ARC_INT_R24.rvt

10/22/2026 1:20:26 PM



3D VIEW LOOKING SOUTH FROM DÉCOEUR DR.

3D VIEW NORTH-EAST FROM TENTH LINE ROAD

NOTES GÉNÉRALES General Notes

1. Ces documents d'architecture sont la propriété exclusive de NEUF architect(e)s et ne pourront être utilisés, reproduits ou copiés sans autorisation écrite préalable. / These architectural documents are the exclusive property of NEUF architect(e)s and cannot be used, copied or reproduced without written pre-authorisation.
2. Les dimensions apparaissant aux documents devront être vérifiées par l'entrepreneur avant le début des travaux. / All dimensions which appear on the documents must be verified by the contractor prior to the commencement of work.
3. Veuillez aviser l'architecte de toute dimension erreur et/ou divergences entre ces documents et ceux des autres professionnels. / The architect must be notified of all errors, omissions and discrepancies between these documents and those of the others professionals.
4. Les dimensions sur ces documents doivent être lues et non mesurées. / The dimensions on these documents must be read and not measured.

MÉCANIQUE / ÉLECTRIQUE Mechanical / Electrical
JAIN
7400 East Danbro Crescent, 2nd Floor, Mississauga, ON L5N 6P8
905 285 9900 jainconsultants.com

STRUCTURE Structural
Adjeleian Allen Rubeli Limited
75 Albert Street, Suite 1005, Ottawa, ON K1P 5E7
613 232 5786 aar.ca

ARCHITECTURE DE PAYSAGE Landscape Architect
James B. Lennox & Associates
3332 Carling Avenue, Ottawa, ON K2H 5A8
613 722 5168 jbla.ca

CIVIL Civil
Novatech Eng. Consultants Ltd.
240 Michael Cowpland Drive, Suite 200, Ottawa, ON K2M 1P6
613 234 9643 novatech-eng.com

ARCHITECTES Architect
NEUF architect(e)s Inc.
10 Rideau Street, 4th floor, Ottawa, ON K1N 9J1
613 234 2274 NEUF.ca

SCEAU / Seal

ONTARIO ASSOCIATION OF ARCHITECTS
LUCIAN HOLLOAD
LICENCE
8286

NEUF
ARCHITECT(E)S

CLIENT Client

CLARIDGE HOMES
RIVERSTONE RETIREMENT COMMUNITIES

OUVRAGE Project

DÉCOEUR RETIREMENT HOME

EMPLACEMENT Location
2380 Tenth Line Road, Ottawa

NO PROJET No.
13677

NO	RÉVISION	DATE (aa-mm-jj)
A	SPA	2025.09.19
B	ISSUED FOR SPA	2025.09.29
C	RE-ISSUED FOR SPA	2026.04.16
D	RE-ISSUED FOR SPA	2026.08.14
E	RE-ISSUED FOR SPA	2026.08.28
F	RE-ISSUED FOR SPA	2026.10.22

DESSINÉ PAR Drawn by
PI/AA

VÉRIFIÉ PAR Checked by
CR/LH

DATE (aa.mm.jj)
2025-09-15

ÉCHELLE Scale

TITRE DU DESSIN Drawing Title

PERSPECTIVES

RÉVISION Revision
F

NO. DESSIN Dwg Number
A1000

Autodesk Docs://13677_DR_RET. HOME_R24/DECRH_13677_ARC_INT_R24.rvt

10/22/2026 1:20:29 PM



3D AERIAL VIEW SOUTH-WEST FROM DÉCOEUR DR.

NOTES GÉNÉRALES General Notes

1. Ces documents d'architecture sont la propriété exclusive de NEUF architect(e)s et ne pourront être utilisés, reproduits ou copiés sans autorisation écrite préalable. / These architectural documents are the exclusive property of NEUF architect(e)s and cannot be used, copied or reproduced without written pre-authorisation.
2. Les dimensions apparaissant aux documents devront être vérifiées par l'entrepreneur avant le début des travaux. / All dimensions which appear on the documents must be verified by the contractor prior to the commencement of work.
3. Veuillez aviser l'architecte de toute dimension erreur et/ou divergences entre ces documents et ceux des autres professionnels. / The architect must be notified of all errors, omissions and discrepancies between these documents and those of the others professionals.
4. Les dimensions sur ces documents doivent être lues et non mesurées. / The dimensions on these documents must be read and not measured.

MÉCANIQUE / ÉLECTRIQUE Mechanical / Electrical
JAIN
7409 East Danbro Crescent, 2nd Floor, Mississauga, ON L5N 6P8
905 285 9900 jainconsultants.com

STRUCTURE Structural
Adjeleian Allen Rubeli Limited
75 Albert Street, Suite 1005, Ottawa, ON K1P 5E7
613 232 5786 aar.ca

ARCHITECTURE DE PAYSAGE Landscape Architect
James B. Lennox & Associates
3332 Carling Avenue, Ottawa, ON K2H 5A8
613 722 5168 jbla.ca

CIVIL Civil
Novatech Eng. Consultants Ltd.
240 Michael Cowpland Drive, Suite 200, Ottawa, ON K2M 1P6
613 234 9643 novatech-eng.com

ARCHITECTES Architect
NEUF architect(e)s Inc.
10 Rideau Street, 4th floor, Ottawa, ON K1N 9J1
613 234 2274 NEUF.ca

SCEAU / Seal

ONTARIO ASSOCIATION OF ARCHITECTS
LUCIAN HOLLOAD
LICENCE
8286

NEUF
ARCHITECT(E)S

CLIENT Client

CLARIDGE HOMES

RIVERSTONE RETIREMENT COMMUNITIES

OUVRAGE Project

DÉCOEUR RETIREMENT HOME

EMPLACEMENT Location
2380 Tenth Line Road, Ottawa

NO PROJET No.
13677

NO	RÉVISION	DATE (aa-mm-jj)
A	SPA	2025.09.19
B	ISSUED FOR SPA	2025.09.29
C	RE-ISSUED FOR SPA	2026.04.16
D	RE-ISSUED FOR SPA	2026.08.14
E	RE-ISSUED FOR SPA	2026.08.28
F	RE-ISSUED FOR SPA	2026.10.22

DESSINÉ PAR Drawn by
PI/AA

VÉRIFIÉ PAR Checked by
CR/LH

DATE (aa.mm.jj)
2023-01-01

ÉCHELLE Scale

TITRE DU DESSIN Drawing Title

PERSPECTIVES

RÉVISION Revision
F

NO. DESSIN Dwg Number
A1001

Autodesk Docs://13677_DR_RET_HOME_R24\DECRH_13677_ARC_INT_R24.rvt