


KEY PLAN
N.T.S.

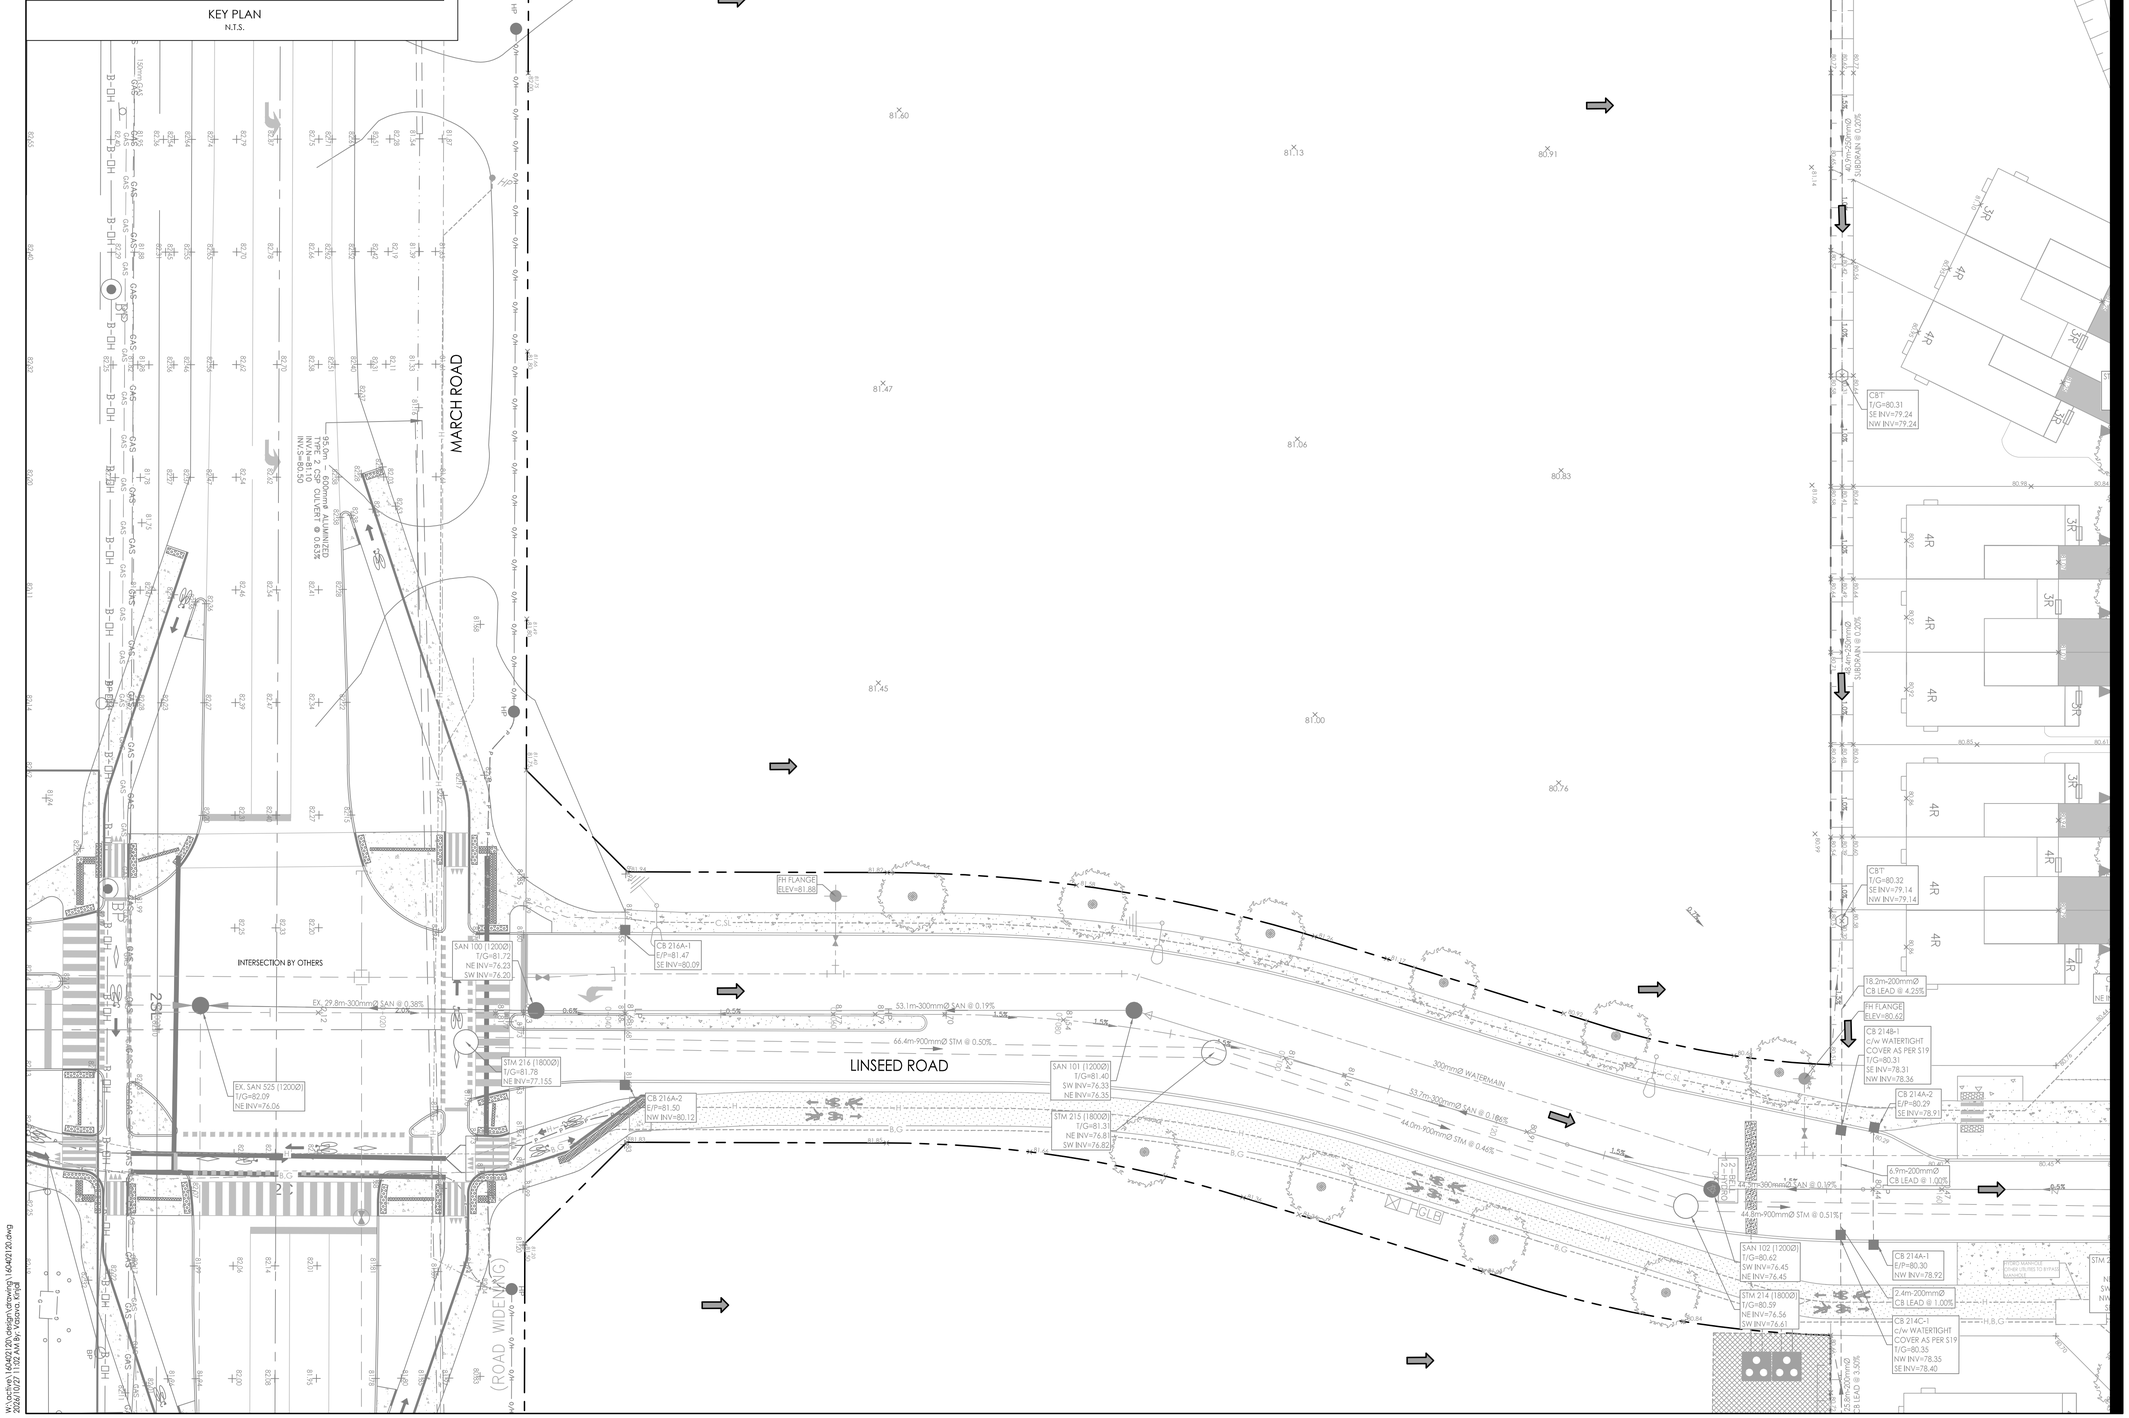

Stantec

Stantec Consulting Ltd.
400 - 1331 Clyde Avenue
Ottawa ON
Tel. 613.722.4420
www.stantec.com

Copyright Reserved

The Contractor shall verify and be responsible for all dimensions. DO NOT scale the drawing - any errors or omissions shall be reported to Stantec without delay.
The Copyrights to all designs and drawings are the property of Stantec. Reproduction or use for any purpose other than that authorized by Stantec is forbidden.

Legend

- EXISTING GROUND ELEVATIONS
- EXISTING WATERMAIN
- EXISTING VALVE AND VALVE BOX
- EXISTING VALVE CHAMBER
- EXISTING REDUCER
- EXISTING FIRE HYDRANT
- EXISTING SANITARY MH AND SEWER
- EXISTING STORM MH AND SEWER
- EXISTING CATCHBASIN MANHOLE
- EXISTING CATCHBASIN
- EXISTING GASMAIN
- EXISTING BELL LINE
- EXISTING ROGERS
- EXISTING OVERHEAD WIRES
- EXISTING UNDERGROUND HYDRO
- DIRECTION OF EXISTING OVERLAND FLOW

Notes

LINSEED ROAD DESIGN AND MARCH ROAD INTERSECTION GEOMETRY PER NORTHWOODS SUBDIVISION1020 & 1070 MARCH ROAD, STANTEC, 2025

6	REVISED SITE PLAN AND SERVICE LOCATIONS BLD C	KV	KS	26.10.26
5	REVISED BUILDING FOOTPRINTS	KV	KS	26.09.02
4	REVISED SITE PLAN AND SERVICE LOCATIONS BLD A & B	KV	KS	26.06.25
3	REVISED SITE PLAN AND CITY COMMENTS	KV	KS	26.05.20
2	WATER ENTRY BUILDING C	KV	KS	26.03.19
1	REVISED SITE PLAN	KV	KS	26.03.17
0	ISSUED FOR SPA	MJS	KS	25.11.07
Revision		By	Appd.	YY.MM.DD
File Name: 160402120.dwg		MJS (Dwn.)	DT (Chkd.)	MJS (Dsgn.) 25.09.30 YY.MM.DD

Permit-Seal

Client/Project

MATTAMY HOMES LTD.
50 HINES ROAD, SUITE 100
OTTAWA, ON, K2K 2M5

NORTHWOODS SUBDIVISION
PHASE 6, BLOCK 454

OTTAWA, ON, CANADA

Title

EXISTING CONDITIONS PLAN

Project No.	Scale	Sheet	Revision
160402120	1:250 (0 2.5 7.5 12.5m)	2 of 7	6
Drawing No.			
EX-1			

PLAN # 19393

D07-12-25-0148

ORIGINAL SHEET - ARCH D

20260108 11:02:22 (GMT) plotted by: kevin.vanhuyse@stantec.com
Dwg: C:\Users\kevin.vanhuyse\Documents\160402120_kevin.vanhuyse.rvt