
Year 2002


Sub Catchment ID	Total Area (m²)	Hard Surface (m²)	Gravel Surface (m²)	Soft Surface (m²)	Runoff Coefficient, C
EXT-1	17376.13	1098.71	895.38	15382.04	**0.27**
EXT-2	635.82	0.00	0.00	635.82	**0.20**
EXT-3	762.36	191.94	59.09	511.33	**0.41**
EXT-4	362.96	362.96	0.00	0.00	**0.90**
EX-1	3607.80	0.00	2441.86	1165.94	**0.54**
EX-2	10699.89	274.59	3632.74	6792.56	**0.39**
EX-3	5122.67	150.19	2048.70	2923.78	**0.42**
EX-4	2178.41	0.00	0.00	2178.41	**0.20**
EX-5	2638.07	116.02	1914.37	607.68	**0.59**
EX-6	20391.57	2296.01	2287.98	15807.58	**0.33**
SUM	63775.68	4490.42	13280.11	46005.15	

C values used	
Hard	**0.90**
Gravel	**0.70**
Grass	**0.20**

Year 2024

Sub Catchment ID	Total Area (m²)	Hard Surface (m²)	Gravel Surface (m²)	Soft Surface (m²)	Runoff Coefficient, C
EXT-1	17376.13	1098.71	895.38	15382.04	**0.27**
EXT-2	635.82	0.00	0.00	635.82	**0.20**
EXT-3	762.36	191.94	59.09	511.33	**0.41**
EXT-4	362.96	362.96	0.00	0.00	**0.90**
S-1	3608.46	0.00	2439.85	1168.62	**0.54**
S-2A	4233.94	1.00	2675.25	1557.69	**0.52**
S-2B	3800.61	894.56	2569.33	336.72	**0.70**
S-3A	2853.94	63.41	1942.97	847.56	**0.56**
S-3B	5451.01	1326.66	2761.79	1362.56	**0.62**
S-4	1698.75	0.00	0.00	1698.75	**0.20**
S-5	2638.07	2154.78	83.75	399.54	**0.79**
S-6	20353.63	3221.05	1192.40	15940.18	**0.34**
SUM	63775.68	9315.07	14619.80	39840.81	

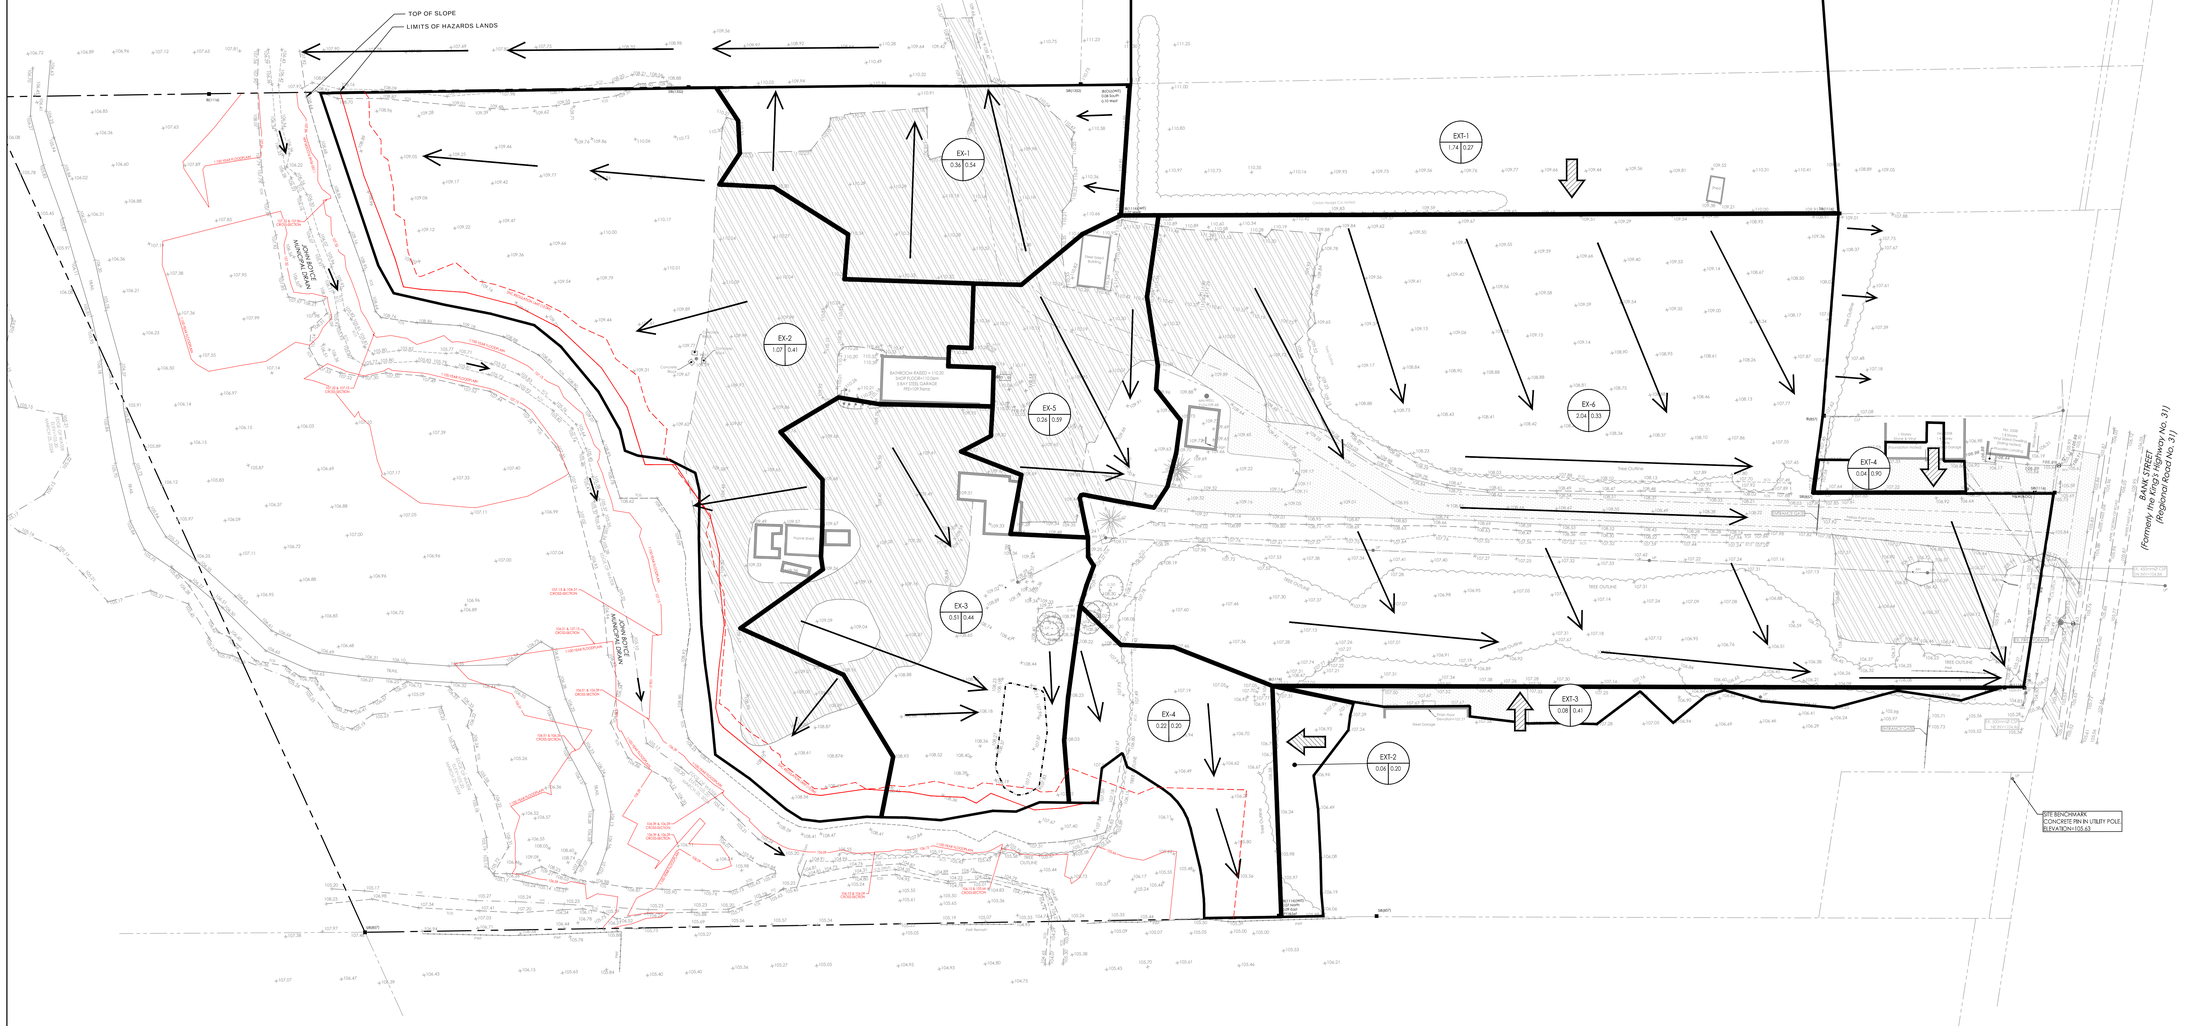

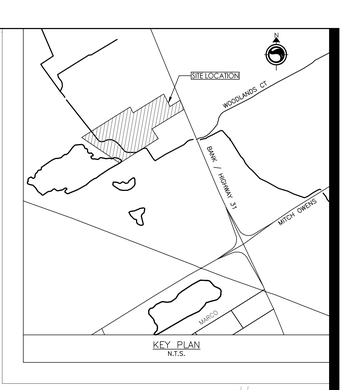

Stantec

Stantec Consulting Ltd.
400 - 1331 Clyde Avenue
Ottawa ON
Tel. 613.722.4420
www.stantec.com

Copyright Reserved
The Contractor shall verify and be responsible for all dimensions. DO NOT scale the drawing - any errors or omissions shall be reported to Stantec without delay.
The Copyrights to all designs and drawings are the property of Stantec. Reproduction or use for any purpose other than that authorized by Stantec is forbidden.

Legend

- AREA ID (OFF-SITE 1; 1.00 / 0.85)
- RUNOFF COEFFICIENT
- STORM DRAINAGE AREA No.
- STORM DRAINAGE BOUNDARY
- EXISTING STORM SEWER OR CULVERT
- EXISTING CATCHBASIN
- DIRECTION OF MAJOR OVERLAND FLOW
- DIRECTION OF EXTERNAL OVERLAND FLOW
- EXISTING ELEVATION (106.92)
- EXISTING ASPHALT ACCESS AND PARKING
- EXISTING GRAVEL ACCESS AND PARKING
- REGULATION LIMIT PER SNCA
- LIMITS OF HAZARD LANDS

Notes

3	REVISED PER COMMENTS	MJS	PM	26.10.28
2	REVISED PER CITY COMMENTS	MJS	PM	26.07.24
1	REVISED PER CITY COMMENTS	MJS	PM	25.12.23
0	ISSUED TO CITY FOR SPA	MJS	PM	25.02.14
Revision		By	Appd.	YY.MM.DD

File Name: 160401995 D8		MJS	DT	24.08.16
		Dwn.	Chkd.	Dsgn. YY.MM.DD

Permit-Seal

LICENSED PROFESSIONAL ENGINEER
D. C. THIFFAULT
100186107
2026-10-28
PROVINCE OF ONTARIO

Client/Project

5360 BANK STREET ZONING BYLAW AMENDMENT AND SITE PLAN CONTROL

GREELY SAND & GRAVEL INC.
1971 OLD PRESCOTT ROAD
GREELY, ON

Title

PRE DEVELOPMENT (2002) STORM DRAINAGE PLAN

Project No.	Scale	Sheet	Revision
160401995	1:500 (0 5 15 25m)	4 of 5	3

Drawing No. SD-1

CITY FILE No. D07-12-25-0072 PLAN No. 19295

W:\Live\cm\160401995\design\drawings\160401995-D8.dwg
2026/10/28 3:47 PM By: Shane, Wade

ORIGINAL SHEET - ARCH E