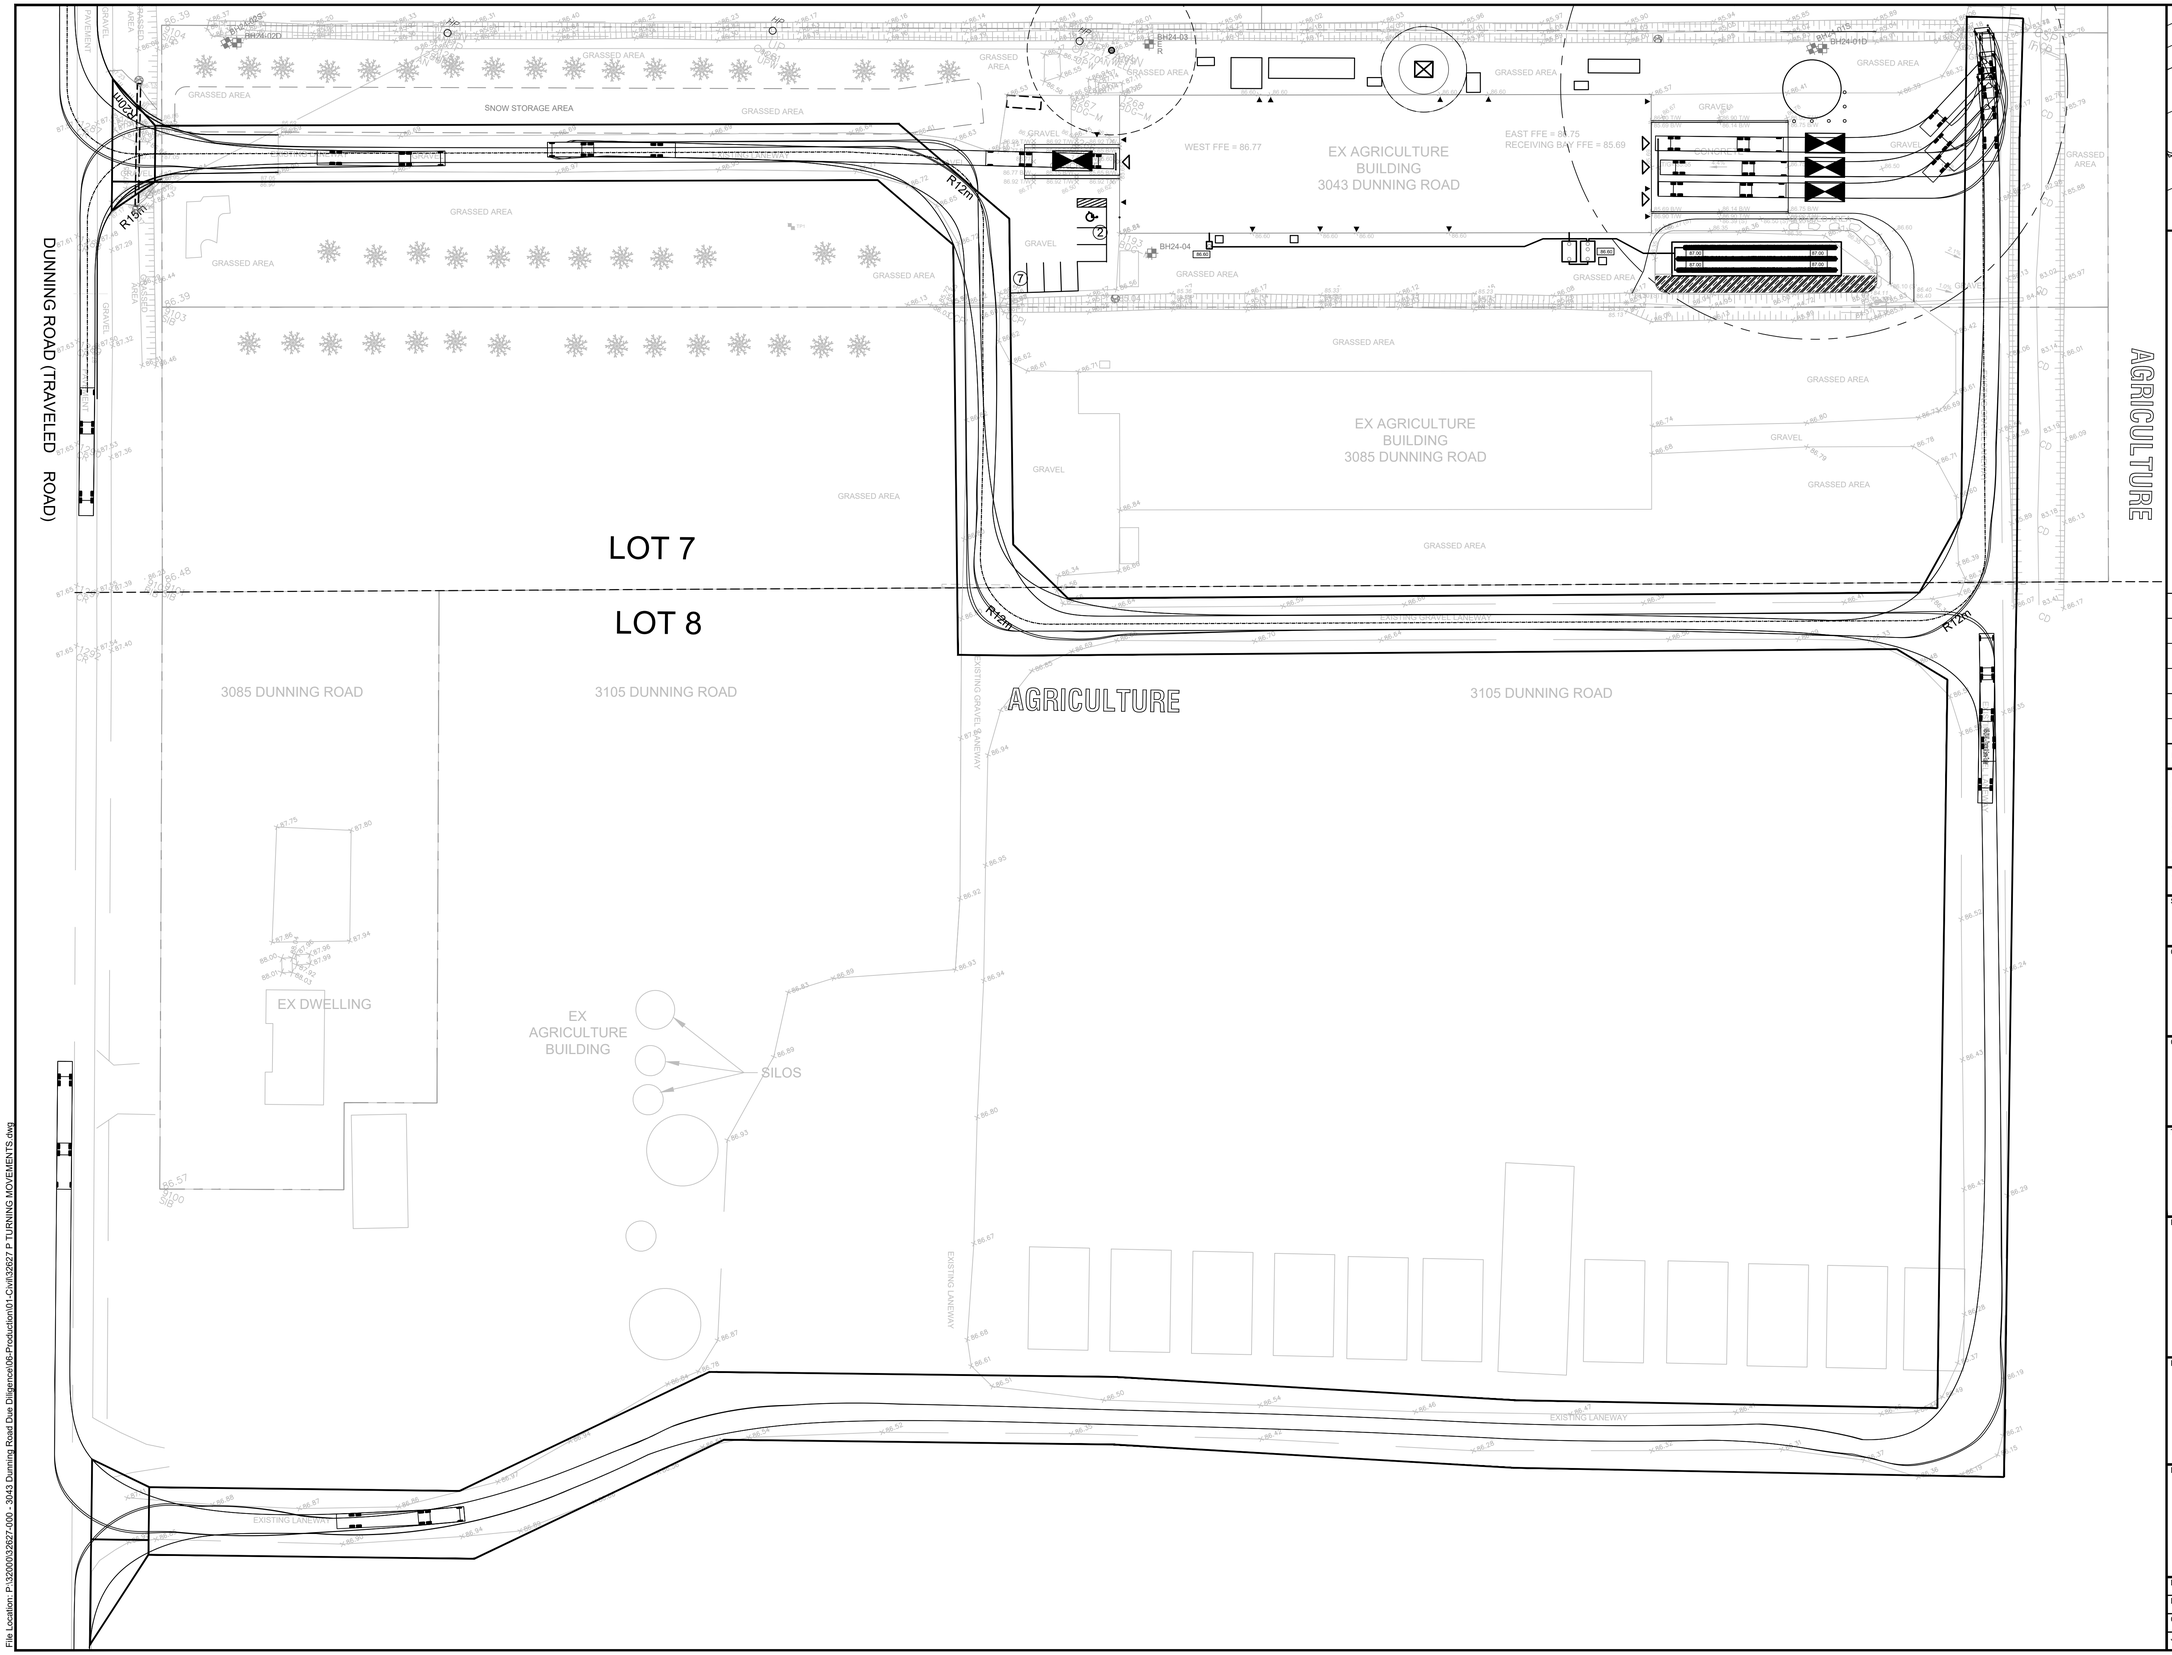


LEGEND:

- PEDESTRIAN DOOR LOCATION (EXIT/ACCESS DOOR)
- OVERHEAD DOOR LOCATION
- EXISTING WELL
- BARRIER FREE PARKING SPACE
- (6) PARKING COUNT
- BOLLARDS TYP.
- EXISTING HYDRO POLE
- ACCESS EASEMENT
- PROPERTY LIMITS
- LOADING SPACE
- FIRE ROUTE

No.	ISSUE / REVISION	DD/MM/YY
01	ISSUED FOR SITE PLAN APPROVAL	02/07/26

THESE DRAWINGS HAVE BEEN PRODUCED BY J.L. RICHARDS & ASSOCIATES LIMITED AND ARE SUBJECT TO COPYRIGHT AND USE RESTRICTIONS SET OUT IN THE APPLICABLE PROJECT CONTRACT. ANY USE, REUSE, OR MODIFICATION OF THESE DRAWINGS FOR PURPOSES OTHER THAN THE ORIGINAL PROJECT OR EXECUTION OF THE DESCRIBED WORK IS NOT PERMITTED OR ENDORSED WITHOUT THE PRIOR WRITTEN AUTHORIZATION OF JLR. JLR MAKES NO WARRANTIES, EITHER EXPRESS OR IMPLIED, OF THE SUITABILITY OR FITNESS OF THESE DRAWINGS FOR ANY OTHER PURPOSE, AND ANY PARTY WHICH CHOOSES TO USE, MODIFY, OR OTHERWISE RELY ON THESE DRAWINGS WITHOUT JLR'S AUTHORIZATION ACCEPTS THESE LIMITATIONS AND DOES SO AT THEIR SOLE RISK AND WITHOUT LIABILITY TO JLR.

VERIFY SHEET SIZE AND SCALES. THE BAR TO THE RIGHT IS 25mm IF THIS IS A FULL SIZE DRAWING. 0 25mm

SCALE: 1:500

0 5 10 20 30 40m

CLIENT:

LAPLANTE POULTRY FARMS LTD.
3043 DUNNING RD,
OTTAWA, ON K0A 3E0

CONSULTANT: www.jlrichards.ca

J.L.Richards
ENGINEERS · ARCHITECTS · PLANNERS

TOPOGRAPHIC INFORMATION:
PREPARED BY: DUTRISAC SURVEYING INC.
DATED: 2026-12-04
HORIZONTAL DATUM: MTM ZONE 9, NAD 83 (CSRS) 2010
VERTICAL DATUM: CGVD28:78

PROFESSIONAL STAMP

PROJECT NORTH

PROJECT:

LAPLANTE POULTRY FARMS LTD

3043 DUNNING ROAD, OTTAWA, ONTARIO

DRAWING:

TURNING MOVEMENT

DESIGN: WR	
DRAWN: NQ	DRAWING #:
CHECKED: LJ	C00
JLR #: 32627	

PLOT DATE: Thursday, October 29, 2026 11:31:00 AM

File Location: P:\32000\32627-000 - 3043 Dunning Road Due Diligence\06-Production\01-Civil\32627-P TURNING MOVEMENTS.dwg