




1 A.9 EAST ELEVATION
FLAVESCENT LANE

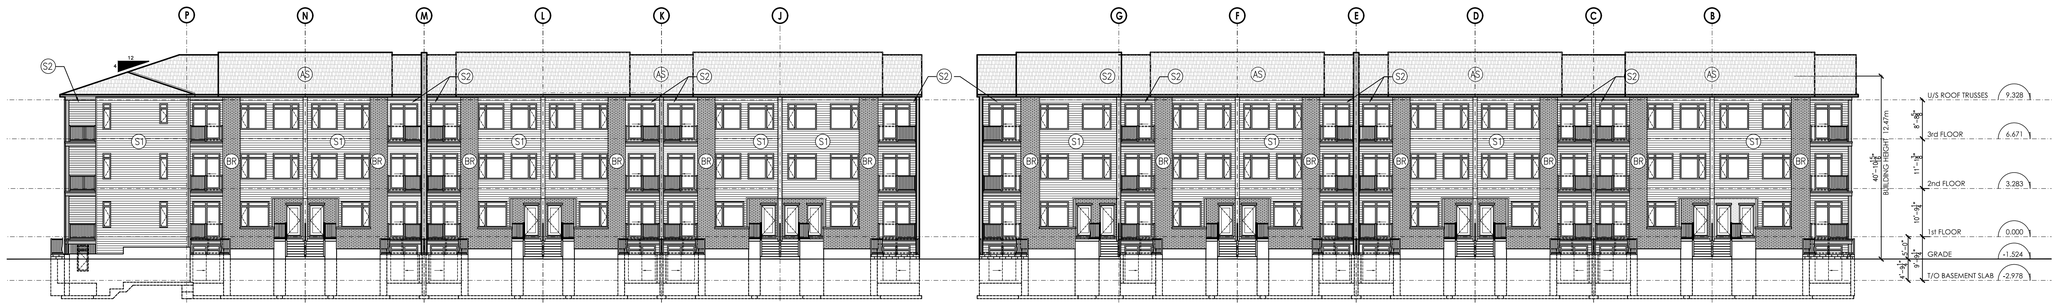

2 A.9 WEST ELEVATION
FRONTING PRIVATE DRIVEWAY

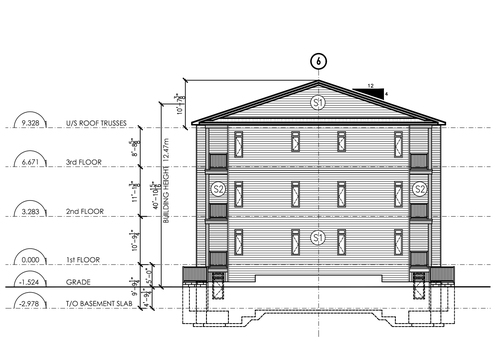


3 A.9 SOUTH ELEVATION
SIDE JESSIE CHENEVERT WALK

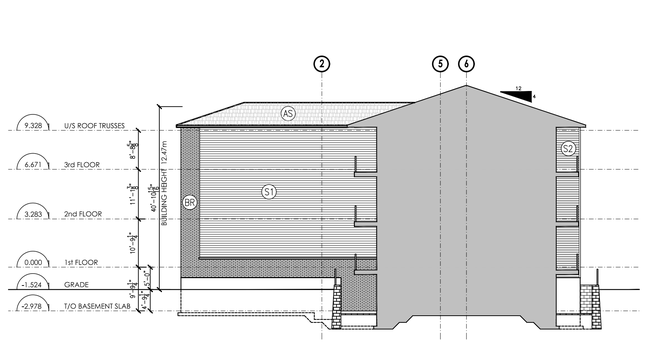

4 A.9 SOUTH ELEVATION
FRONTING PRIVATE DRIVEWAY



5 A.9 NORTH ELEVATION
EARL ARMSTRONG ROAD

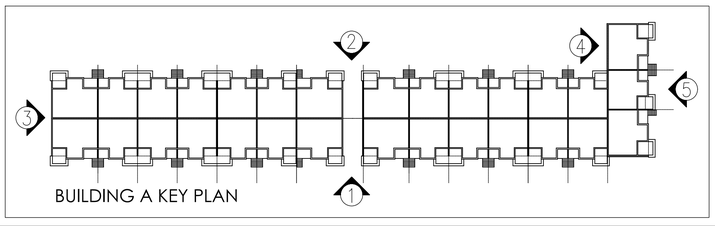

BUILDING A KEY PLAN

LEGEND

- S1 LIGHT SIDING
- S2 DARK SIDING
- BR BRICK
- AS ASPHALT SHINGLES

LATEST REVISIONS:

No.	NOTES	DATE ISSUED
R1	BREEZEWAY ELIMINATED	11-03-26

REVIEWED BY:

JUGAL DESAI
CONSTRUCTION PROJECT
SUPERVISOR -BCIN 508502

URBANDALE CONSTRUCTION LIMITED
2193 ARCH STREET, OTTAWA
"There's Comfort in Higher Standards"

SITE: **PH7 BLOCK 2 RIVERSIDE SOUTH**

PROJECT:

TOWN CENTRE STACKED CONDO BLOCKS

DWG:

BUILDING A COMPARTMENTS 1 & 2 BASEMENT FLOOR PLAN

SCALE: **1/16"=1'-0"**

DATE: **APRIL 13,2026**

DWG No: **9** OF 11