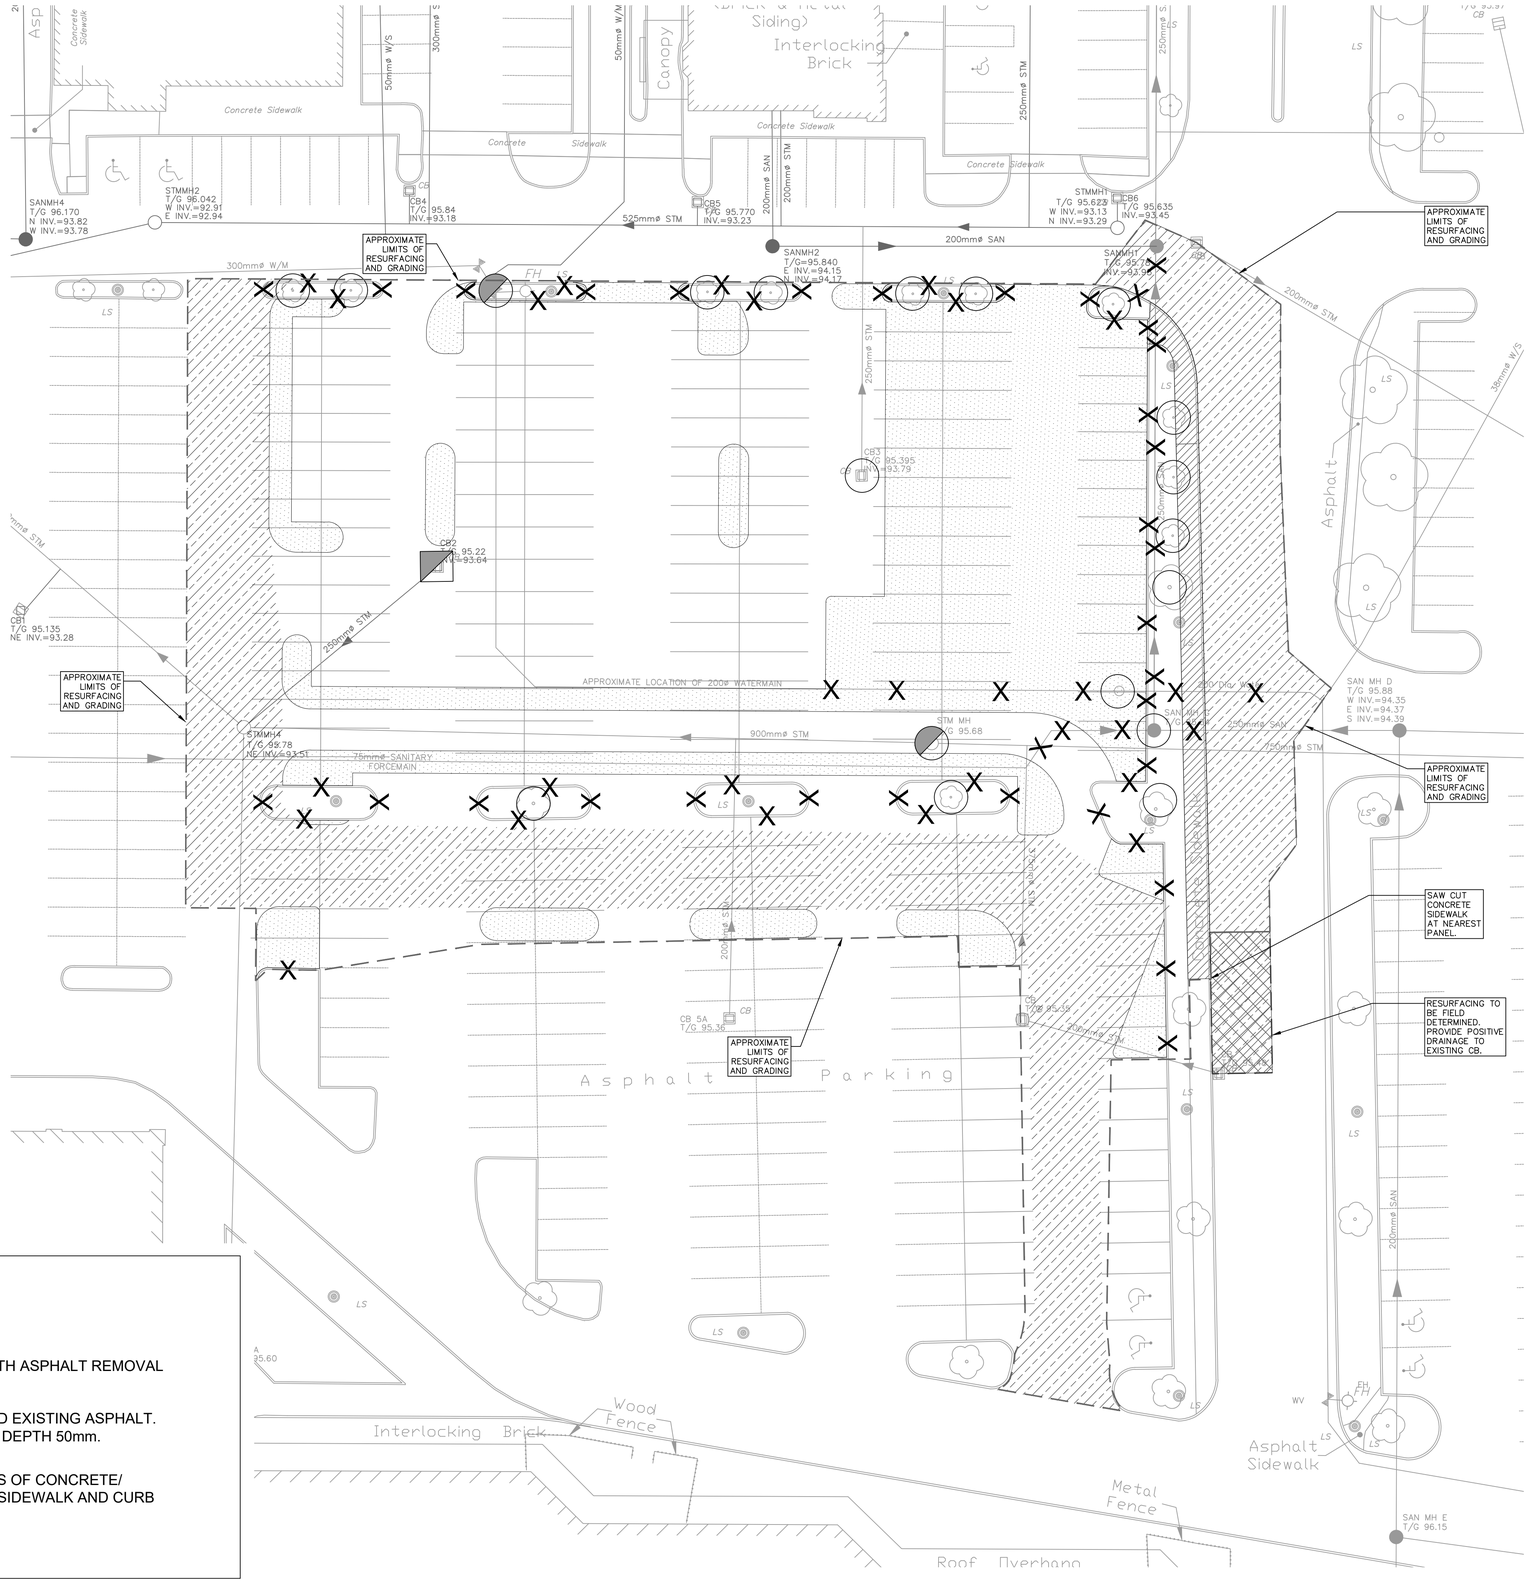


REMOVAL

ADJUST MANHOLE, VALVES

ADJUST CATCH BASIN

ADJUSTMENT BY BELL OR HYDRO APPROVED CONTRACTOR

REMOVE OR ABANDON SEWER, WATERMAIN, UTILITY, CURB RETURNS

PLUG

FULL DEPTH ASPHALT REMOVAL


DRY GRIND EXISTING ASPHALT. AVERAGE DEPTH 50mm.

REMOVALS OF CONCRETE/ ASPHALT SIDEWALK AND CURB

OWNER : STEVE BISHOP
NADG
2851 JOHN ST, SUITE ONE, MARKHAM, ONTARIO, L3R 5R7
TEL: (905)477-9200

APPLICANT : RON RICHARDS
R. G. RICHARDS & ASSOCIATES
1568 BOXWOOD WAY, MISSISSAUGA, ONTARIO, L5E 2X9
TEL: (416)219-5122

ARCHITECT : SCOLER LEE + ASSOCIATES ARCHITECTS INC.
STE 900, 60 ST, CLAIR AVE E, TORONTO, ONTARIO, M4T 1N5
TEL : (416)362-7753

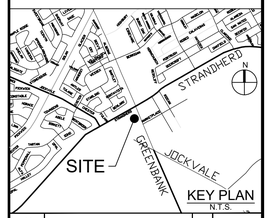

No.	REVISIONS	By	Date
14			
13			
12			
11			
10			
9			
8			
7			
6			
5			
4			
3	REVISED PER NEW SITE PLAN	DGY	26:09:28
2	SPA SUBMISSION #4	DGY	26:04:02
1	REVISED PER NEW SITE PLAN	DGY	25:11:25

NADG

ARCADIS
333 Preston Street - Suite 500
Ottawa ON K1S 5N4 Canada
tel 613 225 1311
www.arcadis.com

Project Title

PAD C BARHAVEN TOWN CENTRE

LICENSED PROFESSIONAL ENGINEER
D. G. Yannoulopoulos
2026/09/28
PROVINCE OF ONTARIO

Drawing Title

REMOVALS

3777 STRANDHERD DRIVE

Scale: 1:250

Design	Date
R.M.	APRIL 2018
Drawn: E.H.	Checked: D.G.Y.
Project No.: 116390	Drawing No.: C-REM

D07-12-18-0106

#17717

J:\116390_PadCBarrh\5.0 Drawings\Civil\Layout\C-REM.dwg Layout Name: REMOVALS Plot Style: AIA STANDARD-FULL CTB Plot Scale: 1:25.4 Plotted At: 9/29/2026 10:03 AM Last Saved By: SIURNO350 Last Saved At: Sep. 28, 26