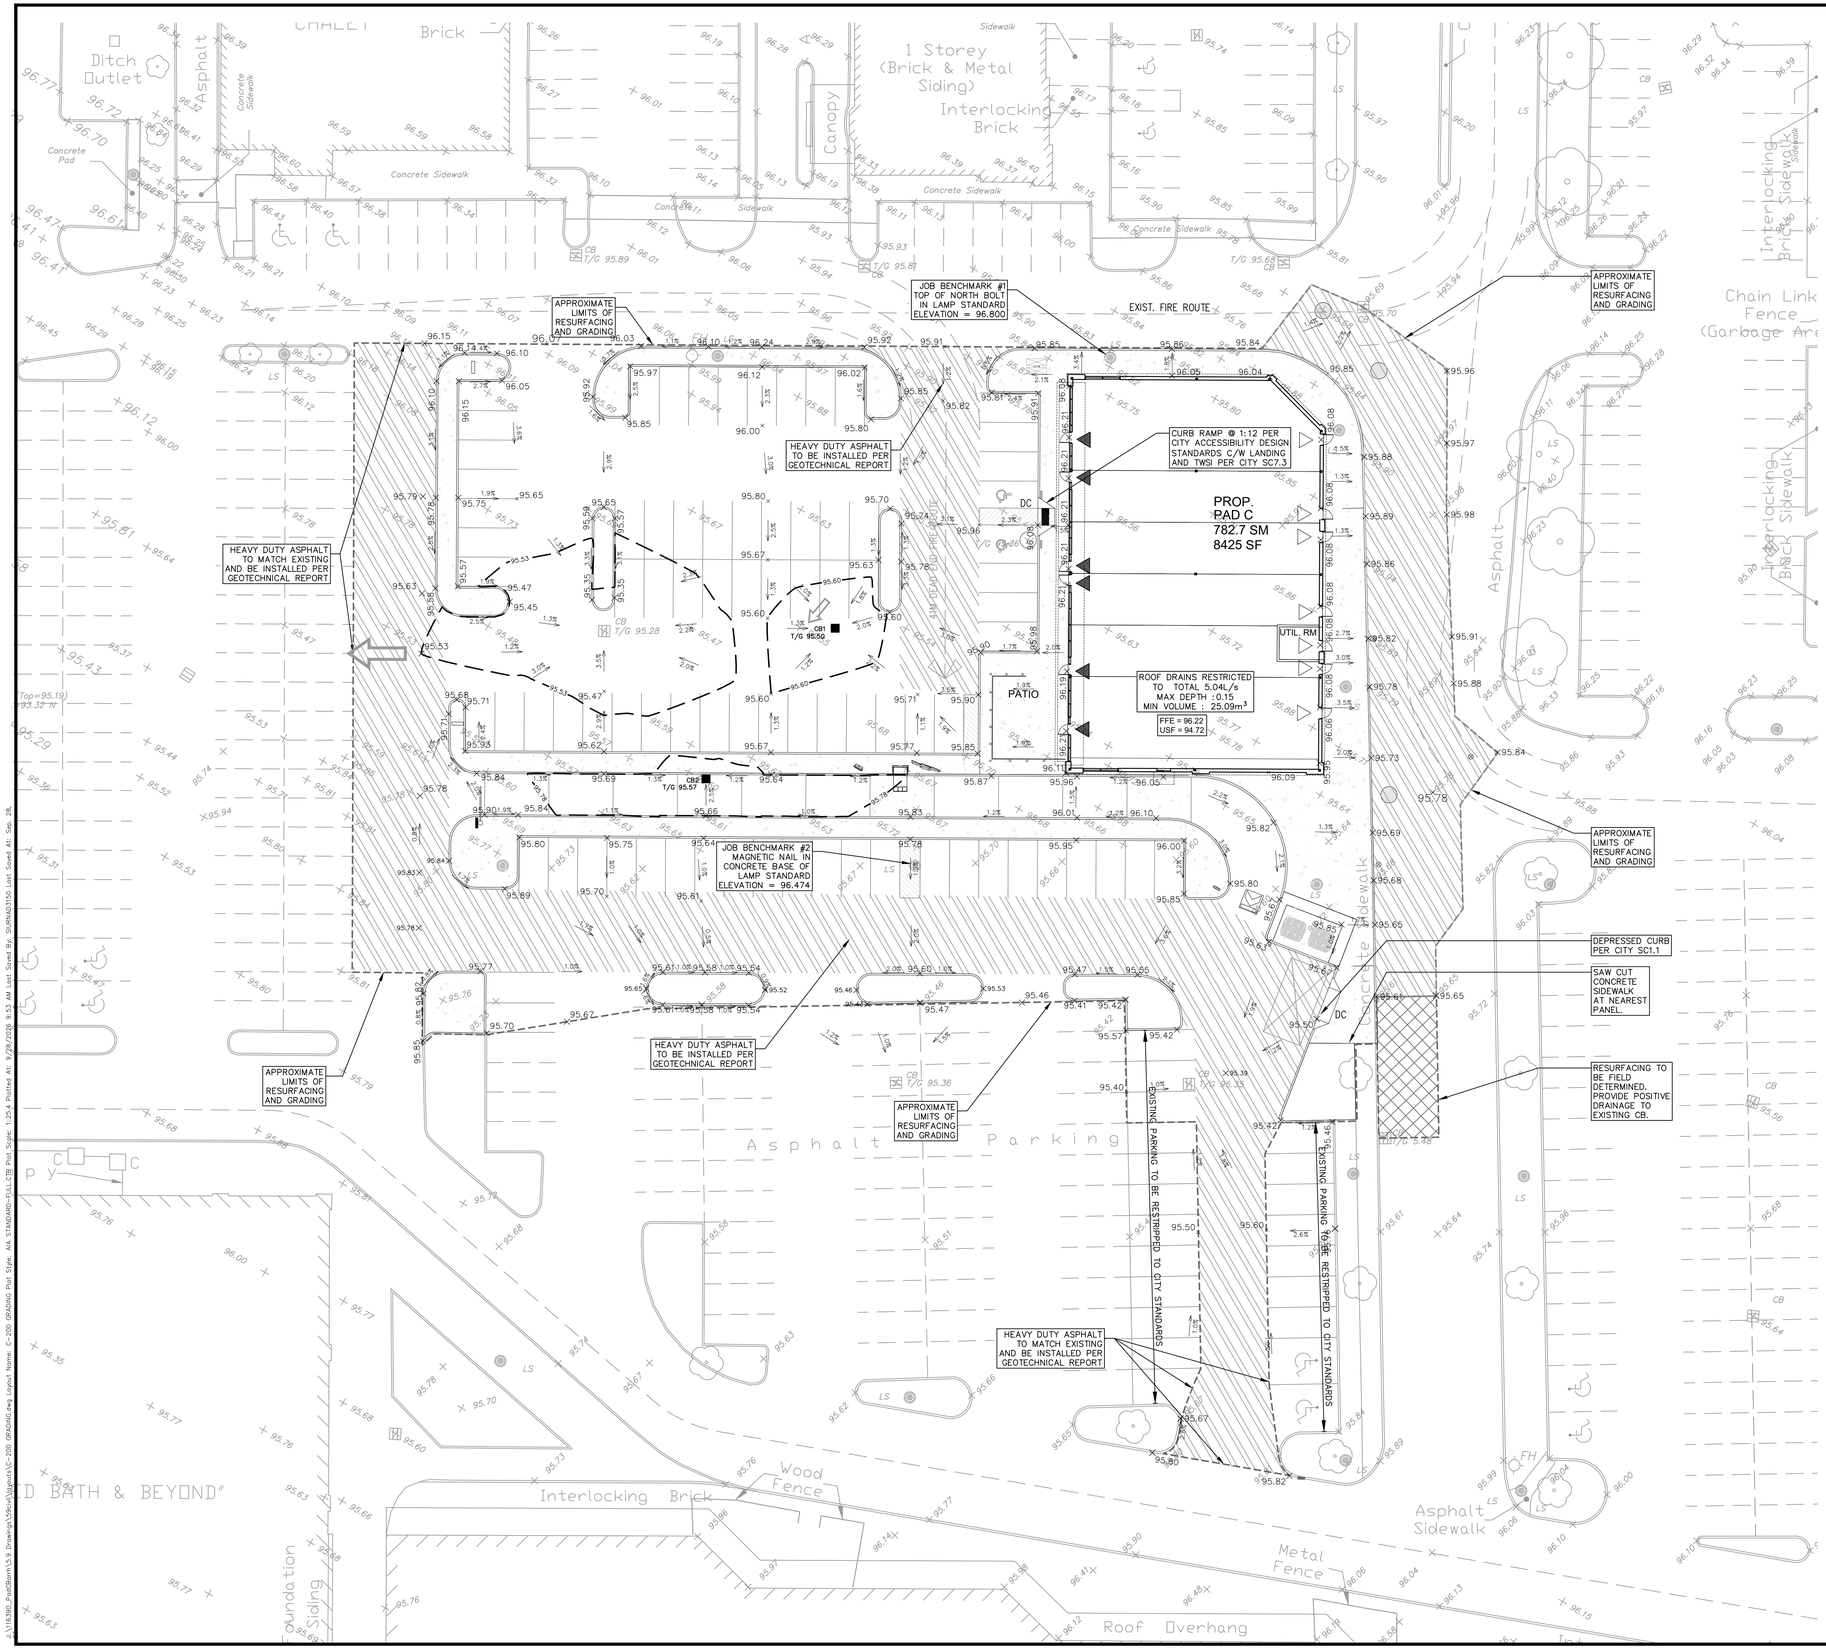


LEGEND:

- +87.12 EXISTING GRADES
- 87.30x PROPOSED GRADES
- 87.30T/Cx PROPOSED TOP OF CURB
- 97.33 AS-BUILT GRADE
- EXISTING CURBS
- PROPOSED CURBS
- DC DEPRESSED CURB
- REGULAR PAVEMENT STRUCTURE
- HEAVY DUTY PAVEMENT STRUCTURE
- MAJOR/EMERGENCY OVERLAND FLOW ROUTE
- SURFACE FLOW DIRECTION
- BUILDING ENTRANCE
- EXISTING LIGHT POLE
- (R) RISER

REGULAR PAVEMENT STRUCTURE

50mm SUPERPAVE 12.5mm
150mm OPSS GRAN. A
300mm OPSS GRAN. B TYPE II


HEAVY DUTY PAVEMENT STRUCTURE (HEAVY TRUCK PARKING AND ACCESS LANES)

40mm SUPERPAVE 12.5mm
50mm SUPERPAVE 19.0mm
150mm OPSS GRAN. A
400mm OPSS GRAN. B TYPE II

OWNER : STEVE BISHOP
NADG
2851 JOHN ST, SUITE ONE, MARKHAM, ONTARIO, L3R 5R7
TEL: (905)477-9200

APPLICANT : RON RICHARDS
R. G. RICHARDS & ASSOCIATES
1568 BOXWOOD WAY, MISSISSAUGA, ONTARIO, L5E 2X9
TEL: (416)219-5122

ARCHITECT : SCOLER LEE + ASSOCIATES ARCHITECTS INC.
STE 900, 60 ST, CLAIR AVE E, TORONTO, ONTARIO, M4T 1N5
TEL : (416)362-7753

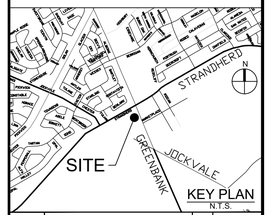

No.	REVISIONS	By	Date
14			
13			
12			
11			
10			
9	REVISED PER NEW SITE PLAN	DGY	26:09:28
8	SPA SUBMISSION #4	DGY	26:04:02
7	REVISED PER NEW SITE PLAN	DGY	25:11:25
6	SPA SUBMISSION #3	DGY	19:01:01
5	REVISED PER CITY COMMENTS	DGY	18:11:16
4	SPA SUBMISSION #2	DGY	18:10:15
3	ISSUED FOR SPA	DGY	18:05:14
2	REVISED PER ARCH COMMENTS	DGY	18:05:03
1	ISSUED FOR TEAM COORDINATION	DGY	18:05:02

NADG

ARCADIS
333 Preston Street - Suite 500
Ottawa ON K1S 5N4 Canada
tel 613 225 1311
www.arcadis.com

Project Title
PAD C BARHAVEN TOWN CENTRE

LICENSED PROFESSIONAL ENGINEER
D. G. Yannoulopoulos
2026/09/28
PROVINCE OF ONTARIO

Drawing Title
SITE GRADING PLAN
3777 STRANDHERD DRIVE

Scale
1:250

Design	Date
R.M.	APRIL 2018
Drawn	Checked
E.H.	D.G.Y.
Project No.	Drawing No.
116390	C-200

D07-12-18-0106

#17717

X:\116390_PadBarm\5.0 Drawings\5b\cad\dgn\C-200 GRADING.dwg Layout Name: C-200 GRADING.dwg Plot Style: AIA STANDARD-FULL.CTB Plot Scale: 1:25.4 Plotted At: 9/28/2026 9:53 AM Last Saved By: SUBNA03150 Last Saved At: Sep. 28,