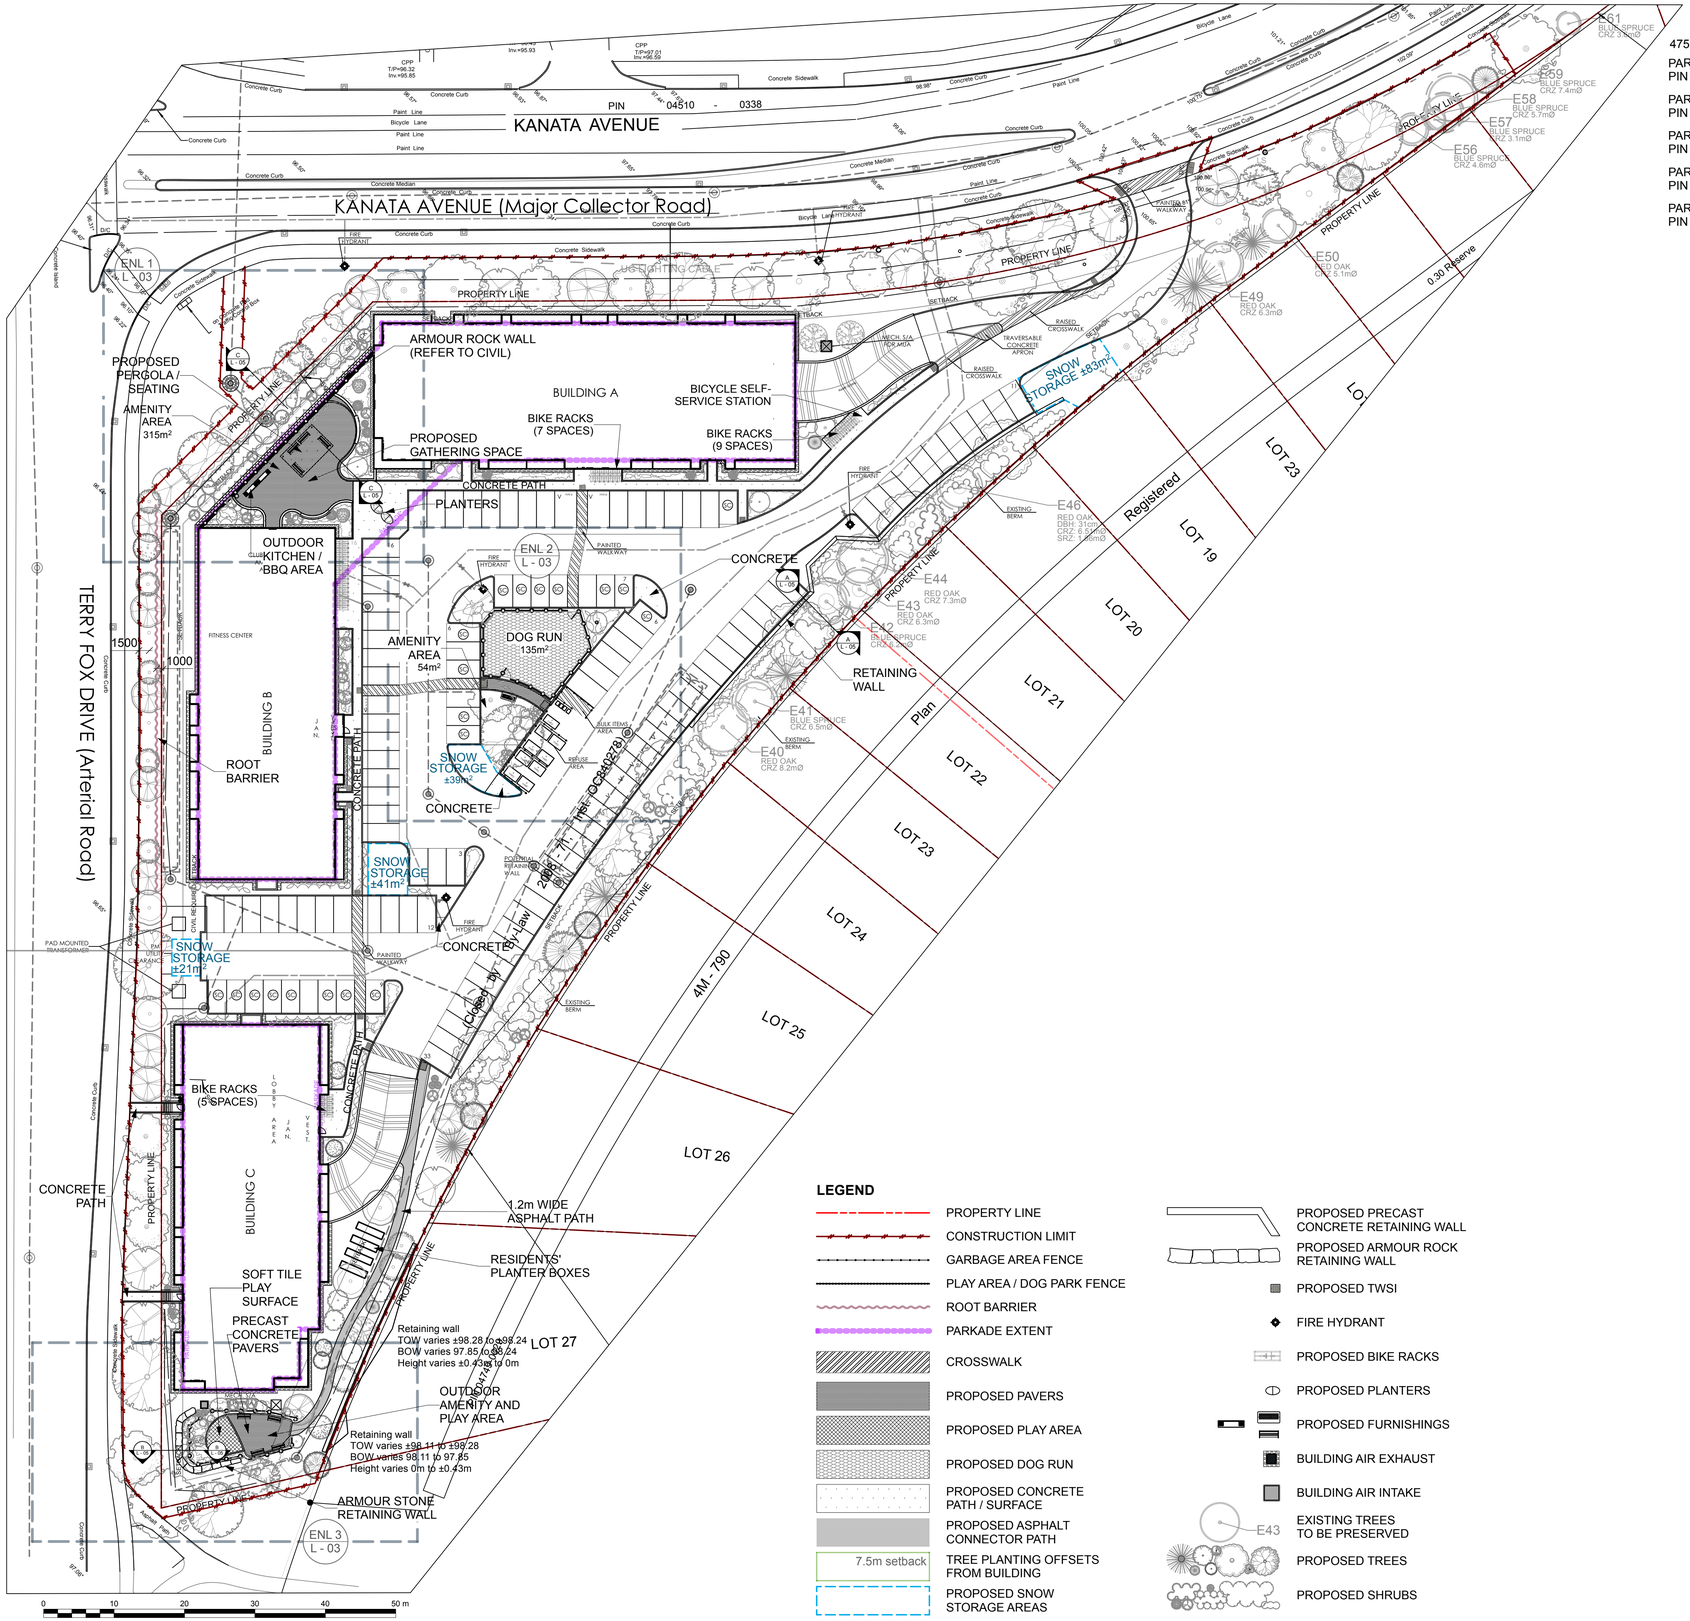


475 Terry Fox Drive


PART 1
PIN 04510-0076

PART 2
PIN 04749-1275

PART 3
PIN 04510-0337

PART 4
PIN 04749-1276

PART 5
PIN 04749-1277

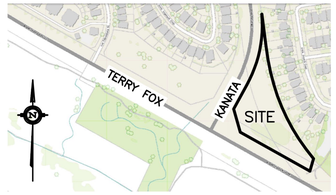

NOTE:
THIS PLAN IS ISSUED FOR SITE PLAN CONTROL SUBMISSION ONLY. ADDITIONAL DETAILING AND SPECIFICATIONS ARE REQUIRED PRIOR TO TENDERING OR CONSTRUCTION.

NOTES:
ALL PROPOSED TREES MEET THE CITY GUIDELINES FOR SOIL VOLUME REQUIREMENTS.

DRAWING TO BE READ IN CONJUNCTION WITH TREE CONSERVATION REPORT. REFER TO TREE CONSERVATION REPORT PREPARED BY IFS DATED 2025-10-28 FOR TREE PROTECTION MEASURES AND DETAILS.

SERVICING INFORMATION SHOWN AS REFERENCE ONLY. REFER TO CIVIL DRAWINGS.

LEGEND

- PROPERTY LINE
- CONSTRUCTION LIMIT
- GARBAGE AREA FENCE
- PLAY AREA / DOG PARK FENCE
- ROOT BARRIER
- PARKADE EXTENT
- CROSSWALK
- PROPOSED PAVERS
- PROPOSED PLAY AREA
- PROPOSED DOG RUN
- PROPOSED CONCRETE PATH / SURFACE
- PROPOSED ASPHALT CONNECTOR PATH
- 7.5m setback — TREE PLANTING OFFSETS FROM BUILDING
- PROPOSED SNOW STORAGE AREAS
- PROPOSED PRECAST CONCRETE RETAINING WALL
- PROPOSED ARMOUR ROCK RETAINING WALL
- PROPOSED TWSI
- FIRE HYDRANT
- PROPOSED BIKE RACKS
- PROPOSED PLANTERS
- PROPOSED FURNISHINGS
- BUILDING AIR EXHAUST
- BUILDING AIR INTAKE
- E43 — EXISTING TREES TO BE PRESERVED
- PROPOSED TREES
- PROPOSED SHRUBS

IRONCLAD DEVELOPMENTS INC.
101-57158 Symington Road
Springfield, MB R2J 4L6
Ph: 204-777-1972
info@icdev.ca

Architect:
Robert J. S. Garvey, OAA - Architecture 77
Structural Engineering:
Andrew Meads, P. Eng. - Conclusive Edge Engineering
Mechanical Engineering:
Henry Cortens, P. Eng. - Conclusive Edge Engineering
Electrical Engineering:
Amir Tavakoli, P. Eng. - Conclusive Edge Engineering
Civil Engineering:
Ryan Faith - D.B. Gray Engineering Inc.
Landscape Architect:
Marietta Ruhland, BLA, OALA - Ruhland & Associates Ltd.
Geotechnical Engineering:
Paterson Group
Land Surveyor:
Ed Herweyer - Annis O'Sullivan Vollebekk Ltd.
Arborist:
Andrew K. Boyd, B.Sc.F, R.P.F. IFS Associates

GENERAL NOTES:

1. All general site information and conditions compiled from existing plans, surveys and Consultant's field notes. Report all discrepancies prior to any work. No responsibility is borne by the Consultant for unknown subsurface conditions.
2. The location of the utilities if shown on the dKEY PLANrawings set, to be considered as approximate only, and the exact locations should be determined by consulting the Municipal Authorities and Utility Companies concerned. The Contractor shall prove the location of utilities and shall be responsible for adequate protection from damage.
3. Contractor to review project with Consultant(s) and Owner's representative(s) prior to commencing any on site work.
4. Contractor to verify all dimensions, existing elements to be removed / retained / salvaged / reinstated as shown on the drawings set, prior to any construction.
5. Contractor is responsible to preserve and protect existing elements to be retained / salvaged.
6. Contractor to Maintain positive surface runoff through the entire construction period.
7. Contractor to obtain approval of Consultant for final subgrade prior to installation of base layer(s).
8. Contractor to obtain approval of Consultant for granular base and layout of all pavement areas prior to installation of surface layer(s).
9. Contractor to reinstate all areas and items damaged as a result of construction activities.

no.	issue / revision	date
5	SPC Resubmission	2026-10-29
4	SPC Resubmission	2026-06-19
3	SPC Resubmission	2026-01-30
2	SPC Resubmission	2025-10-28
1	SPC Submission	2025-07-25

Ruhland & Associates Ltd
landscape architecture • urban design • site planning
Ph 613-224-4744 Fx 613-224-1131 info@rala.ca www.rala.ca

north

seal

ASSOCIATION OF LANDSCAPE ARCHITECTS ONTARIO — MARIETTA RUHLAND — OALA — MEMBER

475 TERRY FOX DRIVE

475 TERRY FOX DRIVE, KANATA, ON


drawing title
LANDSCAPE PLAN

scale	drawn by	designed by
1:400	TF	VO
date	checked by	plot date
2025-01-02	MR	
project number	drawing number	
25-1761	**L - 01**	

Contractor to check and verify all dimensions on the job

D07-12-25-0104

#19347

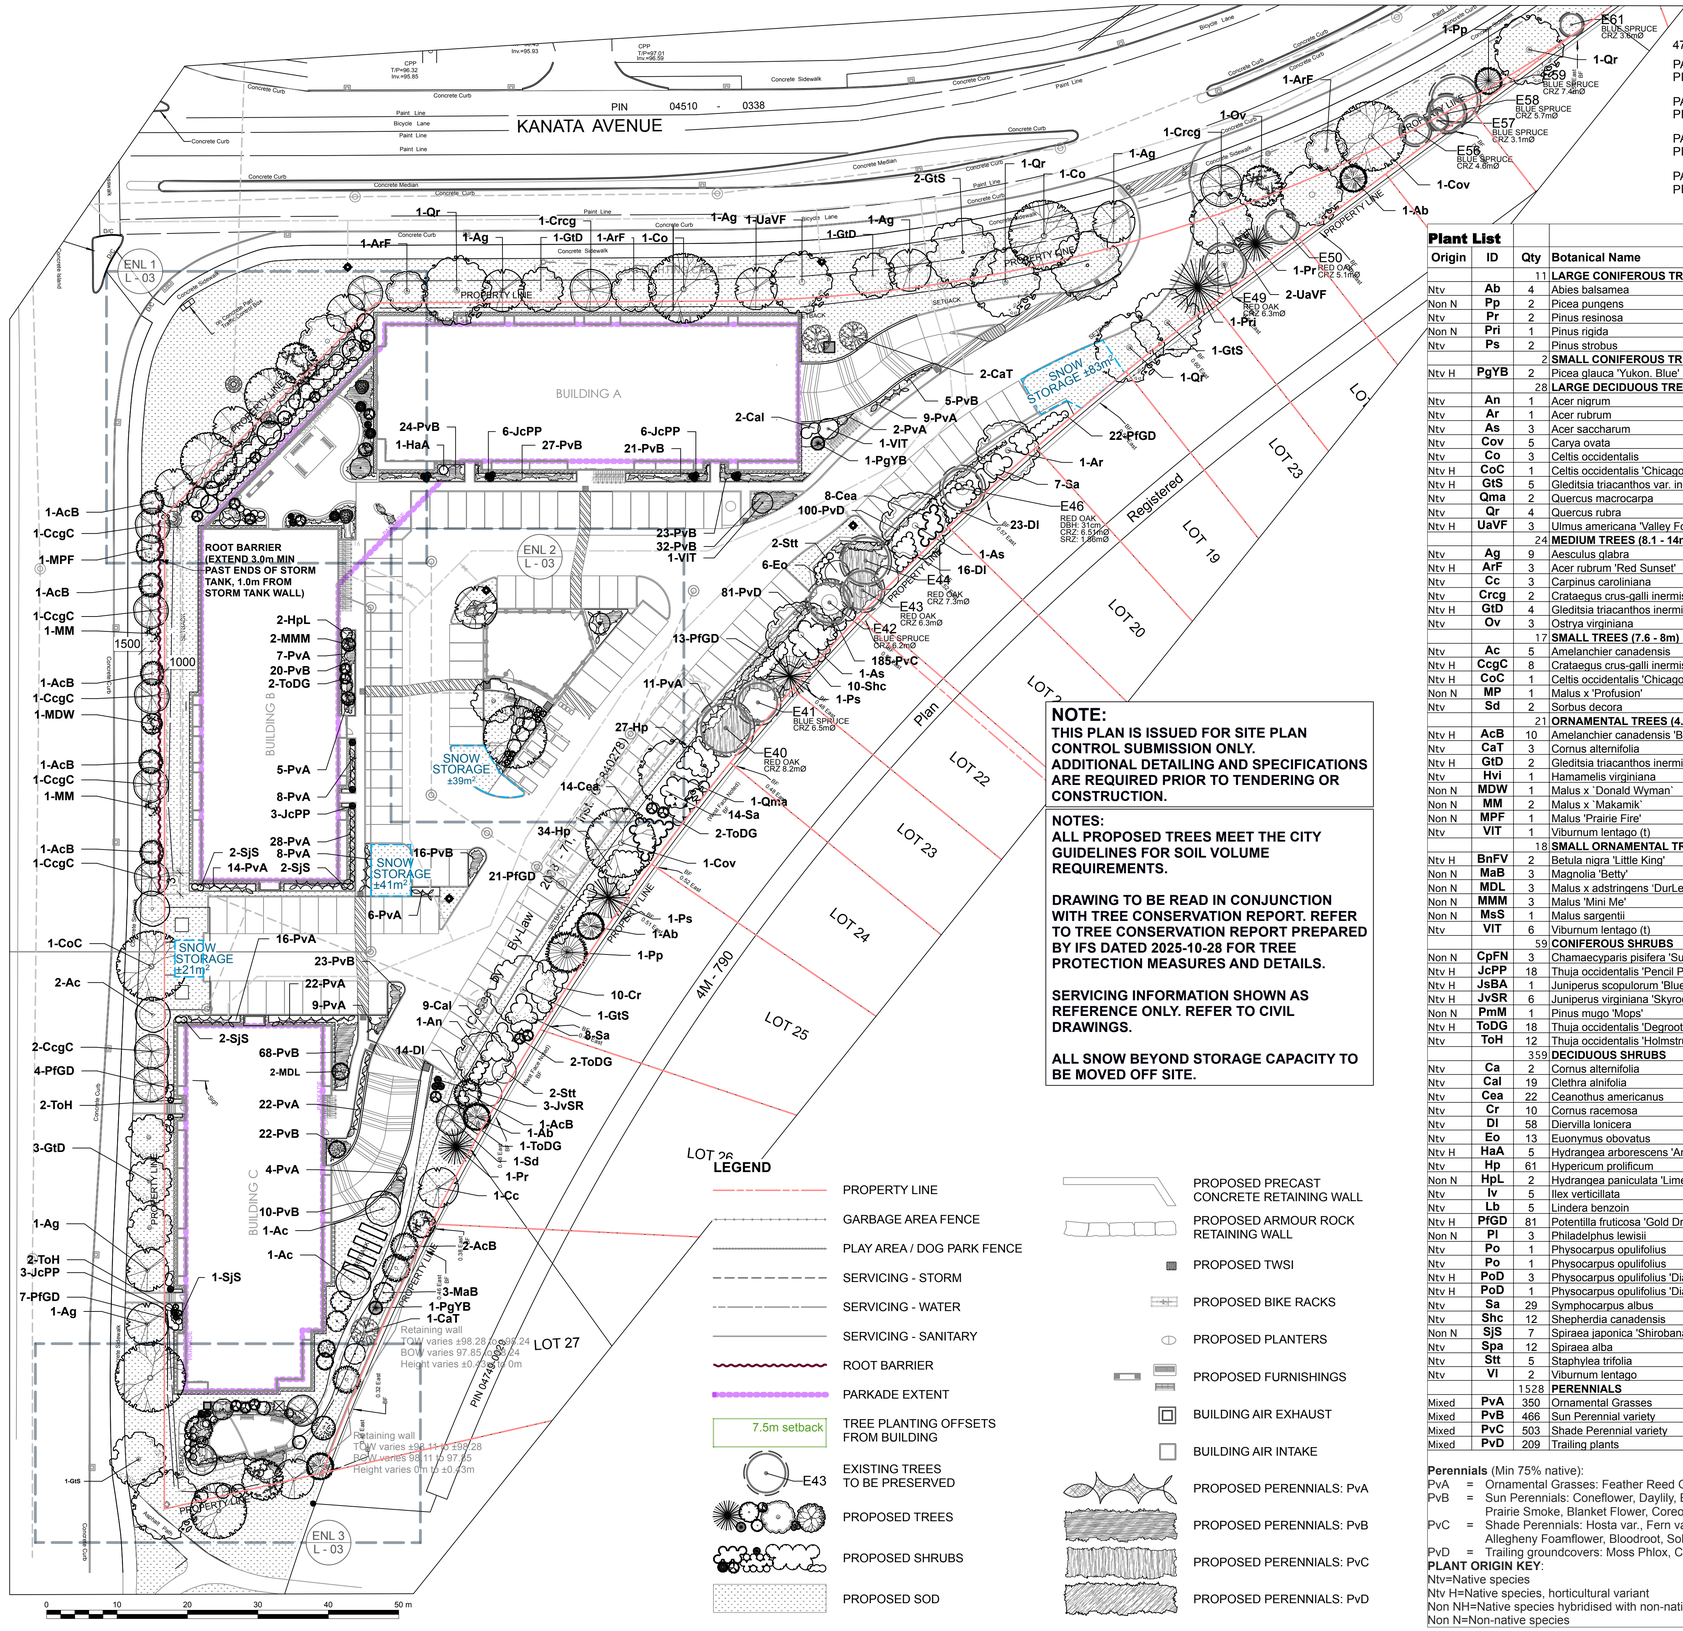

NOTE:
THIS PLAN IS ISSUED FOR SITE PLAN CONTROL SUBMISSION ONLY. ADDITIONAL DETAILING AND SPECIFICATIONS ARE REQUIRED PRIOR TO TENDERING OR CONSTRUCTION.

NOTES:
ALL PROPOSED TREES MEET THE CITY GUIDELINES FOR SOIL VOLUME REQUIREMENTS.

DRAWING TO BE READ IN CONJUNCTION WITH TREE CONSERVATION REPORT. REFER TO TREE CONSERVATION REPORT PREPARED BY IFS DATED 2025-10-28 FOR TREE PROTECTION MEASURES AND DETAILS.

SERVICING INFORMATION SHOWN AS REFERENCE ONLY. REFER TO CIVIL DRAWINGS.

ALL SNOW BEYOND STORAGE CAPACITY TO BE MOVED OFF SITE.

LEGEND

- PROPERTY LINE
- GARBAGE AREA FENCE
- PLAY AREA / DOG PARK FENCE
- SERVICING - STORM
- SERVICING - WATER
- SERVICING - SANITARY
- ROOT BARRIER
- PARKADE EXTENT
- 7.5m setback — TREE PLANTING OFFSETS FROM BUILDING
- E43 — EXISTING TREES TO BE PRESERVED
- PROPOSED TREES
- PROPOSED SHRUBS
- PROPOSED SOD
- PROPOSED PRECAST CONCRETE RETAINING WALL
- PROPOSED ARMOUR ROCK RETAINING WALL
- PROPOSED TWSI
- PROPOSED BIKE RACKS
- PROPOSED PLANTERS
- PROPOSED FURNISHINGS
- BUILDING AIR EXHAUST
- BUILDING AIR INTAKE
- PROPOSED PERENNIALS: PvA
- PROPOSED PERENNIALS: PvB
- PROPOSED PERENNIALS: PvC
- PROPOSED PERENNIALS: PvD


475 Terry Fox Drive

PART 1
PIN 04510-0076

PART 2
PIN 04749-1275

PART 3
PIN 04510-0337

PART 4
PIN 04749-1276

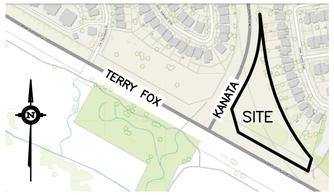

Plant List

Origin	ID	Qty	Botanical Name	Common Name	Sched. Size	Remarks
		11	**LARGE CONIFEROUS TREES (>14m)**			
Ntv	Ab	4	Abies balsamea	Balsam Fir	200cm ht	WB, Staked
Non N	Pp	2	Picea pungens	Colorado Spruce	200cm ht	WB Staked
Ntv	Pr	2	Pinus resinosa	Red Pine	200cm ht	WB, Staked
Non N	Pri	1	Pinus rigida	Pitch Pine	200cm ht	WB, Staked
Ntv	Ps	2	Pinus strobus	Eastern White Pine	200cm ht	WB, Staked
		2	**SMALL CONIFEROUS TREES**			
Ntv H	PgYB	2	Picea glauca 'Yukon. Blue'	Yukon Blue White Spruce	125cm ht	---
		28	**LARGE DECIDUOUS TREES (>14m)**			
Ntv	An	1	Acer nigrum	Black Maple	70mm caliper	
Ntv	Ar	1	Acer rubrum	Red Maple	70mm caliper	WB, Staked
Ntv	As	3	Acer saccharum	Sugar Maple	70mm caliper	---
Ntv	Cov	5	Carya ovata	Shagbark Hickory	70mm caliper	WB, Staked
Ntv	Co	3	Celtis occidentalis	Common Hackberry	70mm caliper	WB, Staked
Ntv H	CoC	1	Celtis occidentalis 'Chicagoland'	Chicagoland Hackberry	60mm caliper	WB, Staked
Ntv H	GtS	5	Gleditsia triacanthos var. inermis 'Shadema	Shademaster Honeylocust	70mm caliper	---
Ntv	Qma	2	Quercus macrocarpa	Bur Oak	70mm caliper	WB, Staked
Ntv	Qr	4	Quercus rubra	Northern Red Oak	70mm caliper	WB, Staked
Ntv H	UaVF	3	Ulmus americana 'Valley Forge'	Valley Forge Elm	70mm caliper	WB, Staked
		24	**MEDIUM TREES (8.1 - 14m)**			
Ntv	Ag	9	Aesculus glabra	Ohio Buckeye	60mm caliper	WB, Staked
Ntv H	ArF	3	Acer rubrum 'Red Sunset'	Red Maple	---	---
Ntv	Cc	3	Carpinus caroliniana	Bluebeech, Musclewood	60mm caliper	WB, Staked
Ntv	Crcg	2	Crataegus crus-galli inermis	Thornless Cockspur Hawthorn	45mm caliper	WB, Staked
Ntv H	GtD	4	Gleditsia triacanthos inermis 'Draves'	Streetkeeper Honeylocust	60mm caliper	WB, Staked
Ntv	Ov	3	Ostrya virginiana	Ironwood	60mm caliper	WB, Staked
		17	**SMALL TREES (7.6 - 8m)**			
Ntv	Ac	5	Amelanchier canadensis	Serviceberry	50mm caliper	WB, Staked
Ntv H	CcgC	8	Crataegus crus-galli inermis 'Cruzam'	Thornless Crusader Cockspur Hawthorn	50mm caliper	WB, Staked
Ntv H	CoC	1	Celtis occidentalis 'Chicagoland'	Chicagoland Hackberry	60mm caliper	WB, Staked
Non N	MP	1	Malus x 'Profusion'	Profusion Crabapple	50mm caliper	WB, Staked
Ntv	Sd	2	Sorbus decora	Showy Mountain Ash	50mm caliper	
		21	**ORNAMENTAL TREES (4.1 - 7.5m)**			
Ntv H	AcB	10	Amelanchier canadensis 'Ballerina'	Ballerina Serviceberry (tree form)	150cm ht	BB
Ntv	CaT	3	Cornus alternifolia	Alternate-Leafed Dogwood	150mm ht	BB
Ntv H	GtD	2	Gleditsia triacanthos inermis 'Draves'	Streetkeeper Honeylocust	60mm caliper	WB, Staked
Ntv	Hvi	1	Hamamelis virginiana	Virginia Witch Hazel (Multistem)	150mm ht	BB
Non N	MDW	1	Malus x `Donald Wyman`	Donald Wyman Crabapple	50mm caliper	WB, Staked
Non N	MM	2	Malus x `Makamik`	Makamik Crabapple	45mm caliper	WB, Staked
Non N	MPF	1	Malus 'Prairie Fire'	Prairie Fire Crabapple	50mm caliper	WB, Staked
Ntv	VIT	1	Viburnum lentago (t)	Nannyberry Tree	150 cm ht.	BB
		18	**SMALL ORNAMENTAL TREES (<4m)**			
Ntv H	BnFV	2	Betula nigra 'Little King'	Fox Valley River Birch (Multistem)	150cm ht	BB
Non N	MaB	3	Magnolia 'Betty'	Betty Magnolia	50mm caliper	WB, Staked
Non N	MDL	3	Malus x adstringens 'DurLeo'	Dwarf Gladiator Flowering Crabapple	50mm caliper	WB, Staked
Non N	MMM	3	Malus 'Mini Me'	Mini Me Crabapple	50mm caliper	WB, Staked
Non N	MsS	1	Malus sargentii	Sargent Crabapple	50mm caliper	WB, Staked
Ntv	VIT	6	Viburnum lentago (t)	Nannyberry Tree	150 cm ht.	BB
		59	**CONIFEROUS SHRUBS**			
Non N	CpFN	3	Chamaecyparis pisifera 'Sungold'	Sungold Threadleaf Falsecypress	50cm spd	Potted
Ntv H	JcPP	18	Thuja occidentalis 'Pencil Point'	Pencil Point Arborvitae	125cm ht	---
Ntv H	JsBA	1	Juniperus scopulorum 'Blue Arrow'	Blue Arrow Juniper	150cm ht	Potted
Ntv H	JvSR	6	Juniperus virginiana 'Skyrocket'	Skyrocket Juniper	150cm ht	---
Non N	PmM	1	Pinus mugo 'Mops'	Mops Mugo Pine	50cm spd	BB
Ntv H	ToDG	18	Thuja occidentalis 'Degroot's Spire'	Degroot's Spire Arborvitae	150cm ht	Potted
Ntv	ToH	12	Thuja occidentalis 'Holmstrup'	Holmstrup Eastern Arborvitae	150cm ht	Potted
		359	**DECIDUOUS SHRUBS**			
Ntv	Ca	2	Cornus alternifolia	Pagoda Dogwood	100cm ht	WB, Staked
Ntv	Cal	19	Clethra alnifolia	Summersweet Clethra	50cm ht	BB
Ntv	Cea	22	Ceanothus americanus	New Jersey Tea	2 gallon pot	0.9m o.c.
Ntv	Cr	10	Cornus racemosa	Gray Dogwood	50cm ht	BB
Ntv	Dl	58	Diervilla lonicera	Dwarf Bush-honeysuckle	2 gallon pot	Potted
Ntv	Eo	13	Euonymus obovatus	Running Strawberry-bush	1 gallon pot	Potted
Ntv H	HaA	5	Hydrangea arborescens 'Annabelle'	Annabelle Hydrangea	2 gallon pot	Potted
Ntv	Hp	61	Hypericum prolificum	Shrubby St. John's Wort	50cm ht	2 gallon pot
Non N	HpL	2	Hydrangea paniculata 'Limelight'	Limelight Hardy Hydrangea	2 gallon pot	Potted
Ntv	Iv	5	Ilex verticillata	Winterberry	125cm ht	BB
Ntv	Lb	5	Lindera benzoin	Northern Spicebush	50cm ht	BB
Ntv H	PfGD	81	Potentilla fruticosa 'Gold Drop'	Gold Drop Potentilla	2 gallon pot	Potted
Non N	Pl	3	Philadelphus lewisii	Lewis Mockorange	150cm ht.	WB, Staked
Ntv	Po	1	Physocarpus opulifolius	Ninebark	50cm ht	Potted
Ntv	Po	1	Physocarpus opulifolius	Ninebark	50cm ht	Potted
Ntv H	PoD	3	Physocarpus opulifolius 'Diablo'	Diablo Ninebark	50cm ht	Potted
Ntv H	PoD	1	Physocarpus opulifolius 'Diablo'	Diablo Ninebark	50cm ht.	Potted
Ntv	Sa	29	Symphocarpus albus	Common Snowberry	100cm ht	Potted
Ntv	Shc	12	Shepherdia canadensis	Soapberry	50cm ht	Potted
Non N	SjS	7	Spiraea japonica 'Shirobana'	Shirobana Spirea	50cm ht	Potted
Ntv	Spa	12	Spiraea alba	Meadowsweet	50cm ht	BB
Ntv	Stt	5	Staphylea trifolia	American Bladdernut	50cm ht	BB
Ntv	Vl	2	Viburnum lentago	Nannyberry Viburnum	100cm ht	Potted
		1528	**PERENNIALS**			
Mixed	PvA	350	Ornamental Grasses	Feather Reed Grass, Switch Grass, Fesc	3 year	Potted
Mixed	PvB	466	Sun Perennial variety	Coneflower, Daylily, Black-eyed Susan, B	3 year	Potted
Mixed	PvC	503	Shade Perennial variety	Hosta var., Fern var., Astilbe, Cranesbill G	3 year	Potted
Mixed	PvD	209	Trailing plants	Creeping Phlox, Creeping Thyme, Wild St	3 year	Potted

Perennials (Min 75% native):
PvA = Ornamental Grasses: Feather Reed Grass, Switch Grass, Fecue
PvB = Sun Perennials: Coneflower, Daylily, Black-eyed Susan, Blazing Star, Siberian Iris, Beebalm, Balloon Flower, Seathrift, Prairie Smoke, Blanket Flower, Coreopsis, Butterfly Weed
PvC = Shade Perennials: Hosta var., Fern var., Astilbe, Cranesbill Geranium, Evening Primrose, Largeflower Bellwort, Allegheny Foamflower, Bloodroot, Solomon's Seal, Wild Blue Phlox, Heuchera
PvD = Trailing groundcovers: Moss Phlox, Creeping Thyme, Wild strawberry, Barren Strawberry
PLANT ORIGIN KEY:
Ntv=Native species
Ntv H=Native species, horticultural variant
Non NH=Native species hybridised with non-native species
Non N=Non-native species

IRONCLAD DEVELOPMENTS INC.
101-57158 Symington Road
Springfield, MB R2J 4L6
Ph: 204-777-1972
info@cdev.ca

Architect:
Robert J. S. Garvey, OAA - Architecture 77
Structural Engineering:
Andrew Meads, P. Eng. - Conclusive Edge Engineering
Mechanical Engineering:
Henry Cortens, P. Eng. - Conclusive Edge Engineering
Electrical Engineering:
Amir Tavakoli, P. Eng. - Conclusive Edge Engineering
Civil Engineering:
Ryan Faith - D.B. Gray Engineering Inc.
Landscape Architect:
Marietta Ruhland, BLA, OALA - Ruhland & Associates Ltd.
Geotechnical Engineering:
Paterson Group
Land Surveyor:
Ed Herweyer - Annis O'Sullivan Vollebekk Ltd.
Arborist:
Andrew K. Boyd, B.Sc.F, R.P.F. IFS Associates

GENERAL NOTES:

1. All general site information and conditions compiled from existing plans, surveys and Consultant's field notes. Report all discrepancies prior to any work. No responsibility is borne by the Consultant for unknown subsurface conditions.
2. The location of the utilities if shown on the drawings set to be considered as approximate only, and the exact locations should be determined by consulting the Municipal Authorities and Utility Companies concerned. The Contractor shall prove the location of utilities and shall be responsible for adequate protection from damage.
3. Contractor to review project with Consultant(s) and Owner's representative(s) prior to commencing any on site work.
4 Contractor is responsible to preserve and protect existing elements to be retained / salvaged.
5. Contractor to Maintain positive surface runoff through the entire construction period.
6. Contractor to obtain approval of Consultant for final subgrade prior to installation of base layer(s).
7. Contractor to obtain approval of Consultant for granular base and layout of all pavement areas prior to installation of surface layer(s).
8. Contractor to reinstate all areas and items damaged as a result of construction activities.

no.	issue / revision	date
5	SPC Resubmission	2026-10-29
4	SPC Resubmission	2026-06-19
3	SPC Resubmission	2026-01-30
2	SPC Resubmission	2025-10-28
1	SPC Submission	2025-07-25

Ruhland & Associates Ltd
landscape architecture • urban design • site planning
Ph 613-224-4744 Fx 613-224-1131 info@rala.ca www.rala.ca

north

seal

ASSOCIATION OF LANDSCAPE ARCHITECTS ONTARIO — MARIETTA A. RUHLAND — OALA — MEMBER

475 TERRY FOX DRIVE

475 TERRY FOX DRIVE, KANATA, ON


drawing title
PLANTING PLAN

scale	drawn by	designed by
1:400	TF	VO
date	checked by	plot date
2025-01-02	MR	
project number	drawing number	
25-1761	**L - 02**	

Contractor to check and verify all dimensions on the job

D07-12-25-0104

#19347

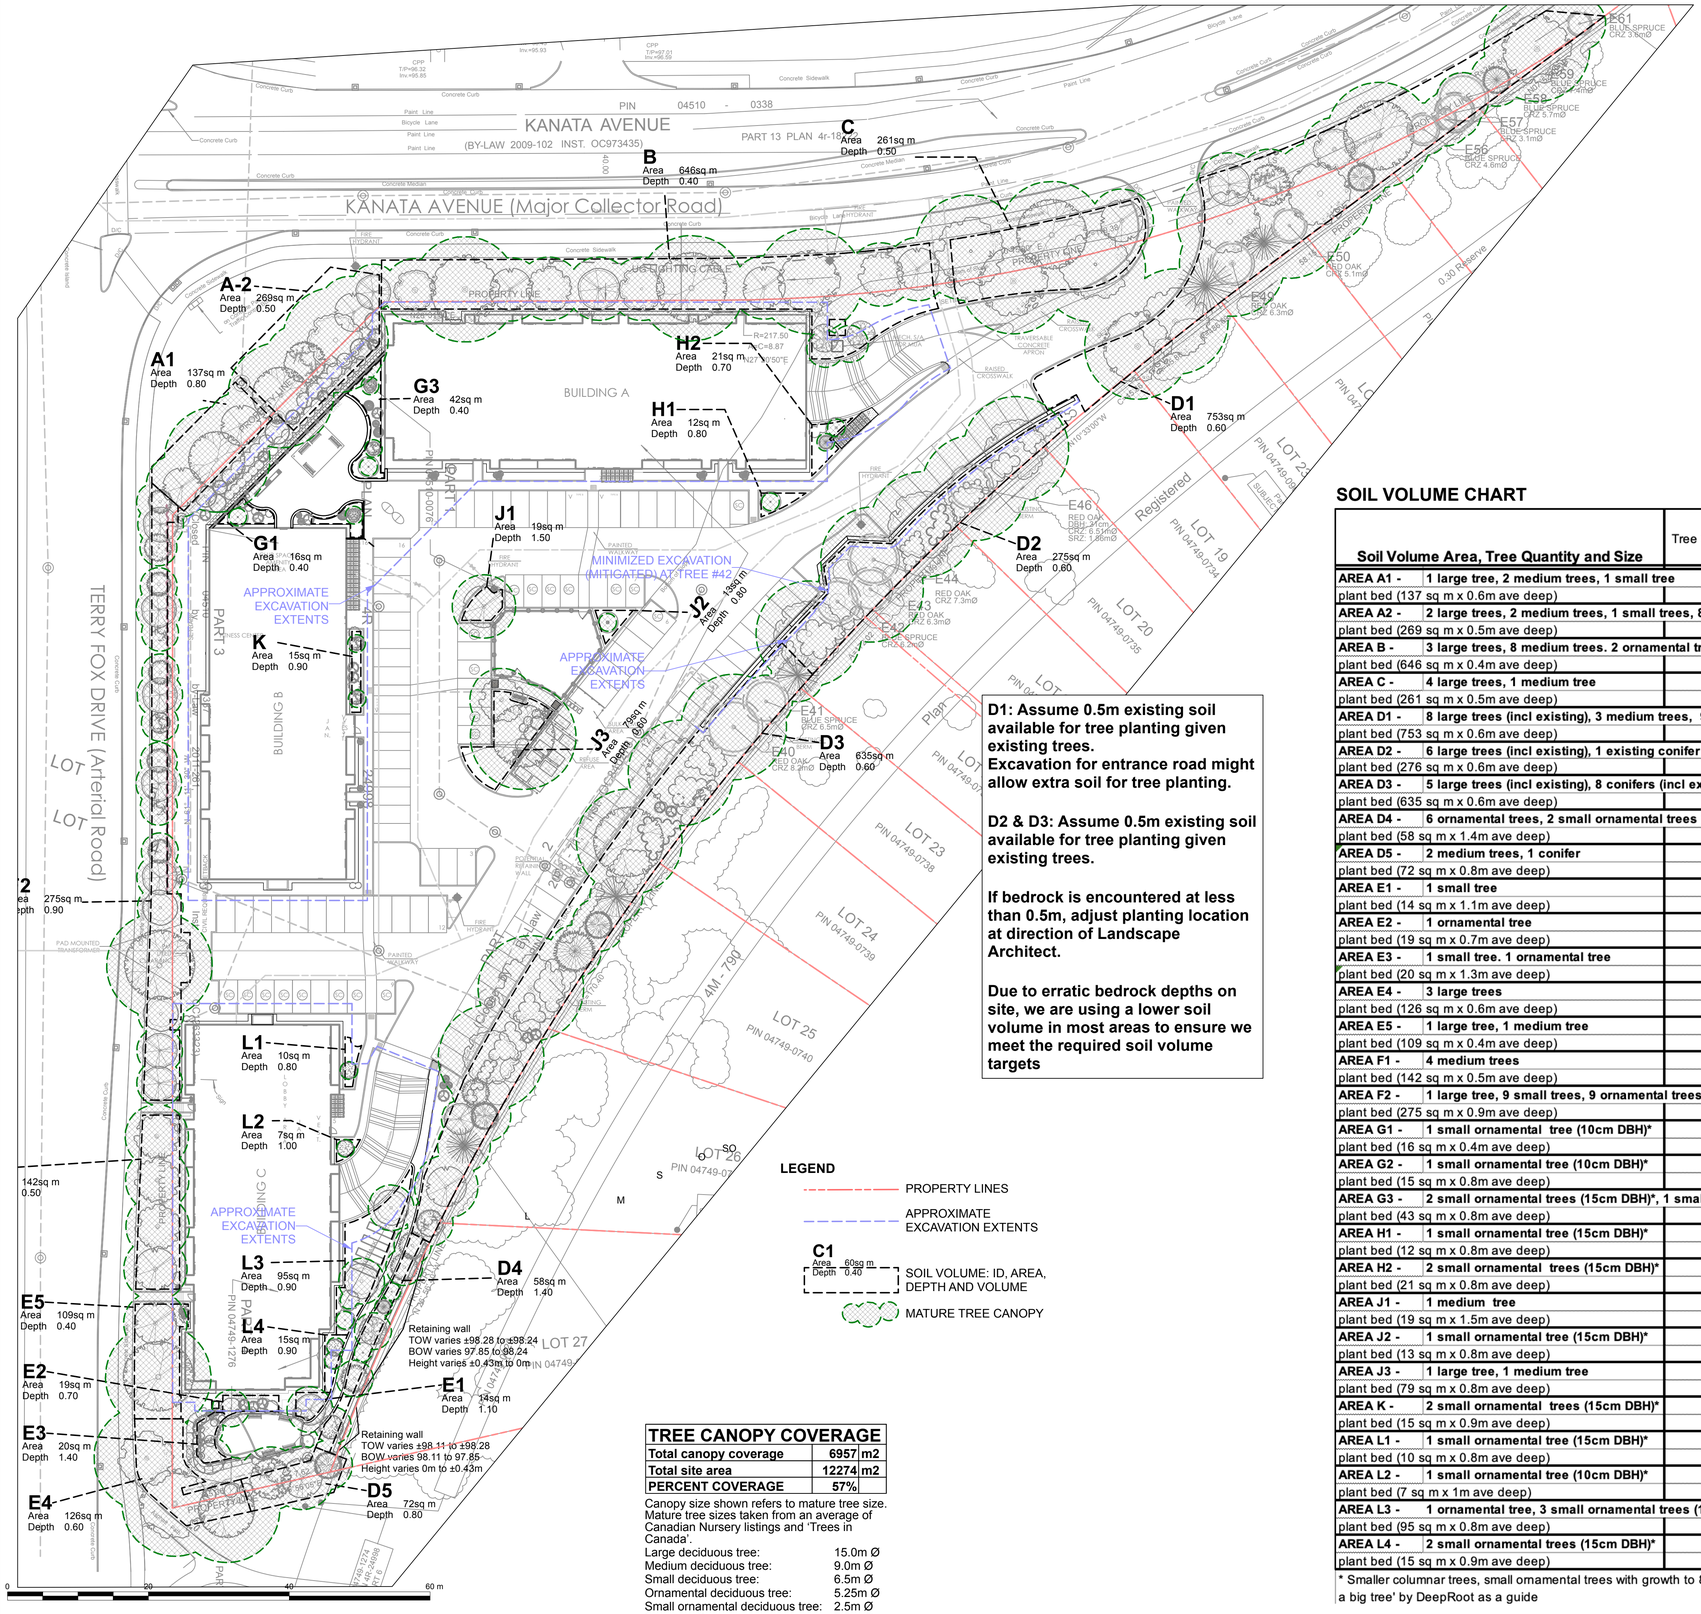

D1: Assume 0.5m existing soil available for tree planting given existing trees.
Excavation for entrance road might allow extra soil for tree planting.

D2 & D3: Assume 0.5m existing soil available for tree planting given existing trees.

If bedrock is encountered at less than 0.5m, adjust planting location at direction of Landscape Architect.

Due to erratic bedrock depths on site, we are using a lower soil volume in most areas to ensure we meet the required soil volume targets

TREE CANOPY COVERAGE

Total canopy coverage	**6957**	**m2**
Total site area	**12274**	**m2**
PERCENT COVERAGE	**57%**	


Canopy size shown refers to mature tree size. Mature tree sizes taken from an average of Canadian Nursery listings and 'Trees in Canada'.

Large deciduous tree:	15.0m Ø
Medium deciduous tree:	9.0m Ø
Small deciduous tree:	6.5m Ø
Ornamental deciduous tree:	5.25m Ø
Small ornamental deciduous tree:	2.5m Ø
Large conifer:	7.5m Ø

SOIL VOLUME CHART

Soil Volume Area, Tree Quantity and Size		Tree Quantity	OTTAWA Target Soil Volume (m^3)	Design Soil Volume	% of target	Contractor soil requirement
AREA A1 -	**1 large tree, 2 medium trees, 1 small tree**					
plant bed (137 sq m x 0.6m ave deep)		4	76.2	82.2	108%	
AREA A2 -	**2 large trees, 2 medium trees, 1 small trees, 8 large shrubs***					
plant bed (269 sq m x 0.5m ave deep)		14	129.8	134.5	104%	
AREA B -	**3 large trees, 8 medium trees. 2 ornamental tree**					
plant bed (646 sq m x 0.4m ave deep)		13	243.6	258.4	106%	
AREA C -	**4 large trees, 1 medium tree**					
plant bed (261 sq m x 0.5m ave deep)		5	118.8	130.5	110%	
AREA D1 -	**8 large trees (incl existing), 3 medium trees, 9 conifers (incl existing)**					
plant bed (753 sq m x 0.6m ave deep)		20	417.6	451.8	108%	
AREA D2 -	**6 large trees (incl existing), 1 existing conifer**					
plant bed (276 sq m x 0.6m ave deep)		7	169.2	165.6	98%	
AREA D3 -	**5 large trees (incl existing), 8 conifers (incl existing), 1 medium tree, 2 small trees, 1 ornamental tree**					
plant bed (635 sq m x 0.6m ave deep)		17	342.0	381.0	111%	
AREA D4 -	**6 ornamental trees, 2 small ornamental trees (15cm DBH)***					
plant bed (58 sq m x 1.4m ave deep)		7	78.7	81.2	103%	
AREA D5 -	**2 medium trees, 1 conifer**					
plant bed (72 sq m x 0.8m ave deep)		3	54.0	57.6	107%	
AREA E1 -	**1 small tree**					
plant bed (14 sq m x 1.1m ave deep)		1	15.0	15.4	103%	
AREA E2 -	**1 ornamental tree**					
plant bed (19 sq m x 0.7m ave deep)		1	12.0	13.3	111%	
AREA E3 -	**1 small tree. 1 ornamental tree**					
plant bed (20 sq m x 1.3m ave deep)		2	27.0	26.0	96%	
AREA E4 -	**3 large trees**					
plant bed (126 sq m x 0.6m ave deep)		3	75.6	75.6	100%	
AREA E5 -	**1 large tree, 1 medium tree**					
plant bed (109 sq m x 0.4m ave deep)		2	43.2	43.6	101%	
AREA F1 -	**4 medium trees**					
plant bed (142 sq m x 0.5m ave deep)		4	72.0	71.0	99%	
AREA F2 -	**1 large tree, 9 small trees, 9 ornamental trees**					
plant bed (275 sq m x 0.9m ave deep)		19	268.2	247.5	92%	
AREA G1 -	**1 small ornamental tree (10cm DBH)***					
plant bed (16 sq m x 0.4m ave deep)		1	6.0	6.4	107%	
AREA G2 -	**1 small ornamental tree (10cm DBH)***					
plant bed (15 sq m x 0.8m ave deep)		1	6.0	12.0	200%	
AREA G3 -	**2 small ornamental trees (15cm DBH)*, 1 small ornamental tree (8cm DBH)***					
plant bed (43 sq m x 0.8m ave deep)		3	15.4	34.4	223%	
AREA H1 -	**1 small ornamental tree (15cm DBH)***					
plant bed (12 sq m x 0.8m ave deep)		1	9.6	9.6	100%	
AREA H2 -	**2 small ornamental trees (15cm DBH)***					
plant bed (21 sq m x 0.8m ave deep)		2	13.4	16.8	125%	
AREA J1 -	**1 medium tree**					
plant bed (19 sq m x 1.5m ave deep)		1	30.0	28.5	95%	
AREA J2 -	**1 small ornamental tree (15cm DBH)***					
plant bed (13 sq m x 0.8m ave deep)		1	9.6	10.4	108%	
AREA J3 -	**1 large tree, 1 medium tree**					
plant bed (79 sq m x 0.8m ave deep)		2	43.2	63.2	146%	
AREA K -	**2 small ornamental trees (15cm DBH)***					
plant bed (15 sq m x 0.9m ave deep)		2	13.4	13.5	100%	
AREA L1 -	**1 small ornamental tree (15cm DBH)***					
plant bed (10 sq m x 0.8m ave deep)		1	7.2	8.0	111%	
AREA L2 -	**1 small ornamental tree (10cm DBH)***					
plant bed (7 sq m x 1m ave deep)		1	7.2	7.0	97%	
AREA L3 -	**1 ornamental tree, 3 small ornamental trees (15cm DBH)***					
plant bed (95 sq m x 0.8m ave deep)		4	32.2	76.0	236%	
AREA L4 -	**2 small ornamental trees (15cm DBH)***					
plant bed (15 sq m x 0.9m ave deep)		1	12.0	13.5	113%	

* Smaller columnar trees, small ornamental trees with growth to 8-15cm DBH, and large shrubs calculated using 'How much soil to grow a big tree' by DeepRoot as a guide

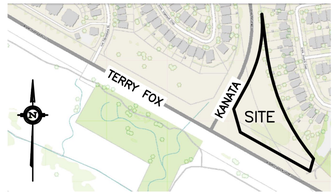

KEY PLAN

NOTE:
THIS PLAN IS ISSUED FOR SITE PLAN CONTROL SUBMISSION ONLY. ADDITIONAL DETAILING AND SPECIFICATIONS ARE REQUIRED PRIOR TO TENDERING OR CONSTRUCTION.

IRONCLAD DEVELOPMENTS INC.
101-57158 Symington Road
Springfield, MB R2J 4L6
Ph: 204-777-1972
info@icdev.ca

Architect: Robert J. S. Garvey, OAA - Architecture 77
Structural Engineering: Andrew Meads, P. Eng. - Conclusive Edge Engineering
Mechanical Engineering: Henry Cortens, P. Eng. - Conclusive Edge Engineering
Electrical Engineering: Amir Tavakoli, P. Eng. - Conclusive Edge Engineering
Civil Engineering: Ryan Faith - D.B. Gray Engineering Inc.
Landscape Architect: Marietta Ruhland, BLA, OALA - Ruhland & Associates Ltd.
Geotechnical Engineering: Paterson Group
Land Survyor: Ed Herweyer - Annis O'Sullivan Vollebekk Ltd.
Arborist: Andrew K. Boyd, B.Sc.F, R.P.F. IFS Associates

GENERAL NOTES:

1. All general site information and conditions compiled from existing plans, surveys and Consultant's field notes. Report all discrepancies prior to any work. No responsibility is borne by the Consultant for unknown subsurface conditions.
2. The location of the utilities if shown on the dKEY PLANrawings set, to be considered as approximate only, and the exact locations should be determined by consulting the Municipal Authorities and Utility Companies concerned. The Contractor shall prove the location of utilities and shall be responsible for adequate protection from damage.
3. Contractor to review project with Consultant(s) and Owner's representative(s) prior to commencing any on site work.
4. Contractor to verify all dimensions, existing elements to be removed / retained / salvaged / reinstated as shown on the drawings set, prior to any construction.
5. Contractor is responsible to preserve and protect existing elements to be retained / salvaged.
6. Contractor to Maintain positive surface runoff through the entire construction period.
7. Contractor to obtain approval of Consultant for final subgrade prior to installation of base layer(s).
8. Contractor to obtain approval of Consultant for granular base and layout of all pavement areas prior to installation of surface layer(s).
9. Contractor to reinstate all areas and items damaged as a result of construction activities.

no.	issue / revision	date
5	SPC Resubmission	2026-10-29
4	SPC Resubmission	2026-06-19
3	SPC Resubmission	2026-01-30
2	SPC Resubmission	2025-10-28
1	SPC Submission	2025-07-25

Ruhland & Associates Ltd
landscape architecture • urban design • site planning
Ph 613-224-4744 Fx 613-224-1131 info@rala.ca www.rala.ca

north

seal

ASSOCIATION OF LANDSCAPE ARCHITECTS ONTARIO MARIETTA RUHLAND OALA MEMBER

475 TERRY FOX DRIVE

475 TERRY FOX DRIVE, KANATA, ON

drawing title


SOIL VOLUMES, TREE CANOPY PLAN

scale	drawn by	designed by
1:400	TF	VO
date	**checked by**	**plot date**
2025-01-02	MR	
project number	drawing number	
25-1761	**L - 03**	


Contractor to check and verify all dimensions on the job

D07-12-25-0104


#19347

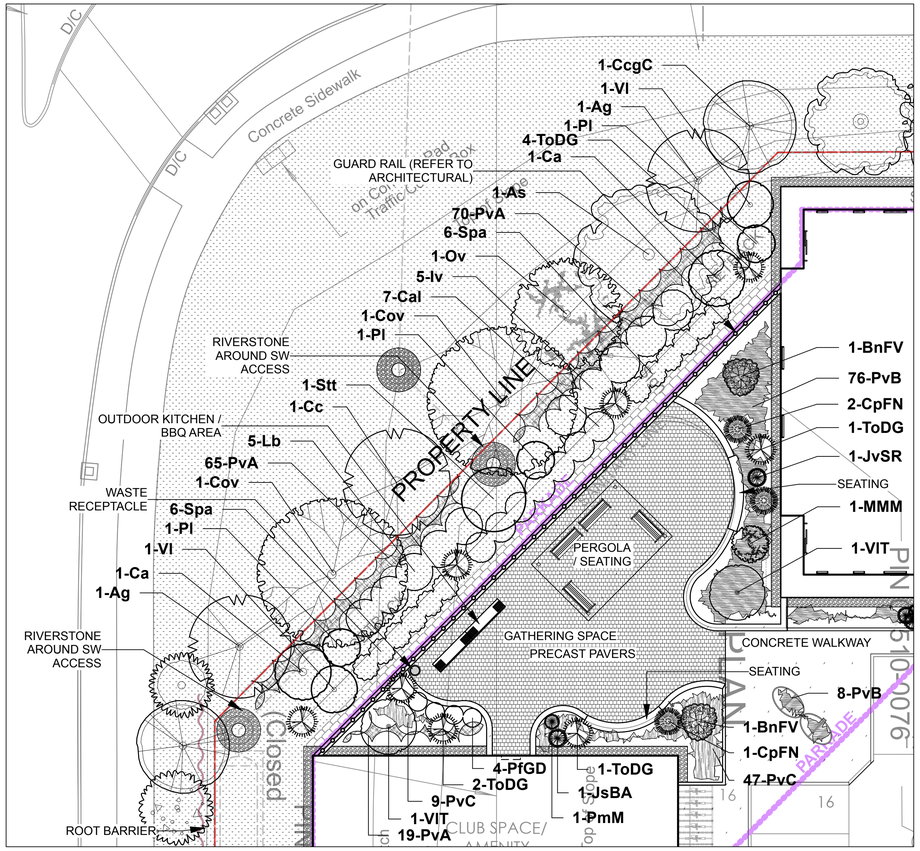


ENL 1 AMENITY AREA AT BUILDINGS A&B
L - 04 Scale: 1:150

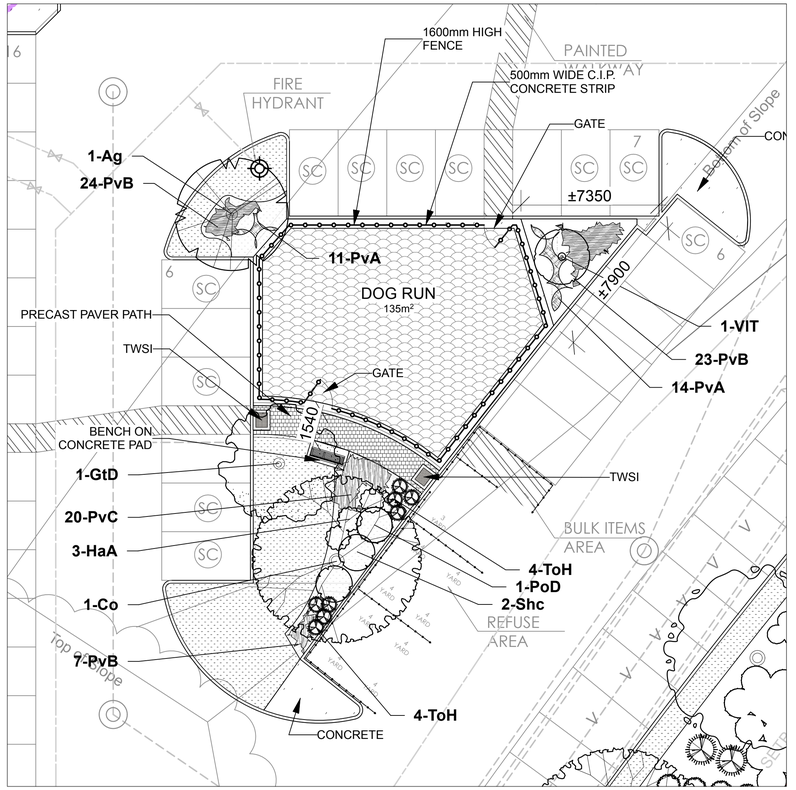

ENL 2 CENTRE ISLAND AND DOG RUN
L - 04 Scale: 1:150

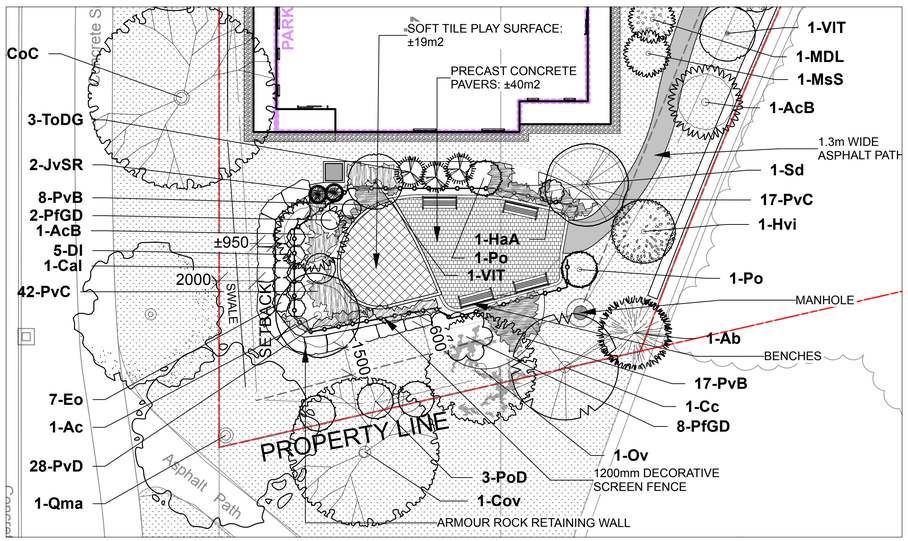


ENL 3 OUTDOOR AMENITY AND PLAY AREA AT BUILDING C
L - 04 Scale: 1:150

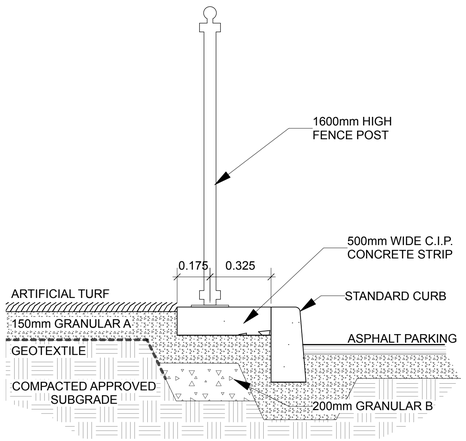

1 CURB AT DOG RUN FENCE
L - 04 Scale: NTS

NOTE:
THIS PLAN IS ISSUED FOR SITE PLAN CONTROL SUBMISSION ONLY. ADDITIONAL DETAILING AND SPECIFICATIONS ARE REQUIRED PRIOR TO TENDERING OR CONSTRUCTION.

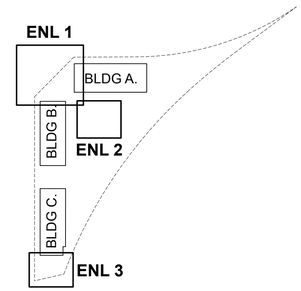

KEY PLAN

IRONCLAD DEVELOPMENTS INC.
101-57158 Symington Road
Springfield, MB R2J 4L6
Ph: 204-777-1972
info@icdev.ca

Architect: Robert J. S. Garvey, OAA - Architecture 77
Structural Engineering: Andrew Meads, P. Eng. - Conclusive Edge Engineering
Mechanical Engineering: Henry Cortens, P. Eng. - Conclusive Edge Engineering
Electrical Engineering: Amir Tavakoli, P. Eng. - Conclusive Edge Engineering
Civil Engineering: Ryan Faith - D.B. Gray Engineering Inc.
Landscape Architect: Marietta Ruhland, BLA, OALA - Ruhland & Associates Ltd.
Geotechnical Engineering: Paterson Group
Land Surveyor: Ed Herweyer - Annis O'Sullivan Vollebekk Ltd.
Arborist: Andrew K. Boyd, B.Sc.F, R.P.F. IFS Associates

GENERAL NOTES:

1. All general site information and conditions compiled from existing plans, surveys and Consultant's field notes. Report all discrepancies prior to any work. No responsibility is borne by the Consultant for unknown subsurface conditions.
2. The location of the utilities if shown on the dKEY PLANrawings set, to be considered as approximate only, and the exact locations should be determined by consulting the Municipal Authorities and Utility Companies concerned. The Contractor shall prove the location of utilities and shall be responsible for adequate protection from damage.
3. Contractor to review project with Consultant(s) and Owner's representative(s) prior to commencing any on site work.
4. Contractor to verify all dimensions, existing elements to be removed / retained / salvaged / reinstated as shown on the drawings set, prior to any construction.
5. Contractor is responsible to preserve and protect existing elements to be retained / salvaged.
6. Contractor to Maintain positive surface runoff through the entire construction period.
7. Contractor to obtain approval of Consultant for final subgrade prior to installation of base layer(s).
8. Contractor to obtain approval of Consultant for granular base and layout of all pavement areas prior to installation of surface layer(s).
9. Contractor to reinstate all areas and items damaged as a result of construction activities.

no.	issue / revision	date
5	SPC Resubmission	2026-10-29
4	SPC Resubmission	2026-06-19
3	SPC Resubmission	2026-01-30
2	SPC Resubmission	2025-10-28
1	SPC Submission	2025-07-25

Ruhland & Associates Ltd
landscape architecture • urban design • site planning
Ph 613-224-4744 Fx 613-224-1131 info@rala.ca www.rala.ca

north

seal

ASSOCIATION OF LANDSCAPE ARCHITECTS ONTARIO MARIETTA RUHLAND OALA MEMBER

475 TERRY FOX DRIVE

475 TERRY FOX DRIVE, KANATA, ON

drawing title
LANDSCAPE ENLARGEMENTS


scale	drawn by	designed by
	TF	VO
date	checked by	plot date
2025-01-02	MR	
project number	drawing number	
25-1761	**L - 04**	

Contractor to check and verify all dimensions on the job


D07-12-25-0104

#19347


NOTE:
THIS PLAN IS ISSUED FOR SITE PLAN CONTROL SUBMISSION ONLY. ADDITIONAL DETAILING AND SPECIFICATIONS ARE REQUIRED PRIOR TO TENDERING OR CONSTRUCTION.

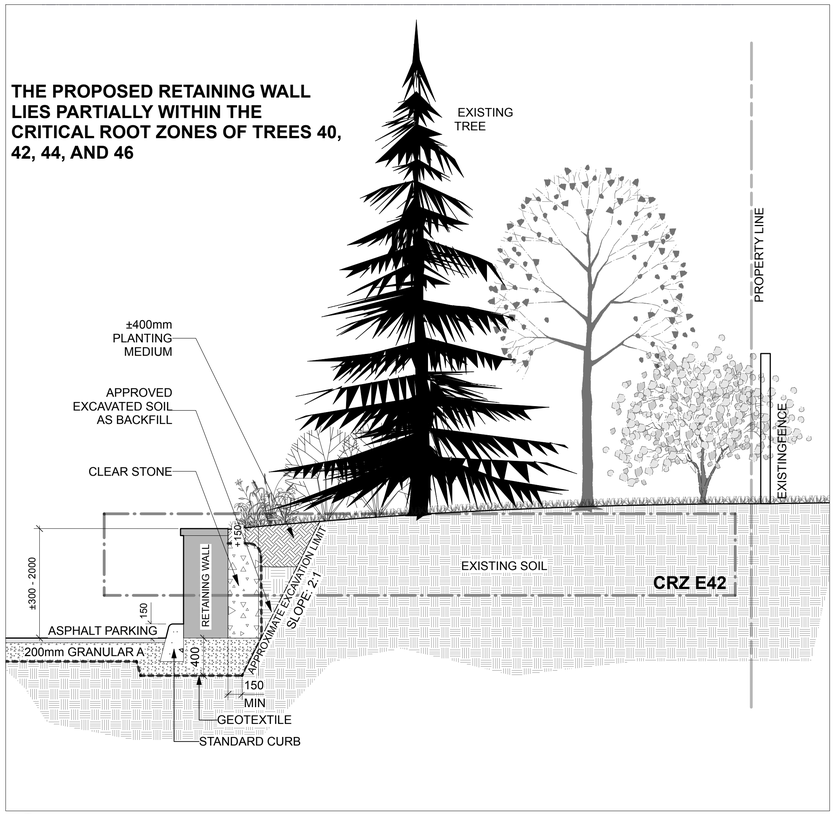

A L - 05 A-A: TYPICAL SECTION AT PROPOSED EAST BOUNDARY RETAINING WALL
Scale: NTS

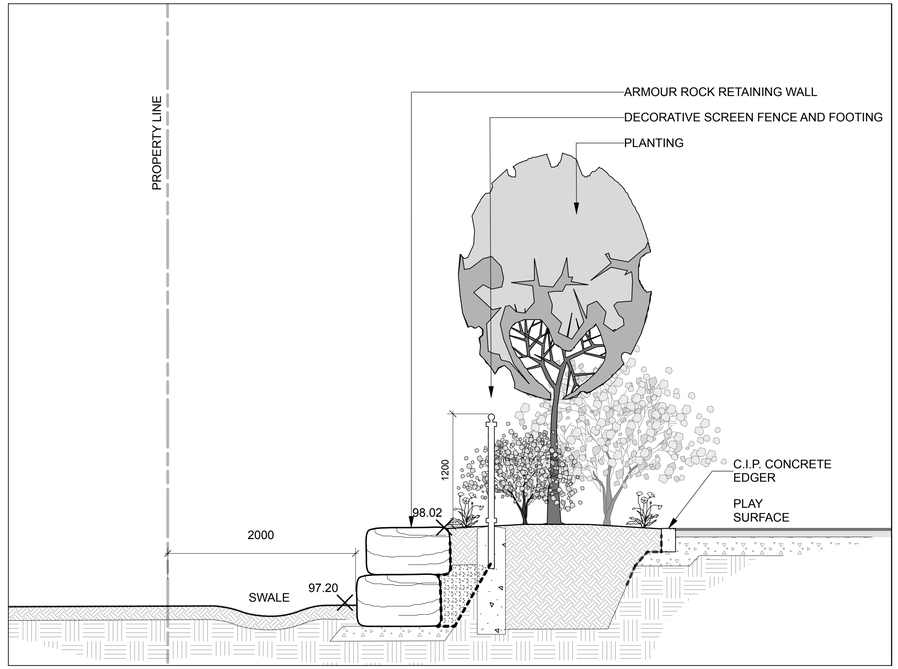

B L - 05 B-B: SECTION AT AMENITY AREA SOUTH OF BUIILDING C
Scale: NTS

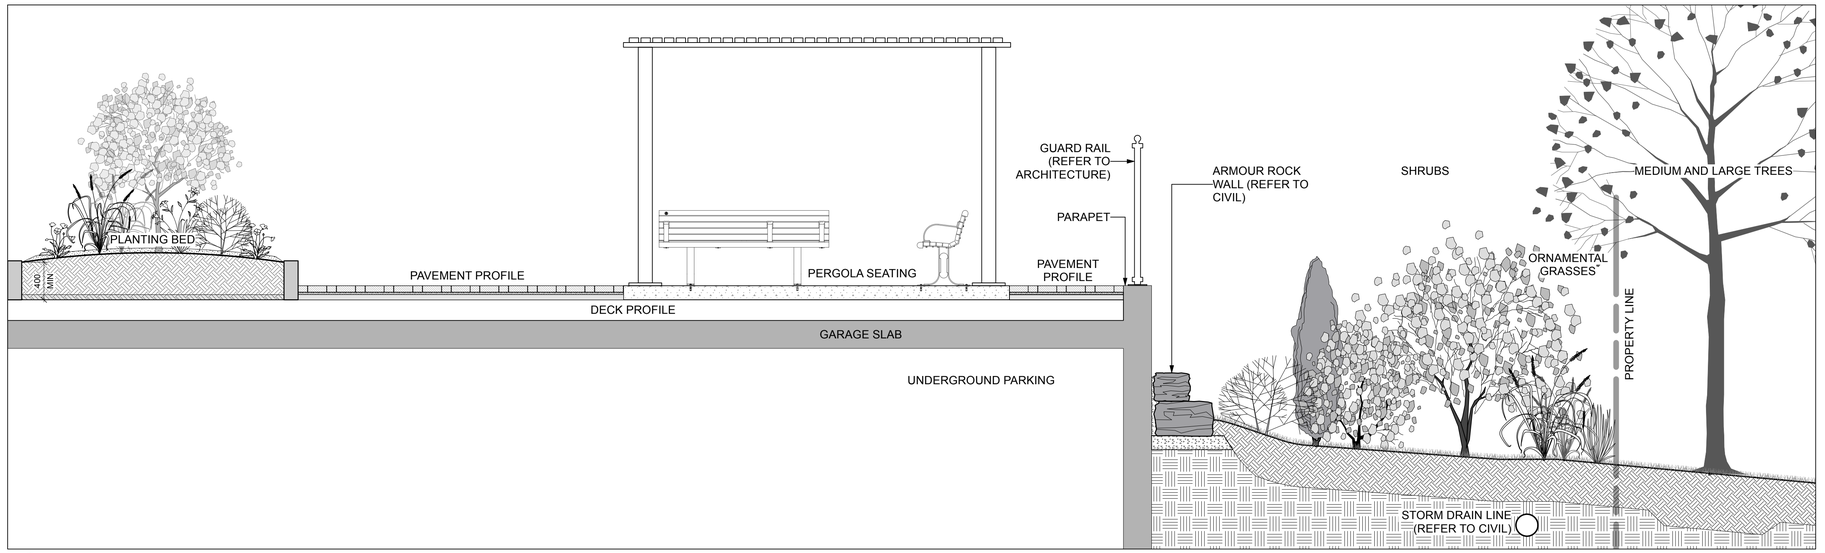

C L - 05 C-C: SECTION AT AMENITY AREA FOR BUILDINGS A & B
Scale: NTS

IRONCLAD DEVELOPMENTS INC.
101-57158 Symington Road
Springfield, MB R2J 4L6
Ph: 204-777-1972
info@icdev.ca

Architect: Robert J. S. Garvey, OAA - Architecture 77
Structural Engineering: Andrew Meads, P. Eng. - Conclusive Edge Engineering
Mechanical Engineering: Henry Cortens, P. Eng. - Conclusive Edge Engineering
Electrical Engineering: Amir Tavakoli, P. Eng. - Conclusive Edge Engineering
Civil Engineering: Ryan Faith - D.B. Gray Engineering Inc.
Landscape Architect: Marietta Ruhland, BLA, OALA - Ruhland & Associates Ltd.
Geotechnical Engineering: Paterson Group
Land Surveyor: Ed Herweyer - Annis O'Sullivan Vollebekk Ltd.
Arborist: Andrew K. Boyd, B.Sc.F, R.P.F. IFS Associates

GENERAL NOTES:

1. All general site information and conditions compiled from existing plans, surveys and Consultant's field notes. Report all discrepancies prior to any work. No responsibility is borne by the Consultant for unknown subsurface conditions.
2. The location of the utilities if shown on the dKEY PLANrawings set, to be considered as approximate only, and the exact locations should be determined by consulting the Municipal Authorities and Utility Companies concerned. The Contractor shall prove the location of utilities and shall be responsible for adequate protection from damage.
3. Contractor to review project with Consultant(s) and Owner's representative(s) prior to commencing any on site work.
4. Contractor to verify all dimensions, existing elements to be removed / retained / salvaged / reinstated as shown on the drawings set, prior to any construction.
5. Contractor is responsible to preserve and protect existing elements to be retained / salvaged.
6. Contractor to Maintain positive surface runoff through the entire construction period.
7. Contractor to obtain approval of Consultant for final subgrade prior to installation of base layer(s).
8. Contractor to obtain approval of Consultant for granular base and layout of all pavement areas prior to installation of surface layer(s).
9. Contractor to reinstate all areas and items damaged as a result of construction activities.

no.	issue / revision	date
5	SPC Resubmission	2026-10-29
4	SPC Resubmission	2026-06-19
3	SPC Resubmission	2026-01-30
2	SPC Resubmission	2025-10-28
1	SPC Submission	2025-07-25

Ruhland & Associates Ltd
landscape architecture • urban design • site planning
Ph 613-224-4744 Fx 613-224-1131 info@rala.ca www.rala.ca

north

seal

ASSOCIATION OF LANDSCAPE ARCHITECTS ONTARIO — MARIETTA RUHLAND — OALA MEMBER

475 TERRY FOX DRIVE

475 TERRY FOX DRIVE, KANATA, ON


drawing title
SECTIONS

scale	drawn by	designed by
	TF	VO
date	checked by	plot date
2025-01-02	MR	
project number	drawing number	
25-1761	**L - 05**	


Contractor to check and verify all dimensions on the job

D07.12.25-0104

#19347

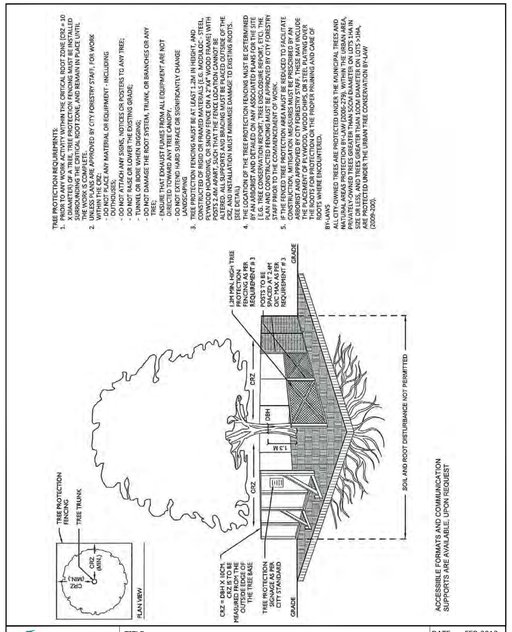

TITLE:	TREE PRESERVATION PROTECTION FENCE
DATE:	FEB 2013
REV:	JAN 2020
DWG No:	F7

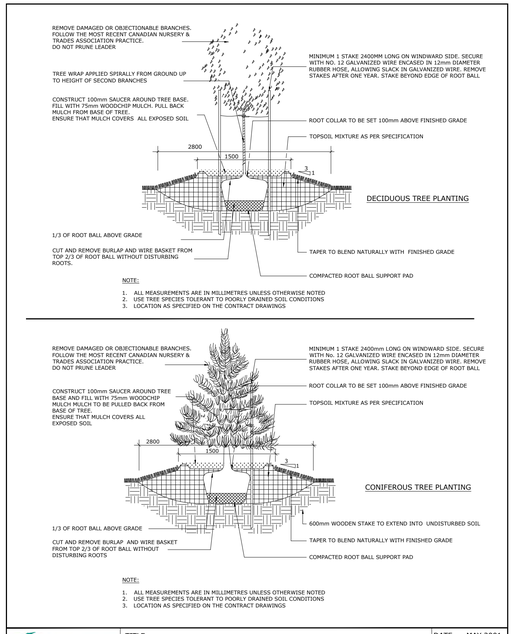


TITLE:	PLANTING PIT POORLY DRAINED SOILS
DATE:	MAY 2001
REV:	FEB 2017
DWG No:	L6

L6 NOTES:
TREE SOIL VOLUME REQUIREMENTS: STANDARD TREE SOIL VOLUMES QUANTITIES INCLUDE THE TOP 900-1000mm OF SOIL/EXISTING SUBSOIL LAYER TO CALCULATE TOTAL SOIL VOLUMES REQUIRED BY CITY OF OTTAWA FOR SUSTAINABLE TREE GROWTH. WHERE LARGER SOFT AREAS ARE AVAILABLE, THE TOP 400-500mm LAYER IS USED TO CALCULATE SOIL VOLUMES (AS PER CITY DETAIL L1).

WHERE EXISTING MATERIAL BELOW THE SPECIFIED IMPORTED TOPSOIL IS NOT CONDUCIVE TO TREE GROWTH, AN ADDITIONAL LAYER OF PLANTING MEDIUM IS TO BE INSTALLED BELOW SPECIFIED TOPSOIL DEPTH TO OBTAIN THE SOIL VOLUME DEPTH REQUIRED.

REFER TO SOIL VOLUME CHART AND PLANS ON L-02 FOR AREAS WHERE TREE SOIL VOLUMES ARE REQUIRED.

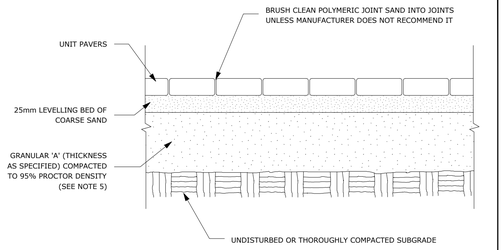


NOTES:

1. THE LEVELING COURSE (BEDDING SAND) SHALL BE PLACED LOOSE, IN A UNIFORM LAYER AT A MAXIMUM DEPTH OF 25mm TO ACHIEVE THE FINAL COMPACTED THICKNESS AND GRADE AS SPECIFIED
2. INSTALL SOLID EDGE RESTRAINT BETWEEN UNIT PAVERS AND ANY SOFT SURFACE (SOD, PLANTING BED, ETC.)
3. UNIT PAVERS ARE THEN PLACED ON TOP OF THE LEVELING COURSE AND ADDITIONAL SAND SWEPT BETWEEN THE UNIT PAVERS
4. THE UNIT PAVERS ARE THEN VIBRATED INTO PLACE WITH A VIBRA-PLATE AND WATER IS ADDED TO ASSIST IN THE SETTLING OF THE JOINT SAND
5. GRANULAR 'A' DEPTH TO BE 100mm FOR PEDESTRIAN AREAS AND 150mm FOR VEHICULAR ACCESSES. OR AS RECOMMENDED BY GEOTECHNICAL INVESTIGATION
6. USE OF THIS DETAIL REQUIRES THE PRIOR APPROVAL OF THE GENERAL MANAGER

TITLE:	UNIT PAVING - ON GRANULAR BASE
DATE:	MAY 2001
REV:	FEB 2016
DWG No:	SC9


SC9: ADDITIONAL NOTES FOR NUMBER 5:
150mm DEPTH GRANULAR 'A' TO BE USED ONLY IN PEDESTRIAN WHERE NO OR HAND SNOW REMOVAL IS PLANNED. ALL OTHER PEDESTRIAN AREAS ARE TO RECEIVE 200mm COMPACTED GRANULAR 'A' MINIMUM. FURTHER ADJUSTMENTS TO BE SPECIFIED IN RELATION TO SITE CONDITIONS AND GEOTECHNICAL RECOMMENDATIONS.

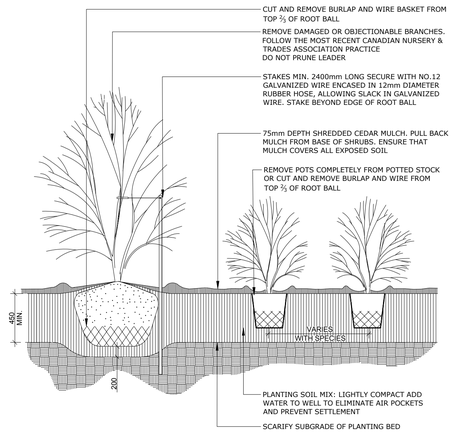


NOTES:

1. PLANTING SOIL MIXTURE AS PER SPECIFICATION.
2. SHRUBS SPECIFIED BARE ROOTS (B.R.) TO BE PLANTED SO THAT ROOTS ARE FULLY EXTENDED IN PLANTING HOLE WITH SOIL MIX BACKFILLED CAREFULLY TO PREVENT ROOT DAMAGE
3. PROVIDE 100 HIGH EARTH SAUCER AROUND SHRUB BED
4. STAKES TO BE REMOVED AT COMPLETION OF TWO YEAR WARRANTY PERIOD

TITLE:	CONTINUOUS SHRUB BED PLANTING
DATE:	FEB 2013
REV:	FEB 2014
DWG No:	L17

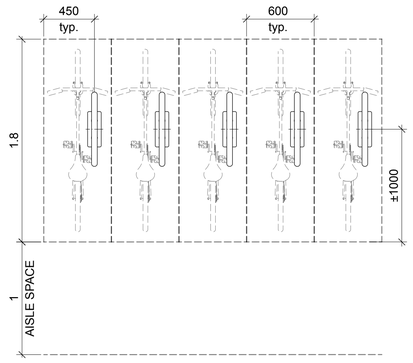

1 / L - 06 BIKE RACK LAYOUT
Scale: NTS

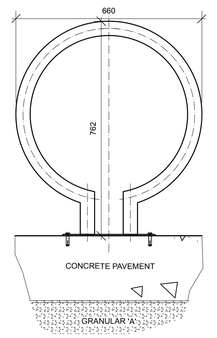

2 / L - 06 BIKE RACK DETAIL
Scale: NTS

NOTE:
THIS PLAN IS ISSUED FOR SITE PLAN CONTROL SUBMISSION ONLY. ADDITIONAL DETAILING AND SPECIFICATIONS ARE REQUIRED PRIOR TO TENDERING OR CONSTRUCTION.

IRONCLAD DEVELOPMENTS INC.
101-57158 Symington Road
Springfield, MB R2J 4L6
Ph: 204-777-1972
info@idev.ca

Architect:
Robert J. S. Garvey, OAA - Architecture 77
Structural Engineering:
Andrew Meads, P. Eng. - Conclusive Edge Engineering
Mechanical Engineering:
Henry Cortens, P. Eng. - Conclusive Edge Engineering
Electrical Engineering:
Amir Tavakoli, P. Eng. - Conclusive Edge Engineering
Civil Engineering:
Ryan Faith - D.B. Gray Engineering Inc.
Landscape Architect:
Marietta Ruhland, BLA, OALA - Ruhland & Associates Ltd.
Geotechnical Engineering:
Paterson Group
Land Surveyor:
Ed Herweyer - Annis O'Sullivan Vollebekk Ltd.
Arborist:
Andrew K. Boyd, B.Sc.F, R.P.F. IFS Associates

GENERAL NOTES:

1. All general site information and conditions compiled from existing plans, surveys and Consultant's field notes. Report all discrepancies prior to any work. No responsibility is borne by the Consultant for unknown subsurface conditions.
2. The location of the utilities if shown on the dKEY PLANrawings set, to be considered as approximate only, and the exact locations should be determined by consulting the Municipal Authorities and Utility Companies concerned. The Contractor shall prove the location of utilities and shall be responsible for adequate protection from damage.
3. Contractor to review project with Consultant(s) and Owner's representative(s) prior to commencing any on site work.
4. Contractor to verify all dimensions, existing elements to be removed / retained / salvaged / reinstated as shown on the drawings set, prior to any construction.
5. Contractor is responsible to preserve and protect existing elements to be retained / salvaged.
6. Contractor to Maintain positive surface runoff through the entire construction period.
7. Contractor to obtain approval of Consultant for final subgrade prior to installation of base layer(s).
8. Contractor to obtain approval of Consultant for granular base and layout of all pavement areas prior to installation of surface layer(s).
9. Contractor to reinstate all areas and items damaged as a result of construction activities.

no.	issue / revision	date
5	SPC Resubmission	2026-10-29
4	SPC Resubmission	2026-06-19
3	SPC Resubmission	2026-01-30
2	SPC Resubmission	2025-10-28
1	SPC Submission	2025-07-25

Ruhland & Associates Ltd
landscape architecture • urban design • site planning
Ph 613-224-4744 Fx 613-224-1131 info@rala.ca www.rala.ca

north

seal

ASSOCIATION OF LANDSCAPE ARCHITECTS ONTARIO
MARIETTA RUHLAND
OALA
MEMBER

475 TERRY FOX DRIVE

475 TERRY FOX DRIVE, KANATA, ON

drawing title
DETAILS

scale	drawn by: TF	designed by: VO
date: 2025-01-02	checked by: MR	plot date
project number: 25-1761	drawing number: **L - 06**	

Contractor to check and verify all dimensions on the job

D07-12-25-0104

#19347