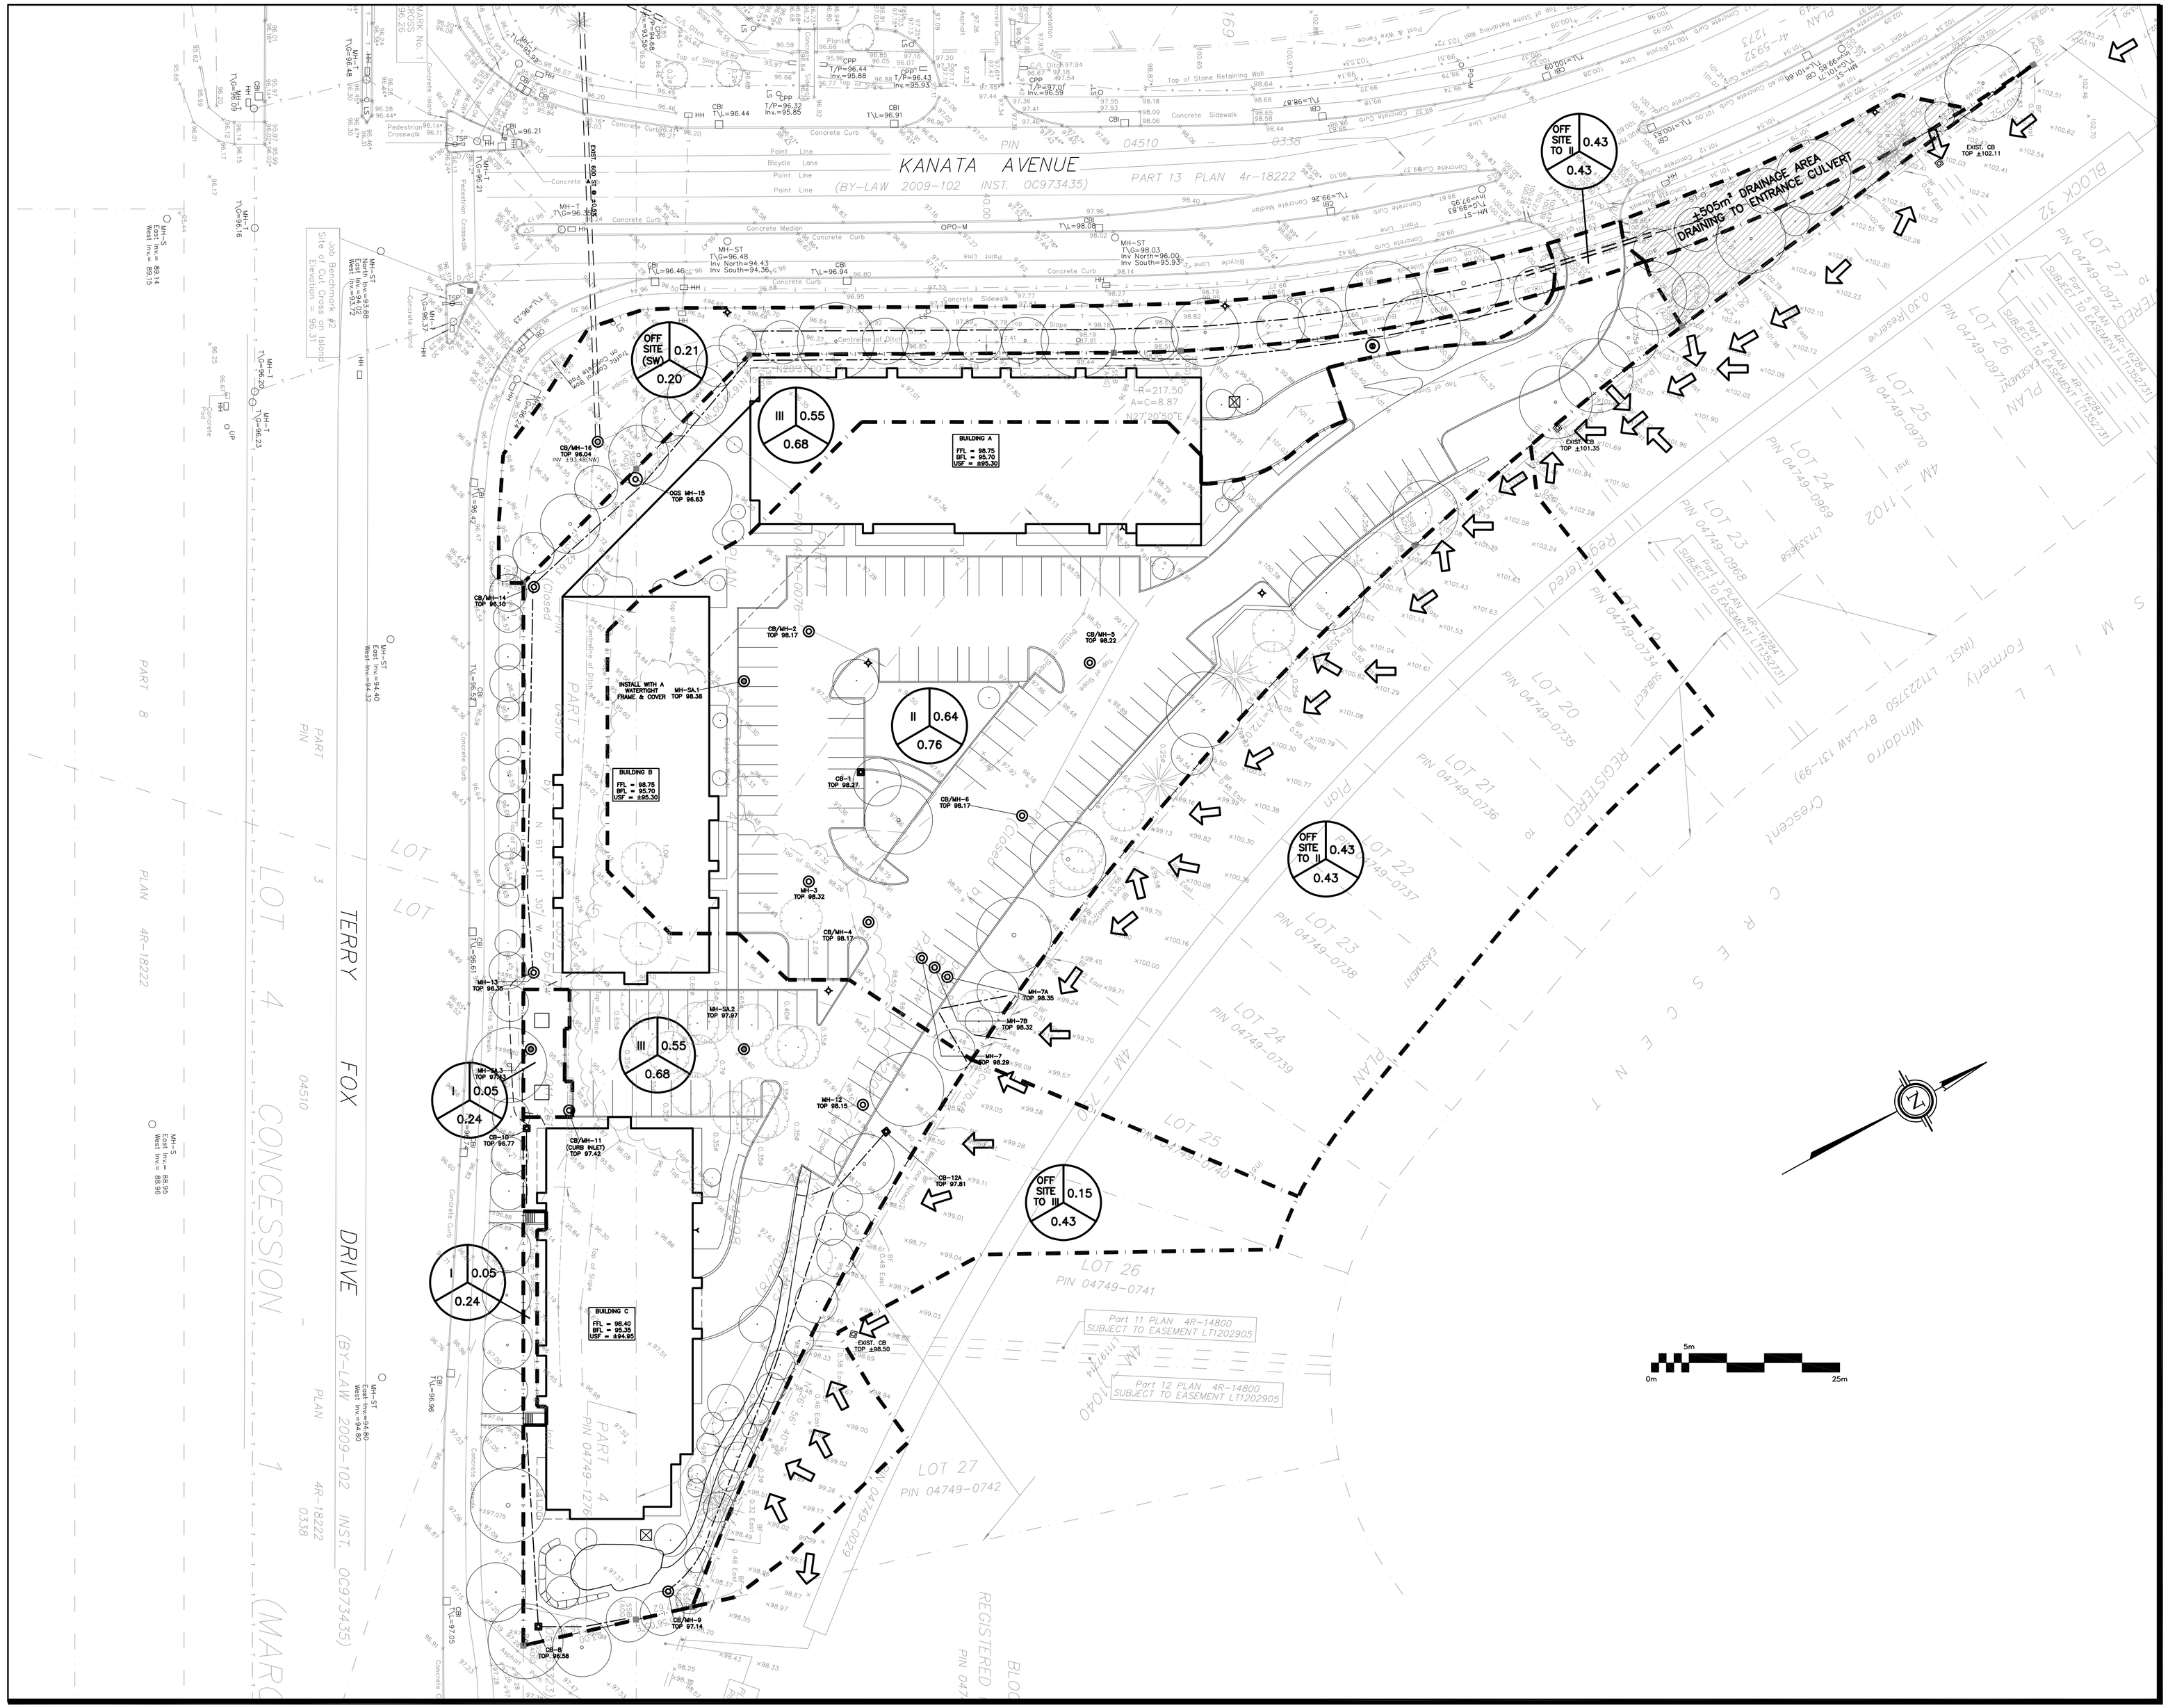



## LEGEND


DRAINAGE AREA — AREA (ha)

X — XXX

0.XX

2-YEAR RUNOFF COEFFICIENT

KEY PLAN

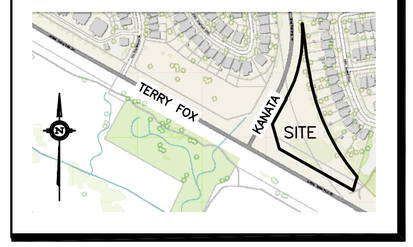


| No. | DATE | REVISION |
|---|---|---|
| 5 | OCT 21-26 | RE-ISSUED FOR APPROVAL |
| 4 | JUL 10-26 | RE-ISSUED FOR APPROVAL |
| 3 | JAN 26-26 | RE-ISSUED FOR APPROVAL |
| 2 | OCT 28-25 | RE-ISSUED FOR APPROVAL |
| 1 | JUL 11-25 | ISSUED FOR APPROVAL |


D. B. GRAY ENGINEERING INC.

*Stormwater Management - Grading & Drainage - Storm & Sanitary Sewers - Watermains*

700 Long Point Circle 613-425-8044

Ottawa, Ontario d.gray@dbgrayengineering.com


Project

PROPOSED 6-STOREY APARTMENT BUILDINGS
475 TERRY FOX DRIVE
OTTAWA, ONTARIO

Drawing Title

POST-DEVELOPMENT DRAINAGE PLAN

Engineer's Seal

LICENSED PROFESSIONAL ENGINEER
D.B. GRAY
17016502
OCT 21-26
PROVINCE OF ONTARIO
NOT VALID UNLESS SIGNED & DATED

| | |
|---|---|
| Drawn | D.B.G |
| H. Scale | 1:400 |
| V. Scale | |
| Date | JUL 11-25 |
| Job No. | 24103 |

Drawing No.
C-15
of 22

Plan #19347 File No. D07-12-25-0104