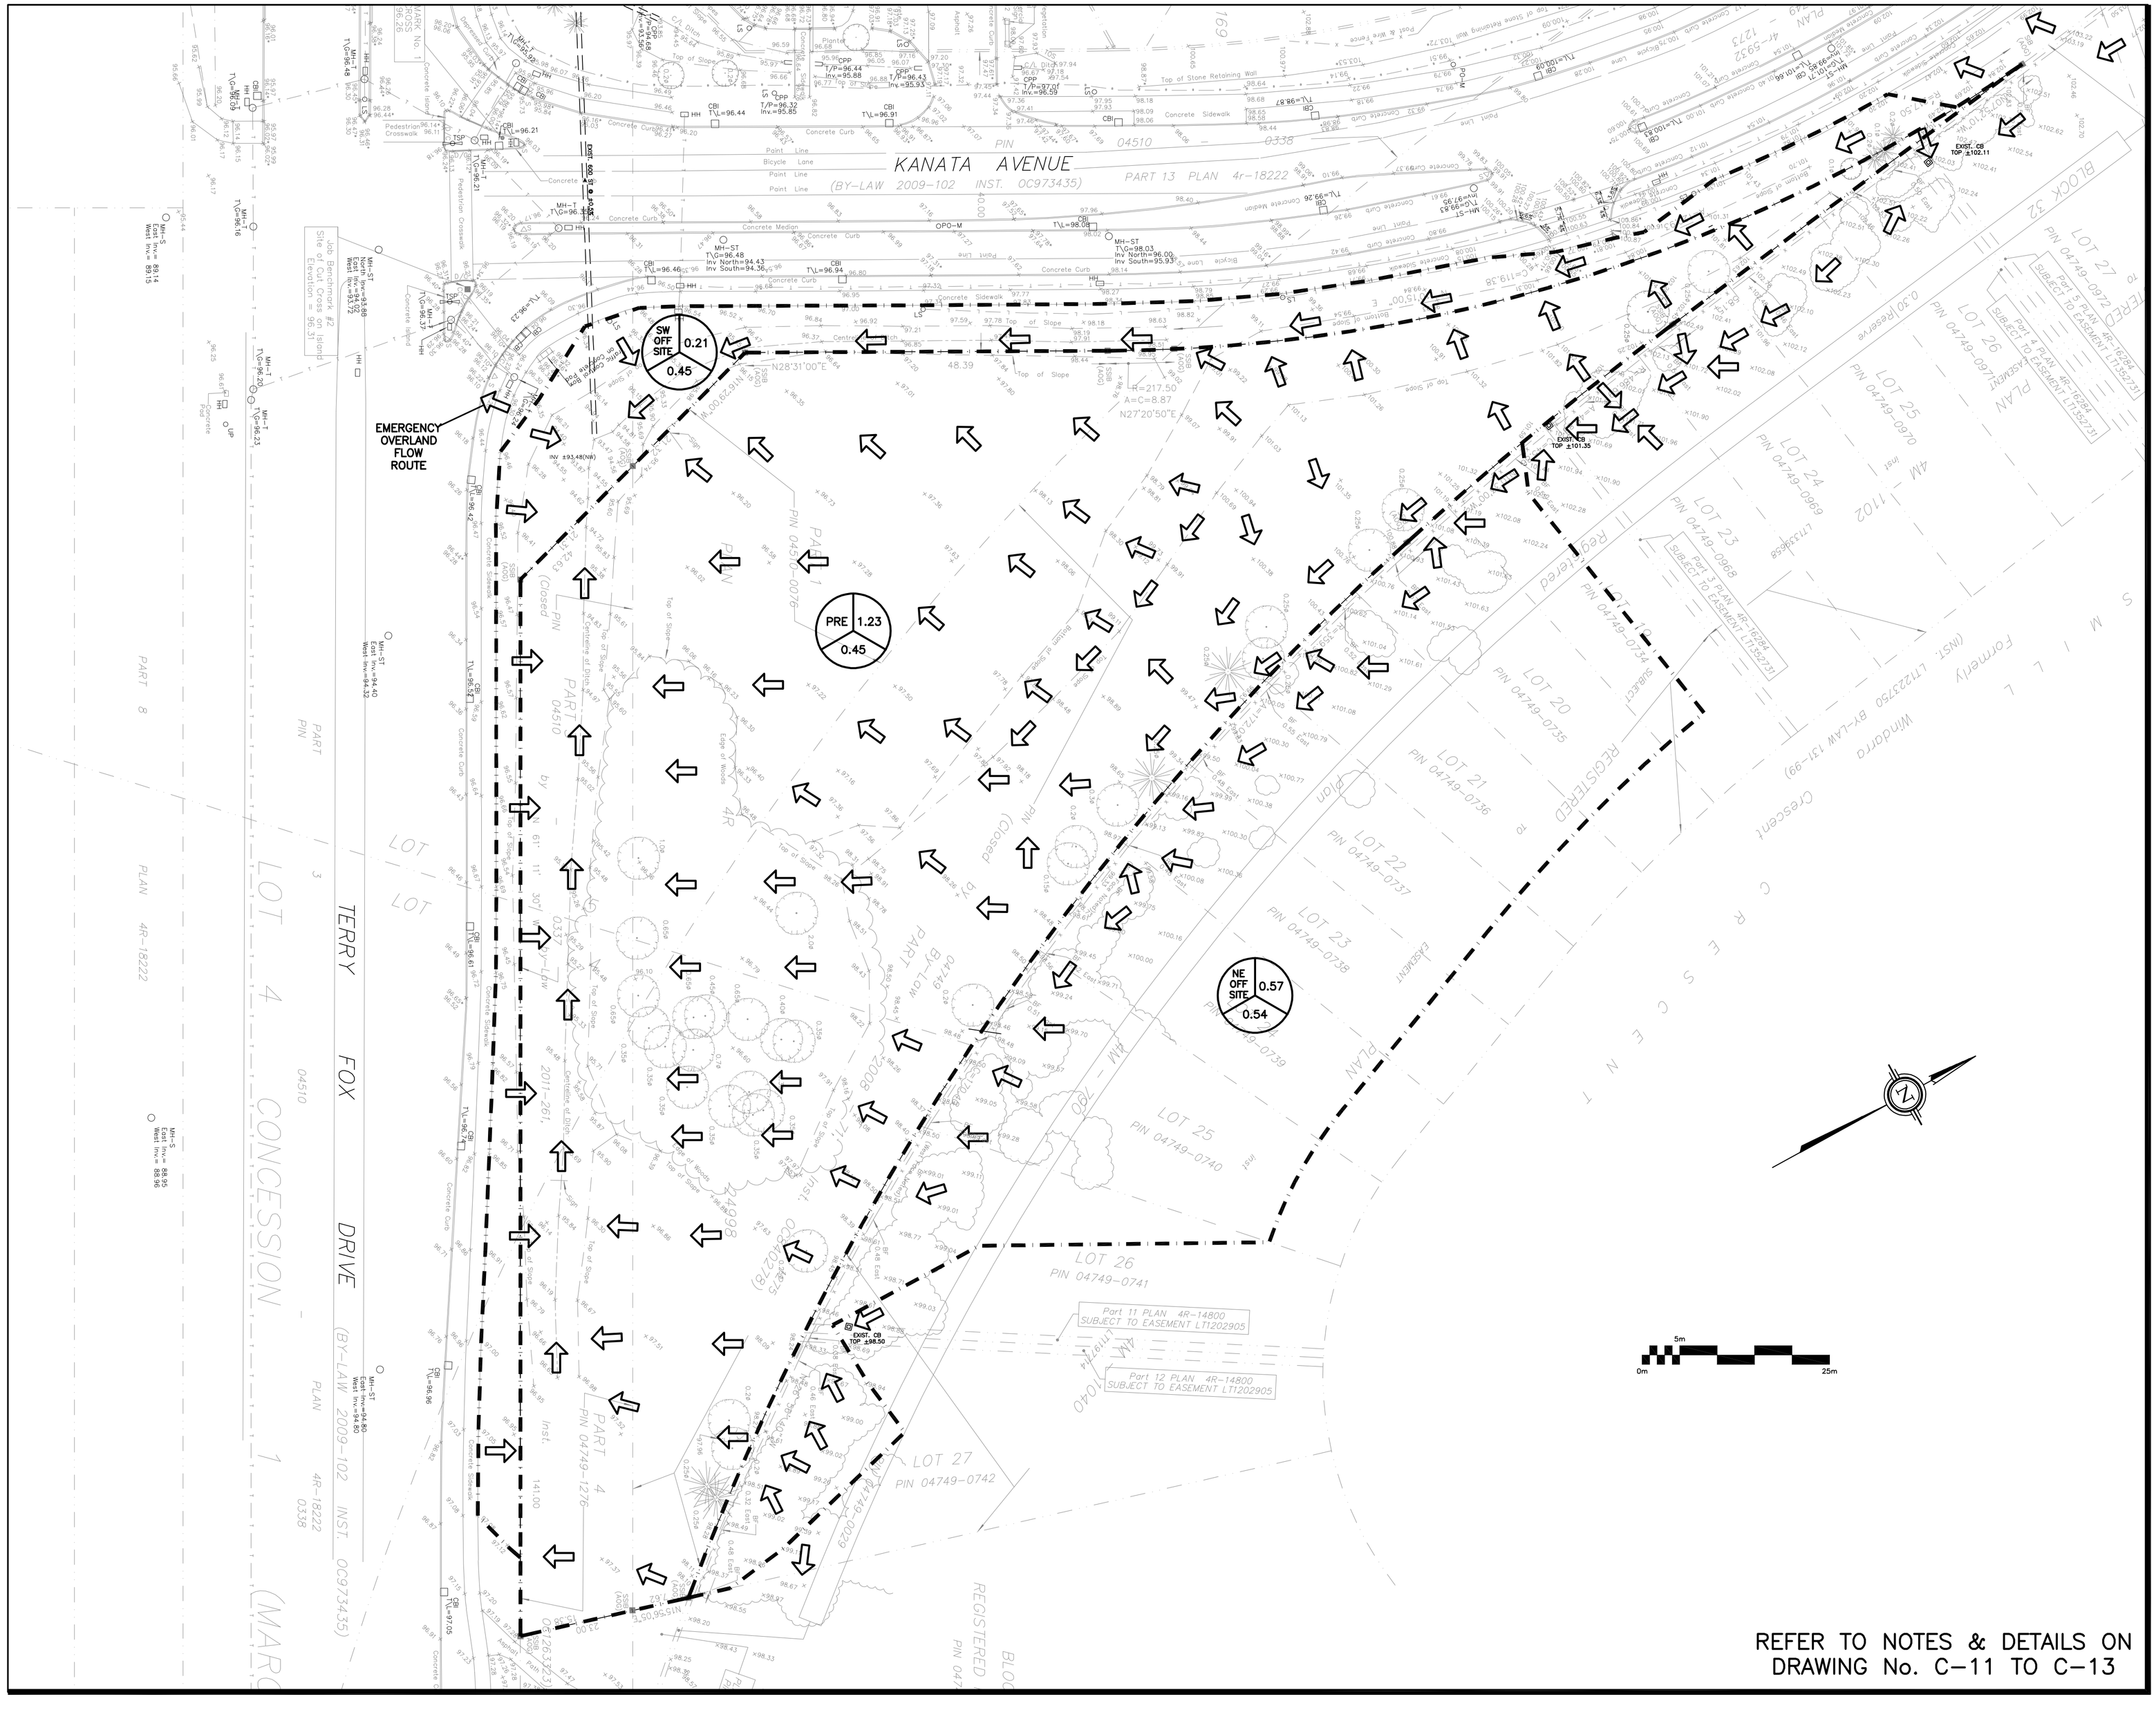


REFER TO NOTES & DETAILS ON DRAWING No. C-11 TO C-13

LEGEND


DRAINAGE AREA | AREA (ha)

X | XXX

0.XX

2-YEAR RUNOFF COEFFICIENT

KEY PLAN

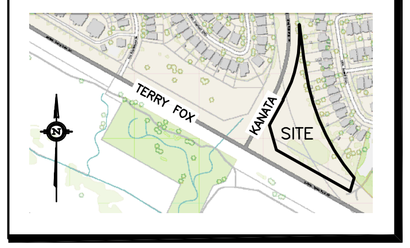

No.	DATE	REVISION
3	OCT 21-26	RE-ISSUED FOR APPROVAL
2	JUL 10-26	RE-ISSUED FOR APPROVAL
1	JAN 26-26	ISSUED FOR APPROVAL

D. B. GRAY ENGINEERING INC.

Stormwater Management - Grading & Drainage - Storm & Sanitary Sewers - Watermains

700 Long Point Circle 613-425-8044

Ottawa, Ontario d.gray@dbgrayengineering.com

Project

PROPOSED 6-STOREY APARTMENT BUILDINGS
475 TERRY FOX DRIVE
OTTAWA, ONTARIO

Drawing Title

PRE-DEVELOPMENT DRAINAGE PLAN

Engineer's Seal

LICENSED PROFESSIONAL ENGINEER
D.B. GRAY
17016502
OCT 21-26
PROVINCE OF ONTARIO

NOT VALID UNLESS SIGNED & DATED

Drawn	D.B.G
H. Scale	1:400
V. Scale	
Date	JAN 26-26
Job No.	24103

Drawing No.

C-14
of 22

Plan #19347 File No. D07-12-25-0104