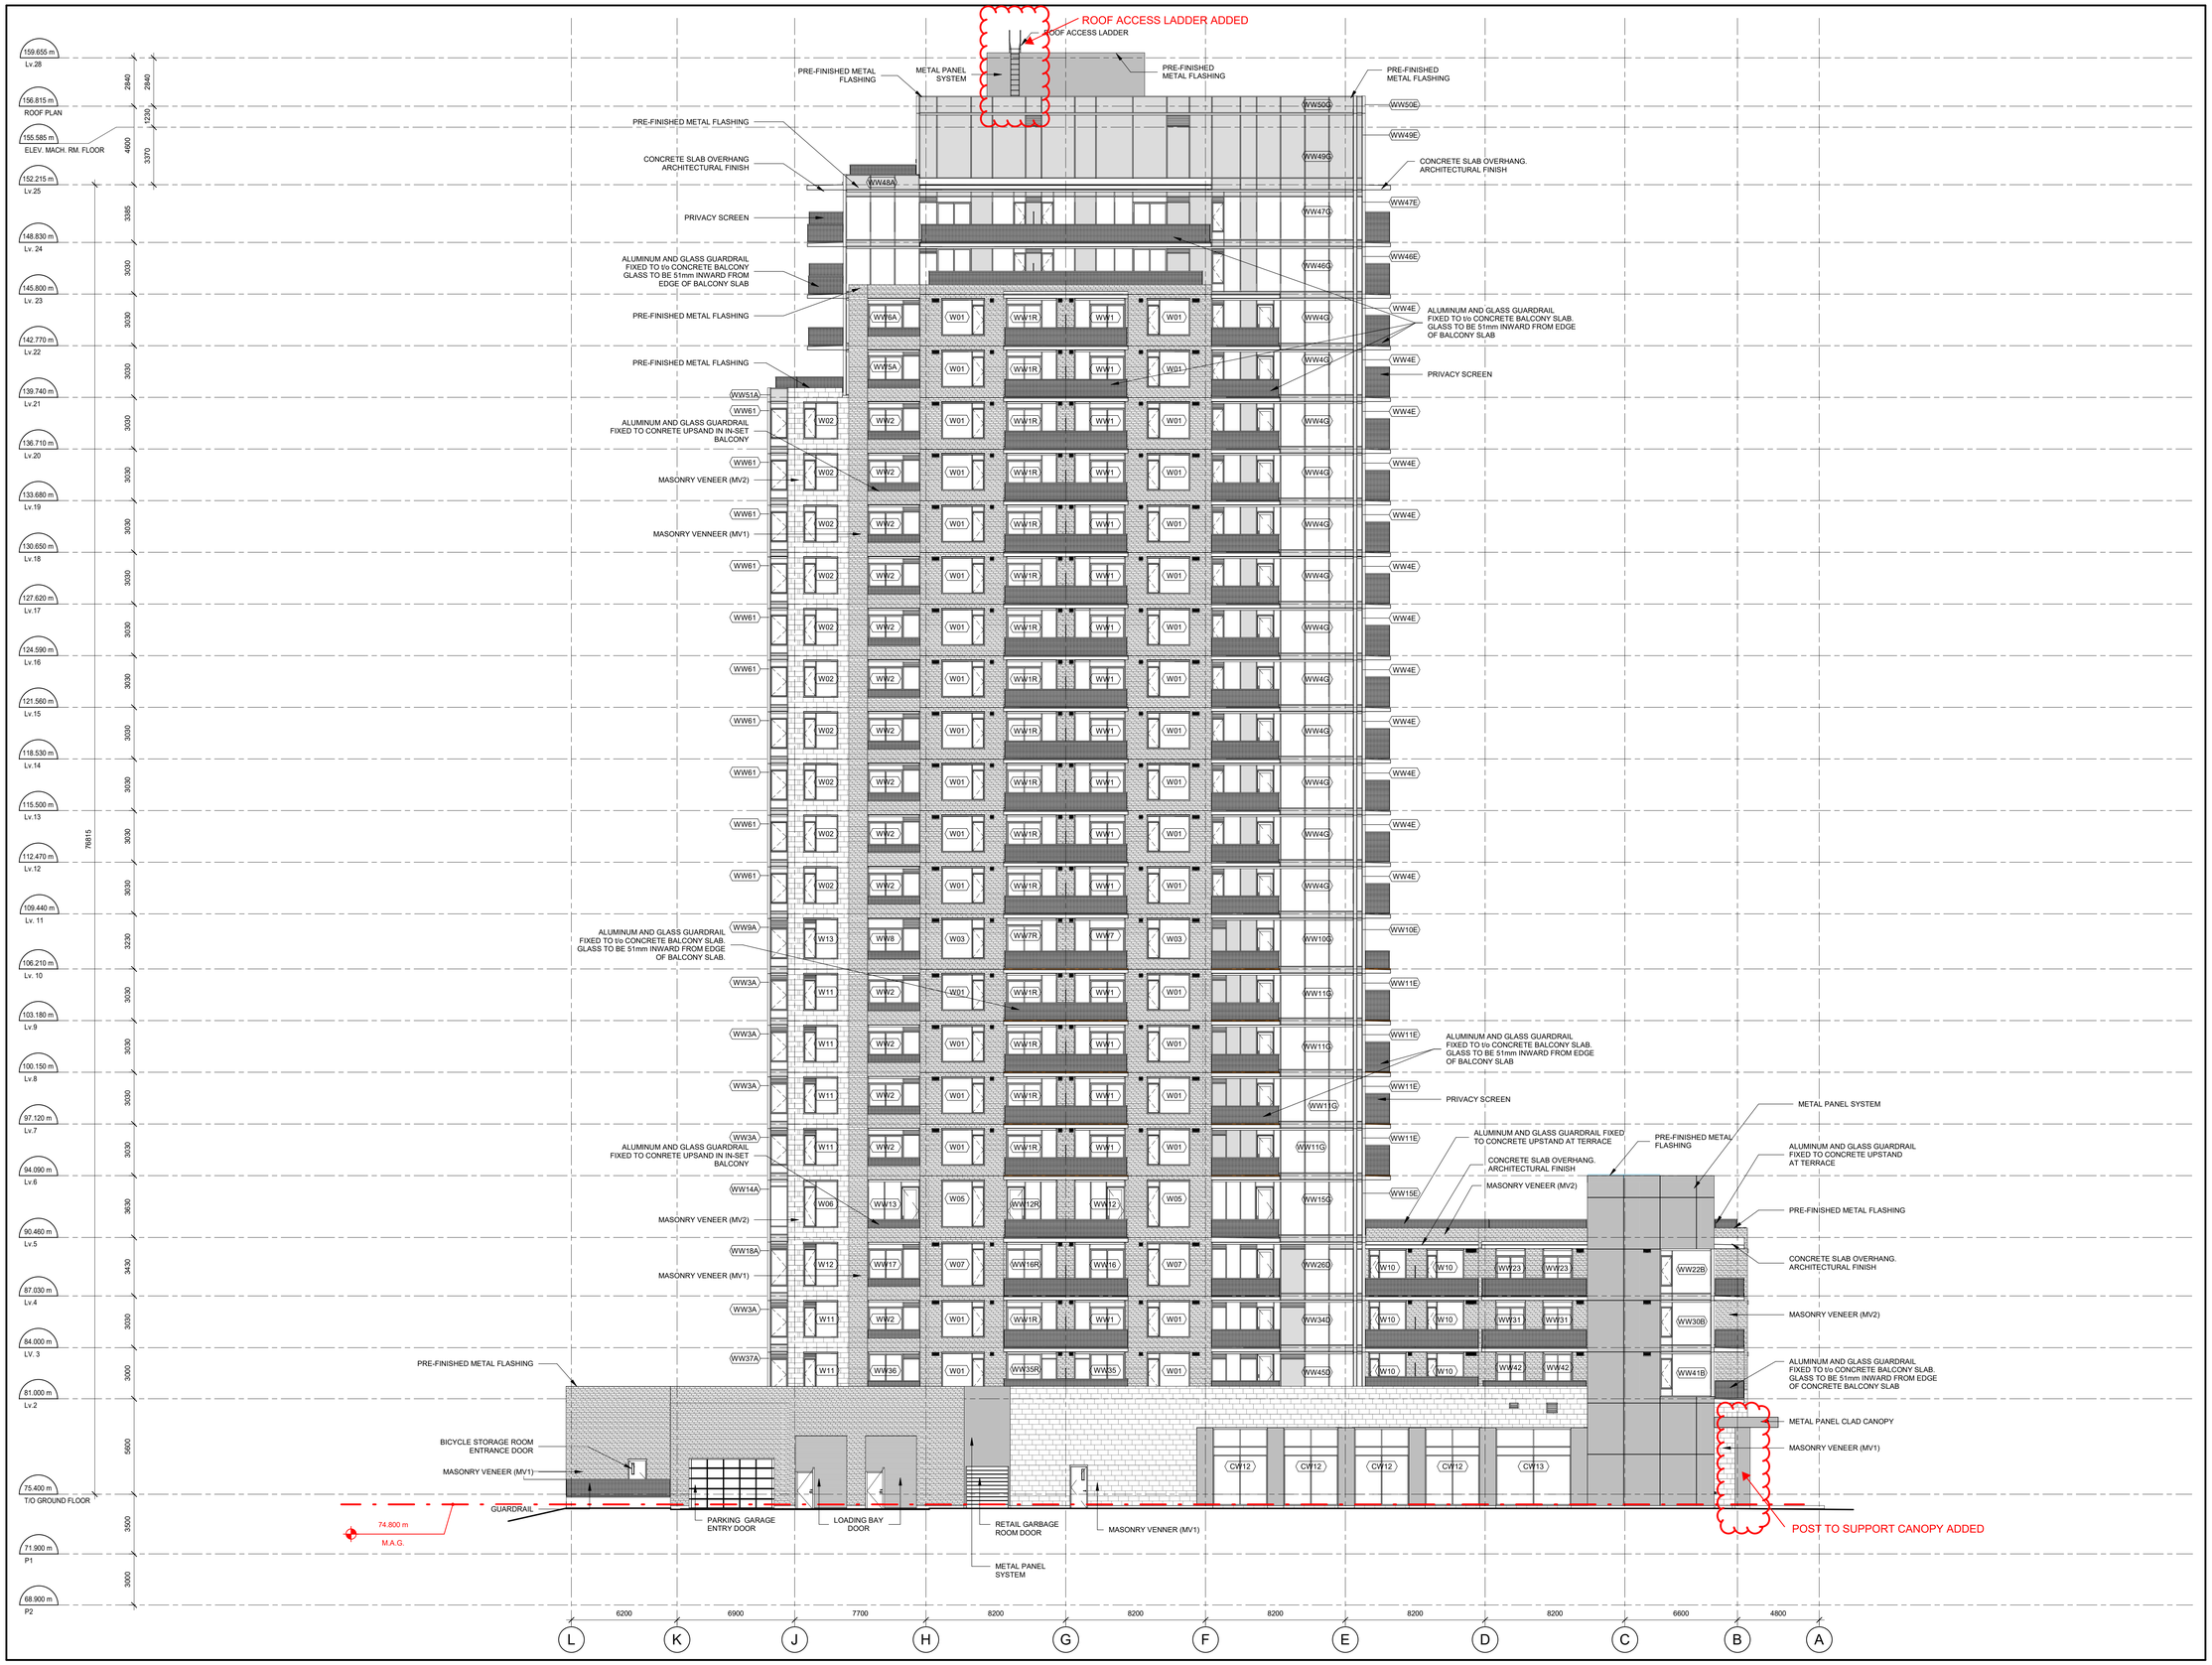

1 / A200 NORTH ELEVATION
1 : 150

IT IS THE RESPONSIBILITY OF THE APPROPRIATE CONTRACTOR TO CHECK AND VERIFY ALL DIMENSIONS ON SITE AND TO REPORT ALL ERRORS AND/OR OMISSIONS TO THE ARCHITECT.

ALL CONTRACTORS MUST COMPLY WITH ALL PERTINENT CODES AND BY-LAWS.

THIS DRAWING MAY NOT BE USED FOR CONSTRUCTION UNTIL SIGNED BY THE ARCHITECT.

DO NOT SCALE DRAWINGS.

COPYRIGHT RESERVED.

SAIDE SAYAH
MANAGER, CENTRAL BRANCH
PLANNING, INFRASTRUCTURE & ECONOMIC DEVELOPMENT DEPARTMENT, CITY OF OTTAWA

APPROVED
By Saide Sayah at 12:52 pm, Sep 24, 2020

No.	DESCRIPTION	DD.MM.YY
14	RESPONSE TO CITY COMMENTS	06.02.20
13	ISSUED FOR TENDER #4	21.01.20
12	ISSUED FOR 90% TENDER REVIEW	9.12.19
9	ISSUED FOR SPA ROUND 4	11. 09. 19
8	ISSUED FOR PERMIT	03. 09. 19
6	ISSUED FOR EXC./ ELEV./ R.A./ TENDER	22. 08.19
5	ISSUED FOR STRUC. COORDINATION	09. 07. 19
4	ISSUED FOR 33% REVIEW	07. 06. 19
3	FIRST ROUND SPC COMMENTS	22. 03. 19
2	ISSUED FOR SITE PLAN CONTROL	21. 10. 18
1	ISSUED FOR ZONING AMENDMENT	21. 12. 15

REVISIONS:

ARCHITECT SEAL: ONTARIO ASSOCIATION OF ARCHITECTS — RODERICK J. LAHEY — LICENCE 4375

NORTH ARROW:

CLIENT: RIOCAN

ARCHITECT:
rla/architecture
56 Beech Street, Ottawa, Ontario K1S 3J6
t.613.724.9932 f.613.724.1209 www.rodericklahey.ca

PROJECT TITLE:
WESTGATE REDEVELOPMENT
1309 CARLING AVENUE
OTTAWA, ON

SHEET TILE:
NORTH ELEVATION

DRAWN: A.A / B.G
CHECKED: M.L.
SCALE: 1 : 150
SHEET No: A200
PROJECT No: 1807

PAPER SIZE: ISO Full Bleed B1 (707.00 x 1000.00 MM)
PLOT SCALE: 1:1
\\RLA\-FP01 rla\.local\FR\abukoash\My Documents\1807 Westgate Phase 1_AAbukoash.rvt
PLOT DATE: 2/6/2020 12:18:44 PM

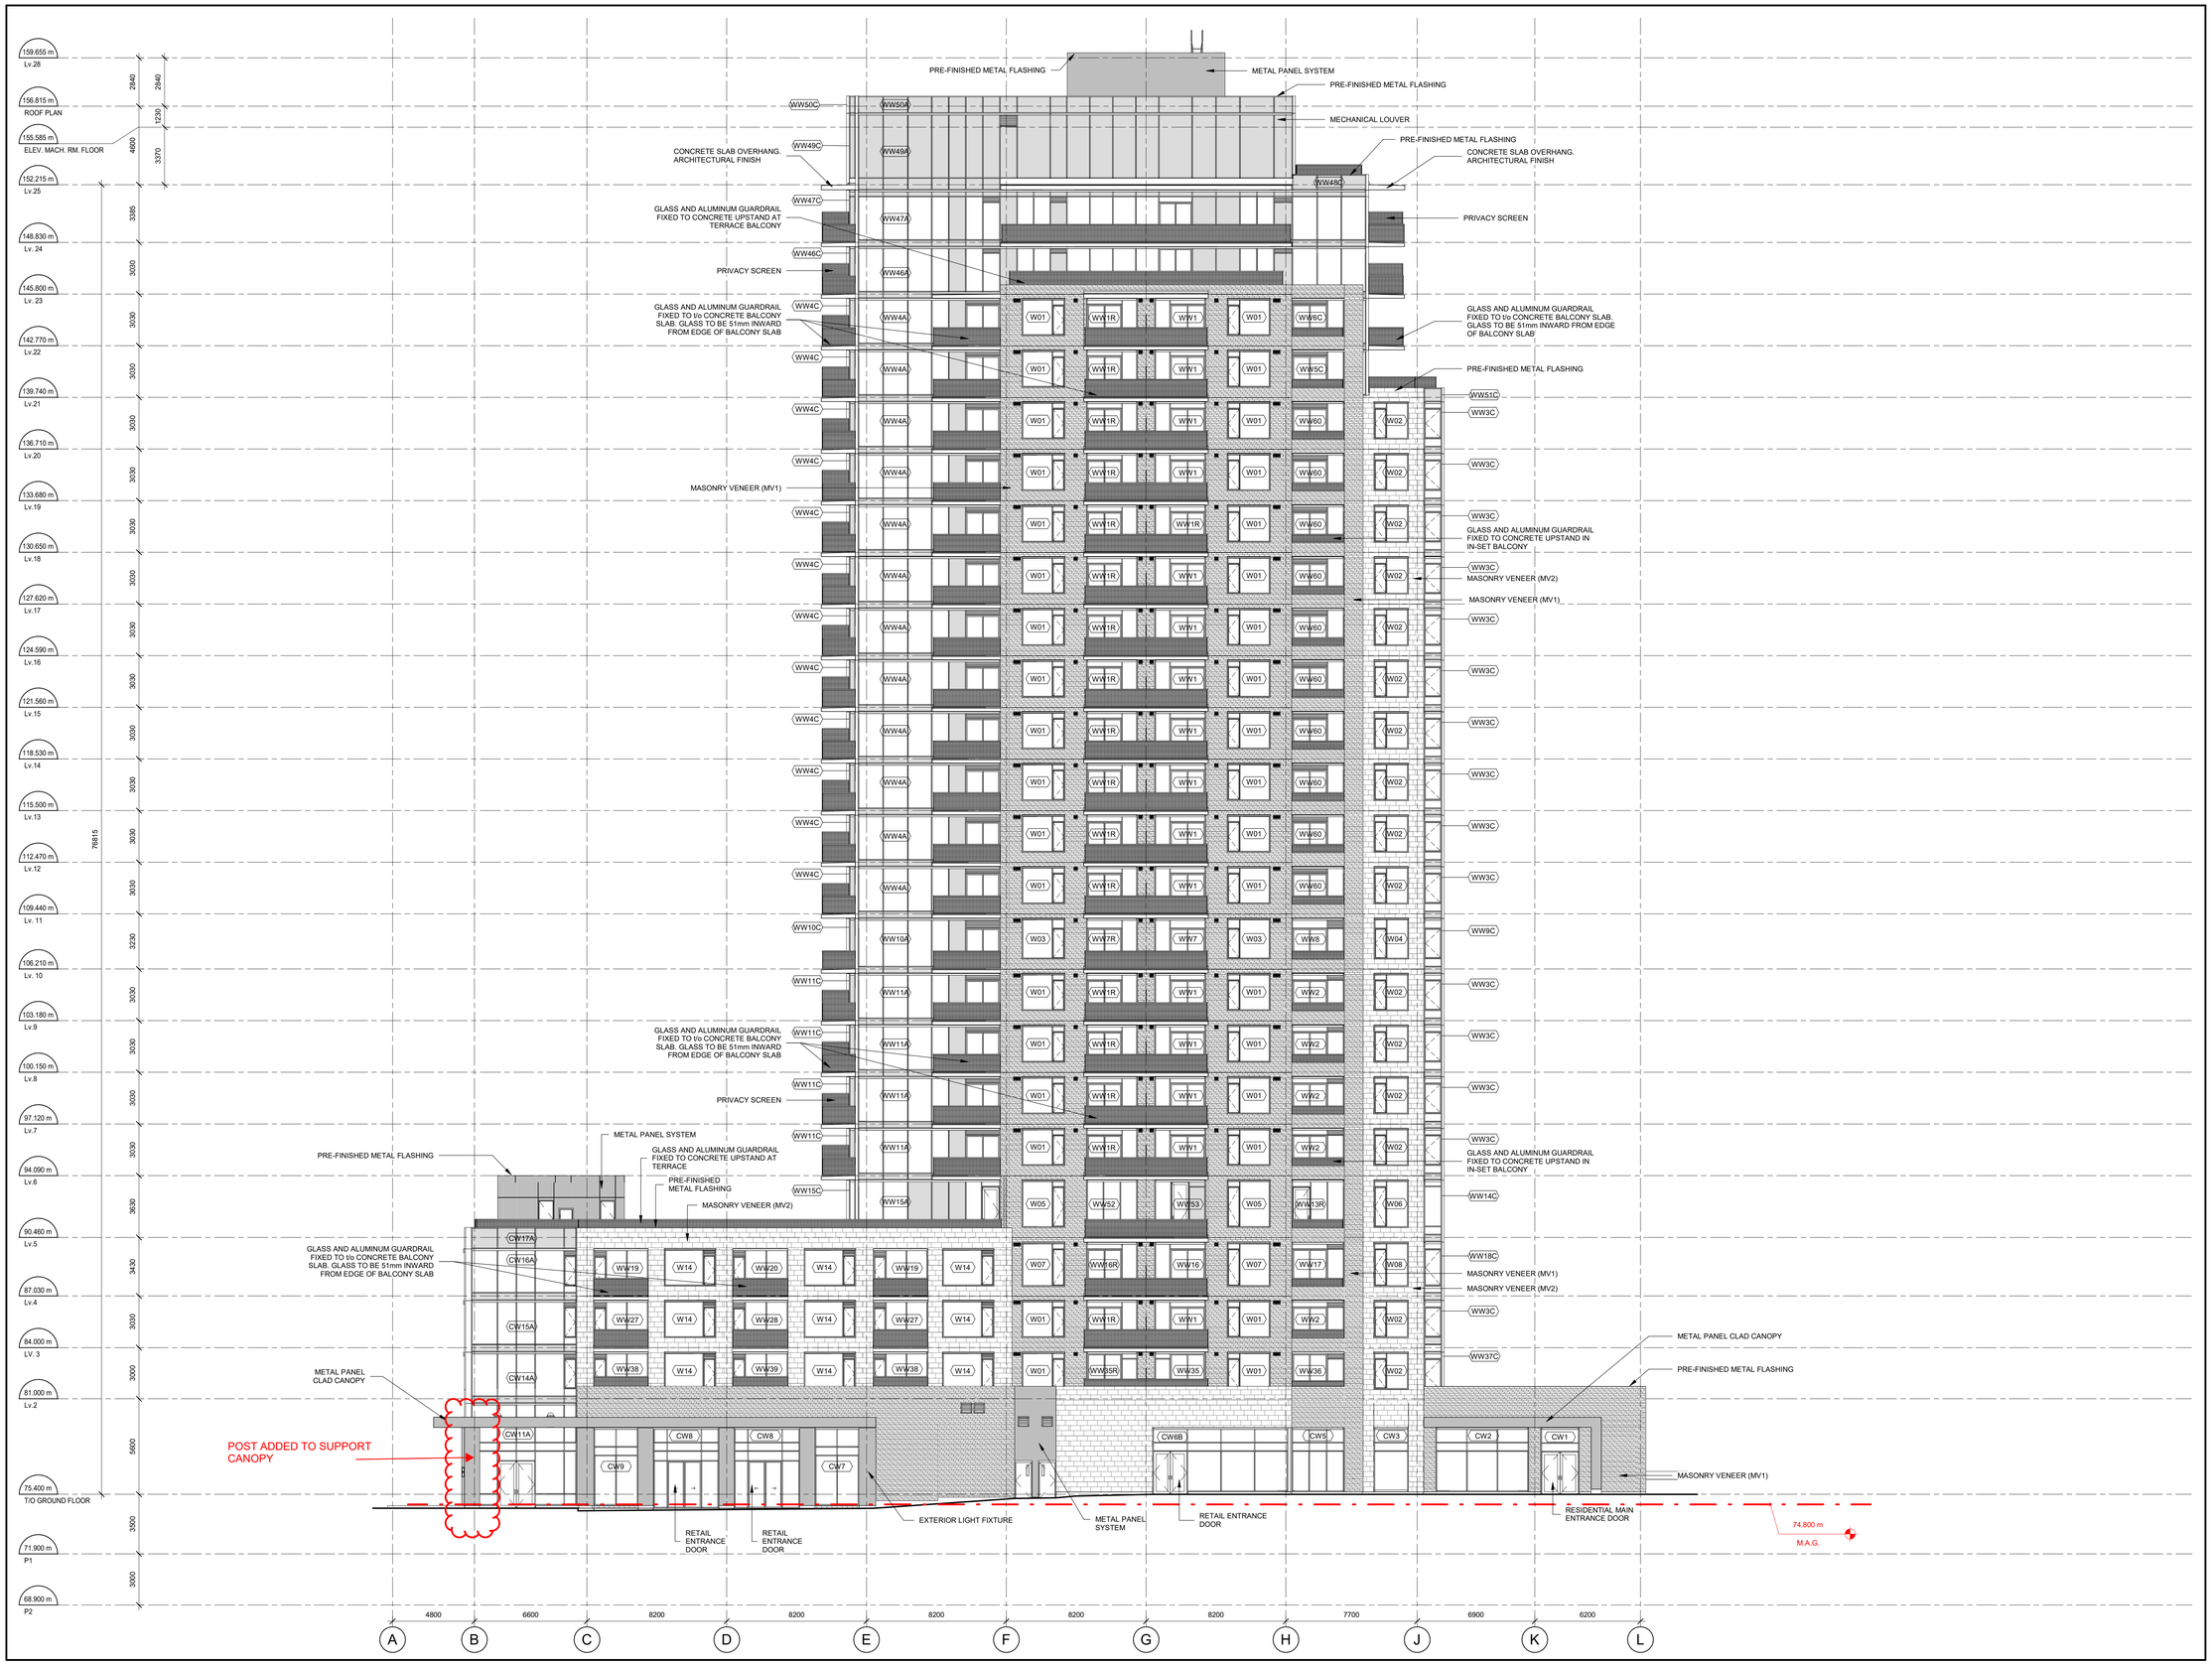

1 SOUTH ELEVATION
A201 1 : 150

IT IS THE RESPONSIBILITY OF THE APPROPRIATE CONTRACTOR TO CHECK AND VERIFY ALL DIMENSIONS ON SITE AND TO REPORT ALL ERRORS AND/OR OMISSIONS TO THE ARCHITECT.

ALL CONTRACTORS MUST COMPLY WITH ALL PERTINENT CODES AND BY-LAWS.

THIS DRAWING MAY NOT BE USED FOR CONSTRUCTION UNTIL SIGNED BY THE ARCHITECT.

DO NOT SCALE DRAWINGS.

COPYRIGHT RESERVED.

SAIDE SAYAH
MANAGER, CENTRAL BRANCH
PLANNING, INFRASTRUCTURE & ECONOMIC DEVELOPMENT DEPARTMENT, CITY OF OTTAWA

APPROVED
By Saide Sayah at 12:52 pm, Sep 24, 2020

No.	DESCRIPTION	DD.MM.YY
14	RESPONSE TO CITY COMMENTS	06.02.20
13	ISSUED FOR TENDER #4	21.01.20
12	ISSUED FOR 90% TENDER REVIEW	9.12.19
9	ISSUED FOR SPA ROUND 4	11. 09. 19
8	ISSUED FOR PERMIT	03. 09. 19
6	ISSUED FOR EXC./ ELEV./ R.A./ TENDER	22. 08.19
5	ISSUED FOR STRUC. COORDINATION	09. 07. 19
4	ISSUED FOR 33% REVIEW	07. 06. 19
3	FIRST ROUND SPC COMMENTS	22. 03. 19
2	ISSUED FOR SITE PLAN CONTROL	21. 10. 18
1	ISSUED FOR ZONING AMENDMENT	21. 12. 15

REVISIONS:

ARCHITECT SEAL:
ONTARIO ASSOCIATION OF ARCHITECTS
RODERICK J. LAHEY
LICENCE
4375

NORTH ARROW:

CLIENT:
RIOCAN

ARCHITECT:
rla/architecture
56 Beech Street, Ottawa, Ontario K1S 3J6
t.613.724.9932 f.613.724.1209 www.rodericklahey.ca

PROJECT TITLE:
WESTGATE REDEVELOPMENT
1309 CARLING AVENUE
OTTAWA, ON

SHEET TILE:
SOUTH ELEVATION

DRAWN: A.A / B.G
CHECKED: M.L.
SCALE: 1 : 150
SHEET No: A201
PROJECT No: 1807

PAPER SIZE: ISO Full Bleed B1 (707.00 x 1000.00 MM)
PLOT SCALE: 1:1
\\RLA\-FP01 rla\.local\FR\abaukoash\My Documents\1807 Westgate Phase 1_AAbukoash.rvt
PLOT DATE: 2/6/2020 12:19:02 PM

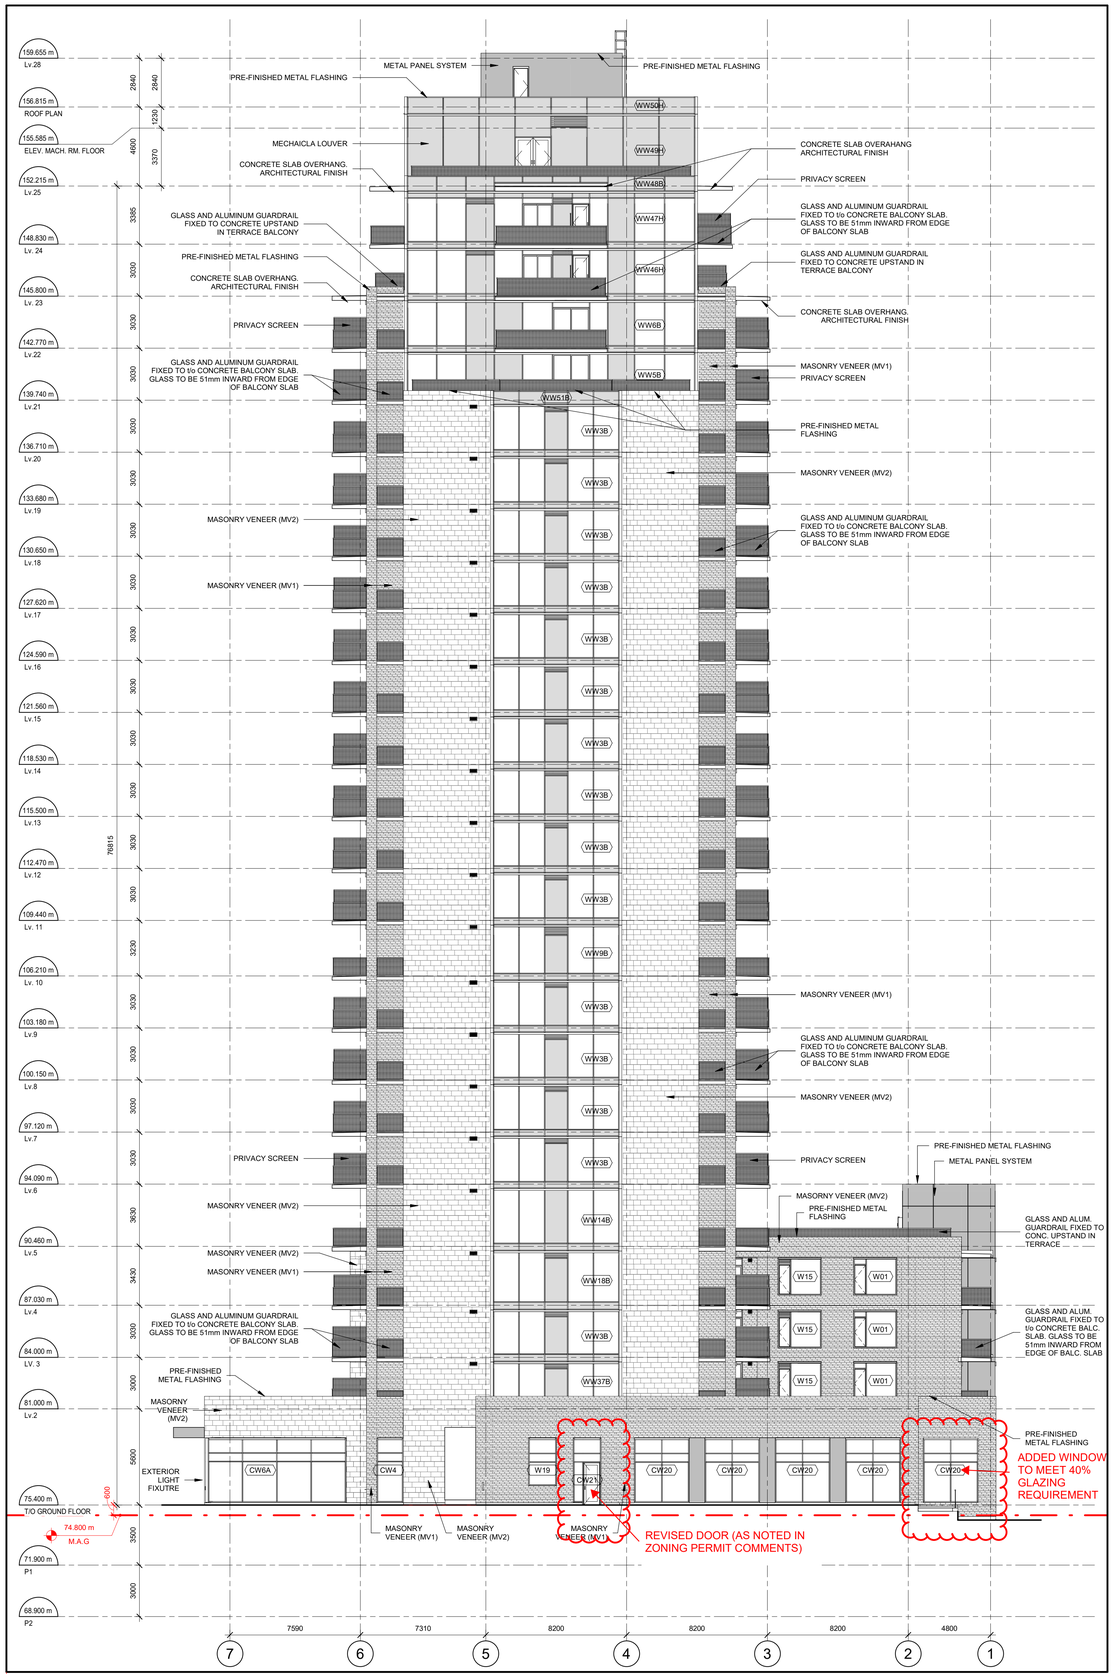

1 A202 EAST ELEVATION
1 : 150

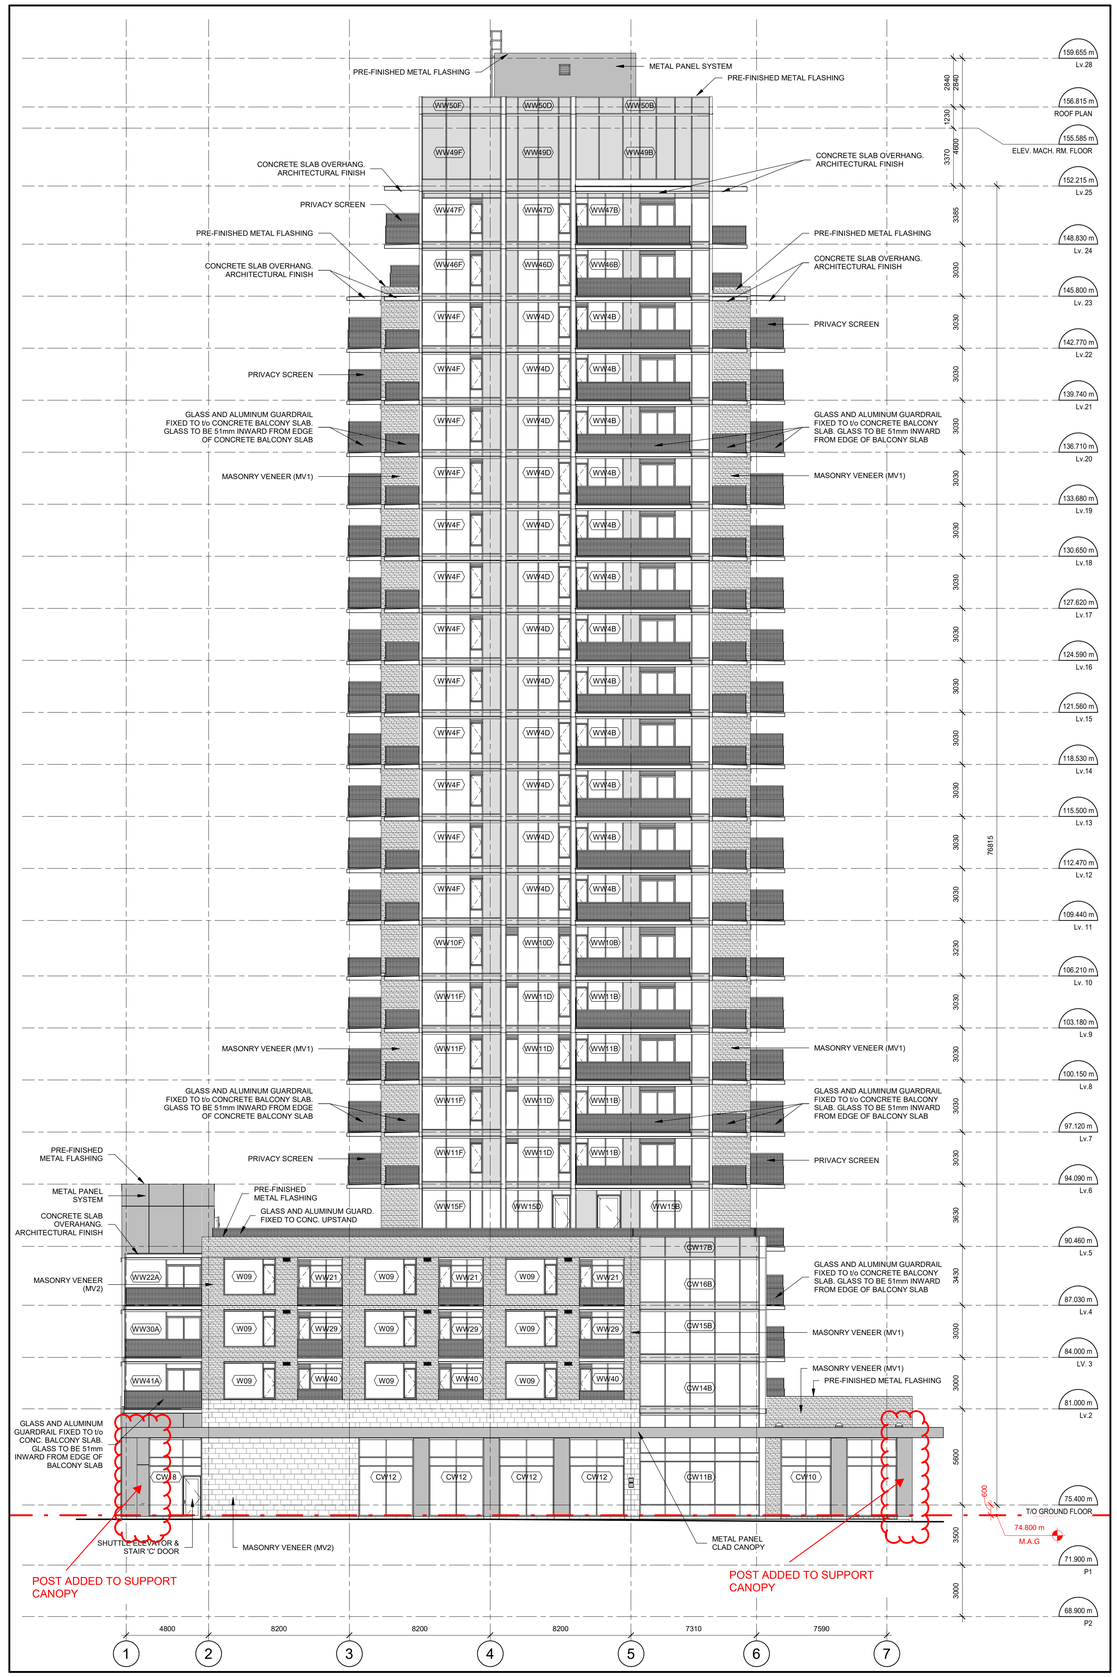

2 A202 WEST ELEVATION
1 : 150

IT IS THE RESPONSIBILITY OF THE APPROPRIATE CONTRACTOR TO CHECK AND VERIFY ALL DIMENSIONS ON SITE AND TO REPORT ALL ERRORS AND/OR OMISSIONS TO THE ARCHITECT.

ALL CONTRACTORS MUST COMPLY WITH ALL PERTINENT CODES AND BY-LAWS.

THIS DRAWING MAY NOT BE USED FOR CONSTRUCTION UNTIL SIGNED BY THE ARCHITECT.

DO NOT SCALE DRAWINGS.

COPYRIGHT RESERVED.

SAIDE SAYAH
MANAGER, CENTRAL BRANCH
PLANNING, INFRASTRUCTURE & ECONOMIC DEVELOPMENT DEPARTMENT, CITY OF OTTAWA

APPROVED
By Saide Sayah at 12:52 pm, Sep 24, 2020

No.	DESCRIPTION	DD.MM.YY
14	RESPONSE TO CITY COMMENTS	06,02,20
13	ISSUED FOR TENDER #4	21,01,20
12	ISSUED FOR 90% TENDER REVIEW	9,12,19
9	ISSUED FOR SPA ROUND 4	11, 09, 19
8	ISSUED FOR PERMIT	03. 09, 19
6	ISSUED FOR EXC. / ELEV / R.A / TENDER	22. 08,19
5	ISSUED FOR STRUC. COORDINATION	09. 07, 19
4	ISSUED FOR 33% REVIEW	07. 06, 19

REVISIONS:

ARCHITECT SEAL:
ONTARIO ASSOCIATION OF ARCHITECTS
RODERICK LAHEY
LICENCE
4375

NORTH ARROW:

CLIENT:
RIOCAN

ARCHITECT:
rla/architecture
56 Beech Street, Ottawa, Ontario K1S 3J6
t.613.724.9932 f.613.724.1209 www.rodericklahey.ca

PROJECT TITLE:
WESTGATE REDEVELOPMENT
1309 CARLING AVENUE
OTTAWA, ON

SHEET TILE:
EAST & WEST ELEVATIONS

DRAWN: A.A / B.G
CHECKED: M.L.
SCALE: 1 : 150
SHEET No: A202
PROJECT No: 1807

PAPER SIZE: ISO Full Bleed B1 (707.00 x 1000.00 MM)
PLOT SCALE: 1:1
\\RLA-FP01.rla.local\F\Raabukoash\My Documents\1807 Westgate Phase 1_AAbukoash.rvt
PLOT DATE: 2/6/2020 12:19:30 PM