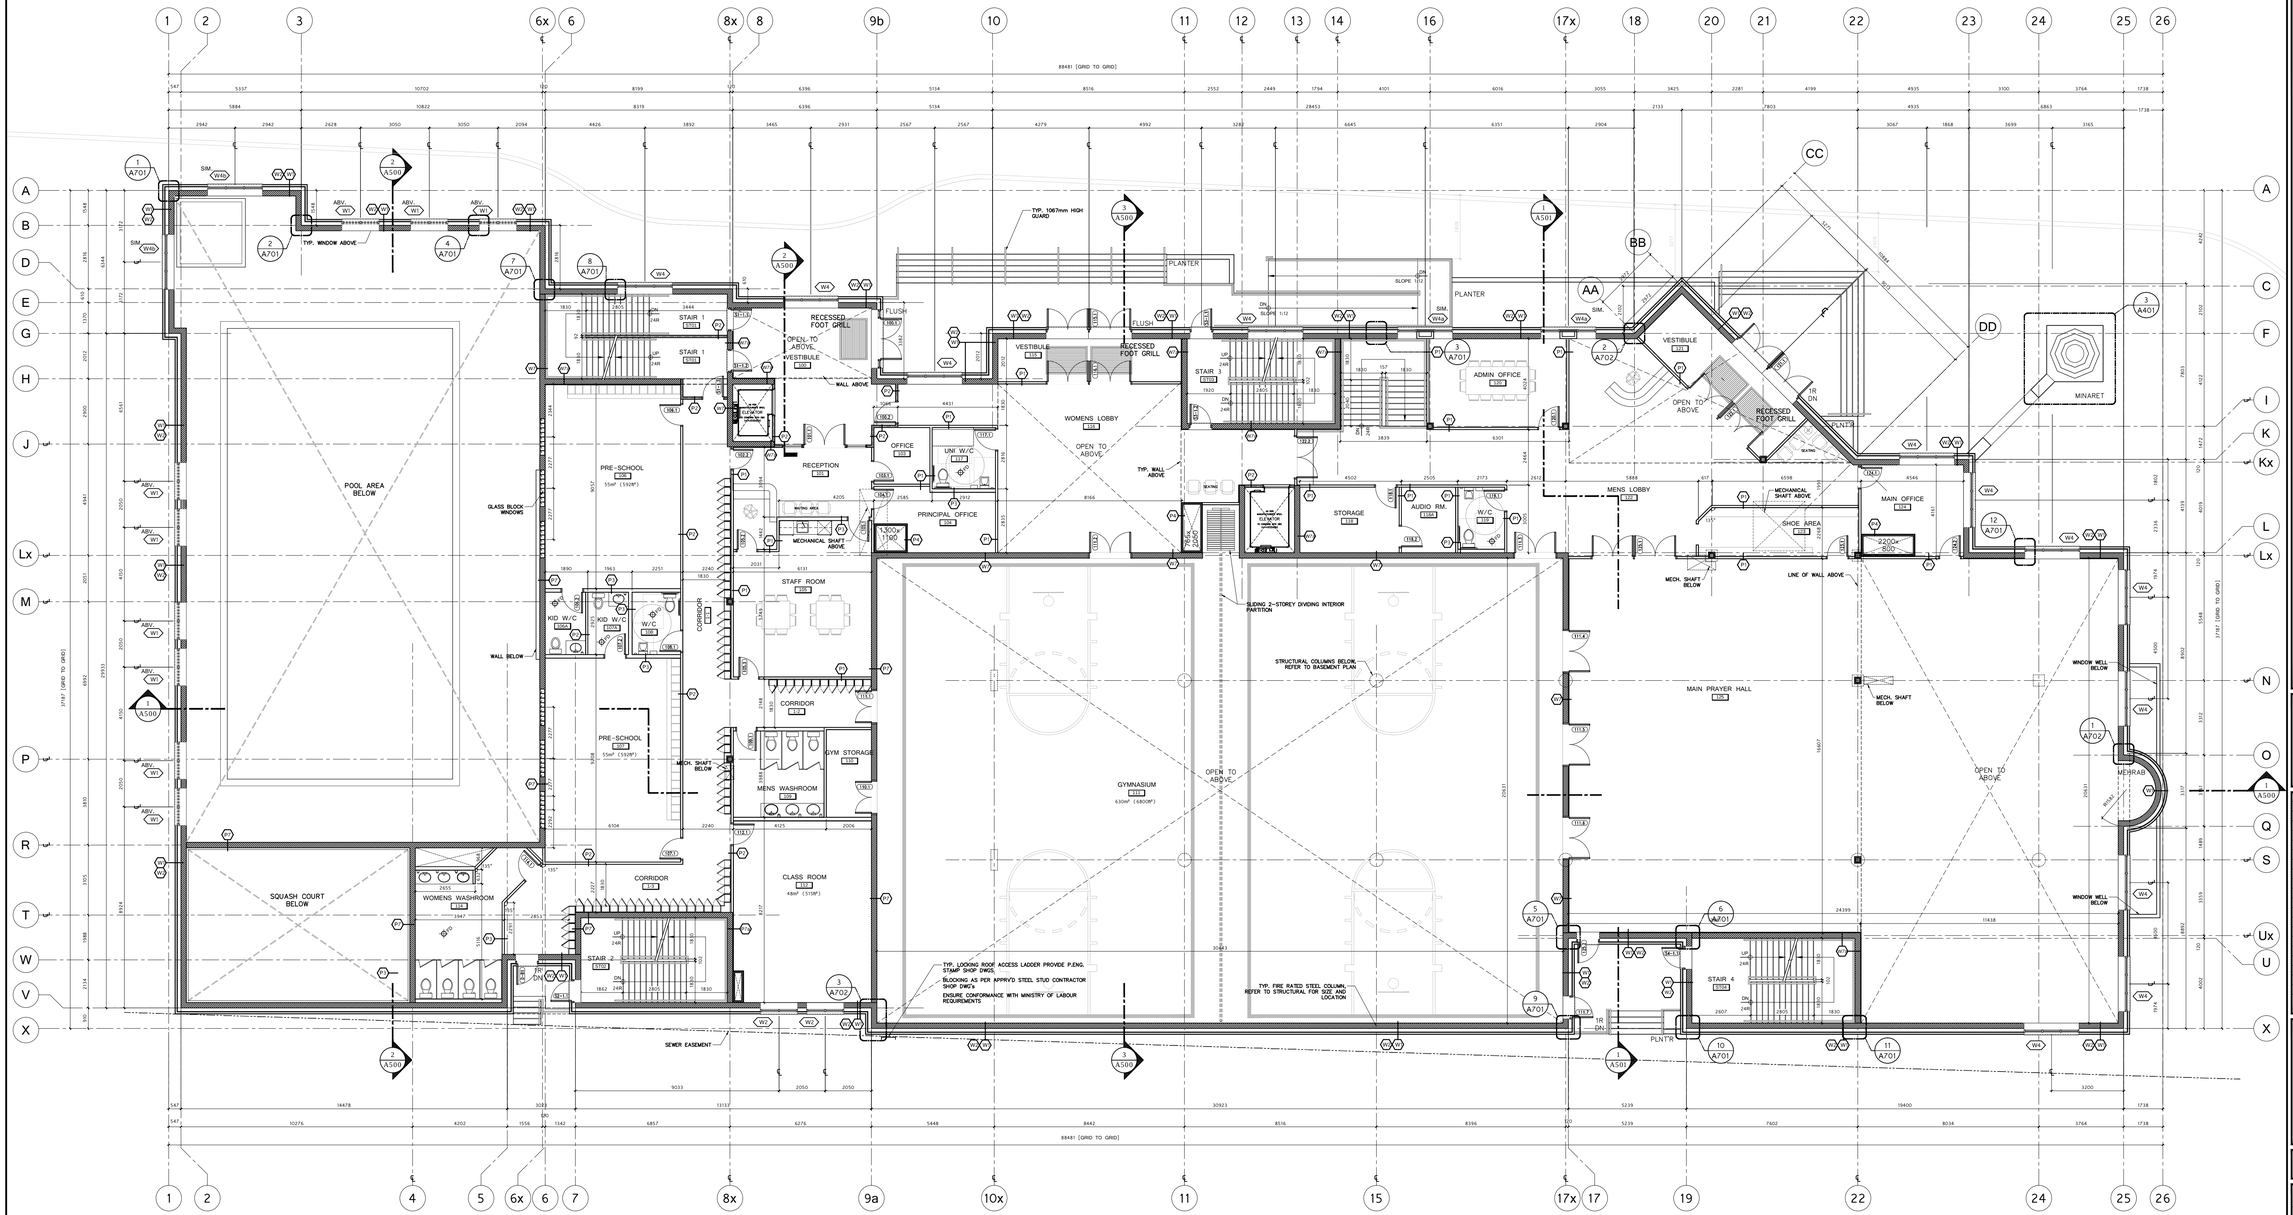

1 A201 GROUND FLOOR PLAN
SCALE 1:125

NOTES:

1) ALL WORK TO BE IN COMPLIANCE WITH LOCAL BUILDING CODES, REGULATIONS AND APPLICABLE LAWS.

2) ADDITIONAL DRAWINGS MAY BE ISSUED FOR CLARIFICATION TO ASSIST PROPER EXECUTION OF WORK. SUCH DRAWINGS WILL BECOME PART OF THE CONTRACT DOCUMENTS AND SHALL BE STRICTLY ADHERED TO AND IN CONFORMITY THEREWITH.

3) DO NOT SCALE DRAWINGS.

4) ALL SUBCONTRACTORS TO TAKE THEIR OWN OFFSET MEASUREMENTS AS ARE NECESSARY FOR THEIR ACCURACY.

5) NOTIFY SHARKEY + LAWRENCE ARCHITECT FOR ANY ERRORS AND/OR DIMENSIONS PRIOR TO START OF WORK.

FIRE RESISTANCE RATING LEGEND

45 MIN. - FIRE RESISTANCE RATING

1 HOUR - FIRE RESISTANCE RATING

2 HOUR - FIRE RESISTANCE RATING

ONTARIO ASSOCIATION OF ARCHITECTS
SHARKEY, JAMES LAWRENCE
LICENCE 4462

No.	DATE:	REVISION:
20		
19		
18		
17		
16		
15		
14		
13		
12		
11		
10		
09		
08	2016-02-16	ISSUED FOR SITE PLAN
07	2016-01-26	SITE PLAN UPDATE
06	2016-01-14	POOL COORDINATION
05	2015-08-26	WASHROOM REVISION
04	2015-07-23	CLIENT REVISION
03	2015-06-10	CIVIL AND GRADING
02	2015-04-21	(BLOCK) STRUCTURE
01	2015-03-05	(STEEL) STRUCTURE

LAWRENCE ARCHITECT INCORPORATED
18 Deakin Street
Suite 205
Ottawa, ON
K2E 8B7
T: (613) 739.7770
F: (613) 739.7703
sljl@sljarchitect.com

THIS DRAWING IS THE SOLE PROPERTY OF SJL LAWRENCE ARCHITECT INCORPORATED REPRODUCTION IS NOT PERMITTED

DRAWN BY:	CHECKED BY:
D.L.	S.J.L.
DATE:	CHECKED BY:
2014-07-12	S.J.L.
SCALE:	PLOT DATE:
AS NOTED	2016-02-16

PROJECT:
ALBION MOSQUE
3095 ALBION ROAD,
OTTAWA, ON.

JOB NUMBER: SL - 883 - 12

DRAWING TITLE:
GROUND FLOOR PLAN

SHEET:
A 201

APPLICATION NUMBER: