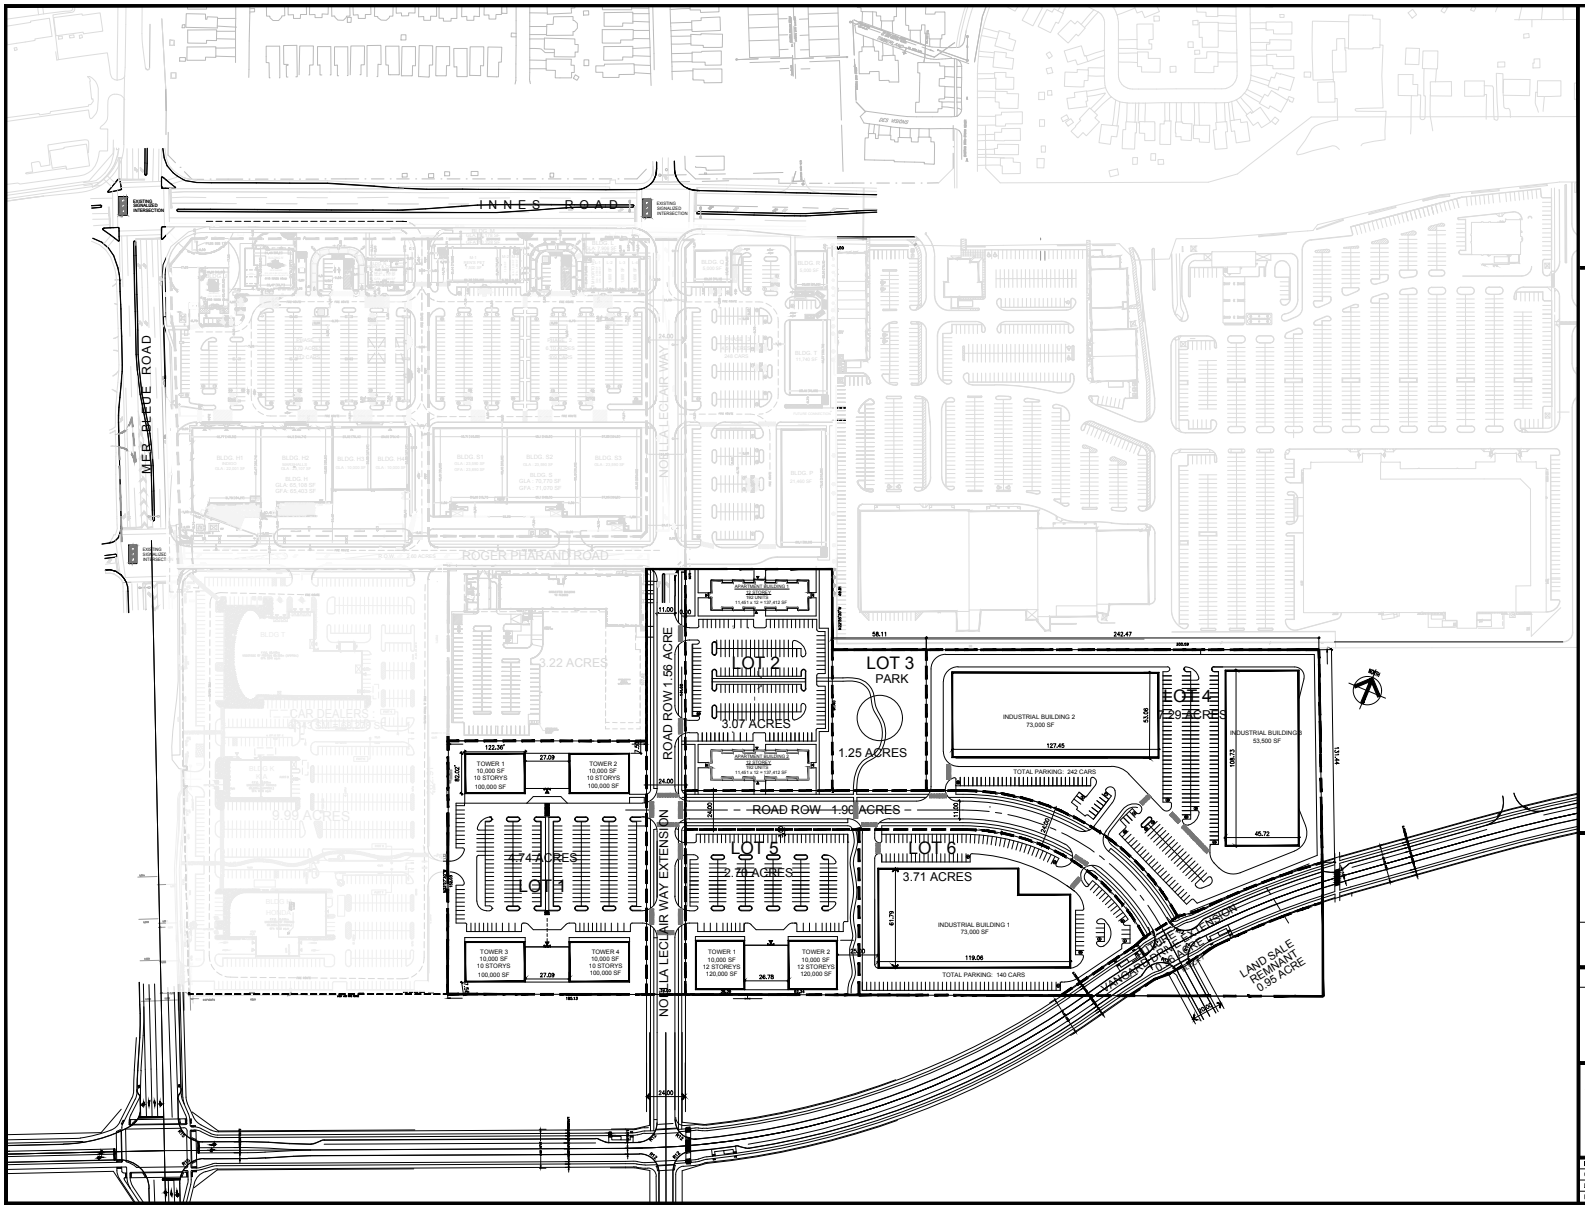

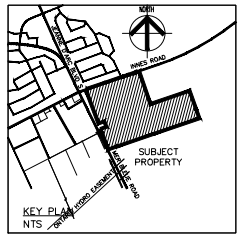

SD-278

THIS SITE PLAN HAS BEEN PREPARED AS AN "ILLUSTRATION OF CONCEPT" ONLY, AND SUCH CONCEPT MUST BE CONFIRMED FOR ALL BUILDING CODE, FIRE EXPOSING FACE, AND RELATED ISSUES, BASED UPON INFORMATION TO BE PROVIDED REGARDING ALL EXISTING CONSTRUCTION, LOT LINE PROXIMITY ETC.

Contractor must check and verify all dimensions on the job and report any discrepancies to the Architect before proceeding with the work.

Do not scale the drawing

This drawing contains copyright material belonging to the Architect.

This drawing was developed for a specific purpose; use for any other purpose is not permitted.

This drawing shall not be reproduced in whole or in part without the written approval of the Architect.

This drawing must be read in the context of all the other drawings which constitute the document.

SITE PLAN

SCALE: 1:1250

COMMERCIAL DEVELOPMENT

INNES ROAD & MER BLEUE
ORLEANS, ONTARIO
SmartREIT

Partners' Partnership Architects
PETROFF
333 TOWN CENTRE BLVD., SUITE 203
MARKHAM ONTARIO CANADA L3R 8G5
TEL: 905.470.7000 FAX: 905.470.8220

DRAWN BY	PC/RU/DR	PROJECT No.	06099
CHECKED BY	AH		
DATE	JUNE 14, 2006	DWG. No.	SD-278
ISSUED	FEBRUARY 11, 2021		