1 METRO-TOWN (STD)
END CONDITION
UNIT 613-ATWATER & 614-WOODBINE

2 METRO-TOWN (REV)
INTERIOR CONDITION
UNIT 615-UNION & 616-LEASIDE

3 METRO-TOWN (STD)
INTERIOR CONDITION
UNIT 617-LEASIDE & 618-UNION

4 METRO-TOWN (REV)
INTERIOR CONDITION
UNIT 619-UNION & 620-LEASIDE

5 METRO-TOWN (STD)
INTERIOR CONDITION
UNIT 621-LEASIDE & 622-UNION

6 METRO-TOWN (REV)
END CONDITION
UNIT 623-WOODBINE & 624-ATWATER

SOUTH ELEVATION - METRO TOWN BLOCK 6

STREET No. 3

7 METRO-TOWN (STD)
END CONDITION
UNIT 601-ATWATER & 602-WOODBINE

8 METRO-TOWN (REV)
INTERIOR CONDITION
UNIT 603-UNION & 604-LEASIDE

9 METRO-TOWN (STD)
INTERIOR CONDITION
UNIT 605-LEASIDE & 606-UNION

10 METRO-TOWN (REV)
INTERIOR CONDITION
UNIT 607-UNION & 608-LEASIDE

11 METRO-TOWN (STD)
INTERIOR CONDITION
UNIT 609-LEASIDE & 610-UNION

12 METRO-TOWN (REV)
END CONDITION
UNIT 611-WOODBINE & 612-ATWATER

NORTH ELEVATION - METRO TOWN BLOCK 6

FERN CASEY STREET

THESE DRAWINGS ARE NOT TO BE SCALED:
ALL DIMENSIONS MUST BE VERIFIED BY CONTRACTOR PRIOR TO COMMENCEMENT OF ANY WORK. ANY DISCREPANCIES MUST BE REPORTED DIRECTLY TO SRN ARCHITECTS INC.

NO:	DATE:	ISSUED FOR:
1	2024.11.27	ISSUED FOR COORDINATION
2	2024.12.04	RE-ISSUED FOR COORDINATION
3	2024.12.06	ISSUED FOR SPA
4	2025.03.21	RE-ISSUED FOR SPA
5	2025.04.25	ISSUED FOR SPA #2
6	2025.07.30	DETAIL PKG. FOR REVIEW
7	2025.10.24	ISSUED FOR SPA #3
8	2025.11.03	MDL'S&DETAILS FOR REVIEW
9	2025.11.12	RE-ISSUED FOR SPA #3
10	2026.06.19	ISSUED FOR SPA #4

minto

ADDITIONAL NOTES:

NO:	DATE:	REVISION COMMENT:

SRN ARCHITECTS
8395 JANE STREET, SUITE 203
VAUGHAN, ONTARIO. L4K 5Y2
PHONE: 905.417.5515 FAX: 905.417.5517

OAA 2026.06.22

© SRN ARCHITECTS INC. 2020

CLIENT:
Minto Canada
200-180 Kent Street
Ottawa, Ontario K1P 0B6

PROJECT:
Trails Edge
Block 139 & 140
Ottawa, Ontario

DRAWING TITLE:
METRO TOWN BLOCK 6 ELEVATIONS

DATE: 2025-12-02	SCALE: 1:300
DRAWN BY: AB	CHECKED BY: GF
PROJECT NUMBER: S24027	DRAWING NUMBER: B403

File:C:_RN_Standardstemplate\Publish_\124027 METRO TOWN BLOCK 6 ELEVATIONS.dwg Plotted: Jun 22, 2026 By Andrew B

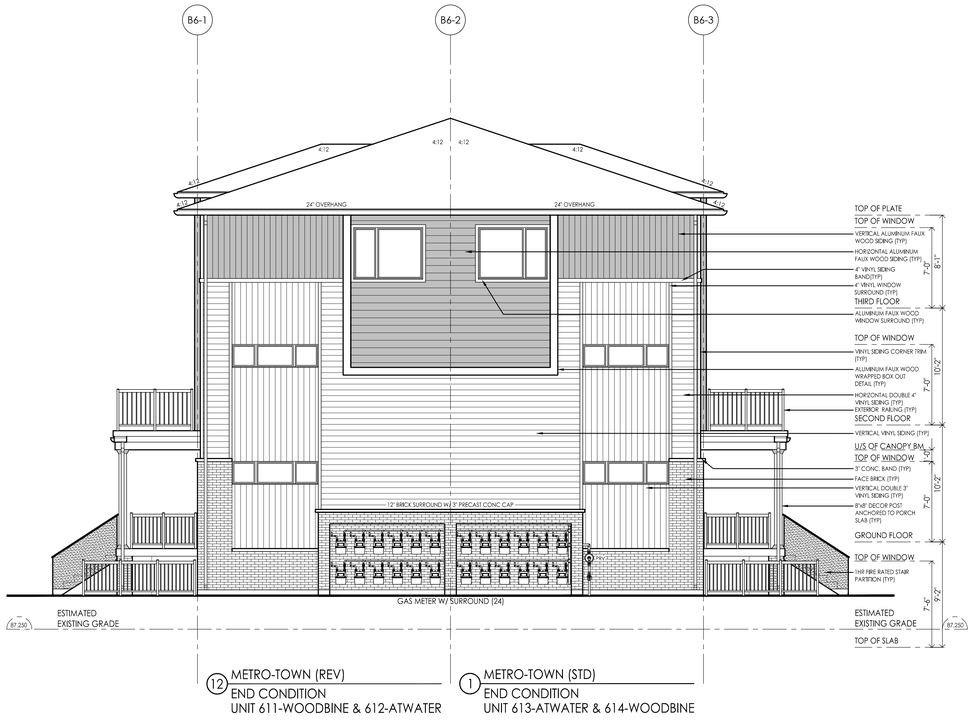

12 METRO-TOWN (REV)
END CONDITION
UNIT 611-WOODBINE & 612-ATWATER

1 METRO-TOWN (STD)
END CONDITION
UNIT 613-ATWATER & 614-WOODBINE

WEST ELEVATION - METRO TOWN BLOCK 6

INTERIOR SIDE YARD

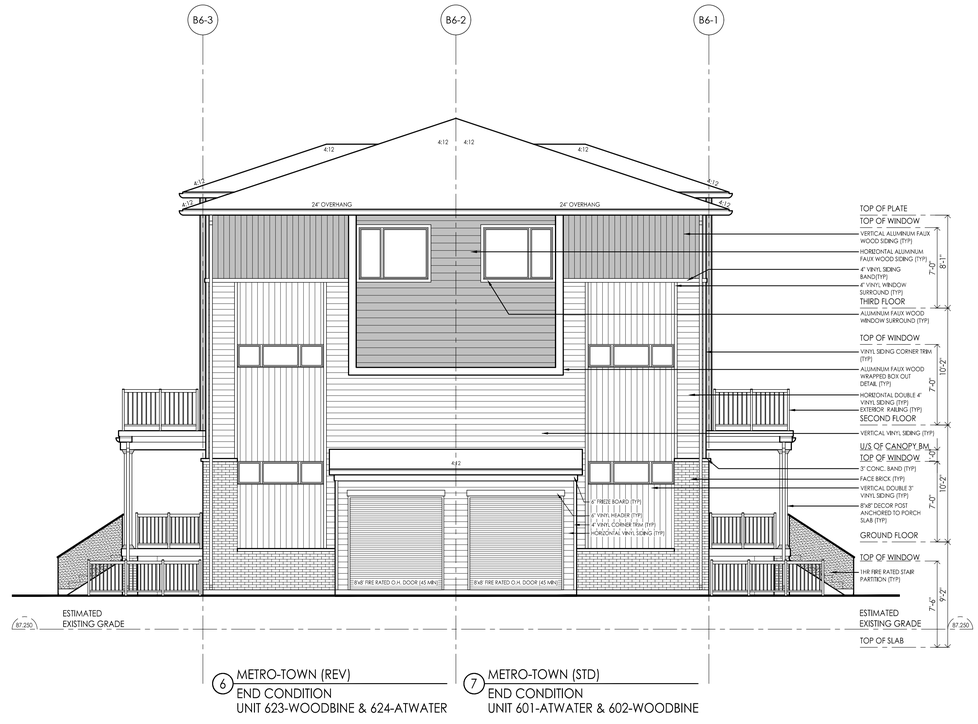

6 METRO-TOWN (REV)
END CONDITION
UNIT 623-WOODBINE & 624-ATWATER

7 METRO-TOWN (STD)
END CONDITION
UNIT 601-ATWATER & 602-WOODBINE

EAST ELEVATION - METRO TOWN BLOCK 6

PARKING LOT

THESE DRAWINGS ARE NOT TO BE SCALED:
ALL DIMENSIONS MUST BE VERIFIED BY CONTRACTOR PRIOR TO COMMENCEMENT OF ANY WORK. ANY DISCREPANCIES MUST BE REPORTED DIRECTLY TO SRN ARCHITECTS INC.

NO:	DATE:	ISSUED FOR:
1	2024.11.27	ISSUED FOR COORDINATION
2	2024.12.04	RE-ISSUED FOR COORDINATION
3	2024.12.06	ISSUED FOR SPA
4	2025.03.21	RE-ISSUED FOR SPA
5	2025.04.25	ISSUED FOR SPA #2
6	2025.07.30	DETAIL PKG. FOR REVIEW
7	2025.10.24	ISSUED FOR SPA #3
8	2025.11.03	MDL'S&DETAILS FOR REVIEW
9	2025.11.12	RE-ISSUED FOR SPA #3
10	2026.06.19	ISSUED FOR SPA #4

minto

ADDITIONAL NOTES:

NO:	DATE:	REVISION COMMENT:

SRN ARCHITECTS
8395 JANE STREET, SUITE 203
VAUGHAN, ONTARIO. L4K 5Y2
PHONE: 905.417.5515 FAX: 905.417.5517

ONTARIO ASSOCIATION OF ARCHITECTS
GREGORY FRANCIS FASPIN
LICENCE
2020.06.22
© SRN ARCHITECTS INC. 2020

CLIENT:
Minto Canada
200-180 Kent Street
Ottawa, Ontario K1P 0B6

PROJECT:
Trails Edge
Block 139 & 140
Ottawa, Ontario

DRAWING TITLE:
METRO TOWN BLOCK 6
ELEVATIONS

DATE: 2025-12-02	SCALE: 1:300
DRAWN BY: AB	CHECKED BY: GF
PROJECT NUMBER: S24027	DRAWING NUMBER: B404

File:C:\RN_Revit\acite\temp\AcPublish_11\24027-METRO TOWN BLOCK 6 (CURRENT).dwg Plotted: Jun 22, 2026 By:Andrew B