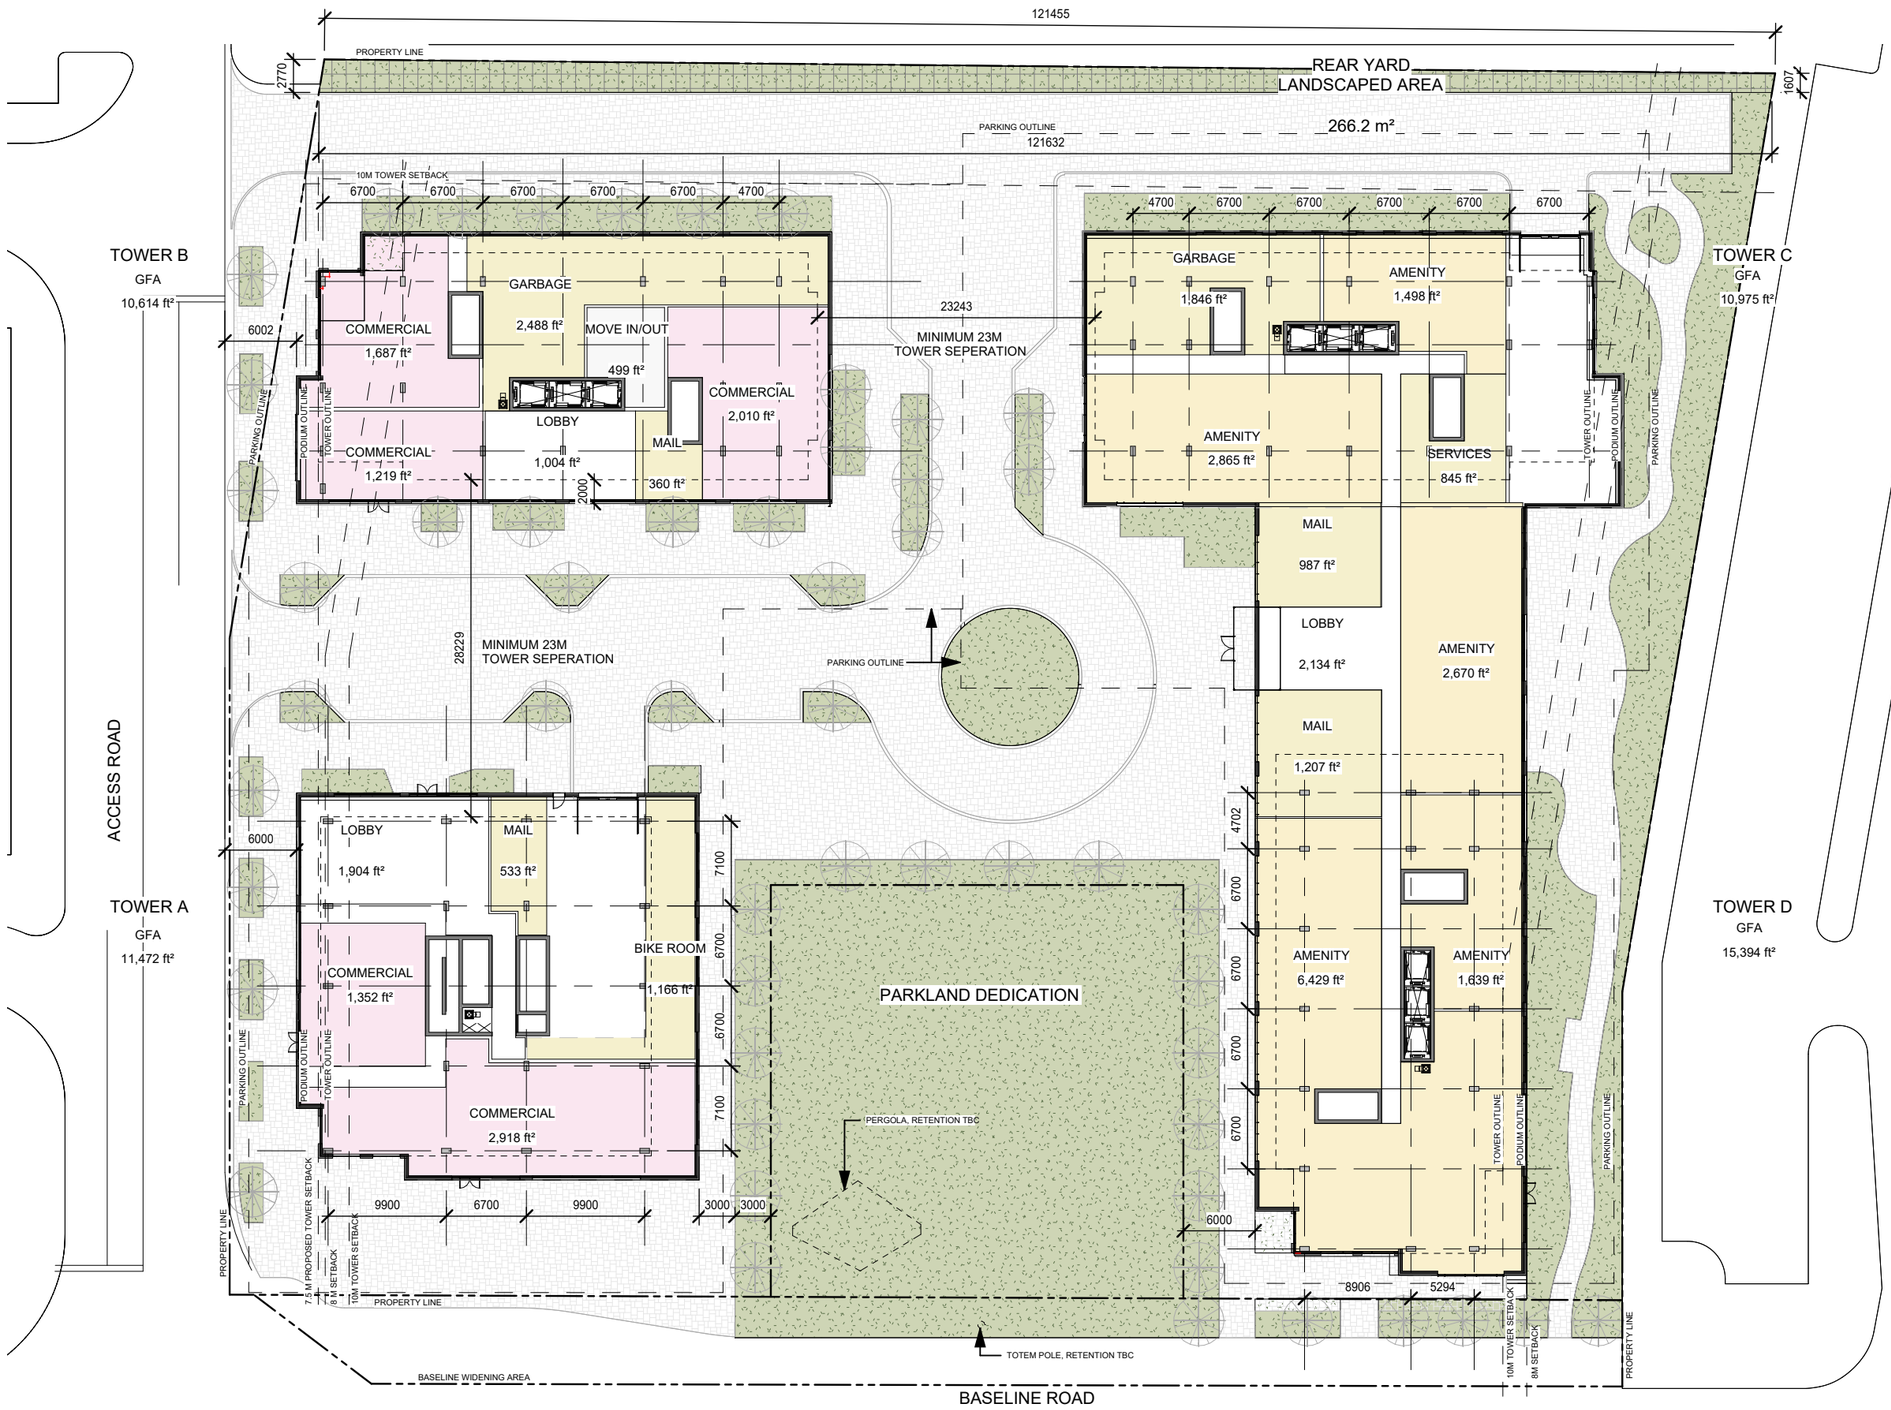

rla/architecture

GROUND FLOOR PLAN

SCALE: 1 : 500

DATE: 2026-08-25

1345 BASELINE ROAD

Ottawa, Ontario

DRAWN BY
LS

SHEET #
D102

PROJ. No. 0001

PLOT DATE: 9/11/2026 9:51:06 AM

PLOT SCALE: 1:1

PAPER SIZE: ANSI B Tabloid 11" x 17" (279.40 x 431.80mm)