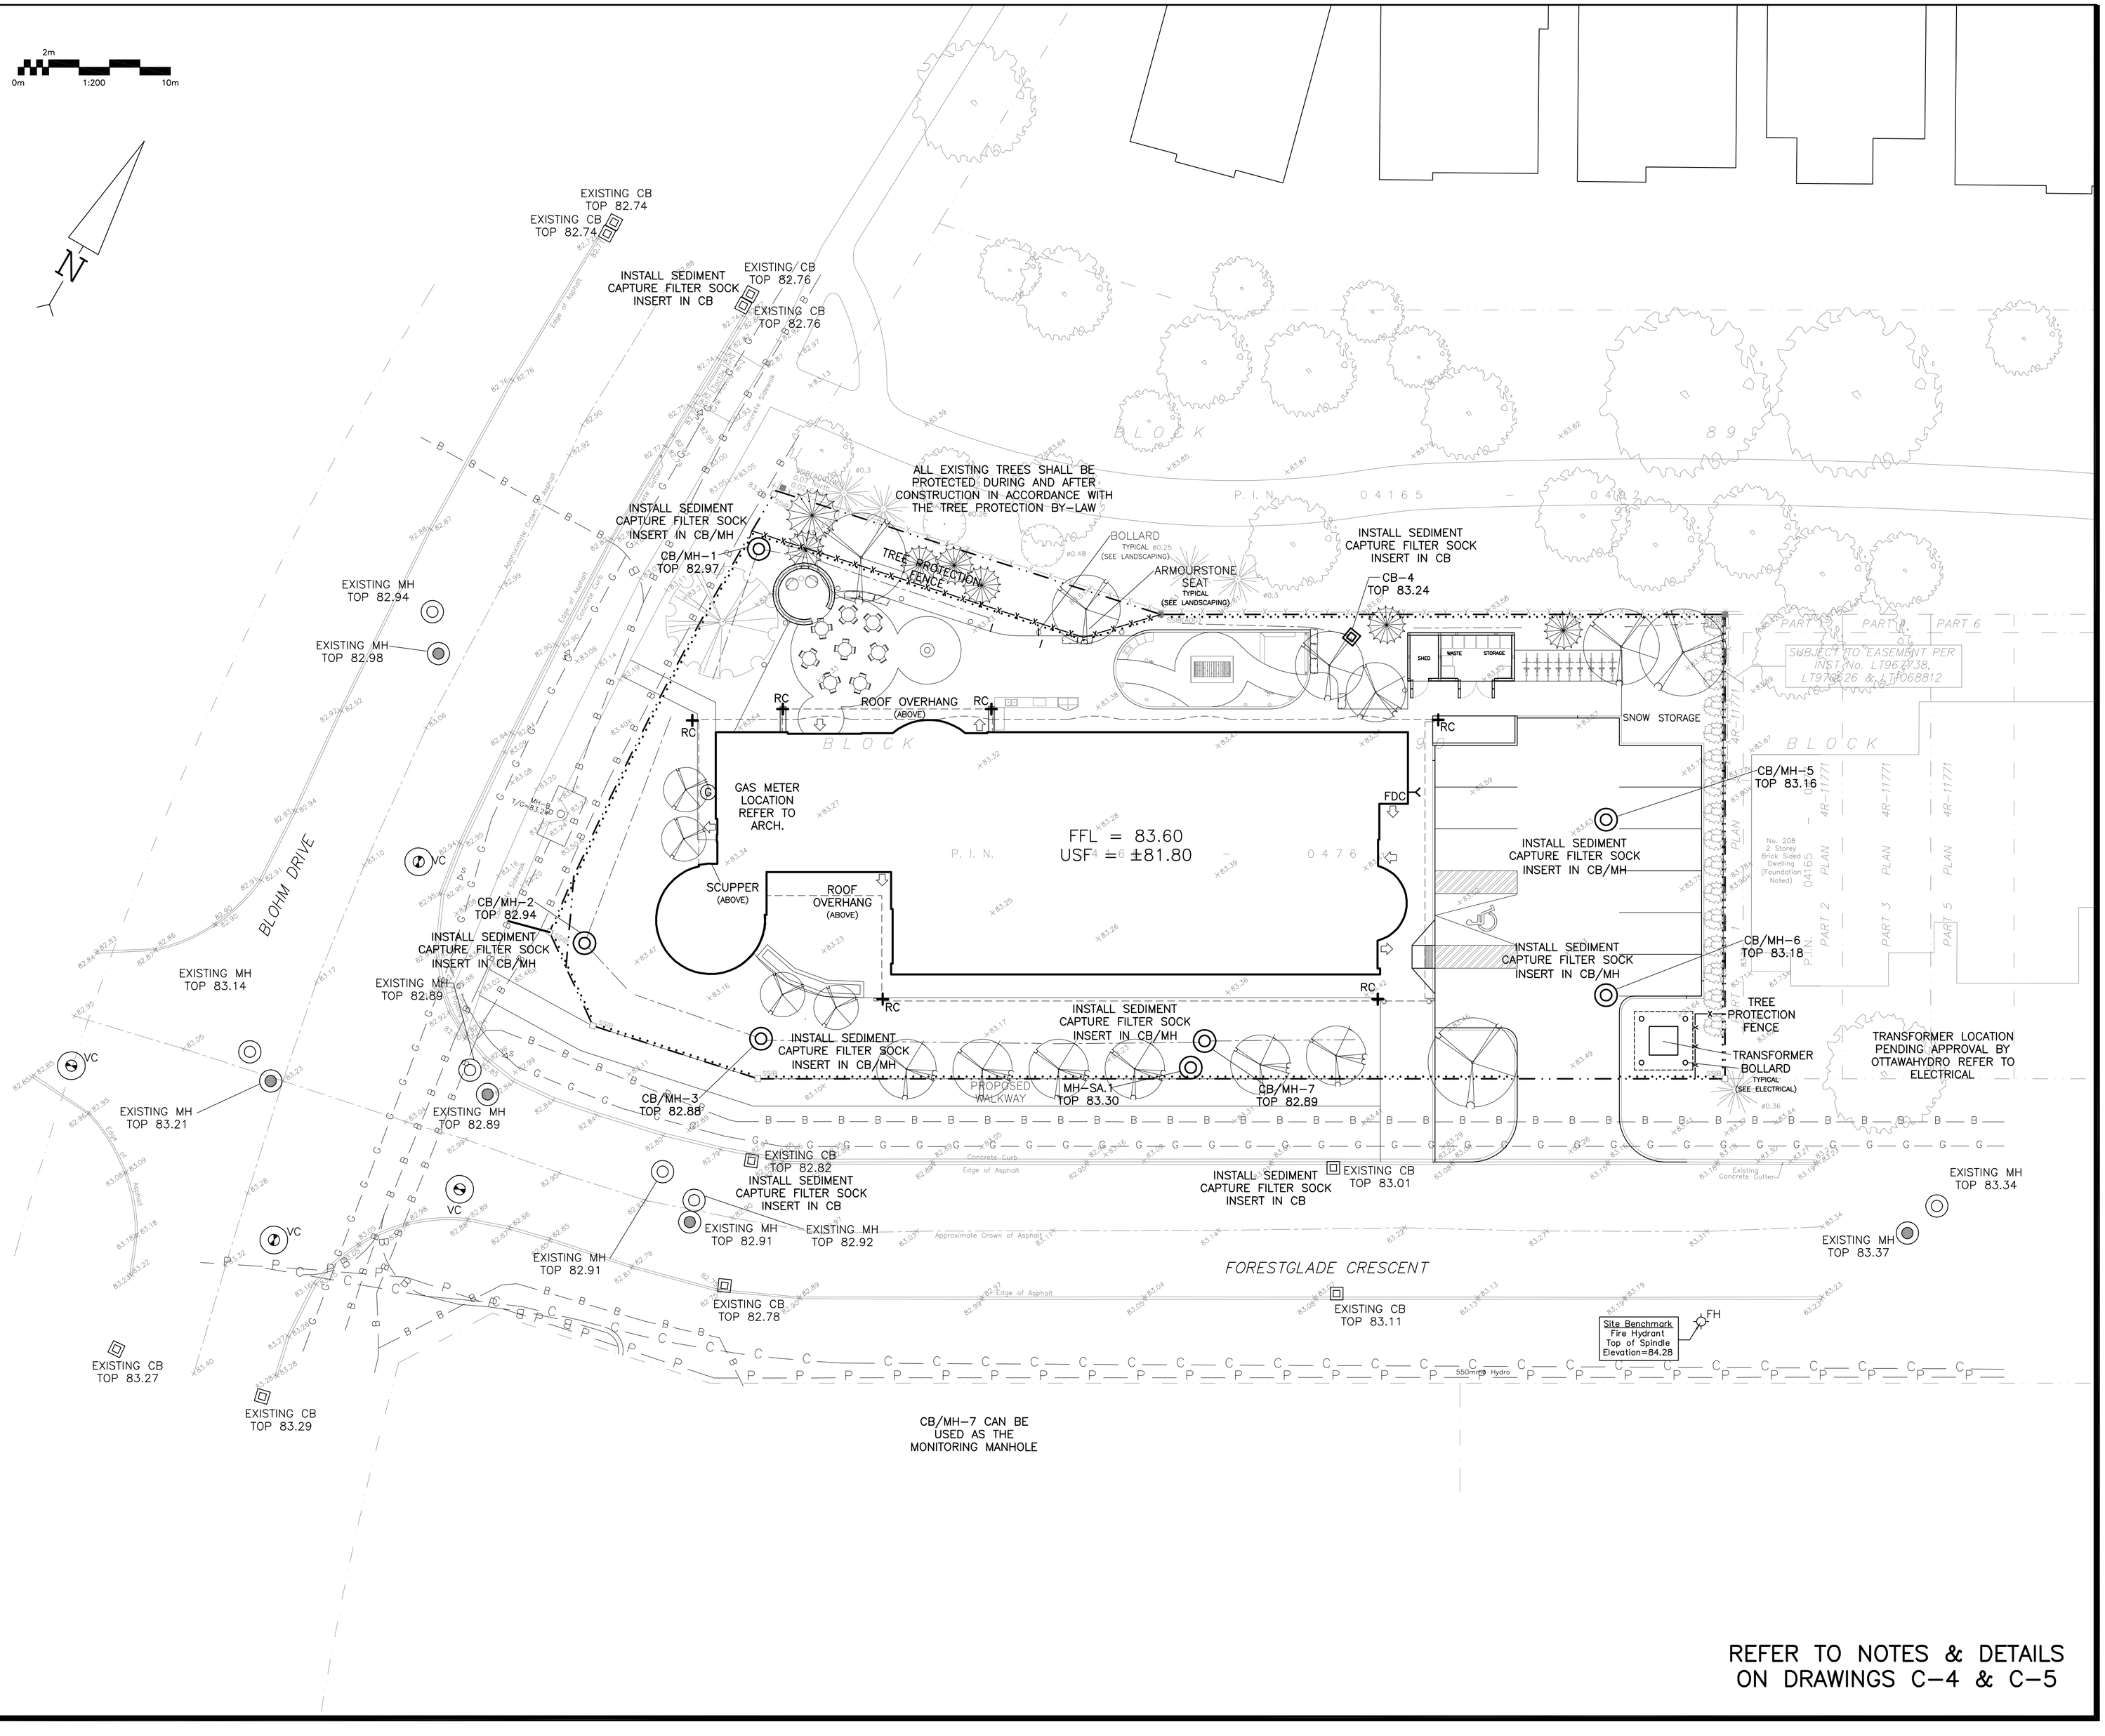

REFER TO NOTES & DETAILS ON DRAWINGS C-4 & C-5

LEGEND

FFL	FIRST FLOOR ELEVATION
USF	UNDERSIDE OF FOOTING
	PROPERTY LINE
CB	CATCH BASIN
MH	STORM MANHOLE
CB/MH	CATCH BASIN/MANHOLE
MH	SANITARY MANHOLE
VC	VALVE CHAMBER
DS	DOWNSPOUT
FH	FIRE HYDRANT
FDC	FIRE DEPARTMENT CONNECTION
	SILT FENCE BARRIER

KEY PLAN

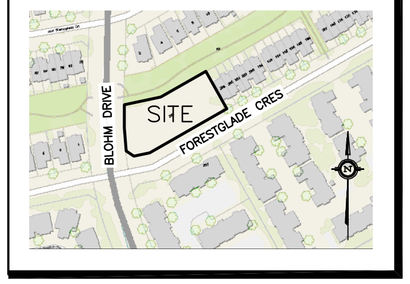

No.	DATE	REVISION
5	MAY 7-25	RE-ISSUED FOR SITE PLAN CONTROL
4	APR 4-25	ISSUED FOR SITE PLAN CONTROL
3	APR 2-25	ISSUED FOR COORDINATION
2	FEB 21-25	ISSUED FOR CLASS B COSTING
1	FEB 14-25	ISSUED FOR COORDINATION

D. B. GRAY ENGINEERING INC.

Stormwater Management - Grading & Drainage - Storm & Sanitary Sewers - Watermains

700 Long Point Circle 613-425-8044

Ottawa, Ontario d.gray@dbgrayengineering.com

Project

PROPOSED 3-STOREY OAC WOMEN'S SHELTER 250 FORESTGLADE CRESCENT

OTTAWA, ONTARIO

Drawing Title

EROSION & SEDIMENT CONTROL PLAN

Engineer's Seal

LICENSED PROFESSIONAL ENGINEER
D.B. GRAY
17016502
MAY 7-25
PROVINCE OF ONTARIO

NOT VALID UNLESS SIGNED & DATED

Drawn	D.B.G
H. Scale	1:200
V. Scale	
Date	FEB 14-25
Job No.	24053

Drawing No.

C-3 of 7