GENERAL NOTES:

1. DO NOT SCALE DRAWINGS;
2. NOTES ARE APPLICABLE TO ALL DRAWINGS IN THE SET;
3. *Fotenn Consultants Inc.* IS NOT RESPONSIBLE FOR ACCURACY OF BASE INFORMATION;
4. REFER TO CIVIL ENGINEERING DRAWINGS FOR GRADING & SITE SERVICING INFORMATION;
5. THE CONTRACTOR IS RESPONSIBLE FOR CONFIRMING SITE CONDITIONS AND REPORTING ANY DISCREPANCIES TO THE LANDSCAPE ARCHITECT;
6. THE CONTRACTOR IS RESPONSIBLE FOR CONFIRMING EXACT LOCATIONS OF ALL UNDERGROUND SERVICES AND OBTAINING CLEARANCE FROM ALL APPLICABLE UTILITIES. PROPOSED WORKS FOUND TO BE IN CONFLICT WITH UNDERGROUND SERVICES MAY BE ADJUSTED AT THE DIRECTION OF THE LANDSCAPE ARCHITECT;
7. LANDSCAPE ELEMENTS SHOWN ARE SUBJECT TO THE FINAL LOCATION OF UNDERGROUND SERVICES AND UTILITIES;
8. DO NOT INSTALL TREES ON PROPERTY / LOT LINES OR WITHIN DRAINAGE EASEMENTS;
9. PERFORM WORK IN ACCORDANCE WITH DETAILS AND SPECIFICATIONS;
10. ALL PLANT MATERIAL SHALL BE No. 1 NURSERY STOCK AND SHALL MEET OR EXCEED THE SPECIFICATION OF THE Canadian Standards for Nursery Stock, AS PUBLISHED BY THE Canadian Nursery Landscape Association;
11. SPECIES SUBSTITUTIONS ARE NOT PERMITTED WITHOUT PRIOR WRITTEN APPROVAL OF THE LANDSCAPE ARCHITECT.

IMPORTANT NOTICE FOR CONTRACTOR:

THE CITY OF OTTAWA REQUIRES A Certificate of Completion (F1) Landscape Works TO BE SUBMITTED AND SEALED BY THE LANDSCAPE ARCHITECT. CONTRACTORS ARE RESPONSIBLE FOR FAMILIARIZING THEMSELVES WITH THE REQUIREMENTS OF THIS PROCESS AND PROVIDING SUFFICIENT NOTICE TO THE LANDSCAPE ARCHITECT TO CONDUCT SITE REVIEWS **DURING INSTALLATION** OF TREES. THE 1 YEAR WARRANTY PERIOD SHALL NOT COMMENCE UNTIL THE LANDSCAPE ARCHITECT HAS SUBMITTED THE F1 Certificate.

PRIOR TO INSTALLATION OF TREES, THE DEVELOPER WILL CONTACT THE PLANNING AND GROWTH MANAGEMENT AND FORESTRY SERVICES TO REVIEW THE SPECIES AND LOCATION OF TREES.

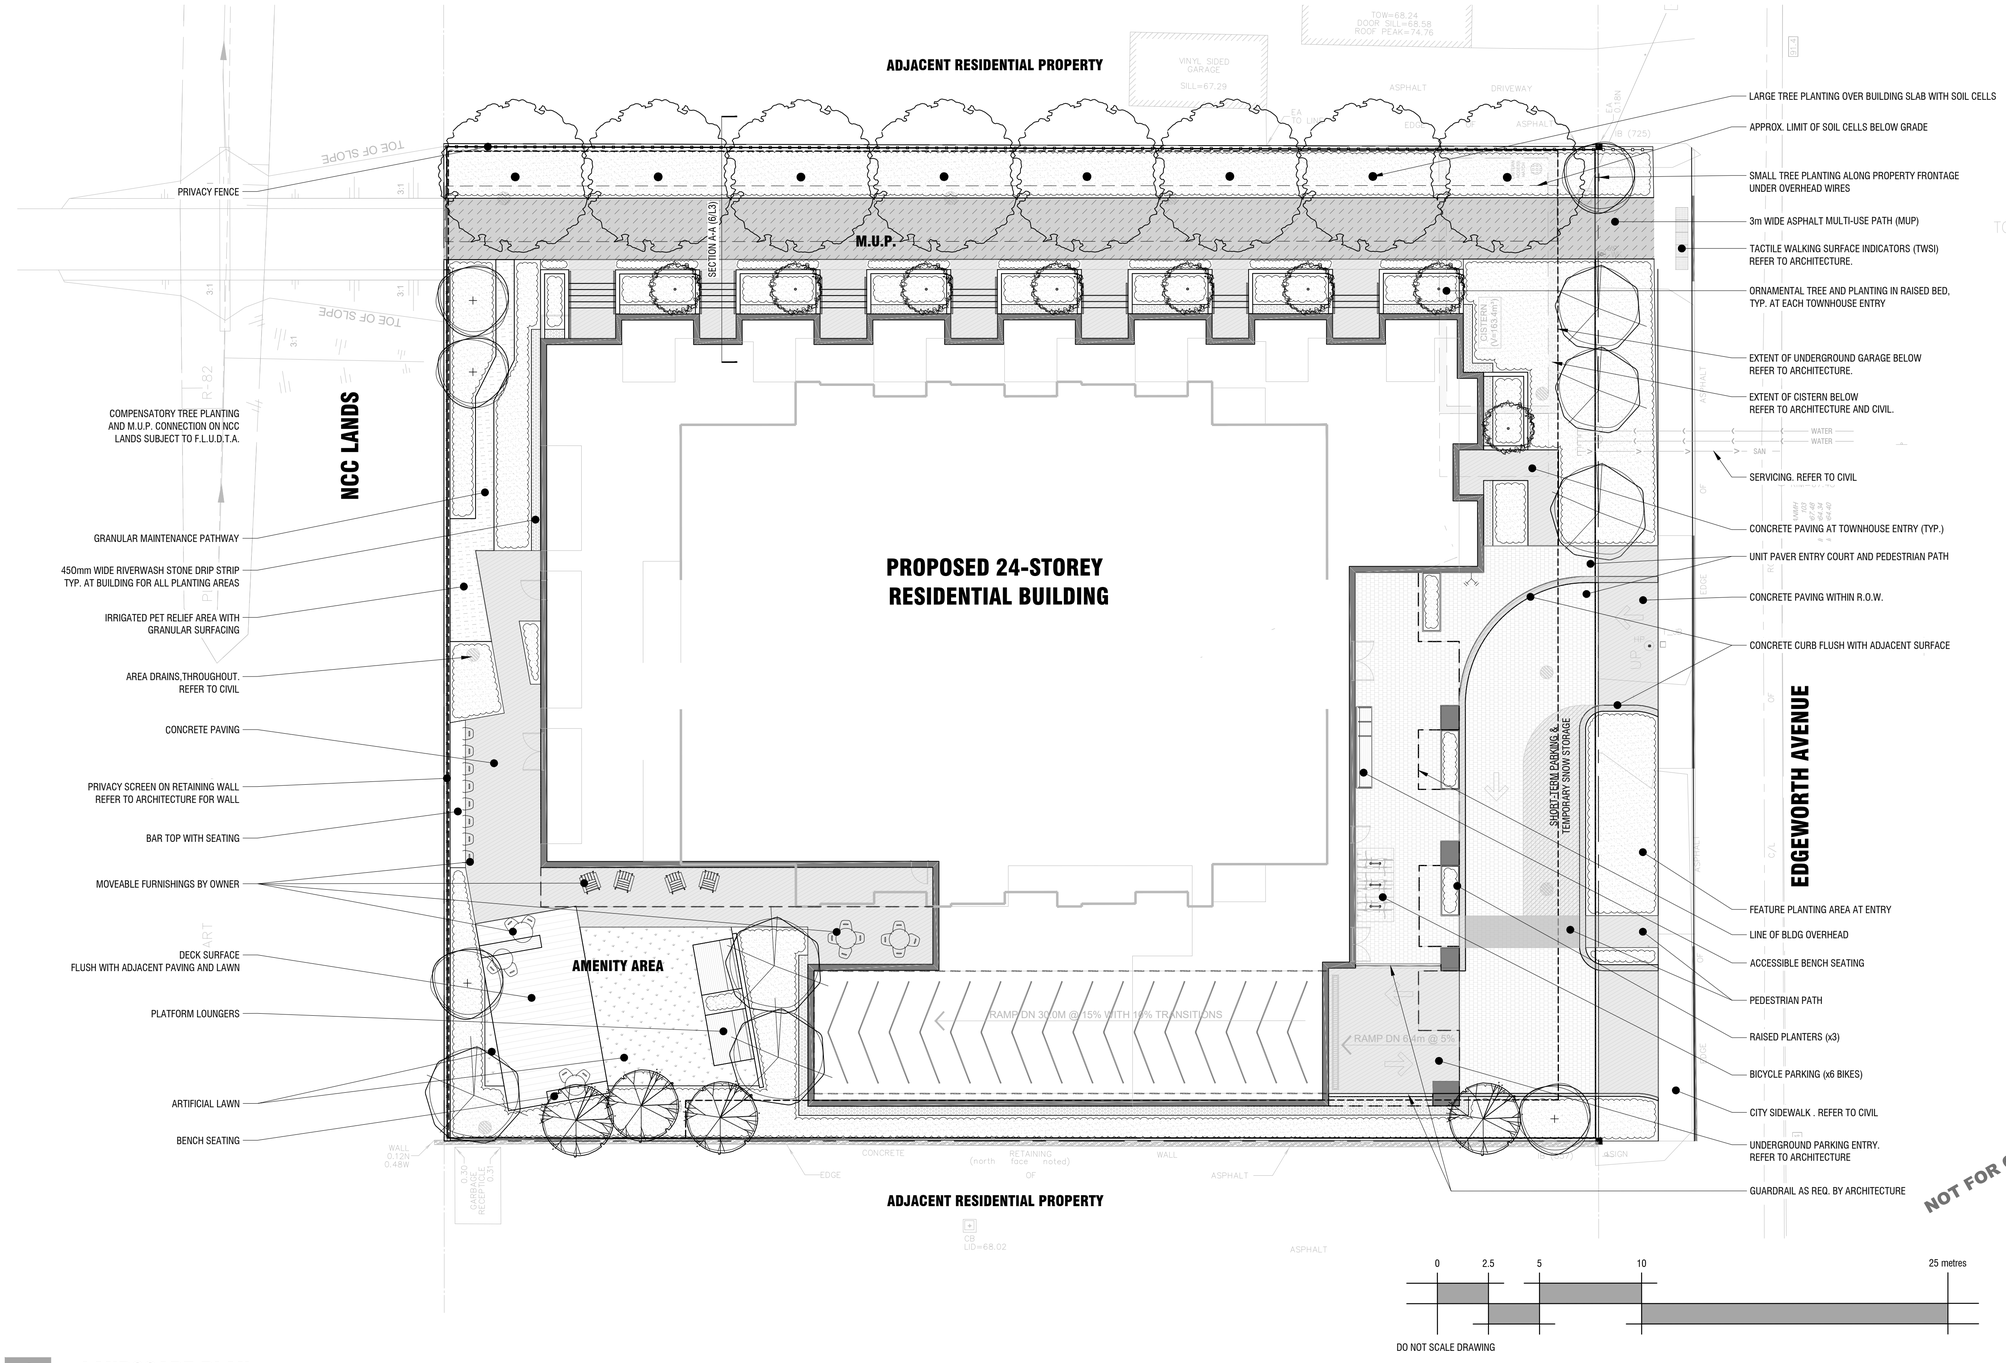

1 LANDSCAPE PLAN
L1 1:150

Copyright Reserved
The Copyrights to all designs and drawings are the property of Fotenn Consultants Inc. Unauthorized reproduction or use is forbidden. DO NOT SCALE DRAWING

Copyright réservés
Les droits d'auteur à tous les modèles et dessins sont la propriété de Fotenn Consultants Inc. Reproduction ou utilisation non autorisée est interdite. NE PAS L'ÉCHELLE DE DESSIN

Client / Client

ANTILIA HOMES

key plan / plan repère

legend / légende

- PROPERTY LINE
- DECIDUOUS TREES (SEE PLANTING NOTES & SCHEDULE FOR SPECIES AND QUANTITIES)
- CONIFEROUS TREES (SEE PLANTING SCHEDULE FOR SPECIES AND QUANTITIES)
- 1.8m HIGH PRIVACY FENCE
- PRIVACY SCREEN ON RETAINING WALL — PROVIDE Engineer-STAMPED SHOP DRAWINGS FOR CONNECTION / FASTENING POINTS TO RETAINING WALL
- PAVING TYPE 1 - ASPHALT
- PAVING TYPE 2 - CONCRETE
- PAVING TYPE 3 - UNIT PAVERS
- PAVING TYPE 4 - DECKING
- PAVING TYPE 5 - GRANULAR
- RIVERWASH STONE DRIP STRIP
- PLANTING AREA
- LAWN - ARTIFICIAL TURF

rev'n	description / la description	yyyy/mm/dd
05	issue for SPA	2026/06/29
04	re-issue for ZBLA	2026/03/23
03	issue for ZBLA	2025/11/03
02	issue for coordination	2025/08/06
01	issue for Client review	2025/07/16
00	issue for Client review	2025/07/15

FOTENN Planning + Design
420 O'Connor Street
Ottawa, ON, CANADA K2P 1W4
613.730.5709
fotenn.com

north / le nord

stamp / le cachet

project / projet

500 & 508 EDGEWORTH AVENUE

drawing / dessin

LANDSCAPE PLAN

designed / conçu	drawn / dessiné	reviewed / examiné
BM / DF	BM	DF
date	project number / No. du projet	
JAN 2025	-	

drawing number / No. du dessin

L1

PLOT INFORMATION DWG NAME: P:\PROJECTS\Antilia Homes\500 and 508 Edgeworth Ave\Landscape Architecture\07 Drawings\500 508Edgeworth SHEET Layout.dwg PLOT DATE: 6/29/2026 4:48:25 PM SHEET SIZE: ISO full bleed A1 (594.00 x 841.00 MM) PLOTTED BY: Emily Pham LAST SAVED BY: bmitchell

STANDARDS FOR TREE PLANTING:

NO PLANTING ON CORNERS OR ANYWHERE WHERE IT WOULD CREATE A SIGHT LINE CONCERN;

MAINTAIN A MINIMUM DISTANCE OF 7.5m FROM ALL BUILDINGS;

MAINTAIN A MINIMUM DISTANCE OF 2.5m FROM THE CURB FOR DECIDUOUS TREES AND 4.5m FOR CONIFEROUS TREES;

MAINTAIN A MINIMUM DISTANCE OF 1.5m FOR DECIDUOUS (4.5m FOR CONIFERS) FROM ANY SIDEWALK OR PRIVATE WALKWAY;

MAINTAIN A MINIMUM DISTANCE OF 1.2m FROM ALL DRIVEWAYS;

MAINTAIN A MINIMUM DISTANCE OF 2.5m FROM COMMUNITY MAILBOXES, LIGHT STANDARDS, FIRE HYDRANTS AND NO PLANTING IN FRONT OF HYDRANTS;

MAINTAIN A MINIMUM DISTANCE OF 3.0m FROM ALL HYDRO TRANSFORMERS;

MAINTAIN A MINIMUM DISTANCE OF 1.0m FROM ALL UNDERGROUND SERVICES;

MAINTAIN A MINIMUM DISTANCE OF 1.0m FROM ALL BELL AND CABLE BOXES;

MAINTAIN A MINIMUM DISTANCE OF 10.0 FROM BUS SHELTERS.

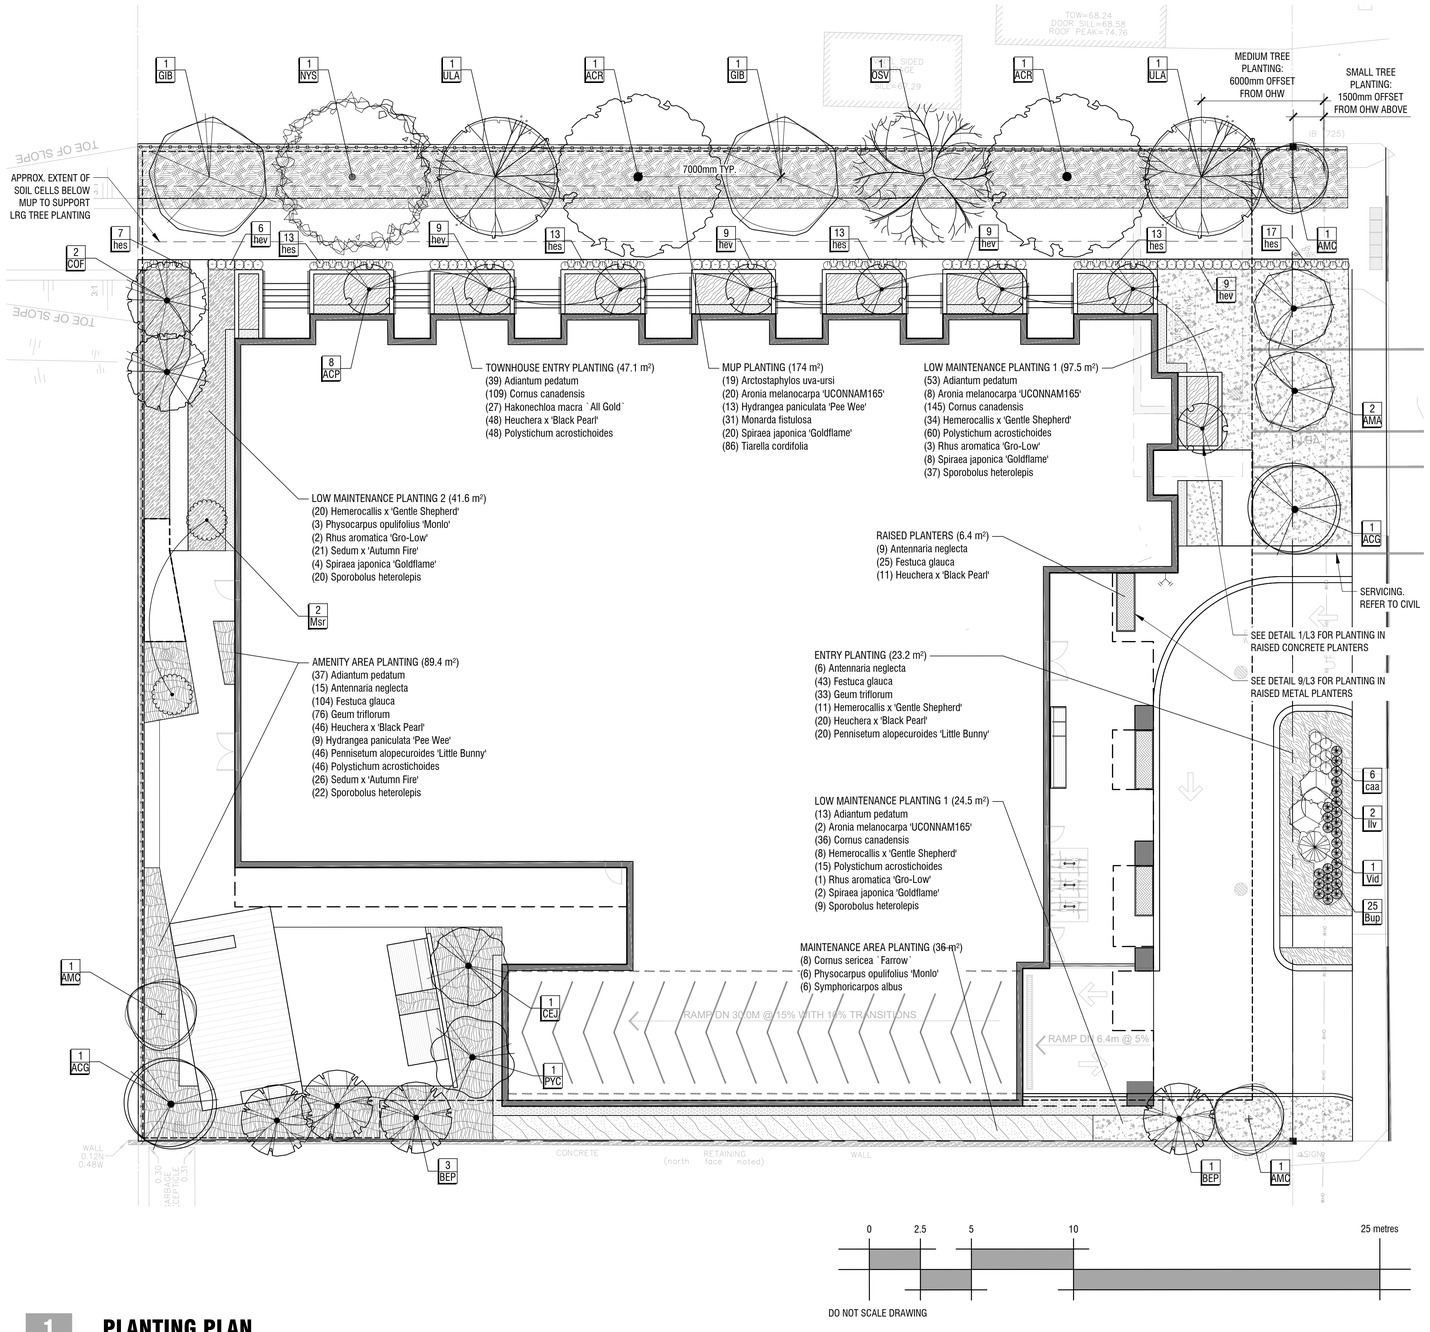

PLANT SCHEDULE

CODE	QTY	BOTANICAL NAME	COMMON NAME	SIZE / CONDITION / SPACING	NATIVE
TREES					
ACG	2	Acer griseum	Paperbark Maple	50mm cal. / W.B. (single stem, tree form)	
ACP	8	Acer palmatum 'Crimson Prince'	Crimson Prince Japanese Maple	30mm cal. / W.B.	
ACR	2	Acer rubrum 'Frank Jr.'	Redpointe® Maple	60mm cal. / W.B.	Native cultivar
AMC	3	Amelanchier canadensis	Canadian Serviceberry	50mm cal. / W.B. (single stem, tree form)	Native
AMA	2	Amelanchier laevis	Allegheny Serviceberry	50mm cal. / W.B. (single stem, tree form)	Native
BEP	4	Betula pendula 'Fastigiata'	Upright European White Birch	50mm cal. / W.B.	
CEJ	1	Cercidiphyllum japonicum	Katsura Tree	50mm cal. / W.B.	
COF	2	Cornus florida 'Cherokee Princess'	Cherokee Princess Dogwood	50mm cal. / W.B. (single stem, tree form)	
GIB	2	Ginkgo biloba 'Princeton Sentry'	Princeton Sentry Maidenhair Tree	60mm cal. / W.B.	
NYS	1	Nyssa sylvatica	Tupelo	60mm cal. / W.B.	Native
OSV	1	Ostrya virginiana	American Hophornbeam	60mm cal. / W.B.	Native
PYC	1	Pyrus calleryana 'Chanticleer'	Chanticleer Callery Pear	50mm cal. / W.B.	
ULA	2	Ulmus americana 'Brandon'	Brandon American Elm	60mm cal. / W.B.	Native cultivar
CODE	QTY	BOTANICAL NAME	COMMON NAME	SIZE / CONDITION / SPACING	
SHRUBS					
Bup	25	Buxus microphylla 'Peergold'	Golden Dream Littleleaf Boxwood	#2 Pot / 50cm sp.	
Ilv	2	Ilex verticillata	Winterberry	#3 Pot / Refer to plan for spacing	
Msr	2	Magnolia stellata 'Royal Star'	Royal Star Magnolia	#3 Pot / Refer to plan for spacing	
Vid	1	Viburnum dentatum	Viburnum	#3 Pot / Refer to plan for spacing	
PERENNIALS & GRASSES					
caa	6	Calamagrostis x acutiflora 'Karl Foerster'	Karl Foerster Feather Reed Grass	#2 Pot / 60cm sp.	
hev	42	Heuchera villosa 'Autumn Bride'	Autumn Bride Hairy Alumroot	#1 Pot / Refer to plan for spacing	
hes	76	Heuchera x 'Green Spice'	Green Spice Coral Bells	#1 Pot / Refer to plan for spacing	

MUP PLANTING (174 m²)

Arctostaphylos uva-ursi / Kinnikinnick	80	Native
Aronia melanocarpa 'UCONNAM165' / Low Scape Mound® Black Chokeberry	180	Native
Hydrangea paniculata 'Pee Wee' / Pee Wee Panicle Hydrangea	115	
Monarda fistulosa / Bergamot	222	Native
Spiraea japonica 'Goldflame' / Goldflame Japanese Spirea	115	
Tiarella cordifolia / Foamflower	499	Native

LOW MAINTENANCE PLANTING 1 (122 m²)

Adiantum pedatum / Northern Maidenhair Fern	507	Native
Aronia melanocarpa 'UCONNAM165' / Low Scape Mound® Black Chokeberry	128	Native
Cornus canadensis / Bunchberry Dogwood	1,423	Native
Hemerocallis x 'Gentle Shepherd' / Gentle Shepherd Daylily	356	
Polystichum acrostichoides / Christmas Fern	633	Native
Rhus aromatica 'Gro-Low' / Gro-Low Fragrant Sumac	32	Native
Spiraea japonica 'Goldflame' / Goldflame Japanese Spirea	81	
Sporobolus heterolepis / Prairie Dropseed	352	Native

LOW MAINTENANCE PLANTING 2 (41.6 m²)

Hemerocallis x 'Gentle Shepherd' / Gentle Shepherd Daylily	120	
Physocarpus opulifolius 'Monlo' / Diabolo® Ninebark	19	
Rhus aromatica 'Gro-Low' / Gro-Low Fragrant Sumac	11	Native
Sedum x 'Autumn Fire' / Autumn Fire Sedum	123	
Spiraea japonica 'Goldflame' / Goldflame Japanese Spirea	28	
Sporobolus heterolepis / Prairie Dropseed	121	Native

ENTRY PLANTING (23.2 m²)

Antennaria neglecta / Field Pussytoes	38	Native
Festuca glauca / Blue Fescue	271	
Geum triflorum / Prairie Smoke	199	Native
Hemerocallis x 'Gentle Shepherd' / Gentle Shepherd Daylily	68	
Heuchera x 'Black Pearl' / Primo® Black Pearl Coral Bells	121	
Pennisetum alopecuroides 'Little Bunny' / Little Bunny Fountain Grass	121	

TOWNHOUSE ENTRY PLANTING (47.1 m²)

Adiantum pedatum / Northern Maidenhair Fern	194	Native
Cornus canadensis / Bunchberry Dogwood	540	Native
Hakonechloa macra ` All Gold ` / All Gold Japanese Forest Grass	135	
Heuchera x 'Black Pearl' / Primo® Black Pearl Coral Bells	237	
Polystichum acrostichoides / Christmas Fern	237	Native

AMENITY AREA PLANTING (89.4 m²)

Adiantum pedatum / Northern Maidenhair Fern	372	Native
Antennaria neglecta / Field Pussytoes	145	Native
Festuca glauca / Blue Fescue	1,031	
Geum triflorum / Prairie Smoke	757	Native
Heuchera x 'Black Pearl' / Primo® Black Pearl Coral Bells	458	
Hydrangea paniculata 'Pee Wee' / Pee Wee Panicle Hydrangea	93	
Pennisetum alopecuroides 'Little Bunny' / Little Bunny Fountain Grass	459	
Polystichum acrostichoides / Christmas Fern	459	Native
Sedum x 'Autumn Fire' / Autumn Fire Sedum	258	
Sporobolus heterolepis / Prairie Dropseed	220	Native

RAISED PLANTERS (6.4 m²)

Antennaria neglecta / Field Pussytoes	27	Native
Festuca glauca / Blue Fescue	75	
Heuchera x 'Black Pearl' / Primo® Black Pearl Coral Bells	33	

MAINTENANCE AREA PLANTING (36 m²)

Cornus sericea ` Farrow ` / Arctic Fire® Red Twig Dogwood	24	Native
Physocarpus opulifolius 'Monlo' / Diabolo® Ninebark	17	
Symphoricarpos albus / Common Snowberry	17	Native

**LANDSCAPE ARCHITECT TO PROVIDE DETAILED LAYOUT INSTRUCTIONS PRIOR TO PLANTING*

1 / L2 PLANTING PLAN
1:150

Copyright Reserved
The Copyrights to all designs and drawings are the property of Fotenn Consultants Inc. Unauthorized reproduction or use is forbidden. DO NOT SCALE DRAWING

Copyright réservés
Les droits d'auteur à tous les modèles et dessins sont la propriété de Fotenn Consultants Inc. Reproduction ou utilisation non autorisée est interdite. NE PAS L'ÉCHELLE DE DESSIN

Client / Client

ANTILIA HOMES

key plan / plan repère

legend / légende

EXISTING TREES TO REMAIN
CRITICAL ROOT ZONE
DECIDUOUS TREES (SEE PLANTING NOTES & SCHEDULE FOR SPECIES AND QUANTITIES)
SHRUB, PERENNIAL AND GROUNDCOVER PLANTING (SEE PLANTING SCHEDULE FOR SPECIES AND QUANTITIES)
3 XX — PLANT KEY
RIVERWASH STONE DRIP STRIP

rev'n	description / la description	yyyy/mm/dd
01	issue for SPA	2026/06/29
00	issue for coordination	2025/11/03

FOTENN Planning + Design
420 O'Connor Street
Ottawa, ON, CANADA K2P 1W4
613.730.5709
fotenn.com

north / le nord

stamp / le cachet

project / projet

500 & 508 EDGEWORTH AVENUE

drawing / dessin

PLANTING PLAN

designed / conçu	drawn / dessiné	reviewed / examiné
BM / DF	BM	DF
date	project number / No. du projet	
JAN 2025	-	

drawing number / No. du dessin

L2

PLOT INFORMATION: DWG NAME: P:\PROJECTS\Antilia Homes\500 and 508 Edgeworth Ave\Landscape Architecture\07 Drawings\500.508Edgeworth SHEET: Planting.dwg PLOT DATE: 6/29/2026 4:51:01 PM SHEET SIZE: ISO full bleed A1 (594.00 x 841.00 MM) PLOTTED BY: Emily Pham LAST SAVED BY: bmitchell

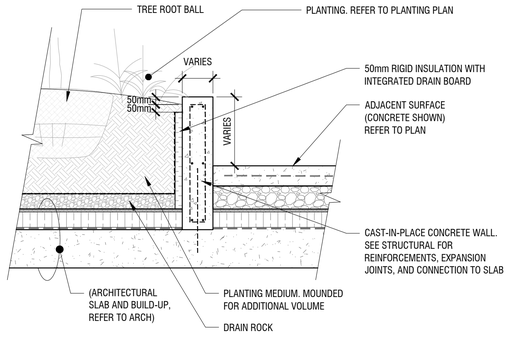

NOTES:

1. CONCRETE TO BE CSA 32MPa CLASS C2, WITH 5-8% AIR ENTRAINMENT. SLUMP SHALL BE LESS THAN 90mm;
2. MEDIUM SANDBLAST FINISH ON EXPOSED VERTICAL FACES
3. TOP EDGES TO RECEIVE 10mm TOOLED RADIUS
4. WALL HEIGHT VARIES, REFER TO PLAN

1 CONCRETE PLANTER WALL
L3 n.t.s.

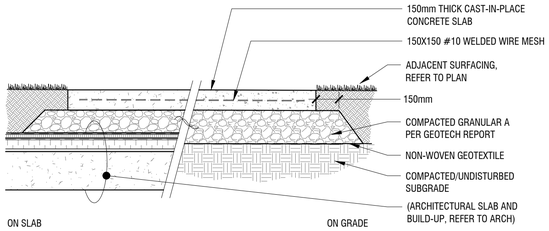

JOINTING:

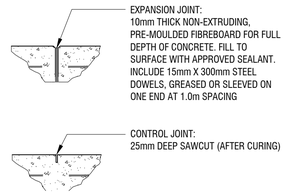

NOTES:

1. CONCRETE TO BE 32MPa WITH 5-7% AIR ENTRAINMENT AND LIGHT BROOM FINISH;
2. EXPANSION JOINTS: 13mm THICK BITUMINOUS FIBRE BOARD WITH 300mm, 10m DOWELS @ 600mm O.C., GREASED OR SLEEVED ON ONE END;
3. SAW-CUT JOINTS: TO 10mm DEPTH;
4. SEE PLAN FOR JOINTING LAYOUT. LAYOUT TO BE REVIEWED AND CONFIRMED BY LANDSCAPE ARCHITECT PRIOR TO CONCRETE POUR;
5. CONCRETE MIX AND INSTALLATION, AS PER SPECIFICATIONS;
6. CONCRETE FINISH PER SPECIFICATIONS;
7. COORDINATE INSTALLATION OF DRAINAGE, MECHANICAL, ELECTRICAL SCOPE AND COMPONENTS AS REQUIRED.

2 CONCRETE PAVING
L3 n.t.s.

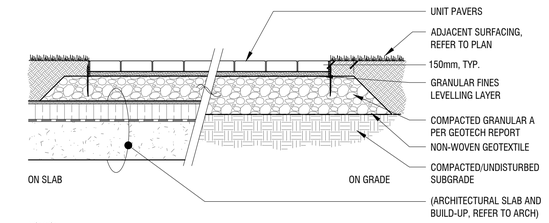

NOTES:

1. UNIT PAVERS, REFER TO SPECIFICATIONS;
2. JOINTING, REFER TO SPECIFICATIONS;
3. REFER TO LANDSCAPE PLAN FOR EXTENT AND TYPE OF UNIT PAVERS. LAYOUT TO BE REVIEWED AND CONFIRMED BY LANDSCAPE ARCHITECT PRIOR TO INSTALLATION;
4. COORDINATE INSTALLATION OF DRAINAGE, MECHANICAL, ELECTRICAL SCOPE AND COMPONENTS AS REQUIRED.

3 UNIT PAVERS
L3 n.t.s.

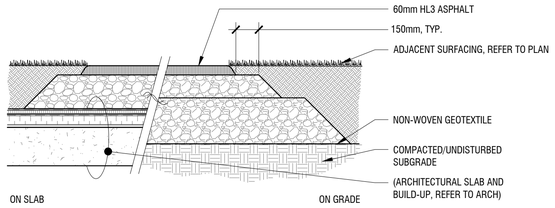

NOTES:

1. CROSS SLOPE PATHWAYS IN DIRECTION OF NATURAL DRAINAGE AND CROWN/CROSS SLOPE OTHER PAVED SURFACES TO PROVIDE POSITIVE DRAINAGE.
2. WHERE ASPHALT PAVING STRETCHES BETWEEN ON SLAB AND ON GRADE APPLICATIONS, PROVIDE CONTINUOUS GEOTEXTILE LAYER EXTENDING 3m ON EACH SIDE TO REDUCE POTENTIAL FOR DIFFERENTIAL SETTLEMENT.
3. INSTALL AND COMPACT GRANULAR BASE ON SLAB IN LIFTS NO GREATER THAN 150mm.

4 ASPHALT PAVING
L3 n.t.s.

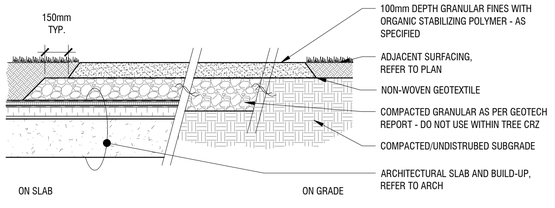

NOTES:

1. MAXIMUM 1% CROSS-SLOPE;
2. PROVIDE MINIMUM 150mm GRANULAR BASE FOR PATHWAY IN ALL AREAS OUTSIDE OF TREE CRZ;
3. FOR PATHWAY SECTIONS WITHIN CRZ;
   3.1. REMOVE 100mm OF TOP LAYER OF ORGANICS AND COMPACT SUBGRADE. NO GRANULAR BASE TO BE USED, APPLY STONE DUST PATHWAY DIRECTLY ON COMPACTED SUBGRADE;
4. GRANULAR FINES, REFER TO SPECIFICATIONS;
5. STABILIZING POLYMER, REFER TO SPECIFICATIONS.

5 STABILIZED GRANITE PAVING
L3 n.t.s.

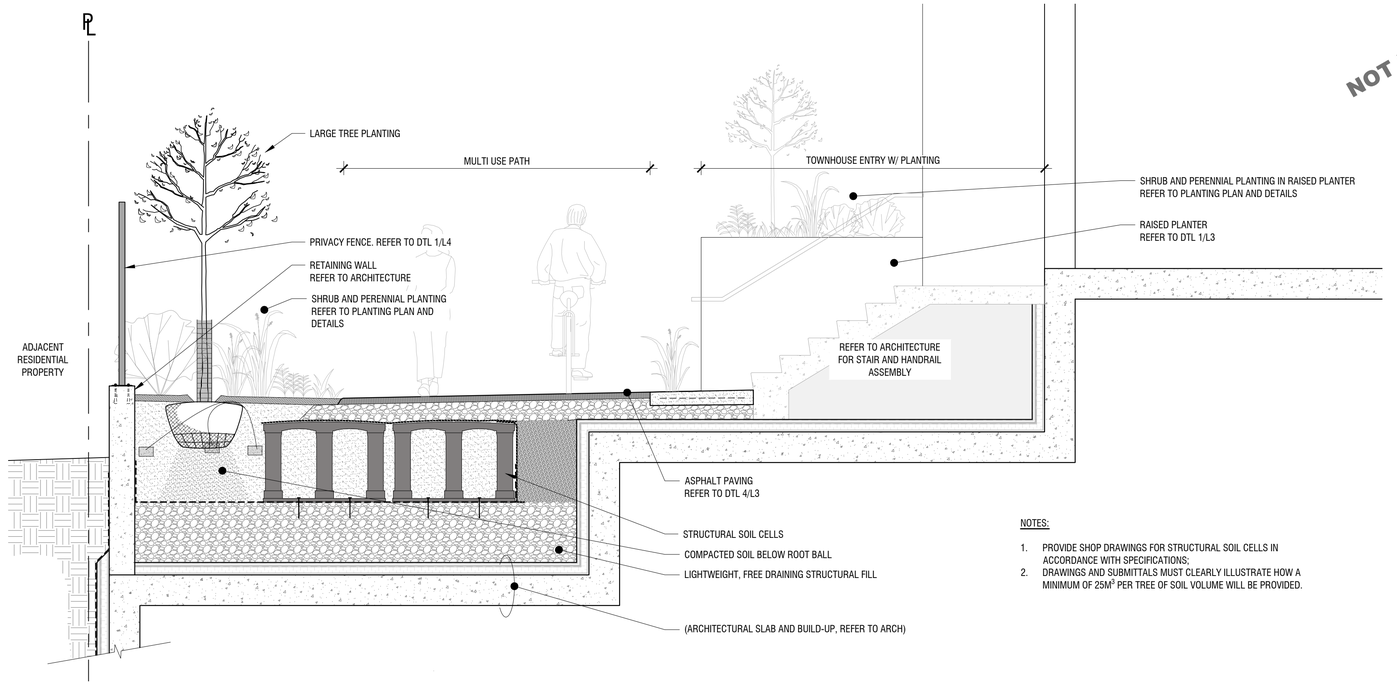

NOTES:

1. PROVIDE SHOP DRAWINGS FOR STRUCTURAL SOIL CELLS IN ACCORDANCE WITH SPECIFICATIONS;
2. DRAWINGS AND SUBMITTALS MUST CLEARLY ILLUSTRATE HOW A MINIMUM OF 25M^3 PER TREE OF SOIL VOLUME WILL BE PROVIDED.

6 SECTION A-A STRUCTURAL SOIL CELLS
L3 n.t.s.

NOT FOR CONSTRUCTION

Copyright Reserved
The Copyrights to all designs and drawings are the property of Fotenn Consultants Inc. Unauthorized reproduction or use is forbidden. DO NOT SCALE DRAWING

Copyright réservés
Les droits d'auteur à tous les modèles et dessins sont la propriété de Fotenn Consultants Inc. Reproduction ou utilisation non autorisée est interdite. NE PAS L'ÉCHELLE DE DESSIN

Client / Client

ANTILIA HOMES

key plan / plan repère

legend / légende

rev'n	description / la description	yyyy/mm/dd
01	issue for SPA	2026/06/29
00	issue for coordination	2025/11/03

FOTENN Planning + Design
420 O'Connor Street
Ottawa, ON, CANADA K2P 1W4
613.730.5709
fotenn.com

north / le nord

stamp / le cachet

project / projet

500 & 508 EDGEWORTH AVENUE

drawing / dessin

LANDSCAPE DETAILS

designed / conçu	drawn / dessiné	reviewed / examiné
BM / DF	BM	DF
date	project number / No. du projet	
JAN 2025	-	

drawing number / No. du dessin

L3

PLOT INFORMATION: DWG NAME: P:\PROJECTS\Antilia Homes\500 and 508 Edgeworth Ave\Landscape Architecture\07 Drawings\500.508Edgeworth.SHEET-Details.dwg PLOT DATE: 6/29/2026 4:50:14 PM SHEET SIZE: 610 tall Inked A1 (594.00 x 841.00 MM) PLOTTED BY: Emily Pham LAST SAVED BY: pham

PRIVACY FENCE NOTES:
1. IMAGE FOR REFERENCE ONLY. REFER TO SPECIFICATIONS FOR PRODUCT INFORMATION;
2. INSTALL 1.8m HEIGHT PRIVACY FENCE 150mm INSIDE PROPERTY LINE;
3. INSTALL PER MANUFACTURER'S INSTRUCTIONS.

1 L4 PRIVACY FENCE
n.t.s.

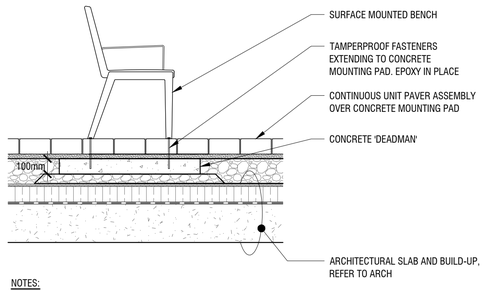

NOTES:
1. BENCH PRODUCT INFORMATION, REFER TO SPECIFICATIONS;
2. INSTALL PER MANUFACTURER INSTRUCTIONS.

2 L4 ACCESSIBLE BENCH
n.t.s.

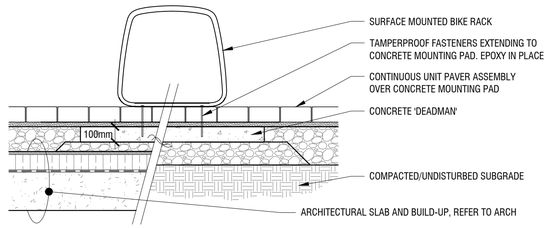

NOTES:
1. BIKE RACK PRODUCT INFORMATION, REFER TO SPECIFICATIONS;
2. INSTALL PER MANUFACTURER INSTRUCTIONS.

3 L4 BIKE RACK
n.t.s.

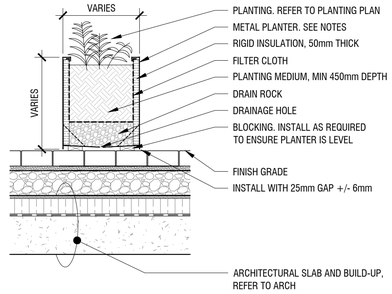

NOTES:
1. PLANTER PRODUCT INFORMATION, REFER TO SPECIFICATIONS;
2. INSTALL PER MANUFACTURER INSTRUCTIONS.

4 L4 RAISED PLANTER
n.t.s.

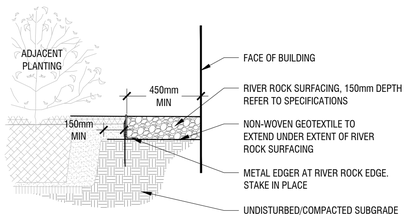

RIVER ROCK NOTES:
1. REFER TO SPECIFICATIONS FOR PRODUCT INFORMATION

5 L4 RIVER ROCK DRIP STRIP
n.t.s.

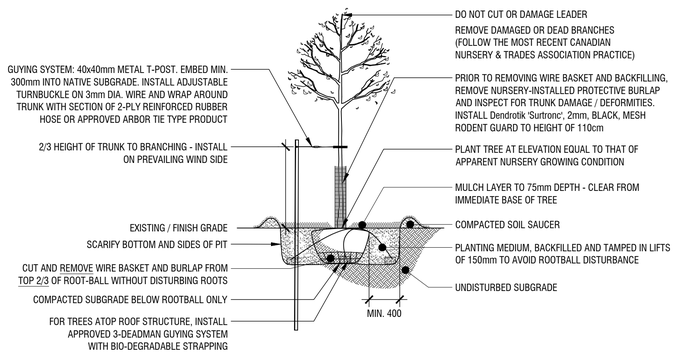

6 L4 DECIDUOUS TREE PLANTING DETAIL
n.t.s.

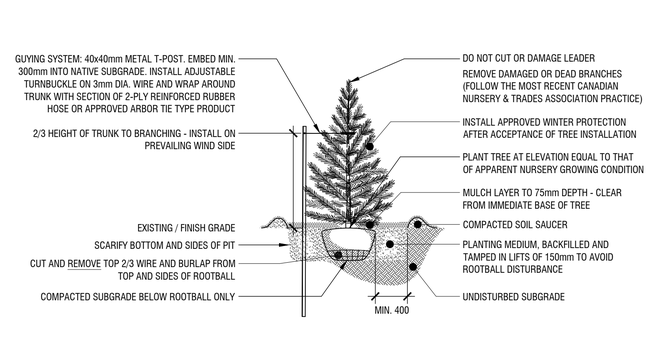

7 L4 CONIFEROUS TREE PLANTING DETAIL
n.t.s.

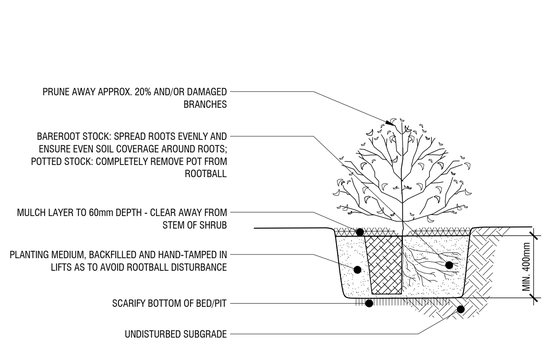

8 L4 SHRUB PLANTING DETAIL
n.t.s.

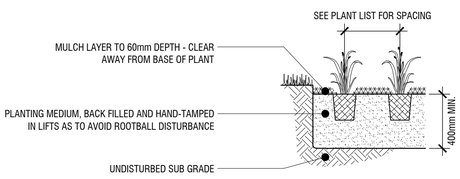

9 L4 PERENNIAL AND GROUNDCOVER PLANTING DETAIL
n.t.s.

NOT FOR CONSTRUCTION

Copyright Reserved
The Copyrights to all designs and drawings are the property of Fotenn Consultants Inc. Unauthorized reproduction or use is forbidden. DO NOT SCALE DRAWING

Copyright réservés
Les droits d'auteur à tous les modèles et dessins sont la propriété de Fotenn Consultants Inc. Reproduction ou utilisation non autorisée est interdite. NE PAS L'ÉCHELLE DE DESSIN

Client / Client

ANTILIA HOMES

key plan / plan repère

legend / légende

rev'n	description / la description	yyyy/mm/dd
01	issue for SPA	2026/06/29
00	issue for coordination	2025/11/03

FOTENN Planning + Design
420 O'Connor Street
Ottawa, ON, CANADA K2P 1W4
613.730.5709
fotenn.com

north / le nord

stamp / le cachet

project / projet

500 & 508 EDGEWORTH AVENUE

drawing / dessin

LANDSCAPE DETAILS

designed / conçu	drawn / dessiné	reviewed / examiné
BM / DF	BM	DF
date	project number / No. du projet	
JAN 2025	-	

drawing number / No. du dessin

L4

PLOT INFORMATION DWG NAME: P:\PROJECTS\Antilia Homes\500 and 508 Edgeworth Ave\Landscape Architecture\07 Drawings\500-508Edgeworth-SHEET-Details.dwg PLOT DATE: 6/26/2026 4:51:15 PM SHEET SIZE: ISO full bleed A1 (594.00 x 841.00 MM) PLOTTED BY: Emily Pham LAST SAVED BY: pham

PROPOSED TREE CANOPY PROJECTIONS (40 YEAR) & SOIL VOLUME REQUIREMENTS

CANOPY PROJECTIONS (NTS)	AVERAGE CROWN AREA PER TREE (m²)	QTY OF TREES	TOTAL TREE CANOPY COVERAGES	SOIL VOLUME REQUIREMENT*	CONTINUOUS SPACE SOIL VOLUME (i.e. 2 TREES/1 GREENSPACE)
DWARF ORNAMENTAL DECIDUOUS TREE (AVG. CANOPY DIAMETER = 2.5m)	5m²	8	40m²	10m³	6m³/tree
COLUMNAR DECIDUOUS TREE (AVG. CANOPY DIAMETER = 3.5m)	10m²	4	40m²	15m³	9m³/tree
SMALL DECIDUOUS TREE (AVG. CANOPY DIAMETER = 4.5m)	16m²	11	176m²	20m³	12m³/tree
MEDIUM DECIDUOUS TREE (AVG. CANOPY DIAMETER = 8.5m)	57m²	8	456m²	25m³	15m³/tree
LARGE DECIDUOUS TREE (AVG. CANOPY DIAMETER = 16m)	201m²	0	0m²	30m³	18m³/tree

CANOPY CALCULATIONS	
EXISTING RETAINED CANOPY COVER:	0m²
PROPOSED CANOPY COVER:	712m²
SITE SIZE:	2,895m²
TOTAL CANOPY COVERAGE	712m²
	24.5%

NOTES:

- CALCULATIONS HAVE BEEN MADE TO PROJECT A 40 YEAR HORIZON AND TYPICAL GROWTH RATES FOR ALL TREES
- PROJECTED CANOPY DIAMETERS AND AREAS ARE BASED ON AN AVERAGE OF THE TREES PROPOSED FOR THE SITE
- PROJECTED CANOPY AREAS FOR EXISTING TREES ARE BASED ON AVERAGE OF THE TREES PLANTED AS PART OF PREVIOUS PHASES
- OVERLAPPING CANOPIES AREAS FOR EXISTING TREES ARE ONLY COUNTED ONCE WHERE APPLICABLE
- CANOPY CALCULATION DOES NOT ACCOUNT FOR EXISTING TREE CANOPY ON ADJACENT SITES/IN ROW OVERLAPPING SITE
- *SOIL VOLUME REQUIREMENT IS BASED ON THE CITY OF OTTAWA'S *'Tree Planting in Sensitive Marine Clay Soils - 2017 Guidelines' DRAFT Version 2.0 DATED JANUARY 11, 2019* WHICH CALCULATES SOIL VOLUME USING A DEPTH OF 1.5m, OR AS NOTED OTHERWISE WHERE THIS DEPTH IS NOT ACHIEVABLE.
- **FUTURE OFFSITE PLANTING ADJACENT TO SITE WILL CONTRIBUTE TO 40% CANOPY COVER GOAL SET BY THE CITY OF OTTAWA**

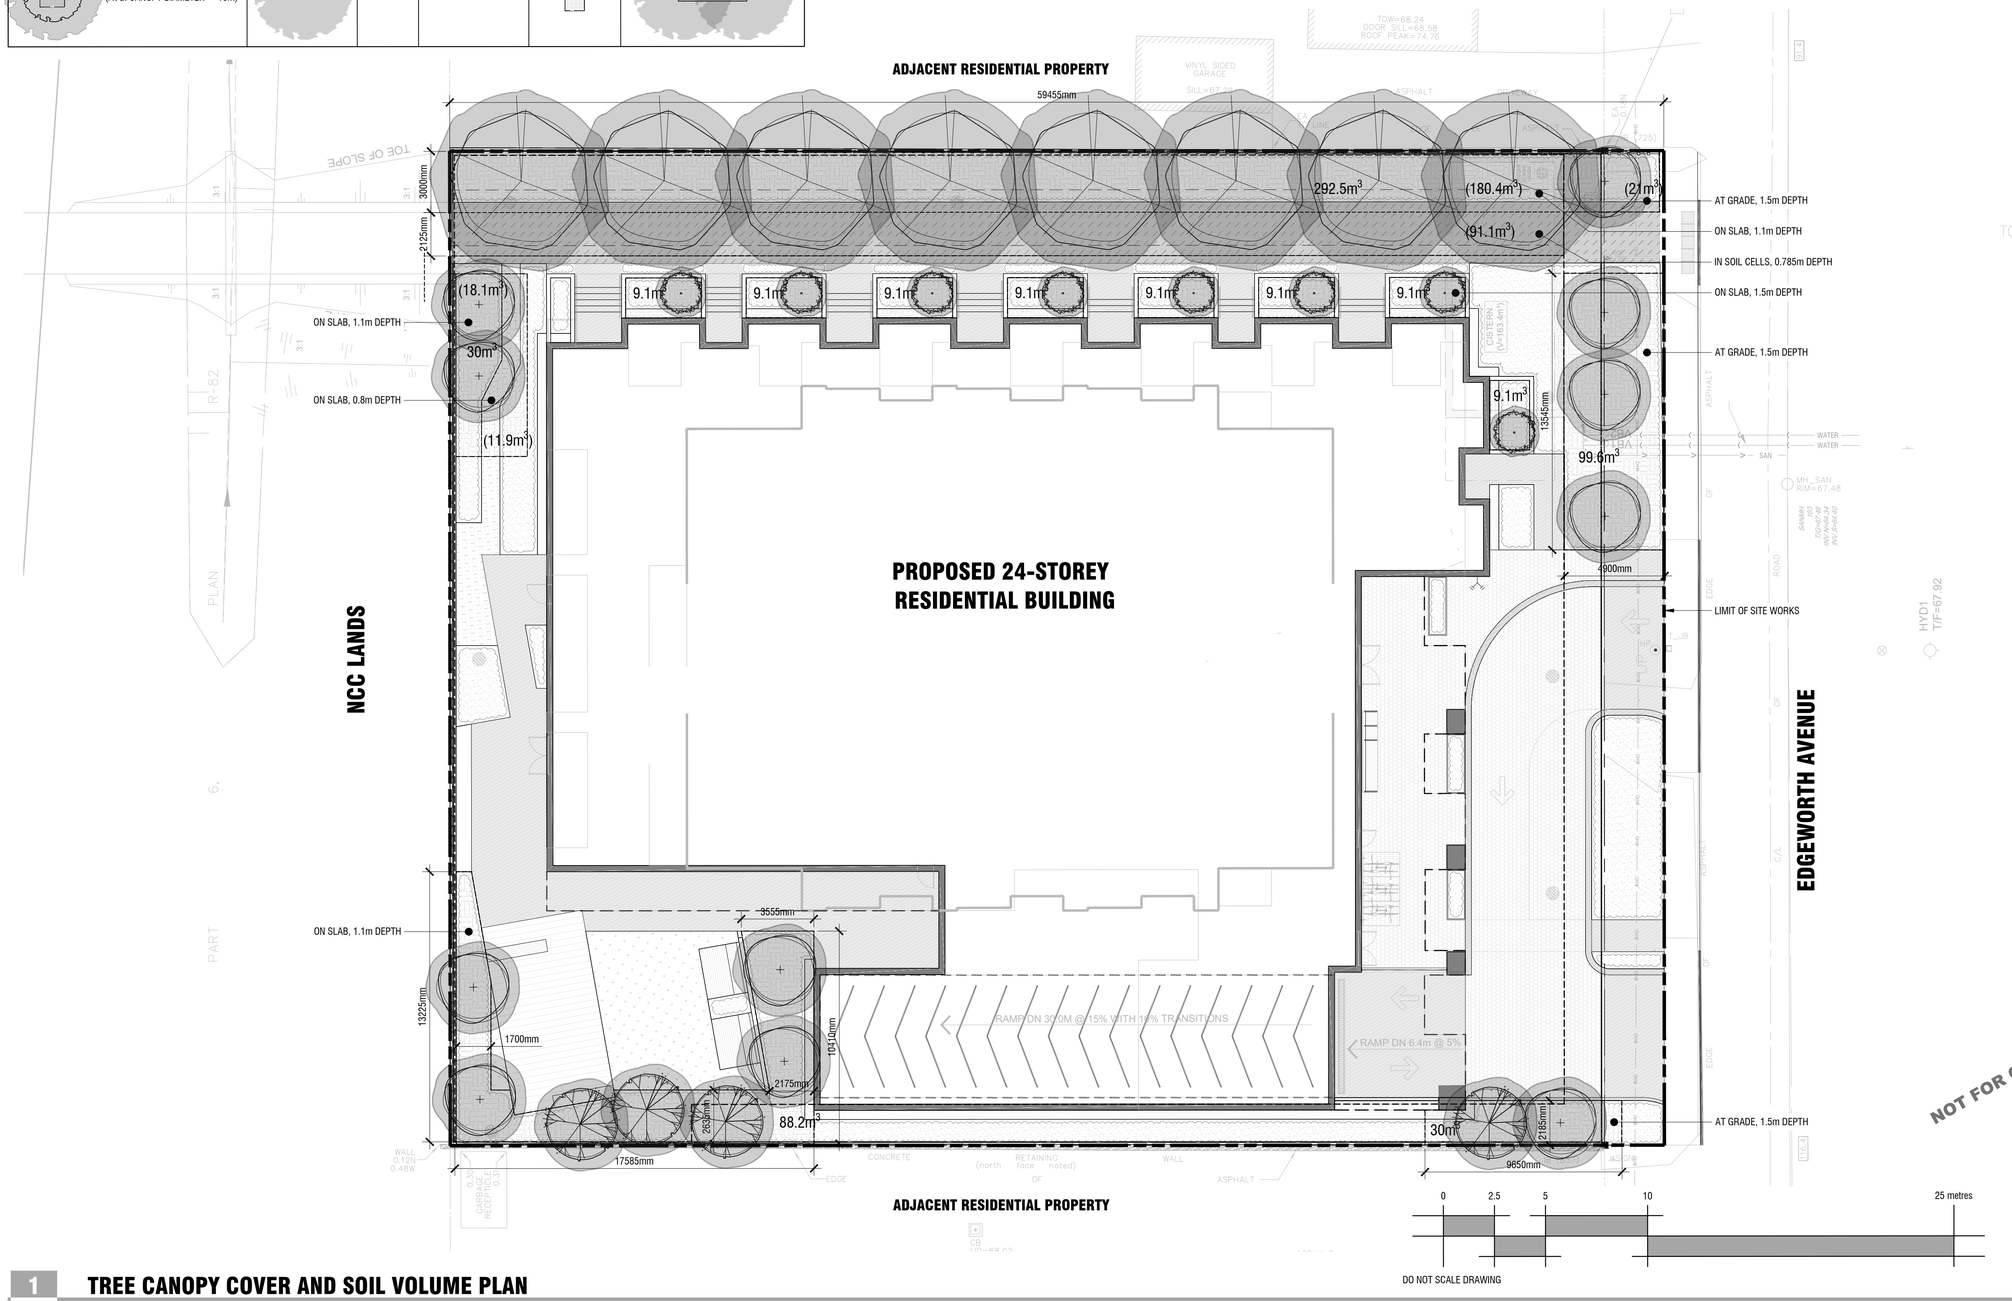

1 TREE CANOPY COVER AND SOIL VOLUME PLAN
L5 1:150

Copyright Reserved
The Copyrights to all designs and drawings are the property of Fotenn Consultants Inc. Unauthorized reproduction or use is forbidden. DO NOT SCALE DRAWING

Copyright réservés
Les droits d'auteur à tous les modèles et dessins sont la propriété de Fotenn Consultants Inc. Reproduction ou utilisation non autorisée est interdite. NE PAS L'ÉCHELLE DE DESSIN

Client / Client

ANTILIA HOMES

key plan / plan repère

legend / légende

- EXTENT OF WORK
- DECIDUOUS TREES (SEE PLANTING NOTES & SCHEDULE FOR SPECIES AND QUANTITIES)
- PAVING TYPE 1 - ASPHALT
- PAVING TYPE 2 - CONCRETE
- PAVING TYPE 3 - UNIT PAVERS
- PAVING TYPE 4 - DECKING
- PAVING TYPE 5 - GRANULAR
- RIVERWASH STONE DRIP STRIP
- PLANTING AREA
- LAWN - ARTIFICIAL TURF

rev'n	description / la description	yyyy/mm/dd
01	issue for SPA	2026/06/29
00	issue for coordination	2025/11/03

FOTENN Planning + Design
420 O'Connor Street
Ottawa, ON, CANADA K2P 1W4
613.730.5709
fotenn.com

north / le nord

stamp / le cachet

NOT FOR CONSTRUCTION

project / projet

500 & 508 EDGEWORTH AVENUE

drawing / dessin

TREE CANOPY COVER AND SOIL VOLUME CALCULATIONS

designed / conçu	drawn / dessiné	reviewed / examiné
BM / DF	BM	DF
date	project number / No. du projet	
JAN 2025	-	

drawing number / No. du dessin

L5

PLOT INFORMATION DWG NAME: P:\PROJECTS\Antilia Homes\500 and 508 Edgeworth Ave\Landscape Architecture\01 Drawings\500.508Edgeworth SHEET-Sun\Vis&Canopy.dwg PLOT DATE: 6/29/2026 4:55:42 PM SHEET SIZE: ISO full bleed A1 (594.00 x 841.00 MM) PLOTTED BY: Emily Pham LAST SAVED BY: pham