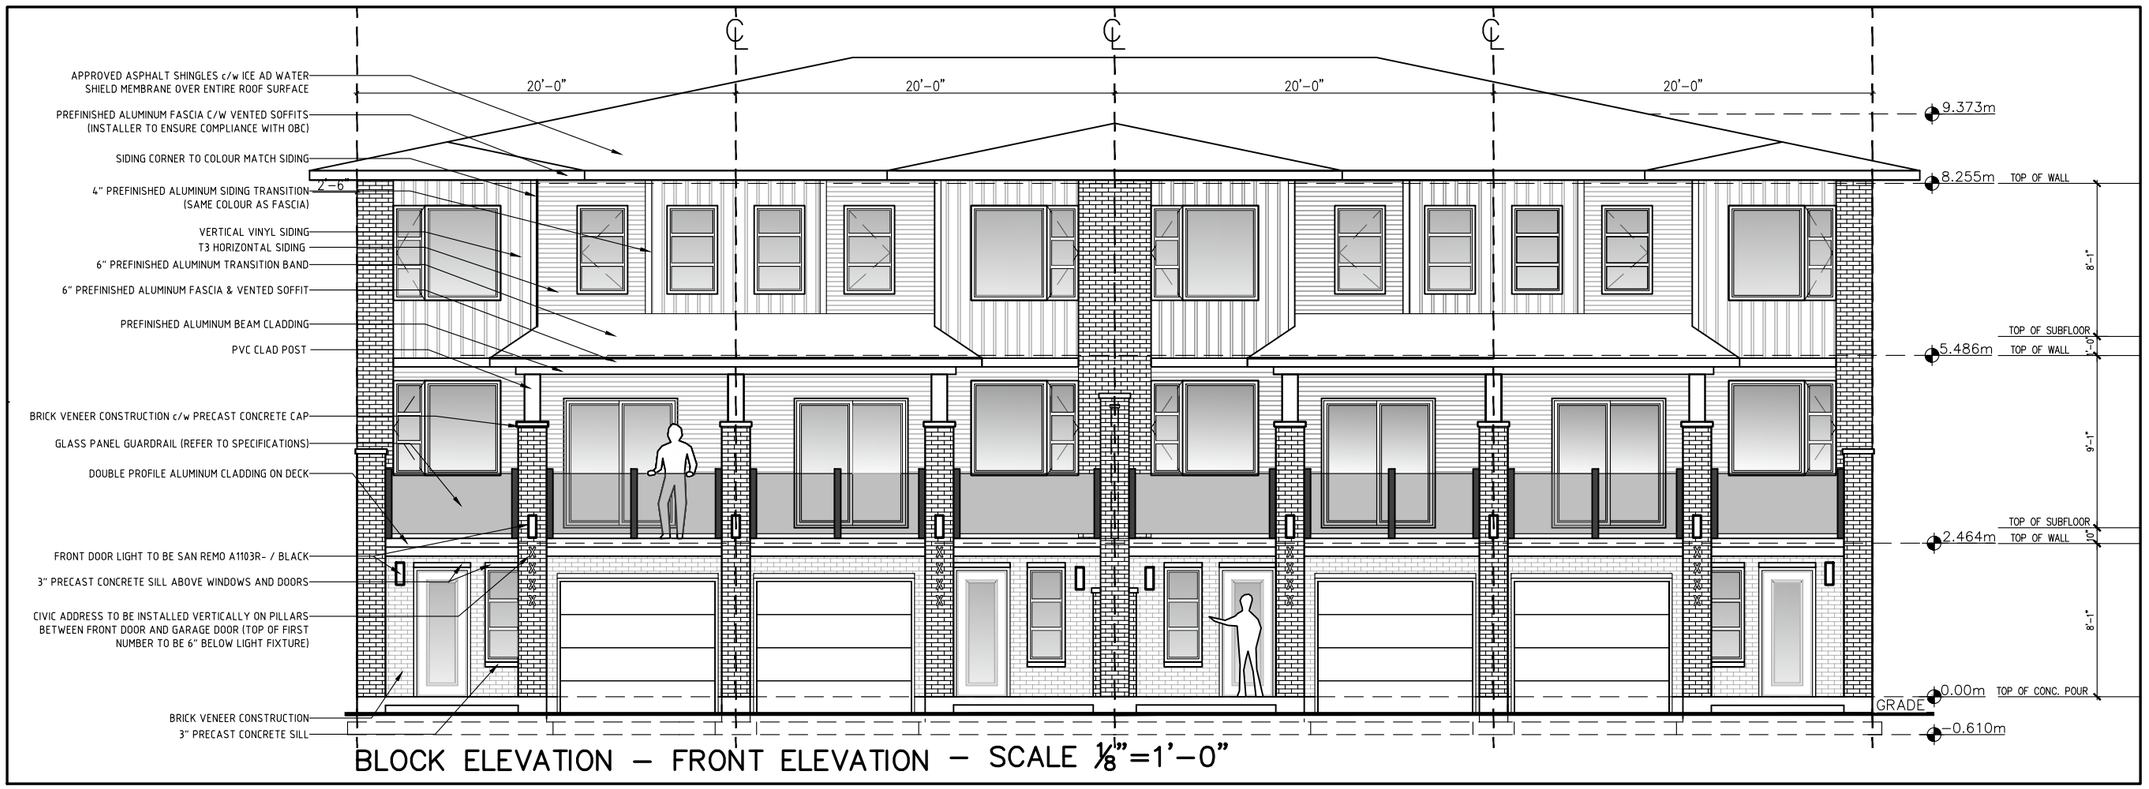

BLOCK ELEVATION – FRONT ELEVATION – SCALE 1/8"=1'-0"

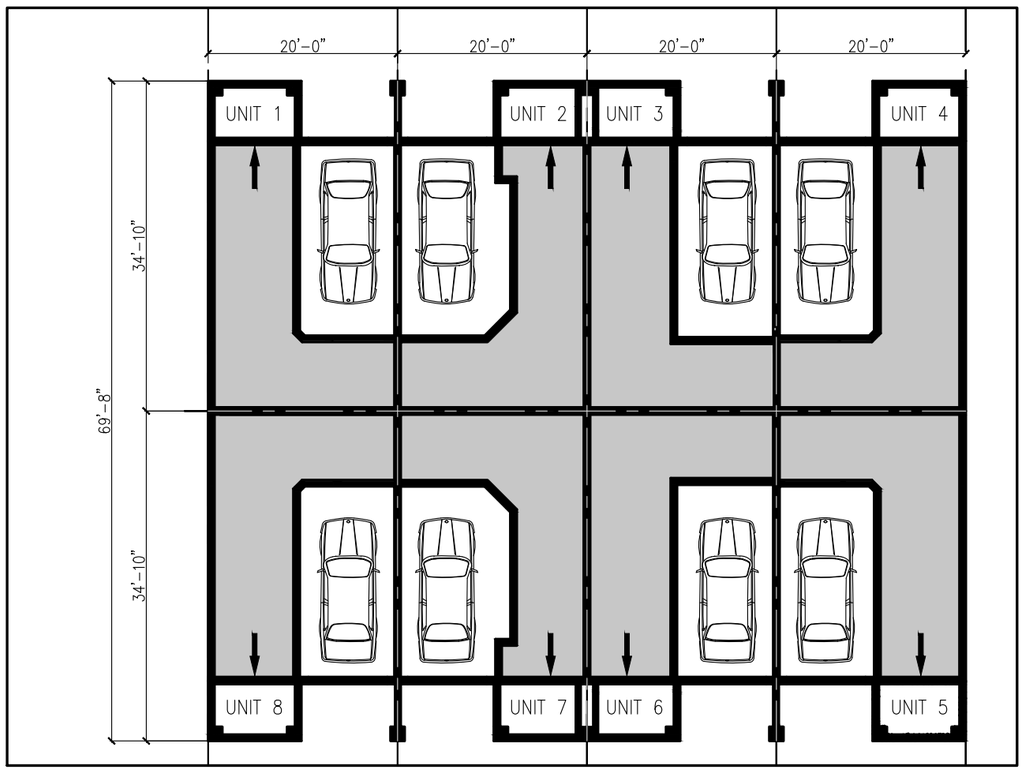

PHOENIX HOMES

BACK-TO-BACK TOWNS

SITE: 4816 BANK STREET

PROJECT NAME: SoCo

drawn by: SP

date: MAY/25

scale: AS SHOWN

sheet no: 1 OF 2

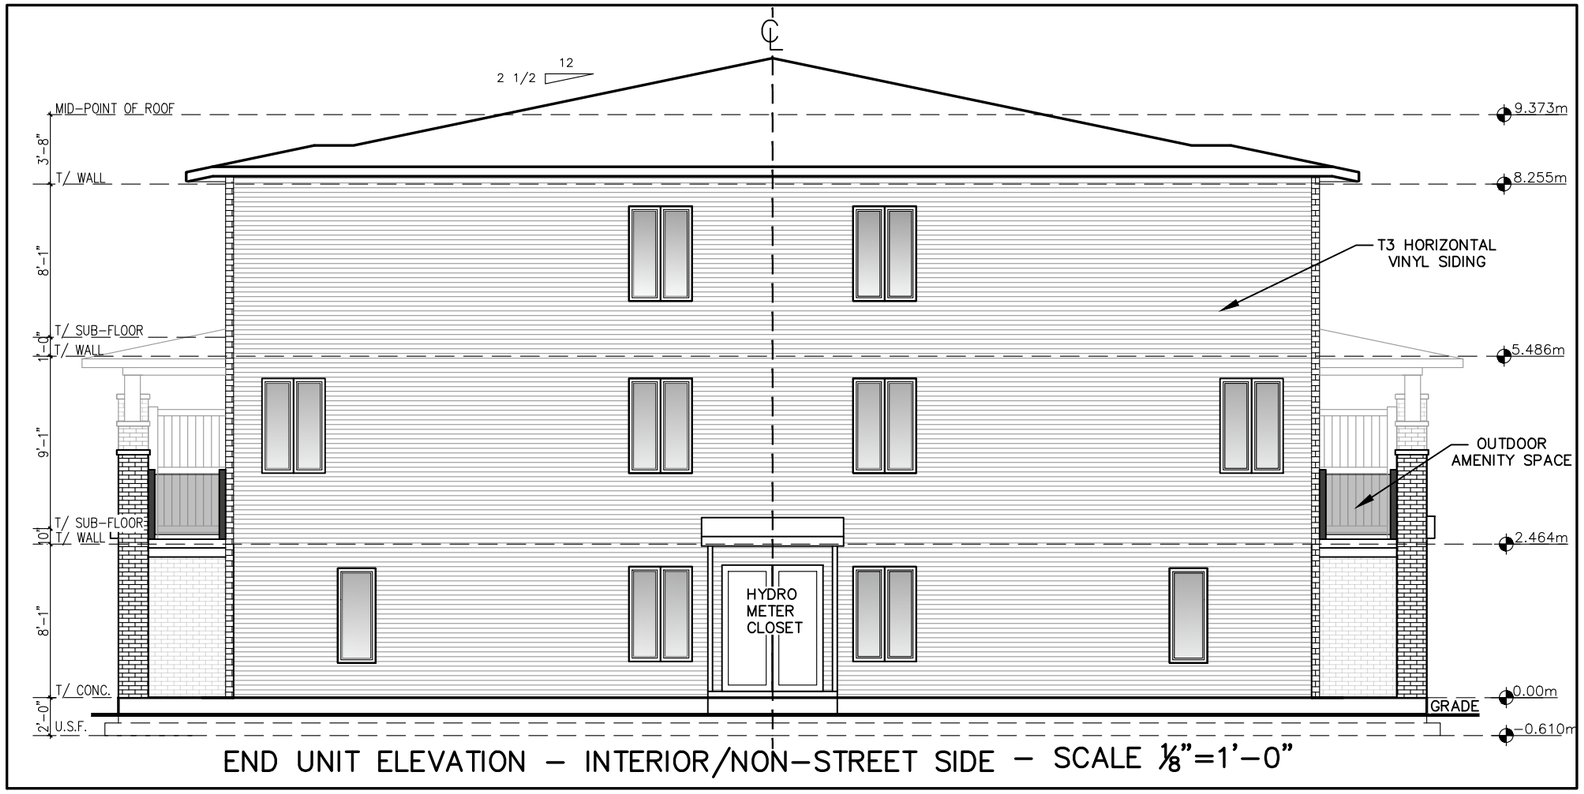

END UNIT ELEVATION – INTERIOR/NON-STREET SIDE – SCALE ⅛"=1'-0"

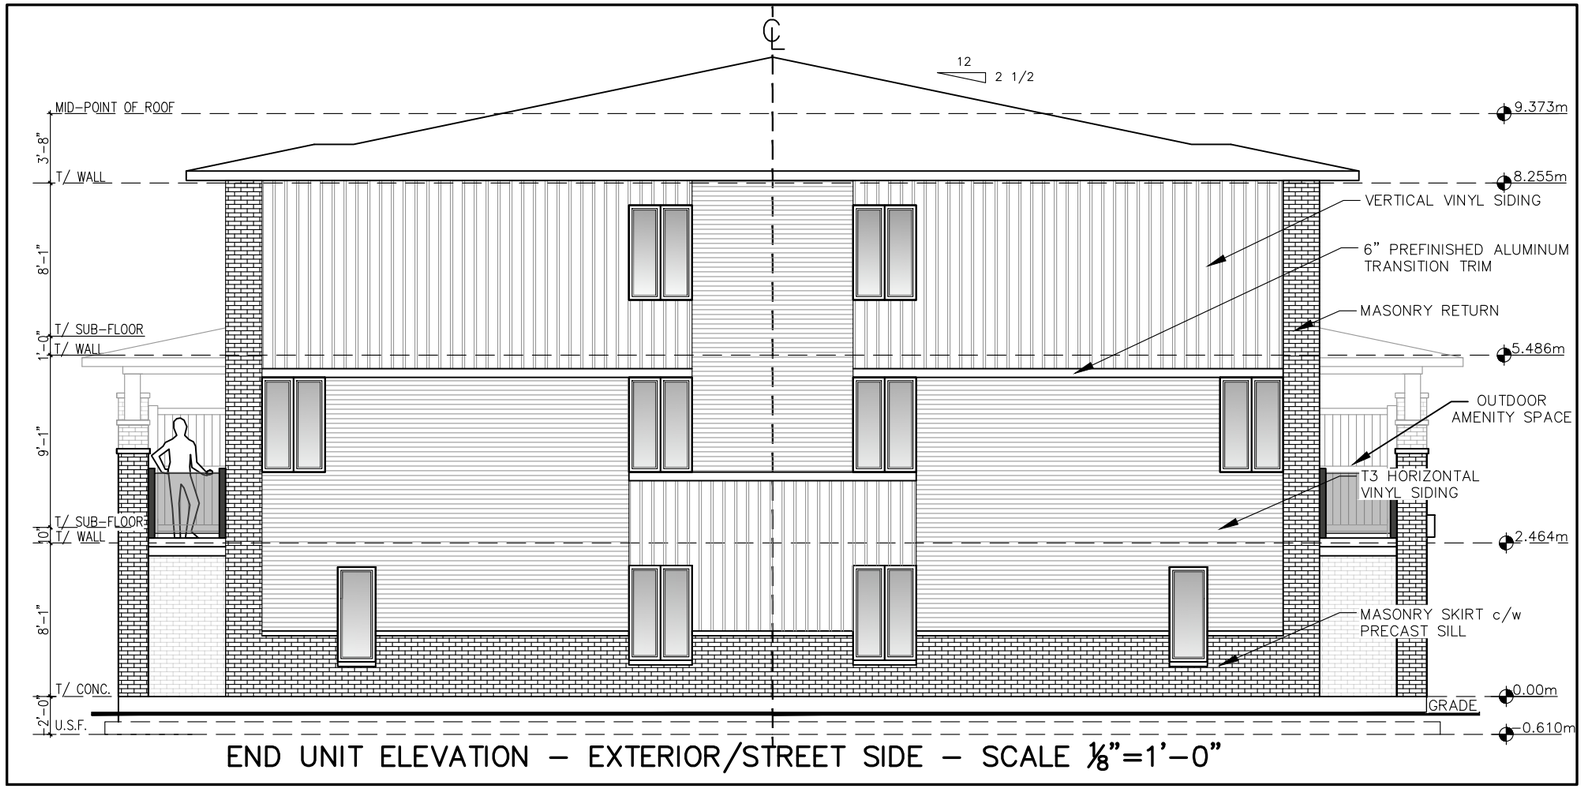

END UNIT ELEVATION – EXTERIOR/STREET SIDE – SCALE ⅛"=1'-0"

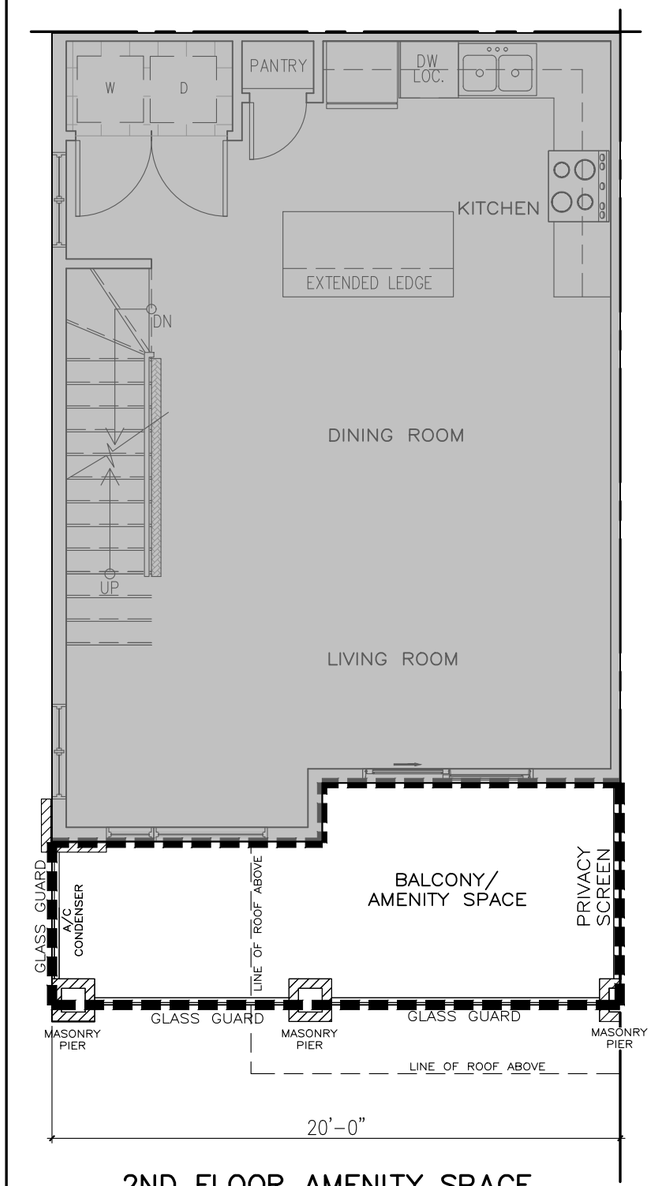

2ND FLOOR AMENITY SPACE /133 SQ. FT (3⁄16"=1'-0").

PHOENIX HOMES

BACK-TO-BACK TOWNS

SITE: 4816 BANK STREET

PROJECT NAME: SoCo

drawn by: SP

date: MAY/25

scale: AS SHOWN

sheet no: 2 OF 2