Phase One
Environmental Site Assessment

593, 601 & 603 Laurier Ave W
Ottawa, Ontario

Prepared for:

Heritage Investments Ltd.
1010 Polytek Street, Unit 5
Ottawa, Ontario
K1J 9H9

Attention: Dean Michaud

LRL File No.: 240447

October 17, 2024

EXECUTIVE SUMMARY

Heritage Investments Ltd. has retained LRL Associates Ltd. (LRL) to complete a Phase One Environmental Site Assessment (ESA) on the properties located at 593, 601 and 603 Laurier Avenue West, Ottawa, Ontario (herein referred to as the "Site"). The Site is made up of three (3) individual property parcels. The legal description of the property at 593 Laurier Ave W is Part Lot 40, Concession A (OF) as in CR231415, CR259616 Except Part 1 on N287620; Ottawa/Nepean. The legal description of the property at 601/603 Laurier Ave W is Part Lot 40, Concession A (OF) as in NS85937; Ottawa/Nepean. The Site is currently developed with multi-tenant residential buildings set within an urban residential area of Ottawa, Ontario. A small asphalt parking lot is located at the front (southwest corner) of 593 Laurier Ave West. The existing developments on the Site are estimated to have been constructed from between the early 1900's (1901) and the mid- 1950's.

This assessment was conducted to identify potential environmental concerns or liabilities related to the past and present operations conducted on the property and the adjacent lands. The assessment was conducted in general accordance with the Ontario Regulation 153/04, as amended. A historical review of the Site was conducted, as well as contact with relevant regulatory agencies, a walk-through Site inspection of the property and interviews with those knowledgeable of the Site. It is our understanding that this Phase One Environmental Site Assessment is required for the above-referenced property in support of a Site Plan Application with The City of Ottawa to support the creation of a 28-storey residential building, including 331 units.

The Site property identified as 593 Laurier Avenue West is an irregular shape, with a total area of approximately 1,221 m^2 or 0.30 acres, being approximately 31 m wide (west-east) by approximately 39 m deep (north-south). is the property is currently occupied by a multi-tenant residential building. The Site identified as property 601 and 603 Laurier Avenue West is a triangular shape, with a total area of approximately 1,604 m^2 or 0.40 acres, being approximately 74 m wide (east-west) by approximately 40 m (north-south). The properties are each developed with a multi-tenant residential buildings. The Site has been used for residential purposes from the development in at least the early 1900's (1901) through to present day (August 2024), with a re-development of the 601/603 Laurier Ave property in the early 1950's. The Site is accessible via Laurier Avenue W, south of the Site.

The subject Site and neighbouring lands are serviced by municipal water supply and wastewater system. Based on available geological information collected, the overburden is described as till with a local relief of less than 5 m and the bedrock as dark grey limestone with some shaly partings and sandstone. The nearest open body of water identified is the Ottawa River that is located approximately 0.56 km north of the Site. The Site is generally flat with a steep slope towards the north (towards the Ottawa River). Based on available interactive mapping systems, including *The Atlas of Canada – Toporama*, the groundwater flow direction is interpreted to be to the north/northwest towards the Ottawa River.

From the Ecolog ERIS report, three-hundred sixty-nine records were found within a 300 m radius of the subject Site, the records found are listed below:

- Thirteen Certificates of Approval (C of A)
- Four (4) Commercial Fuel Oil Tanks
- Two (2) Environmental Activity and Sector Registries
- Three (3) Environmental Registries
- Fourteen Environmental Compliance Approvals
- Forty-seven Historical ERIS Searches
- Six (6) Contaminated Sites on Federal Land
- Two (2) Federal Identification Registry for Storage Tank Systems
- Two (2) Historic Fuel Tanks
- One-hundred twenty-two Ontario Regulation 347 Waste Generators
- One (1) Greenhouse Gas Emissions from Large Facilities
- Five (5) TSSA Historic Incidents
- Two (2) Fuel Oil Spills and Leaks
- One (1) National Pollutant Release Inventory Record
- Six (6) Pipeline Incidents
- One (1) Private and Retail Fuel Storage Tanks
- Five (5) Permits to Take Water
- Five (5) Records of Site Conditions
- Three (3) Scott's Manufacturing Directories
- Eighty-two Ontario Spill records
- Thirty-five Water Well Information Systems

A potentially contaminating activity is a use or activity set out in Table 2 of Schedule D of the O. Reg. 153/04. The activities on the Site and lands within 250 m generally consist of the activities on the Site and lands within 250 m generally consist of commercial and residential. Based on the results of the Phase One Environmental Site Assessment the following areas of potential environmental concern were identified:

APEC No.	O. Reg 153/04 Schedule D PCA	Direction from Phase One Property	Approximate Distance from Phase One Property (m)	Source Information	Remarks	APEC	Rationale
1	**PCA Other:** Spill	South	220 m	Ecolog ERIS	28 Primrose Ave. In 2002, a garbage truck leaked an unknown amount of hydraulic oil.	Southern portion of the Site	Potential impact on soil and groundwater
2	**PCA Other:** Spill	South	250 m	Ecolog ERIS	54 Primrose Ave. In 2008, an unknown amount of furnace oil leaked into the ground from a UST.	Southern portion of the Site	Potential impact on soil and groundwater
3	**PCA Other:** Waste Generation	On-Site	0	Ecolog ERIS	In 2022, the Dalhousie Housing Co-op registered as a waste generator of light fuels.	Entirety of the Site	Potential impact on soil and groundwater
4	**PCA Other:** Waste Generation	Southeast	100 m	Ecolog ERIS	111-440 Gloucester St. Between 2002 and 2018, the Bronson Place registered as a waste generator of various classes.	Eastern portion of the Site	Potential impact on soil and groundwater
5	**PCA Other:** Waste Generation	Southeast	170 m	Ecolog ERIS	Between 1986 and 2021, the Bronson Centre registered as a waste generator of various classes.	Eastern portion of the Site	Potential impact on soil and groundwater
6	**PCA Other:** Waste Generation	South	60 m	Ecolog ERIS	Between 1986 and 2020, St Vincent Hospital registered as a waste generator of various classes.	Western portion of the Site	Potential impact on soil and groundwater

APEC No.	O. Reg 153/04 Schedule D PCA	Direction from Phase One Property	Approximate Distance from Phase One Property (m)	Source Information	Remarks	APEC	Rationale
7	**PCA Other:** Scott's Manufacturing Directory	Southeast	170 m	Ecolog ERIS	Records of a periodic publisher at a civic/social organization were found. No timeline was given in the records.	Eastern portion of the Site	Potential impact on soil and groundwater
8	**PCA 41:** Petroleum Storage Tank and Oil Heating	On-Site	0	Site Interview	In the interview with the property manager, all three (3) properties had heating oil tanks previously that have since been removed.	Entirety of the Site	Potential impact on soil and groundwater
9	**PCA 30:** Importation of Fill Materials of Unknown Quality	On-Site	0	Site Visit	The Site has an asphalted parking and circulation area. It is anticipated that to fill material was imported to the property.	Entirety of the Site	Potential impact on soil and groundwater

Notes :
PEC – Potential Environmental Concern
PHC – Petroleum Hydrocarbons
PAH – Polycyclic Aromatic Hydrocarbons
VOC – Volatile Organic Compound

TABLE OF CONTENTS

1 INTRODUCTION 1

1.1 Phase One Property Information 2

Table 2: Phase One Property Information 3

2 SCOPE OF INVESTIGATION 5

3 RECORDS REVIEW 6

3.1.1 First Developed Use Determination 6

3.1.2 Fire Insurance Plans 6

3.1.3 Property Underwriters' Report 18

3.2 Chain of Title 18

3.3 Previous Reports 19

3.3.1 Phase I Environmental Site Assessment, ... 19

3.3.2 Phase II Environmental Site Assessment 20

3.3.3 Contamination Delineation 22

3.3.4 Geotechnical Investigation 22

3.4 City Directories 24

3.5 Environmental Source Information 26

3.5.1 City of Ottawa 40

3.5.2 Ontario Ministry of Environment Conservation, and Parks Freedom of Information Act 42

3.5.3 Inventory of Coal Tar Industrial Sites in Ontario 42

3.5.4 Technical Standards and Safety Authority 42

3.5.5 Ministry of Environment, Conservation, and Parks Water Well Records 42

3.5.6 Waste Disposal Site Inventory 45

3.6 Physical Setting Sources 46

3.6.1 Aerial Photographs 46

3.6.2 Topography, Hydrology & Geology 47

3.6.3 Fill Material 48

3.6.4 Water Bodies and Areas of Natural Significance 48

3.7 Site Operating Records 48

4 INTERVIEWS 49

5 SITE RECONNAISSANCE 50

5.1 Specific Observations of the Phase One ESA property 53
5.2 Adjacent Land Use 54
5.3 Special Attention Items 54
5.3.1 Designated Substances 55
5.3.2 Other Hazardous Building Materials/Items 56
6 REVIEW AND EVALUATION OF INFORMATION 57
6.1 Enhanced Investigation Property 57
6.2 Phase One ESA – Investigation Details 57
6.3 Phase One ESA Site Reconnaissance Findings 58
7 REVIEW AND EVALUATION OF INFORMATION 58
7.1 Current and Past Uses 58
7.2 Potential Contaminating Activity (PCA) & Areas of Potential Environmental Concern (APEC) 59
7.3 Areas of Potential Environmental Concern 70
7.4 PCA Exclusion Rationale 72
7.5 Uncertainties or Absence of Information 79
7.6 Phase One Conceptual Site Model 80
7.6.1 Conceptual Site Model Drawing 80
7.6.2 Description and Assessment 80
7.6.3 Contaminants of Potential Concern 83
7.6.4 Potential for Underground Utilities to Influence the Transportation and Distribution of Contaminates 83
7.6.5 Available Regional or Site-Specific Geological or Hydrogeological Information 83
8 CONCLUSIONS 84
9 LIMITATIONS AND USE OF REPORT 85
10 REFERENCES 86

FIGURES

(In order following text)

Figure 1 **Site Location**

Figure 2 **Site Plan**

Figure 3 **Potential Contaminating Activities Within 300 M of the Site**

Figure 4 **Areas of Potential Environmental Concern**

APPENDICES

(In order following Figures)

Appendix A **Fire Insurance Plans**

Appendix B **Chain of Title Search**

Appendix C **City Directory**

Appendix D **Ecolog Eris Report**

Appendix E **MECP Decision Letter**

Appendix F **Water Well Records**

Appendix G **Topographic Map**

Appendix H **Aerial Photographs**

Appendix I **Site Visit Photographs**

Appendix J **Table 2 of Schedule D of O. Reg 153/04**

1 INTRODUCTION

Heritage Investments Ltd. has retained LRL Associates Ltd. (LRL) to complete a Phase One Environmental Site Assessment (ESA) on the properties located at 593, 601 and 603 Laurier Avenue West, Ottawa, Ontario (herein referred to as the "Site"). The Site is made up of three (3) individual property parcels. The legal description of the property at 593 Laurier Ave W is Part Lot 40, Concession A (OF) as in CR231415, CR259616 Except Part 1 on N287620; Ottawa/Nepean. The legal description of the property at 601/603 Laurier Ave W is Part Lot 40, Concession A (OF) as in NS85937; Ottawa/Nepean. The Site is currently developed with multi-tenant residential buildings set within an urban residential area of Ottawa, Ontario. A small asphalt parking lot is located at the front (southwest corner) of 593 Laurier Ave West. The existing developments on the Site are estimated to have been constructed from between the early 1900's (1901) and the mid- 1950's. The Site's location is shown in **Figure 1**.

The assessment was conducted to identify potential environmental concerns or liabilities related to the past and present operations conducted on the property and the adjacent lands. A historical review of the Site was conducted, as well as contact with relevant regulatory agencies, a walk-through Site inspection of the property, and interviews with those knowledgeable about the Site. It is our understanding that this Phase One Environmental Site Assessment is required for the above-referenced property in support of a Site Plan Application with the City of Ottawa to support the redevelopment of the Site to include a 28-storey residential building with 331 units.

The Phase I ESA identifies the existing environmental conditions and potential environmental liabilities associated with the subject property, focusing on the possible presence of contamination on the property. It includes a review of available information (historical data and aerial photographs) and a visual Site inspection to assess potential contamination of past or present activities conducted on the property itself and on adjacent properties. Potential contamination represents the uncontrolled release of foreign substances within the natural environment. Such an event can result in air, soil and groundwater contamination that may represent environmental liabilities towards the Site and perhaps towards adjacent properties. The ESA evaluates in a consistent manner, within the time constraints imposed for this report, whether such events have occurred at this Site. This level of work is a method of risk reduction and does not eliminate risk for the client.

The Site property identified as 593 Laurier Avenue West is an irregular shape, with a total area of approximately 1,221 m2 or 0.30 acres, being approximately 31 m wide (west-east) by approximately 39 m deep (north-south). is the property is currently occupied by a multi-tenant residential building. The Site identified as property 601 and 603 Laurier Avenue West is a triangular shape, with a total area of approximately 1,604 m² or 0.40 acres, being approximately 74 m wide (east-west) by approximately 40 m (north-south). The properties are each developed with a multi-tenant residential buildings. The Site has been used for residential purposes from the development in at least the early 1900's (1901) through to present day (August 2024), with a re-development of the 601/603 Laurier Ave property in the early 1950's. The Site is accessible via Laurier Avenue W, south of the Site.

The subject Site and neighbouring lands are serviced by municipal water supply and wastewater system. Based on available geological information collected, the overburden is described as till with a local relief of less than 5 m and the bedrock as dark grey limestone with some shaly partings and sandstone. The nearest open body of water identified is the Ottawa River that is located approximately 0.56 km north of the Site. The Site is generally flat with a steep slope towards the north (towards the Ottawa River). Based on available interactive mapping systems, including The

Atlas of Canada – Toporama, the groundwater flow direction is interpreted to be to the north/northwest towards the Ottawa River.

1.1 Phase One Property Information

The Phase One Property Information is summarized below in the following **Table 1** and **Table 2**:

Table 1: Phase One Property Information – Authorized and Regulation

Parameters	Information
Work Authorization	The formal authorization to proceed with the Phase One ESA was received by LRL on July 17, 2024.
Purpose of Phase One ESA	A Phase One ESA is required for the above-referenced property in support of a Site Plan Application with the City of Ottawa to support the creation of a 28-storey 331-unit residential building, including two (2) basement floors for underground parking. This assessment was conducted to identify potential environmental concerns or liabilities related to the past and present operations conducted on the property and adjacent lands. The Phase One ESA identifies the existing environmental conditions and potential environmental liabilities associated with the subject property, focusing on the possible presence of contamination on the property. It includes a review of available information (historical data and aerial photographs) and a visual Site inspection to assess potential evidence of past or present activities conducted on the property itself and on adjacent properties that could be potentially contaminating activities (PCA). Potential contamination represents the uncontrolled release of foreign substances within the natural environment. Such an event can result in air, soil and groundwater contamination that may represent environmental liabilities toward the Site and perhaps toward adjacent properties. The ESA evaluates in a consistent manner, within the time constraints imposed for this report, whether such events have occurred at this Site. This level of work is a method of risk reduction and does not eliminate risk for the client.
Record of Site Condition	A Record of Site Condition (RSC) is not required as part of the proposed land re-development activities as the intended Site use will remain residential.
Regulation/Guideline used for Phase One ESA	• Canadian Standards Association (CSA) Phase One Environmental Site Assessment, Z768 01 (R2016); • Guidance on Sampling and Analytical Methods for Use at Contaminated Sites in Ontario, Ontario Ministry of the Environment and Energy, December 1996; and • Ontario Regulation (O. Reg.) 153/04, as amended.
Sampling and Testing	As part of a Phase One ESA, in-situ sampling, measuring, testing or analyzing the conditions and characteristics of soil, groundwater, or building materials (if applicable) across the subject Phase One ESA Site is not included. These activities would be completed as part of a Phase Two ESA or a designated substance and hazardous material survey if required.
Reliance of Report	This report is intended for the sole use of Heritage Investments Ltd. and their authorized agents. LRL Engineering will not be responsible for any use of the information contained within this report by any third party.

Table 2: Phase One Property Information

Parameters	Information
593 Laurier Avenue West:	
Location/Address	593 Laurier Avenue West The location of the Site is presented in the included **Figure 1**.
Property Identification Number (PIN)	PIN#:04111-0260 (LT)
Legal Description	Part Lot 40, Concession A (of) as in CR231415, CR259616 Except Part 1 on N287620; Ottawa/Nepean
Dimensions	Irregular shape, being between approximately 32.1 m wide (east-west) by approximately 38.8 m (north-south). The general Site configuration is shown on the Site Plan in **Figure 2**. For the purposes of this report, Laurier Ave will be inferred as running in an east-west direction.
Area	Approximately 1,229.2 m² or 0.30 acres.
Zoning	Residential R5Q [2683] S 429
601 & 603 Laurier Avenue West:	
Location/Address	601 & 603 Laurier Avenue West: The location of the Site is presented in the included **Figure 1**.
Property Identification Number (PIN)	PIN#:04111-0261 (LT)
Legal Description	Part Lot 40, Concession A (of) as in NS85937; Ottawa/Nepean
Dimensions	Triangular shape, being between approximately 74.1 m wide (east-west) and 40.3 m deep (north-south). The general Site configuration is shown on the Site Plan in **Figure 2**. For the purposes of this report, Laurier Ave will be inferred as running in an east-west direction.
Area	Approximately 1,604.9 m² or 0.40 acres.
Zoning	Residential R4UD

Table 2 (Continued): Phase One Property Information

All Properties ('Site'):	
Frontage / Access to Phase One ESA Property	Laurier Avenue W along the southern extent of the Site.
Occupancy	Residential
Current Land Use	Residential The Phase One ESA properties are currently occupied with multi-unit residential buildings. The Site was historically occupied with residential tenants from the development in at least the early 1900's (1901) through to the present (August 2024).
Proposed Land Use	Residential More specifically, a 28-storey residential building, including 331 units.
Phase One ESA Property Owner	Heritage Investments Ltd. has owned 593 Laurier Ave W since October of 2023. Dalhousie Non-profit Housing Co-operative Inc. has owned 601/603 Laurier Ave W since May 1980.
Phase One ESA Property Contact	Dean Michaud, Heritage Investments Ltd. Phone: 6134022855 Email: dean@henryinvestments.ca Address: 1010 Polytek Street, Unit 5, Ottawa, Ontario K1J 9H9

LRL Associates Ltd. was retained by the proposed property developer owner to complete the Phase One ESA.

2 SCOPE OF INVESTIGATION

The Phase One ESA scope of the investigation is generally summarized in the following **Table 3**:

Table 3: Phase One ESA Scope of Investigation

Parameter	Information
Regulation/Guideline used as part of the Phase One ESA	The Phase One ESA was carried out in general accordance with the following regulations and guidelines: • Canadian Standards Association (CSA) Phase One Environmental Site Assessment, Z768 01 (R2016); • Guidance on Sampling and Analytical Methods for Use at Contaminated Sites in Ontario, Ontario Ministry of the Environment and Energy, December 1996; and • Parts I through VI of Schedule D of O. Reg. 153/04, as amended, made under the Environmental Protection Act (R.S.O. 1990, Chapter E.19).
Records Review	The Phase One ESA study area included a minimum radius from the Site boundaries of 300 m. Extending the study area beyond that of 300 m radius was dependent on the Record of Site Condition being required for this Phase One ESA. The records which were reviewed and interpreted as part of the assessment, for the Phase One ESA property, and the Phase One ESA study area, included: Chain of Title Search; Fire Insurance Plans; Aerial Photographs including historical and current imagery; Topographical, Physiography, and Geological Maps; Previous Investigation reports for the Phase One ESA property, including Phase One ESAs, Phase Two ESA, or Geotechnical Reports; Well Head Protection Areas, Areas of Natural and Scientific Interest (ANSI) as maintained by the Ontario Ministry of Natural Resources; Water Well Information Systems; Permits to Take Water; Waste Disposal sites; Waste Generators & Receiver Information (Ontario Regulation 347); Private & Retail Fuel Storage Tanks (TSSA); Coal Gasification Plants and Coal Tar and Related Tar Industries, Certificates of Approval; Environmental Compliance Reports; Orders; Spills; Notices; Offences or Inspection Reports by the Ontario Ministry of the Environment, Conservation and Parks (MECP); Inventory of PCB Storage Sites; RSC on adjoining property; Certificates of Property Use; National Pollution Release Inventory (NPRI);q National PCB Inventory; and all other available illustrated atlases, land registry records and government records. A Freedom of Information (FOI) request was made to the MECP, as well as to the City of Ottawa, for a record search in relation to reportable spills, orders, and convictions associated with the Phase One Property. A Historical Land Use Inventory (HLUI) request was made to the City of Ottawa as part of this Phase One ESA. EcoLog Environmental Risk Information Service (ERIS) was obtained to complete searches in all available environmental databases, including but not limited to the following: • National Pollutant Release Inventory (NPRI); PCB information; • Environmental Approvals, permits and certificates; • Inventory of coal gas plants; Records concerning environmental incidents;

	• Waste management records, including Ontario Regulation 347 Waste • Generators; • Fuel storage tanks information, including Technical Standards and Safety • Authority (TSSA) database; • Landfill information; and • Records of Site Condition
Interview	Interview current and previous owners and/or tenants as well as local and provincial authorities who have knowledge of the Phase One ESA property.
Site Reconnaissance	The Site reconnaissance consisted of a walk-through of the Phase One Property, including a visual inspection of the current land use for the purpose of validating the current and past land uses of Phase One Property, which will be identified by historical searches. The observations of the Phase One ESA property and those of the Phase One Study Area were used to further identify the potential presence of staining or distressed vegetation, which may be an indication of a possible environmental concern.
Records and Observations Evaluation	The information gathered from the records review, interview, and Site reconnaissance were reviewed and evaluated for any Potentially Contaminating Activities (PCAs) and any Areas of Potential Environmental Concerns (APECs).
Reporting	Preparation of a Phase One ESA Report, which includes and summarizes the findings of the assessment, records evaluation, and provides recommendations for further investigation (if necessary).

This report will present the results of the ESA carried out between July 18th and August 15th, 2024.

3 RECORDS REVIEW

3.1.1 First Developed Use Determination

First developed use is defined by O. Reg. 153/04 Section 22 (1) as the first property use after 1875 that resulted in a building or structure or the first potentially contaminating activity, whichever is earlier. The first development use was established from a review of available Aerial Photographs (Section 3.6.1 for further detail) and the City Directory (Section 3.2 for further detail) in addition to observations made at the time of the Site Reconnaissance.

The Site has been developed since at least the early 1900's (1901). From the time of the property development through until present day (August 2024), the Phase One ESA property was occupied with residential tenants.

Records retrieved and as outlined in later sections within this report confirm the residential use.

3.1.2 Fire Insurance Plans

Fire Insurance Plans (FIP) mapped streets and buildings of urban Canada in great detail and illustrated building construction, occupancy and potential fire hazards. They also provide detailed information regarding storage tanks, transformers, boilers, and electrical rooms. The original

plans were produced between 1875 and 1923 and continued to be produced and updated until production ceased in 1974. A copy of the Fire Insurance Plans is included in **Appendix A.**

Year:	1878
Description of area covered:	Between north of the existing Wellington Street to the north, Lisgar Street to the south, Salley Road (now Lyon Street) to the east and Booth Street to the west.
Lot & address number:	The Site is not shown in the FIP. Laurier Avenue was Maria Street at the time of this survey.
Description of Features in the Phase One Property:	No scale was visible on the plans reviewed. The Site was not shown in the FIP. The land use in the study area is primarily residential with some commercial developments in proximity to the Site.
Relevant information regarding potentially contaminating activity and area of potential environmental concern: • At the west end of Sparks Street and Wellington Street, when they used to intersect, was the Alexander Fleck Foundry, heated with steam and lit with oil. The building had a machine shop and a moulding shop. The foundry was located approximately 300 m north of the Site (down-gradient). Due to the down-gradient location from the Site with respect to the inferred north/northwesterly groundwater flow direction, the former foundry does not present a potential risk for environmental concern. • At the west end of Queen Street and Albert Street, was a stone foundry. Located approximately 180 m north of the Site (down-gradient). Due to the down-gradient location from the Site with respect to the inferred north/northwesterly groundwater flow direction, the former foundry does not present a potential risk for environmental concern.	

Year:	1901
Description of area covered:	Between north of Wellington Street to the north, Somerset to the south, Lyon Street to the east and Booth Street to the west.
Lot & address number:	The Site is identified as 593 and 601 Maria Street (now 593 Laurier Avenue).
Description of Features in the Phase One Property:	The scale is approximately 1 inch: 50 ft. Two (2) structures are located on the Site at the approximate location of the Site buildings. They appear to be residential. It is not known if these are the existing Site buildings. The land use in the study area is primarily residential with some commercial and institutional (i.e. school) developments identified on the lands in proximity to the Site.

Relevant information regarding potentially contaminating activity and area of potential environmental concern:

- The Alexander Fleck Foundry is still present from the 1878 FIP, however, it is now the Stewart and Fleck Foundry. The foundry expanded, but many of the building descriptions are illegible besides a livery and a boiler room. Due to the down-gradient location from the Site with respect to the inferred north/northwesterly groundwater flow direction, the former foundry does not present a potential risk for environmental concern.
- Two (2) cordwood yards are present at this time. One (1) located approximately 130 m northeast from the Site (down-gradient), between Slater Street and Maria Street (now Laurier Avenue). One (1) located approximately 120 m north of the Site (down-gradient), along Commissioners Lane. Due to the down-gradient location from the Site with respect to the inferred north/northwesterly groundwater flow direction, the cordwood yards do not present a potential risk for environmental concern.
- Chaudiere Machine & Foundry Co was located approximately 280 m northwest of the Site (down-gradient), presently located at the northeast corner of Lett and Fleet Street. The company consists of a machine shop, moulding shop, pattern shop, smith, and an office. Due to the down-gradient location from the Site with respect to the inferred north/northwesterly groundwater flow direction, the former foundry does not present a potential risk for environmental concern.
- Canadian Atlantic Railway was located approximately 225 m northwest of the Site (down-gradient), presently located in between the Lett Street and the pumping station. Due to the down-gradient location from the Site with respect to the inferred north/northwesterly groundwater flow direction, the railway does not present a potential risk for environmental concern.
- J.R. Booth Yard was located approximately 200 m north of the Site (down-gradient). The yard was used for lumber transportation. Due to the down-gradient location from the Site with respect to the inferred north/northwesterly groundwater flow direction, the wood storage yard does not present a potential risk for environmental concern.
- Water Works Pump House located approximately 170 m northwest of the Site (down-gradient) where the present pump house remains. The pump house also had an associated yard used for equipment and materials required to keep the pump house in use. Due to the down-gradient location from the Site with respect to the inferred north/northwesterly groundwater flow direction, the pump house, and associated equipment and materials do not present a potential risk for environmental concern.
- House of Mercy, Maternity Hospital, located approximately 100 m south of the Site (up-gradient), just off Cambridge Street. The presence of a hospital on its own is not considered a potential contaminating activity, therefore this record does not present a potential risk for environmental concern. However, select activities and equipment, as discussed in subsequent sections of this report may be considered a potential risk.

Year:	1912/1915
Description of area covered:	Between north of Wellington Street to the north, east to Lyon Street, west to Booth Street and south to Lisgar Street.
Lot & address number:	The Site is identified as 593 Laurier Avenue West. The previous 601 Laurier Avenue structure has since been demolished
Description of Features in the Phase I Property:	The scale is approximately 1 inch: 50 ft. A structure is located on the Site at the approximate location of the Site building. It appears to be residential and has expanded since the previous FIP. It is not known if this is the existing Site building. The land use in the study area is primarily residential with some commercial, institutional and industrial developments identified on the lands in proximity to the Site.

Relevant information regarding potentially contaminating activity and area of potential environmental concern:

- The Alexander Fleck Foundry is still present from the 1878 FIP, however, it is now the Vulcan Iron Works, Fleck Ltd. The foundry expanded, including two (2) machine shops, two (2) moulding shops, a smith, an office and storage. Due to the down-gradient location from the Site with respect to the inferred north/northwesterly groundwater flow direction, the former foundry does not present a potential risk for environmental concern.
- Boiler Works, P.J. Powers Co, approximately 300 m north of the Site (down-gradient), located in between Sparks and Wellington Street. Due to the down-gradient location from the Site with respect to the inferred north/northwesterly groundwater flow direction, the boiler works activities do not present a potential risk for environmental concern.
- A lumber yard from the 1901 FIP is still present, now lumber piles ranging from 6 to 15 ft high for Ottawa Electric Co. Due to the down-gradient location from the Site with respect to the inferred north/northwesterly groundwater flow direction, it does not present a potential risk for environmental concern.
- Canadian Atlantic Railway is still present from the 1901 FIP. Due to the down-gradient location from the Site with respect to the inferred north/northwesterly groundwater flow direction, the railway does not present a potential risk for environmental concern.
- Chaudiere Machine & Foundry Co is still present from the 1901 FIP. Due to the down-gradient location from the Site with respect to the inferred north/northwesterly groundwater flow direction, the former foundry does not present a potential risk for environmental concern.
- J.R. Booth yard is still present from the 1901 FIP. Due to the down-gradient location from the Site with respect to the inferred north/northwesterly groundwater flow direction, the wood yard does not present a potential risk for environmental concern.
- Water Works Pump House is also still present from the 1901 FIP. Due to the down-gradient location from the Site with respect to the inferred north/northwesterly groundwater flow direction, the water works pump house, and associated materials and equipment does not present a potential risk for environmental concern.
- A broom factory was located approximately 100 m northwest of the Site (down-gradient), between Wellington and Albert Street. Due to the down-gradient location from the Site with respect to the inferred north/northwesterly groundwater flow direction, the manufacturing operations do not present a potential risk for environmental concern.
- House of Mercy, Maternity Hospital, located approximately 100 m south of the Site (up-gradient), just off Cambridge Street. The presence of a hospital on its own is not considered a potential contaminating activity, therefore this record does not present a potential risk for environmental concern. However, select activities and equipment, as discussed in subsequent sections of this report may be considered a potential risk.

Year:	1922
Description of area covered:	Between north of Wellington Street to the north, east to Lyon Street, west to Booth Street and south to Lisgar Street.
Lot & address number:	The Site is identified as 593 Laurier Avenue West.
Description of Features in the Phase I Property:	The scale is approximately 1 inch: 50 ft. A structure is located on the Site at the approximate location of the Site building. It appears to be residential. It is not known if this is the existing Site building. The land use in the study area is primarily residential with some commercial, institutional and industrial developments identified on the lands in proximity to the Site.

Relevant information regarding potentially contaminating activity and area of potential environmental concern:

- The Vulcan Iron Works, Fleck Ltd. is still present from the 1915 FIP. Due to the down-gradient location from the Site with respect to the inferred north/northwesterly groundwater flow direction, the former foundry does not present a potential risk for environmental concern.
- Boiler Works, P.J. Powers Co. is still present from the 1915 FIP. Due to the down-gradient location from the Site, it does not present a potential risk for environmental concern.
- A lumber yard from the 1901 FIP is still present, for Ottawa Electric Co. Due to the down-gradient location from the Site, it does not present a potential risk for environmental concern.
- Chaudiere Machine & Foundry Co is still present from the 1901 FIP. Due to the down-gradient location from the Site, it does not present a potential risk for environmental concern.
- J.R. Booth yard is still present from the 1901 FIP. Due to the down-gradient location from the Site, it does not present a potential risk for environmental concern.
- Canadian Atlantic Railway (now Grand Trunk Railway) is still present from the 1901 FIP. Due to the down-gradient location from the Site, it does not present a potential risk for environmental concern.
- Water Works Pump House is also still present from the 1901 FIP. Due to the down-gradient location from the Site, it does not present a potential risk for environmental concern.
- McAuliffe Davis Lumber Co Limited is located approximately 260 m northwest of the Site (down-gradient), presently located at the northeast corner of Lett and Fleet Street. Due to the down-gradient location from the Site, it does not present a potential risk for environmental concern.
- City Iron & Bottle Co. located approximately 160 m northwest of the Site (down-gradient), consists of a machine shop, storage, stock/junk piles and a warehouse. Due to the down-gradient location from the Site, it does not present a potential risk for environmental concern.
- Oxy-Acetylene Welding located approximately 165 m northwest of the Site (down-gradient). Due to the down-gradient location from the Site with respect to the inferred north/northwesterly groundwater flow direction, the welding operation does not present a potential risk for environmental concern.
- House of Mercy, Maternity Hospital, located approximately 100 m south of the Site (up-gradient), just off Cambridge Street. The presence of a hospital on its own is not considered a potential contaminating activity, therefore this record does not present a potential risk for environmental concern. However, select activities and equipment, as discussed in subsequent sections of this report may be considered a potential risk.

Year:	1948
Description of area covered:	Between north of Wellington Street to the north, south to Christie Street, west to Booth Street and east to Bay Street.
Lot & address number:	The Site is identified as 593 Laurier Avenue West.
Description of Features in the Phase I Property:	The scale is approximately 1 inch: 50 ft. A structure is located on the Site at the approximate location of the Site building. The building is labelled as apartments. It is not known if this is the existing Site building. The land use in the study area is primarily residential with some commercial, institutional and industrial developments identified on the lands in proximity to the Site.

Relevant information regarding potentially contaminating activity and area of potential environmental concern:

- Water Works Pump House is also still present from the 1901 FIP. Due to the down-gradient location from the Site, it does not present a potential risk for environmental concern.
- RCMP Garage, located approximately 260 m northwest of the Site (down-gradient), includes two (2) garages and an office/warehouse. Due to the down-gradient location from the Site with respect to the inferred north/northwesterly groundwater flow direction, the garages do not present a potential risk for environmental concern.
- Gasoline Service Station located approximately 165 m west of the Site (down-gradient). Due to the down-gradient location from the Site, it does not present a potential risk for environmental concern.
- The Vulcan Iron Works, Fleck Ltd. is still present from the 1915 FIP. Due to the down-gradient location from the Site, it does not present a potential risk for environmental concern.
- Canadian Atlantic Railway (now Canadian National Railway) is still present from the 1901 FIP. Due to the down-gradient location from the Site, it does not present a potential risk for environmental concern.
- Castings of Ottawa Ltd. (metal castings) located approximately 140 m northeast of the Site (down-gradient), consists of a moulding shop, furnace room, office and storage. Due to the down-gradient location from the Site, it does not present a potential risk for environmental concern.
- An automotive repair garage is identified approximately 300 m north of the Site and is equipped with two (2) underground storage tanks and gasoline service station. Due to the down-gradient location from the Site, it does not present a potential risk for environmental concern.
- An automotive repair garage is identified approximately 100 m east of the Site, following Bronson Avenue, and is equipped with an underground storage tank. Due to the trans-gradient location from the Site, it does not present a potential risk for environmental concern.
- Two (2) underground storage tanks are identified approximately 250 m east of the Site at an apartment complex located at the southeast corner of the intersection of Slater Street and Bay Street. Due to the down-gradient location from the Site, it does not present a potential risk for environmental concern.
- House of Mercy, Maternity Hospital, located approximately 100 m south of the Site (up-gradient), just off Cambridge Street. The presence of a hospital on its own is not considered a potential contaminating activity, therefore this record does not present a potential risk for environmental concern. However, select activities and equipment, as discussed in subsequent sections of this report may be considered a potential risk.

Year:	1963
Description of area covered:	Between north of Albert Street to the north, Lyon Street to the east, Booth Street to the west and south to Cooper Street.
Lot & address number:	The Site is identified as 593, 601 and 603 Laurier Avenue West.
Description of Features in the Phase I Property:	The scale is approximately 1 inch: 100 ft. Three (3) structures are located on the Site at the approximate locations of the Site buildings. The buildings are all labelled as apartments. It is not known if this is the existing Site building, however, obtains a similar footprint to modern day. The land use in the study area is primarily residential with some commercial, institutional and industrial developments identified on the lands in proximity to the Site.

Relevant information regarding potentially contaminating activity and area of potential environmental concern:

- Water Works Pump House is also still present from the 1901 FIP. Due to the down-gradient location from the Site, it does not present a potential risk for environmental concern.
- Gasoline Service Station located approximately 165 m west of the Site (down-gradient), equipped with three (3) underground storage tanks. Due to the down-gradient location from the Site, it does not present a potential risk for environmental concern.
- Canadian Atlantic Railway (now Canadian National Railway) is still present from the 1901 FIP. Due to the down-gradient location from the Site, it does not present a potential risk for environmental concern..
- The Vulcan Iron Works, Fleck Ltd. is still present from the 1915 FIP (original from 1878 FIP). Due to the down-gradient location from the Site, it does not present a potential risk for environmental concern.
- The automotive repair garage approximately 100 m east of the Site, following Bronson Avenue, is still present from the 1948 FIP. Due to the trans-gradient location from the Site, it does not present a potential risk for environmental concern.
- The two (2) underground storage tanks approximately 250 m east (trans-gradient) of the Site at an apartment complex located at the southeast corner of the intersection of Slater Street and Bay Street are still present from the 1948 FIP. Due to the trans-gradient location from the Site, the presence of the underground storage tanks do not present a potential risk for environmental concern.
- St Vincent Hospital (from 1901 FIP) located approximately 100 m south of the Site (up-gradient). The presence of a hospital on its own is not considered a potential contaminating activity, therefore this record does not present a potential risk for environmental concern. However, select activities and equipment, as discussed in subsequent sections of this report may be considered a potential risk.

Table 4: PCA's Identified in the Fire Insurance Plans

Location (distance and direction from Site)	PCA	Year of Appearance in FIPs
At the west end of Sparks Street and Wellington Street was the Alexander Fleck Foundry, located approximately 300 m north of the Site (down-gradient).	PCA 34: Metal Fabrication	1878, 1901, 1912, 1922, 1948 and 1963
A lumber yard located approximately 130 m northeast from the Site (trans-gradient), between Slater Street and Maria Street (now Laurier Avenue).	PCA 59: Wood Treating and Preservative Facility and Bulk Storage of Treated and Preserved Wood Products	1901, 1912 and 1922
A lumber yard located approximately 120 m north of the Site (down-gradient), along Commissioners Lane.	PCA 59: Wood Treating and Preservative Facility and Bulk Storage of Treated and Preserved Wood Products	1901
Chaudiere Machine & Foundry Co was located approximately 280 m northwest of the Site (down-gradient)	PCA 34: Metal Fabrication	1901, 1912 and 1922
Canadian Atlantic Railway was located approximately 225 m northwest of the Site (down-gradient)	PCA 46: Rail Yards, Tracks and Spurs	1901, 1912, 1922, 1948 and 1963
J.R. Booth Yard was located approximately 200 m north of the Site (down-gradient)	PCA 59: Wood Treating and Preservative Facility and Bulk Storage of Treated and Preserved Wood Products	1901, 1912 and 1922
A broom factory was located approximately 100 m northwest of the Site (down-gradient), between Wellington and Albert Street.	PCA Other: Factory	1912

Location (distance and direction from Site)	PCA	Year of Appearance in FIPs
Boiler Works, P.J. Powers Co, approximately 300 m north of the Site (down-gradient), located in between Sparks and Wellington Street.	PCA 34: Metal Fabrication	1912 and 1922
McAuliffe Davis Lumber Co Limited is located approximately 260 m northwest of the Site (down-gradient).	PCA 59: Wood Treating and Preservative Facility and Bulk Storage of Treated and Preserved Wood Products	1922
City Iron & Bottle Co. located approximately 160 m northwest of the Site (down-gradient)	PCA 29: Glass Manufacturing PCA 32: Iron and Steel Manufacturing and Processing	1922
Oxy-Acetylene Welding located approximately 165 m northwest of the Site (down-gradient)	PCA 28: Gasoline and Associated Products Storage in Fixed Tanks PCA 34: Metal Fabrication	1922
RCMP Garage, located approximately 260 m northwest of the Site (down-gradient)	PCA 10: Commercial Autobody Shops	1948
Gasoline Service Station located approximately 165 m west of the Site (down-gradient), equipped with three (3) underground storage tanks	PCA 28: Gasoline and Associated Products Storage in Fixed Tanks	1948 and 1963
Castings of Ottawa Ltd. (metal castings) located approximately 140 m northeast of the Site (trans-gradient)	PCA 34: Metal Fabrication	1948
An automotive repair garage is identified approximately 300 m north of the Site and is equipped with two (2) underground storage tanks and gasoline service station	PCA 10: Commercial Autobody Shops PCA 28: Gasoline and Associated Products Storage in Fixed Tanks	1948

Location (distance and direction from Site)	PCA	Year of Appearance in FIPs
An automotive repair garage is identified approximately 100 m east of the Site, following Bronson Avenue, and is equipped with an underground storage tank	PCA 10: Commercial Autobody Shops PCA 28: Gasoline and Associated Products Storage in Fixed Tanks	1948 and 1963
Two (2) underground storage tanks are identified approximately 250 m east of the Site at an apartment complex located at the southeast corner of the intersection of Slater Street and Bay Street	PCA 28: Gasoline and Associated Products Storage in Fixed Tanks	1948

3.1.3 Property Underwriters' Report

Property Underwriters Site Plans and Reports provide detailed information on a site-specific basis and include descriptions of building construction, heating sources, production processes, and the presence of chemicals or materials which may be stored on Site. They also indicate the presence of environmental hazards such as electrical rooms, transformers, boilers, and storage tanks. No property underwriters' reports or inspection reports were found for any of the Site addresses.

3.2 Chain of Title

Land Titles contain legal title information concerning property ownership, transfer details, and any encumbrances such as mortgages or easements. Each time a new transaction occurs, property records are updated as soon as the instrument is registered. Schedule D of O. Reg. 153/04, as amended, specifies that the Chain of Title search should include all titles to date, dating back to Crown land. As this Phase One ESA is not required for an RSC, the Chain of Title search was completed back 50 years, and a search of the property was completed using the Canadian County Atlas Digital Project to access ownership information from the late 1870's.

The search of the Service Ontario Land Registry Office was completed by ERIS on July 31, 2024. A copy of the Chain of Title is included in **Appendix B,** and a summary of the pertinent information retrieved is summarized below in **Table 4**.

Table 4: Chain of Title

Property	Date	Party From	Party To
593 Laurier Avenue W PIN#: 04111-0260 (LT)	01/01/1879	The City of Ottawa	--
	07/02/1990	SCO	Roose, Joan Sybil
	21/04/2020	City of Ottawa	--
	05/10/2023	Alexander Fleck House Inc.	Heritage Investments Limited
601 & 603 Laurier Avenue W PIN#: 04111-0261 (LT)	01/01/1879	The City of Ottawa	--
	12/05/1980	Oliver, Reginald Ernest	Dalhousie Non-Profit Housing Co-Operative Inc.
	21/07/1980	Canada Mortgage and Housing Corporation	Dalhousie Non-Profit Housing Co-Operative Inc.
	04/06/1981	Canada Mortgage and Housing Corporation	Dalhousie Non-Profit Housing Co-Operative Inc.

3.3 Previous Reports

Three (3) previous environmental reports, and one (1) geotechnical report are available for the Subject property. More specially, for 593 Laurier Avenue West, Ottawa. A summary of each report is included in the following sections.

3.3.1 Phase I Environmental Site Assessment,

A Phase I Environmental Site Assessment, for 593 Laurier Avenue West, Ottawa, Ontario, was prepared by LRL Associates, dated July 15, 2019 (Revised September 4, 2020). The assessment was conducted in the context of obtaining a City of Ottawa Site plan approval for proposed development. The Phase I ESA was conducted in general accordance with Ontario Regulation (O. Reg.) 153/04 CSA Standard Z768-01, R2016, and City of Ottawa Guide to Preparing Studies and Plans, all as amended, in support of a City of Ottawa site plan approval application.

The report indicated that the site in question was irregularly shaped with an approximate area of 1,230 m² (0.3 acres). It is developed with a three-story residence constructed circa 1908. The residence has a footprint of approximately 335 m². The building is serviced with municipal water and sanitary services and is heated with natural gas.

According to aerial photographs reviewed, the site appeared to have been developed in at least 1928 and what appears to be a fence or a wall like structure makes up the eastern and northeastern extents of the Site. The general area is developed with minor land use changes over the years, with the exception of the lands approximately 100 m northwest of the Site which have been cleared in 1965 of what appeared to be residences in the 1928 photograph. The lands within 250 m appear to have generally been used for residential and commercial purposes.

The activities on the Site and lands within the 250 m study area are predominantly residential. The adjacent property use at the time of this Phase I ESA is as follows:

- North: Residential
- South: Laurier Avenue West followed by residential
- East: Bronson Avenue followed by recreational (community garden)
- West: Residential

The nearest open water body identified is the Ottawa River, located approximately 550 m north of the Site. The general surrounding area including the Site has a significant slope north-northwest towards the Ottawa River with elevations dropping from 80 m above mean sea level (amsl) at the Site to 50 m amsl at the river. The inferred groundwater flow direction in the general area would be north-northwest towards the Ottawa River. Geological mapping describes the overburden as till with a local relief less than 5 m and the bedrock as dark grey limestone with some shaly partings and some sandstone.

Based on the results of the Phase I Environmental Site Assessment the following potential contaminating activities were identified:

- The former heating oil storage tank, historically located in the basement of the building on the site;
- The presence of an unknown trap door on the floor of the garage;
- A former foundry located approximately 20 m east of the subject property; and
- The presence of a reported spill along Bronson Avenue (east of the site), although the exact location was not confirmed.

Based on the findings of the Phase I ESA, the potential environmental risk to the site associated with the present and former uses of the site and properties within the 250 m study area were considered moderate to high. A Phase II ESA was recommended to determine potential impacts from the environmental concerns identified.

Furthermore, due to the estimated age of the building (1908), the presence of asbestos containing material (ACM) is possible. There is potential that other designated substances including silica containing materials such as brick and concrete, leaded solder and lead-based paint are also present. If renovation or demolition activities are to occur on the building, a Designated Substances Survey (DSS) was also recommended to identify potential designated substances and other hazardous materials so they can be addressed accordingly to ensure that the contractors or building occupants do not come into contact with these materials.

3.3.2 Phase ll Environmental Site Assessment

A Phase II Environmental Site Assessment was completed at 593 Laurier Avenue West, Ottawa, Ontario, by LRL Associates, dated November 7, 2019 (Revised September 4, 2020). The purpose of a Phase II ESA was to determine if recognized potential environmental concerns identified in the previous Phase I ESA (discussed above in Section 3.3.1) have negatively impacted the quality of soil and groundwater of the subject site.

The assessment focused on potential contaminating activities (PCAs) identified in the Phase I ESA, including a former heating oil tank in the basement, a trap door in the garage, a nearby foundry, and a spill on Bronson Avenue. Contaminants of concern included Petroleum Hydrocarbons, Volatile Organic Compounds, Polycyclic Aromatic Hydrocarbons and Metals including mercury and hexavalent chromium.

The investigation involved advancing two (2) boreholes across the site at strategic locations based on potential areas of environmental concern. The two (2) boreholes were completed as monitoring wells to assess the Site's hydrogeological conditions and facilitate groundwater sampling. The advancement of boreholes was attempted in the basement beneath the former oil tank and in the gravel pit beneath the garage, however bedrock was encountered directly beneath the concrete slab and the gravel. The subsurface soil conditions in the area investigated on the Site generally consist of topsoil over fill. Limestone with shaly partings was encountered from

depths of 0.50 and 1.65 m below ground surface (bgs) to 7.75 and 9.30 m bgs where the boreholes were terminated.

Groundwater contours could not be established due to the lack of data points. The general surrounding area including the Site has a significant slope north-northwest towards the Ottawa River with elevations dropping from 80 m amsl at the Site to 50 m amsl at the river. Although only two (2) groundwater monitoring wells were installed, it was inferred that the groundwater flow direction will be strongly influenced by the steep topography and presence of the Ottawa River. Based on the topography the inferred groundwater flow direction in the general area is inferred to be to the north-northwest towards the Ottawa River.

No olfactory or visual (i.e. staining or free phase) evidence of petroleum hydrocarbon impacts were observed in any of the soil samples collected. Observations were confirmed through combustible soil vapour concentrations measured. These concentrations ranged between non-detect (<0.1 ppm) and 0.2 ppm. In the monitoring wells, headspace volatile organic compounds levels were 1.2 and 3.9 ppm in MW19-1 and 0.6 and 3.1 ppm in MW19-2, on October 17, 2019 and August 10, 2020, respectively. No olfactory or visual (i.e. sheen or free phase) evidence of petroleum hydrocarbon impacts were observed in the groundwater.

Select soil and groundwater samples were submitted for analysis to establish if the potential environmental concerns have negatively impacted the soil and groundwater conditions. The rationale for selection of soil and groundwater samples submitted for analysis was based on the results of the sample field screening, visual/olfactory observations and/or proximity to the water table.

The analytical results revealed that volatile organic parameters analysed were not detected in the soil samples submitted for analysis. Petroleum Hydrocarbon Fractions F3 and F4 were detected in BH19-1 and BH19-2; however, levels are below the applicable Ontario Regulation 153/04 (as amended) Table 7 site condition standard. Select metals parameters exceeded the applicable Table 7 site condition standards in BH19-1 and BH19-2 as follows:

- Barium was detected in BH19-2 at 397 µg/g, above the SCS of 390 µg/g;
- Cadmium was detected in BH19-2 at 1.7 µg/g, above the SCS of 1.2 µg/g;
- Lead was detected in BH19-1 (172 µg/g) and BH19-2 (842 µg/g), above the SCS of 120 µg/g;
- Mercury was detected in BH19-1 (0.3 µg/g) and BH19-2 (2.1 µg/g), above the SCS of 0.27 µg/g; and
- Zinc was detected in BH19-2 at 1020 µg/g above the SCS of 340 µg/g.

Volatile Organic Compounds and Petroleum Hydrocarbon parameters were not detected in the groundwater samples collected on October 17, 2019 with the exception of chloroform. Chloroform was detected in MW19-1 and MW19-2 at concentrations of 17.5 µg/L and 13.0 µg/L, respectively, above the Table 7 site condition standard of 2 µg/L. The presence of chloroform detected was rationalized as being due to the use of chlorinated municipal water used during coring. Select metal and Polycyclic Aromatic Hydrocarbons parameters were detected, however levels are below the applicable site condition standards. Due to a limited amount of water submitted from MW19-1, the laboratory method detection limit for PHC F2 was raised to 196 µg/L which is above the applicable site condition standards of 150 µg/L. Therefore, it could not be determined whether the sample meets the applicable site condition standards for Petroleum Hydrocarbon Fraction F2.

Additional groundwater monitoring was conducted on August 4, 2020, to confirm the chloroform exceedances and elevated detection limit of Petroleum Hydrocarbon Fraction F2 in the results of the October 17, 2019, groundwater samples. The concentrations of Petroleum Hydrocarbon Fraction F1 through F4 and Volatile Organic Compounds, including chloroform, were below the laboratory detection limits in the additional samples, and the detection limits were below the applicable Table 7 site condition standards. The non-detections of chloroform in the additional groundwater samples were reported to likely be caused by the use of chlorinated municipal water during coring.

The horizontal extent of the metals impacts in the soil was delineated. It was recommended that the horizontal extent of the soil contamination be delineated and remediated.

It is recommended that if groundwater monitoring wells are not required for future monitoring purposes, they should be decommissioned in accordance with O. Reg. 903.

3.3.3 Contamination Delineation

A Contamination Delineation program was completed for 593 Laurier Avenue West, Ottawa, Ontario, prepared by LRL Associates, dated November 8, 2019. The assessment was conducted to address the extents of the previously encountered elevated metal-based parameter contamination encountered at the northeastern and southeastern portion of the subject property. These exceedances were identified at the time of the Phase II Environmental Site Assessment, as discussed above in Section 3.3.2.

The contamination delineation was conducted on October 31, 2019, and consisted of the advancement of sixteen (16) manual auger holes (AH19-1 through AH19-16) at distances of approximately 3.0 m and 6.0 m from the previously advanced boreholes completed as part of the Phase II Environmental Site Assessment. The auger holes were advanced to depths between 0.2 m and 0.7 m bgs where refusal was encountered over inferred dense fill or bedrock. Representative soil samples collected during the investigation from approximately 3.0 m from the Phase II ESA boreholes were submitted for metals analysis including mercury.

Lead and/or mercury concentrations exceeded the applicable standards in all nine (9) samples submitted. Seven (7) of the samples submitted exceeded the standard for lead (120 µg/g) with levels between 129 µg/g and 532 µg/g. Six (6) of nine (9)the samples submitted exceeded the standard for mercury (0.27 µg/g) with levels between 0.3 µg/g and 1.6 µg/g and the detection limits in the remaining three (3) samples were (1.0 µg/g), above the standard of 0.27 µg/g. The exceedances were found at depths ranging between surface and 0.5 m bgs.

The report concluded that the soil contamination encountered onsite presents a low risk to the building occupants if left undisturbed. It was recommended that tenants be notified not to dig, and not to allow dogs to dig, in the yard. It was further recommended that the soil contamination be remediated at the time of site development. The vertical extent of contamination was anticipated to be from surface to bedrock, encountered at depths between 0.5 m and 1.65 m bgs. The horizontal extent of contamination was not delineated; however, it was indicated that it was anticipated to extend across the majority of the subject property.

3.3.4 Geotechnical Investigation

LRL was retained by the Alexander Fleck House Inc., to complete a Geotechnical Investigation for the property located at 593 Laurier Avenue West in Ottawa, Ontario. The details of the investigation are presented in the report entitled Geotechnical Investigation, Proposed Mid-Rise Apartments – Revision 4, 593 Laurier Avenue West, Ottawa, Ontario, prepared by LRL and dated June 2019, Revised May 2022.

The purpose of the investigation was to identify the subsurface conditions across the site by the completion of a borehole drilling program. The fieldwork for this investigation was carried out on May 17, 2019. A total of five (5) boreholes, were drilled across the property, where possible to do so, to get a general representation of the site's subsurface conditions. The boreholes were advanced using a track mount CME 75 drill rig equipped with 200 mm diameter continuous flight hollow stem auger.

Sampling of the overburden materials encountered in the boreholes was carried out at regular depth intervals using a 50.8 mm diameter drive open conventional spoon sampler in conjunction with standard penetration testing (SPT) "N" values. The SPT were conducted following the method ASTM D1586 and the results of SPT, in terms of the number of blows per 0.3 m of split-spoon sampler penetration after first 0.15 m designated as "N" value. All boreholes were advanced until practical auger refusal over inferred bedrock, four (4) of the boreholes consisted of HQ-size (Ø63.5mm) rock coring. The boreholes were terminated at depths ranging from 2.3 to 6.7 m below ground surface (bgs).

The subsurface conditions encountered in the boreholes were classified based on visual and tactile examination of the materials recovered from the boreholes. Topsoil of thickness ranging from 150 to 760 mm was found at the surface at select boring locations and was generally described as being sandy with black organics. Generally, underlying the topsoil was fill which was described as a heterogeneous mixture of sand-silt-clay, mixed with some black organics, moist, and dark brown in colour. The fill material encountered extended to depths ranging from 0.6 – 1.6 m bgs. Bedrock was identified a shallow depths of between 0.3 and 1.6 m bgs. The Rock Quality Desingation values, expressed as a percent, ranged from 20 to 95%, which was identified as indicating the rock was very poor to excellent quality. The bedrock formation in this area can be described at consisting of limestone, with shaly partings, and grey to dark grey.

Groundwater was monitored during the field investigation. No water was encountered within the overburden during the borehole drilling, and no long-term groundwater monitoring was carried out. Groundwater was measured on October 16, 2019, in two (2) available monitoring wells, and the groundwater was found to be at 5.04 and 3.21 m bgs.

3.4 City Directories

City directories have been produced for most urban and some rural areas since the late 1800s. These directories are often archived in research and municipal libraries. The directories are generally not comprehensive and may contain gaps in time periods. Where available, city directories were reviewed in a minimum five-year increment to determine historical property use of the subject and adjoining properties. The City Directories search was completed by ERIS and included a search of the Vernon's, Polk's, Might's and the Ontario Digital Business Directory. Data from 2012 to 2021 does not include residential information.

A copy of the city directory is included in **Appendix C,** and a summary of the findings is included below in **Table 5:**

Table 5: City Directories

Location	Details
Years Searched:	1920 – 2021
Historical Property Uses:	
Subject Site:	**593 Laurier Avenue W:** RESIDENTIAL (1920-1941); MULTI-TENANT RESIDENTIAL (1945-2007); **601 Laurier Avenue W:** ADDRESS NOT LISTED (1920-1950); MULTI-TENANT RESIDENTIAL (1955-2007); **603 Laurier Avenue W:** ADDRESS NOT LISTED (1920-1945); MULTI-TENANT RESIDENTIAL (1950-2007);
Adjacent Land:	The remaining adjacent lands were either listed as residential (single occupant, multi-tenant or apartments) or the address was reported as not listed with the following exceptions: **548 Albert St:** HOWE JAS G & SON PAINTERS (1927); HELENE CURTIS SERVICE CENTRE BEAUTY PARLOR EQUIP (1941); **71 Bronson Avenue:** INCORPORATED SYNOD OF THE DIOCESE OF OTTAWA OFFICES (1967); **81 Bronson Avenue:** BRONSON HOME FOR PROTESTANT AGED WOMEN (1967); **100 Bronson Avenue:** NATIONAL DENTAL EXAMINING BD OF CANADA (1982) and EMBASSY OR JORDAN (1982-1987); CANADIAN PETROLEUM ASSOCIATION (1987) and ROCKWELL INTERNATIONAL OF CANADA (1987) and INNER PEACE MOVEMENT OF CANADA (1987-1994); **176 Bronson Avenue:** ROYAL CANADIAN MOUNTED POLICE BARRACKS (1950); SISTER OF ST VINCENT HOSPITAL (1955); BEL-AIR NURSING HOME (1964); RETROSPECTORS BLACK CAT CHIMNEY SWEEPS (1982); CALDWELL & ASSOCIATES REALTY LIMITED (1987); POLLACK PERSONNEL/GROUP (1994-2000) and ASSOCIATED REHABILITATION (1994); WHITHAM SCHOOL FOR THE PERFORMING ARTS (1997); INFORMETRICA (2007); **190 Bronson Avenue:** OVERSTREET C P (1976); SALON BRONSON (1982-1997); ANDREX HOLDINGS LIMITED (1987-1994) and NOLAN LINDS J DESIGNER (1987-1994) and GEORGIAN OAKS INTERNATIONAL FRANCHISING (1987) and TANDEM CONSULTING INC MECHANICAL ENGINEERING CONSULTANTS (1987-1994) and SBRISSA OVIDIO ARCHITECT (1987) and JOB CREATION OF CANADA (1987) and PERMAX INC MGMT CONSULTANTS (1987); ABSOR CONSTRUCTION (1994) and GAGNON EMBURG MANAGEMENT SERV INC (1994) and STAVE & ASSOCIATES

(1994-1997) and CANADA RESEARCH INSTITUTE (1994) and DEVON GROUP LTD (1994-1997) and AFRICA INTERMATION (1994) and ALLER & COMPANY (1994) and ANDREWS COMSBERG ASSOC (1994) and KENNEDY & DE GROH CONSULTANTS (1994) NATIONAL CAPITAL ZOOLOGICAL SOCIETY (1994) and PHASE 5 CONSULTING GROUP (1994); CANADIAN RELIEF FUND FOR CHERNOBYL VICTIMS IN BELARUS (1997) and JUST FOR LUNCH (1997) and MINION SOFTWARE INC (1997);

196 Bronson Avenue: OTTAWA BUILDERS EXEH BLDG (1976) and NATIONAL ANTI-POVERTY ORGANIZATION (1976) and CANADIAN JOHNS-MANVILLE CO BUILDING MATERIALS (1976) and OTTAWA CONSTRUCTION ASSOCIATION (1976-1997) and MECHANICAL CONTRACTORS ASSN TRADE (1976-1997); NORFEST INFORMATION DESIGN (1982) and CANADIAN CHROMALOX COMPANY (1982) and DONN CANADA LTD (1982); OTTAWA VALLEY BID DEPOSITORY (1994-1997) and CANADIAN PRESTRESSED CONCRETE INSTITUTE (1994-1997) and ELECTRA QUOTE & ASSOCIATES (1994);

211 Bronson Avenue: IMMACULATA HIGH SCHOOL (1967);

213 Bronson Avenue: MCPHAIL MEMORIAL BAPTIST CHURCH (1967);

21 Cambridge Street N: ERIC GOODMAN & ASSOCIATES INC (1997)

26 Cambridge Street N: MISERICORDIA GENERAL HOSPITAL (1931); ST VINCENT HOSPITAL FOR INCURABLES (1936-1955);

27 Cambridge Street N: DEPARTMENT OF NURSING ST VINCENT HOSPITAL (1987); ST VINCENT HOSPITAL FOUNDATION (1994);

42 Cambridge Street N: MISERICORDIA MATERNITY HOSPITAL (1920-1927); MISERICORDIA HOME (1931); ST VINCENT HOSPITAL ANNEX (1936-1955);

60 Cambridge Street N: ST VINCENT HOSPITAL (1960-2021); CAN DO CASH (2007-2017); PRIMROSE FAMILY MEDICINE CTR (2012);

64 Cambridge Street N: ST VINCENT HOSPITAL NURSES RESIDENCE (1941-1967) and GRAY NUNS NURSES HOME (1950-1955);

72 Cambridge Street N: ANBER E N FRUIT AND GROCERY (1936); JOES CONFECTIONARY GROCERIES (1976-1987); CAMBRIDGE FOOD MART (1994-2007);

575 Laurier Avenue W: PATTERSON-ALEXANDER GEN CONTRACTORS LTD (1967) and BILLCLIFF LTD REAL ESTATE (1967) and MASON V K CONSTRUCTION LTD (1967) and DOUGLASS & ROSS ARCHITECTS (1967) and STEWART WEIR & CO (1967) and OTTAWA APPLICANCE SERVICE LTD (1967) and MCKEEN D C LTD (1967);

584 Laurier Avenue W: RCMP BARRACKS (1941-1950); ST VINCENT HOSPITAL STAFF HOUSE (1955)

604 Laurier Avenue W: SUNNYHILL NURSERY & KINDERGARTEN (1960-1976); CHILDRENS VILLAGE OF OTTAWA DAYCARE (1987); TUNGASUVVINGAT INUIT COMMUNITY CNTR (1994-2017);

1208 Laurier Avenue W: INUIT NON-PROFIT HOUSING (1997);

Relevant information regarding potentially contaminating activity and areas of potential environmental concern

The activities identified on the Site throughout the available periods documented by the City Directories do not indicate a potential environmental concern.

3.5 Environmental Source Information

As part of the Phase One ESA, a search was completed for available federal, provincial, and private databases. The search covered the Phase One ESA Site, as well as the Phase One Study Area. The information was obtained through the following search providers:

- EcoLog ERIS search provider;
- MECP Water Well Registry;
- MECP Freedom of Information (FOI) Request;
- City of Ottawa FOI, Historical Land Use Inventory (HLUI) Requests and other available related documents; and
- Technical Standards and Safety Authority (TSSA).

A summary of the records retrieved pertaining to the Phase One ESA Study Area, interpreted from the ERIS reports received, is summarized below in **Table 6**. A copy of the report provided is included in **Appendix D.**

Table 6: Summary of ERIS Search Records

Database Searched	Records Retrieved		Description of data, analysis and findings relevant to the Phase One ESA
	Phase One Property	Phase One Study Area	
National Pollutant Release Inventory	0	1	One (1) record that was found is listed at 1 Fleet Street, at the heating and cooling plant. ERIS has stated this property is 300 m north of the Site, however, the actual plant is located approximately 700 m north of the Site. Due to the actual distance from the subject properties, the records belonging to this address will not be included in the report.
Certificate of Approval (C of A)	0	13	Thirteen records were found: • One (1) record was approximately 70 m south (up-gradient) of the Site in 1994, located at the Bronson Ave and Gloucester St intersection, which was for municipal water. • One (1) record was for The Ottawa Construction Association located approximately 115 m south (up-gradient) of the Site in 2003, at 196 Bronson Ave, which was approved for industrial sewage works. • Two (2) records were for Saint Vincent Hospital located approximately 60 m south (up-gradient) of the Site in 1993, at 60 Cambridge Street. They were approved for industrial air and municipal sewage. • One (1) record was approximately 50 m north (down-gradient) of the Site in 1999, at the Bronson Ave and Slater St intersection, which was approved for municipal water.

Database Searched	Records Retrieved		Description of data, analysis and findings relevant to the Phase One ESA
	Phase One Property	Phase One Study Area	
			• One (1) record was approximately 95 m north (down-gradient) of the Site in 1999, at the Commissioner St and Albert St intersection, which was approved for municipal sewage. • One (1) record was located approximately 170 m north of the Site (down-gradient) in 2009, at 473 Albert St, which was approved by industrial air. • One (1) record was located approximately 230 m northwest of the Site (down-gradient) in 1998, at Pooley's Bridge, which was approved for municipal water. • Two (2) records were located approximately 190 m east of the Site (trans-gradient) in 1990, at 500-530 Laurier Ave W, both for industrial air. • Three (3) records were located approximately 170 m northwest of the Site (down-gradient) in 2008/2010, at 10 Fleet St, for municipal and private sewage works and industrial air.
Commercial Fuel Oil Tanks (CFOT)	0	4	The four (4) records that were found were listed at 1 Fleet Street, at the heating and cooling plant. ERIS has stated this property is 300 m north of the Site, however, the actual plant is located 700 m north of the Site. Due to the actual distance from the subject properties, the records belonging to this address will not be included in the report.
Pesticide Register (PES)	0	0	No record found within 300 m of the Phase One properties.
Permit to Take Water (PTTW)	0	5	One (1) record located 300 m north of the Site (down-gradient), received a permit to take water in 2013 for construction purposes. One (1) record was found located at 665 Albert St, approximately 210 m southwest of the Site (trans-gradient). A permit to take water was proposed in 2023 for reasons related to the LeBreton Flats redevelopment. One (1) record was found located at the southeast quadrant of Fleet Street and Lett Street, approximately 300 m northwest of the Site (down-gradient). A permit to take water was received in 2012 for Claridge Homes Inc. for the LeBreton Phase 3 project. Two (2) of the records that were found were listed at 1 Fleet Street, at the heating and cooling plant. ERIS has stated this property is 300 m north of the Site, however, the actual plant is located 700 m north of the Site. Due to

Database Searched	Records Retrieved		Description of data, analysis and findings relevant to the Phase One ESA
	Phase One Property	Phase One Study Area	
			the actual distance from the subject properties, the records belonging to this address will not be included in the report.
Environmental Activity and Sector Registry (EASR)	0	2	One (1) record was found at 60 Cambridge Street N, approximately 60 m south (up-gradient). In 2019, Bruyere Continuing Care Inc. was registered for air emissions in the Rideau Valley. One (1) record was found approximately 90 m northwest of the Site (down-gradient). In 2022, Aecon Construction Ontario registered for water taking for construction dewatering purposes.
List of Expired Fuels Safety Facilities (EXP)	0	0	No records were found within a 300 m radius from the Site.
Contaminated Sites on Federal Land (FCS)	0	6	All the six (6) records are for the LeBreton Flats, which are located 220 m west and northwest or the Site (down-gradient). Three (3) of the records have been since closed due to remediation strategies. Investigation into the LeBreton Flats contamination began in 2006, the other three (3) active records are involved in annual monitoring programs.
Federal Identification Registry for Storage Tank Systems (FRST)	0	2	The two (2) records that were found are located at 1 Fleet Street, at the heating and cooling plant. ERIS has stated this property is 300 m north of the Site, however, the actual plant is located 700 m north of the Site. Due to the actual distance from the subject properties, the records belonging to this address will not be included in the report.
Greenhouse Gas Emissions from Large Facilities (GHG)	0	1	One (1) record was found listed at 1 Fleet Street, at the heating and cooling plant. ERIS has stated this property is 300 m north of the Site, however, the actual plant is located 700 m north of the Site. Due to the actual distance from the subject properties, the records belonging to this address will not be included in the report.
TSSA Historic Incidents (HINC)	0	5	One (1) record was found at 79 Cambridge Street N, approximately 265 m south of the Site (up-gradient). An incident occurred in March of 2009 causing a carbon monoxide release into the environment. Due to the type of release (air), there is a low potential for environmental concern. One (1) record was found at 54 Primrose Street, approximately 260 m south of the Site (up-gradient). In

Database Searched	Records Retrieved		Description of data, analysis and findings relevant to the Phase One ESA
	Phase One Property	Phase One Study Area	
			October of 2008, 200L of fuel oil was leaked due to equipment failure. Due to the up-gradient location from the Site, there is a potential for environmental concern. One (1) record was found at 210 Bay Street, approximately 240 m northeast of the Site (trans-gradient). An incident occurred in February of 2007 causing a carbon monoxide release into the environment due to equipment and human error. Due to the type of release (air), there is a low potential for environmental concern. One (1) record was found at 42 Empress Avenue, approximately 245 m southwest of the Site (trans-gradient). An incident occurred at an unknown date, involving a gaseous fuel leak. Due to the trans-gradient location from the Site, there is a low potential for environmental concern. One (1) record was found listed at 1 Fleet Street, at the heating and cooling plant. ERIS has stated this property is 300 m north of the Site, however, the actual plant is located 700 m north of the Site. Due to the actual distance from the subject properties, the records belonging to this address will not be included in the report.
Ontario Regulation 347 Waste Generators Summary (GEN)	1	121	One (1) record was found on the subject properties, 603 Laurier Ave W. In 2022, Dalhousie Non-Profit Housing Co-op registered as a waste generator of light fuels. Eleven records were found for Bronson Place, located at 111-440 Gloucester St, approximately 100 m southeast of the Site (up-gradient). • From 2002 to 2005, Bronson Place was a waste generator of PCB's and other specified inorganics. • From 2003 to 2005, Bronson Place was a waste generator of paint, pigments and coating residues. • From 2009 to 2018, Bronson Place was a waste generator of oil skimmings and sludges. Twenty-one records were found for Saint Vincent Hospital, Bruyere Continuing Care, and SCO health Service, all located at 60 Cambridge Street, approximately 60 m south of the Site (up-gradient). • From 1986 to 1990, the hospital was a waste generator of pathological wastes. • From 1989 to 1996, the hospital was a waste generator of paint, pigments, coating residues,

Database Searched	Records Retrieved		Description of data, analysis and findings relevant to the Phase One ESA
	Phase One Property	Phase One Study Area	
			inorganic lab chemicals, aliphatic solvents, petroleum distillates, and pharmaceuticals. • From 1992 to 1996, the hospital was a waste generator of acid waste, alkaline wastes, waste oils and lubricants, organic lab chemicals, photo processing wastes and pathological wastes. • From 1997 to 2013, the hospital was a waste generator of inorganic/organic lab chemicals, acid wastes, alkaline wastes, paint, pigments, coating residues, petroleum distillates, heavy fuels, waste oils and lubricants, pharmaceuticals, photo processing wastes, pathological wastes, waste compressed gases, light fuels and aliphatic solvents. • From 2014 to 2020, the hospital was a waste generator of acid waste, oil skimmings, sludges, organic/inorganic lab chemicals, petroleum distillates, paint, pigment, coating residues, compressed gases, pathological wastes, heavy fuels, pharmaceuticals, waste oils, lubricants, light fuels, and other specified inorganics. Sixteen records were found for The Bronson Centre, Shepards of Good Hope, Good Day Workshop Programs, and Ottawa R.C. School Board, located at 211 Bronson Ave, approximately 170 m southeast from the Site (up-gradient). • From 1986 to 1990, the school board was a waste generator of inorganic lab chemicals. • From 1992 to 1998, the school board was a waste generator of inorganic and organic lab chemicals. • From 2007 to 2012, the workshop was a waste generator of petroleum distillates. • From 2013 to 2016, Shepards of Good Hope was a waste generator of organic lab chemicals, aliphatic solvents, alkaline wastes and petroleum distillates. • From 2018 to 2021, The Bronson Centre was a waste generator of organic chemicals, oils and lubricants. All of the above records are located up-gradient to the subject Site, due to the inferred north/northwest groundwater flow. These forty-nine records all have potential environmental impacts on the subject Sites.

Database Searched	Records Retrieved		Description of data, analysis and findings relevant to the Phase One ESA
	Phase One Property	Phase One Study Area	
			The below records are located down/trans-gradient from the subject Site and present low environmental concern due to the inferred groundwater flow direction: Five (5) records were found for the Rideau Transit Group, located at 529 Albert Street, approximately 170 m north of the Site (down-gradient). • From 2014 to 2016, the group was a waste generator of oils, lubricants, aliphatic solvents, light fuels, compressed gases, and other specified inorganics. • From 2018 to 2019, the group was a waste generator of inorganic acids, alkaline solutions, inorganic sludges/slurries/solids, aliphatic solvents, light fuels, oils, lubricants, compressed gases and organic chemicals. Two (2) records were found for the City of Ottawa Corporate Real Estate Office, located at 555 Albert Street, approximately 90 m west of the Site. Registered as waste generators in 2021 to 2022 for light fuels, oil skimmings, sludges and heavy fuels. Five (5) records were found for the City of Ottawa Transportation, located at 557 Wellington Street, approximately 190 m northwest of the Site. • From 2011 to 2012, the type of wastes generated are not specified in the records. • From 2013 to 2014, the city was a generator of oils, lubricants, PCBs, light fuels, and other specified inorganics. • In 2019, a registered generator of inert organic wastes. Six (6) records were found at 473 Albert Street, approximately 170 m north of the Site (down-gradient). Property Material Management, Rosont Investment Inc., 2164613 Ontario Inc, and HVAC Maximum Heating & Cooling Inc. all have been registered waste generators at this address. • From 1986 to 1998, Property Material Management was a generator of halogenated solvents and photo processing wastes. • In 2005, Rosont Investments Inc. was a generator of light fuels.

Database Searched	Records Retrieved		Description of data, analysis and findings relevant to the Phase One ESA
	Phase One Property	Phase One Study Area	
			• In 2009, 2164613 Ontario Inc. was a generator of PCBs. • In 2011, Maximum Heating and Cooling was registered as a waste generator, but the specific waste is not mentioned in the record. Three (3) records were found for Carleton Condominium Corp., located at 500 Laurier Avenue W, approximately 250 east of the Site (trans-gradient). From 2003 to 2010, registered as a generator of aliphatic solvent wastes. Three (3) records were found at 434 Queen Street, approximately 200 m north (down-gradient). For Farm Credit Corporation and Tower Committee. • From 1989 to 1998, Farm Credit Corp. was a generator of halogenated solvents, graphic art wastes, paints, pigments, coating residues, and petroleum distillates. • In 2022, Tower Committee was a generator of oil skimmings and sludges. Fifteen records were found for the Ottawa-Carleton District School Board, located at 440 Albert Street, approximately 160 m northeast of the Site (trans-gradient). • From 1986 to 2006, the school was a generator of inorganic/organic lab chemicals, aliphatic solvents, petroleum distillates, oils (skimmings/sludges), and lubricants. • In 2009, the school was a generator of specified inorganics. • From 2010 to 2016, the school was a generator of inorganic lab chemicals, alkaline wastes, oil skimmings/sludges, light fuels and other specified inorganics. • From 2018 to 2022, the school was a generator of alkaline solutions, pigments, coatings, paints, inorganic sludges/slurries, inorganic chemicals, light fuels, oils, and organic chemicals. One (1) record was found for Donalco Inc., located at 10 Fleet Street, approximately 200 m northwest of the Site (down-gradient). Was registered in 2017 as a generator of inorganic sludges, slurries and solids. One (1) record was found for the City of Ottawa Pumping Station, located at 3 Fleet Street, approximately 170 m

Database Searched	Records Retrieved		Description of data, analysis and findings relevant to the Phase One ESA
	Phase One Property	Phase One Study Area	
			northwest of the Site (down-gradient). In 2013, registered as a generator of light fuels. One (1) record was found for Gafftech Solutions Inc., located at 443 Queen Street, approximately 230 m north of the Site (down-gradient). In 2014, was registered as a generator of aliphatic solvents. One (1) record was found for Malhorta Construction Ltd., located at 300 Lett Street, approximately 280 m northwest of the Site (down-gradient). In 2015, registered as a generator of light fuels. Twelve records were found for Ottawa-Carleton District School Board, located at 376 Gloucester Street, approximately 220 m east of the Site. • In 2006, the school registered as a generator of light fuels. • From 2010 to 2022, the school registered as a generator or paints, pigments, coating residues, alkaline wastes, organic lab chemicals and specified inorganics. One (1) record was found for Cathedral Hill, located at 428 Sparks Street, approximately 300 m north of the Site. Registered as a generator in 2021 of waste oils and sludges. Seventeen records found were listed at 1 Fleet Street, at the heating and cooling plant. ERIS has stated this property is 300 m north of the Site, however, the actual plant is located 700 m north of the Site. Due to the actual distance from the subject properties, the records belonging to this address will not be included in the report.
Record of Site Condition (RSC)	0	5	Four (4) of the records were RSCs based on a Phase One and a Phase Two. Paterson group completed an RSC for 31 and 33 Cambridge Street N, as well as for 192 and 196 Bronson Avenue in 2019. The previous developments were demolished, and a multi-unit residential building was constructed. The new development is located 115 m south of the Site (up-gradient). One (1) record is located at 473 Albert St, approximately 170 m north of the Site (down-gradient). Paterson group

Database Searched	Records Retrieved		Description of data, analysis and findings relevant to the Phase One ESA
	Phase One Property	Phase One Study Area	
			completed an RSC based on a Phase One and Phase Two. This type of record does not present a potential risk for environmental concern as it is a report style and not a means to report or identify an incident.
Retail Fuel Storage Tanks (RST)	0	0	No records were found within a 300 m radius from the Site.
Environmental Registry (EBR)	0	3	One (1) record was found at 192 Bronson Ave, approximately 115 m south of the Site (up-gradient). In 2018, an ECA was submitted for sewage approval. One (1) record was found at 473 Albert St, approximately 170 m north of the Site (down-gradient). In 2009, an EPA was submitted for air discharge. One (1) record that was found was listed at 1 Fleet Street, at the heating and cooling plant. ERIS has stated this property is 300 m north of the Site, however, the actual plant is located 700 m north of the Site. Due to the actual distance from the subject properties, the records belonging to this address will not be included in the report.
ERIS Historical Searches (EHS)	2	45	Two (2) records were found for the subject properties. One (1) standard report was completed in 2019 on 593 Laurier Ave. One (1) standard report was completed in 2023 on 601 and 603 Laurier Ave W. Forty-five records were retrieved from the surrounding properties. These records retrieved are likely from previous Environmental Site Assessments completed on the neighbouring properties.
Water Well Information System (WWIS)	1	34	Thirty-five records were found. Of which, the following were indicated as monitoring, observation or test holes, which could be an indication of a possible contamination source or contaminating activity, although the record of such a well cannot be considered as a definite concern, but more a rationale to investigate further into the past or present uses through a Phase One ESA as included herein: Six (6) well records that were found are now abandoned wells and will not be included in this report.

Database Searched	Records Retrieved		Description of data, analysis and findings relevant to the Phase One ESA
	Phase One Property	Phase One Study Area	
			There are three (3) records of wells at equal/higher elevation to the Site: • 593 Laurier Ave W (Site) registered one (1) well in October 2019. • 76 Cambridge Street N located approximately 230 m south of the Site (up-gradient) registered two (2) wells in April 2020. There are twenty-six records of wells at lower elevation to the Site: • Approximately 50 m northwest and 100 m west of the Site (down-gradient) six (6) wells were installed during the process of the transitway reconstruction. Wells were installed between August 2013 and May 2022. • 473 Albert Street located approximately 170 m north of the Site (down-gradient) registered eight (8) monitoring wells in February 2020. • 555 Laurier Ave W located approximately 95 m northeast of the Site (trans-gradient) registered three (3) monitoring wells in July 2017. • 557 Wellington Street located approximately 195 m northwest of the Site (down-gradient) registered five (5) monitoring wells in February 2015. • 43 Empress Ave located approximately 240 m southwest of the Site (trans-gradient) registered one (1) monitoring well in July 2019. • 434 Queen Street located approximately 220 m north of the Site (down-gradient) registered two (2) monitoring wells in April 2018. • 506 Commissioner Street located approximately 190 m northwest of the Site (down-gradient) registered one (1) monitoring well in February 2021.
Environmental Condition Reports	--	--	Not included in Phase One ESA ERIS searches.
Areas of Natural Significance	--	--	Not included in Phase One ESA ERIS searches.
Fuel Oil Spills and Leaks (INC)	0	2	One (1) record was found at 91 Cambridge Street N, approximately 270 m south of the Site (up-gradient). A natural gas service pipeline was damaged with a hand shovel. Due to the type of incident (gas release), the potential for environmental concern is low.

Database Searched	Records Retrieved		Description of data, analysis and findings relevant to the Phase One ESA
	Phase One Property	Phase One Study Area	
			One (1) record that was found was listed at 1 Fleet Street, at the heating and cooling plant. ERIS has stated this property is 300 m north of the Site, however, the actual plant is located 700 m north of the Site. Due to the actual distance from the subject properties, the records belonging to this address will not be included in the report.
TSSA Pipeline Incidences (PINC)	0	6	Six (6) records were found within a 300 m radius of the Site. All of which were either for a natural gas pipeline break or the record does not specify the kind of pipe that was hit. The releases of natural gas are not a concern to the environmental conditions of the Site due to the matrix of the product released and general attributes.
Fuel Storage Tanks (FST)	0	0	No records were found within a 300 m radius from the Site.
Fuel Storage Tank – Historic (FSTH)	0	2	The two (2) records that were found were listed at 1 Fleet Street, at the heating and cooling plant. ERIS has stated this property is 300 m north of the Site, however, the actual plant is located 700 m north of the Site. Due to the actual distance from the subject properties, the records belonging to this address will not be included in the report.
Environmental Compliance Approval (ECA)	2	12	Two (2) records were found on one of the subject properties. Both were for the Alexander Fleck House located at 593 Laurier Ave W. The records are from 2023, and both are approved for municipal and private sewage works. One (1) record was found for 192 Bronson Ave which is located 115 m south (up-gradient) from the Site. In 2019, an ECA for municipal and private sewage works was approved. One (1) record was found for The Ottawa Construction Association, which is located at 196 Bronson Ave, approximately 115 m south of the Site. In 2003, an ECA for industrial sewage works was approved. Three (3) records were found for 473 Albert St, approximately 170 m north of the Site (down-gradient). In 2009, there was an approval for an ECA for air emissions. In 2021, a record of site condition (RSC) was conducted. Also in 2021, an ECA for municipal and private sewage works was approved. Four (4) records were found for the Fleet Street Pumping Station located at 10 Fleet St, approximately 170 m

Database Searched	Records Retrieved		Description of data, analysis and findings relevant to the Phase One ESA
	Phase One Property	Phase One Study Area	
			northwest of the Site. In 2005, an ECA for municipal drinking water systems was approved. In 2008, an ECA for air emissions and municipal and private sewage works were approved. In 2010, an ECA for municipal and private sewage works was approved. One (1) record for 351-445 Queen St were found approximately 250 m north of the Site (down-gradient). In 2013, an ECA for municipal and private sewage works was approved. One (1) record for Earth Embassy Developments Ltd. Located at 439 Queen St, approximately 270 m north (down-gradient). In 2012, an ECA was approved for municipal and private sewage works. One (1) record that was found was listed at 1 Fleet Street, at the heating and cooling plant. ERIS has stated this property is 300 m north of the Site, however, the actual plant is located 700 m north of the Site. Due to the actual distance from the subject properties, the records belonging to this address will not be included in the report.
Private and Retail Fuel Storage Tanks (PRT)	0	1	One (1) record that was found was listed at 1 Fleet Street, at the heating and cooling plant. ERIS has stated this property is 300 m north of the Site, however, the actual plant is located 700 m north of the Site. Due to the actual distance from the subject properties, the records belonging to this address will not be included in the report.
Scott's Manufacturing Directory (SCT)	0	3	Two (2) records were found at 211 Bronson Ave, located approximately 170 m southeast of the Site (up-gradient). Neither of the records have an associated date or timeline in which manufacturing was completed. The records are for a periodic publisher and a civic/social organization. Due to the lack of information available for these records the environmental concern could be low or moderate. One (1) record was found for the Planetary Association located at 100 Bronson Ave located 155 m north of the Site (down-gradient). Established in 1975, registered as periodical/book publishers, environmental consulting services and a social advocacy organization. Due to the down-gradient location of the Site, there is a low potential for environmental concern.
Ontario Spills (SPL)	0	82	Many of the records retrieved were for a material that would not present a risk for environmental concern to the

Database Searched	Records Retrieved		Description of data, analysis and findings relevant to the Phase One ESA
	Phase One Property	Phase One Study Area	
			Site (i.e. propane or natural gas releases). These records were not included in the report. Three (3) records were located up-gradient from the Site and have potential environmental impacts to the subject properties. They are summarized as follows: • In May 2008, one (1) record was listed at the intersection of Bronson Avenue and Nepean Street, approximately 140 m southeast of the Site. An OC Transpo bus leaked 10 L of antifreeze into the sewer and surrounding area. Due to the chemical attributes of antifreeze, the incident is not considered a potential risk for environmental concern. Antifreeze evaporates rapidly (minutes upon surface contact) and is unlikely a contributor for potential contamination to the Site. • In May 2002, one (1) record was listed at 28 Primrose Avenue, approximately 220 m south of the Site. Hydraulic oil from a garbage truck spilled onto to the road. • In October 2008, one (1) record was listed at 54 Primrose Avenue, approximately 250 m south of the Site. An unknown volume of furnace oil leaked into the ground from an underground storage tank. Each of the remaining records were located down- or trans-gradient of the Site, which further considers them as low-risk due to the inferred groundwater flow direction. The remaining records retrieved are summarized as follows: Eleven records are listed at 529 Albert Street, approximately 200 m east of the Site. • In December 2013, 200 L of concrete admixture (shotcrete accelerator) was leaked due to pressure loss within the equipment. • In June 2014, 619 L of aluminum sulphate solution leaked from an above ground tank due to operator error. • In August 2014, 5 L of diesel fuel leaked from an above ground tank due to equipment failure. • In October 2014, 5 L of diesel fuel was leaked from an above ground tank due to operator error. • In December 2014, 2 L of petroleum oil leaked from its drum due to operator error. • In July 2015, 10 L of glycol and water solution was leaked due to equipment failure.

Database Searched	Records Retrieved		Description of data, analysis and findings relevant to the Phase One ESA
	Phase One Property	Phase One Study Area	
			• In August 2015 and March 2016, an unknown quantity of sediment water was leaked into nearby catch basins due to extreme weather conditions. • In September 2015, 2 L hydraulic oil was leaked due to operator error. • In April 2016, 100 L of used petroleum oil was leaked into the ground due to operator error. • In May 2017, 5 L of diesel fuel was leaked from the re-fuelling station due to operator error. One (1) record was found at the intersection of Albert Street and Commissioner Street, approximately 100 m north of the Site. In July 1995, an unknown quantity of asphalt sealer leaked from a trailer onto the road. One (1) record was found in November 2019 was listed at 556 Laurier Avenue W, approximately 90 m east of the Site. Due to material failure, 5 L of fuel oil was leaked onto the ground. One (1) record was found at 553 Laurier Ave W, approximately 95 m northeast of the Site. In January 1996, due to vandalism, 900 L of furnace oil was leaked into the basement and sanitary sewer works. One (1) record was found on Slater Street, between Bronson and Bay, approximately 130 m north of the Site. In November 2008, 20 L of radiator fluid (coolant) was leaked into nearby catch basins due to equipment failure. Two (2) records were found at 670 Albert Street, approximately 125 m west of the Site. In August 2015, 10 L of water and dye solution was spilt. Also in October 2015, 15 L of coolant was leaked into the sewers from an OC Transpo bus. Five (5) records were found at the intersection of Wellington Street and Commissioner Street, approximately 300 m north of the Site. • In April 2014, 1 L of hydraulic oil was leaked into the ground due to equipment failure. • In July 2015, 10 L of glycol and water solution was leaked due to operator error. • In July 2015, 20 L of hydraulic oil was leaked due to equipment failure. • In August 2015, 3 L of concrete washer to land due to operator error.

Database Searched	Records Retrieved		Description of data, analysis and findings relevant to the Phase One ESA
	Phase One Property	Phase One Study Area	
			• In August 2015, 3 L of sediment laden water was leaked due to material failure. Five (5) records were found at 584 Wellington Street, approximately 210 m west of the Site. From 2011 to 2016, five (5) spills occurred in this area, including three (3) spills of concrete wash out, a small (1L) diesel spill, a small (2L) oil spill and 30 L of coolant. One (1) record was reported from the pumping station located at 10 Fleet Street, approximately 180 m northwest of the Site. In 2011, a sheen was reported on the Ottawa River outside of the pumping station. One (1) record was found at 443 Queen St W, approximately 230 m north of the Site. In November 2014, 1400 L of propylene glycol was leaked due to equipment failure. One (1) record was found at 435 Albert Street, approximately 215 m northeast of the Site. In January 2018, 12 L of coolant leaked from a bus due to operator error. Thirty-seven records that were found were listed at 1 Fleet Street, at the heating and cooling plant. ERIS has stated this property is 300 m north of the Site, however, the actual plant is located 700 m north of the Site. Due to the actual distance from the subject properties, the records belonging to this address will not be included in the report.

3.5.1 City of Ottawa

3.5.1.1 City of Ottawa Historical Land Use Inventory (HLUI)

The City of Ottawa was contacted on August 27th, 2024, to obtain available information for the Site and surrounding areas through their Historical Land Use Inventory (HLUI). At the time of this report a response from the City is still pending. When the HLUI request is returned, it will be forwarded to the client for appending to this report.

3.5.1.2 1988 Intera Report

Prior to the 2001 amalgamation, the City did not have a consolidated database of environmental concerns for City properties and typically referred all inquiries to the *1988 Mapping and Assessment of Former Industrial Sites, City of Ottawa*, prepared by Intera Technologies Ltd. (1988 Intera Report). This report describes an inventory and assessment study of former industrial sites in the former (prior to the 2001 amalgamation) City of Ottawa from 1850 to 1984 that likely produced or handle hazardous wastes and materials. LRL reviewed a physical copy of the 1988

Intera Report as part of the Phase I ESA desktop assessment for the Site and found eight (8) industrial sites present within 300 m of the Site. The results from the report are as follows:

Location	Period of Operation	Description of Operations	PCAs
542 Wellington Street, approximately 120 m northwest of the Site (down-gradient)	1922 to 1965	Ottawa Brass Manufacturing Co. Small machine shop and brass works making brass and copper products.	Due to the down-gradient location from the Site, the record does not present a potential risk for contamination to the site.
471 Wellington Street, approximately 240 m northwest of the Site (down-gradient)	1922 to 1940	Photogelatine Engraving Co. Ltd. Small operation, with printers, binders, lithographers, and engravers.	Due to the down-gradient location from the Site, the record does not present a potential risk for contamination to the site.
478-482 Maria Street (now Laurier Avenue), approximately 280 m east of the Site (trans-gradient)	Before 1878 to 1901	W.J. Campbell and Sons, Engineering Works Medium size operation, boilermakers	Due to the trans-gradient location from the Site, the record does not present a potential risk for contamination to the site.
422-426 Slater Street, approximately 170 m east of the Site (trans-gradient)	1920's to 1960's	Ottawa Car Manufacturing Ltd. Brass Foundry Medium size operation, brass foundry for car works/workshop	Due to the trans-gradient location from the Site, the record does not present a potential risk for contamination to the site.
200 Bay Street, approximately 250 m northeast of the Site (trans-gradient)	--	Dyeing and Cleaning Works Medium size operation, cleaners and dyers	Due to the trans-gradient location from the Site, the record does not present a potential risk for contamination to the site.
416-428 Wellington Street, approximately 300 m north of the Site (down-gradient)	1865 to 1945	Vulcan Iron Works Large operation, founders and machinists, boilermakers	Due to the down-gradient location from the Site, the record does not present a potential risk for contamination to the site.
440-442 Wellington Street, approximately 300 m north of the Site (down-gradient)	1885 to 1900	David Manchester, Clothing Manufacturer Small manufacturer of ready-made clothing includes a woollen and carding mill	Due to the down-gradient location from the Site, the record does not present a potential risk for contamination to the site.
430-434 Wellington Street, approximately 300 m north of the Site (down-gradient)	1890 to 1945	P.J. Powers & Co. Ltd. / Vulcan Boiler Works Large operation, boilermakers, boat builders, and machinists	Due to the down-gradient location from the Site, the record does not present a potential risk for contamination to the site.

3.5.1.3 City of Ottawa Old Landfill Management Strategy Document, 2004

A report entitled *Old Landfill Management Strategy Phase 1 – Identification of Sites City of Ottawa, Ontario*, was prepared by Golder Associates for the City of Ottawa in 2004. This report identified old landfill site for potential environmental consideration within the boundary of the amalgamated City of Ottawa. LRL reviewed this report as part of the Phase I ESA desktop assessment for the Site and found no landfills present within 300 m of the Site.

3.5.2 Ontario Ministry of Environment Conservation, and Parks Freedom of Information Act

The Ontario Ministry of the Environment, Conservation, and Parks (MECP) was contacted under the Freedom of Information Act (FOI) to obtain available information for the Site regarding:

- Certificates of Approvals or any permits relating to air emissions (including noise), water taking and discharging, waste disposal sites, septic systems, pesticides storage or other similar instruments.
- Incidents, orders, offences, spills, discharges of contaminants or inspections;
- Waste management records, including current and historical waste storage locations and waste generator and waste receiver information; and

Reports on the environmental conditions of the property were submitted to the Ministry of the Environment, Conservation and Parks (MECP). A Freedom of Information (FOI) request was made to the MECP for each of the properties located at 593, 601, and 603 Laurier Avenue West. A formal response from the MECP confirmed that no records were found for any of the subject properties. The MECP decision letters are provided in **Appendix E**.

3.5.3 Inventory of Coal Tar Industrial Sites in Ontario

The MECP has created an inventory of all known and historical coal gasification plants. It identifies industrial sites that produced and continue to produce or use coal tar or other related tars. The program was discontinued in 1988. A search of the databased revealed no records within a 300 m radius from the Site.

3.5.4 Technical Standards and Safety Authority

Fuel storage at commercial and industrial facilities is regulated by the Technical Standards and Safety Authority (TSSA). Records of aboveground storage tanks are maintained for bulk storage facilities only. Underground storage tanks are required to be registered with the TSSA. There are no requirements to register private underground and aboveground fuel oil storage tanks for heating or waste oil. Records of registered and licensed tanks have been maintained since 1990.

TSSA was contacted on September 24, 2024, regarding available information concerning the presence of petroleum storage tanks, fuel spill records, accidents or fuel-related incidents which may be registered on the Site or surrounding properties. The Public Information Agent has indicated three (3) records of Fuel Service Appliance. Each record was for the property located at 60 Cambridge Street North, approximately 60 m south (up-gradient of the Site). A Fuel Service Appliance is a natural gas powered appliance, therefore, the record does not represent a potential environmental concern to the Site.

3.5.5 Ministry of Environment, Conservation, and Parks Water Well Records

The MECP well records database provides information of locations and characteristics of water wells throughout Canada in accordance with Ontario Regulation 903. Information of the stratigraphy, depth of bedrock and approximate depth of water table is also provided. A search

of the water well record database was completed on August 6, 2024. Records of twenty-nine wells were identified within a 250 m radius of the Site. Each of the wells identified are located on neighbouring properties, and the details of representative wells are summarized below.

The results are summarized in the following summary table, **Table 8**, and a copy of the available records retrieved are included in **Appendix F**.

Table 8: Summary of Well Records Retrieved

Well Identification	Details
7357890	A well cluster containing two (2) monitoring wells, located on-Site at property 593 Laurier Ave W were installed in 2019. Well 19-1 located on the southeast corner of the property, fill was encountered to 4.7 m below ground surface (bgs) followed by bedrock to 7.75 m bgs where the well was terminated. Static water level was found at 5.04 m bgs. Well 19-2 located on the northeast corner of the property, fill was encountered to 6.27 m bgs followed by bedrock to 9.32 m bgs where the well was terminated. Static water level was found at 3.21 m bgs.
7292921	A monitoring well approximately 30 m east of the Site, was installed in August of 2017 and abandoned in December of 2017. The subsurface conditions encountered include asphalt/gravel extending to 0.31 m bgs, followed by silt and sand to 1.22 m bgs, followed by grey limestone to 12.19 m bgs where the well was terminated. Depth at which water was found was not included in the records.
7292920	A monitoring well approximately 75 m east of the Site, was installed in August of 2017 and abandoned in December of 2017. The subsurface conditions encountered include topsoil extending to 0.91 m bgs, followed by grey limestone to 12.19 m bgs where the well was terminated. Depth at which water was found was not included in the records.
7292922	A monitoring well approximately 110 m east of the Site, was installed in August of 2017 and abandoned in December of 2017. The subsurface conditions encountered include asphalt/gravel extending to 0.31 m bgs, followed by silt and sand/bricks/concrete to 2.44 m bgs, followed by grey limestone to 15.24 m bgs where the well was terminated. Depth at which water was found was not included in the records.
7409464	Located 60 m north of the Site and was installed in 2021. No other information was found.
7419132	Located 65 m north of the Site and was installed in 2022. No other information was found.
7409463	Located 45 m north of the Site and was installed in 2021. No other information was found.
7339402	A test hole approximately 220 m southwest of the Site, was installed in 2019. The subsurface conditions encountered include sand/fill/gravel to 2.23 m bgs, followed by limestone to 5.12 m bgs where the well was terminated. Depth at which water was found was not included in the records.

7332168	Located 250 m southwest of the Site and was installed in 2018. No other information was found.
7332199	Located 250 m southwest of the Site and was installed in 2018. No other information was found.
7206940	Located 185 m west of the Site and was installed in 2013. No other information was found.
7238459	A test hole approximately 155 m west of the Site, was installed in 2015. The subsurface conditions encountered include sand/stone to 3.96 m bgs, followed by dry sand and silt to 5.79 m bgs, followed by wet sand and silt to 7.01 m bgs where the well was terminated. Depth at which water was found was not included in the records.
7332167	Located 120 m west of the Site and was installed in 2017. No other information was found.
7238458	A monitoring well located 105 m west of the Site was installed in 2015. The subsurface conditions encountered include sand to 5.79 m bgs, followed by silt and sand to 7.01 m bgs where the well was terminated. Depth at which water was found was not included in the records.
7238460	A monitoring well located 100 m north of the Site was installed in 2015. The subsurface conditions encountered include sad/silt to 9.14 m bgs, followed by gravel to 9.75 m bgs where the well was terminated. Depth at which water was found was not included in the records.
7238457	A monitoring well located 105 m north of the Site was installed in 2015. The subsurface conditions encountered include sand/stone to 6.1 m bgs, followed by silt/clay to 8.23 m bgs where the well was terminated. Depth at which water was found was not included in the reports.
7372058	Located 120 m west of the Site and was installed in 2017. No other information was found.
7387881	A monitoring well located 140 m southwest of the Site was installed in 2021. The subsurface conditions encountered include loam to 0.31 m bgs followed by brown slay and silt to 4.57 m bgs, then silt and limestone to 5.18 m bgs where the well was terminated. Depth at which water was found was not included in the reports.
7354215	A monitoring well located 200 m north of the Site was installed in 2020. The subsurface conditions encountered include concrete and gravel to 0.31 m bgs, followed by limestone and shale to 3.83 m bgs where the well was terminated. Depth at which water was found was not included in the reports.
7317392	A monitoring well located 210 m north of the Site was installed in 2018. The subsurface conditions encountered include concrete and gravel to 0.31 m bgs, followed by limestone and shale to 3.96 m bgs where the well was terminated. Depth at which water was found was not included in the reports.
7354218	A monitoring well located 205 m north of the Site was installed in 2019. The subsurface conditions encountered include concrete to 0.31 m bgs, followed by gravel to 0.61 m bgs, followed by limestone to 4.57 m bgs where the well was terminated. Depth at which water was found was not included in the reports.
7354217	A monitoring well located 215 m north of the Site was installed in 2019. The subsurface conditions encountered include concrete and gravel to 0.31 m bgs, followed by limestone and shale to 3.83 m bgs where the well was terminated. Depth at which water was found was not included in the reports.

7354216	A monitoring well located 215 m north of the Site was installed in 2019. The subsurface conditions encountered include concrete and gravel to 0.31 m bgs, followed by sand/gravel/fill to 4.12 m bgs, followed by limestone and shale to 4.57 m bgs where the well was terminated. Depth at which water was found was not included in the reports.
7317391	A monitoring well located 215 m north of the Site was installed in 2018. The subsurface conditions encountered include concrete to 0.31 m bgs, followed by gravel to 0.61 m bgs, followed by limestone to 4.57 m bgs where the well was terminated. Depth at which water was found was not included in the reports.
7354222	A monitoring well located 220 m north of the Site was installed in 2019. The subsurface conditions encountered include concrete and gravel to 0.31 m bgs, followed by limestone and shale to 3.65 m bgs where the well was terminated. Depth at which water was found was not included in the reports.
7354219	A monitoring well located 225 m north of the Site was installed in 2019. The subsurface conditions encountered include concrete to 0.31 m bgs, followed by sand and gravel to 0.49 m bgs, followed by limestone and shale to 3.81 m bgs where the well was terminated. Depth at which water was found was not included in the reports.
7354220	A monitoring well located 230 m north of the Site was installed in 2019. The subsurface conditions encountered include gravel to 0.31 m bgs, followed by limestone and shale to 3.66 m bgs where the well was terminated. Depth at which water was found was not included in the reports.
7335409	A well cluster containing three (3) monitoring wells was installed in January of 2019 and abandoned in April of 2020. Only one (1) of the wells is located within the 250 m radius of the Site. Well 19-3 is located 250 m south of the Site. The subsurface conditions encountered include asphalt/gravel/sand to 0.35 m bgs, followed by limestone and shale to 4.39 m bgs where the well was terminated. Static water level was found at 2.96 m bgs.

3.5.6 Waste Disposal Site Inventory

The MECP's Waste Management branch maintains an inventory of known open (active or inactive) and closed disposal site in Ontario. A search of the database revealed three (3) records of waste disposal sites within a 1 km radius from the Site.

Location	Date Closed	Classification	PCAs
Ottawa, near the Supreme Court Building, approximately 750 m northeast of the Site (trans-gradient)	1944	A5 Potential Hazard	Due to the trans-gradient location from the Site, there is low potential for environmental concern.
Ottawa, Broad Street (LeBreton Flats), approximately 560 m west of the Site (down-gradient)	1920	A5 Potential Hazard	Due to the down-gradient location from the Site, there is low potential for environmental concern.
Ottawa, LeBreton Flats, approximately 800 m west of the Site (down-gradient)	1964	A5 Potential Hazard	Due to the down-gradient location from the Site, there is low potential for environmental concern.

3.6 Physical Setting Sources

The Site is located at approximately 75 m above mean sea level (amsl) and is generally flat land with a steep slope towards the north (towards the Ottawa River). The topography of the Site and general area is presented in the topographic map included in **Appendix G**.

3.6.1 Aerial Photographs

Aerial photographs were obtained from GeoOttawa and the National Air Photo Library through a search provider. Review of the photographs was completed to develop a general history of the development of the Site and surrounding properties. Aerial photographs may be at a scale that limits a detailed review of the Site and surrounding properties.

Copies of select aerial photographs are included in **Appendix H**, and a summary is included in **Table 9**.

Table 9: Summary of Aerial Photographs

Year	Phase One Property (Site)	Phase One Study Area (Surrounding Area)
1928 (AP1)	Due to the quality of the image, it is unsure whether the Site is developed at this time.	High-density development in each direction is observed in the Phase One study area. Laurier Avenue is developed to the south of the Site.
1958 (AP2)	The Site appeared to be developed with buildings on each of the Phase One properties.	No significant changes were observed to the Phase One study area from the observation made in 1928. The hospital south of the Site (up-gradient) has greatly expanded since the previous AP1.
1965 (AP3)	The Site appeared similar to 1958.	No significant changes were observed to the Phase One study area from the observation made in 1958. The property immediately to the north of the Site has been developed.
1976 (AP4)	The Site appeared similar to 1965.	No significant changes were observed to the Phase One study area from the observation made in 1965.
1991 (AP5)	The Site appeared similar to 1976.	No significant changes were observed to the Phase One study area from the observation made in 1976.
2002 (AP6)	The Site appeared similar to 1991.	No significant changes were observed to the Phase One study area from the observation made in 1991.
2011 (AP7)	The Site appeared similar to 2002.	No significant changes were observed to the Phase One study area from the observation made in 2002.
2022 (AP8)	The Site appeared similar to 2011.	No significant changes were observed to the Phase One study area from the observation made in 2011.

3.6.2 Topography, Hydrology & Geology

An Ontario Base Map was retrieved by ERIS for the Phase One Subject Area and surrounding properties. A copy of the map is included in **Appendix I**. Furthermore, the City of Ottawa interactive mapping system, geoOttawa, provides additional topographic information such as contours.

Geological maps were reviewed to obtain information on regional geology, surficial soils and bedrock. These maps included the following:

- Harrison, J.E., 1976, Generalized Bedrock Geology, Ottawa-Hull, Ontario and Quebec, Geological Survey of Canada, Map 1508A, Scale 1:125,000.
- St-Onge, D.A., (compilation), 2009, Surficial Geology, Lower Ottawa Valley, Ontario-Quebec, Geological Survey of Canada, Map 2140A, Scale 1:125,000.

A summary of Topographical, Physiographical, Hydrogeological and Geological Conditions are summarized on **Table 10**.

Table 10: Summary of Topographical, Physiographical, Hydrogeological and Geological Conditions

Parameter	Source	Description
Topography	Ontario Base Map (included in **Appendix G**), and geoOttawa	The Site is generally flat with a steep slope towards the north (towards the Ottawa River). The Site has an approximate elevation of 75 m amsl.
Physiography	Not Applicable	A review of the Physiography of the Phase One ESA property, and Subject Area was not included as part of this ESA.
Hydrology	Toporama – The Atlas of Canada	The inferred groundwater flow direction is north toward the Ottawa River. No further details were retrieved pertaining to groundwater levels below grade.
Geology	Geological Survey of Canada mapping, as referenced above at the beginning of this Section.	Generalized surficial geology: glacial deposits: Till, plain, local relief less than 5 m; and Limestone, dolomite, sandstone, and locally shale, relatively flat-lying (St-Onge, D.A., 2009). Generalized bedrock geology: Eastview and Ottawa Formation: dark grey almost black limestone and limestone with some shaly partings: some sandstone in basal part. (Harrison, J.E., 1976). According to the Phase II ESA submitted on November 7, 2019 (Revised September 4, 2020), limestone with shaly partings was encountered from depths of 0.50 and 1.65 m bgs to 7.75 and 9.30 m bgs where the boreholes were terminated.

3.6.3 Fill Material

Based on our review of available historical information, it has been revealed that the Phase One property was undeveloped prior to the development in the early 1900's (at least 1901). The presence of the former development on the Site is a not a potential environmental concern.

3.6.4 Water Bodies and Areas of Natural Significance

O. Reg. 153/04 identifies an Areas of Natural Significance through the following databases and criteria:

- The Site is not part of a provincial park or conservation area;
- The Site is not within any Areas of Natural and Scientific Interest (ANSI) identified by the Ministry of Natural Resources (MNR) as having provincial significance;
- The Site does not include any area identified as Provincial Significance Wetland (PSW) by MNR
- The Site does not include any area designated as environmentally significant in municipal official plans;
- The Site does not include any area designated as an escarpment natural area by Niagara Escarpment Plan;
- The Site does not include any area which is a habitat of endangered species;
- The Site does not include any Oak Ridges Moraine Conservation area; and,
- The Site does not include any area designated as a wilderness area.

Based on the Ottawa River's natural significance, the Phase One ESA property is considered to be within an Area of Natural Significance, as seen in the Ontario Base Map included in **Appendix G.**

3.7 Site Operating Records

Site operating records have not been provided in associated with this report. It is unlikely that the these reports are available for the Site based on the residential occupancy use.

4 INTERVIEWS

A summary of the interview conducted as part of this Phase One ESA is included in the following **Table 11**.

Table 11: Summary of Interview

Parameter	Information
Interviewee	Kelly, Property Manager
Interviewer	Olivia Wanamaker, Environmental Technician
Interview Type	In person
Interview Date	Aug 15th, 2024
Interview Details/Pertinent Information	• Kelly has been familiar with the Site for almost two (2) years when she became the property manager. • Kelly has indicated that all of the Site properties have been used for residential purposes since construction in the early 1900's (593 Laurier Ave) and the early 1950's (601/603 Laurier Ave). • Kelly has indicated that the buildings on the Site are serviced by municipal water, sanitary services and is heated by natural gas. • Kelly has indicated that there was a renovation to 593 Laurier Avenue in the past (~50 years), which included turning the large home into several separate residential units. • Kelly has indicated that all the buildings used to be heated with heating oil tanks on all three properties until they were removed in the 1970-1980's and replaced with modern heating equipment.
Evaluation	Based on the interview, it is found that the information retrieved corresponded to that obtained from the records reviewed with no inconsistencies or deviations encountered.

5 SITE RECONNAISSANCE

A summary of the Site reconnaissance conducted as part of this Phase One ESA is included in the following **Table 12A** through **Table 12C**.

Table 12A: Summary of the Site Reconnaissance 593 Laurier Ave W

Parameter	Information
Date	Aug 15th, 2024
Time	1:45 pm – 2:15 pm
Weather Conditions	Sunny, 30°C
Site Activity	Residential
Person conducting Site visit	Olivia Wanamaker, Environmental Technician
Limitations to Site visit	The units on the upper floor and the basement units were unavailable for access.
Site Reconnaissance Details	The following observations were made of the Phase One ESA Property, 593 Laurier Ave W, in Ottawa, Ontario: • The Site is developed with a two-storey, multi-unit residential home, occupied by several tenants. • The majority of the Site is encompassed by the residential development; however, there is a backyard to the northern extents of the Site and a small asphalt driveway/parking area in the southwest corner of the Site. • The exterior finish of the building on the Site is brick and stone. • The Site is generally flat with a slight slope to the south and a steep slope immediately to the north of the Site. • The building includes a full basement that is mostly unfinished, the walls included brick, concrete and stone, the floors included vinyl, concrete, wood and tile. • The finishes on the upper floors of the building include wood flooring, drywall and tall wooden baseboard. • The basement contained a storage shelf with paints, thinners, antifreeze and other cleaning chemicals; however, they were all sealed in proper packaging and labelled accordingly. • The basement is used for tenant storage, laundry area, as well as a mechanical room containing various pieces of equipment (furnace, water heater, natural gas, etc.) • There is a garage accessible from the basement and from the outside used for tenant and owner storage. There is also a small trapdoor connecting the garage and the lower part of the basement. • There is a pile of wooden skids in the southwest corner of the backyard. • There is a wall that wraps around majority of the backyard area, then a steep slope immediately follows the wall down to Albert Street.

Utilities	Potable water is available through Municipal drinking water supply. The Site is connected to municipal sanitary service infrastructure. Natural gas/electric infrastructure is available, and services the Site.
Site Visit Photographs	Photographs from the Site visit are included in **Appendix J**.

Table 12B: Summary of the Site Reconnaissance 601 Laurier Ave W

Parameter	Information
Date	Aug 15th, 2024
Time	1:15 pm – 1:45 pm
Weather Conditions	Sunny, 30°C
Site Activity	Residential
Person conducting Site visit	Olivia Wanamaker, Environmental Technician
Limitations to Site visit	None of the residential units were available for access.
Site Reconnaissance Details	The following observations were made of the Phase One ESA Property, 601 Laurier Ave W, in Ottawa, Ontario: • The Site is developed with a three-storey, multi-unit residential complex, occupied by several tenants. • The majority of the Site is encompassed by the residential development with two (2) small concrete walkways located at the southern portion of the Site. • The exterior finish of the building on the Site brick. • The Site is generally flat with a steep slope immediately to the north of the Site. • The building has no basement and has interior finishes of vinyl, tile and concrete flooring as well as drywall and brick walls. • There are two staircases, one at the front of the building, and one at the back of the building that give access to the various units throughout. • There are two (2) common space areas, one (1) is an unfinished laundry, storage and mechanical room. The other is a finished laundry space with light storage and a large meeting table. • There is a wooden deck/fence that wraps around the backside of the building where a separate entrance is. • No storage of solvents, adhesives, petroleum-based fuel or other potentially contaminating chemicals and products were observed.
Utilities	Potable water is available through Municipal drinking water supply. The Site is connected to municipal sanitary service infrastructure. Natural gas/electric infrastructure is available, and services the Site.
Site Visit Photographs	Photographs from the Site visit are included in **Appendix J**.

Table 12C: Summary of the Site Reconnaissance 603 Laurier Ave W

Parameter	Information
Date	Aug 15th, 2024
Time	12:45 pm – 1:15 pm
Weather Conditions	Sunny, 30°C
Site Activity	Residential
Person conducting Site visit	Olivia Wanamaker, Environmental Technician
Limitations to Site visit	Only one (1) of the residential units were available for access and the mechanical room was not accessible.
Site Reconnaissance Details	The following observations were made of the Phase One ESA Property, 603 Laurier Ave W, in Ottawa, Ontario: • The Site is developed with a two-storey, multi-unit residential complex, occupied by several tenants. • The majority of the Site is encompassed by the residential development with three (3) small concrete walkways located at the southern portion of the Site. • There is also a small grassy area in the southwest corner of the Site with a picnic table, BBQ, two (2) storage sheds, and a garbage collection area. • The exterior finish of the building on the Site is brick. • The Site is generally flat with a steep slope immediately to the north of the Site. • The building has no basement and has interior finishes of vinyl, tile and concrete flooring as well as drywall and brick walls. • There are two staircases, one at the front of the building, and one at the east side of the building. The units in the front are accessible by the front stairs. The units that are located on the east side are accessible by the side stairs. • A concrete deck is located at the rear (north side) of the building for access to the back of the building, BBQ's and outdoor seating. • No storage of solvents, adhesives, petroleum-based fuel or other potentially contaminating chemicals and products were observed.
Utilities	Potable water is available through Municipal drinking water supply. The Site is connected to municipal sanitary service infrastructure. Natural gas/electric infrastructure is available, and services the Site.
Site Visit Photographs	Photographs from the Site visit are included in **Appendix J**.

5.1 Specific Observations of the Phase One ESA property

The specific observations encountered at the Phase One ESA property are summarized in the following **Table 13**.

Table 13: Specific Observations of the Phase One ESA property

Parameters	Information
Property Dimensions	593 Laurier Ave W: Irregular shape, being approximately 32.1 m wide (east-west) by approximately 38.8 m (north-south). 601 & 603 Laurier Ave W: Triangular shape, being approximately 74.1 m wide (east-west) by approximately 40.3 m (north-south).
Current Occupants/ Tenants	All three (3) properties are used as multi-unit residential buildings.
Structures/ Improvements	The Site contains three (3) multi-tenant residential buildings estimated to have been constructed in the early 1900's (593 Laurier Ave) and the early 1950's (601/603 Laurier Ave). 593 Laurier Ave has been renovated within the past 50 years to turn the large home into several residential units. An asphalt driveway and parking area are present in the southwest corner of 593 Laurier Ave.
Sewage Works	The building on Site is connected to municipal sanitary service infrastructure.
Landscaped & Vegetated Areas	There is small grasses, plants, weeds and small trees on the south sides of the properties. To the north of the properties there is a wooded area that surrounds the northern extents to Albert Street.
Pavement, Roads & Driveways:	An asphalt driveway and parking area are located in the southwest corner of 593 Laurier Ave W. At 601 and 603 Laurier Ave W there are a few small concrete walkways leading to the buildings.
Topography	Generally flat with a slight slope to the south and a steep slope immediately to the north of the Site properties.
Surface Drainage	To the north of the property.
Drainage Improvements	None observed.
Receives Drainage from Adjacent Lands:	None observed.
Watercourses, Ditches or Standing Water:	None observed.
Aboveground storage tanks (ASTs)	None observed.
Underground storage tanks (USTs)	None observed.
Fill Ports, Vent Pipes	None observed.
Storage Containers	None observed.

Hazardous Materials	None observed.
Unidentified Substances	None observed.
Odours	None observed.
Air Emissions	None observed.
Wells	None observed.
Sewage Disposal	The building on Site is connected to municipal sanitary service infrastructure.
Pits and Lagoons, Wastewater or Solid Waste	None observed. Domestic waste is generated on the Phase One ESA property, which is disposed of through waste management pick up services.
Stained Material and Stressed Vegetation	None observed.
Fill or previous fill activities	None observed.
Earth Moving Activities	None observed.
Railway Lines	None observed.
Other	None observed.
Potential Contaminating Activities (PCA)	Each property used to have a heating oil tank that has since been replaced with modern natural gas heat.
Unidentified Substances	None observed.

5.2 Adjacent Land Use

The current land uses of the adjoining properties were observed from the property limits and publicly accessible locations to assess potential impacts to the Site that may arise from off-Site operations. The properties surrounding the subject Site are as follows:

North: Wooded area with a steep slope

South: Laurier Ave followed by Residential Apartments

East: Bronson Ave followed by a Community Park

West Small asphalt parking area (no longer in use)

5.3 Special Attention Items

Eleven chemical contaminants have been identified under the Occupational Health and Safety Act (OHSA) and regulations have been set in place to prohibit, regulate restrict, limit or control workers exposure to these substances. Other hazardous materials not included in the OHSA but under the Environmental Protection Act were also observed. The observations presented herein do not constitute a designated substance/hazardous material survey but are rather for information purposes only.

5.3.1 Designated Substances

Asbestos Containing Material (ACM) Since the late 1970's the manufacture and use of asbestos containing building materials started to decrease. It is commonly presumed that buildings constructed prior to 1980 are more likely to contain both friable and non-friable forms of asbestos. General buildings constructed up to the mid 1980's are more likely to contain non-friable asbestos (flooring, joint compound). Due to the estimated construction dates of the buildings the presence of ACM is possible. ACM may be present inside of concealed spaces such as ceiling and walls.
Lead Lead may be present in a variety of building materials including paint and water distributions pipes, however, lead based paints (LBP) are considered the most significant hazard. According to published information by Health Canada concerning LBP, buildings constructed before 1980 may contain lead-based interior and exterior paints. Due to the estimated construction dates of the buildings the presence of lead-based piping and paints are possible.
Mercury Minor amounts of mercury are commonly found in a variety of building material including mercury vapour lamps, fluorescent light tubing and thermostats and other electrically control switches. Mercury containing materials were not observed.
Others No other designated substances were identified (i.e. arsenic, ethylene oxide, vinyl chloride, benzene, coke oven emissions, acrylonitrile or isocyanates).

5.3.2 Other Hazardous Building Materials/Items

Microbial Contamination and Mould:
Areas of possible sources of mould (i.e. water damage, poor housekeeping, poor ventilation) were identified at the Site.

Orange mould was found on an old wooden exterior door in the backyard of 593 Laurier Ave.

Ozone-Depleting Substances (ODS):
ODS such as chlorofluorocarbons (CFC) and hydrochlorofluorocarbon (HCFC) are typically found in refrigeration equipment, air conditioners, aerosols, cleaning solvents and fire extinguishers. Federal regulations required the elimination of production and import of CFC and a freeze on the production and import of HCFC by January 1, 1996. The regulations govern only the production and import therefore these materials are stilled used as long as a supply is in place. Refrigeration units are present which possibly contains ODS.

Polychlorinated Biphenyls (PCB):

The Federal Chlorobiphenyls Regulation, SOR/91-152 prohibits PCBs from being used in products, equipment, machinery, electrical transformers and capacitors which were manufactured or imported into the country after July 1, 1980. However, older equipment in use after this date may still contain PCBs if the equipment fluid has not been replaced. PCB-containing equipment can also include fluorescent, mercury, and sodium vapour light ballasts. Due to the estimated construction date of the buildings, the presence of PCBs is possible.

Urea Formaldehyde Foam Insulation (UFFI):
UFFI was widely used as an insulating material until December 1980 when a ban was enacted under the Hazardous Products Act. UFFI was commonly injected through walls by drilling injections holes in roof structures, ceilings and overhangs. No UFFI were noted in the buildings inspected. Due to the estimated construction date of the buildings, the presence of UFFI is possible but could have been removed during the 1987 renovation.

Radon:
Radon gas is a product of the decay series of uranium that is commonly found in geological units that contain black shale, sandstone or granite. Radon can percolate up through the soil where it may accumulate in basement of buildings with cracks or joints in the foundation. Because the existence of radon is dependent upon geological factors, it is more a regional concern than site specific. Due to the location of the Site, any radon levels would be low or minimal.

Electric and Magnetic Fields:
Electromagnetic fields are generally associated with high frequency power lines. No high voltage power lines were noted within 250 m of the Site.

Noise and Vibration:
Noise and vibration are typical of an urban environment (i.e. traffic).

Methane:
Methane gas is a colourless and odourless gas commonly formed by the decomposition of organic material. The Site is not located near active or closed waste disposal sites, marshes, swamps or peat deposits therefore methane is not a concern.

Others:

Silica may be present within cement-based products encountered, such as the cement floor and walls, in addition to exterior parking and general circulation infrastructure (i.e. curbing).

No other designated substances were identified (i.e. arsenic, ethylene oxide, vinyl chloride, benzene, coke oven emissions, acrylonitrile or isocyanates).

6 REVIEW AND EVALUATION OF INFORMATION

6.1 Enhanced Investigation Property

As defined in O. Reg. 153/04, as amended, an Enhanced Investigation Property "*means a property that is being used or has been used, in whole or in part, in a manner described in clause 32 (1) (b) to which subsection 32 (2) does not apply"*. Those property include the following:

- Industrial use which involves assembling, fabricating, manufacturing, processing, producing, storing, warehousing, or distributing goods or raw materials;
- a garage;
- bulk liquid dispensing facility; or
- dry-cleaning operation.

Based on the records retrieved and reviewed as part of this assessment, the Phase One ESA Property was, at one point, not used for the above-mentioned uses, therefore the Site is not considered an enhance investigation property.

6.2 Phase One ESA – Investigation Details

LRL completed a Site reconnaissance of the subject property, as outlined above in Section 5. The Site reconnaissance included a detailed walkthrough of the Phase One ESA Property, to allow for a review of its current condition, as well as to evaluate the likely impacts from past uses and neighbouring properties. Some limitations were encountered during the Site reconnaissance, including several inaccessible residential units amongst all three (3) properties and the mechanical room of 603 Laurier Ave was not accessible. The Site reconnaissance included the following:

- A thorough walkthrough of the Phase One Property, with a focus on:
    - The presence of structures or other features of construction;
    - The surface cover type and areas of fill, or debris;
    - Areas of staining, stressed vegetation or anomalous condition;
    - Presence of unidentifiable substances; and
    - The presence, or former evidence, of underground/ buried features or structures, including storage tanks and utility corridors;
- A perimeter walk-around, noting the condition and general characteristics of the Phase One Property limits;
- Visually observations of the neighbouring lands from the Phase One Property extents, to locate and document the following:
    - Potentially contaminating activities;
    - Water bodies; and
    - Possible storage tanks and areas of natural significance.

A summary of the observations encountered are included in **Figure 2**.

6.3 Phase One ESA Site Reconnaissance Findings

Based on the findings of the Site Reconnaissance, the following PCAs have been identified, which are summarized in the subsequent **Table 14**.

Table 14: Site Reconnaissance Findings Corresponding to Areas of Potential Environmental Concern.

O. Reg 153/04 Schedule D PCA	Location of PCA	Description and Source Information	Contribution to an APEC
PCA 41: Petroleum Storage Tank and Oil Heating	On-Site	During the interview with the property manager, it is noted that all three (3) properties had heating oil tanks previously that have since been removed.	The PCA is located on the Site and is therefore automatically considered to contribute to an on-site APEC.
PCA 30: Importation of Fill Materials of Unknown Quality	On-Site	The southwestern portion of the Site includes an asphalted parking and circulation area. It is anticipated that to accommodate this structure, fill material was imported to the property.	The PCA is located on the Site and is therefore automatically considered to contribute to an on-site APEC.

7 Review and Evaluation of Information

7.1 Current and Past Uses

Below is a summary of the current and past uses of 593, 601 & 603 Laurier Ave W, Ottawa, Ontario. **Table 15** represents the current and past uses for 593, 601 & 603 Laurier Ave W.

Table 15: 593, 601 & 603 Laurier Ave W – Current and Past Uses

Year	Phase One Property PIN#04111-0260 (LT) 593 Laurier Ave W	Description of Property Use	Property Use	Other Observations from Aerial Photographs, Fire Insurance Plans, ect.
1879	The City of Ottawa	Based on the date, the property was vacant or low-density development	Vacant or low-density development	The Canadian County Atlas Digital Project and Fire Insurance Plans
1980	Dalhousie Non-Profit Housing Co-Operative Inc.	Multi-unit Residential Building	Residential	Land Title Search, City Directories

Year	Phase One Property PIN#04111-0261 (LT) 601 & 603 Laurier Ave W	Description of Property Use	Property Use	Other Observations from Aerial Photographs, Fire Insurance Plans, ect.
1879	The City of Ottawa	Based on the date, the property was vacant or low-density development	Vacant or low-density development	The Canadian County Atlas Digital Project and Fire Insurance Plans
1990	Roose, Joan Sybil	Multi-unit Residential Building	Residential	Land Title Search, City Directories
2023	Heritage Investments Ltd.	Multi-unit Residential Building	Residential	Land Title Search, City Directories

7.2 Potential Contaminating Activity (PCA) & Areas of Potential Environmental Concern (APEC)

A potentially contaminating activity is a use or activity set out in Table 2 of Schedule D of the O. Reg. 153/04. These activities are summarized in the Table included in **Appendix K**.

The activities on the Site from at least the early to mid 1910's to the present have been mixed-use, including residential and commercial (office space and retail). Furthermore, the activities on adjacent lands within 250 m from at least the early 1910's to the present have been mainly residential and commercial (office space, and retail). Based on the results of the Phase One Environmental Site Assessment, the following areas of potential environmental concern were identified and are presented in **Figure 3**:

O. Reg 153/04 Schedule D PCA	Location of PCA	Description and Source Information	Contribution to an APEC
PCA Other: Spill	South 260 m	In October of 2008, 200L of fuel oil was leaked due to equipment failure at 54 Primrose Street (*possibly intended to be 'Avenue'*).	The PCA is located up-gradient to the Site and is therefore considered to contribute to an on-Site APEC.
PCA Other: Spill	Southeast 140 m	In May 2008, a spill occurred at the intersection of Bronson Ave and Nepean Street causing an OC Transpo bus to leak 10 L of antifreeze into the surrounding area.	Due to the type of material spilt and its chemical attributes (rapid evaporation time), the PCA is not considered to contribute to an on-Site APEC.
PCA Other: Spill	South 220 m	In May 2002, at 28 Primrose Avenue, a garbage truck leaked an unknown amount of hydraulic oil onto the road.	The PCA is located up-gradient to the Site and is therefore considered to contribute to an on-Site APEC.
PCA Other: Waste Generation	On-Site	In 2022, the Dalhousie Non-Profit Housing Co-op registered as a waste generator of light fuels.	The PCA is located on the Site and is therefore automatically considered to contribute to an on-Site APEC.
PCA Other: Waste Generation	Southeast 100 m	Between 2002 and 2018, the Bronson Place located at 111-440 Gloucester St registered as a waste generator of various classes.	The PCA is located up-gradient to the Site and is therefore considered to contribute to an on-Site APEC.
PCA Other: Waste Generation	South 60 m	Between 1986 and 2020, St Vincent Hospital located at 60 Cambridge Street registered as a waste generator of various classes.	The PCA is located up-gradient to the Site and is therefore considered to contribute to an on-Site APEC.
PCA Other: Waste Generation	Southeast 170 m	Between 1986 and 2021, the Bronson Centre located at 211 Bronson Ave registered as a waste generator of various classes.	The PCA is located up-gradient to the Site and is therefore considered to contribute to an on-Site APEC.
PCA Other: Record of Site Condition	South 115 m	Paterson Group completed an RSC for four (4) neighbouring properties in 2019 that were demolished. A new multi-unit building was constructed in place.	The PCA is located up-gradient to the Site and is therefore considered to contribute to an on-Site APEC.

O. Reg 153/04 Schedule D PCA	Location of PCA	Description and Source Information	Contribution to an APEC
PCA Other: Scott's Manufacturing Directory	Southeast 170 m	At 211 Bronson Ave, records of a periodic publisher at a civic/social organization were found. No timeline was given in the records.	The PCA is located up-gradient to the Site and is therefore considered to contribute to an on-Site APEC.
PCA 41: Petroleum Storage Tank and Oil Heating	On-Site	During the interview with the property manager, it is noted that all three (3) properties had heating oil tanks previously that have since been removed.	The PCA is located on the Site and is therefore automatically considered to contribute to an on-Site APEC.
PCA 30: Importation of Fill Materials of Unknown Quality	On-Site	The southwestern portion of the Site includes an asphalted parking and circulation area. It is anticipated that to accommodate this structure, fill material was imported to the property.	The PCA is located on the Site and is therefore automatically considered to contribute to an on-site APEC.
PCA 34: Metal Fabrication	North 300 m	At the west end of Sparks Street and Wellington Street was the Alexander Fleck Foundry. Present in FIPs 1878 to 1963.	This record does not present an APEC to the Site due to the down-gradient location and the inferred groundwater flow.
PCA 59: Wood Treating and Preservative Facility and Bulk Storage of Treated and Preserved Wood Products	Northeast 130 m	A lumber yard located between Slater Street and Maria Street (now Laurier Avenue). Present in FIPs 1901 to 1922.	This record does not present an APEC to the Site due to the trans-gradient location and the inferred groundwater flow.
PCA 59: Wood Treating and Preservative Facility and Bulk Storage of Treated and Preserved Wood Products	North 120 m	A lumber yard located along Commissioners Lane. Present in the 1901 FIP.	This record does not present an APEC to the Site due to the down-gradient location and the inferred groundwater flow.
PCA 34: Metal Fabrication	Northwest 280 m	Chaudiere Machine & Foundry Co was found in the 1901 to the 1922 FIPs.	This record does not present an APEC to the Site due to the down-gradient location and the inferred groundwater flow.

O. Reg 153/04 Schedule D PCA	Location of PCA	Description and Source Information	Contribution to an APEC
PCA 46: Rail Yards, Tracks and Spurs	Northwest 225	Canadian Atlantic Railway located in between the Lett Street and the pumping station was found in the 1901 to the 1963 FIPs.	This record does not present an APEC to the Site due to the down-gradient location and the inferred groundwater flow.
PCA 59: Wood Treating and Preservative Facility and Bulk Storage of Treated and Preserved Wood Products	North 200 m	J.R. Booth Yard was found along the railway in the 1901 to the 1922 FIPs.	This record does not present an APEC to the Site due to the down-gradient location and the inferred groundwater flow.
PCA Other: Factory	Northwest 100 m	A broom factory was located between Wellington Street and Albert Street. Present in FIP 1912.	This record does not present an APEC to the Site due to the down-gradient location and the inferred groundwater flow.
PCA 34: Metal Fabrication	North 300 m	Boiler Works, P.J. Powers Co, located in between Sparks and Wellington Street. Present in the 1912 and 1922 FIPs.	This record does not present an APEC to the Site due to the down-gradient location and the inferred groundwater flow.
PCA 59: Wood Treating and Preservative Facility and Bulk Storage of Treated and Preserved Wood Products	Northwest 260 m	McAuliffe Davis Lumber Co Limited located at the northeast corner of Lett and Fleet Street was found in the 1922 FIP.	This record does not present an APEC to the Site due to the down-gradient location and the inferred groundwater flow.
PCA 29: Glass Manufacturing **PCA 32:** Iron and Steel Manufacturing and Processing	Northwest 160 m	City Iron & Bottle Co. consists of a machine shop, storage, stock/junk piles and a warehouse. Present on the 1922 FIP.	This record does not present an APEC to the Site due to the down-gradient location and the inferred groundwater flow.
PCA 28: Gasoline and Associated Products Storage in Fixed Tanks **PCA 34:** Metal Fabrication	Northwest 165 m	Oxy-Acetylene Welding located in the 1922 FIP.	This record does not present an APEC to the Site due to the down-gradient location and the inferred groundwater flow.
PCA 10: Commercial Autobody Shop	Northwest 260 m	RCMP Garage, includes two (2) garages and an office/warehouse. Present in the 1948 FIP.	This record does not present an APEC to the Site due to the down-gradient location and the inferred groundwater flow.

O. Reg 153/04 Schedule D PCA	Location of PCA	Description and Source Information	Contribution to an APEC
PCA 28: Gasoline and Associated Products Storage in Fixed Tanks	West 165 m	Gasoline Service Station equipped with three (3) underground storage tanks. Present in the 1948 to 1963 FIPs.	This record does not present an APEC to the Site due to the down-gradient location and the inferred groundwater flow.
PCA 34: Metal Fabrication	Northeast 140 m	Castings of Ottawa Ltd. (metal castings) consists of a moulding shop, furnace room, office and storage. Present on the 1948 FIP.	This record does not present an APEC to the Site due to the trans-gradient location and the inferred groundwater flow.
PCA 10: Commercial Autobody Shop **PCA 28:** Gasoline and Associated Products Storage in Fixed Tanks	North 300 m	An automotive repair garage is equipped with two (2) underground storage tanks and gasoline service station. Present on the 1948 FIP.	This record does not present an APEC to the Site due to the down-gradient location and the inferred groundwater flow.
PCA 10: Commercial Autobody Shop **PCA 28:** Gasoline and Associated Products Storage in Fixed Tanks	East 100 m	An automotive repair garage is identified, following Bronson Avenue, and is equipped with an underground storage tank. Present in the 1948 and 1963 FIPs.	This record does not present an APEC to the Site due to the trans-gradient location and the inferred groundwater flow.
PCA 28: Gasoline and Associated Products Storage in Fixed Tanks	East 250 m	Two (2) underground storage tanks are identified at an apartment complex located at the southeast corner of the intersection of Slater Street and Bay Street. Present in the 1948 FIP.	This record does not present an APEC to the Site due to the trans-gradient location and the inferred groundwater flow.
PCA Other: Waste Generation	North 170 m	Five (5) records were found for the Rideau Transit Group, located at 529 Albert Street registered as a waste generator of various classes between 2014 to 2019.	This record does not present an APEC to the Site due to the down-gradient location and the inferred groundwater flow.
PCA Other: Waste Generation	West 90 m	Two (2) records were found for the City of Ottawa Corporate Real Estate Office, located at 555 Albert Street. Registered as waste generators in 2021 to 2022 for light fuels, oil	This record does not present an APEC to the Site due to the trans-gradient location and the inferred groundwater flow.

O. Reg 153/04 Schedule D PCA	Location of PCA	Description and Source Information	Contribution to an APEC
		skimming's, sludges and heavy fuels.	
PCA Other: Waste Generation	Northwest 190 m	Five (5) records were found for the City of Ottawa Transportation, located at 557 Wellington Street. Registered as waste generators between 2011 to 2019 for various waste classes.	This record does not present an APEC to the Site due to the trans-gradient location and the inferred groundwater flow.
PCA Other: Waste Generation	North 170 m	Six (6) records were found at 473 Albert Street for Property Material Management, Rosont Investment Inc., 2164613 Ontario Inc, and HVAC Maximum Heating & Cooling Inc. Registered as waste generators between 1986 to 2011 for various waste classes.	This record does not present an APEC to the Site due to the down-gradient location and the inferred groundwater flow.
PCA Other: Waste Generation	East 250 m	Three (3) records were found for Carleton Condominium Corp., located at 500 Laurier Avenue W. From 2003 to 2010, registered as a generator of aliphatic solvent wastes.	This record does not present an APEC to the Site due to the trans-gradient location and the inferred groundwater flow.
PCA Other: Waste Generation	North 200 m	Three (3) records were found at 434 Queen Street, for Farm Credit Corporation and Tower Committee. Registered as waste generators between 1989 to 2022 for various waste classes.	This record does not present an APEC to the Site due to the down-gradient location and the inferred groundwater flow.
PCA Other: Waste Generation	Northeast 160 m	Fifteen records were found for the Ottawa-Carleton District School Board, located at 440 Albert Street. Registered as waste generators between 1986 to 2022 for various waste classes.	This record does not present an APEC to the Site due to the down-gradient location and the inferred groundwater flow.

O. Reg 153/04 Schedule D PCA	Location of PCA	Description and Source Information	Contribution to an APEC
PCA Other: Waste Generation	Northwest 200 m	One (1) record was found for Donalco Inc., located at 10 Fleet Street. Was registered in 2017 as a generator of inorganic sludges, slurries and solids.	This record does not present an APEC to the Site due to the down-gradient location and the inferred groundwater flow.
PCA Other: Waste Generation	Northwest 170 m	One (1) record was found for the City of Ottawa Pumping Station, located at 3 Fleet Street. In 2013, registered as a generator of light fuels.	This record does not present an APEC to the Site due to the down-gradient location and the inferred groundwater flow.
PCA Other: Waste Generation	North 230 m	One (1) record was found for Gafftech Solutions Inc., located at 443 Queen Street. In 2014, was registered as a generator of aliphatic solvents.	This record does not present an APEC to the Site due to the down-gradient location and the inferred groundwater flow.
PCA Other: Waste Generation	Northwest 280 m	One (1) record was found for Malhorta Construction Ltd., located at 300 Lett Street. In 2015, registered as a generator of light fuels.	This record does not present an APEC to the Site due to the down-gradient location and the inferred groundwater flow.
PCA Other: Waste Generation	East 220 m	Twelve records were found for Ottawa-Carleton District School Board, located at 376 Gloucester Street. Registered as waste generators between 2006 to 2022 for various waste classes.	This record does not present an APEC to the Site due to the trans-gradient location and the inferred groundwater flow.
PCA Other: Waste Generation	North 300 m	One (1) record was found for Cathedral Hill, located at 428 Sparks Street. Registered as a generator in 2021 of waste oils and sludges.	This record does not present an APEC to the Site due to the down-gradient location and the inferred groundwater flow.
PCA Other: Scott's Manufacturing Directory	North 155 m	One (1) record was found for the Planetary Association located at 100 Bronson Ave. Established in 1975, registered as periodical/book publishers, environmental consulting services and a social advocacy organization.	This record does not present an APEC to the Site due to the down-gradient location and the inferred groundwater flow.

O. Reg 153/04 Schedule D PCA	Location of PCA	Description and Source Information	Contribution to an APEC
PCA Other: Spill	East 200 m	Eleven records are listed at 529 Albert Street. The spills that occurred involved the following: concrete admixtures, aluminum sulphate, diesel, petroleum oil, and hydraulic oil.	This record does not present an APEC to the Site due to the trans-gradient location and the inferred groundwater flow.
PCA Other: Spill	North 100 m	One (1) record was found at the intersection of Albert Street and Commissioner Street. In July 1995, an unknown quantity of asphalt sealer leaked from a trailer onto the road.	This record does not present an APEC to the Site due to the down-gradient location and the inferred groundwater flow.
PCA Other: Spill	East 90 m	One (1) record was found in November 2019 was listed at 556 Laurier Avenue W. Due to material failure, 5 L of fuel oil was leaked onto the ground.	This record does not present an APEC to the Site due to the trans-gradient location and the inferred groundwater flow.
PCA Other: Spill	Northeast 95 m	One (1) record was found at 553 Laurier Ave W. In January 1996, due to vandalism, 900 L of furnace oil was leaked into the basement and sanitary sewer works.	This record does not present an APEC to the Site due to the trans-gradient location and the inferred groundwater flow.
PCA Other: Spill	North 130 m	One (1) record was found on Slater Street, between Bronson Ave and Bay St. In November 2008, 20 L of radiator fluid (coolant) was leaked into nearby catch basins due to equipment failure.	This record does not present an APEC to the Site due to the down-gradient location and the inferred groundwater flow.
PCA Other: Spill	West 125 m	Two (2) records were found at 670 Albert Street. In August 2015, 10 L of water and dye solution was spilt. Also in October 2015, 15 L of coolant was leaked into the sewers from an OC Transpo bus.	This record does not present an APEC to the Site due to the trans-gradient location and the inferred groundwater flow.
PCA Other: Spill	North 300 m	Five (5) records were found at the intersection of Wellington Street and Commissioner Street. The spills that occurred involved the following: hydraulic oil,	This record does not present an APEC to the Site due to the down-gradient location and the inferred groundwater flow.

O. Reg 153/04 Schedule D PCA	Location of PCA	Description and Source Information	Contribution to an APEC
		glycol, concrete washer and sediment laden water.	
PCA Other: Spill	West 210 m	Five (5) records were found at 584 Wellington Street. From 2011 to 2016, five (5) spills occurred in this area, including three (3) spills of concrete wash out, a small (1L) diesel spill, a small (2L) oil spill and 30 L of coolant.	This record does not present an APEC to the Site due to the trans-gradient location and the inferred groundwater flow.
PCA Other: Spill	Northwest 180 m	One (1) record was reported from the pumping station located at 10 Fleet Street. In 2011, a sheen was reported on the Ottawa River outside of the pumping station.	This record does not present an APEC to the Site due to the down-gradient location and the inferred groundwater flow.
PCA Other: Spill	North 230 m	One (1) record was found at 443 Queen St W. In November 2014, 1400L of propylene glycol was leaked due to equipment failure.	This record does not present an APEC to the Site due to the down-gradient location and the inferred groundwater flow.
PCA Other: Spill	Northeast 215 m	One (1) record was found at 435 Albert Street. In January 2018, 12 L of coolant leaked from a bus due to operator error.	This record does not present an APEC to the Site due to the trans-gradient location and the inferred groundwater flow.
PCA 34: Metal Fabrication	Northwest 120 m	Ottawa Brass Manufacturing Co. at 542 Wellington Street from 1922 to 1965. Small machine shop and brass works making brass and copper products.	This record does not present an APEC to the Site due to the down-gradient location and the inferred groundwater flow.
PCA 33: Metal Treatment, Coating, Plating and Finishing	Northwest 240 m	Photogelatine Engraving Co. Ltd. at 471 Wellington Street from 1922 to 1940. Small operation, with printers, binders, lithographers, and engravers.	This record does not present an APEC to the Site due to the down-gradient location and the inferred groundwater flow.
PCA 34: Metal Fabrication	East 280 m	W.J. Campbell and Sons, Engineering Works at 478-482 Maria Street from 1878 to 1901. Medium size operation, boilermakers.	This record does not present an APEC to the Site due to the trans-gradient location and the inferred groundwater flow.

O. Reg 153/04 Schedule D PCA	Location of PCA	Description and Source Information	Contribution to an APEC
PCA 34: Metal Fabrication	East 170 m	Ottawa Car Manufacturing Ltd. Brass Foundry at 422-426 Slater Street from 1920 to 1960. Medium size operation, brass foundry for car works/workshop.	This record does not present an APEC to the Site due to the trans-gradient location and the inferred groundwater flow.
PCA 33: Metal Treatment, Coating, Plating and Finishing	East 170 m	Ottawa Car Manufacturing Ltd. Brass Foundry at 422-426 Slater Street from 1920 to 1960. Medium size operation, brass foundry for car works/workshop.	This record does not present an APEC to the Site due to the trans-gradient location and the inferred groundwater flow.
PCA 17: Dye Manufacturing, Processing and Bulk Storage	Northeast 250 m	Dyeing and Cleaning Works at 200 Bay Street from an unknown time. Medium size operation, cleaners and dyers.	This record does not present an APEC to the Site due to the trans-gradient location and the inferred groundwater flow.
PCA 51: Solvent Manufacturing, Processing and Bulk Storage	Northeast 250 m	Dyeing and Cleaning Works at 200 Bay Street from an unknown time. Medium size operation, cleaners and dyers.	This record does not present an APEC to the Site due to the trans-gradient location and the inferred groundwater flow.
PCA 34: Metal Fabrication	North 300 m	Vulcan Iron Works at 416-428 Wellington Street from 1865 to 1945. Large operation, founders and machinists, boilermakers	This record does not present an APEC to the Site due to the down-gradient location and the inferred groundwater flow.
PCA Other: Manufacturing Facility	North 300 m	David Manchester, Clothing Manufacturer at 440-442 Wellington Street from 1885 to 1900. Small manufacturer of ready-made clothing includes a woolen and carding mill.	This record does not present an APEC to the Site due to the down-gradient location and the inferred groundwater flow.
PCA 34: Metal Fabrication	North 300 m	P.J. Powers & Co. Ltd. / Vulcan Boiler Works at 430-434 Wellington Street from 1890 to 1945. Large operation, boilermakers, boat builders, and machinists.	This record does not present an APEC to the Site due to the down-gradient location and the inferred groundwater flow.
PCA 58: Waste Disposal and Waste Management, including thermal	Northeast 750 m	There was an old A5 waste disposal site near the Supreme Court Building that closed in 1944.	This record does not present an APEC to the Site due to the trans-gradient location and the inferred groundwater flow.

O. Reg 153/04 Schedule D PCA	Location of PCA	Description and Source Information	Contribution to an APEC
treatment, landfilling and transfer of waste, other than use of bio soils as soil conditioners			
PCA 58: Waste Disposal and Waste Management, including thermal treatment, landfilling and transfer of waste, other than use of bio soils as soil conditioners	West 560 m	There was an old A5 waste disposal Site on Broad Street, in the LeBreton Flats that closed in 1920.	This record does not present an APEC to the Site due to the down-gradient location and the inferred groundwater flow.
PCA 58: Waste Disposal and Waste Management, including thermal treatment, landfilling and transfer of waste, other than use of bio soils as soil conditioners	West 800 m	There was an old A5 waste disposal Site in the LeBreton Flats that closed in 1964.	This record does not present an APEC to the Site due to the down-gradient location and the inferred groundwater flow.

7.3 Areas of Potential Environmental Concern

Based on the PCAs noted in Section 6.2 above, the following APECs on the subject Site were identified and are presented in **Figure 4**:

Table 16: Areas of Potential Environmental Concern (APEC)

EC	Location	Comments	Contaminants of Potential Concern	Media Potentially Impacted
APEC 1	South 220 m	To address the impacts from a spill of a hydraulic oil spill from a garbage truck.	VOCs, PHCs, metals and PAHs	Soil and Groundwater
APEC 2	South 250 m	To address the impacts from a leak of furnace oil into the ground from a UST	VOCs, PHCs, metals and PAHs	Groundwater
APEC 3	On-Site	To address possible impacts associated with historical waste generation on-Site of light fuels	VOCs, PHCs, metals, PAHs and sulfur	Soil and Groundwater
APEC 4	Southeast 100 m	To address possible impacts associated with an up-gradient historical waste generation of PCBs, inorganics, paint, pigments and coating residues, oil skimmings and sludges.	PCBs, VOCs, PHCs, metals and PAHs	Groundwater
APEC 5	Southeast 170 m	To address possible impacts associated with an up-gradient historical waste generation of inorganic and organic lab chemicals, petroleum distillates, aliphatic solvents, alkaline wastes, oils and lubricants.	PCBs, VOCs, PHCs, metals, PAH, chlorides, nitrates, sulfates, general Inorganics	Groundwater
APEC 6	South 60 m	To address possible impacts associated with an up-gradient historical waste generation of pathological wastes, paint, pigments, coating residues, inorganic and organic lab chemicals, aliphatic solvents, petroleum distillates, pharmaceuticals, acid waste, alkaline wastes, waste oils and lubricants, photo processing wastes, heavy fuels, waste compressed gases, light fuels, oil skimmings, sludges.	PAHs, VOCs, PHCs, metals, general inorganics and PCBs	Groundwater

APEC 7	Southeast 170 m	To address possible impacts associated with the historical up-gradient manufacturer/publisher	PAHs, VOCs, PHCs, PCBs, and metals	Groundwater
APEC 8	On-Site	To address possible impacts associated with the heating oil tanks that were previously present in each of the Phase One properties. The tanks have now since been removed.	PAHs, VOCs, BTEX, PHCs, metals, general inorganics and PCBs	Soil and groundwater
APEC 9	On-Site	To address possible impacts associated with possible fill material used to accommodate the parking/driveway area at the southwest corner of 593 Laurier Ave. W.	PAHs, VOCs, PHCs and metals	Soil and groundwater

Notes : PEC – Potential Environmental Concern
PHC – Petroleum Hydrocarbons
PAH – Polycyclic Aromatic Hydrocarbons
VOC – Volatile Organic Compounds

1 - Area of Potential Environmental Concern (APEC) means the area on, in, or under a Phase One Property where one or more contaminants are potentially present, as determined through the Phase One ESA, including through:

(a) Identification of past or present uses on, in, or under the Phase One Property and

(b) Identification of potentially contaminating activity.

2 - Potentially Contaminating Activity means a use or activity set out in Column A of Table 2 of Schedule D that is occurring or has occurred in a Phase One Study Area

3 - When completing this column, identify all contaminants of potential concern using the Method Groups as identified in the "Protocol for in the Assessment of Properties under Part XV.1 of the Environmental Protection Act, March 9, 2004, amended as of July 1, 2011,

7.4 PCA Exclusion Rationale

As part of this Phase One ESA, additional PCAs were encountered in the vicinity of the Site through the records retrieved. However, select PCAs encountered have been excluded as actual PCAs to the Phase One ESA Property. Exclusion of a PCA is often related to the location of the PCA in relation to the Phase One Property, the direction of groundwater flow, and the results from previous environmental reports pertaining to the Phase One Property (if any). The records excluded are summarized above in previous sections, in addition to the general rationale for their respective exclusion.

Table 18: Potential Contaminating Activity (PCA) Exclusion Rationale

O. Reg 153/04 Schedule D PCA	Location of PCA	Description and Source Information	Rationale
PCA 34: Metal Fabrication	North 300 m	At the west end of Sparks Street and Wellington Street was the Alexander Fleck Foundry. Present in FIPs 1878 to 1963.	This record does not present an APEC to the Site due to the down-gradient location and the inferred groundwater flow.
PCA 59: Wood Treating and Preservative Facility and Bulk Storage of Treated and Preserved Wood Products	Northeast 130 m	A lumber yard located between Slater Street and Maria Street (now Laurier Avenue). Present in FIPs 1901 to 1922.	This record does not present an APEC to the Site due to the trans-gradient location and the inferred groundwater flow.
PCA 59: Wood Treating and Preservative Facility and Bulk Storage of Treated and Preserved Wood Products	North 120 m	A lumber yard located along Commissioners Lane. Present in the 1901 FIP.	This record does not present an APEC to the Site due to the down-gradient location and the inferred groundwater flow.
PCA 34: Metal Fabrication	Northwest 280 m	Chaudiere Machine & Foundry Co was found in the 1901 to the 1922 FIPs.	This record does not present an APEC to the Site due to the down-gradient location and the inferred groundwater flow.
PCA 46: Rail Yards, Tracks and Spurs	Northwest 225	Canadian Atlantic Railway located in between the Lett Street and the pumping station was found in the 1901 to the 1963 FIPs.	This record does not present an APEC to the Site due to the down-gradient location and the inferred groundwater flow.
PCA 59: Wood Treating and Preservative Facility and Bulk Storage of Treated and Preserved Wood Products	North 200 m	J.R. Booth Yard was found along the railway in the 1901 to the 1922 FIPs.	This record does not present an APEC to the Site due to the down-gradient location and the inferred groundwater flow.

PCA Other: Factory	Northwest 100 m	A broom factory was located between Wellington Street and Albert Street. Present in FIP 1912.	This record does not present an APEC to the Site due to the down-gradient location and the inferred groundwater flow.
PCA 34: Metal Fabrication	North 300 m	Boiler Works, P.J. Powers Co, located in between Sparks and Wellington Street. Present in the 1912 and 1922 FIPs.	This record does not present an APEC to the Site due to the down-gradient location and the inferred groundwater flow.
PCA 59: Wood Treating and Preservative Facility and Bulk Storage of Treated and Preserved Wood Products	Northwest 260 m	McAuliffe Davis Lumber Co Limited located at the northeast corner of Lett and Fleet Street was found in the 1922 FIP.	This record does not present an APEC to the Site due to the down-gradient location and the inferred groundwater flow.
PCA 29: Glass Manufacturing	Northwest 160 m	City Iron & Bottle Co. consists of a machine shop, storage, stock/junk piles and a warehouse. Present on the 1922 FIP.	This record does not present an APEC to the Site due to the down-gradient location and the inferred groundwater flow.
PCA 32: Iron and Steel Manufacturing and Processing	Northwest 160 m	City Iron & Bottle Co. consists of a machine shop, storage, stock/junk piles and a warehouse. Present on the 1922 FIP.	This record does not present an APEC to the Site due to the down-gradient location and the inferred groundwater flow.
PCA 28: Gasoline and Associated Products Storage in Fixed Tanks	Northwest 165 m	Oxy-Acetylene Welding located in the 1922 FIP.	This record does not present an APEC to the Site due to the down-gradient location and the inferred groundwater flow.
PCA 34: Metal Fabrication	Northwest 165 m	Oxy-Acetylene Welding located in the 1922 FIP.	This record does not present an APEC to the Site due to the down-gradient location and the inferred groundwater flow.
PCA 10: Commercial Autobody Shop	Northwest 260 m	RCMP Garage, includes two (2) garages and an office/warehouse. Present in the 1948 FIP.	This record does not present an APEC to the Site due to the down-gradient location and the inferred groundwater flow.
PCA 28: Gasoline and Associated Products Storage in Fixed Tanks	West 165 m	Gasoline Service Station equipped with three (3) underground storage tanks. Present in the 1948 to 1963 FIPs.	This record does not present an APEC to the Site due to the down-gradient location and the inferred groundwater flow.

PCA 34: Metal Fabrication	Northeast 140 m	Castings of Ottawa Ltd. (metal castings) consists of a moulding shop, furnace room, office and storage. Present on the 1948 FIP.	This record does not present an APEC to the Site due to the trans-gradient location and the inferred groundwater flow.
PCA 10: Commercial Autobody Shop	North 300 m	An automotive repair garage is equipped with two (2) underground storage tanks and gasoline service station. Present on the 1948 FIP.	This record does not present an APEC to the Site due to the down-gradient location and the inferred groundwater flow.
PCA 28: Gasoline and Associated Products Storage in Fixed Tanks	North 300 m	An automotive repair garage is equipped with two (2) underground storage tanks and gasoline service station. Present on the 1948 FIP.	This record does not present an APEC to the Site due to the down-gradient location and the inferred groundwater flow.
PCA 10: Commercial Autobody Shop	East 100 m	An automotive repair garage is identified, following Bronson Avenue, and is equipped with an underground storage tank. Present in the 1948 and 1963 FIPs.	This record does not present an APEC to the Site due to the trans-gradient location and the inferred groundwater flow.
PCA 28: Gasoline and Associated Products Storage in Fixed Tanks	East 100 m	An automotive repair garage is identified, following Bronson Avenue, and is equipped with an underground storage tank. Present in the 1948 and 1963 FIPs.	This record does not present an APEC to the Site due to the trans-gradient location and the inferred groundwater flow.
PCA 28: Gasoline and Associated Products Storage in Fixed Tanks	East 250 m	Two (2) underground storage tanks are identified at an apartment complex located at the southeast corner of the intersection of Slater Street and Bay Street. Present in the 1948 FIP.	This record does not present an APEC to the Site due to the trans-gradient location and the inferred groundwater flow.
PCA Other: Waste Generation	North 170 m	Five (5) records were found for the Rideau Transit Group, located at 529 Albert Street registered as a waste generator of various classes between 2014 to 2019.	This record does not present an APEC to the Site due to the down-gradient location and the inferred groundwater flow.
PCA Other: Waste Generation	West 90 m	Two (2) records were found for the City of Ottawa Corporate Real Estate Office, located at 555 Albert Street. Registered as waste generators in 2021 to 2022 for light fuels, oil skimming's, sludges and heavy fuels.	This record does not present an APEC to the Site due to the trans-gradient location and the inferred groundwater flow.

PCA Other: Waste Generation	Northwest 190 m	Five (5) records were found for the City of Ottawa Transportation, located at 557 Wellington Street. Registered as waste generators between 2011 to 2019 for various waste classes.	This record does not present an APEC to the Site due to the trans-gradient location and the inferred groundwater flow.
PCA Other: Waste Generation	North 170 m	Six (6) records were found at 473 Albert Street for Property Material Management, Rosont Investment Inc., 2164613 Ontario Inc, and HVAC Maximum Heating & Cooling Inc. Registered as waste generators between 1986 to 2011 for various waste classes.	This record does not present an APEC to the Site due to the down-gradient location and the inferred groundwater flow.
PCA Other: Waste Generation	East 250 m	Three (3) records were found for Carleton Condominium Corp., located at 500 Laurier Avenue W. From 2003 to 2010, registered as a generator of aliphatic solvent wastes.	This record does not present an APEC to the Site due to the trans-gradient location and the inferred groundwater flow.
PCA Other: Waste Generation	North 200 m	Three (3) records were found at 434 Queen Street, for Farm Credit Corporation and Tower Committee. Registered as waste generators between 1989 to 2022 for various waste classes.	This record does not present an APEC to the Site due to the down-gradient location and the inferred groundwater flow.
PCA Other: Waste Generation	Northeast 160 m	Fifteen records were found for the Ottawa-Carleton District School Board, located at 440 Albert Street. Registered as waste generators between 1986 to 2022 for various waste classes.	This record does not present an APEC to the Site due to the down-gradient location and the inferred groundwater flow.
PCA Other: Waste Generation	Northwest 200 m	One (1) record was found for Donalco Inc., located at 10 Fleet Street. Was registered in 2017 as a generator of inorganic sludges, slurries and solids.	This record does not present an APEC to the Site due to the down-gradient location and the inferred groundwater flow.
PCA Other: Waste Generation	Northwest 170 m	One (1) record was found for the City of Ottawa Pumping Station, located at 3 Fleet Street. In 2013, registered as a generator of light fuels.	This record does not present an APEC to the Site due to the down-gradient location and the inferred groundwater flow.

PCA Other: Waste Generation	North 230 m	One (1) record was found for Gafftech Solutions Inc., located at 443 Queen Street. In 2014, was registered as a generator of aliphatic solvents.	This record does not present an APEC to the Site due to the down-gradient location and the inferred groundwater flow.
PCA Other: Waste Generation	Northwest 280 m	One (1) record was found for Malhorta Construction Ltd., located at 300 Lett Street. In 2015, registered as a generator of light fuels.	This record does not present an APEC to the Site due to the down-gradient location and the inferred groundwater flow.
PCA Other: Waste Generation	East 220 m	Twelve records were found for Ottawa-Carleton District School Board, located at 376 Gloucester Street. Registered as waste generators between 2006 to 2022 for various waste classes.	This record does not present an APEC to the Site due to the trans-gradient location and the inferred groundwater flow.
PCA Other: Waste Generation	North 300 m	One (1) record was found for Cathedral Hill, located at 428 Sparks Street. Registered as a generator in 2021 of waste oils and sludges.	This record does not present an APEC to the Site due to the down-gradient location and the inferred groundwater flow.
PCA Other: Scott's Manufacturing Directory	North 155 m	One (1) record was found for the Planetary Association located at 100 Bronson Ave. Established in 1975, registered as periodical/book publishers, environmental consulting services and a social advocacy organization.	This record does not present an APEC to the Site due to the down-gradient location and the inferred groundwater flow.
PCA Other: Spill	East 200 m	Eleven records are listed at 529 Albert Street. The spills that occurred involved the following: concrete admixtures, aluminum sulphate, diesel, petroleum oil, and hydraulic oil.	This record does not present an APEC to the Site due to the trans-gradient location and the inferred groundwater flow.
PCA Other: Spill	North 100 m	One (1) record was found at the intersection of Albert Street and Commissioner Street. In July 1995, an unknown quantity of asphalt sealer leaked from a trailer onto the road.	This record does not present an APEC to the Site due to the down-gradient location and the inferred groundwater flow.
PCA Other: Spill	East 90 m	One (1) record was found in November 2019 was listed at 556 Laurier Avenue W. Due to material failure, 5 L of fuel oil was leaked onto the ground.	This record does not present an APEC to the Site due to the trans-gradient location and the inferred groundwater flow.

PCA Other: Spill	Northeast 95 m	One (1) record was found at 553 Laurier Ave W. In January 1996, due to vandalism, 900 L of furnace oil was leaked into the basement and sanitary sewer works.	This record does not present an APEC to the Site due to the trans-gradient location and the inferred groundwater flow.
PCA Other: Spill	North 130 m	One (1) record was found on Slater Street, between Bronson Ave and Bay St. In November 2008, 20 L of radiator fluid (coolant) was leaked into nearby catch basins due to equipment failure.	This record does not present an APEC to the Site due to the down-gradient location and the inferred groundwater flow.
PCA Other: Spill	West 125 m	Two (2) records were found at 670 Albert Street. In August 2015, 10 L of water and dye solution was spilt. Also in October 2015, 15 L of coolant was leaked into the sewers from an OC Transpo bus.	This record does not present an APEC to the Site due to the trans-gradient location and the inferred groundwater flow.
PCA Other: Spill	North 300 m	Five (5) records were found at the intersection of Wellington Street and Commissioner Street. The spills that occurred involved the following: hydraulic oil, glycol, concrete washer and sediment laden water.	This record does not present an APEC to the Site due to the down-gradient location and the inferred groundwater flow.
PCA Other: Spill	West 210 m	Five (5) records were found at 584 Wellington Street. From 2011 to 2016, five (5) spills occurred in this area, including three (3) spills of concrete wash out, a small (1L) diesel spill, a small (2L) oil spill and 30 L of coolant.	This record does not present an APEC to the Site due to the trans-gradient location and the inferred groundwater flow.
PCA Other: Spill	Northwest 180 m	One (1) record was reported from the pumping station located at 10 Fleet Street. In 2011, a sheen was reported on the Ottawa River outside of the pumping station.	This record does not present an APEC to the Site due to the down-gradient location and the inferred groundwater flow.
PCA Other: Spill	North 230 m	One (1) record was found at 443 Queen St W. In November 2014, 1400L of propylene glycol was leaked due to equipment failure.	This record does not present an APEC to the Site due to the down-gradient location and the inferred groundwater flow.

PCA Other: Spill	Northeast 215 m	One (1) record was found at 435 Albert Street. In January 2018, 12 L of coolant leaked from a bus due to operator error.	This record does not present an APEC to the Site due to the trans-gradient location and the inferred groundwater flow.
PCA 34: Metal Fabrication	Northwest 120 m	Ottawa Brass Manufacturing Co. at 542 Wellington Street from 1922 to 1965. Small machine shop and brass works making brass and copper products.	This record does not present an APEC to the Site due to the down-gradient location and the inferred groundwater flow.
PCA 33: Metal Treatment, Coating, Plating and Finishing	Northwest 240 m	Photogelatine Engraving Co. Ltd. at 471 Wellington Street from 1922 to 1940. Small operation, with printers, binders, lithographers, and engravers.	This record does not present an APEC to the Site due to the down-gradient location and the inferred groundwater flow.
PCA 34: Metal Fabrication	East 280 m	W.J. Campbell and Sons, Engineering Works at 478-482 Maria Street from 1878 to 1901. Medium size operation, boilermakers.	This record does not present an APEC to the Site due to the trans-gradient location and the inferred groundwater flow.
PCA 34: Metal Fabrication	East 170 m	Ottawa Car Manufacturing Ltd. Brass Foundry at 422-426 Slater Street from 1920 to 1960. Medium size operation, brass foundry for car works/workshop.	This record does not present an APEC to the Site due to the trans-gradient location and the inferred groundwater flow.
PCA 33: Metal Treatment, Coating, Plating and Finishing	East 170 m	Ottawa Car Manufacturing Ltd. Brass Foundry at 422-426 Slater Street from 1920 to 1960. Medium size operation, brass foundry for car works/workshop.	This record does not present an APEC to the Site due to the trans-gradient location and the inferred groundwater flow.
PCA 17: Dye Manufacturing, Processing and Bulk Storage	Northeast 250 m	Dyeing and Cleaning Works at 200 Bay Street from an unknown time. Medium size operation, cleaners and dyers.	This record does not present an APEC to the Site due to the trans-gradient location and the inferred groundwater flow.
PCA 51: Solvent Manufacturing, Processing and Bulk Storage	Northeast 250 m	Dyeing and Cleaning Works at 200 Bay Street from an unknown time. Medium size operation, cleaners and dyers.	This record does not present an APEC to the Site due to the trans-gradient location and the inferred groundwater flow.
PCA 34: Metal Fabrication	North 300 m	Vulcan Iron Works at 416-428 Wellington Street from 1865 to 1945. Large operation, founders and machinists, boilermakers	This record does not present an APEC to the Site due to the down-gradient location and the inferred groundwater flow.

PCA Other: Manufacturing Facility	North 300 m	David Manchester, Clothing Manufacturer at 440-442 Wellington Street from 1885 to 1900. Small manufacturer of ready-made clothing includes a woolen and carding mill.	This record does not present an APEC to the Site due to the down-gradient location and the inferred groundwater flow.
PCA 34: Metal Fabrication	North 300 m	P.J. Powers & Co. Ltd. / Vulcan Boiler Works at 430-434 Wellington Street from 1890 to 1945. Large operation, boilermakers, boat builders, and machinists.	This record does not present an APEC to the Site due to the down-gradient location and the inferred groundwater flow.
PCA 58: Waste Disposal and Waste Management, including thermal treatment, landfilling and transfer of waste, other than use of bio soils as soil conditioners	Northeast 750 m	There was an old A5 waste disposal site near the Supreme Court Building that closed in 1944.	This record does not present an APEC to the Site due to the trans-gradient location and the inferred groundwater flow.
PCA 58: Waste Disposal and Waste Management, including thermal treatment, landfilling and transfer of waste, other than use of bio soils as soil conditioners	West 560 m	There was an old A5 waste disposal Site on Broad Street, in the LeBreton Flats that closed in 1920.	This record does not present an APEC to the Site due to the down-gradient location and the inferred groundwater flow.
PCA 58: Waste Disposal and Waste Management, including thermal treatment, landfilling and transfer of waste, other than use of bio soils as soil conditioners	West 800 m	There was an old A5 waste disposal Site in the LeBreton Flats that closed in 1964.	This record does not present an APEC to the Site due to the down-gradient location and the inferred groundwater flow.

7.5 Uncertainties or Absence of Information

The City of Ottawa was contacted on August 19th, 2024, to obtain available information for the Site and surrounding areas through their Historical Land Use Inventory (HLUI). At the time of this report, a response from the City is still pending. When the HLUI request is returned, it will be forwarded to the client for appending to this report.

Based on the body of information acquired, it is considered that the absence of this information should not likely affect the final conclusion of the Phase One ESA. LRL will review the responses from the outstanding regulatory requests upon their receipt. Should the response affect the findings of this Phase One ESA, it will be forwarded to the client. There were no material

deviations to the Phase One ESA requirements set out in O. Reg. 153/04 that would cause uncertainty or absence of information that would affect the validity of the Phase One Conceptual Site Model or the findings of this Phase One ESA.

7.6 Phase One Conceptual Site Model

7.6.1 Conceptual Site Model Drawing

The location of the Site is shown in the attached **Figure 1** and the current layout of the Site is shown in the attached **Figure 2**. PCAs and APECs are shown in the included **Figure 3**, and **Figure 4**, respectively.

7.6.2 Description and Assessment

The PCAs identified on the Phase One Property, as well as those identified within the Phase One Study Area, were recognized through the records review, interview, and Site reconnaissance. A total of seven (7) PCAs were identified. They are further summarized below in **Table 17** as follows:

Table 17: Summary of Conceptual Site Model – PCAs

APEC No.	O. Reg 153/04 Schedule D PCA	Direction from Phase One Property	Approximate Distance from Phase One Property (m)	Source Information	Remarks	APEC	Rationale
1	**PCA Other:** Spill	South	220 m	Ecolog ERIS	28 Primrose Ave. In 2002, a garbage truck leaked an unknown amount of hydraulic oil.	Southern portion of the Site	Potential impact on soil and groundwater
2	**PCA Other:** Spill	South	250 m	Ecolog ERIS	54 Primrose Ave. In 2008, an unknown amount of furnace oil leaked into the ground from a UST.	Southern portion of the Site	Potential impact on soil and groundwater
3	**PCA Other:** Waste Generation	On-Site	0	Ecolog ERIS	In 2022, the Dalhousie Housing Co-op registered as a waste generator of light fuels.	Entirety of the Site	Potential impact on soil and groundwater
4	**PCA Other:** Waste Generation	Southeast	100 m	Ecolog ERIS	111-440 Gloucester St. Between 2002 and 2018, the Bronson Place registered as a waste generator of various classes.	Eastern portion of the Site	Potential impact on soil and groundwater
5	**PCA Other:** Waste Generation	Southeast	170 m	Ecolog ERIS	Between 1986 and 2021, the Bronson Centre registered as a waste generator of various classes.	Eastern portion of the Site	Potential impact on soil and groundwater
6	**PCA Other:** Waste Generation	South	60 m	Ecolog ERIS	Between 1986 and 2020, St Vincent Hospital registered as a waste generator of various classes.	Western portion of the Site	Potential impact on soil and groundwater

APEC No.	O. Reg 153/04 Schedule D PCA	Direction from Phase One Property	Approximate Distance from Phase One Property (m)	Source Information	Remarks	APEC	Rationale
7	**PCA Other:** Scott's Manufacturing Directory	Southeast	170 m	Ecolog ERIS	Records of a periodic publisher at a civic/social organization were found. No timeline was given in the records.	Eastern portion of the Site	Potential impact on soil and groundwater
8	**PCA 41:** Petroleum Storage Tank and Oil Heating	On-Site	0	Site Interview	In the interview with the property manager, all three (3) properties had heating oil tanks previously that have since been removed.	Entirety of the Site	Potential impact on soil and groundwater
9	**PCA 30:** Importation of Fill Materials of Unknown Quality	On-Site	0	Site Visit	The Site has an asphalted parking and circulation area. It is anticipated that to fill material was imported to the property.	Entirety of the Site	Potential impact on soil and groundwater

7.6.3 Contaminants of Potential Concern

The contaminates of potential concern related to the identified PCAs are as follows:

- Polycyclic Aromatic Hydrocarbons (PAHs);
- Metals;
- General Inorganics;
- Nitrite, Nitrate, Sulphate;
- Polychlorinated Biphenyls (PCBs);
- Volatile Organic Compounds (VOCs);
- Petroleum Hydrocarbons (PHCs)– F1 through F4

7.6.4 Potential for Underground Utilities to Influence the Transportation and Distribution of Contaminates

As described in Section 0, the underground utilities present on the Phase One ESA Site include Municipal Water Supply Lines and Sanitary Sewer Lines, Hydro Ottawa Infrastructure, and Natural Gas Lines. All of these lines are found throughout the Site.

7.6.5 Available Regional or Site-Specific Geological or Hydrogeological Information

The Phase One ESA Site is found to have generalized surficial geology consisting of glacial Deposits: till, plain; local relief less than 5 m. Generalized bedrock geology is found to be the Ottawa/Eastview Formation which includes dark grey almost black limestone and limestone with some shaly partings: some sandstone in basal part.

According to available MECP water well records, bedrock is found to be between approximate 1.0 and 5.0 m below grade.

Based on available interactive mapping systems, including *The Atlas of Canada – Toporama*, the groundwater flow direction is interpreted to be to the north towards the Ottawa River, located approximately 0.56 km north of the Site.

8 CONCLUSIONS

The Conceptual Site Model shows nine (9) PCAs on and surrounding the property, which have been based on consideration of groundwater flow direction and general attributes of the corresponding records or products identified. The PCAs that affect the Phase One Property include three (3) on-Site PCAs, namely PCA Other for waste generation, PCA 30, which is the importation of fill material of unknown quality and PCA 41 for the previous heating oil tanks that were present. The remaining PCAs are represented by **PCA Other** for Waste Generators, Spills, and Manufacturing Facilities. Each of the PCAs is a contributor to the generated onsite Areas of Potential Environmental Concern (APECs).

APEC 1 was generated due to the presence of PCA Other : Spill for a hydraulic oil spill which occurred approximately 220 m south of the Site according to records available through the Ecolog ERIS report.

APEC 2 was generated due to the record of a previous furnace oil leak at the property located approximately 250 m south of the Site, PCA Other : Spill. The incident record was retrieved through the Ecolog ERIS report.

APEC 3 was generated due to the presence of PCA Other : Waste Generator at the Site. According to available records retrieved through Ecolog ERIS, the Site was registered historically as a generator of light fuels.

APEC 4 was generated due to the presence of PCA Other : Waste Generator for the property located approximately 100 m southeast. According to the Ecolog ERIS report, the facility was listed as a waste generator of PCBs, inorganics, paint, pigments and coating residues, oil skimmings and sludges.

APEC 5 was generated due to the presence of PCA Other : Waste Generator for the property located approximately 170 m southeast. According to the Ecolog ERIS report, the facility was listed as a waste generator of inorganic and organic lab chemicals, petroleum distillates, aliphatic solvents, alkaline wastes, oils and lubricants.

APEC 6 was generated due to the presence of PCA Other : Waste Generator for the property located approximately 60 m south. According to the Ecolog ERIS report, the facility was listed as a waste generator of pathological wastes, paint, pigments, coating residues, inorganic and organic lab chemicals, aliphatic solvents, petroleum distillates, pharmaceuticals, acid waste, alkaline wastes, waste oils and lubricants, photo processing wastes, heavy fuels, waste compressed gases, light fuels, oil skimmings, sludges.

APEC 7 was generated to address the previous up-gradient manufacturer/publisher identified through Ecolog ERIS reports for the property located approximately 170 m southeast.

APEC 8 was generated due to the PCA 41 for the former presence of heating oil tanks in each of the Phase One properties according to the Site Interview.

APEC 9 was generated due to the presence of PCA 30 for the possible fill material used to accommodate the parking circulation area at one of the Phase One properties based on the Site Visit.

The general extents of the APECs are shown in **Figure 4.**

9 LIMITATIONS AND USE OF REPORT

The results of this Phase One ESA should not be considered a warranty that the subject property is free from all contaminants from former and current practices other than those noted in this report, nor that all compliance issues have been addressed.

The findings contained in this report are based on data and information collected during the Phase One ESA of the subject property conducted by LRL Associates Ltd. The conclusions and recommendations are based solely on-Site conditions encountered at the time of our inspection on August 14th, 2024, supplemented by historical information and data obtained as described in this report. No assurance is made regarding changes in conditions subsequent to the time of this investigation. If additional information is discovered or obtained, LRL Associates Ltd. should be requested to re-evaluate the conclusions presented in this report and to provide amendments as required.

In evaluating the subject property, LRL Associates Ltd. has relied in good faith on information provided by individuals, as noted in this report. We assume that the information provided is factual and accurate. We accept no responsibility for any deficiencies, misstatements or inaccuracies contained in this report as a result of omissions, misinterpretation or fraudulent acts of the persons contacted.

This report is intended for the sole use of Heritage Investments Ltd. and their authorized agents. LRL Associates Ltd. will not be responsible for any use of the information contained within this report by any third party.

In addition, LRL Associates Ltd. will not be responsible for the real or perceived decrease in the property value, its saleability or ability to gain financing, through the reporting of information.

Yours truly,
LRL Associates Ltd.

Jessica Arthurs
Environmental Engineering Manager

John (Gianni) Lametti, P. Eng. QP_{ESA}
Environmental Engineer

10 REFERENCES

1988 Mapping and Assessment of Former Industrial Sites, City of Ottawa, by Intera Technologies Ltd. (1988 Intera Report).

Canadian Standards Association, Z768-01 Phase I Environmental Site Assessment, November 2001.

City of Ottawa Interactive Map accessed through: http://maps.ottawa.ca/geoottawa/

Harrison, J.E., 1976, Generalized Bedrock Geology, Ottawa-Hull, Ontario and Quebec, Geological Survey of Canada, Map 1508A, Scale 1:125,000.

LRL Associates Ltd., Phase I Environmental Site Assessment, 593 Laurier Avenue West, Ottawa, Ontario, dated July 15, 2019 (Revised September 4, 2020).

LRL Associates Ltd., Phase II Environmental Site Assessment, 593 Laurier Avenue West, Ottawa, Ontario, dated November 7, 2019 (Revised September 4, 2020).

LRL Associates Ltd., Contamination Delineation, 593 Laurier Avenue West, Ottawa, Ontario, dated November 8, 2019.

LRL Associates Ltd., Geotechnical Investigation, 593 Laurier Avenue West, Ottawa, Ontario, dated June 2019, Revised May 2022.

Ministry of Environment, Conservations and Parks, Ontario Regulation 153/04: Records of Site Condition – Part XV.1 of the Environmental Protection Act, as amended.

Ministry of Environment and Energy, Coal Tar Site Investigations 1986 – 1995, January 1997.

Ontario Well Records Map accessed though: https://www.ontario.ca/environment-and-energy/map-well-records

Ontario Regulation 153/04, amended to O. Reg. 269/11 made under the Environmental Protection Act, *Record of Site Conditions – Part X.1 of the Environmental Protection Act*, Jul 1, 2011.

Ontario Ministry of the Environment, Soil, Groundwater and Sediment Standards for Use Under Part XV.1 of the Environmental Protection Act, April 15, 2011.

St-Onge, D.A., (compilation), 2009, Surficial Geology, Lower Ottawa Valley, Ontario-Quebec, Geological Survey of Canada, Map 2140A, Scale 1:125,000.

The Canadian County Atlas Digital Project accessed through: In Search of Your Canadian Past: The Canadian County Atlas Digital Project (mcgill.ca)

Waste Management Branch, Ontario Ministry of the Environment, Waste Disposal Site Inventory, June 19, 1991.

FIGURES

LRL
ENGINEERING | INGÉNIERIE
5430 Canotek Road | Ottawa, ON, K1J 9G2
www.lrl.ca | (613) 842-3434

PROJECT

PHASE ONE
ENVIRONMENTAL SITE ASSESSMENT
593, 601 & 603 LAURIER AVENUE W,
OTTAWA, ONTARIO

DRAWING TITLE

SITE LOCATION
(NOT TO SCALE)
SOURCE: GEOOTTAWA

CLIENT

HERITAGE INVESTMENTS LTD.

DATE

OCTOBER 2024

PROJECT

240447

FIGURE1

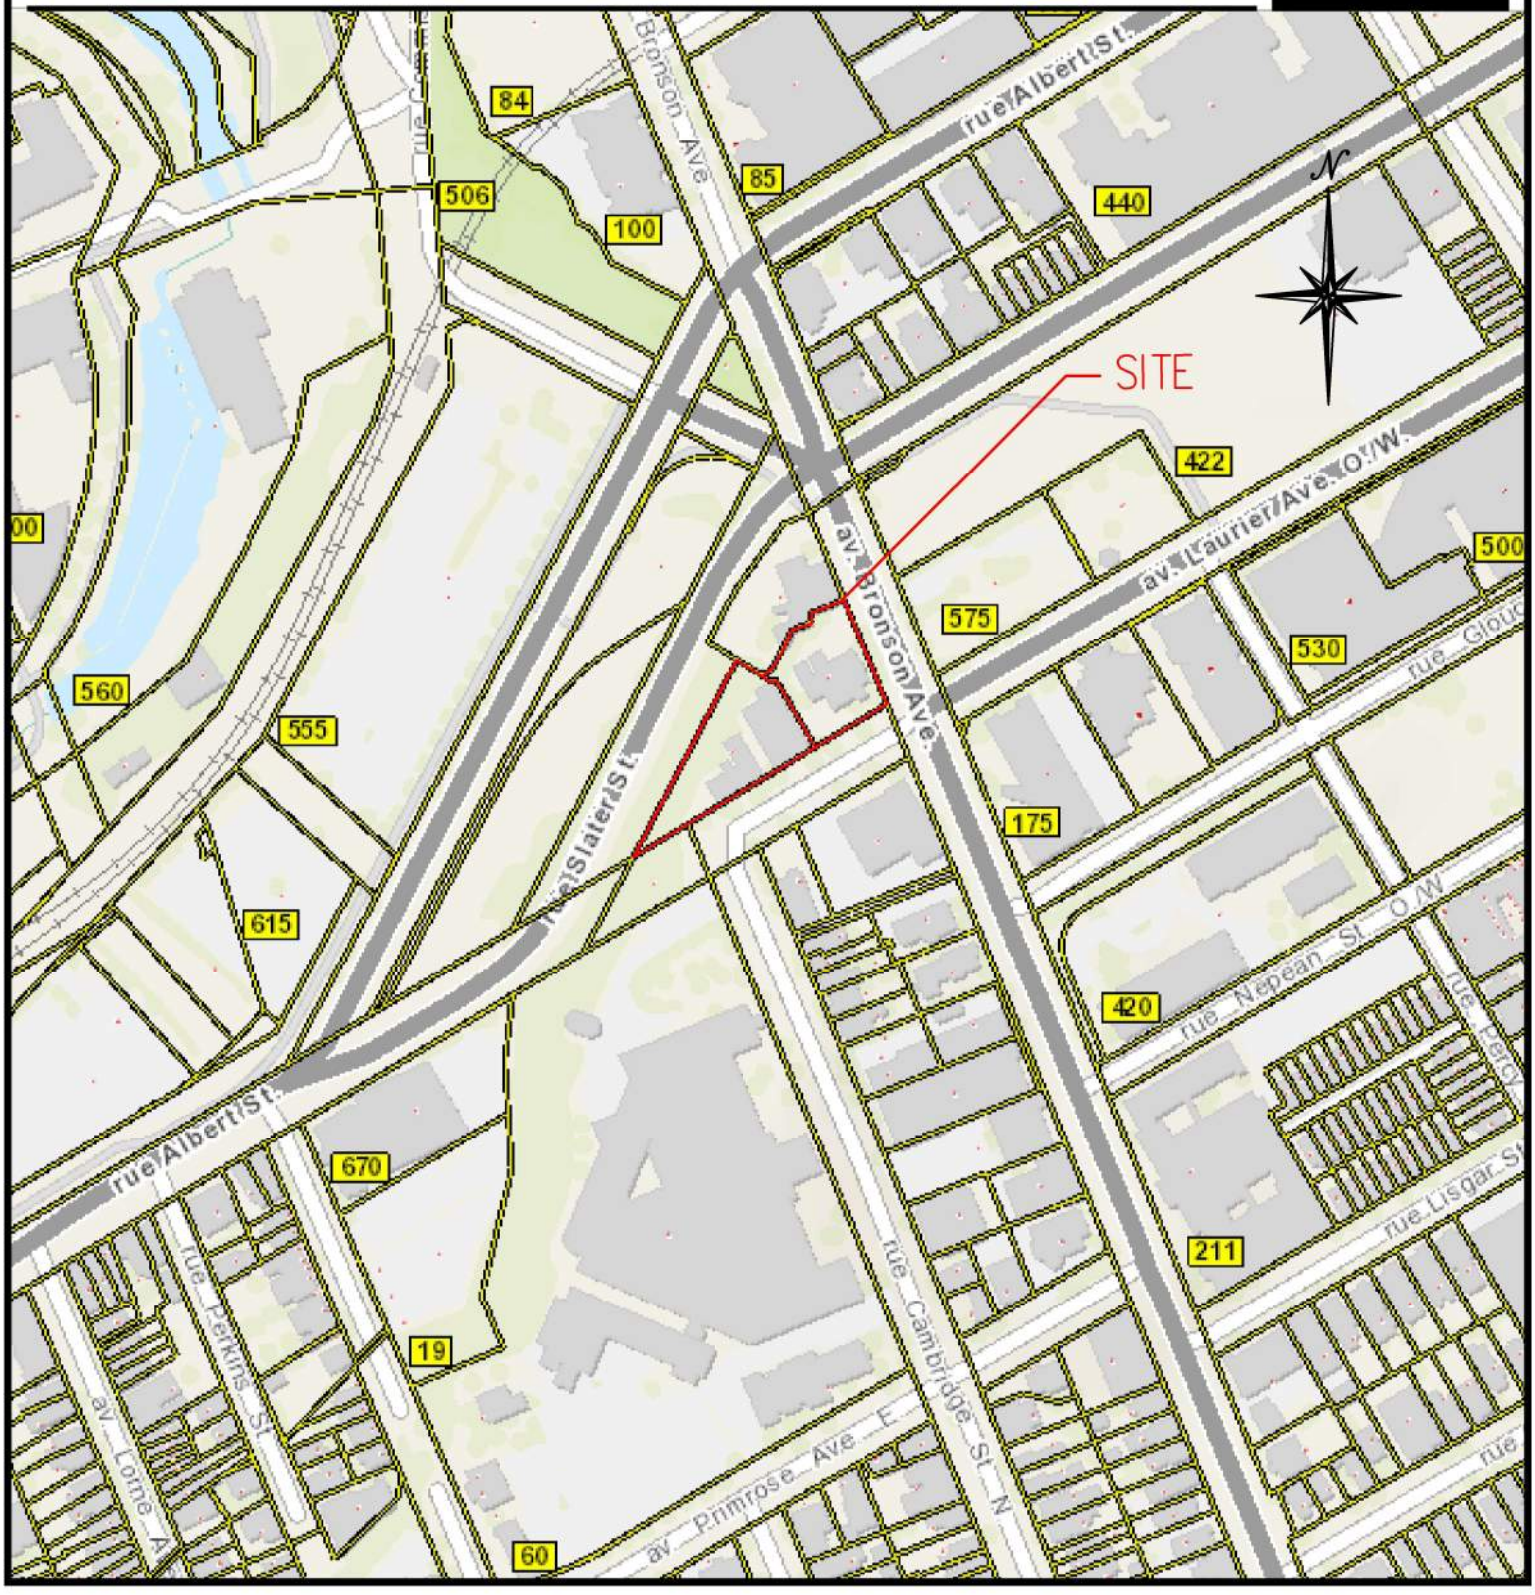

Legend

- Subject Sites
- Neighbouring Property Extents
- Existing Buildings

15m 0 30 60m

SCALE: 1:1250

No.	REVISIONS	BY	DATE
01	ISSUED FOR REVIEW	O.W.	08/08/2024

LRL
ENGINEERING | INGÉNIERIE
5430 Canotek Road | Ottawa, ON, K1J 9G2
www.lrl.ca | (613) 842-3434

CLIENT
HERITAGE INVESTMENTS LTD.

DESIGNED BY:	DRAWN BY:	APPROVED BY:
--	O.W.	J.L.

PROJECT
PHASE ONE
ENVIRONMENTAL SITE ASSESSMENT
593, 601 & 603 LAURIER AVENUE W
OTTAWA, ONTARIO

DRAWING TITLE
SITE PLAN

PROJECT NO.
240447

DATE
OCTOBER 2024

FIGURE2

LRL
ENGINEERING | INGÉNIERIE
5430 Canotek Road | Ottawa, ON, K1J 9G2
www.lrl.ca | (613) 842-3434

PROJECT

PHASE ONE
ENVIRONMENTAL SITE ASSESSMENT
593, 601 & 603 LAURIER AVENUE W,
OTTAWA, ONTARIO

DRAWING TITLE

POTENTIAL CONTAMINATING ACTIVITIES WITHIN 300 M FROM THE SITE

CLIENT	DATE	PROJECT
HERITAGE INVESTMENTS LTD.	OCTOBER 2024	240447

FIGURE 3

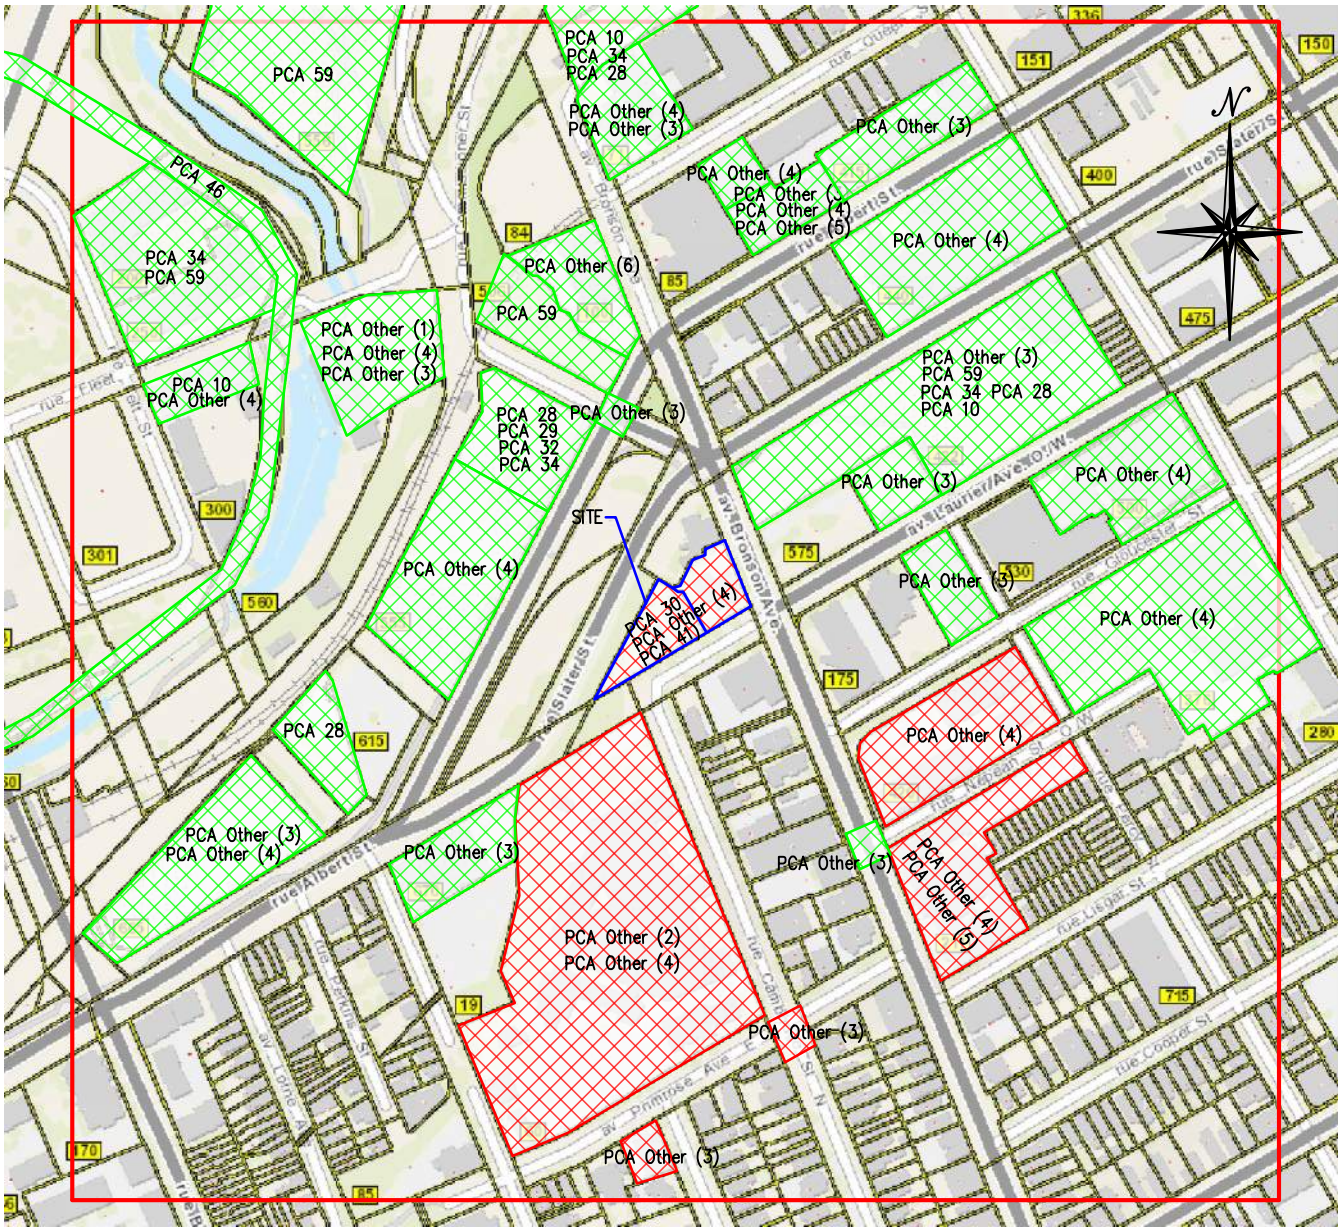

Legend

- Potentially Contaminating Activity (PCA) – Not a Concern to the Site
- Potentially Contaminating Activity (PCA) – Poses a Risk for Environmental Concern to the Site
- Subject Site
- 300 M Radius From the Site Extents

PCA Other (1)	Factory
PCA Other (2)	Hospital
PCA Other (3)	Spill
PCA Other (4)	Waste Generator
PCA Other (5)	Scotts Manufacturing Directory

LRL
ENGINEERING | INGÉNIERIE
5430 Canotek Road | Ottawa, ON, K1J 9G2
www.lrl.ca | (613) 842-3434

PROJECT

PHASE ONE
ENVIRONMENTAL SITE ASSESSMENT
593, 601 & 603 LAURIER AVENUE W,
OTTAWA, ONTARIO

DRAWING TITLE

AREAS OF POTENTIAL ENVIRONMENTAL CONCERN

CLIENT	DATE	PROJECT
HERITAGE INVESTMENTS LTD.	OCTOBER 2024	240447

FIGURE 4

APEC Summary

- APEC 1: Spill (Hydraulic Oil)
- APEC 2: Spill (Furnace Oil)
- APEC 3: Waste Generator
- APEC 4: Waste Generator
- APEC 5: Waste Generator
- APEC 6: Waste Generator
- APEC 7: Scott's Manufacturing Directory
- APEC 8: Petroleum Storage Tank and Oil Heating
- APEC 9: Fill Material of Unknown Quality

APPENDIX A

Fire Insurance Plans

opta
INFORMATION INTELLIGENCE

enviroscan

An SCM Company

175 Commerce Valley Drive W
Markham, Ontario L3T 7Z3

T: 905-882-6300
W: www.optaintel.ca

Report Completed By:

Sunita

Site Address:

593 Laurier Avenue West Ottawa Ont

Project No:

20190507006

Opta Order ID:

61038

Requested by:

Eleanor Goolab
ERIS

Date Completed:

5/14/2019 5:14:11 AM

Project Name: Phase I Environmental Site Assessment
8443971 Canada Corp.
Project #: 20190507006
P.O. #: 190227.02

ENVIROSCAN Report

Search Area: 593 Laurier Avenue West Ottawa Ont

Requested by:
Eleanor Goolab
Date Completed: 05/14/2019 05:14:11

enviroscan
OPTA INFORMATION INTELLIGENCE

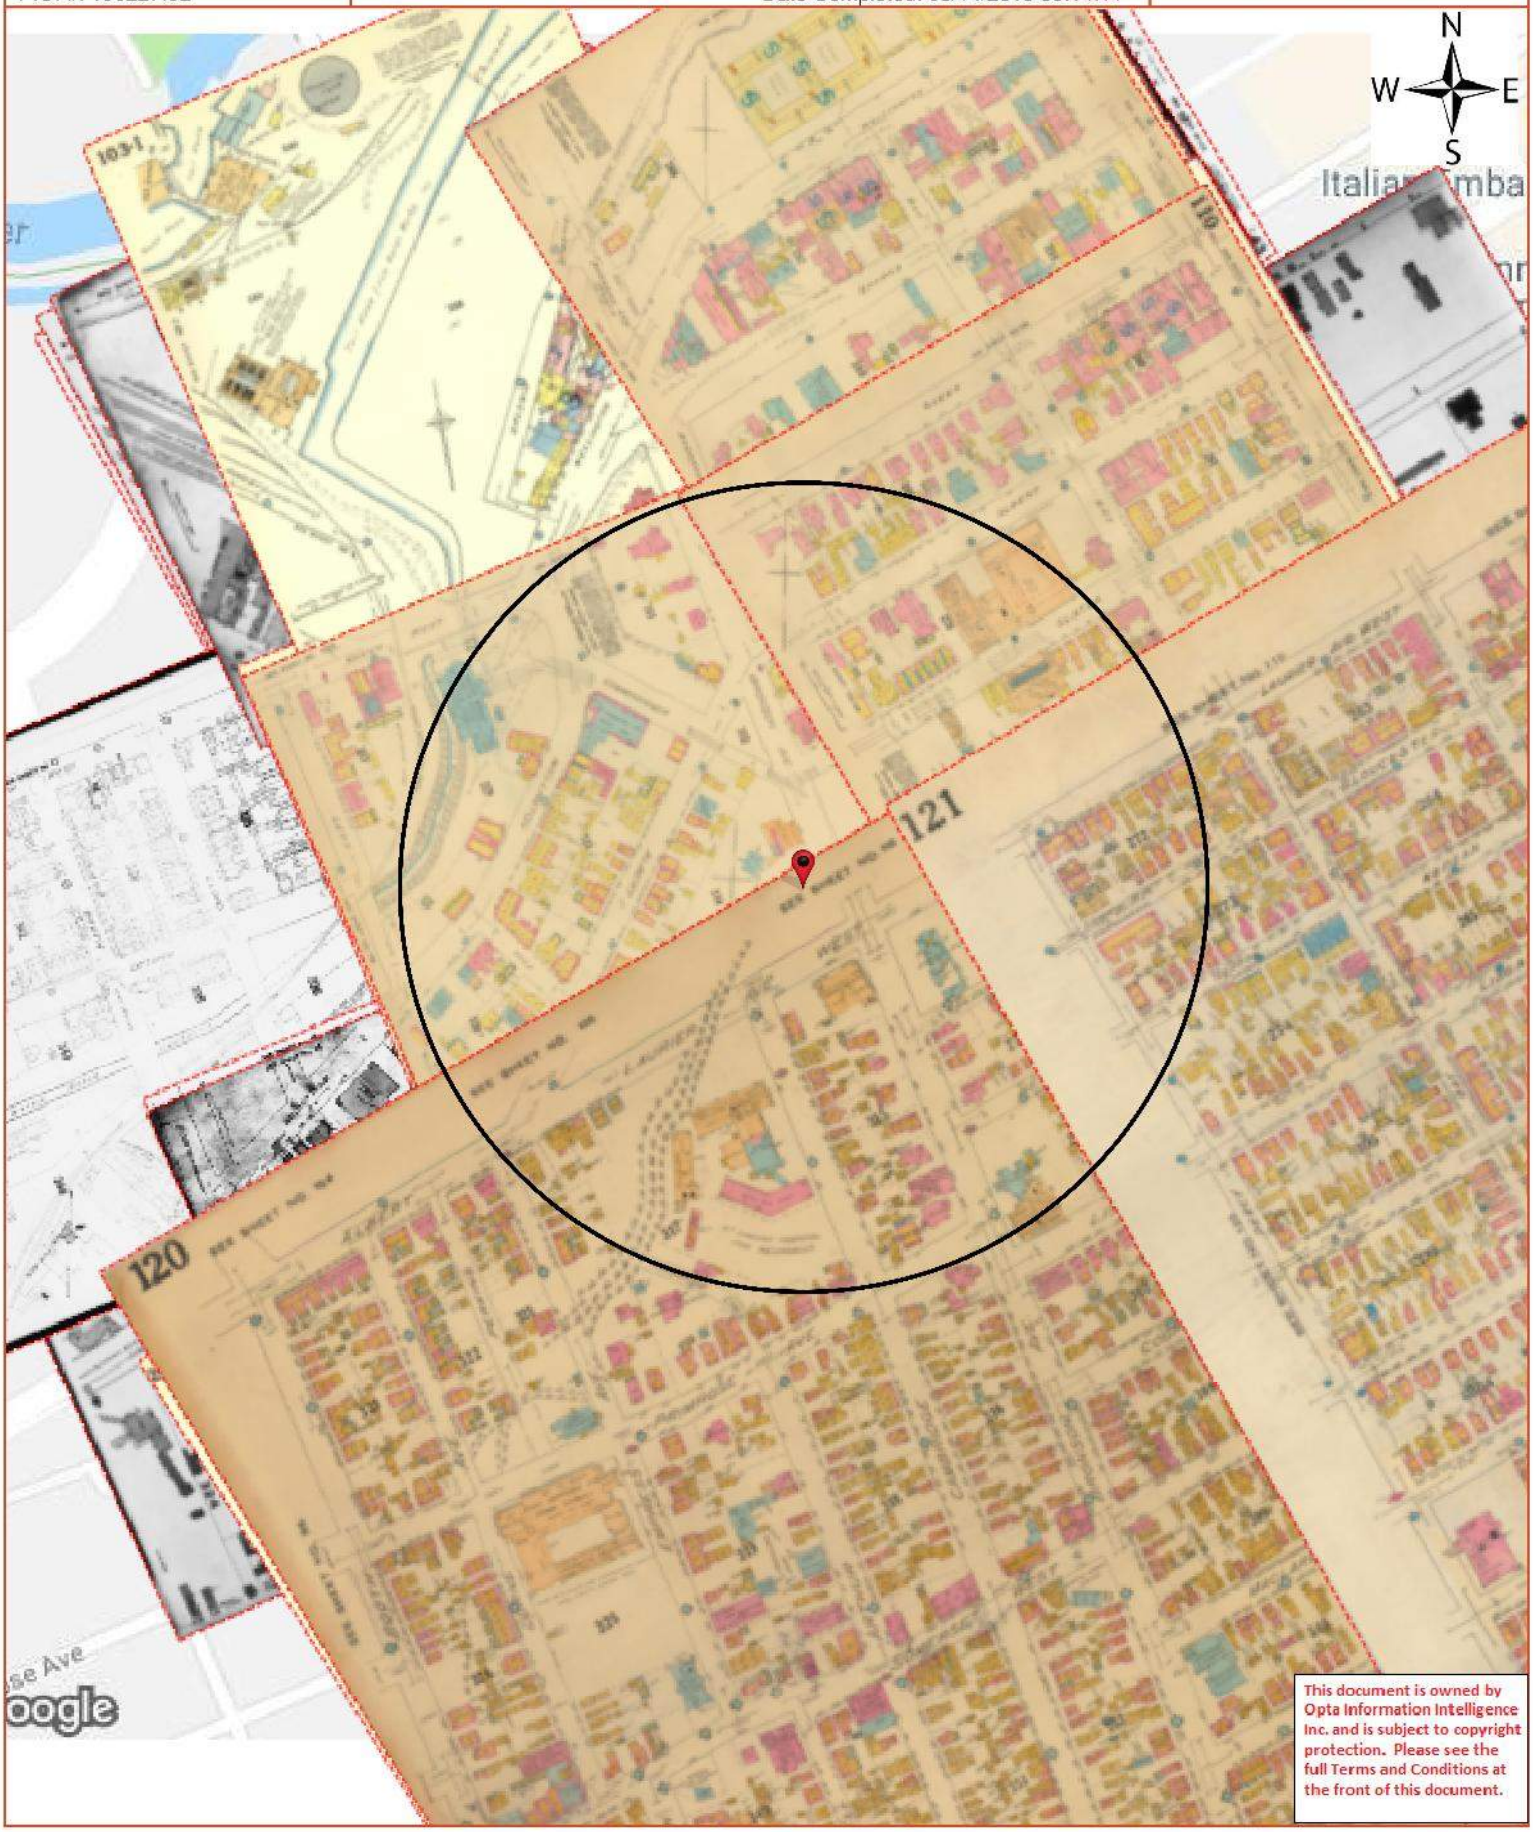

This document is owned by Opta Information Intelligence Inc. and is subject to copyright protection. Please see the full Terms and Conditions at the front of this document.

Opta Historical Environmental Services Enviroscan™ Terms and Conditions

Report

The documents (hereinafter referred to as the "Documents") to be released as part of the report (hereinafter referred to as the "Report") to be delivered to the purchaser as set out above are documents in Opta's records relating to the described property (hereinafter referred to as the "Property"). Opta makes no representations or warranties respecting the Documents whatsoever, including, without limitation, with respect to the completeness, accuracy or usefulness of the Documents, and does not represent or warrant that these are the only plans and reports prepared in association with the Property or in Opta's possession at the time of Report delivery to the purchaser. The Documents are current as of the date(s) indicated on them. Interpretation of the Documents, if any, is by inference based upon the information which is apparent and obvious on the face of the Documents only. Opta does not represent, warrant or guarantee that interpretations other than those referred to do not exist from other sources. The Report will be prepared for use by the purchaser of the services as shown above hereof only.

Disclaimer

Opta disclaims responsibility for any losses or damages of any kind whatsoever, whether consequential or other, however caused, incurred or suffered, arising directly or indirectly as a result of the services (which services include, but are not limited to, the preparation of the Report provided hereunder), including but not limited to, any losses or damages arising directly or indirectly from any breach of contract, fundamental or otherwise, from reliance on Opta Reports or from any tortious acts or omissions of Opta's agents, employees or representatives.

Entire Agreement

The parties hereto acknowledge and agree to be bound by the terms and conditions hereof. The request form constitutes the entire agreement between the parties pertaining to the subject matter hereof and supersedes all prior and contemporaneous agreements, negotiations and discussions, whether oral or written, and there are no representations or warranties, or other agreements between the parties in connection with the subject matter hereof except as specifically set forth herein. No supplement, modification, waiver, or termination of the request shall be binding, unless confirmed in writing by the parties hereto.

Governing Document

In the event of any conflicts or inconsistencies between the provisions hereof and the Reports, the rights and obligations of the parties shall be deemed to be governed by the request form, which shall be the paramount document.

Law

This agreement shall be governed by and construed in accordance with the laws of the Province of Ontario and the laws of Canada applicable therein.

Project Name: Phase I Environmental Site Assessment
8443971 Canada Corp.
Project #: 20190507006
P.O. #: 190227.02

ENVIROSCAN Report

Report Index

Requested by:
Eleanor Goolab
Date Completed: 05/14/2019 05:14:11

enviroscan
OPTA INFORMATION INTELLIGENCE

Page	Report Title
6	(1878) Volume: Ottawa Volume 1 Firemap: 43
8	(1878) Volume: Ottawa Volume 1 Firemap: 44
10	(1878) Volume: Ottawa Volume 1 Firemap: 45
12	(1878) Volume: Ottawa Volume 1 Firemap: 49
14	(1901) Volume: Ottawa Volume 1 Firemap: 43
16	(1901) Volume: Ottawa Volume 1 Firemap: 44
18	(1901) Volume: Ottawa Volume 1 Firemap: 45
20	(1901) Volume: Ottawa Volume 1 Firemap: 46
22	(1901) Volume: Ottawa Volume 1 Firemap: 49
24	(1901) Volume: Ottawa Volume 1 Firemap: 50
26	(1901) Volume: Ottawa Volume 1 Firemap: 58
28	(1915) Volume: Ottawa Volume 1 Firemap: 43
30	(1912) Volume: Ottawa Volume 1 Firemap: 43
32	(1912) Volume: Ottawa Volume 1 Firemap: 44
34	(1915) Volume: Ottawa Volume 1 Firemap: 44
36	(1915) Volume: Ottawa Volume 1 Firemap: 45
38	(1912) Volume: Ottawa Volume 1 Firemap: 45
40	(1912) Volume: Ottawa Volume 1 Firemap: 46
42	(1915) Volume: Ottawa Volume 1 Firemap: 46
44	(1915) Volume: Ottawa Volume 1 Firemap: 48
46	(1915) Volume: Ottawa Volume 1 Firemap: 49
48	(1912) Volume: Ottawa Volume 1 Firemap: 49
50	(1912) Volume: Ottawa Volume 1 Firemap: 49
52	(1915) Volume: Ottawa Volume 1 Firemap: 50
54	(1912) Volume: Ottawa Volume 1 Firemap: 50
56	(1915) Volume: Ottawa Volume 1 Firemap: 58
58	(1912) Volume: Ottawa Volume 1 Firemap: 58
60	(1922) Volume: Ottawa Volume 1 Firemap: 43
62	(1922) Volume: Ottawa Volume 1 Firemap: 44
64	(1922) Volume: Ottawa Volume 1 Firemap: 45
66	(1922) Volume: Ottawa Volume 1 Firemap: 46
68	(1922) Volume: Ottawa Volume 1 Firemap: 49
70	(1922) Volume: Ottawa Volume 1 Firemap: 50
72	(1922) Volume: Ottawa Volume 1 Firemap: 58
74	(1963) Volume: Ottawa Volume 1 Firemap: 105
76	(1963) Volume: Ottawa Volume 1 Firemap: 106
78	(1963) Volume: Ottawa Volume 1 Firemap: 110
80	(1963) Volume: Ottawa Volume 1 Firemap: 103-1
82	(1963) Volume: Ottawa Volume 1 Firemap: 120-1
84	(1963) Volume: Ottawa Volume 1 Firemap: 120-2
86	(1963) Volume: Ottawa Volume 1 Firemap: 120-3
88	(1963) Volume: Ottawa Volume 1 Firemap: 121-1
90	(1948) Volume: Ottawa Firemap: 105
92	(1948) Volume: Ottawa Firemap: 106
94	(1948) Volume: Ottawa Firemap: 110
96	(1948) Volume: Ottawa Firemap: 120
98	(1948) Volume: Ottawa Firemap: 121

This document is owned by Opta Information Intelligence Inc. and is subject to copyright protection. Please see the full Terms and Conditions at the front of this document.

Project Name: Phase I Environmental Site Assessment
8443971 Canada Corp.
Project #: 20190507006
P.O. #: 190227.02

ENVIROSCAN Report

1878 Volume: Ottawa 1 Firemap: 43
Ottawa Volume 1 Plan: 1420 (1878)
Sheet: 43 (1878)

Requested by:
Eleanor Goolab
Date Completed: 05/14/2019 05:14:11

enviroscan
OPTA INFORMATION INTELLIGENCE

FIP Locator Map
The detailed FIP is on the following page

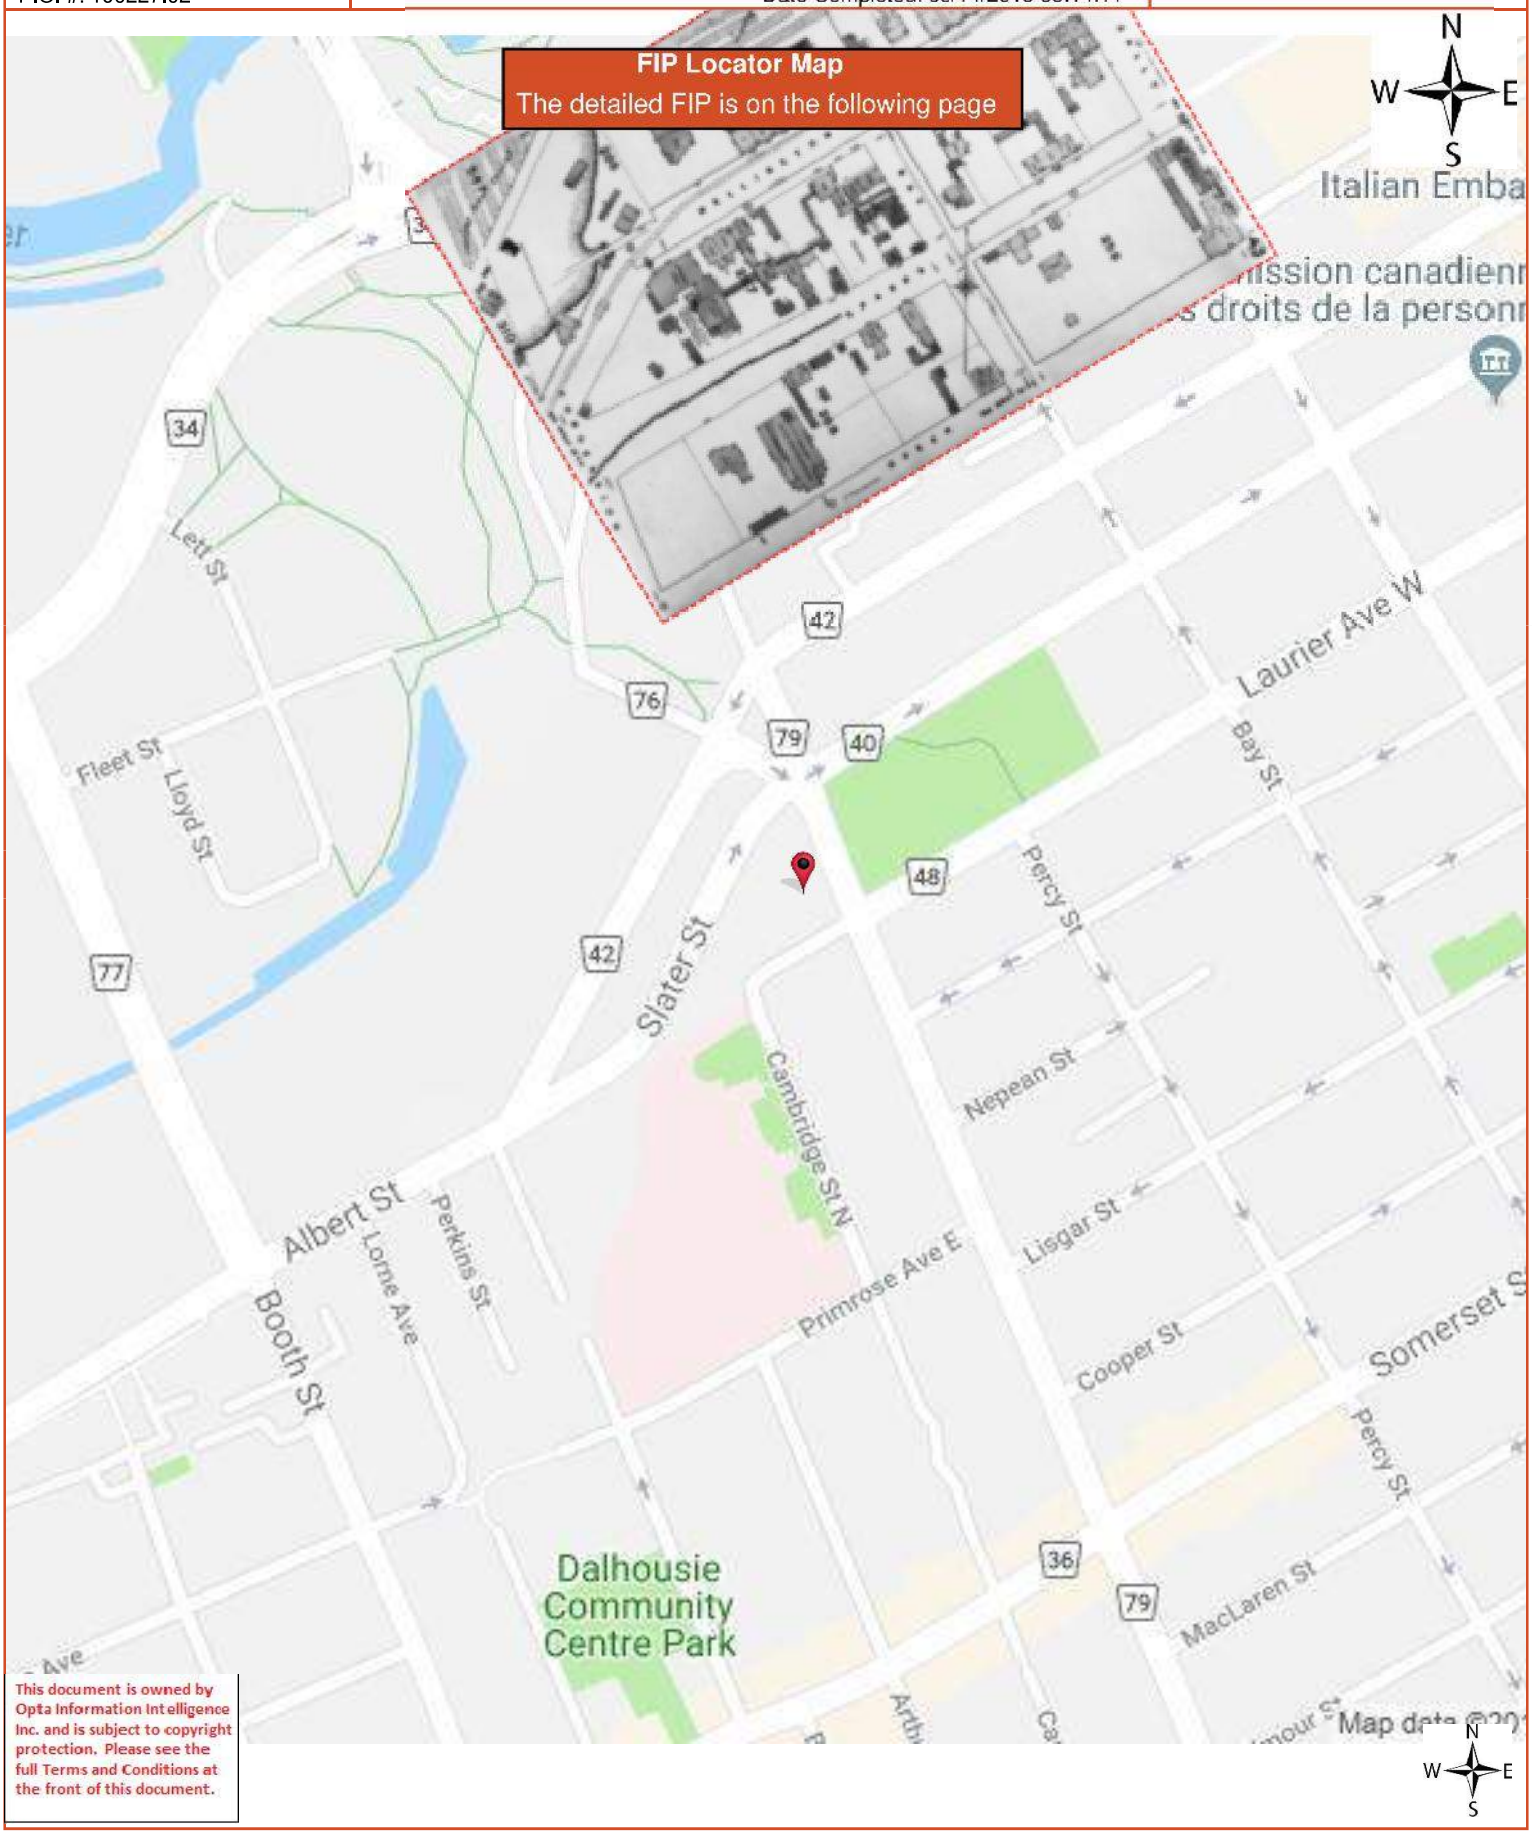

This document is owned by Opta Information Intelligence Inc. and is subject to copyright protection. Please see the full Terms and Conditions at the front of this document.

ENVIROSCAN Report

1878 Volume: Ottawa 1 Firemap: 43
Ottawa Volume 1 Plan: 1420 (1878)
Sheet: 43 (1878)

Requested by:
Eleanor Goolab
Date Completed: 05/14/2019 05:14:11

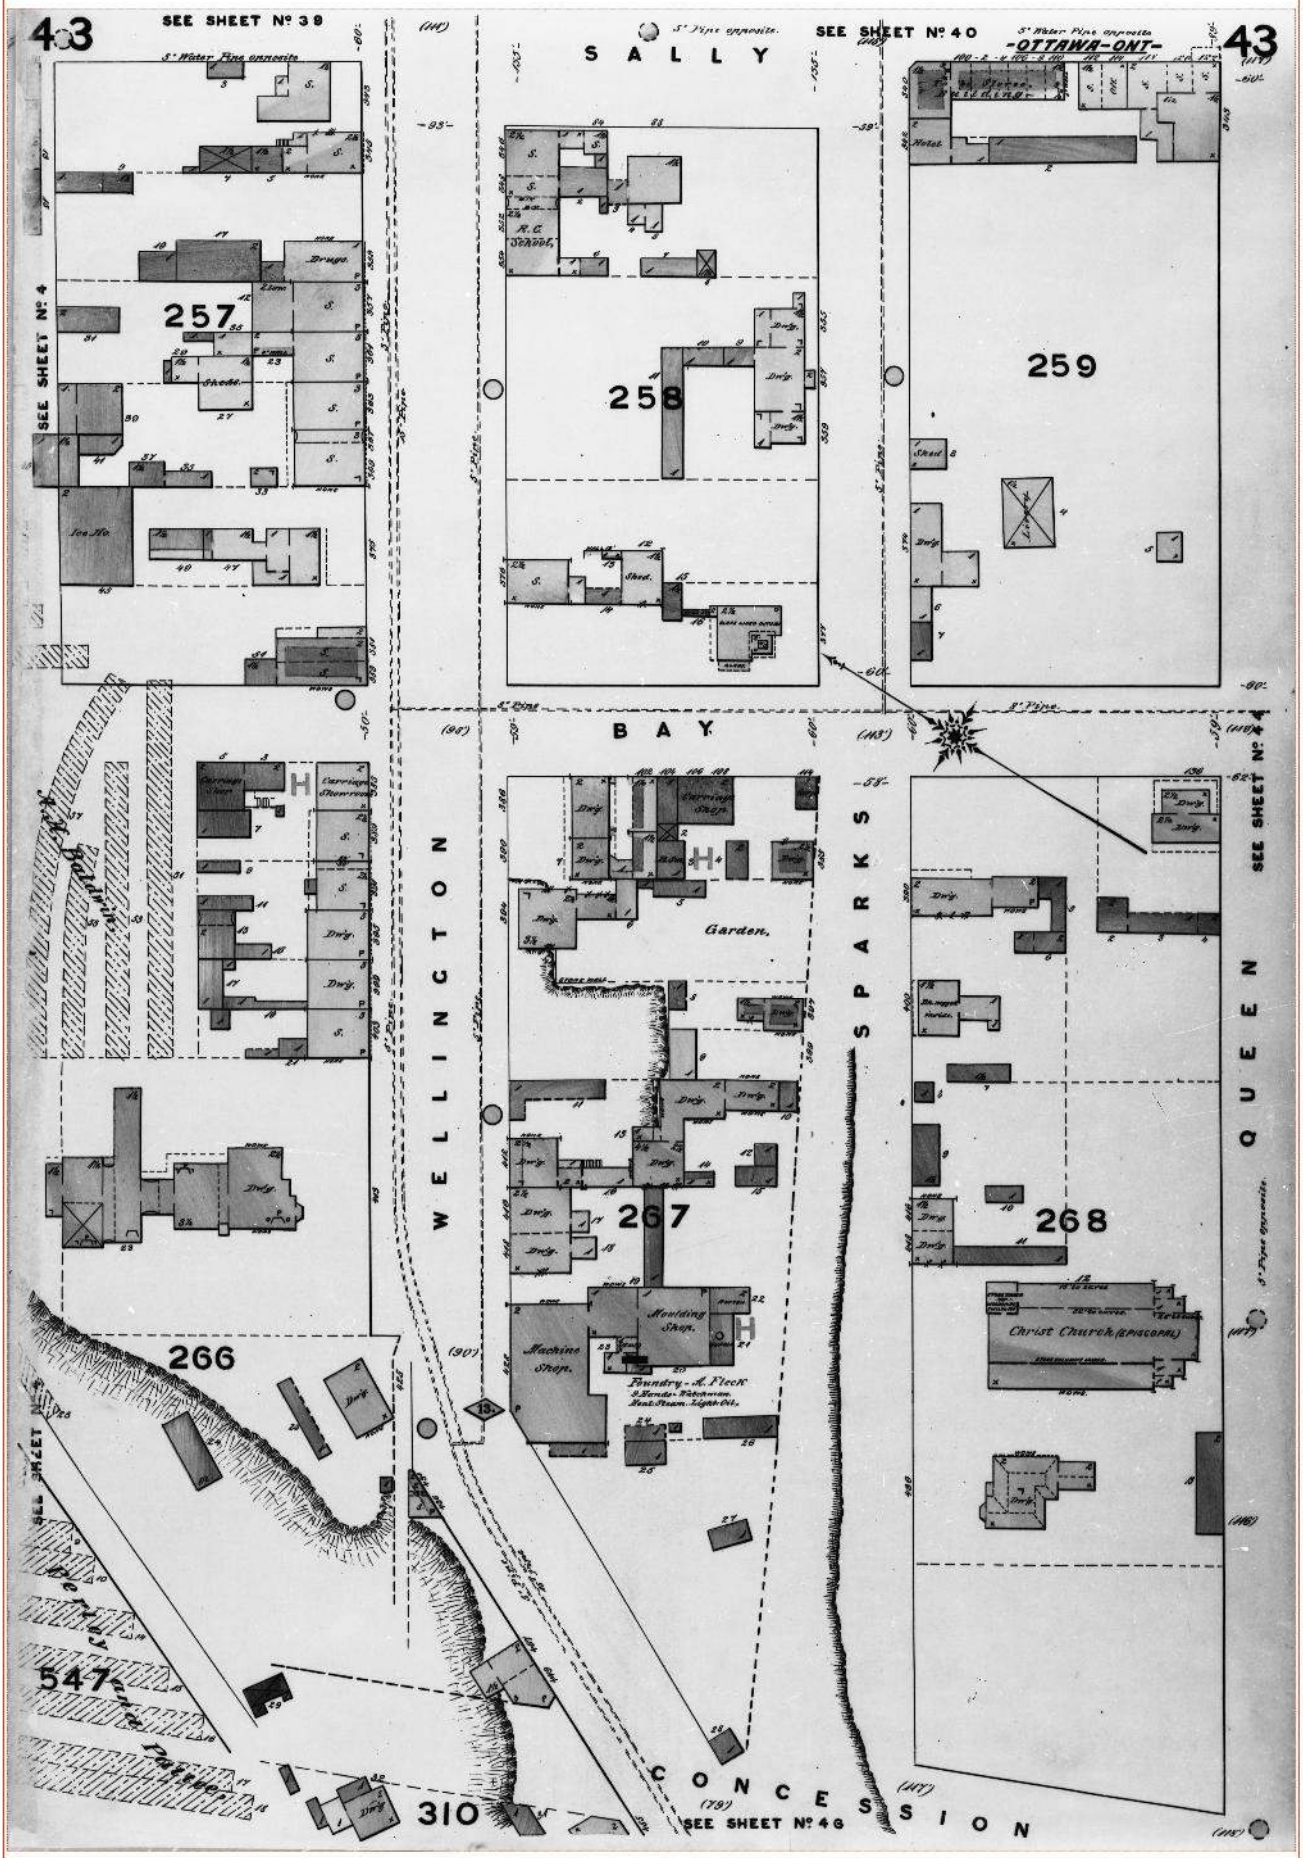

Project Name: Phase I Environmental Site Assessment
8443971 Canada Corp.
Project #: 20190507006
P.O. #: 190227.02

ENVIROSCAN Report

1878 Volume: Ottawa 1 Firemap: 44
Ottawa Volume 1 Plan: 1420 (1878)
Sheet: 44 (1878)

Requested by:
Eleanor Goolab
Date Completed: 05/14/2019 05:14:11

enviroscan
OPTA INFORMATION INTELLIGENCE

FIP Locator Map

The detailed FIP is on the following page

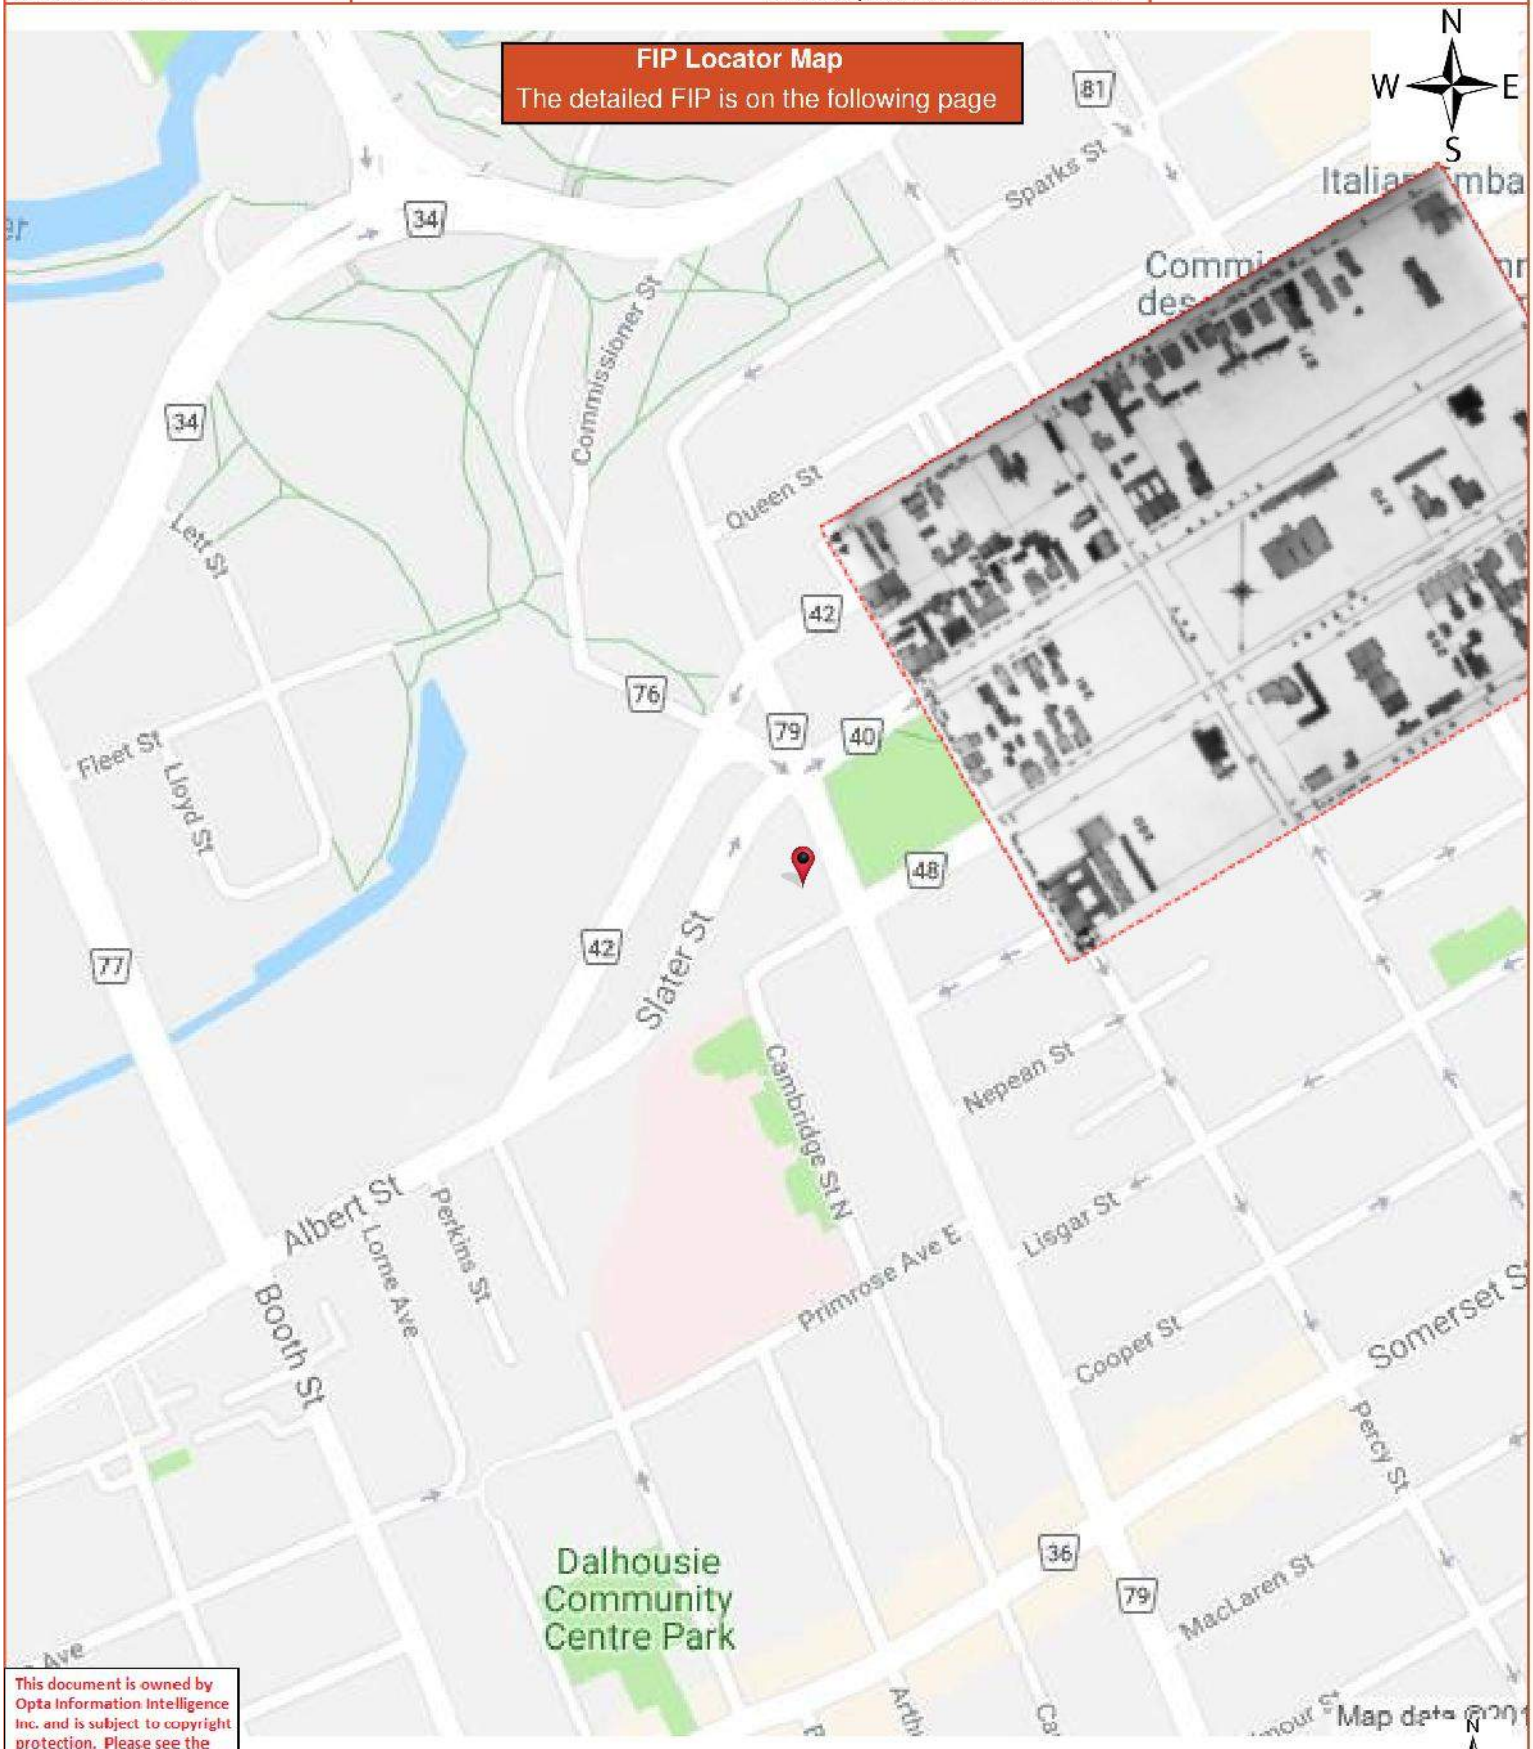

This document is owned by Opta Information Intelligence Inc. and is subject to copyright protection. Please see the full Terms and Conditions at the front of this document.

ENVIROSCAN Report

1878 Volume: Ottawa 1 Firemap: 44
Ottawa Volume 1 Plan: 1420 (1878)
Sheet: 44 (1878)

Requested by:
Eleanor Goolab
Date Completed: 05/14/2019 05:14:11

opta
OPTA INFORMATION INTELLIGENCE

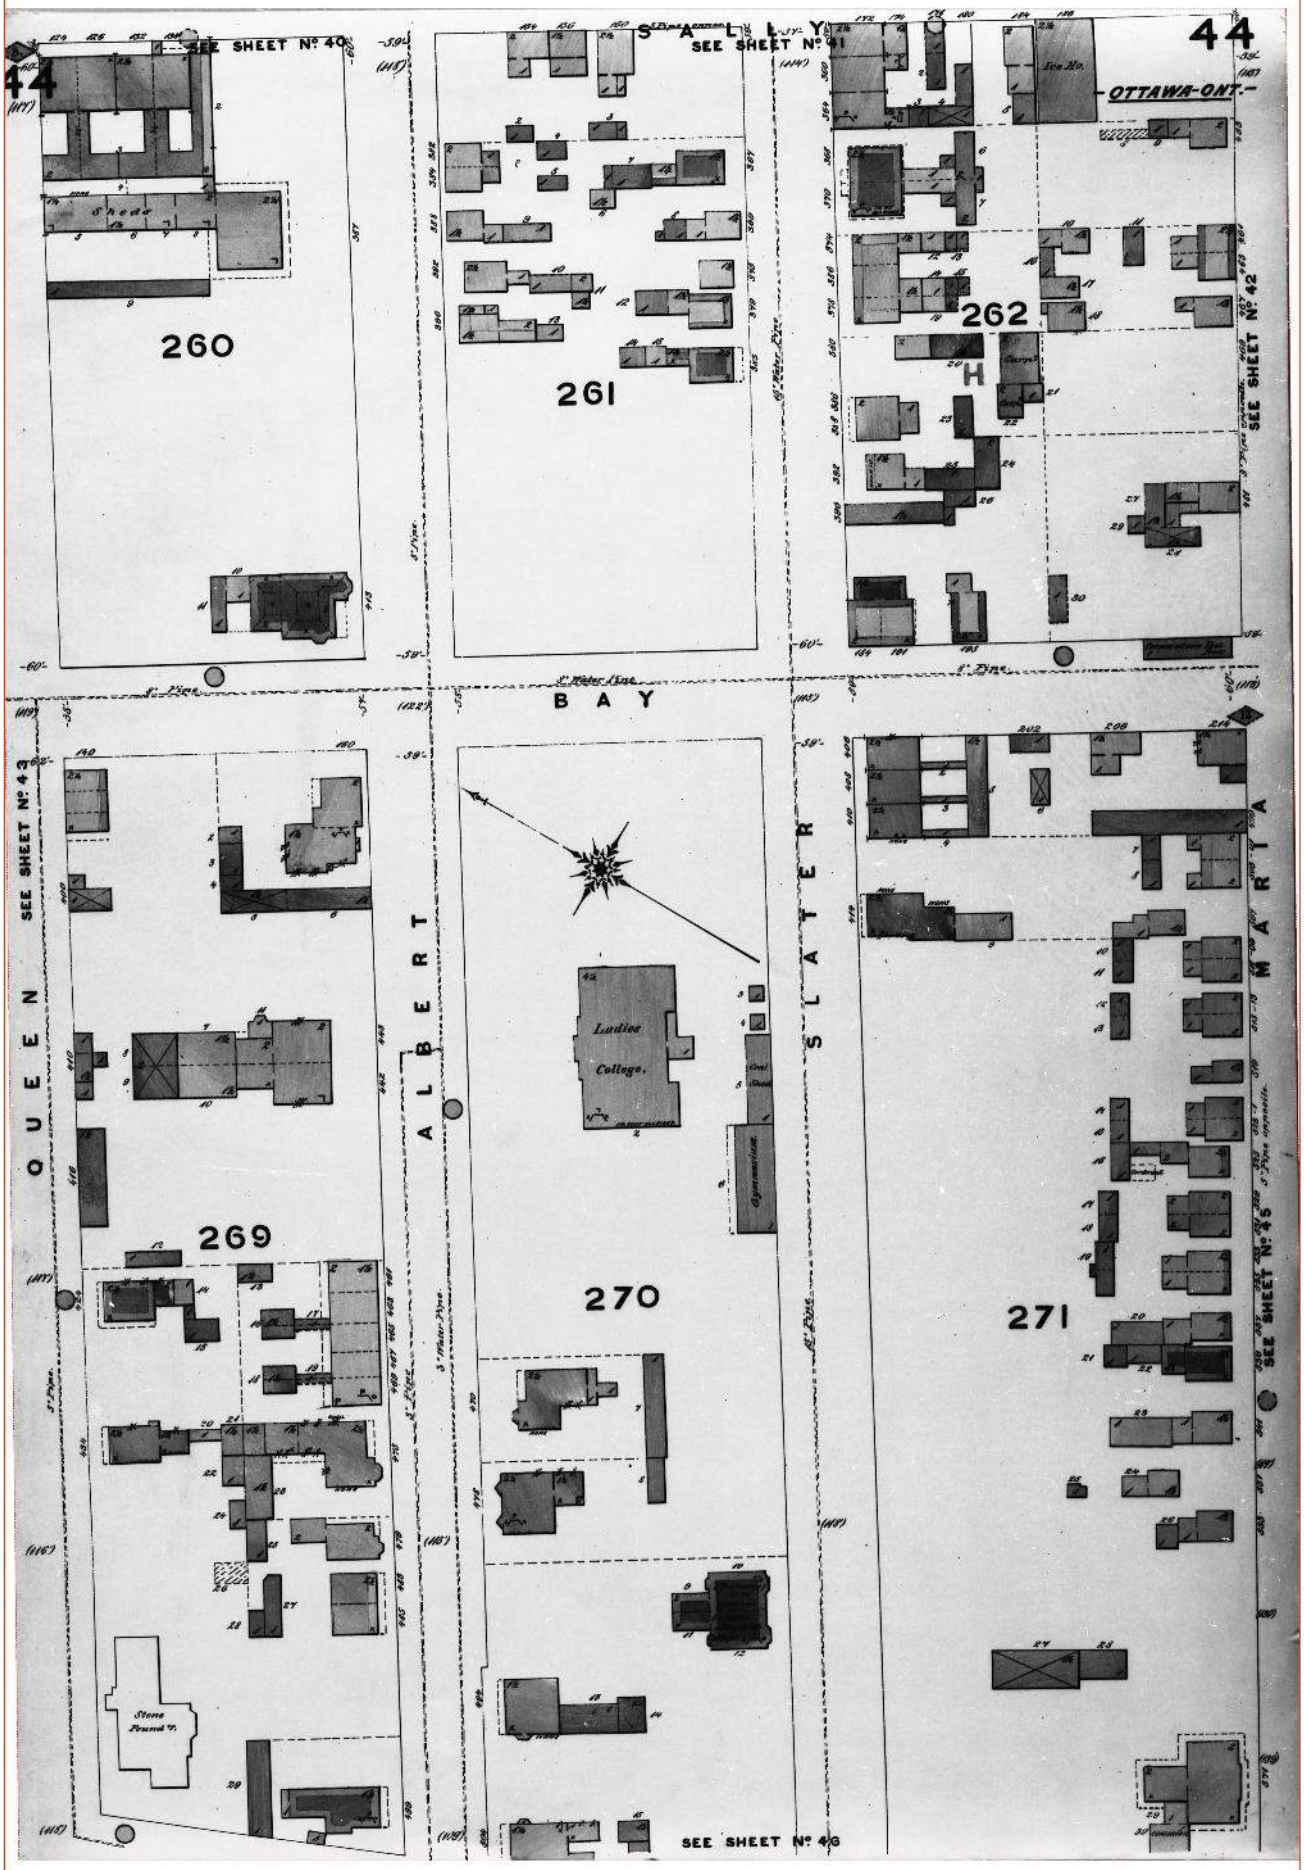

Project Name: Phase I Environmental Site Assessment
8443971 Canada Corp.
Project #: 20190507006
P.O. #: 190227.02

ENVIROSCAN Report

1878 Volume: Ottawa 1 Firemap: 45
Ottawa Volume 1 Plan: 1420 (1878)
Sheet: 45 (1878)

Requested by:
Eleanor Goolab
Date Completed: 05/14/2019 05:14:11

enviroscan
OPTA INFORMATION INTELLIGENCE

This document is owned by Opta Information Intelligence Inc. and is subject to copyright protection. Please see the full Terms and Conditions at the front of this document.

FIP Locator Map
The detailed FIP is on the following page

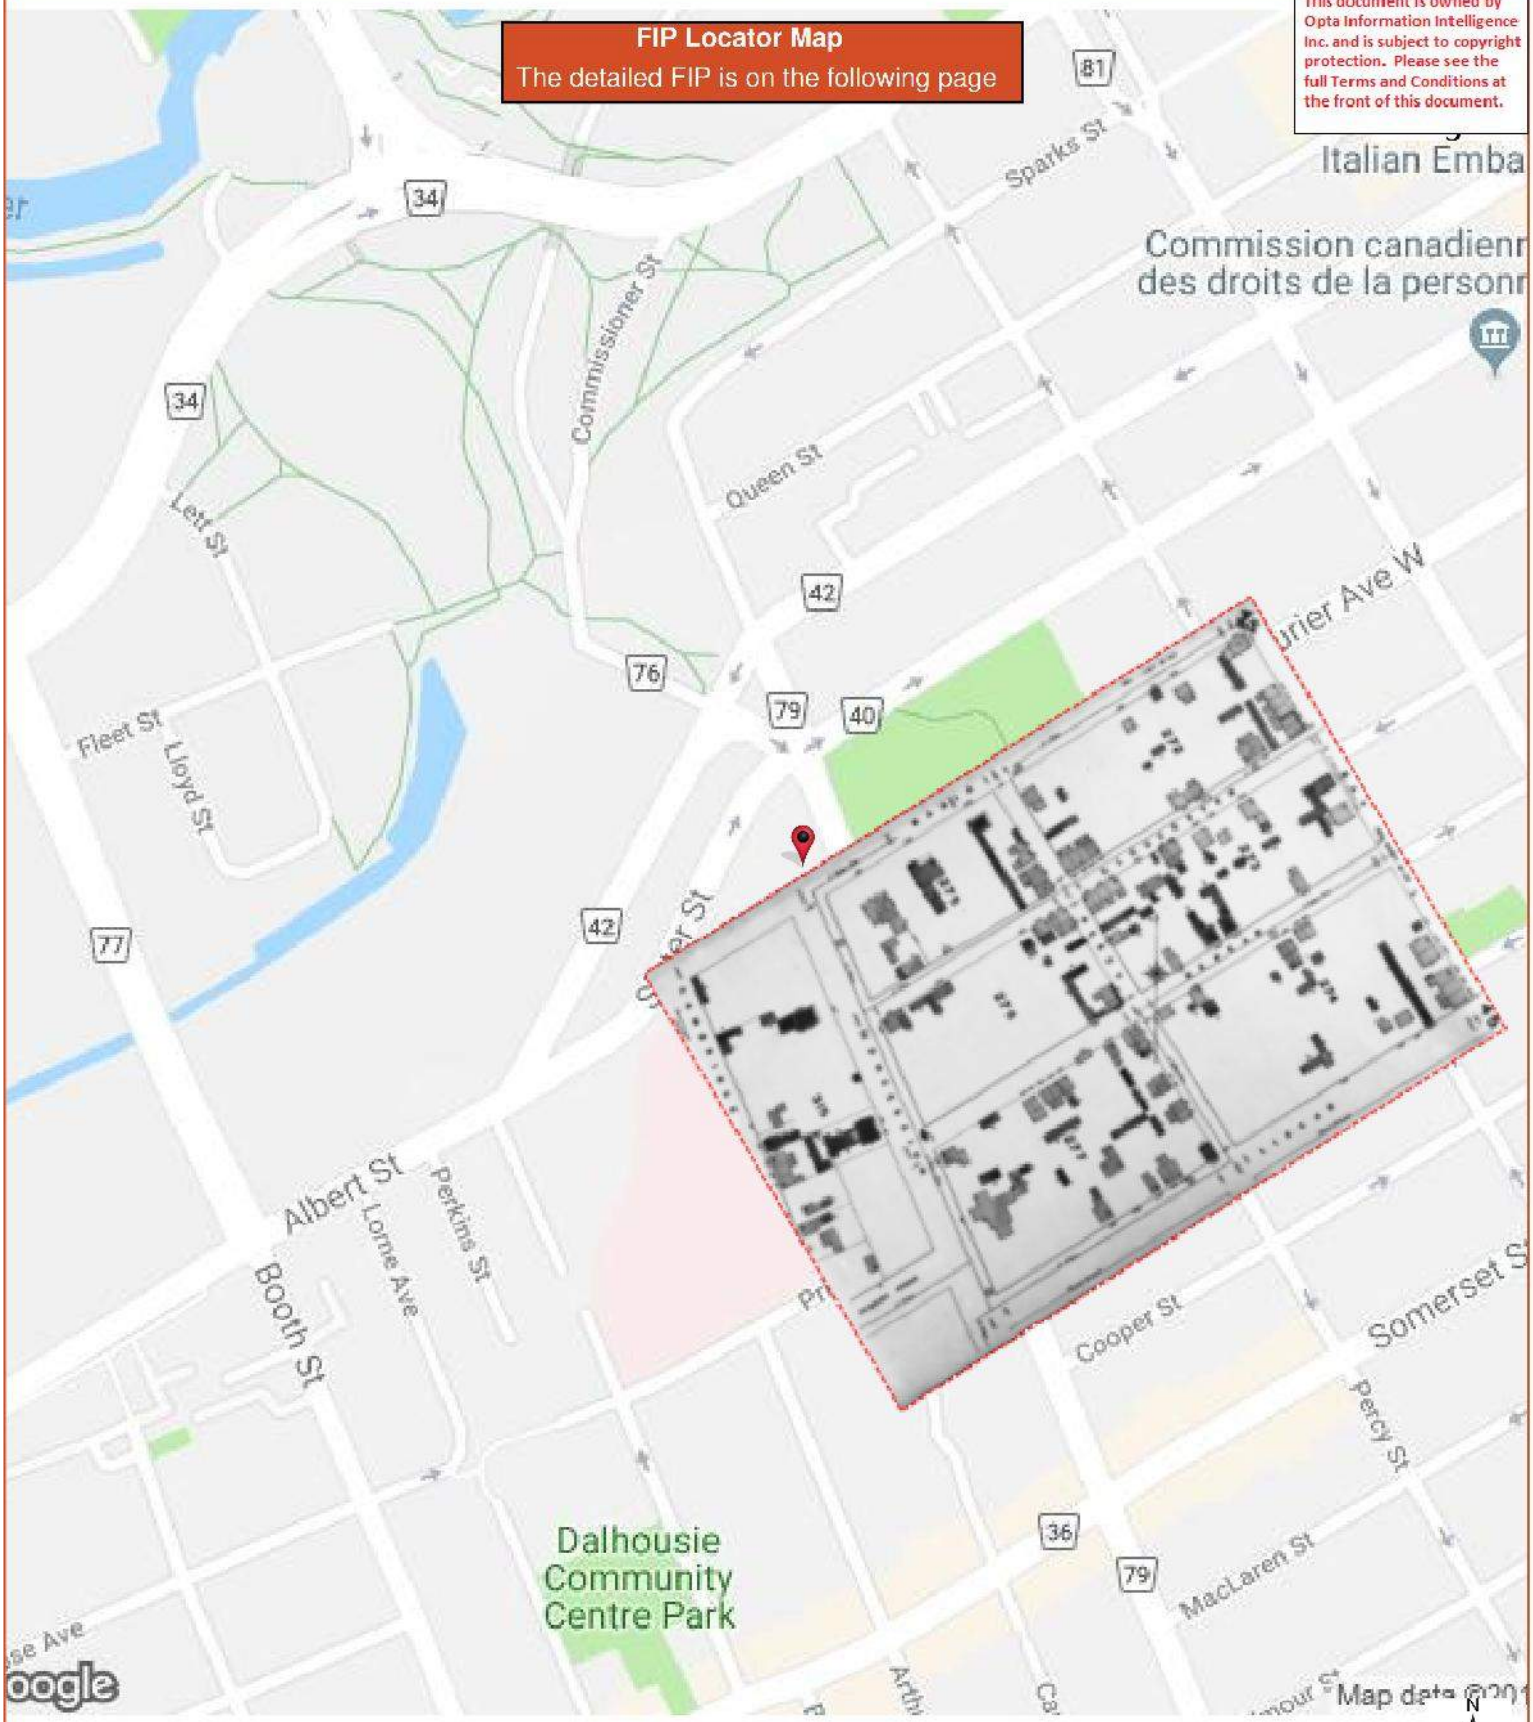

ENVIROSCAN Report

1878 Volume: Ottawa 1 Firemap: 45
Ottawa Volume 1 Plan: 1420 (1878)
Sheet: 45 (1878)

Requested by:
Eleanor Goolab
Date Completed: 05/14/2019 05:14:11

opta
OPTA INFORMATION INTELLIGENCE

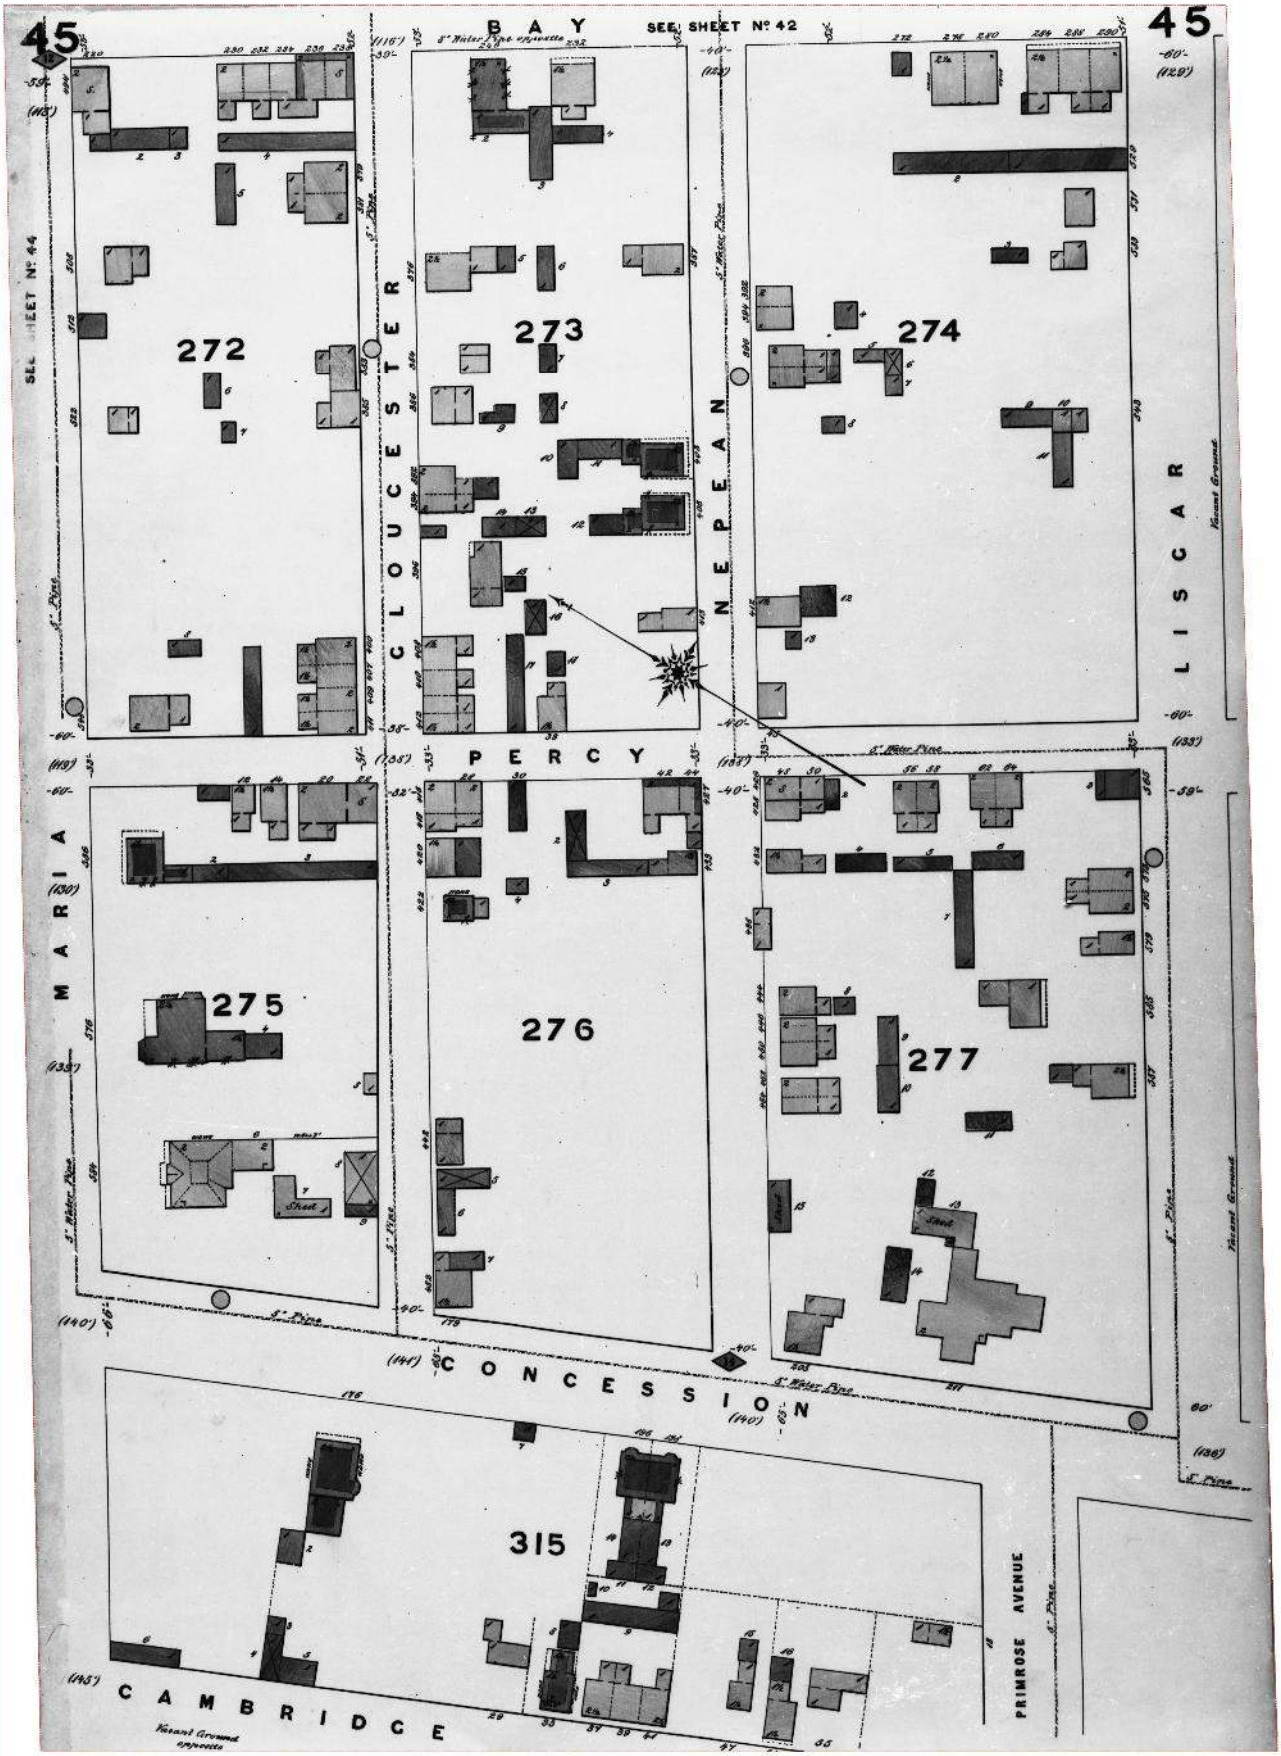

Project Name: Phase I Environmental Site Assessment
8443971 Canada Corp.
Project #: 20190507006
P.O. #: 190227.02

ENVIROSCAN Report

1878 Volume: Ottawa 1 Firemap: 49
Ottawa Volume 1 Plan: 1420 (1878)
Sheet: 49 (1878)

Requested by:
Eleanor Goolab
Date Completed: 05/14/2019 05:14:11

enviroscan
OPTA INFORMATION INTELLIGENCE

This document is owned by Opta Information Intelligence Inc. and is subject to copyright protection. Please see the full Terms and Conditions at the front of this document.

FIP Locator Map
The detailed FIP is on the following page

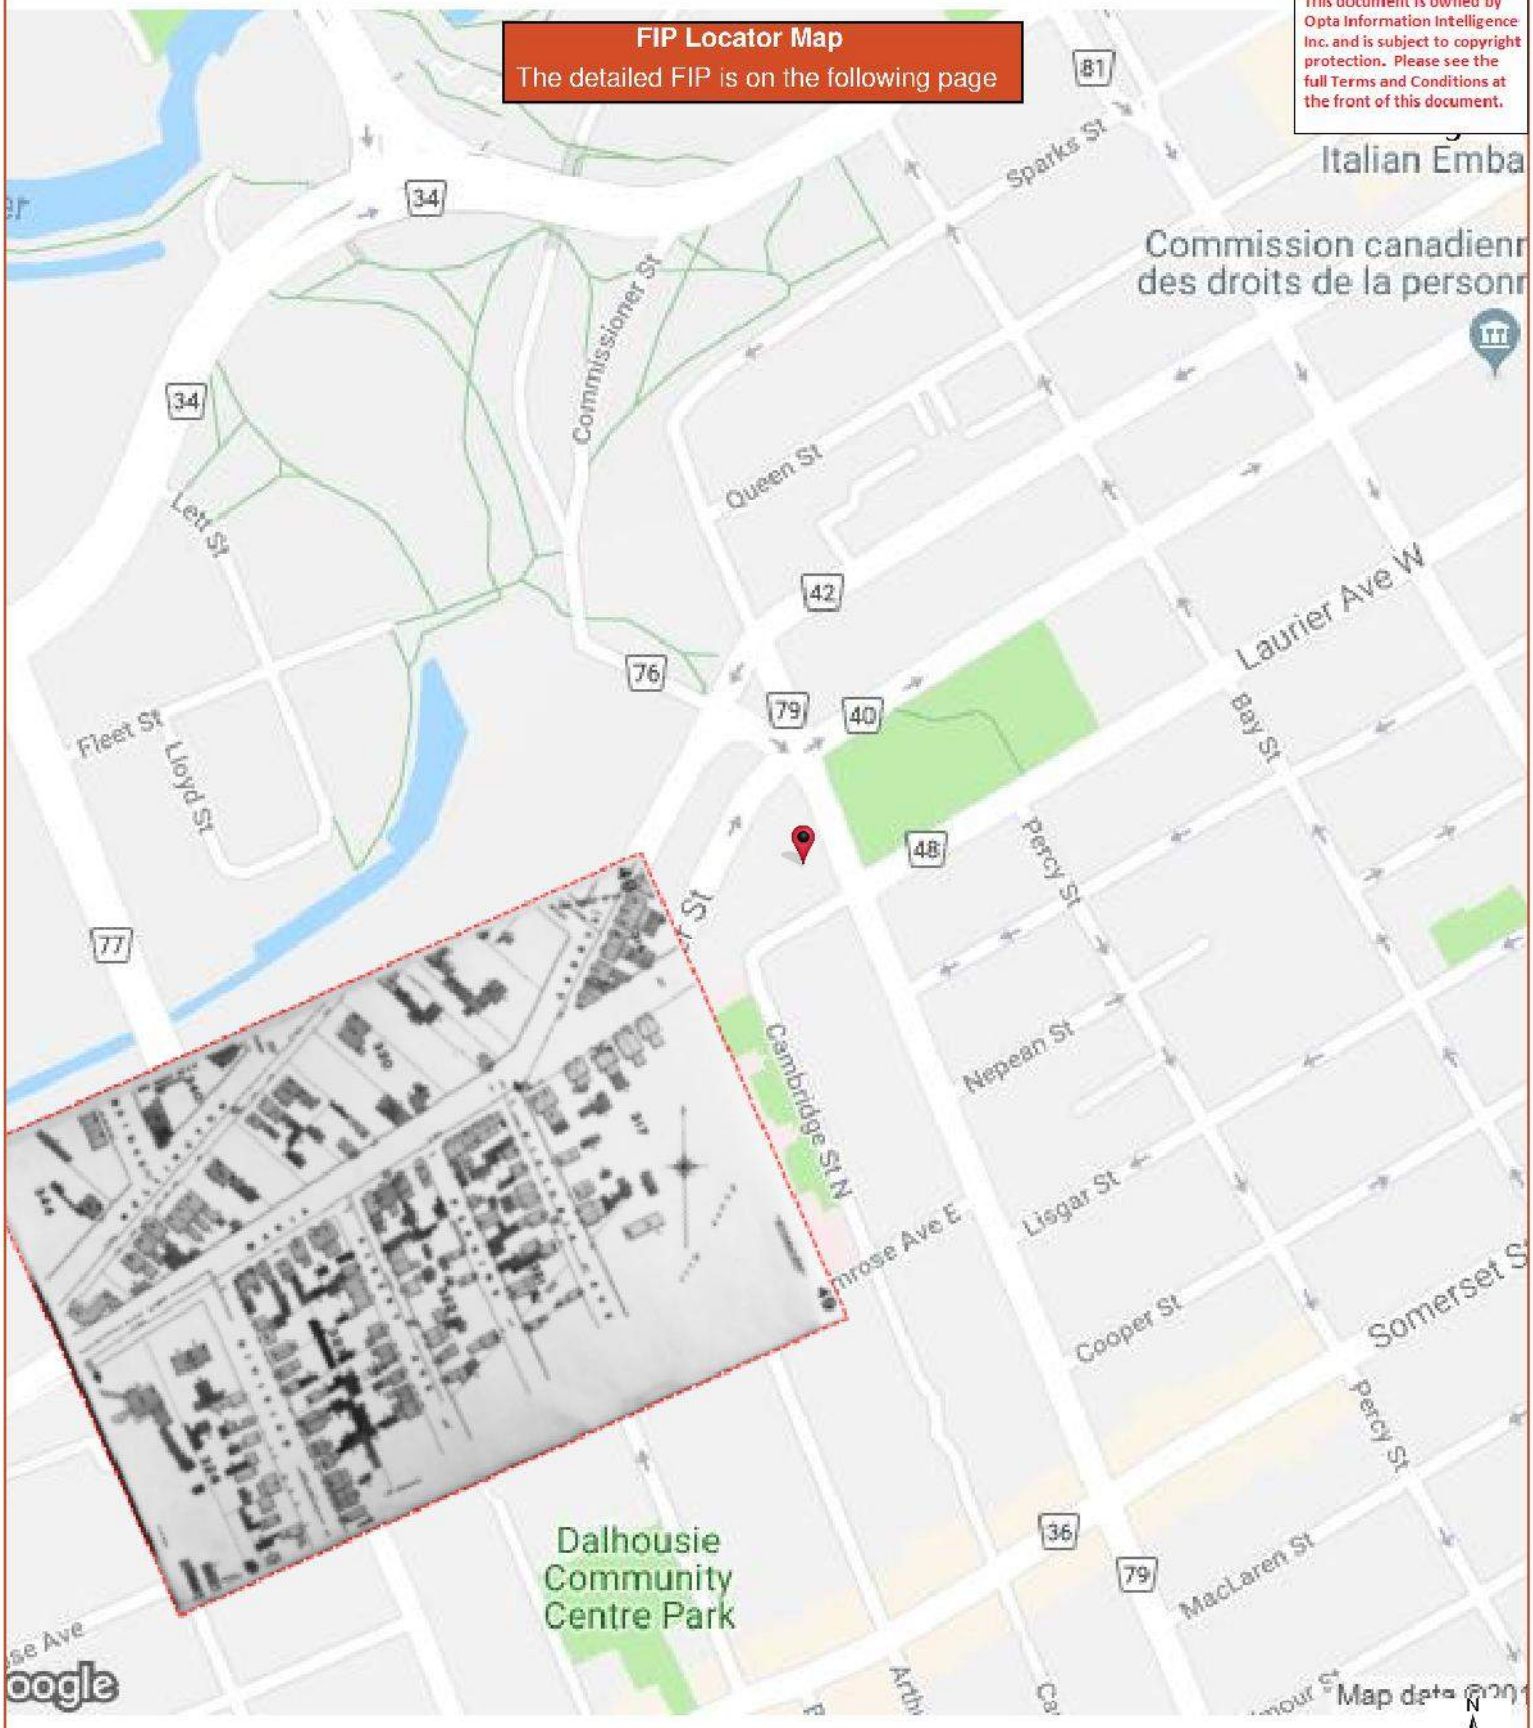

ENVIROSCAN Report

1878 Volume: Ottawa 1 Firemap: 49
Ottawa Volume 1 Plan: 1420 (1878)
Sheet: 49 (1878)

Requested by:
Eleanor Goolab
Date Completed: 05/14/2019 05:14:11

opta
OPTA INFORMATION INTELLIGENCE

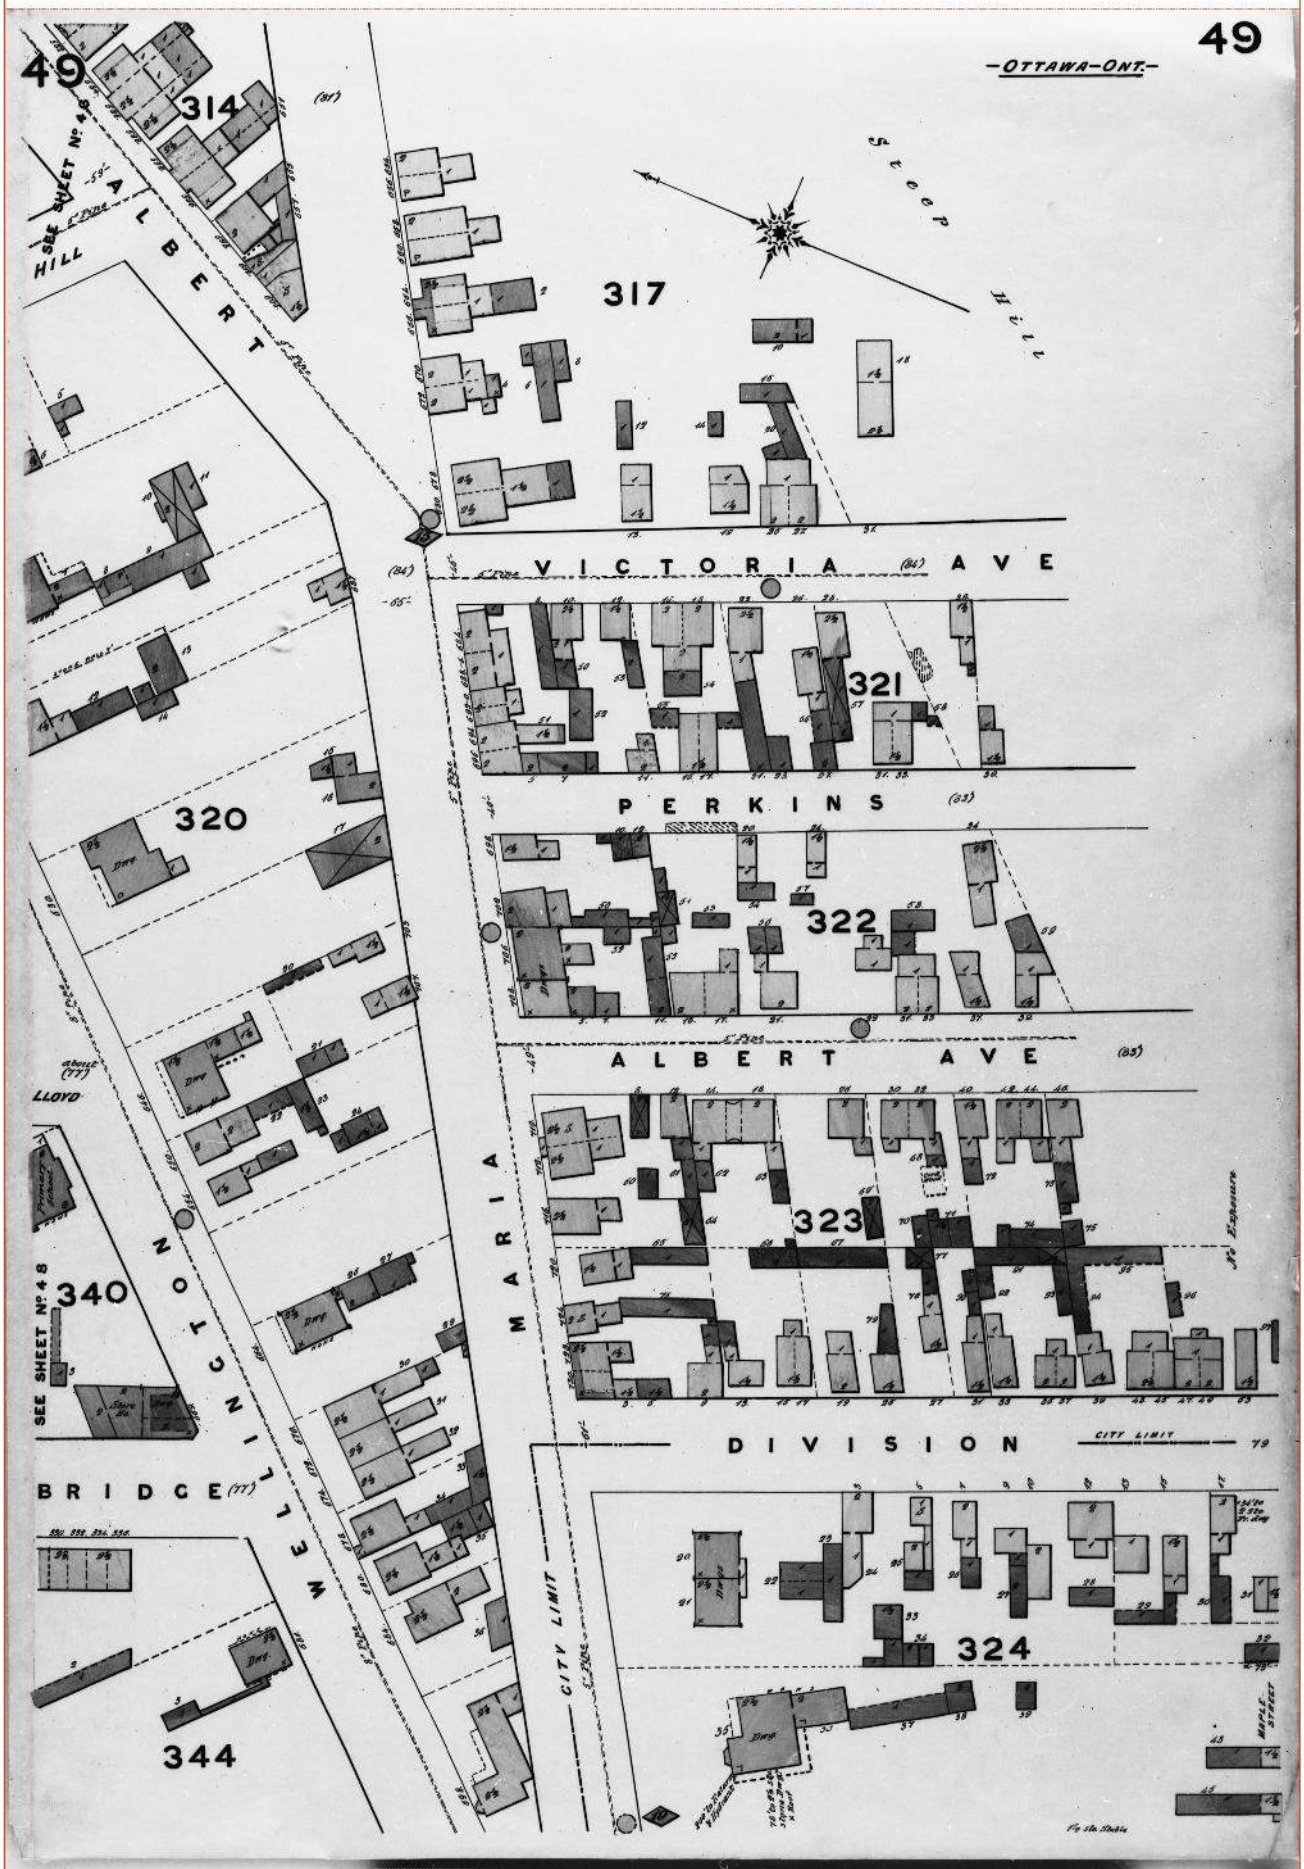

Project Name: Phase I Environmental Site Assessment
8443971 Canada Corp.
Project #: 20190507006
P.O. #: 190227.02

ENVIROSCAN Report

1901 Volume: Ottawa 1 Firemap: 43
Ottawa Volume 1 Plan: 1423 (1888)
Sheet: 43 (1901)

Requested by:
Eleanor Goolab
Date Completed: 05/14/2019 05:14:11

enviroscan
OPTA INFORMATION INTELLIGENCE

FIP Locator Map
The detailed FIP is on the following page

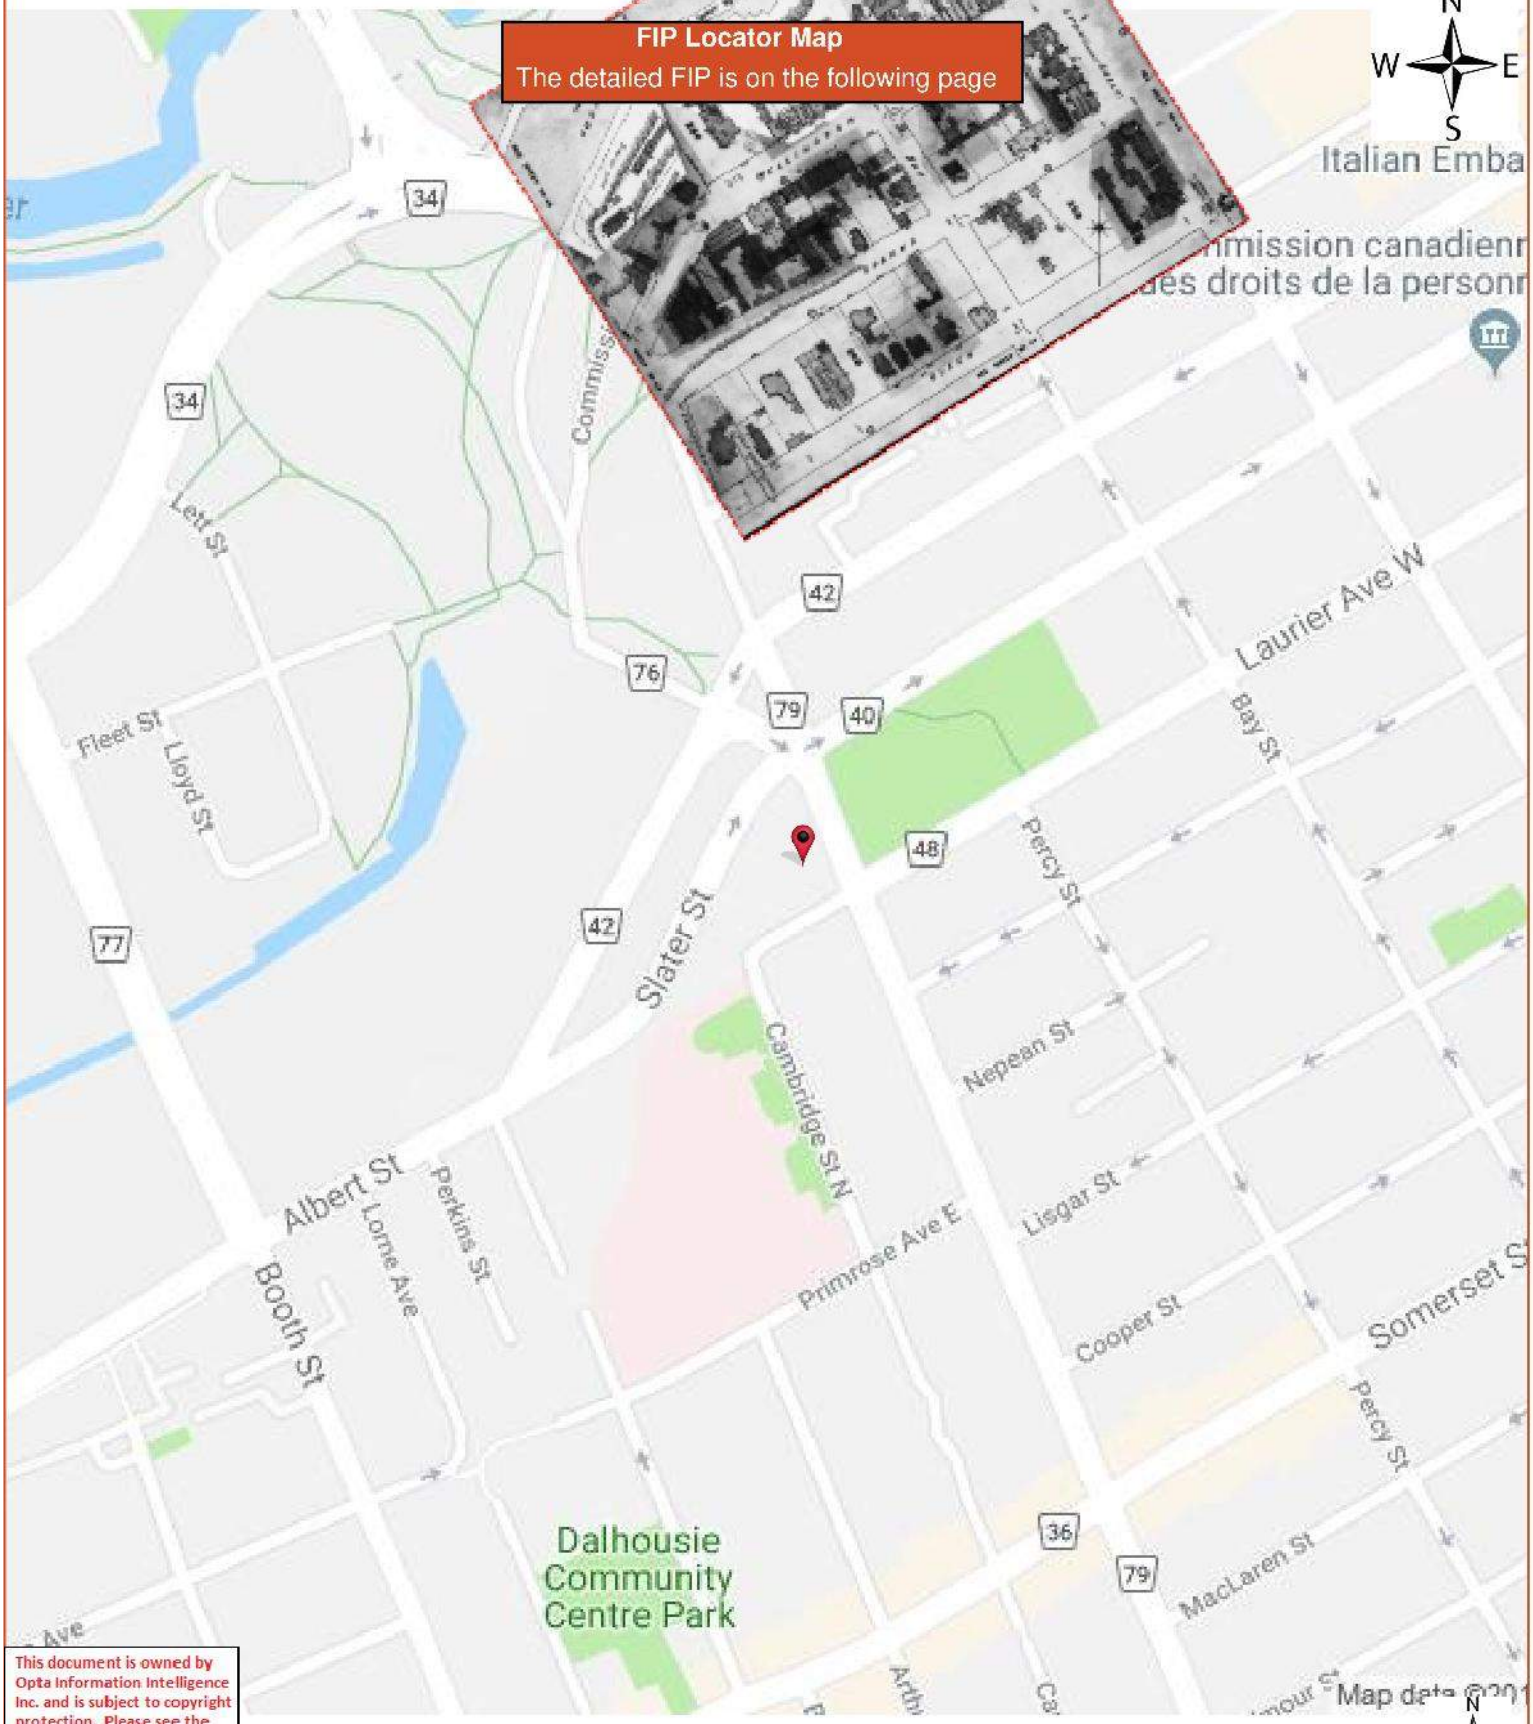

This document is owned by Opta Information Intelligence Inc. and is subject to copyright protection. Please see the full Terms and Conditions at the front of this document.

ENVIROSCAN Report

1901 Volume: Ottawa 1 Firemap: 43
Ottawa Volume 1 Plan: 1423 (1888)
Sheet: 43 (1901)

Requested by:
Eleanor Goolab
Date Completed: 05/14/2019 05:14:11

opta
OPTA INFORMATION INTELLIGENCE

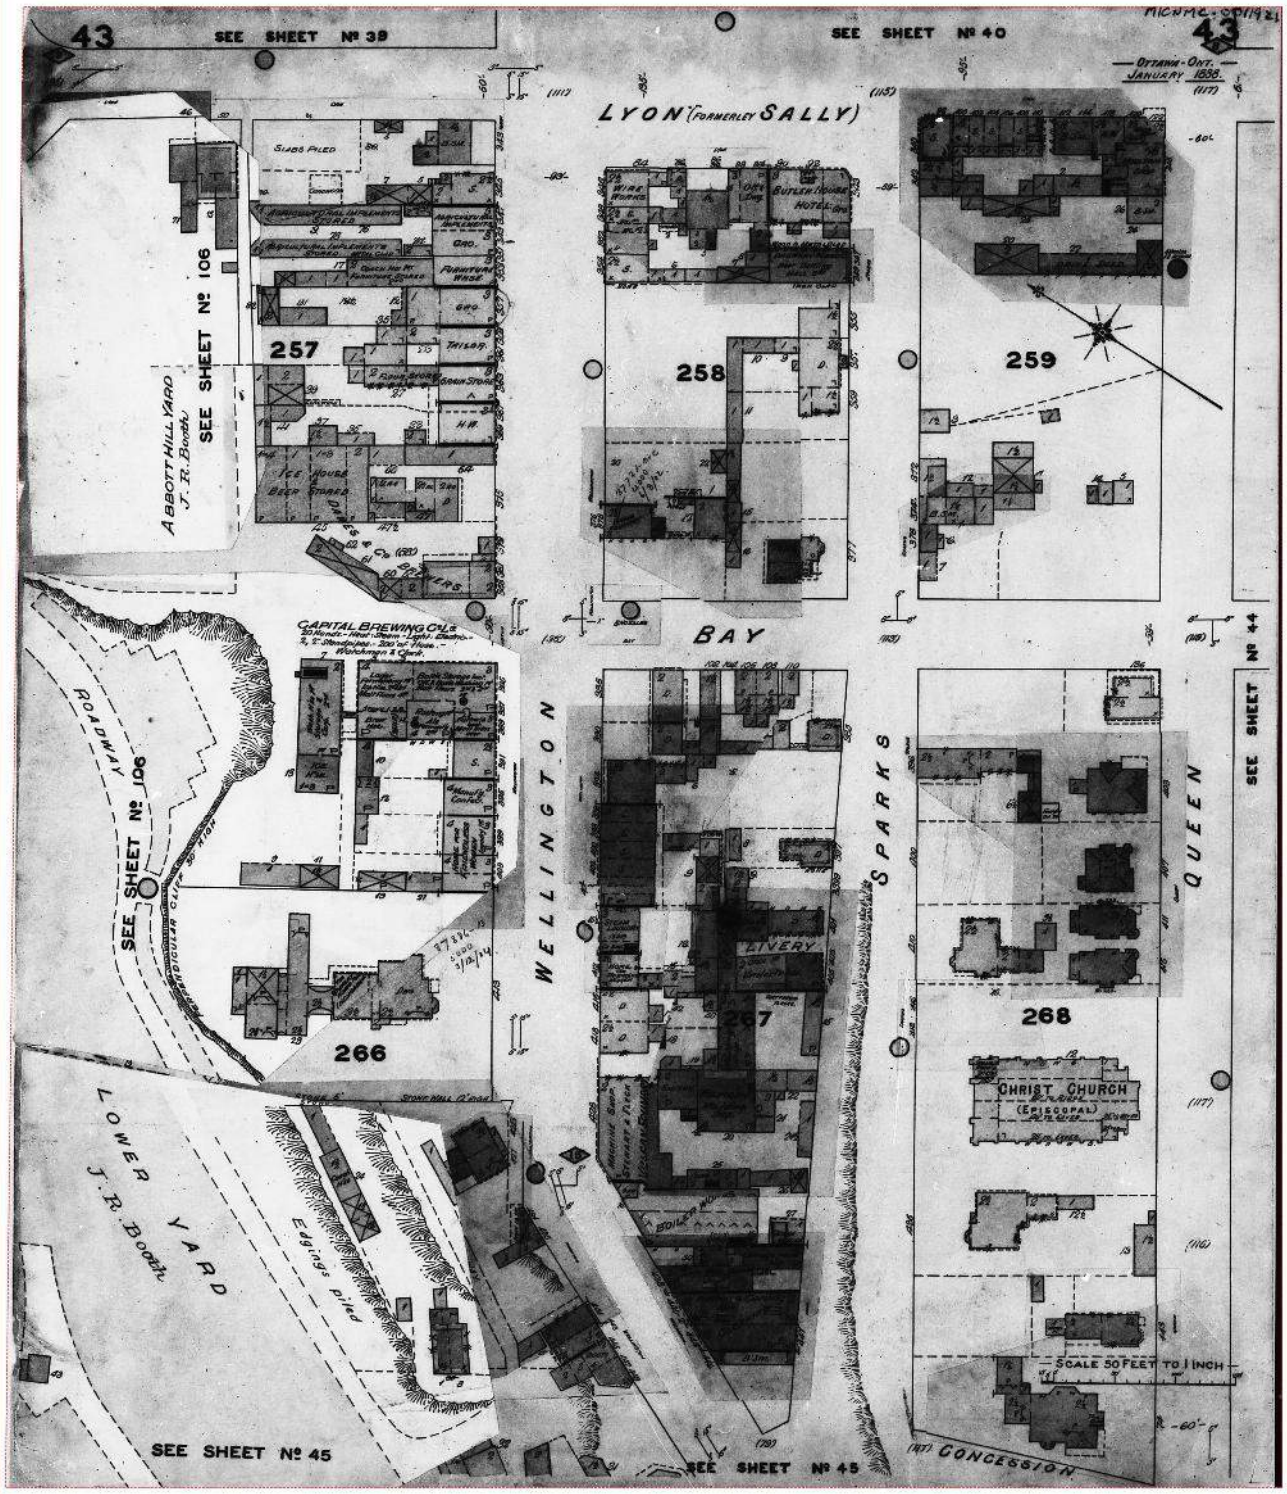

Project Name: Phase I Environmental Site Assessment
8443971 Canada Corp.
Project #: 20190507006
P.O. #: 190227.02

ENVIROSCAN Report

1901 Volume: Ottawa 1 Firemap: 44
Ottawa Volume 1 Plan: 1423 (1888)
Sheet: 44 (1901)

Requested by:
Eleanor Goolab
Date Completed: 05/14/2019 05:14:11

enviroscan
OPTA INFORMATION INTELLIGENCE

FIP Locator Map
The detailed FIP is on the following page

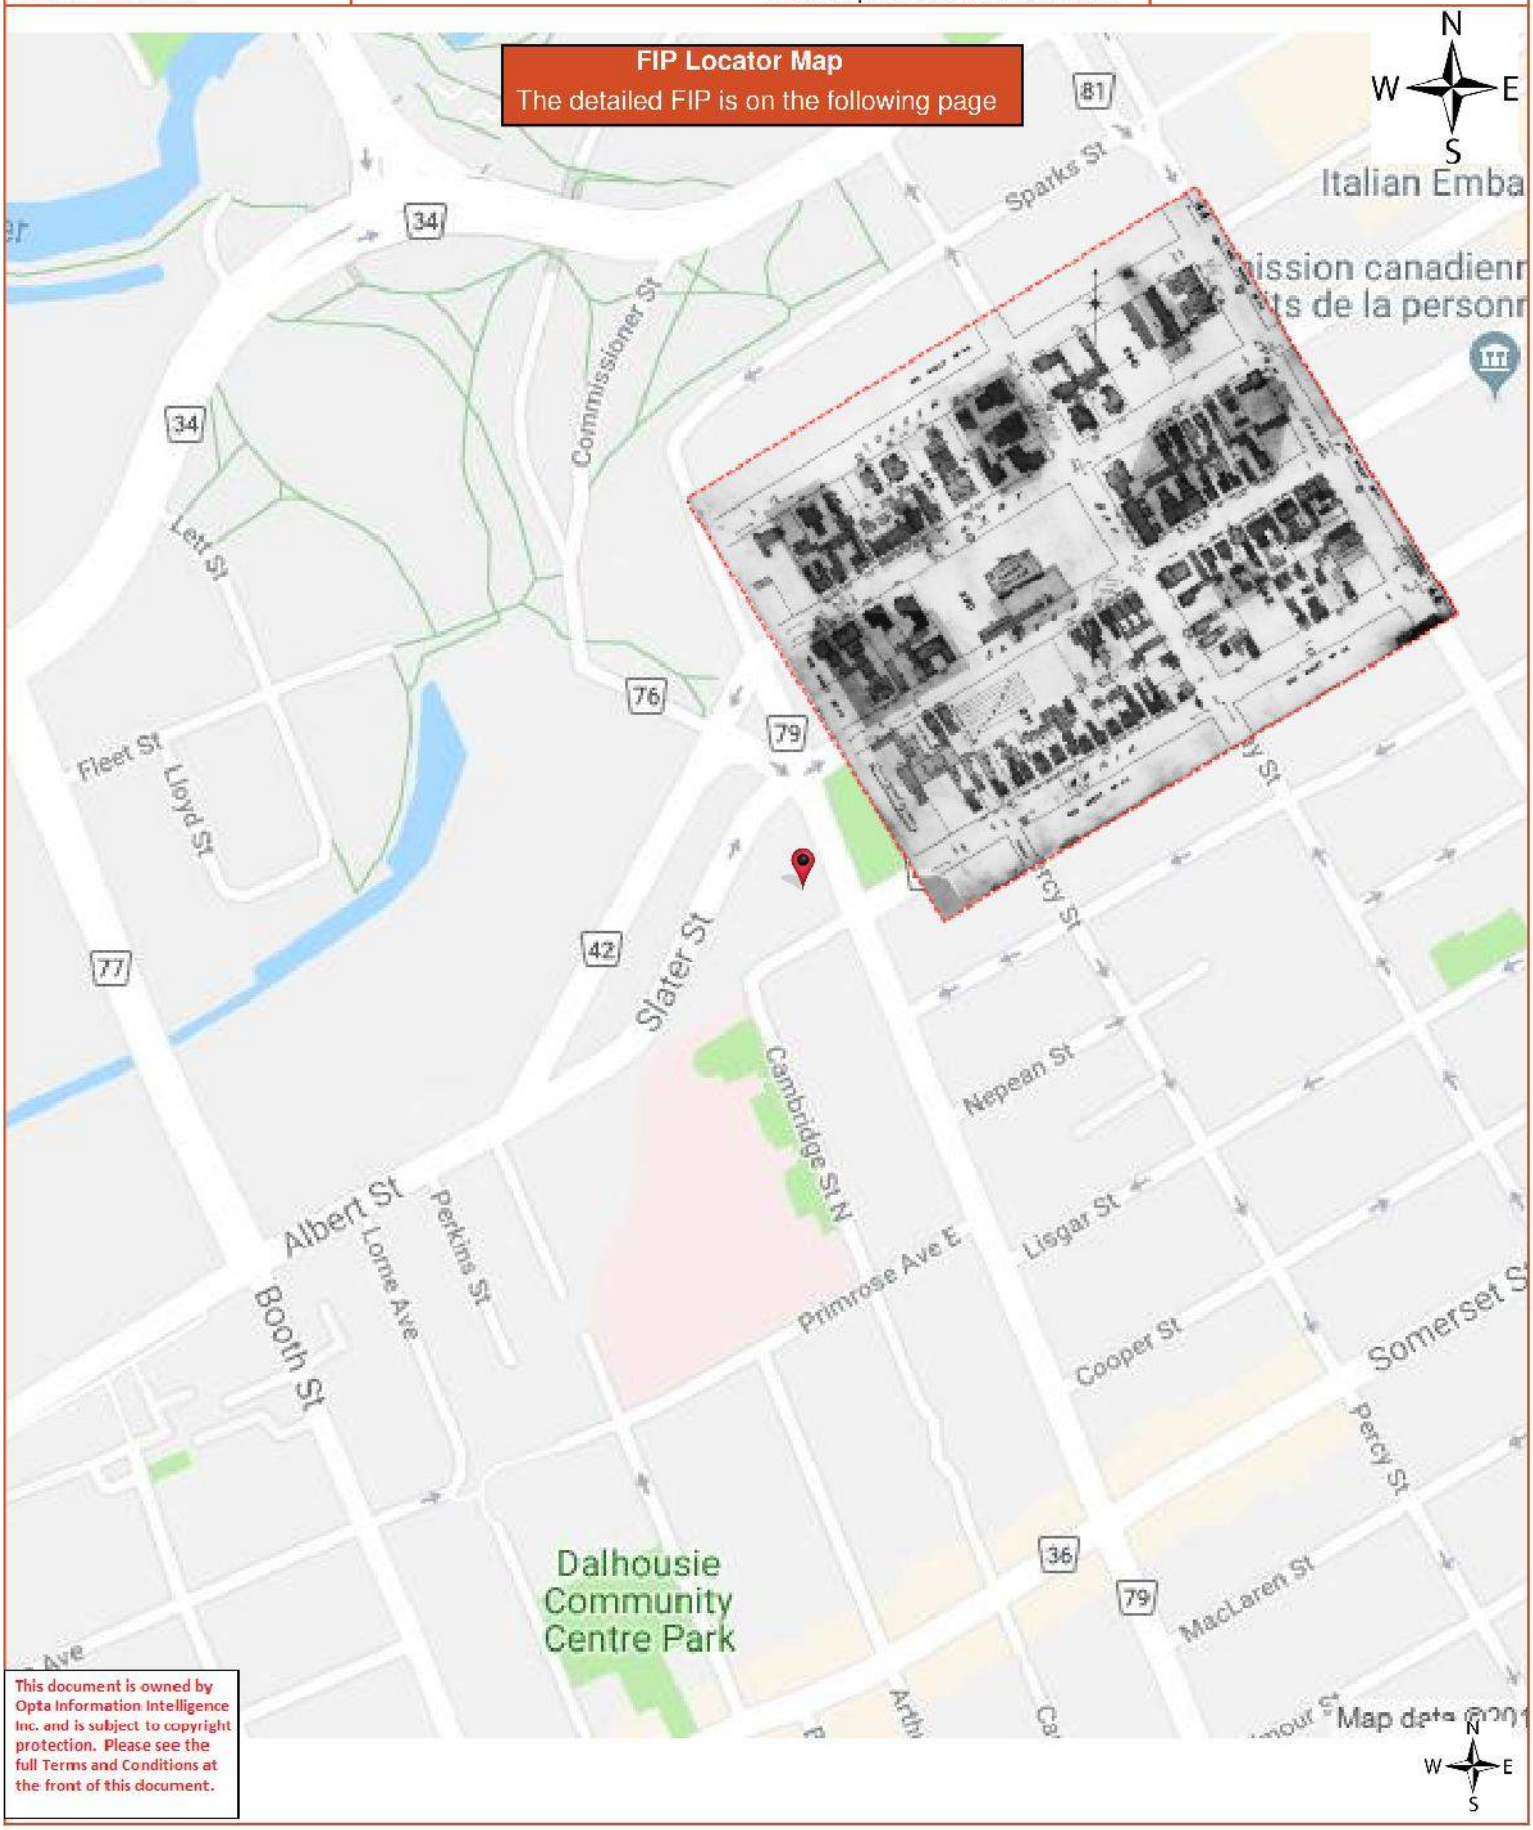

This document is owned by Opta Information Intelligence Inc. and is subject to copyright protection. Please see the full Terms and Conditions at the front of this document.

ENVIROSCAN Report

1901 Volume: Ottawa 1 Firemap: 44
Ottawa Volume 1 Plan: 1423 (1888)
Sheet: 44 (1901)

Requested by:
Eleanor Goolab
Date Completed: 05/14/2019 05:14:11

opta
OPTA INFORMATION INTELLIGENCE

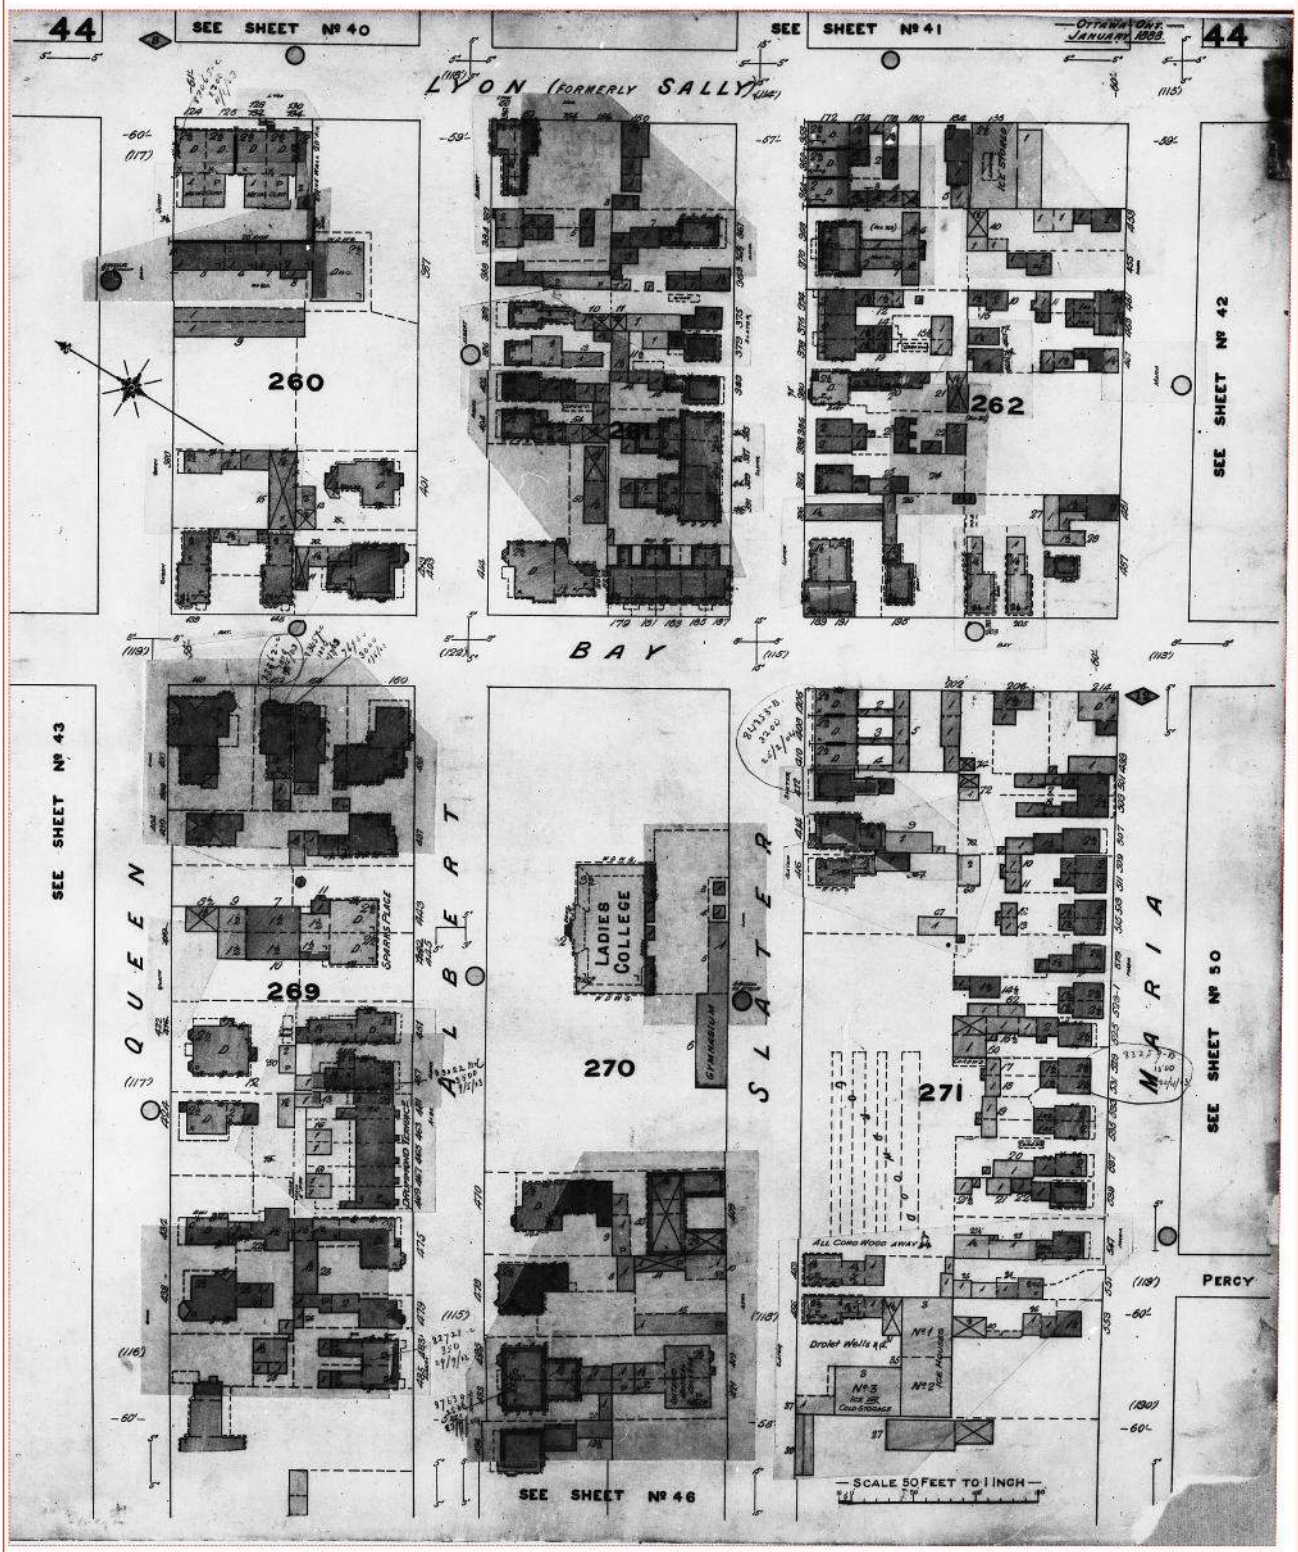

Project Name: Phase I Environmental Site Assessment
8443971 Canada Corp.
Project #: 20190507006
P.O. #: 190227.02

ENVIROSCAN Report

1901 Volume: Ottawa 1 Firemap: 45
Ottawa Volume 1 Plan: 1423 (1888)
Sheet: 45 (1901)

Requested by:
Eleanor Goolab
Date Completed: 05/14/2019 05:14:11

enviroscan
OPTA INFORMATION INTELLIGENCE

FIP Locator Map

The detailed FIP is on the following page

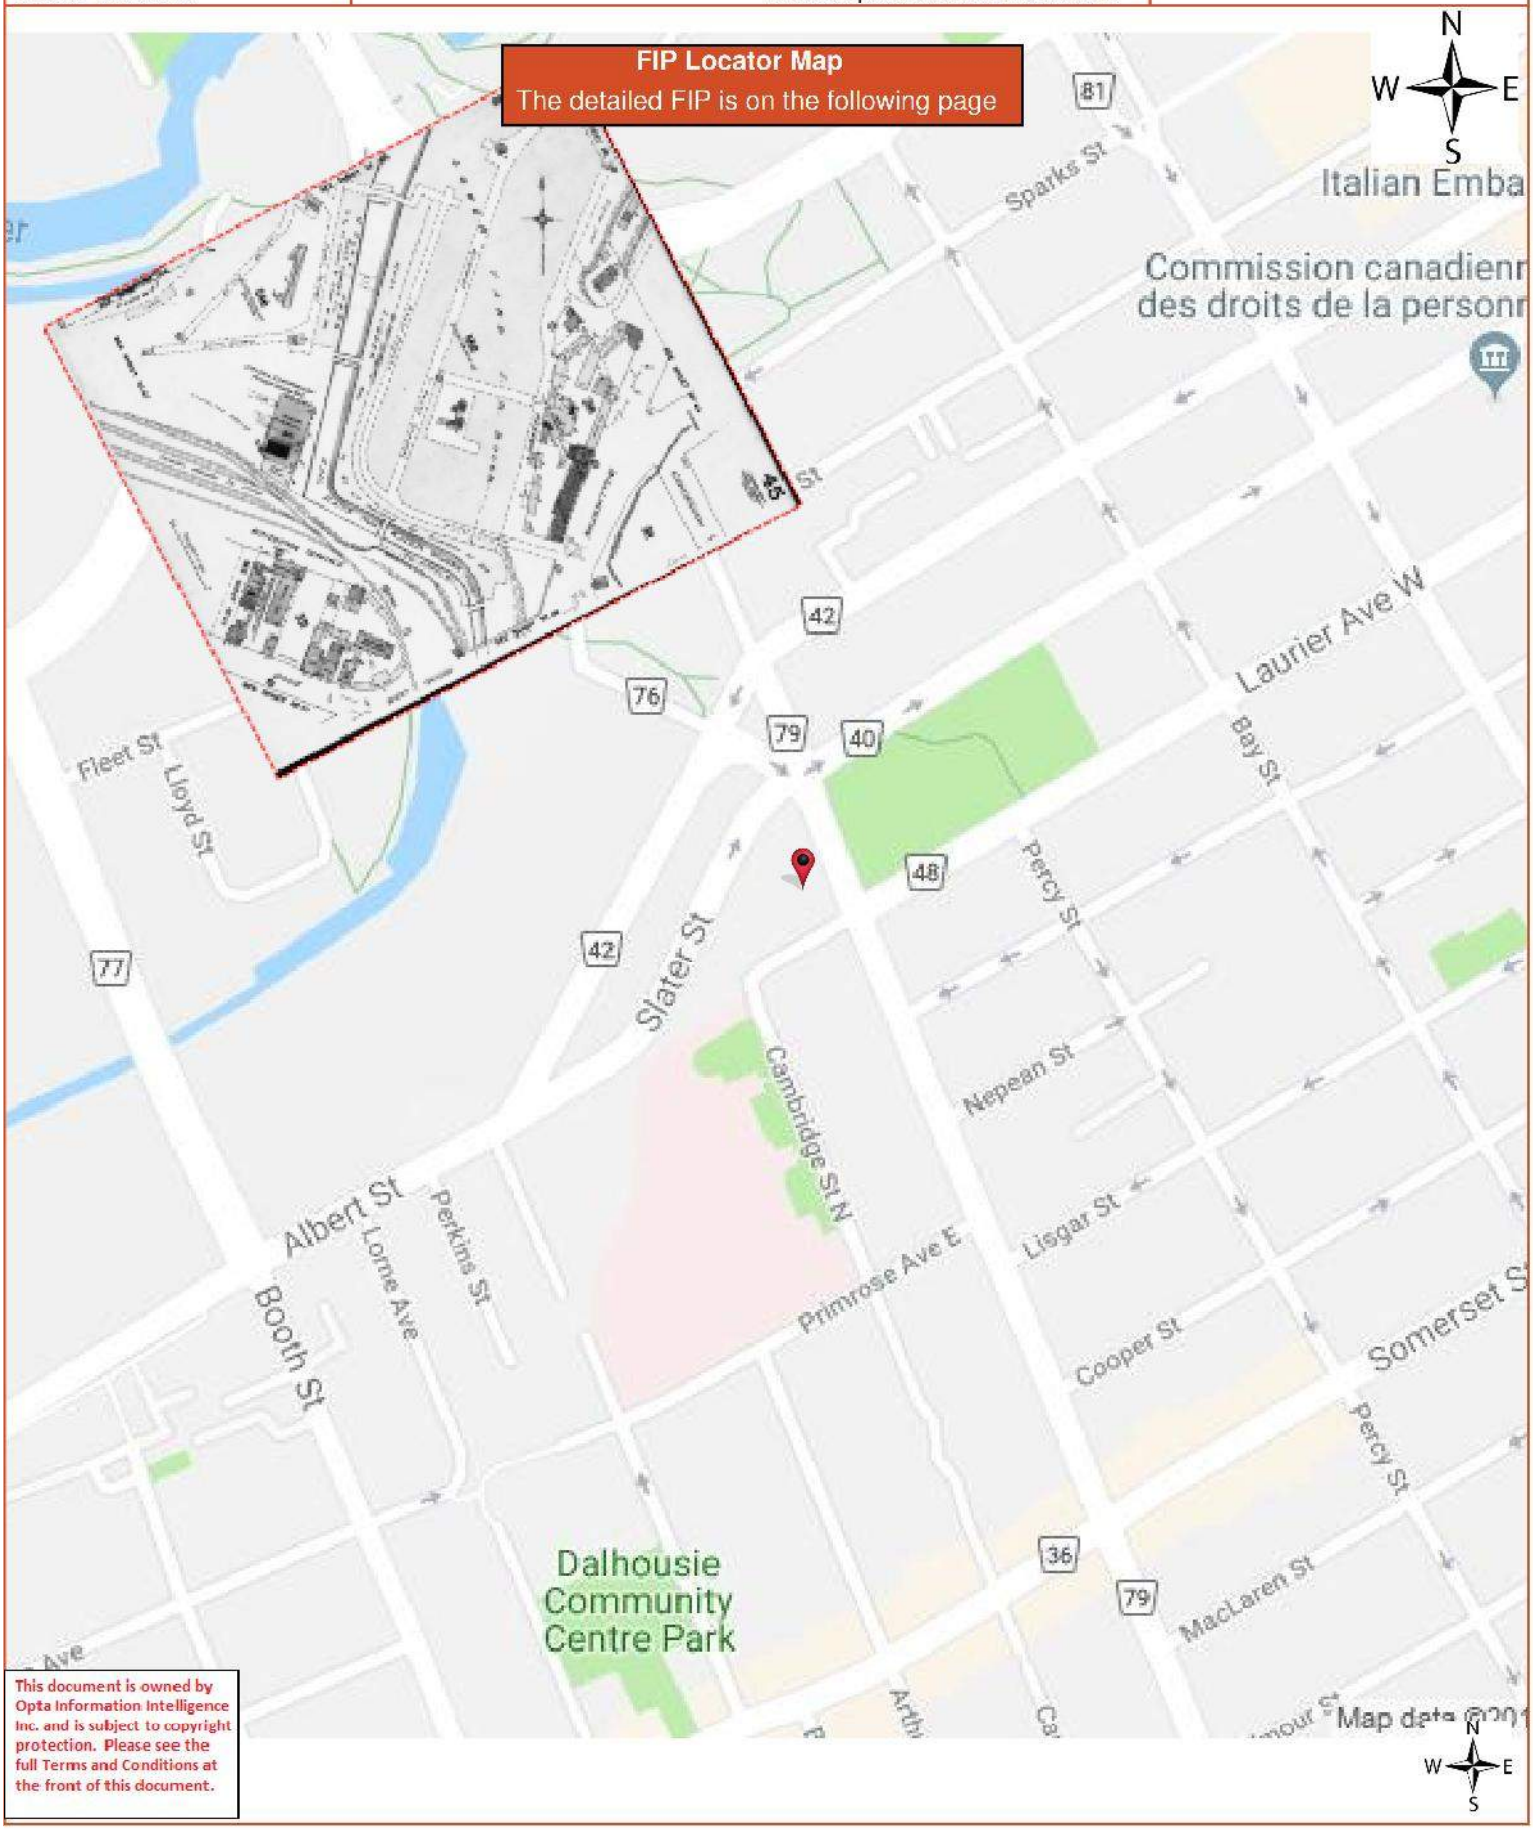

This document is owned by Opta Information Intelligence Inc. and is subject to copyright protection. Please see the full Terms and Conditions at the front of this document.

ENVIROSCAN Report

1901 Volume: Ottawa 1 Firemap: 45
Ottawa Volume 1 Plan: 1423 (1888)
Sheet: 45 (1901)

Requested by:
Eleanor Goolab
Date Completed: 05/14/2019 05:14:11

opta
OPTA INFORMATION INTELLIGENCE

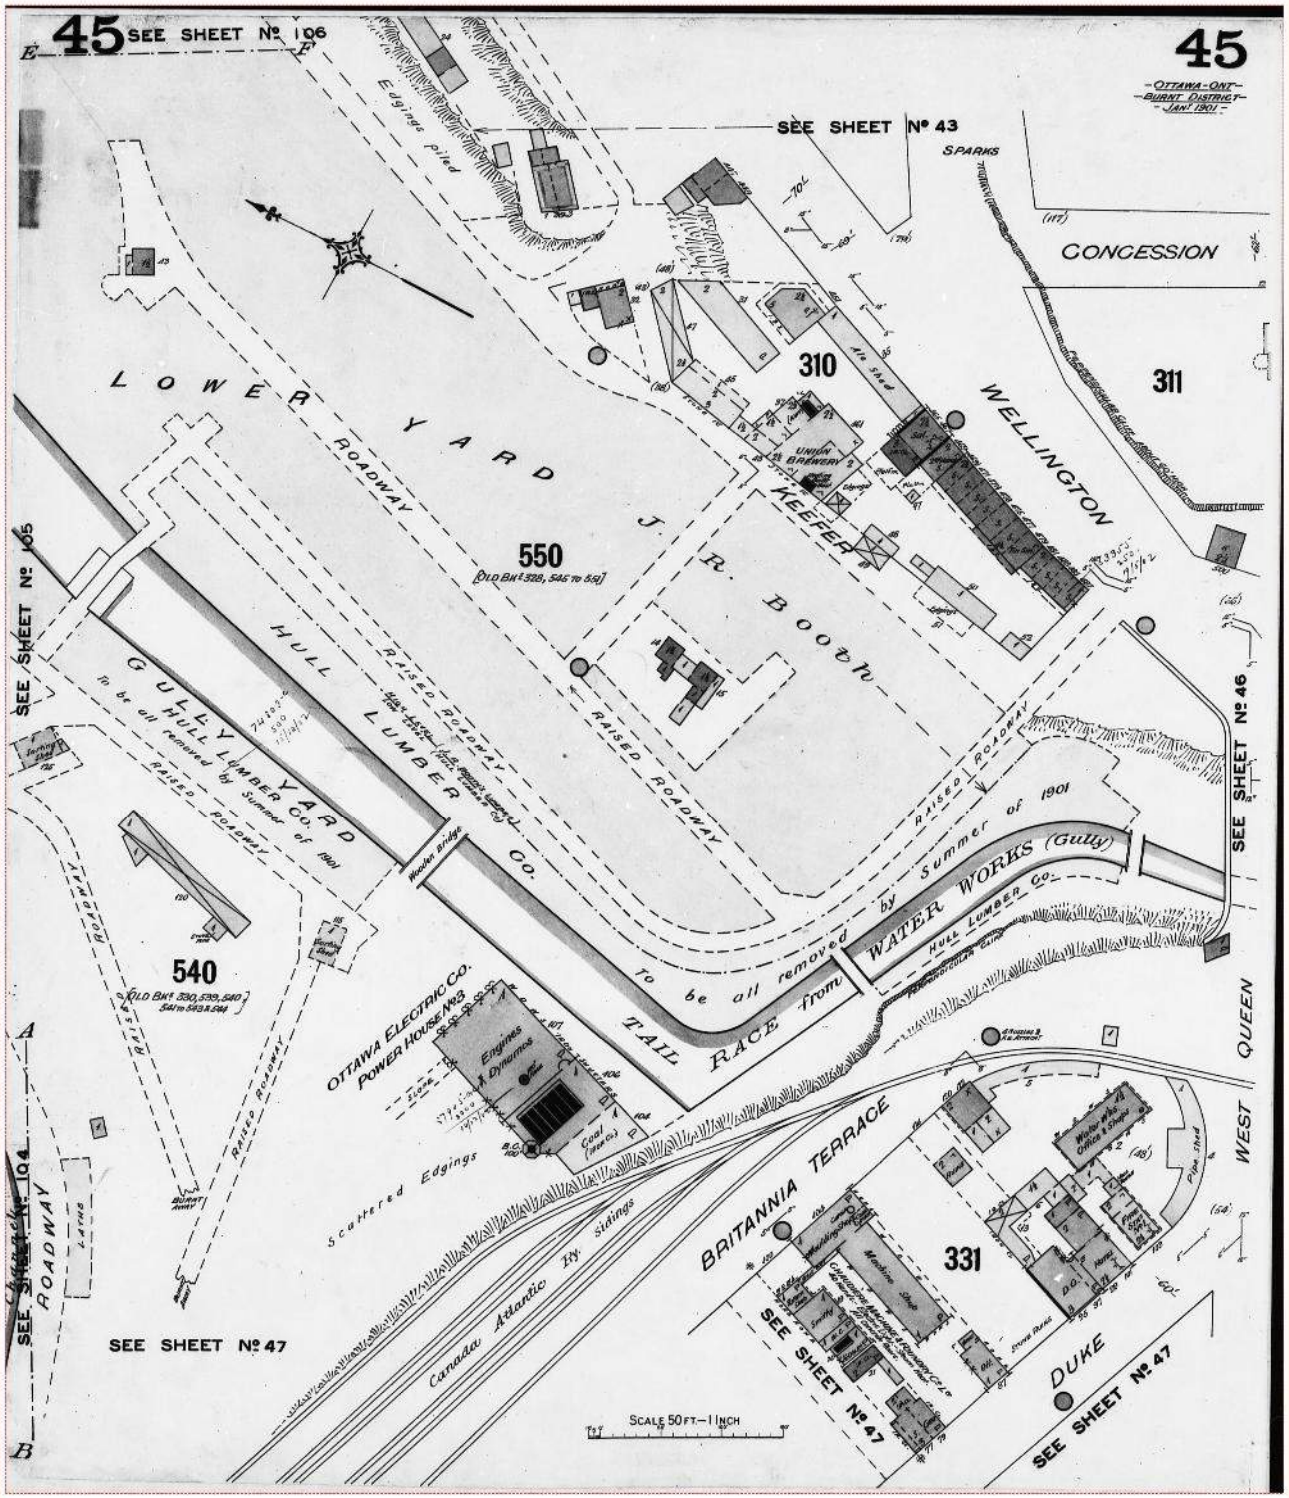

Project Name: Phase I Environmental Site Assessment
8443971 Canada Corp.
Project #: 20190507006
P.O. #: 190227.02

ENVIROSCAN Report

1901 Volume: Ottawa 1 Firemap: 46
Ottawa Volume 1 Plan: 1423 (1888)
Sheet: 46 (1901)

Requested by:
Eleanor Goolab
Date Completed: 05/14/2019 05:14:11

enviroscan
OPTA INFORMATION INTELLIGENCE

FIP Locator Map
The detailed FIP is on the following page

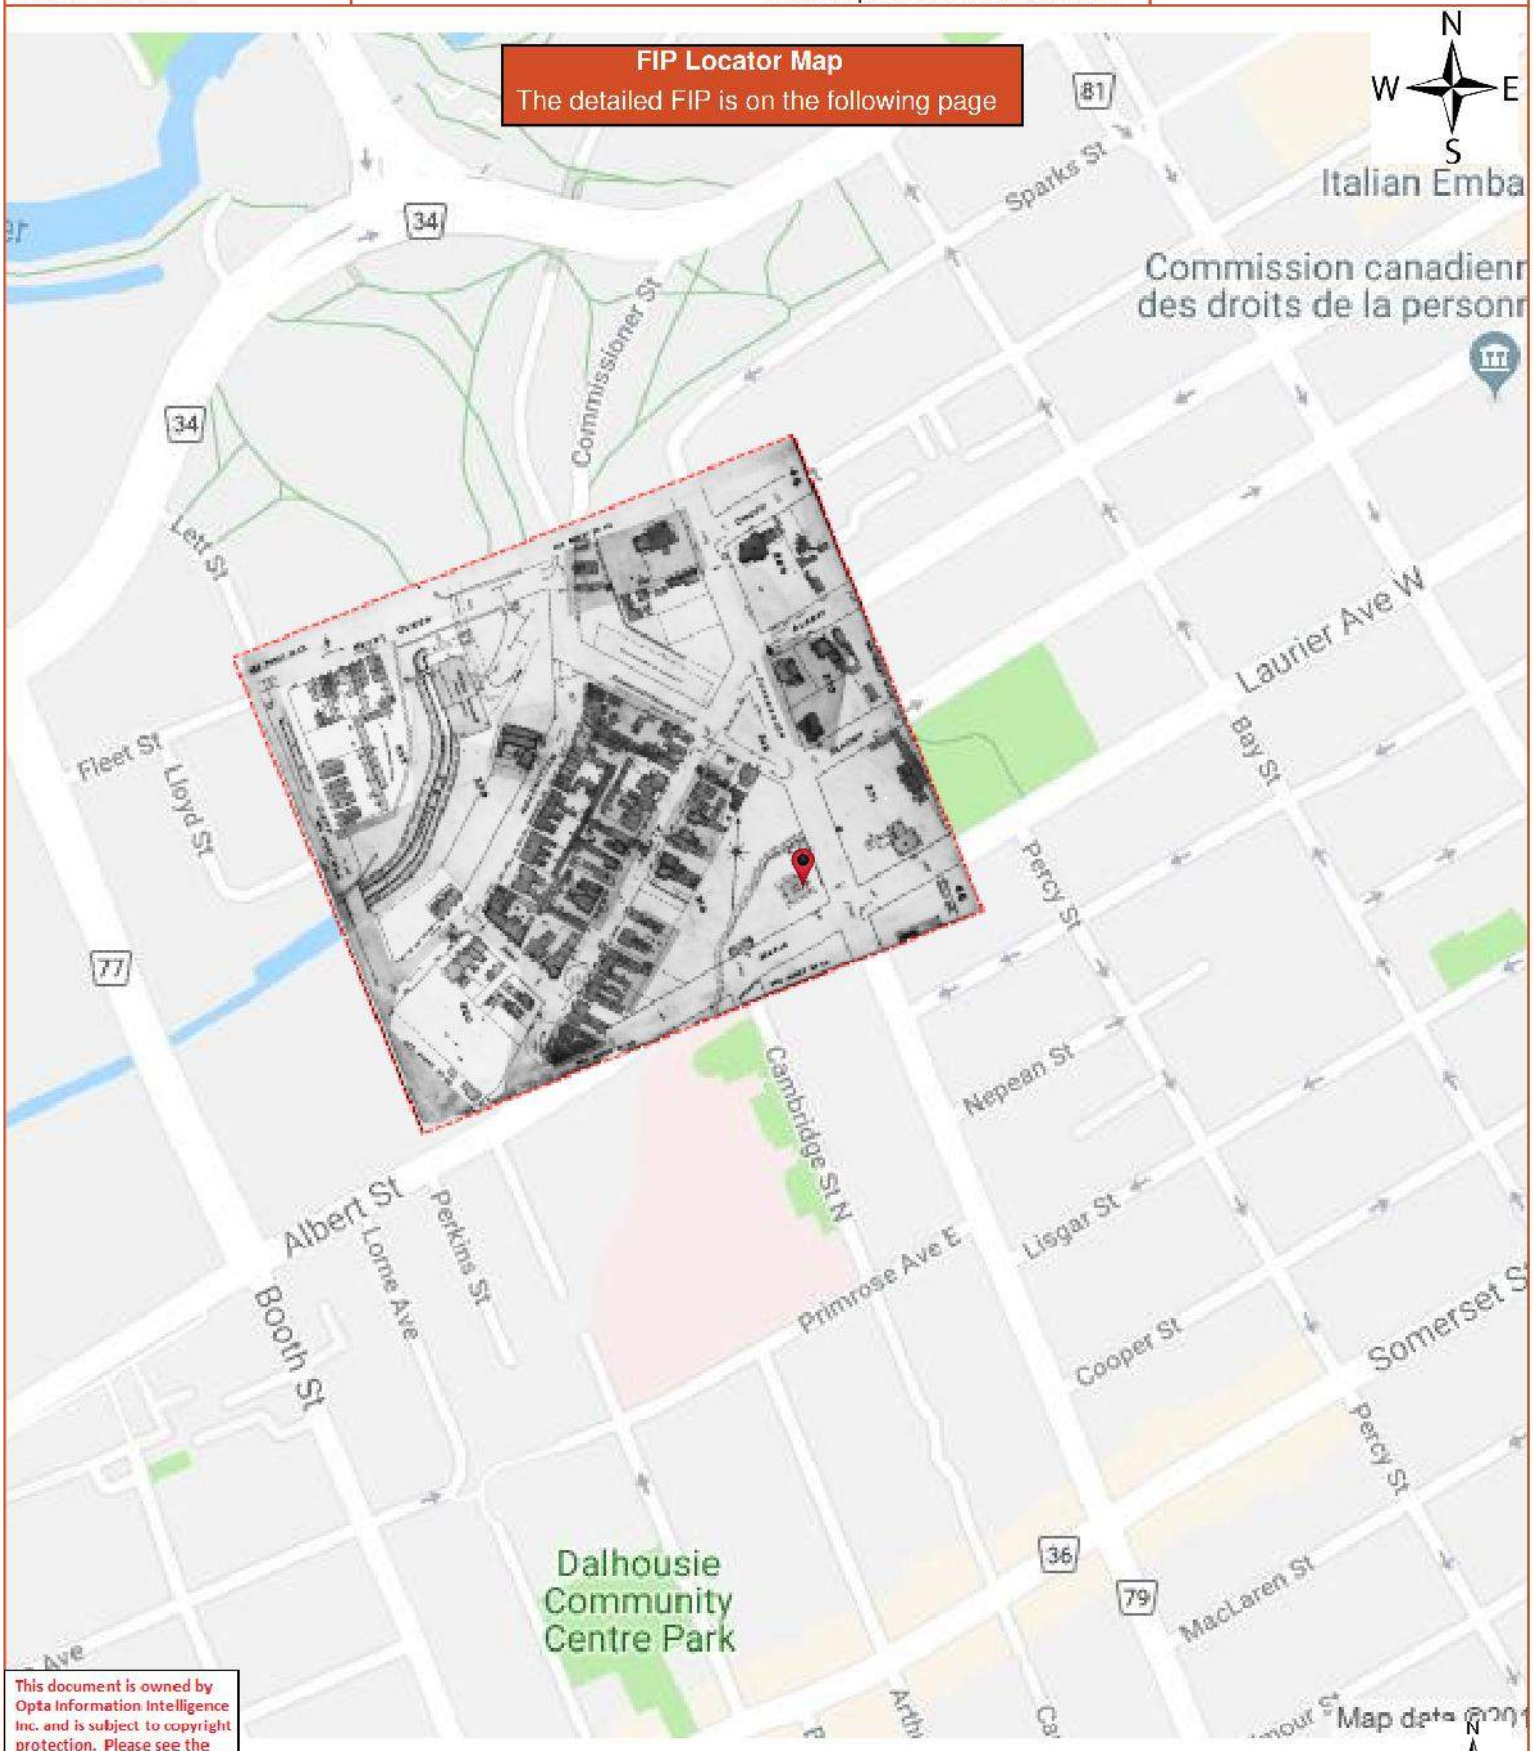

This document is owned by Opta Information Intelligence Inc. and is subject to copyright protection. Please see the full Terms and Conditions at the front of this document.

ENVIROSCAN Report

1901 Volume: Ottawa 1 Firemap: 46
Ottawa Volume 1 Plan: 1423 (1888)
Sheet: 46 (1901)

Requested by:
Eleanor Goolab
Date Completed: 05/14/2019 05:14:11

opta
OPTA INFORMATION INTELLIGENCE

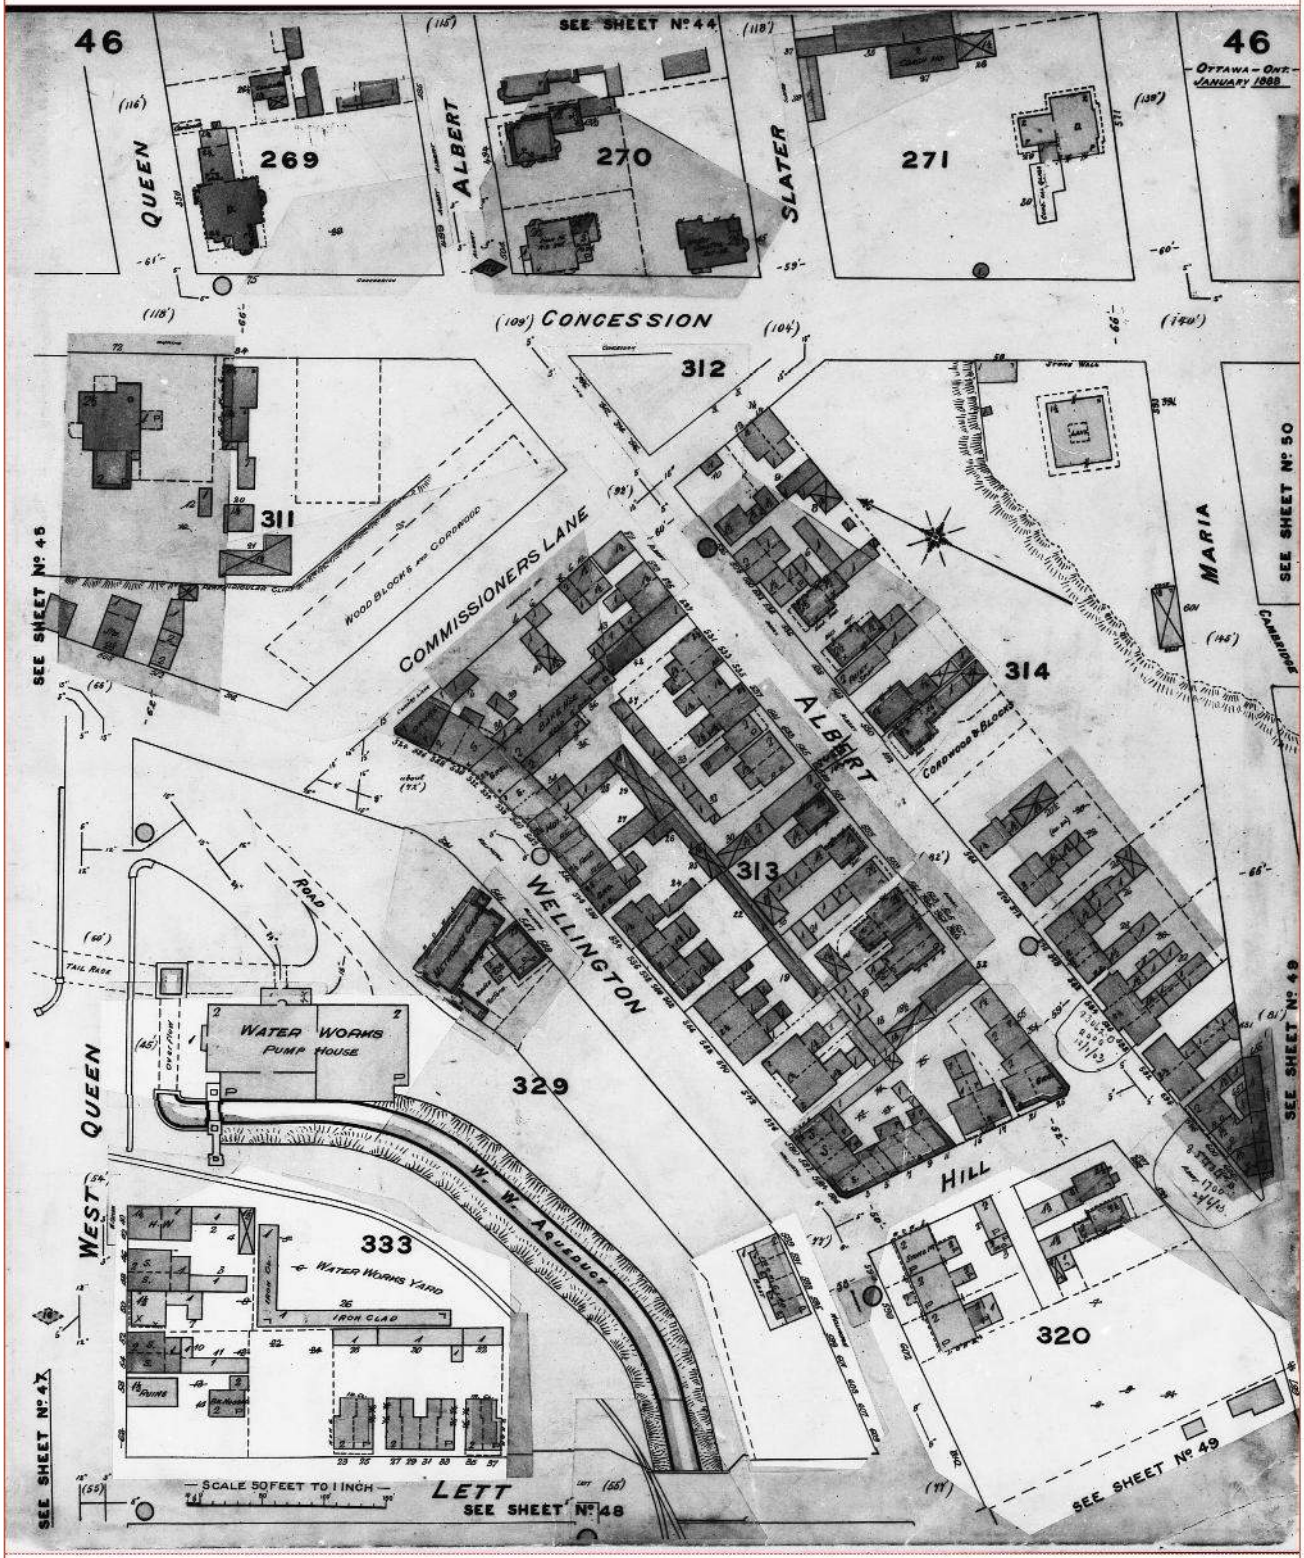

Project Name: Phase I Environmental Site Assessment
8443971 Canada Corp.
Project #: 20190507006
P.O. #: 190227.02

ENVIROSCAN Report

1901 Volume: Ottawa 1 Firemap: 49
Ottawa Volume 1 Plan: 1423 (1888)
Sheet: 49 (1901)

Requested by:
Eleanor Goolab
Date Completed: 05/14/2019 05:14:11

enviroscan
OPTA INFORMATION INTELLIGENCE

This document is owned by Opta Information Intelligence Inc. and is subject to copyright protection. Please see the full Terms and Conditions at the front of this document.

FIP Locator Map
The detailed FIP is on the following page

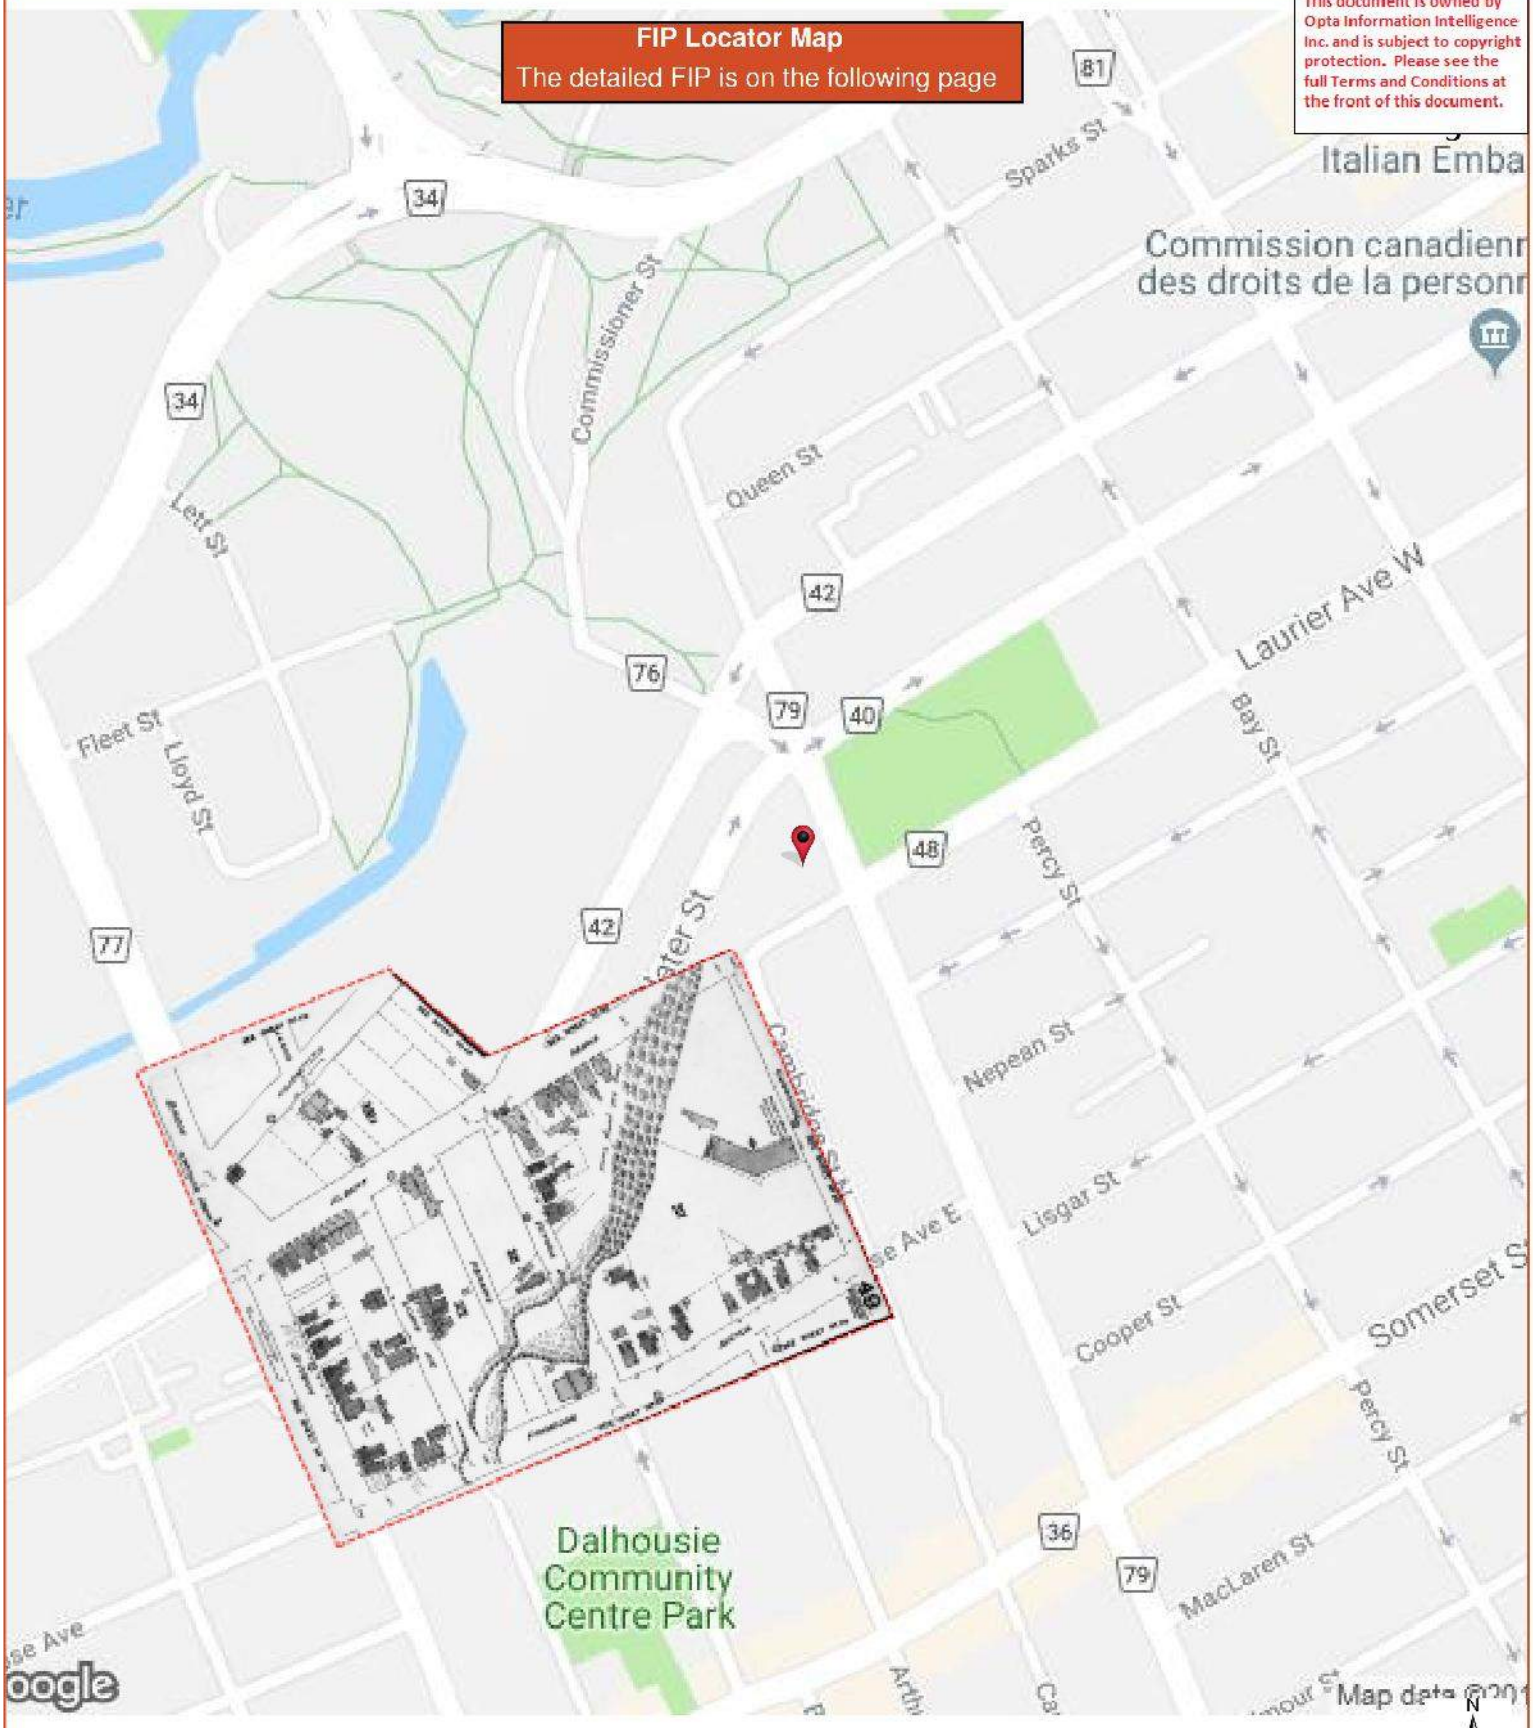

ENVIROSCAN Report

1901 Volume: Ottawa 1 Firemap: 49
Ottawa Volume 1 Plan: 1423 (1888)
Sheet: 49 (1901)

Requested by:
Eleanor Goolab
Date Completed: 05/14/2019 05:14:11

opta
OPTA INFORMATION INTELLIGENCE

Project Name: Phase I Environmental Site Assessment
8443971 Canada Corp.
Project #: 20190507006
P.O. #: 190227.02

ENVIROSCAN Report

1901 Volume: Ottawa 1 Firemap: 50
Ottawa Volume 1 Plan: 1423 (1888)
Sheet: 50 (1901)

Requested by:
Eleanor Goolab
Date Completed: 05/14/2019 05:14:11

enviroscan
OPTA INFORMATION INTELLIGENCE

This document is owned by Opta Information Intelligence Inc. and is subject to copyright protection. Please see the full Terms and Conditions at the front of this document.

FIP Locator Map
The detailed FIP is on the following page

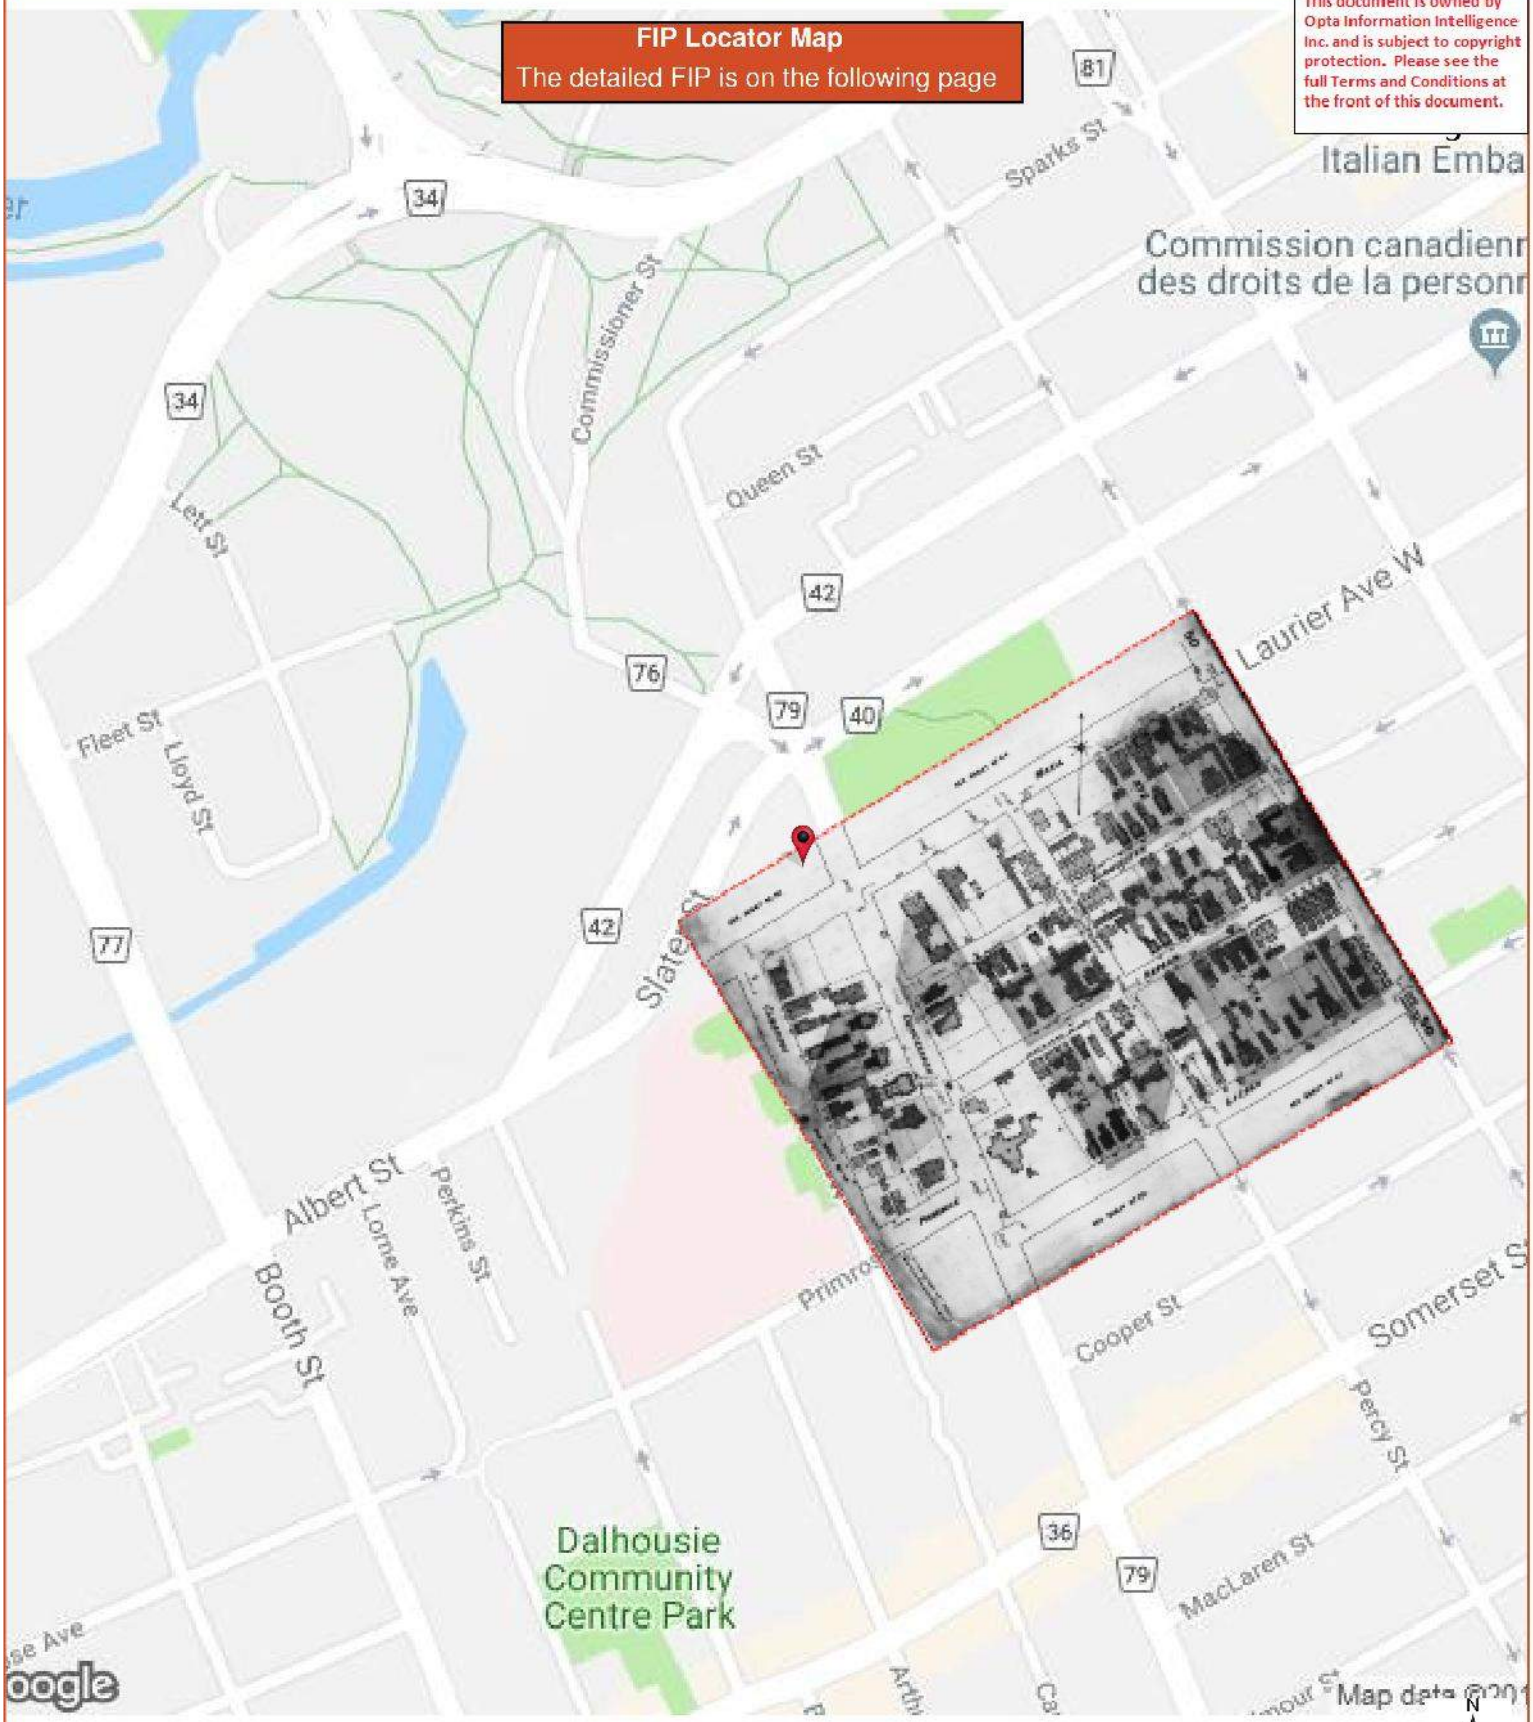

ENVIROSCAN Report

1901 Volume: Ottawa 1 Firemap: 50
Ottawa Volume 1 Plan: 1423 (1888)
Sheet: 50 (1901)

Requested by:
Eleanor Goolab
Date Completed: 05/14/2019 05:14:11

opta
OPTA INFORMATION INTELLIGENCE

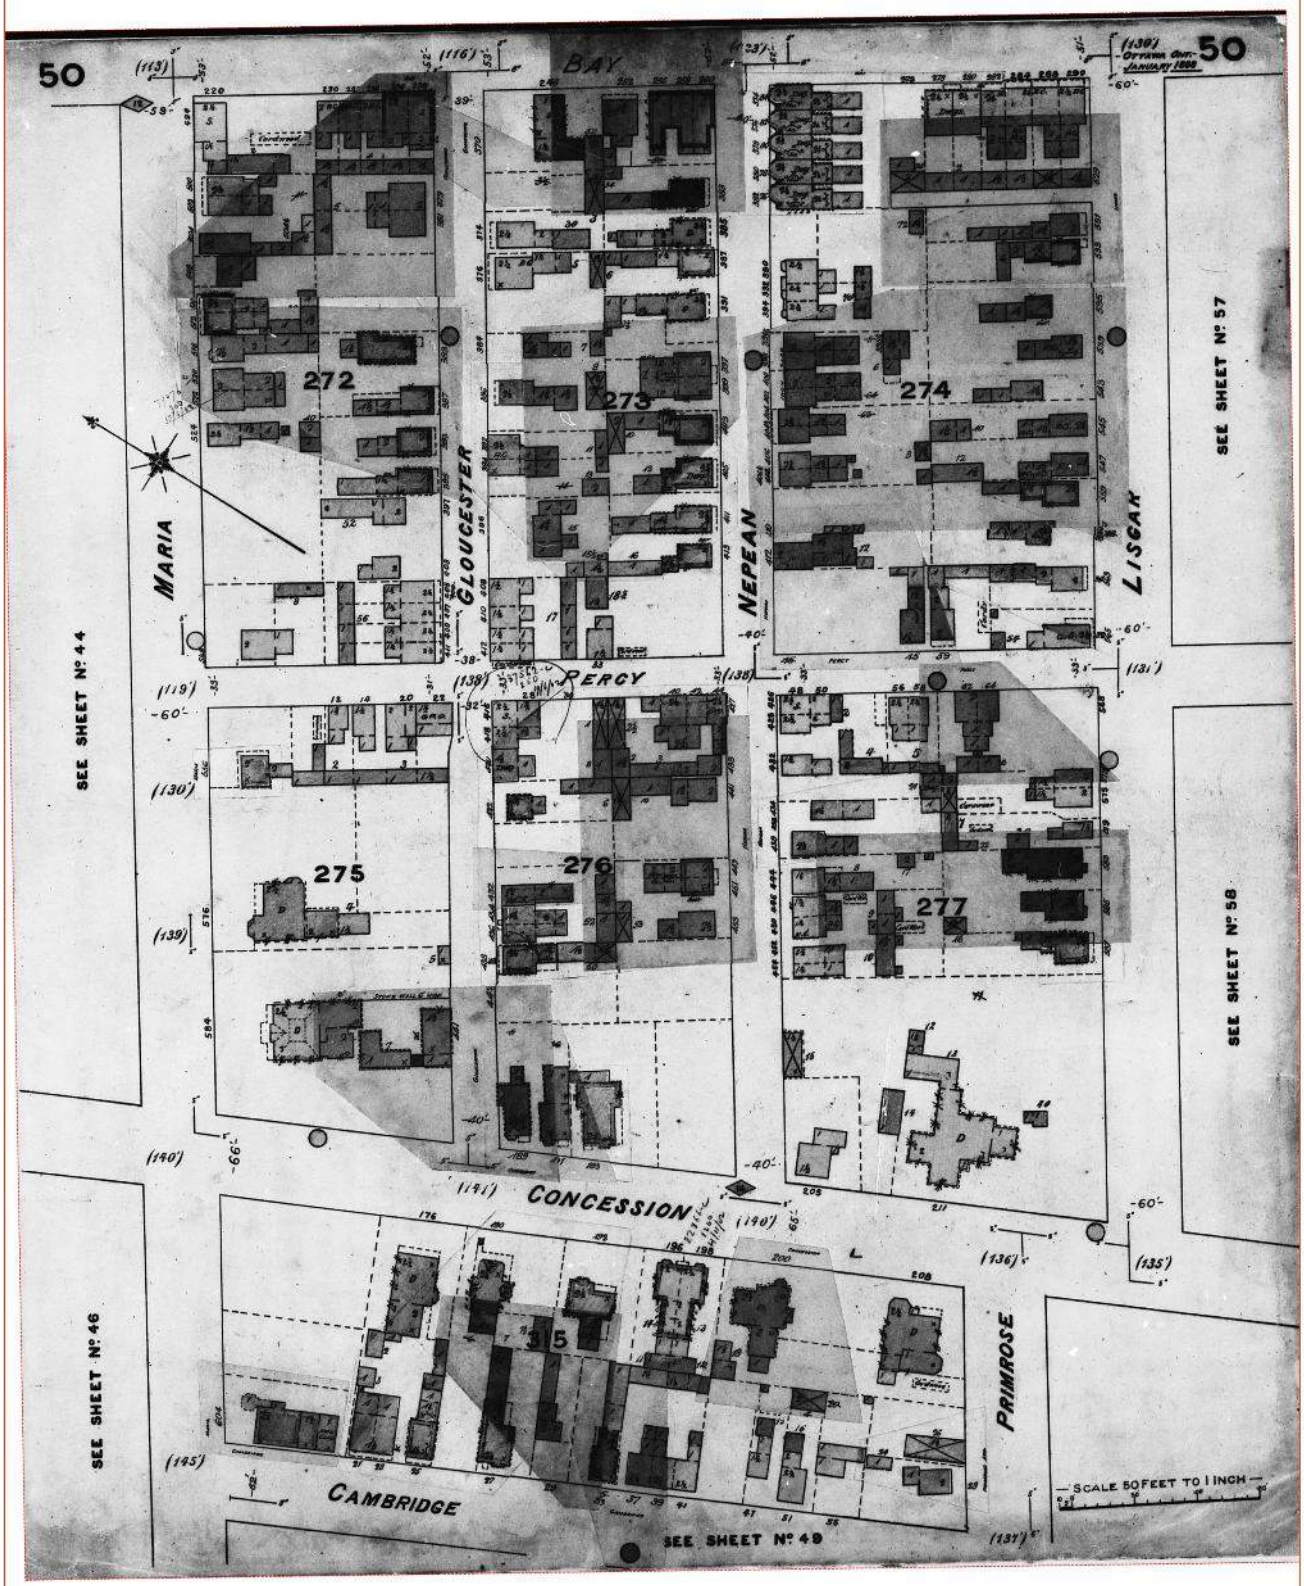

Project Name: Phase I Environmental Site Assessment
8443971 Canada Corp.
Project #: 20190507006
P.O. #: 190227.02

ENVIROSCAN Report

1901 Volume: Ottawa 1 Firemap: 58
Ottawa Volume 1 Plan: 1423 (1888)
Sheet: 58 (1901)

Requested by:
Eleanor Goolab
Date Completed: 05/14/2019 05:14:11

enviroscan
OPTA INFORMATION INTELLIGENCE

This document is owned by Opta Information Intelligence Inc. and is subject to copyright protection. Please see the full Terms and Conditions at the front of this document.

FIP Locator Map
The detailed FIP is on the following page

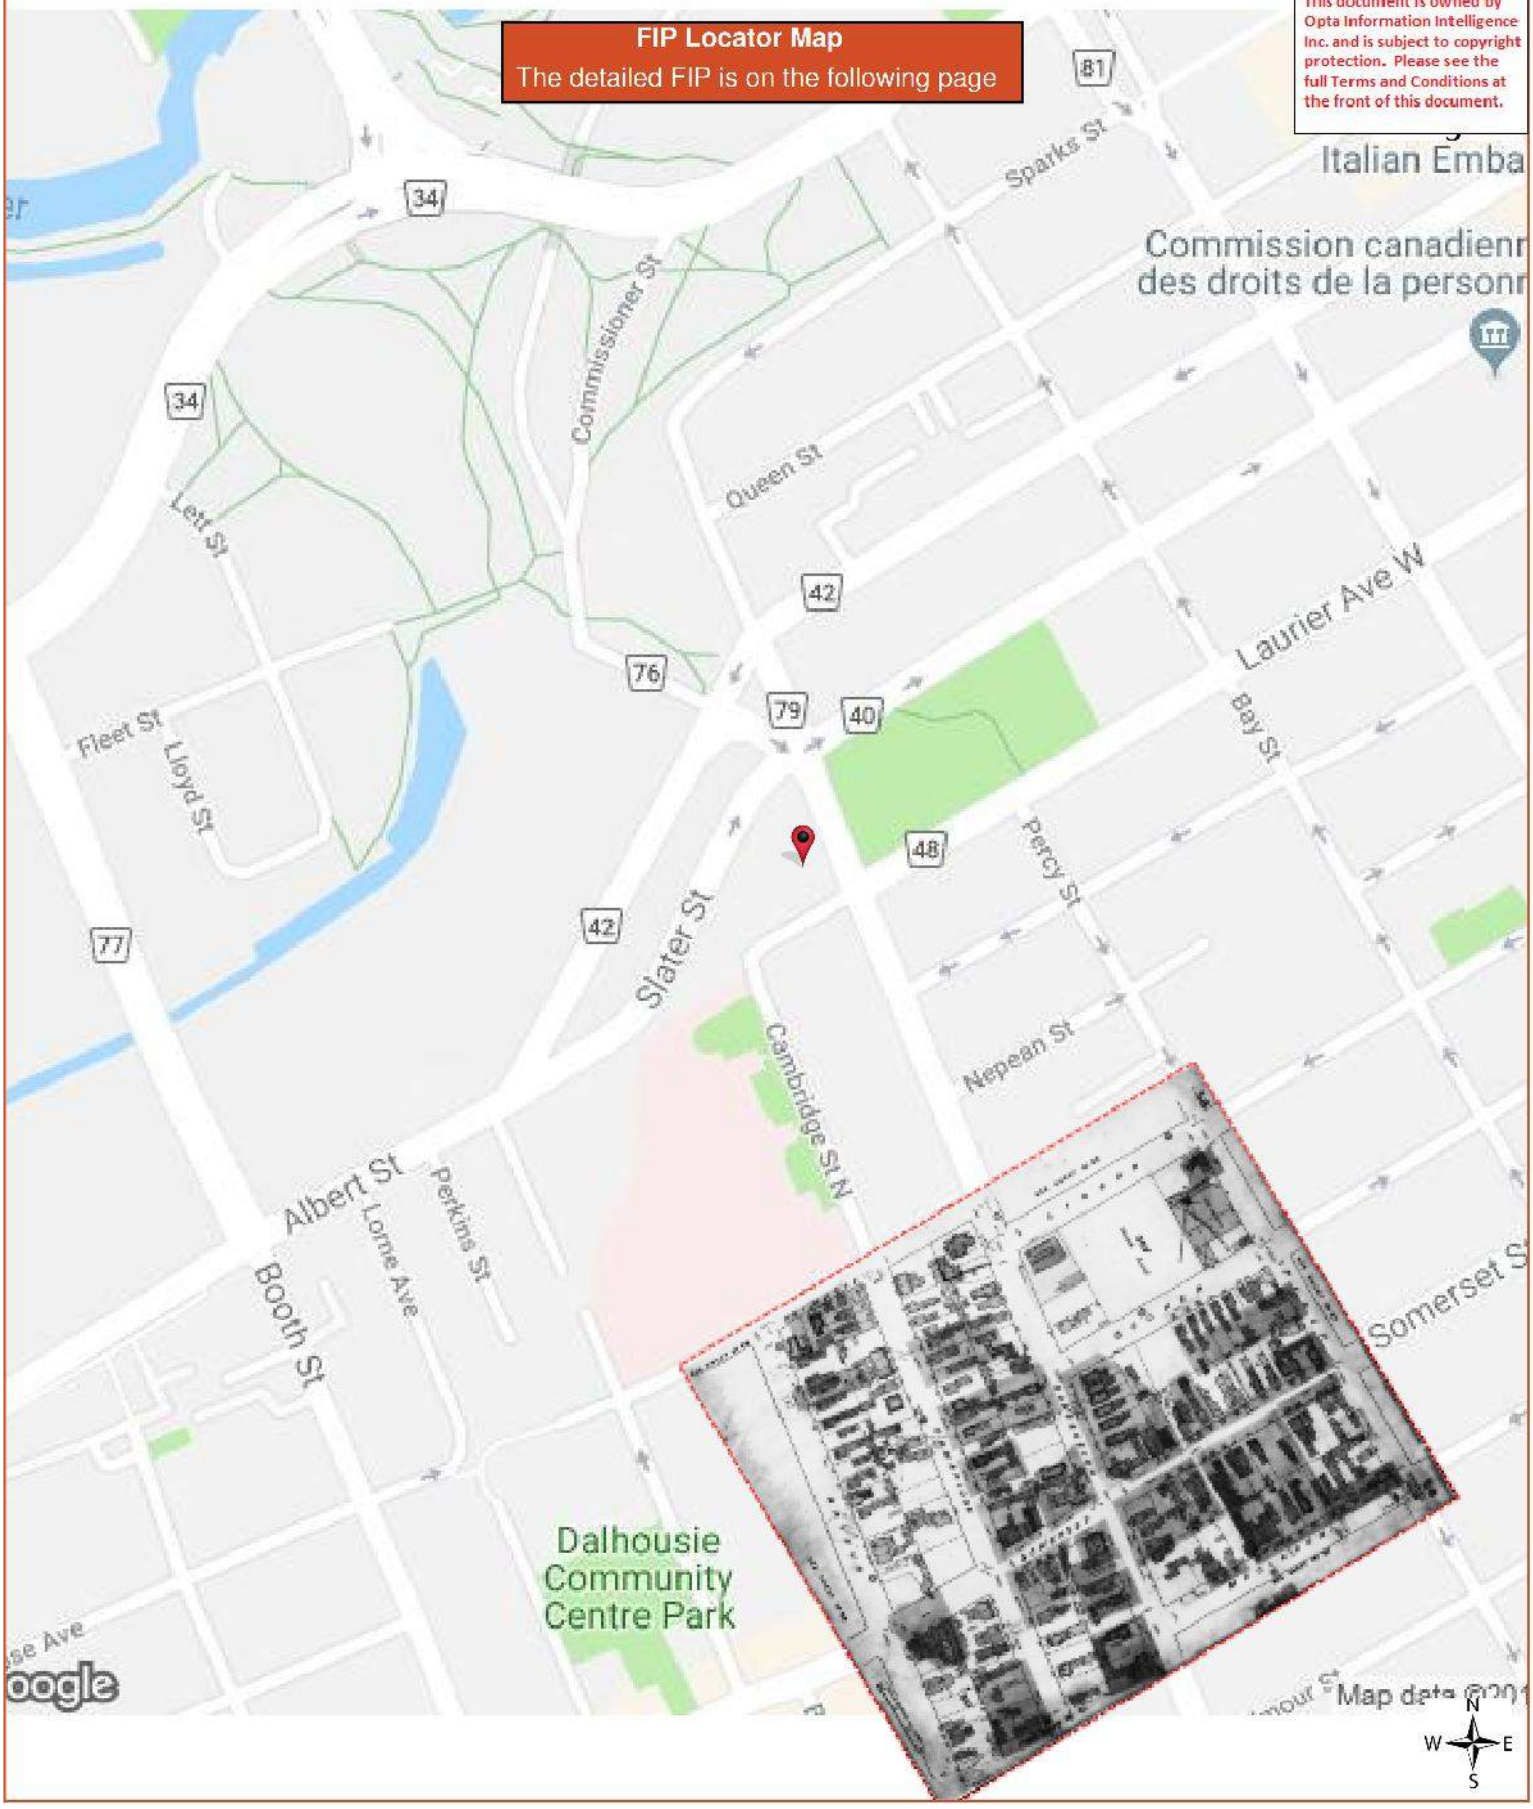

ENVIROSCAN Report

1901 Volume: Ottawa 1 Firemap: 58
Ottawa Volume 1 Plan: 1423 (1888)
Sheet: 58 (1901)

Requested by:
Eleanor Goolab
Date Completed: 05/14/2019 05:14:11

opta
OPTA INFORMATION INTELLIGENCE

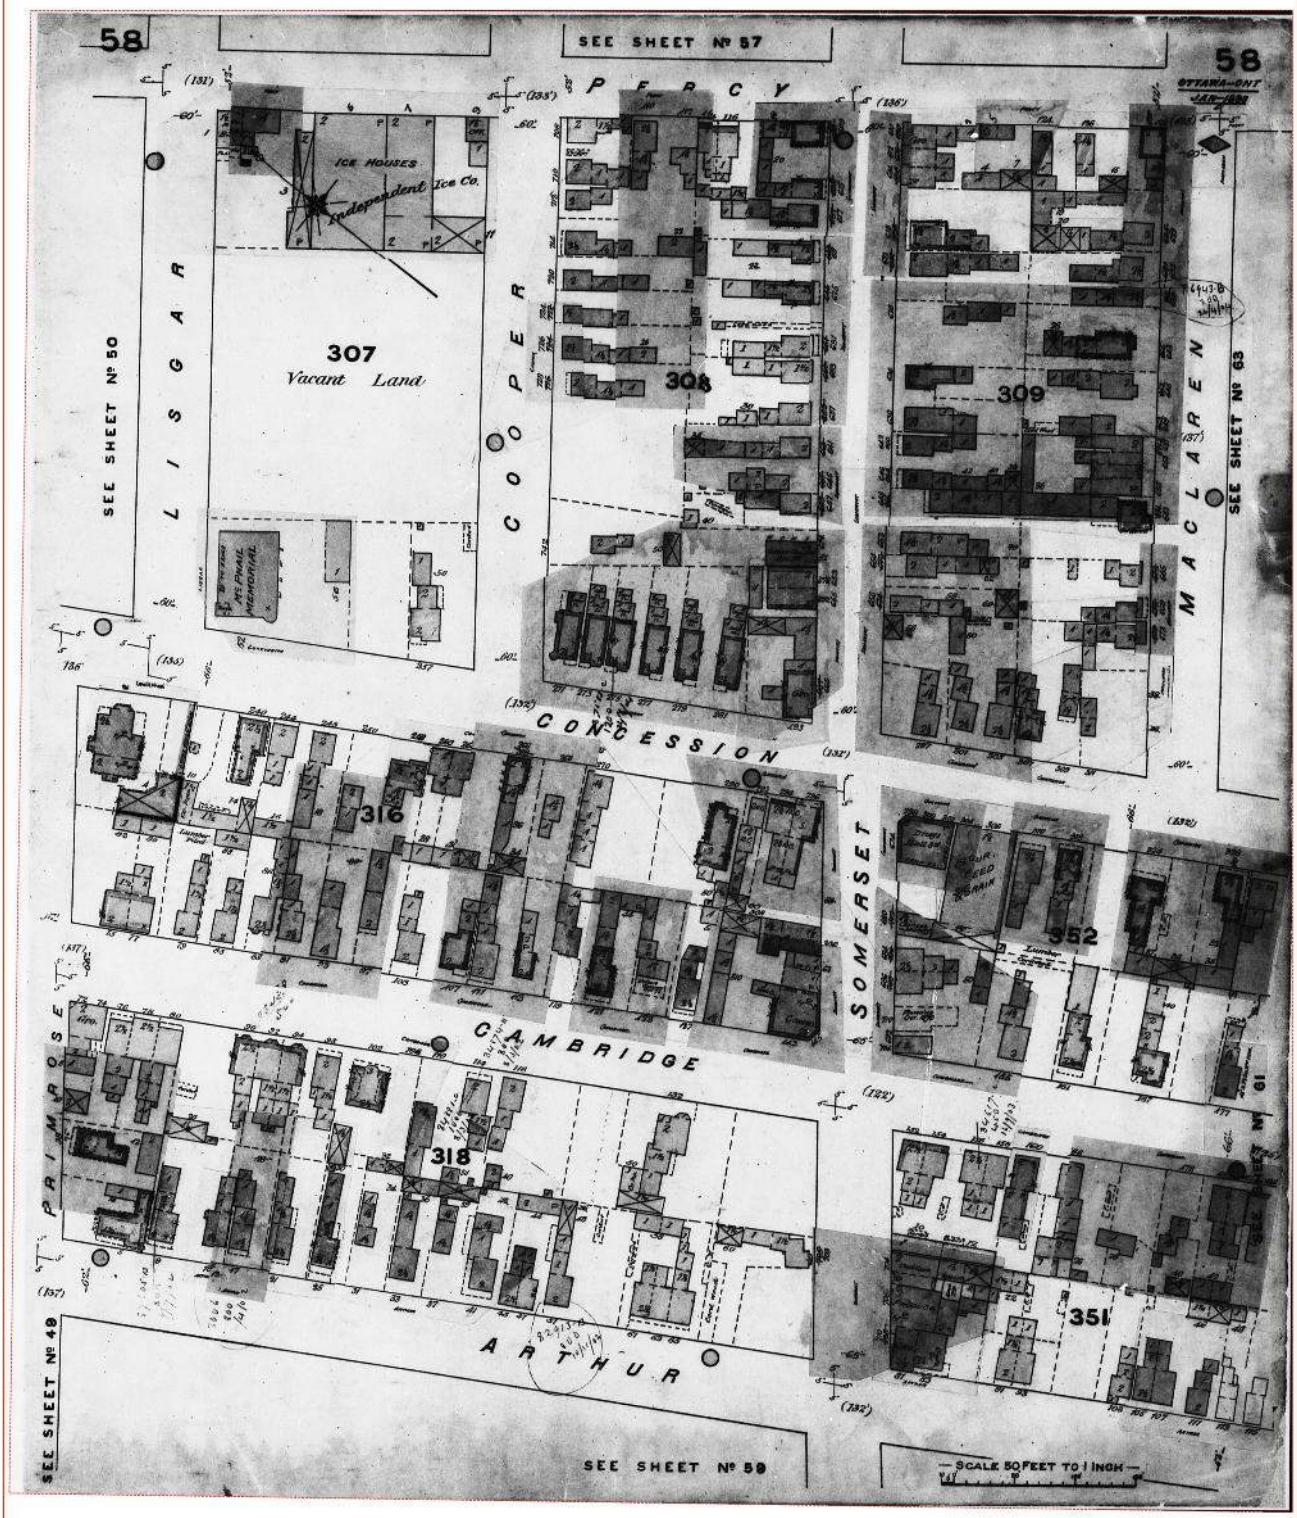

Project Name: Phase I Environmental Site Assessment
8443971 Canada Corp.
Project #: 20190507006
P.O. #: 190227.02

ENVIROSCAN Report

1915 Volume: Ottawa 1 Firemap: 43
Ottawa Volume 1 Plan: 1432 (1902)
Sheet: 43 (1915)

Requested by:
Eleanor Goolab
Date Completed: 05/14/2019 05:14:11

enviroscan
OPTA INFORMATION INTELLIGENCE

FIP Locator Map
The detailed FIP is on the following page

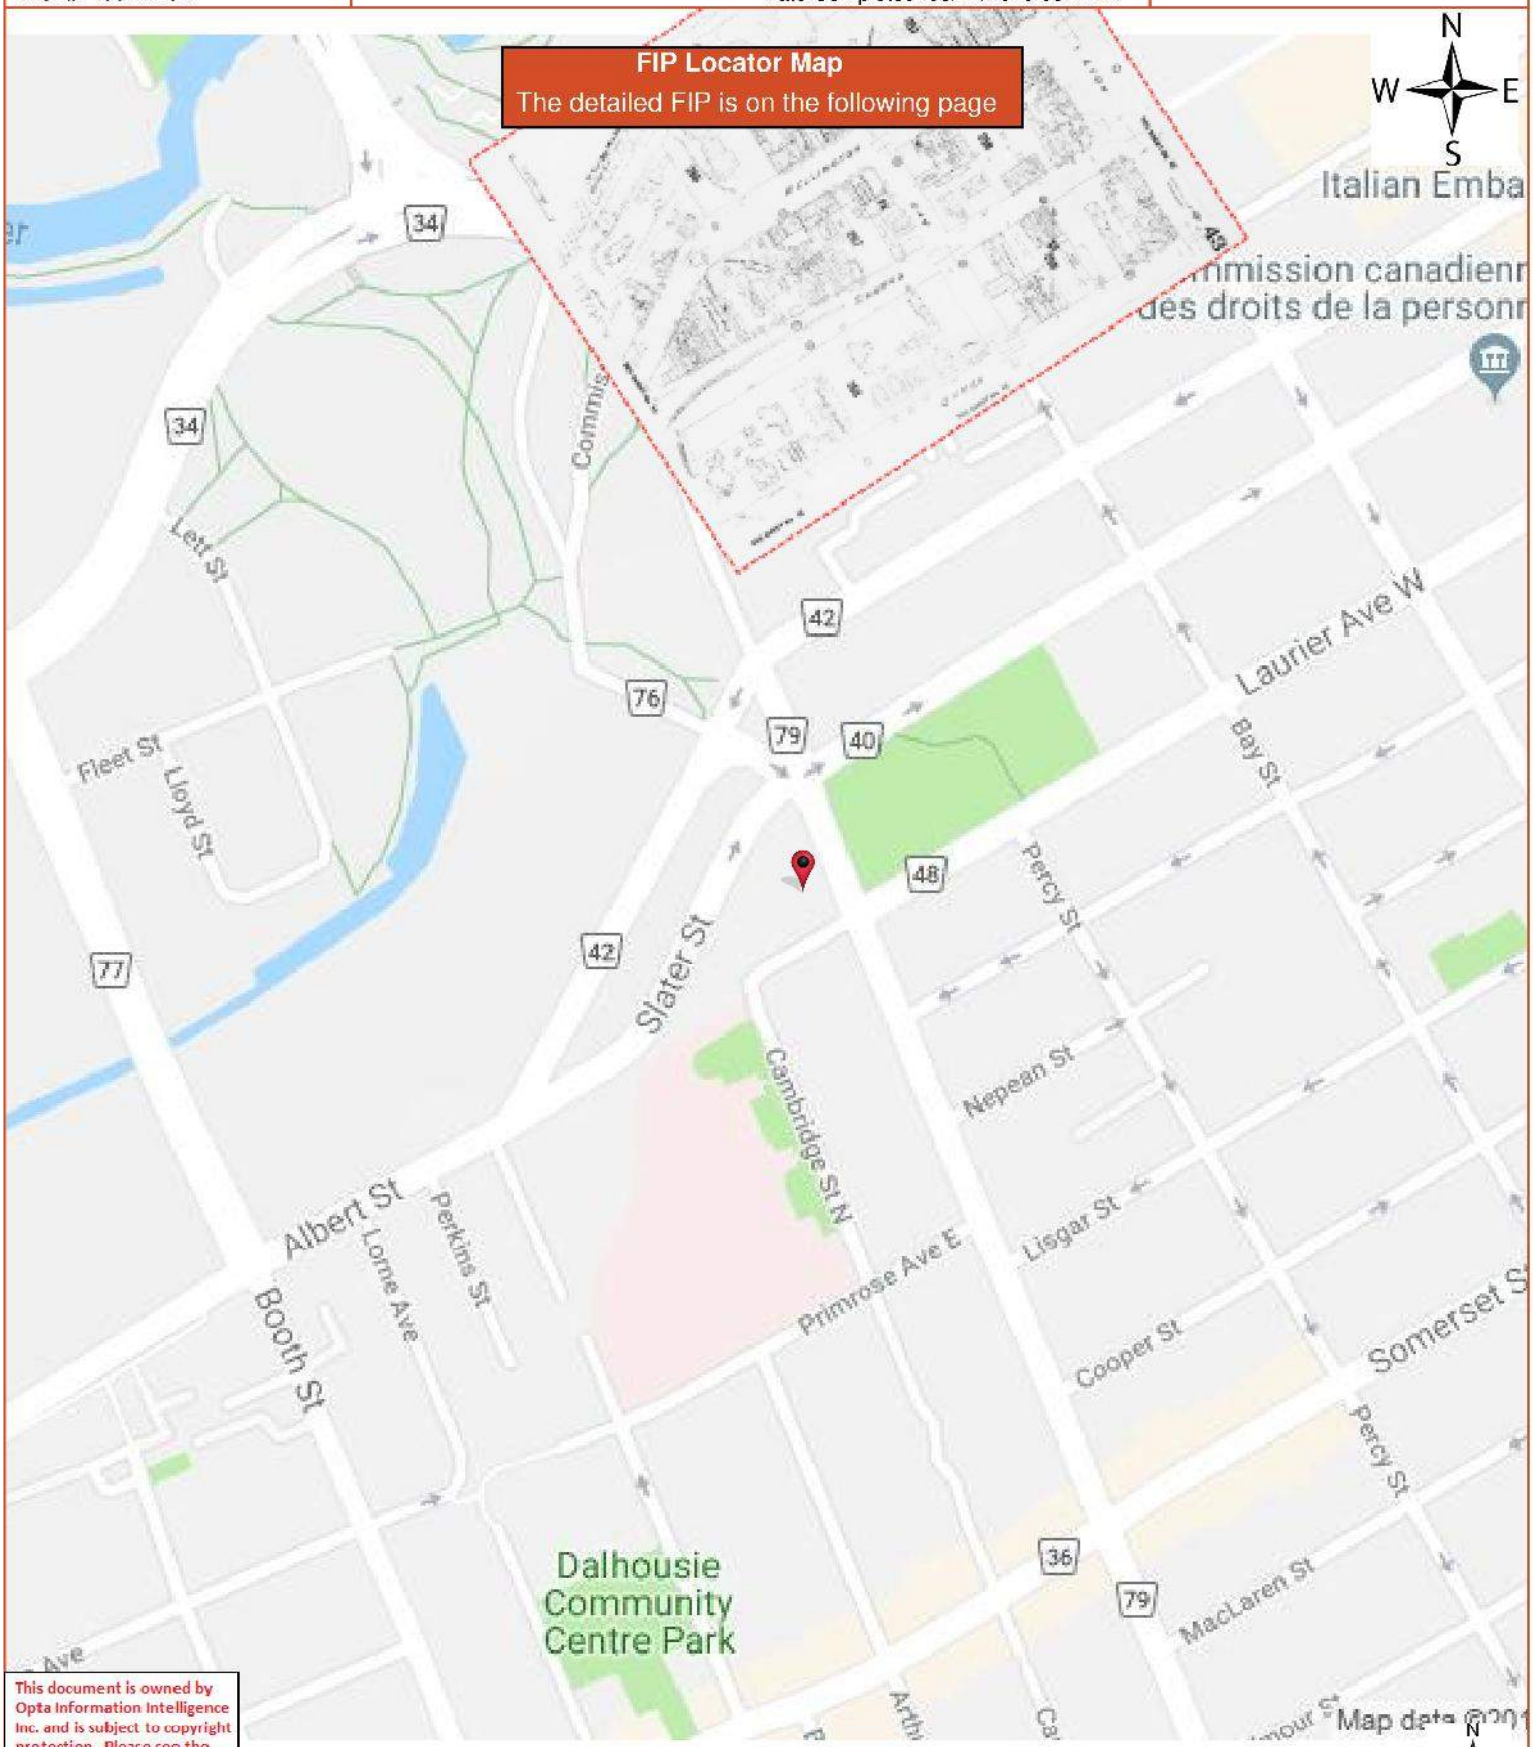

This document is owned by Opta Information Intelligence Inc. and is subject to copyright protection. Please see the full Terms and Conditions at the front of this document.

ENVIROSCAN Report

1915 Volume: Ottawa 1 Firemap: 43
Ottawa Volume 1 Plan: 1432 (1902)
Sheet: 43 (1915)

Requested by:
Eleanor Goolab
Date Completed: 05/14/2019 05:14:11

opta
OPTA INFORMATION INTELLIGENCE

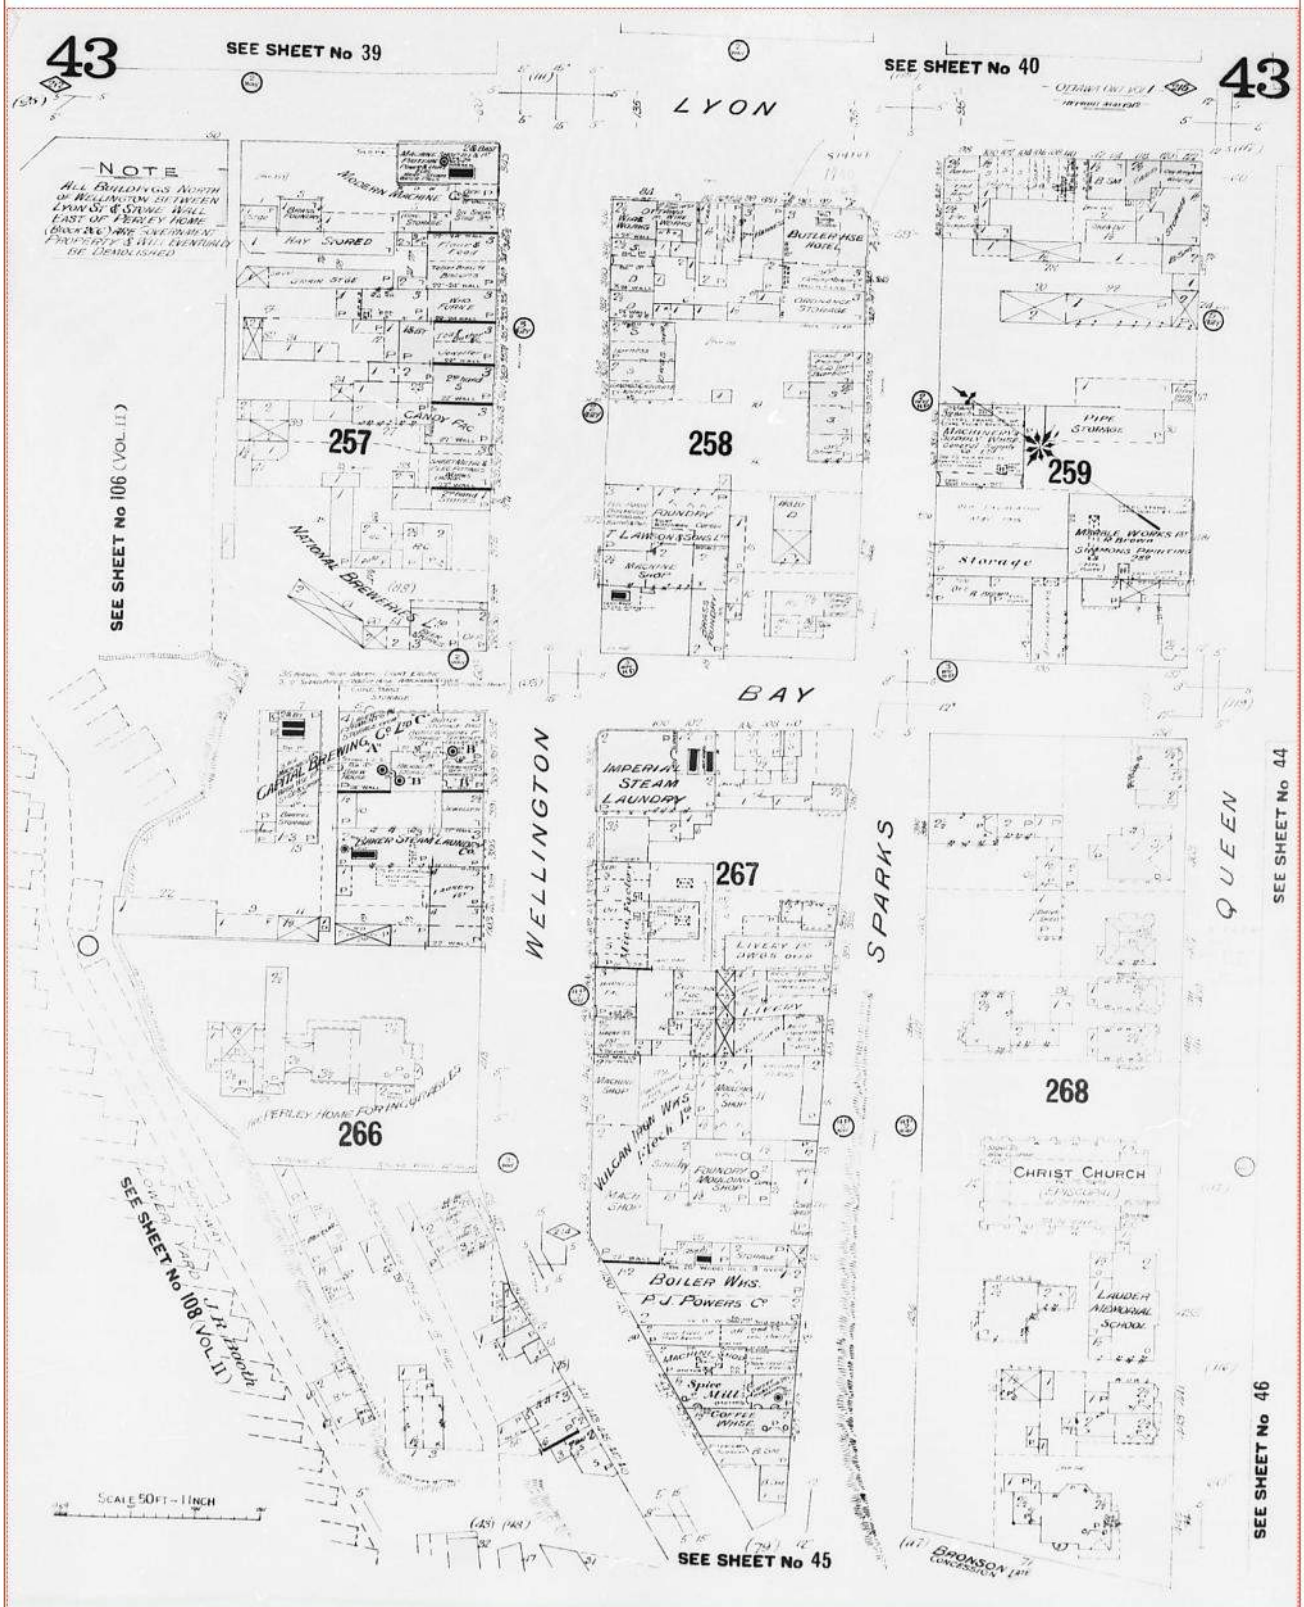

Project Name: Phase I Environmental Site Assessment
8443971 Canada Corp.
Project #: 20190507006
P.O. #: 190227.02

ENVIROSCAN Report

1912 Volume: Ottawa 1 Firemap: 43
Ottawa Volume 1 Plan: 1432 (1902)
Sheet: 43 (1912)

Requested by:
Eleanor Goolab
Date Completed: 05/14/2019 05:14:11

enviroscan
OPTA INFORMATION INTELLIGENCE

FIP Locator Map
The detailed FIP is on the following page

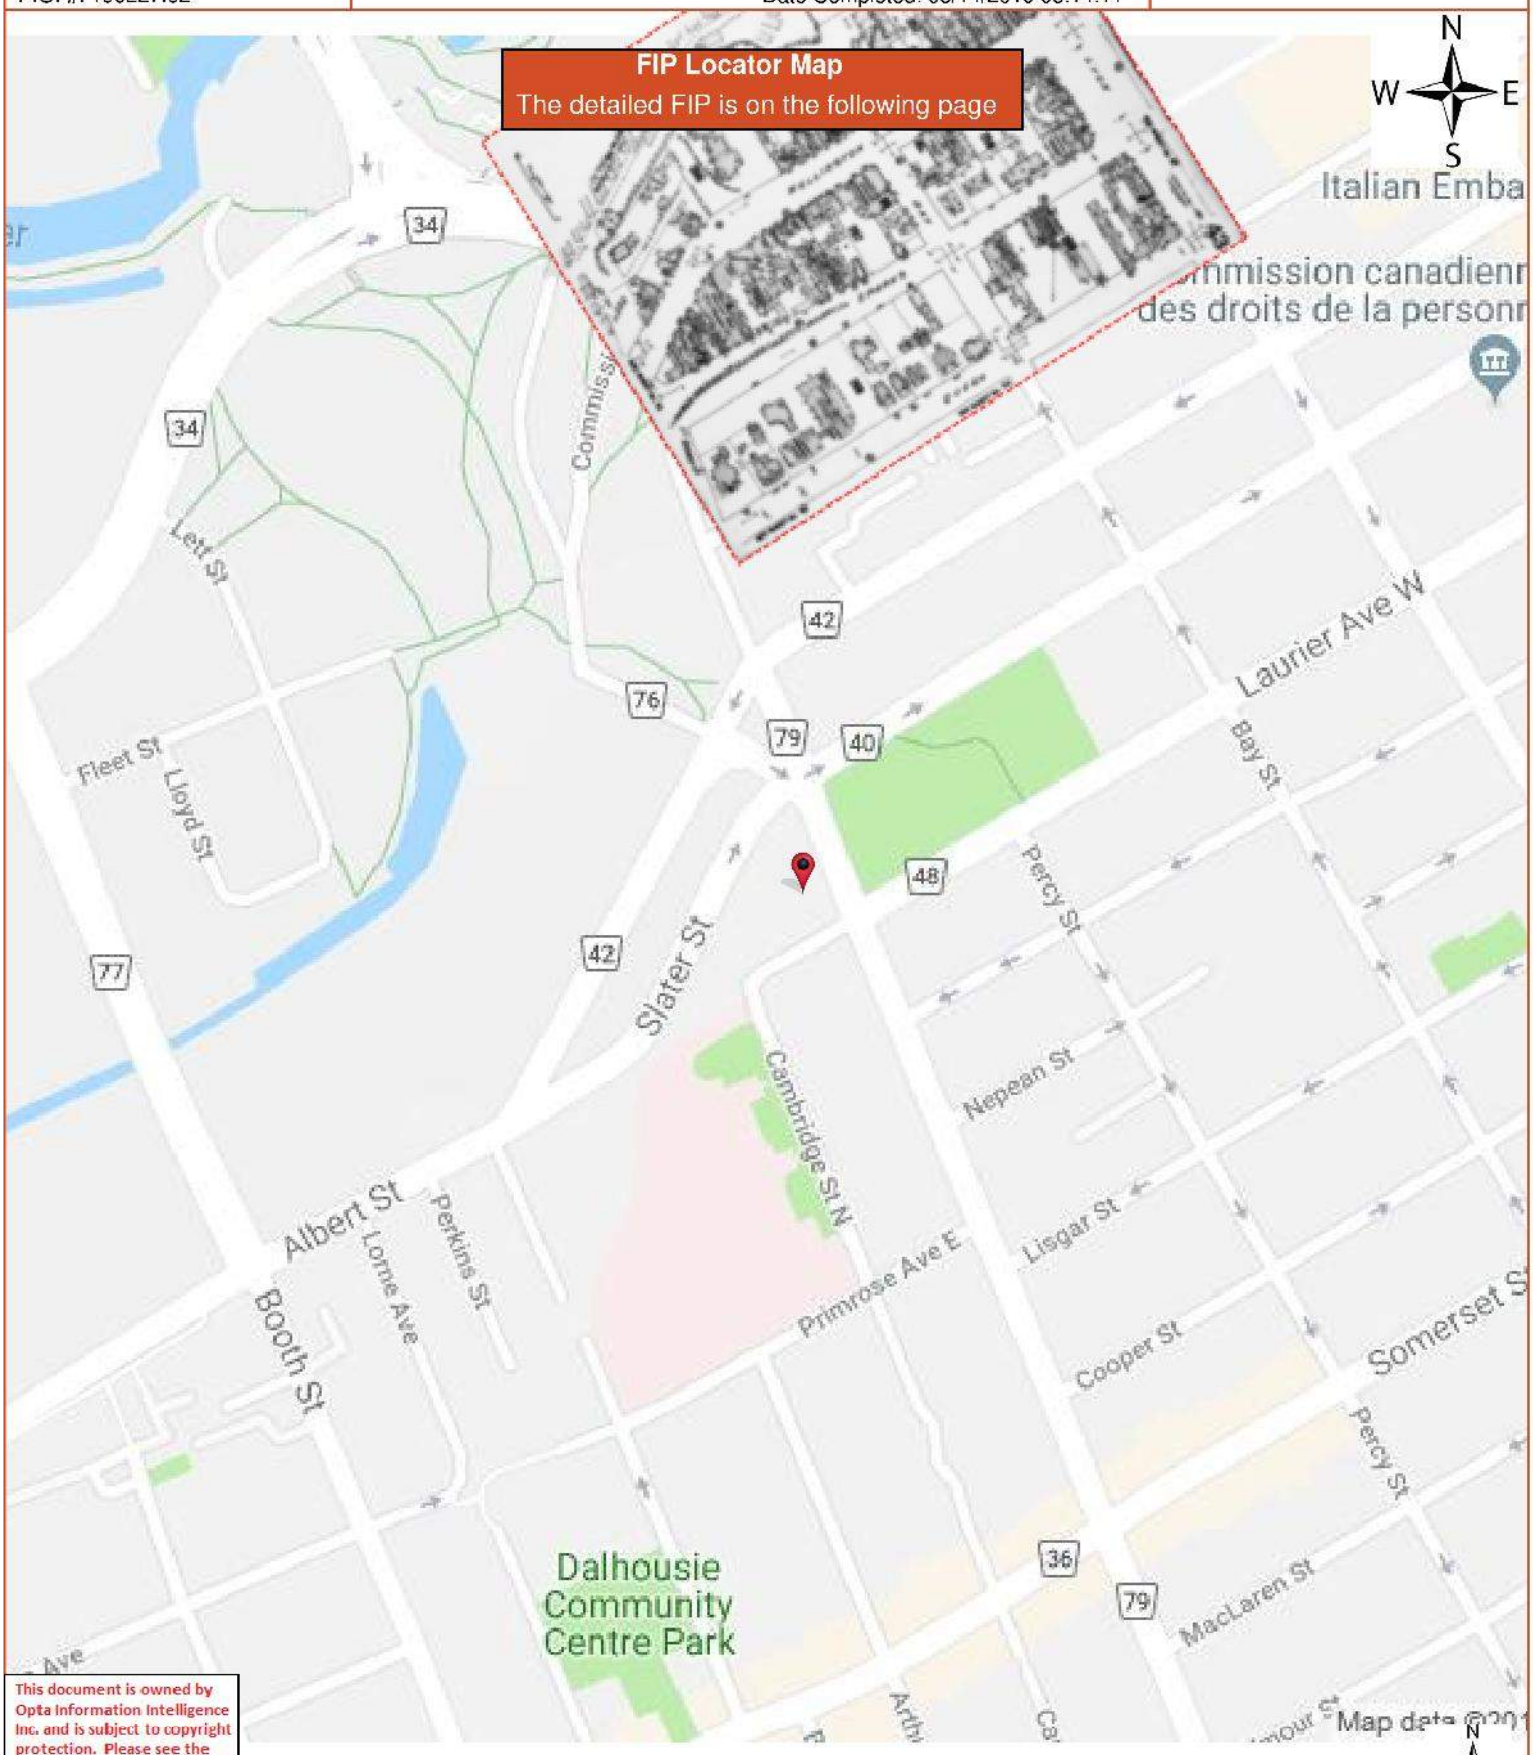

This document is owned by Opta Information Intelligence Inc. and is subject to copyright protection. Please see the full Terms and Conditions at the front of this document.

ENVIROSCAN Report

1912 Volume: Ottawa 1 Firemap: 43
Ottawa Volume 1 Plan: 1432 (1902)
Sheet: 43 (1912)

Requested by:
Eleanor Goolab
Date Completed: 05/14/2019 05:14:11

opta
OPTA INFORMATION INTELLIGENCE

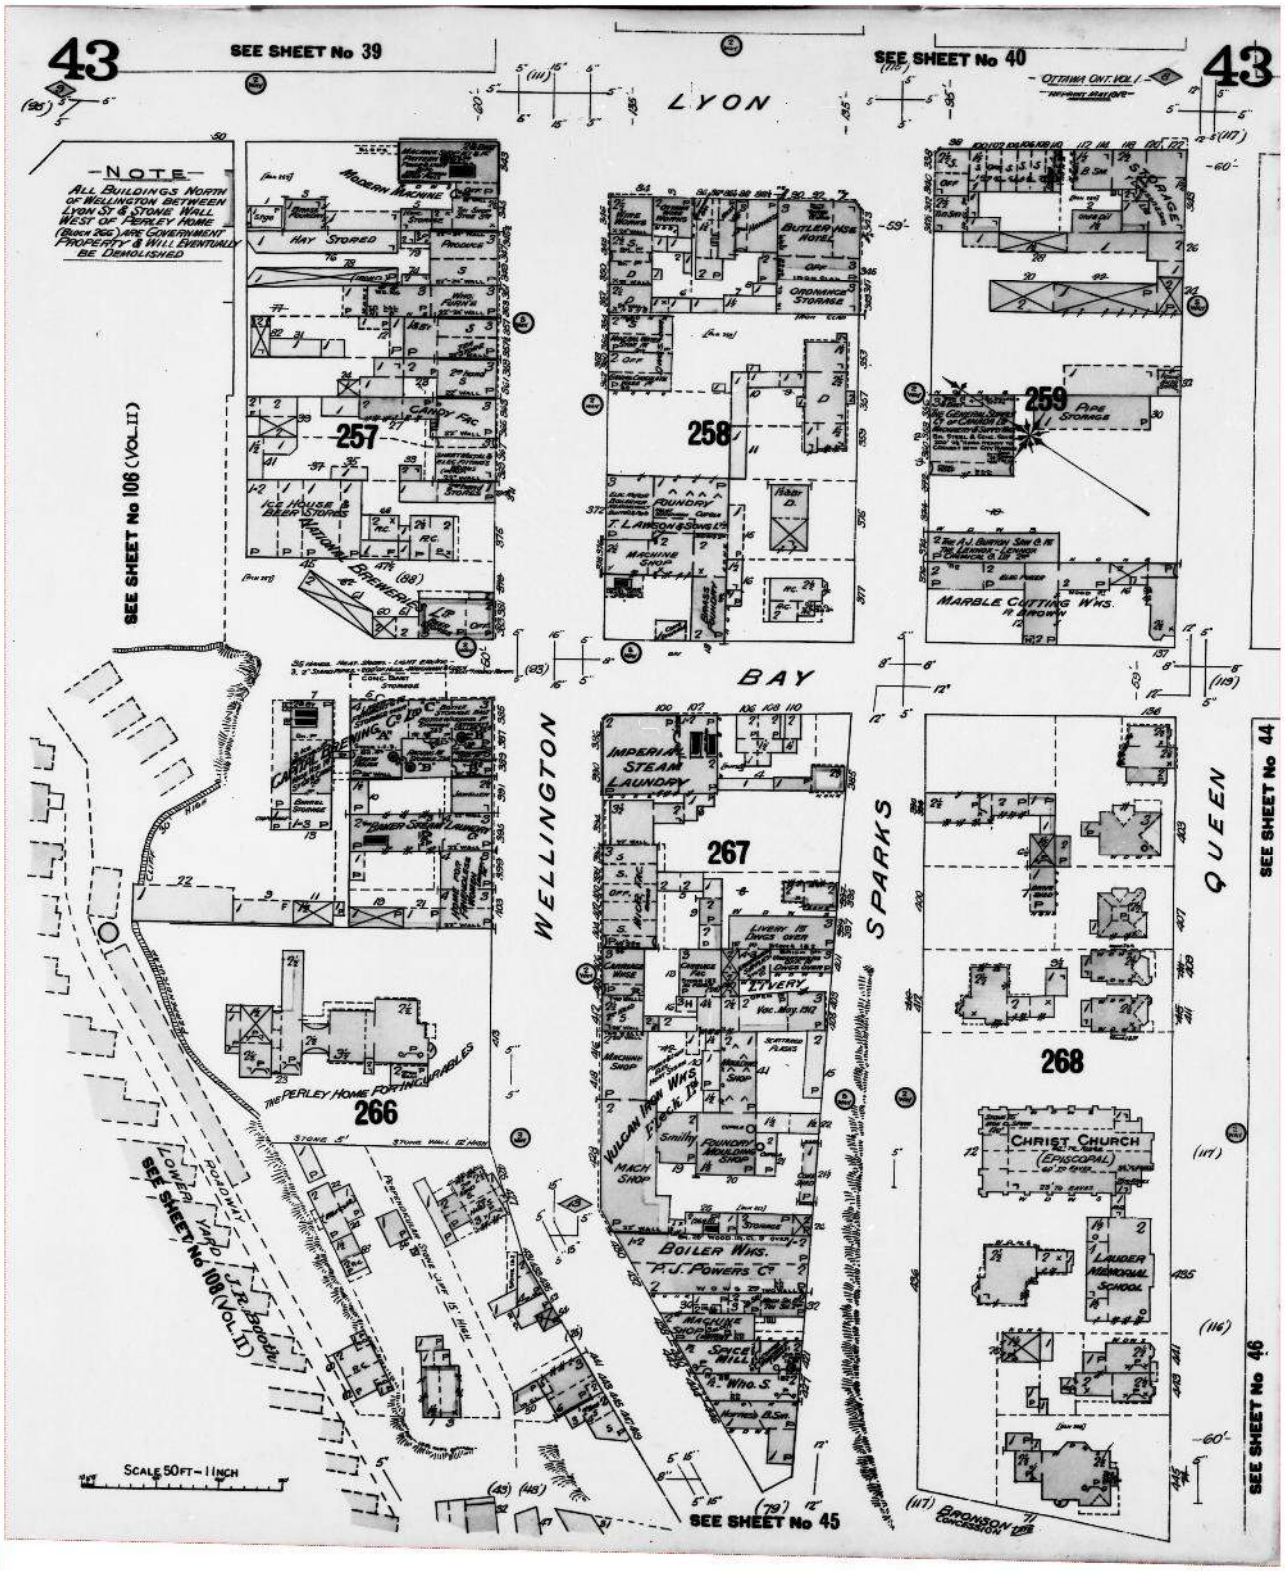

Project Name: Phase I Environmental Site Assessment
8443971 Canada Corp.
Project #: 20190507006
P.O. #: 190227.02

ENVIROSCAN Report

1912 Volume: Ottawa 1 Firemap: 44
Ottawa Volume 1 Plan: 1432 (1902)
Sheet: 44 (1912)

Requested by:
Eleanor Goolab
Date Completed: 05/14/2019 05:14:11

enviroscan
OPTA INFORMATION INTELLIGENCE

FIP Locator Map
The detailed FIP is on the following page

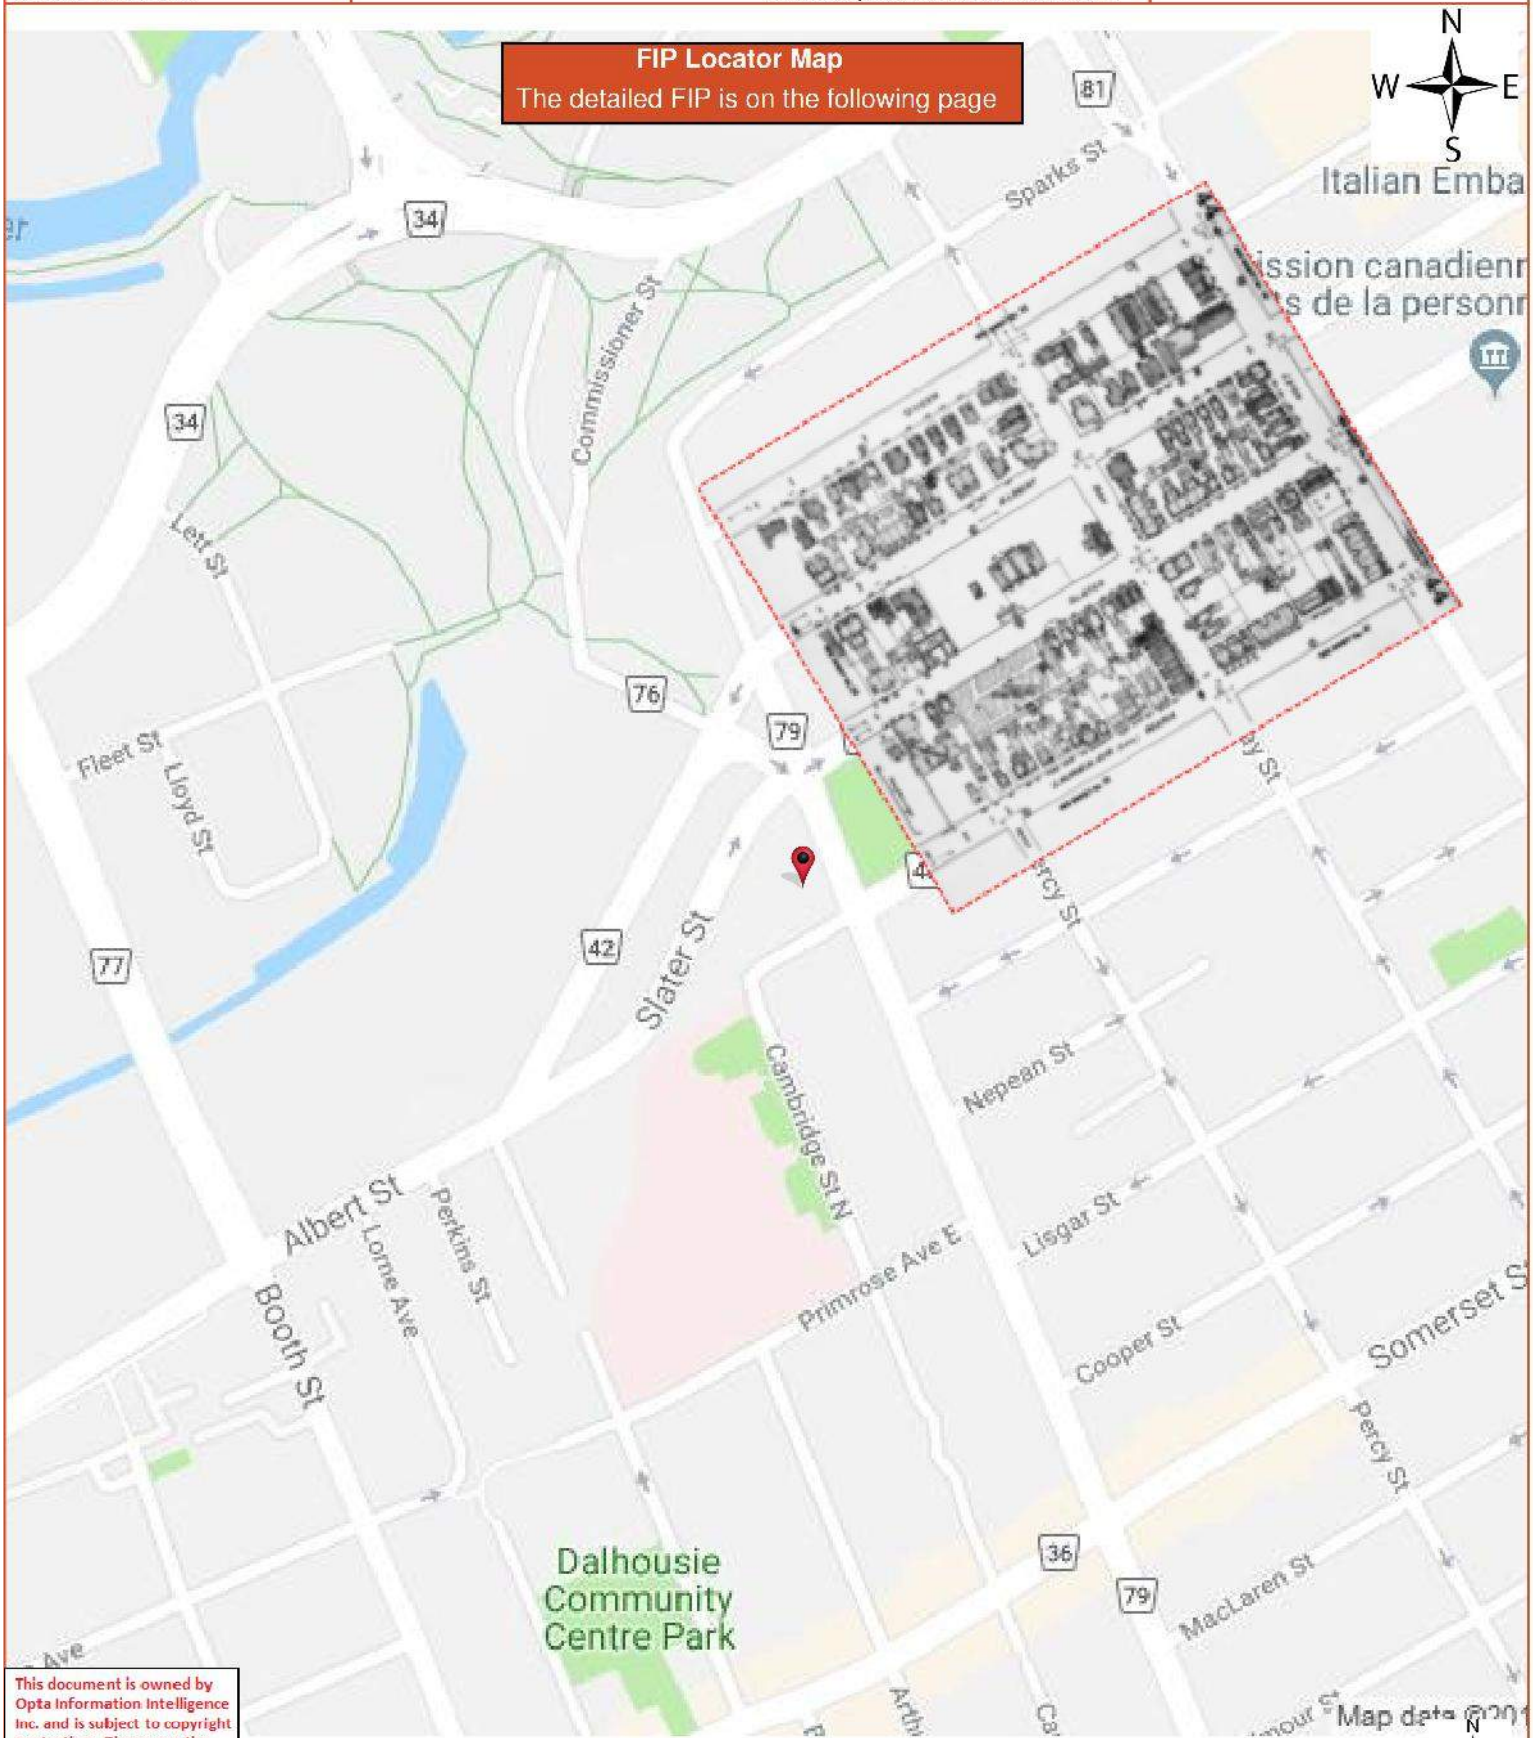

This document is owned by Opta Information Intelligence Inc. and is subject to copyright protection. Please see the full Terms and Conditions at the front of this document.

ENVIROSCAN Report

1912 Volume: Ottawa 1 Firemap: 44
Ottawa Volume 1 Plan: 1432 (1902)
Sheet: 44 (1912)

Requested by:
Eleanor Goolab
Date Completed: 05/14/2019 05:14:11

opta
OPTA INFORMATION INTELLIGENCE

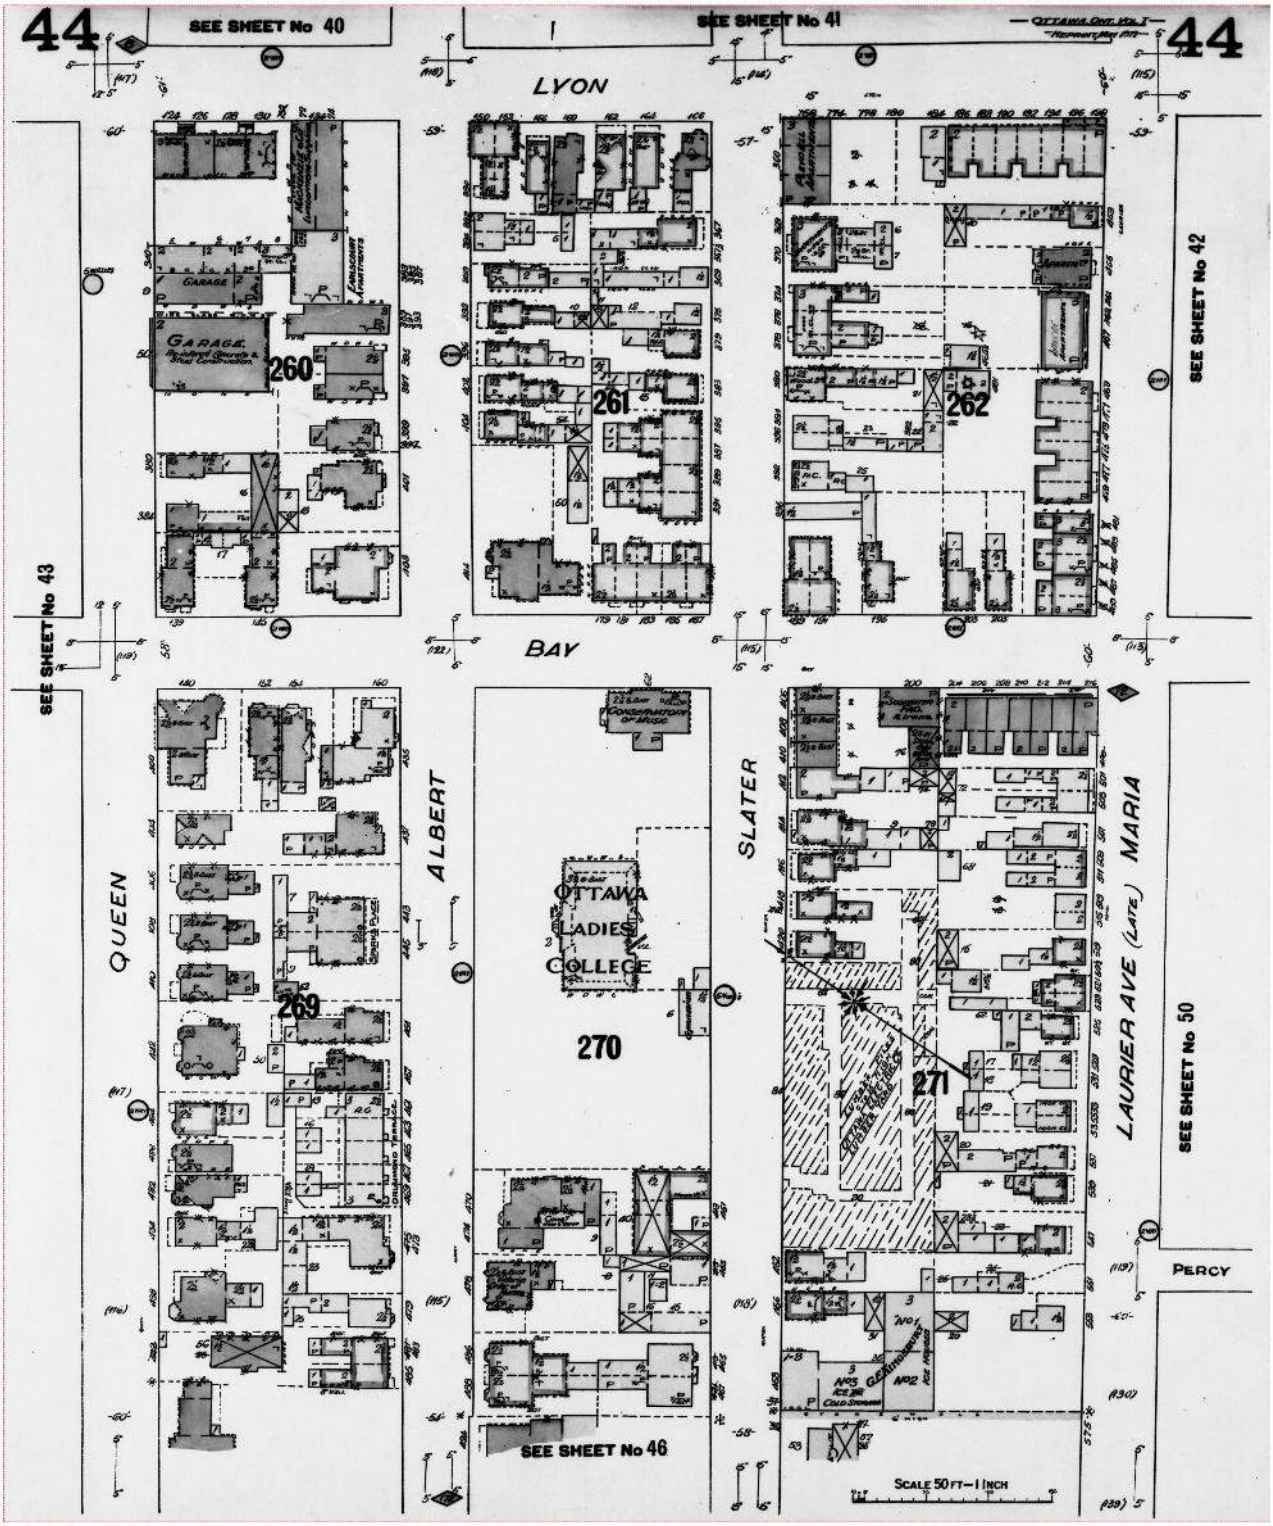

Project Name: Phase I Environmental Site Assessment
8443971 Canada Corp.
Project #: 20190507006
P.O. #: 190227.02

ENVIROSCAN Report

1915 Volume: Ottawa 1 Firemap: 44
Ottawa Volume 1 Plan: 1432 (1902)
Sheet: 44 (1915)

Requested by:
Eleanor Goolab
Date Completed: 05/14/2019 05:14:11

enviroscan
OPTA INFORMATION INTELLIGENCE

FIP Locator Map
The detailed FIP is on the following page

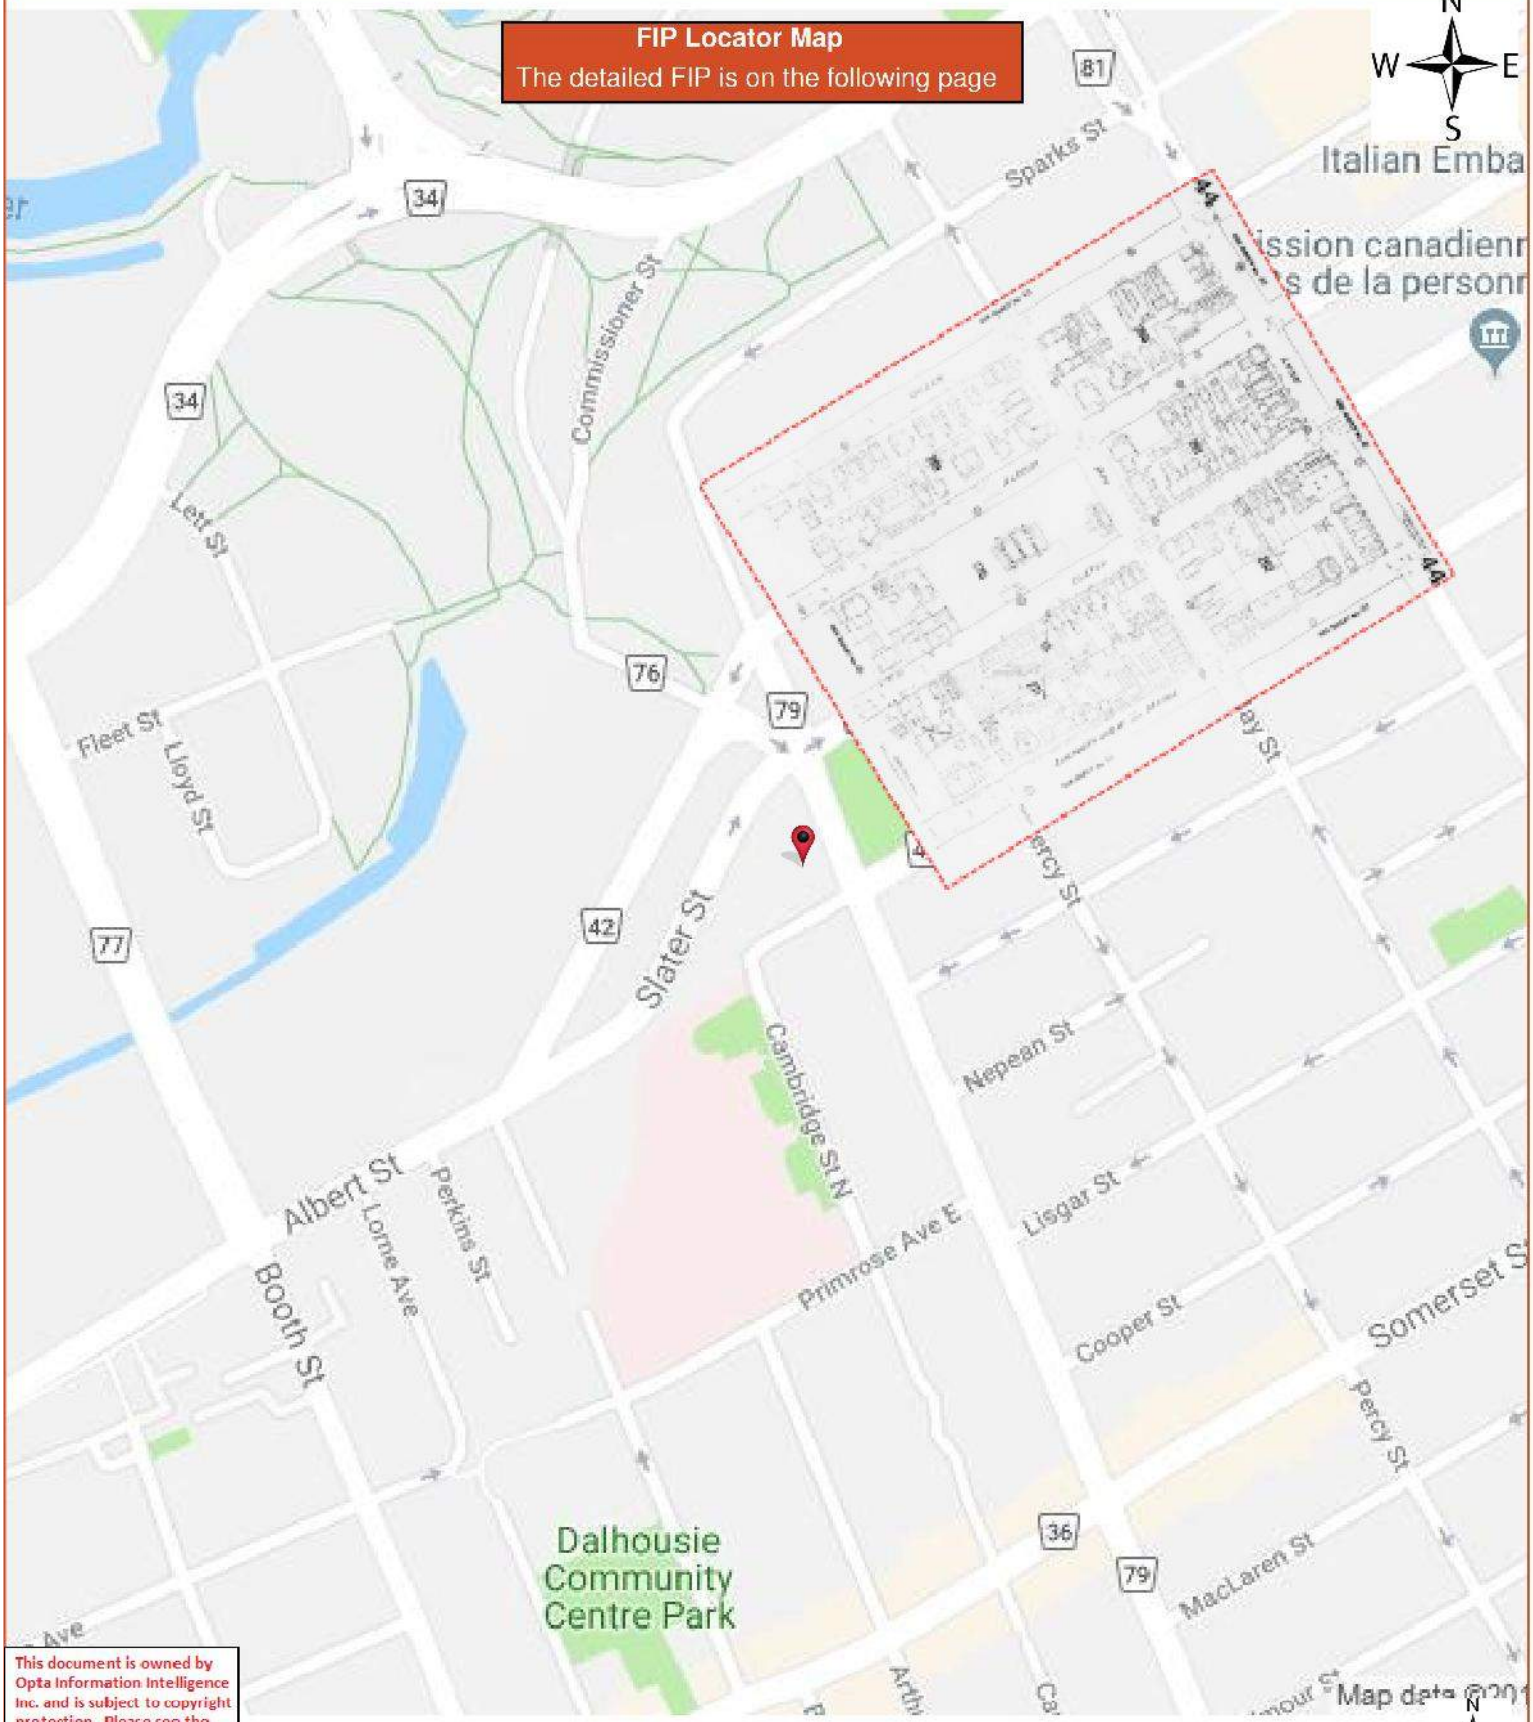

This document is owned by Opta Information Intelligence Inc. and is subject to copyright protection. Please see the full Terms and Conditions at the front of this document.

ENVIROSCAN Report

1915 Volume: Ottawa 1 Firemap: 44
Ottawa Volume 1 Plan: 1432 (1902)
Sheet: 44 (1915)

Requested by:
Eleanor Goolab
Date Completed: 05/14/2019 05:14:11

opta
OPTA INFORMATION INTELLIGENCE

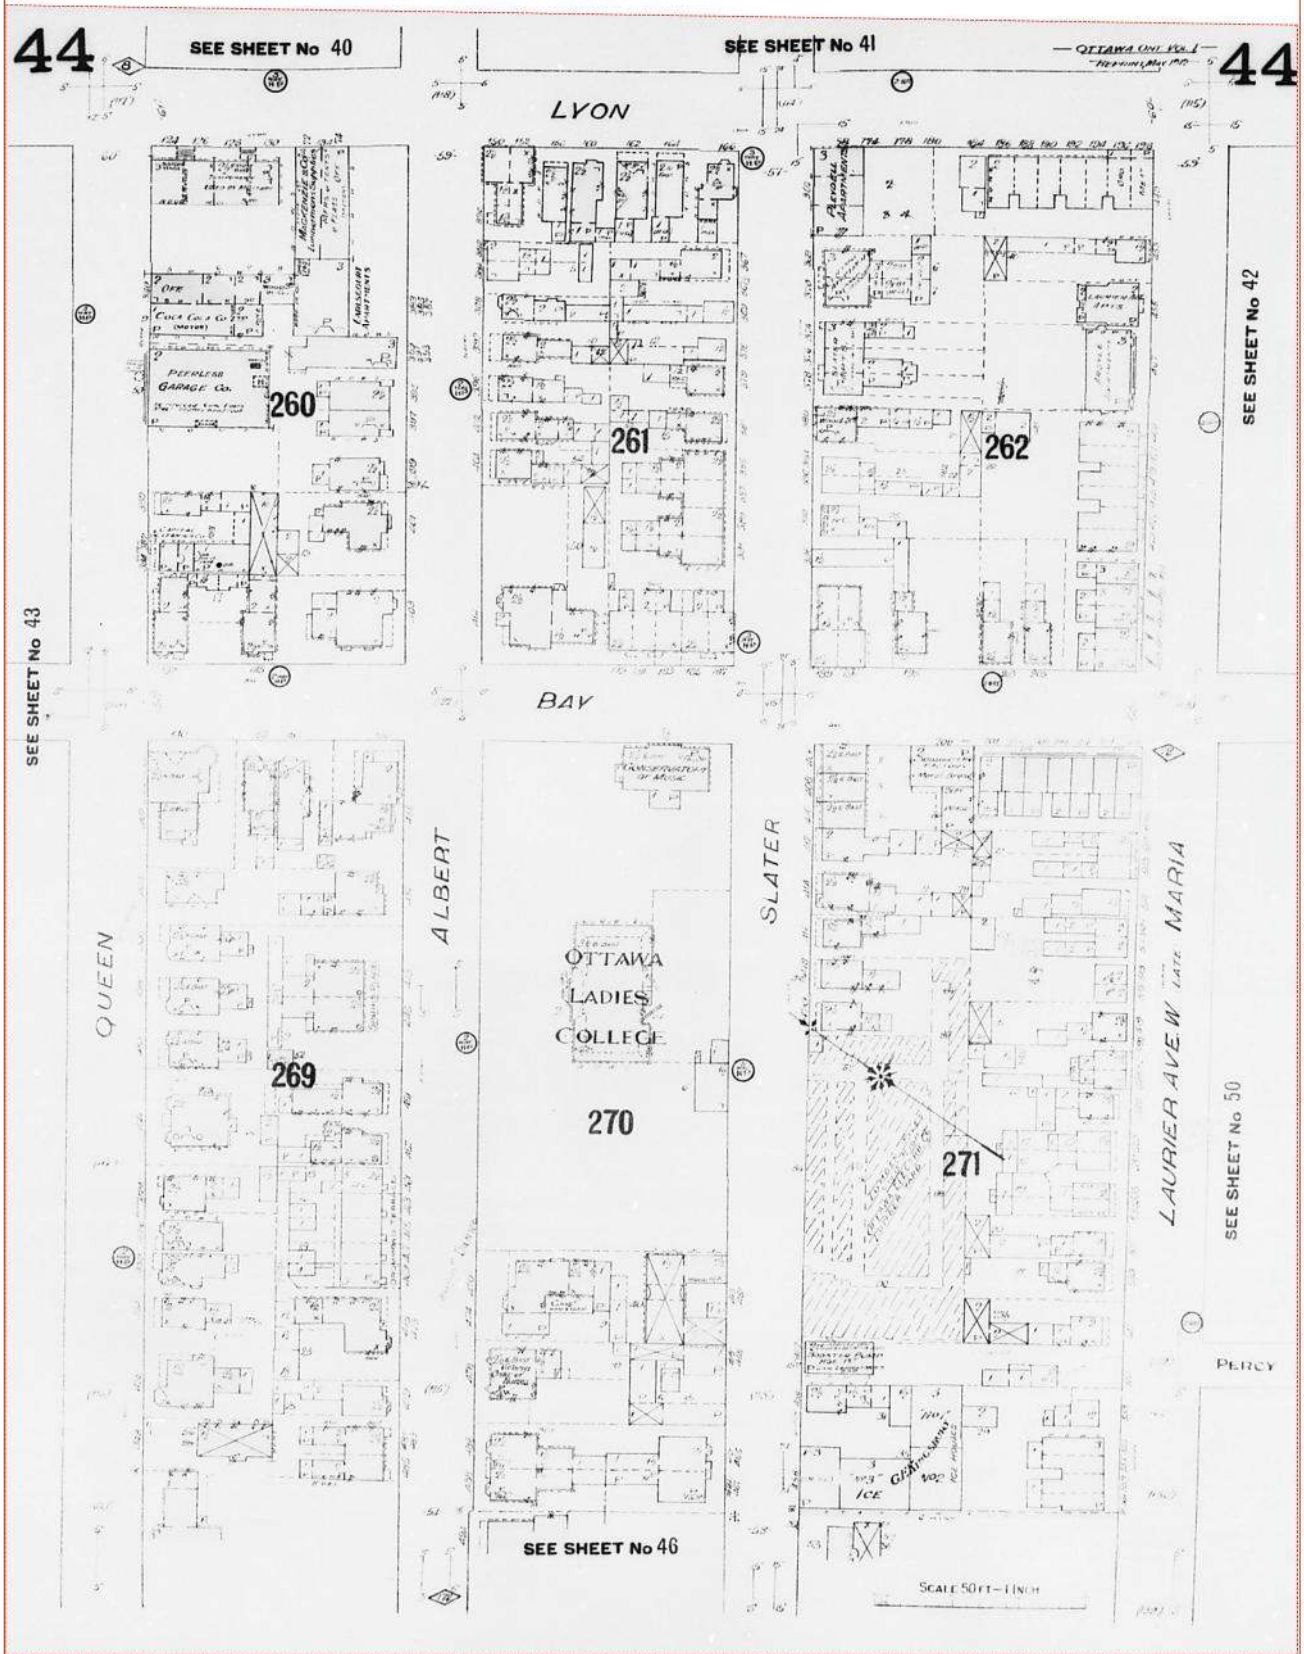

Project Name: Phase I Environmental Site Assessment
8443971 Canada Corp.
Project #: 20190507006
P.O. #: 190227.02

ENVIROSCAN Report

1915 Volume: Ottawa 1 Firemap: 45
Ottawa Volume 1 Plan: 1432 (1902)
Sheet: 45 (1915)

Requested by:
Eleanor Goolab
Date Completed: 05/14/2019 05:14:11

enviroscan
OPTA INFORMATION INTELLIGENCE

FIP Locator Map
The detailed FIP is on the following page

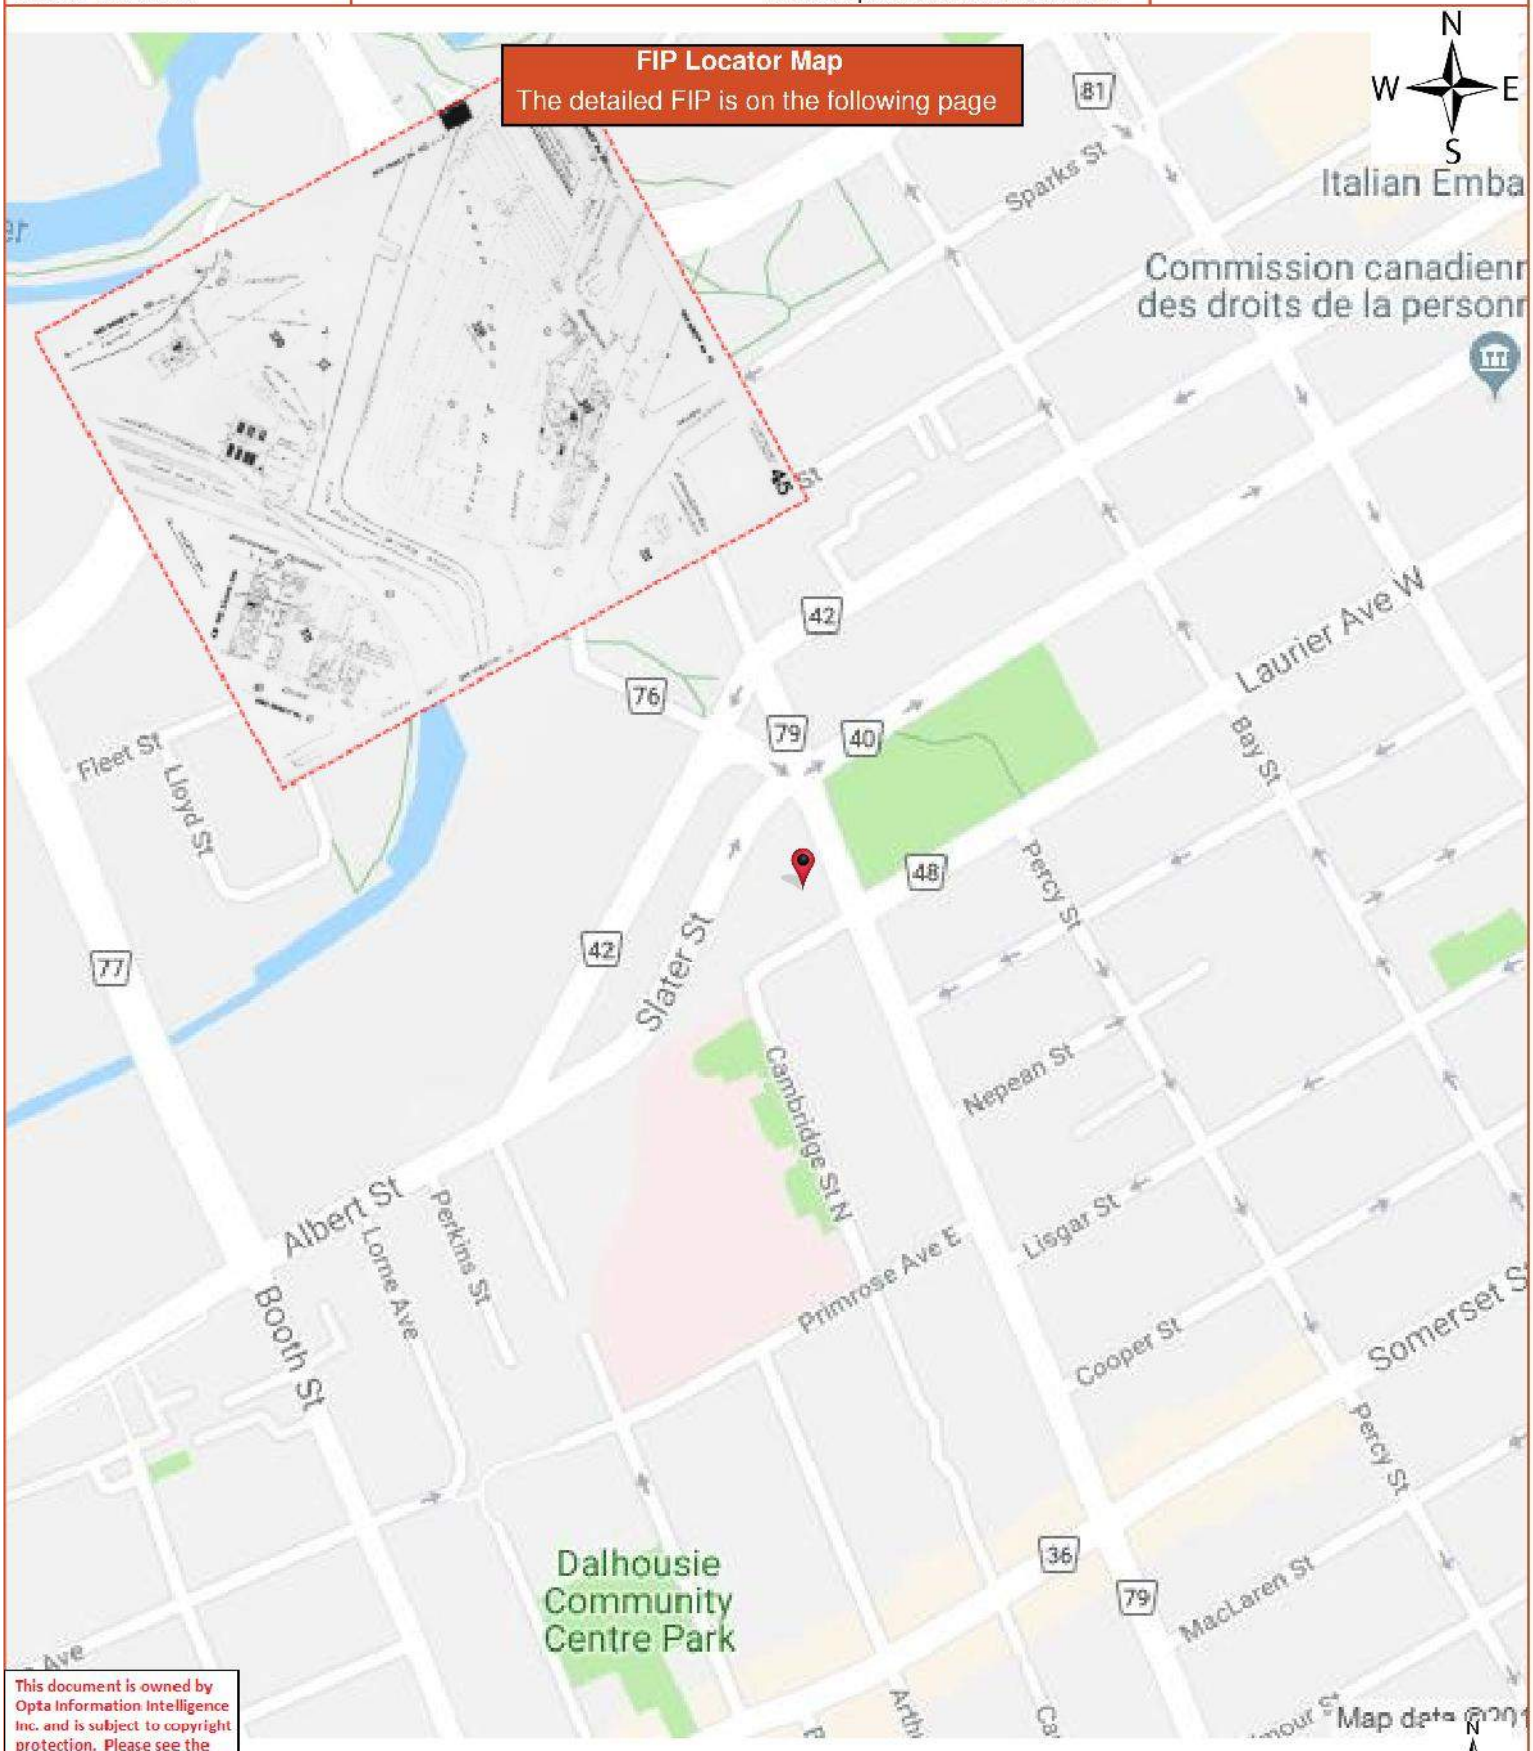

This document is owned by Opta Information Intelligence Inc. and is subject to copyright protection. Please see the full Terms and Conditions at the front of this document.

ENVIROSCAN Report

1915 Volume: Ottawa 1 Firemap: 45
Ottawa Volume 1 Plan: 1432 (1902)
Sheet: 45 (1915)

Requested by:
Eleanor Goolab
Date Completed: 05/14/2019 05:14:11

opta
OPTA INFORMATION INTELLIGENCE

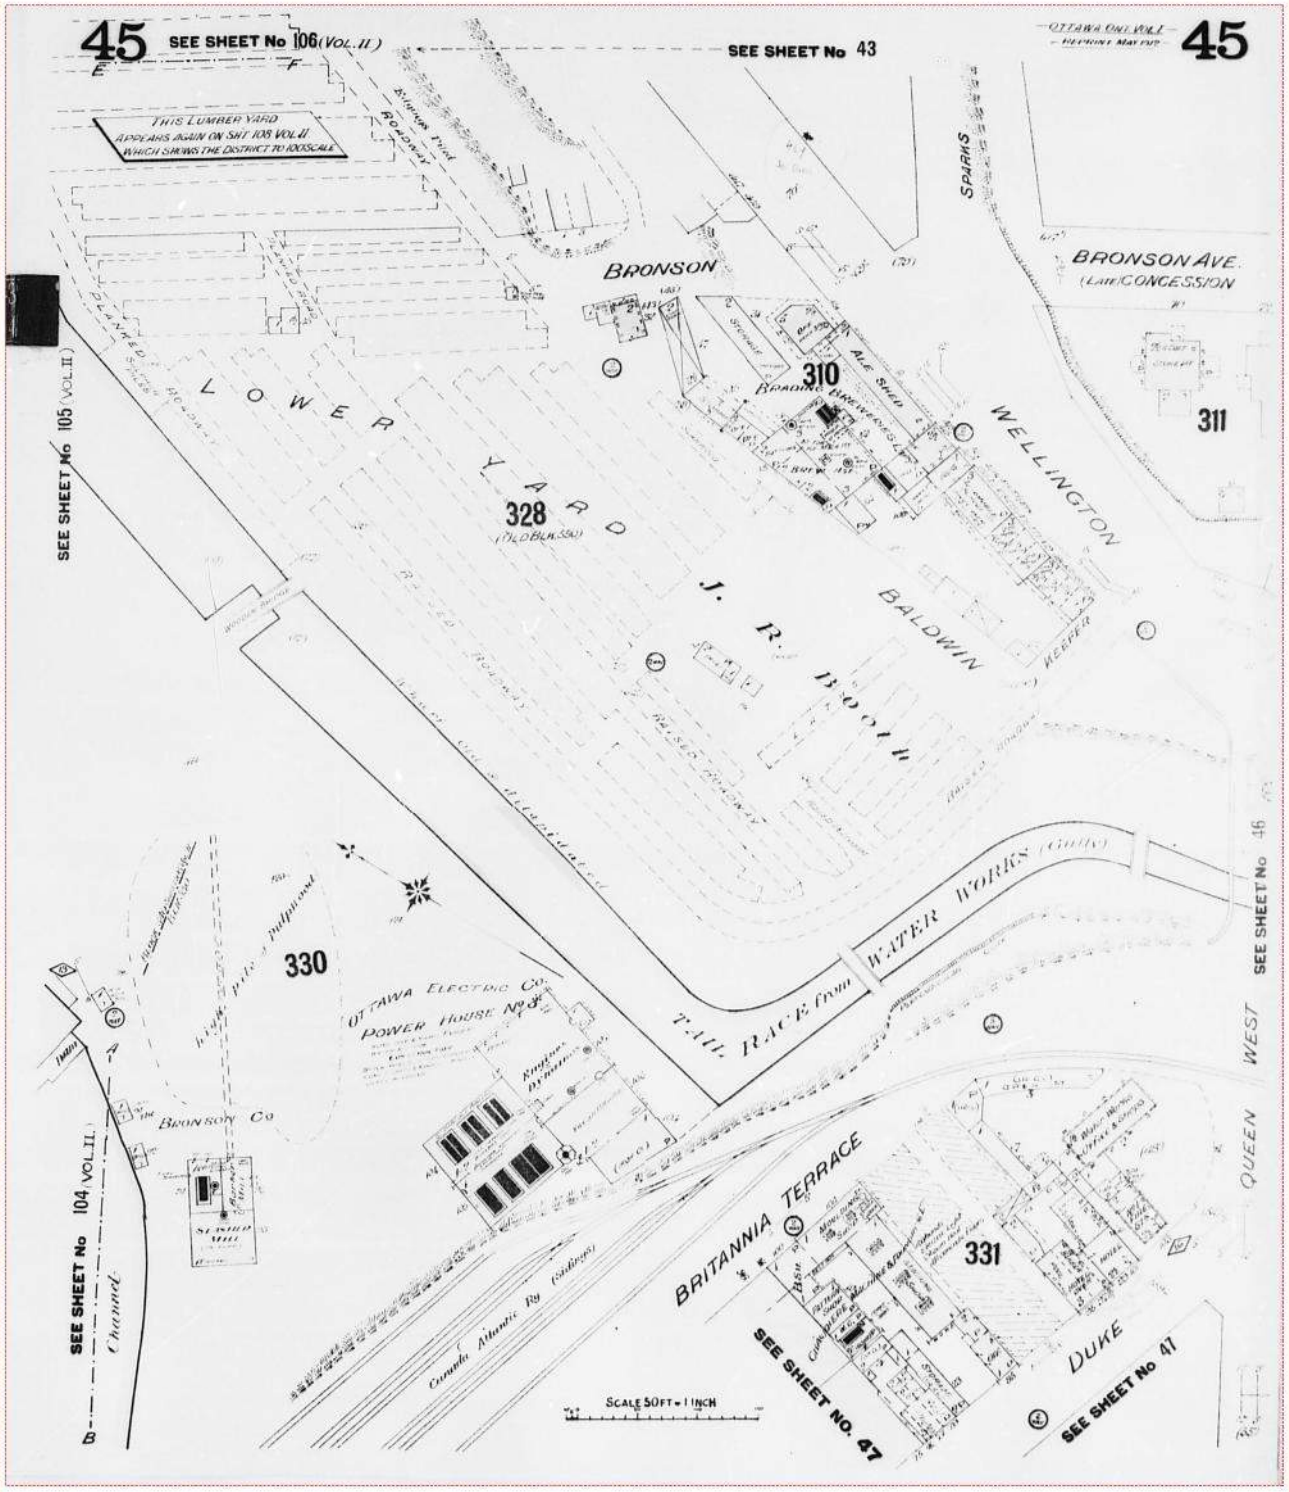

Project Name: Phase I Environmental Site Assessment
8443971 Canada Corp.
Project #: 20190507006
P.O. #: 190227.02

ENVIROSCAN Report

1912 Volume: Ottawa 1 Firemap: 45
Ottawa Volume 1 Plan: 1432 (1902)
Sheet: 45 (1912)

Requested by:
Eleanor Goolab
Date Completed: 05/14/2019 05:14:11

enviroscan
OPTA INFORMATION INTELLIGENCE

FIP Locator Map
The detailed FIP is on the following page

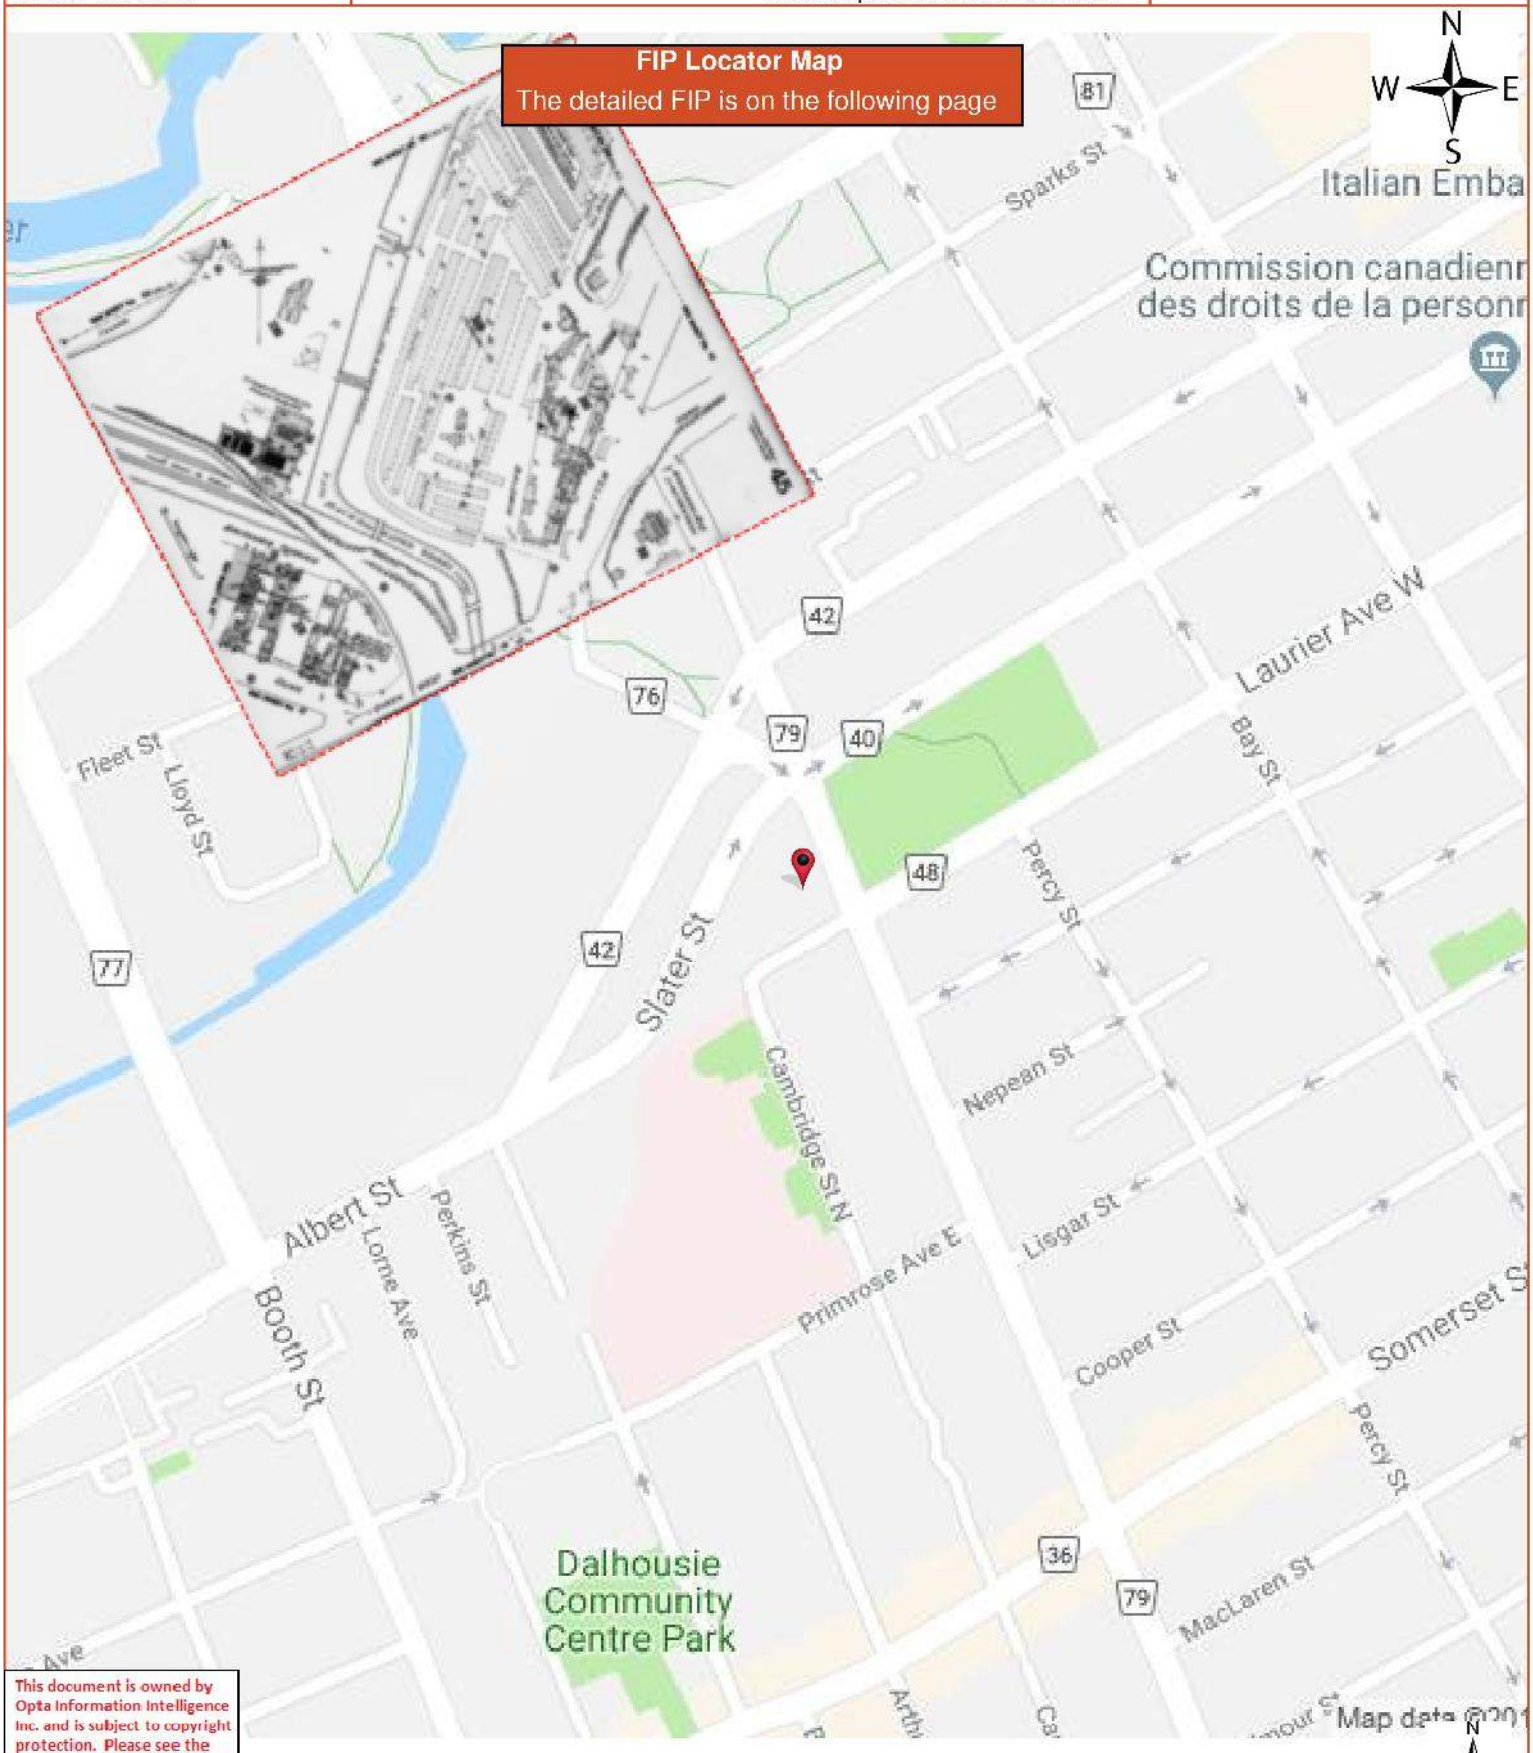

This document is owned by Opta Information Intelligence Inc. and is subject to copyright protection. Please see the full Terms and Conditions at the front of this document.

ENVIROSCAN Report

1912 Volume: Ottawa 1 Firemap: 45
Ottawa Volume 1 Plan: 1432 (1902)
Sheet: 45 (1912)

Requested by:
Eleanor Goolab
Date Completed: 05/14/2019 05:14:11

opta
INFORMATION INTELLIGENCE
OPTA INFORMATION INTELLIGENCE

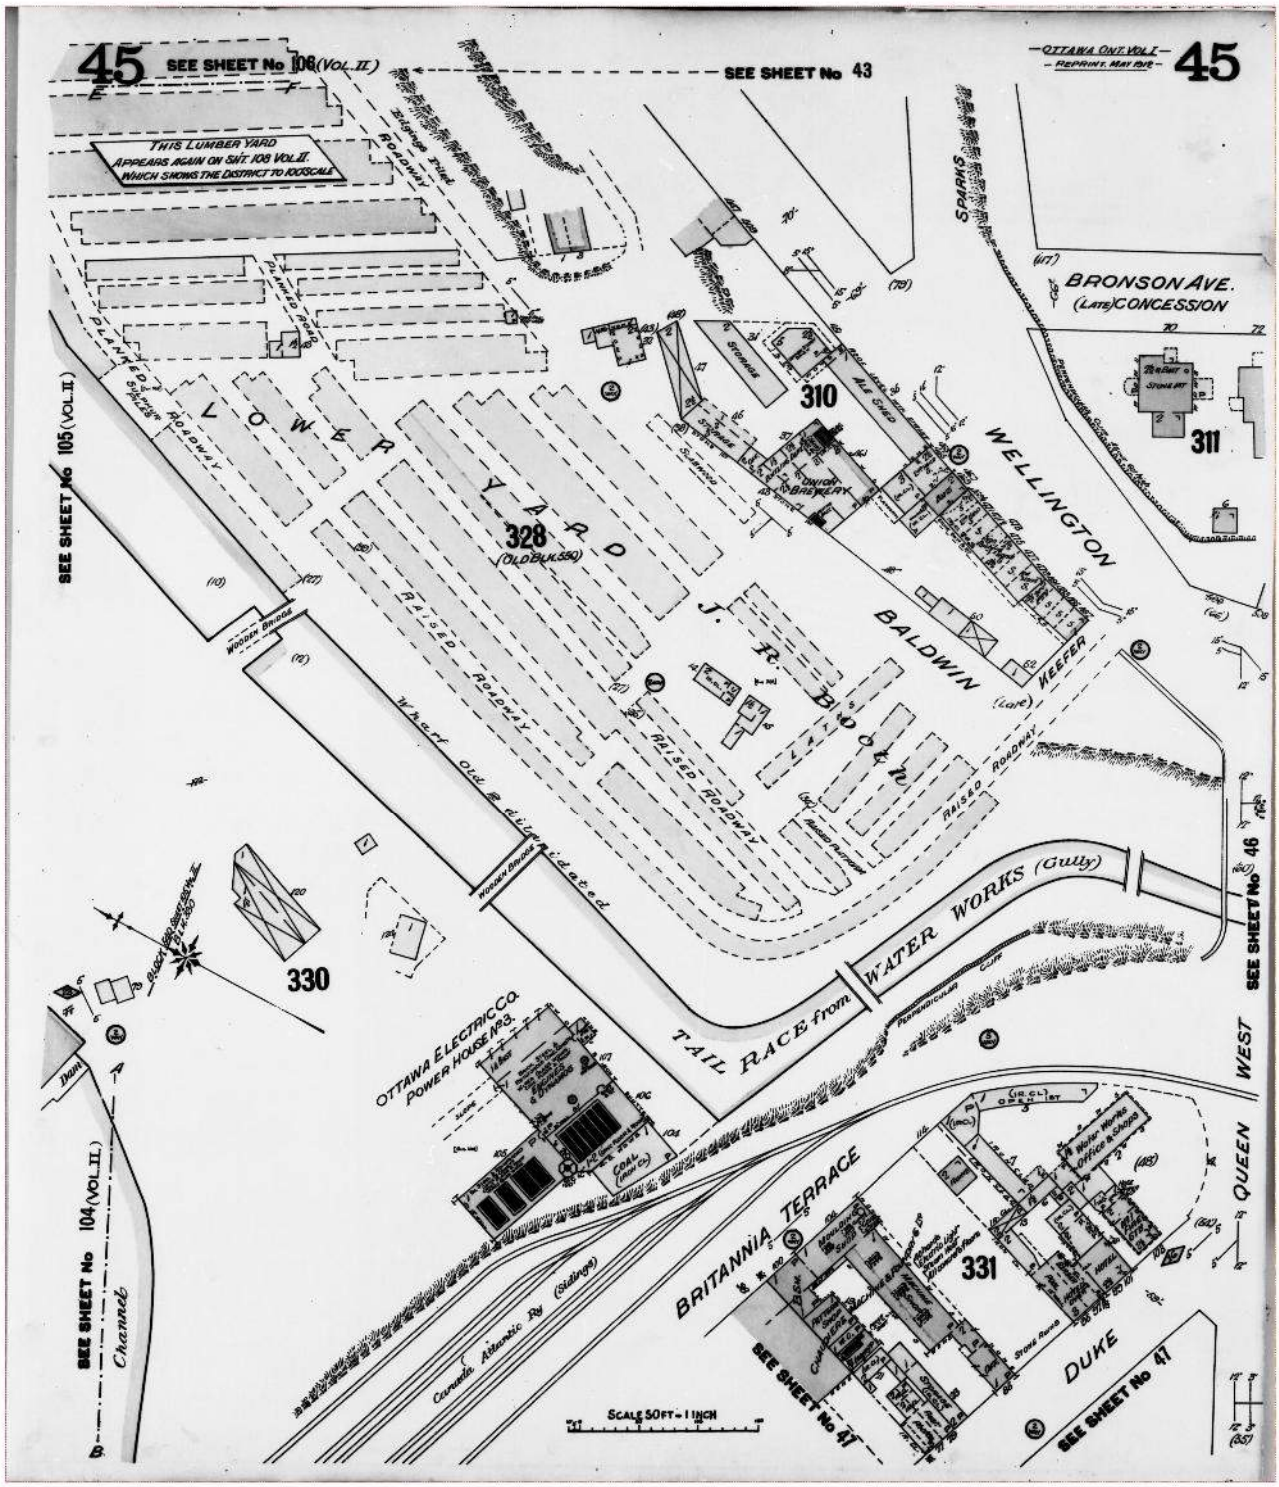

Project Name: Phase I Environmental Site Assessment
8443971 Canada Corp.
Project #: 20190507006
P.O. #: 190227.02

ENVIROSCAN Report

1912 Volume: Ottawa 1 Firemap: 46
Ottawa Volume 1 Plan: 1432 (1902)
Sheet: 46 (1912)

Requested by:
Eleanor Goolab
Date Completed: 05/14/2019 05:14:11

enviroscan
OPTA INFORMATION INTELLIGENCE

FIP Locator Map
The detailed FIP is on the following page

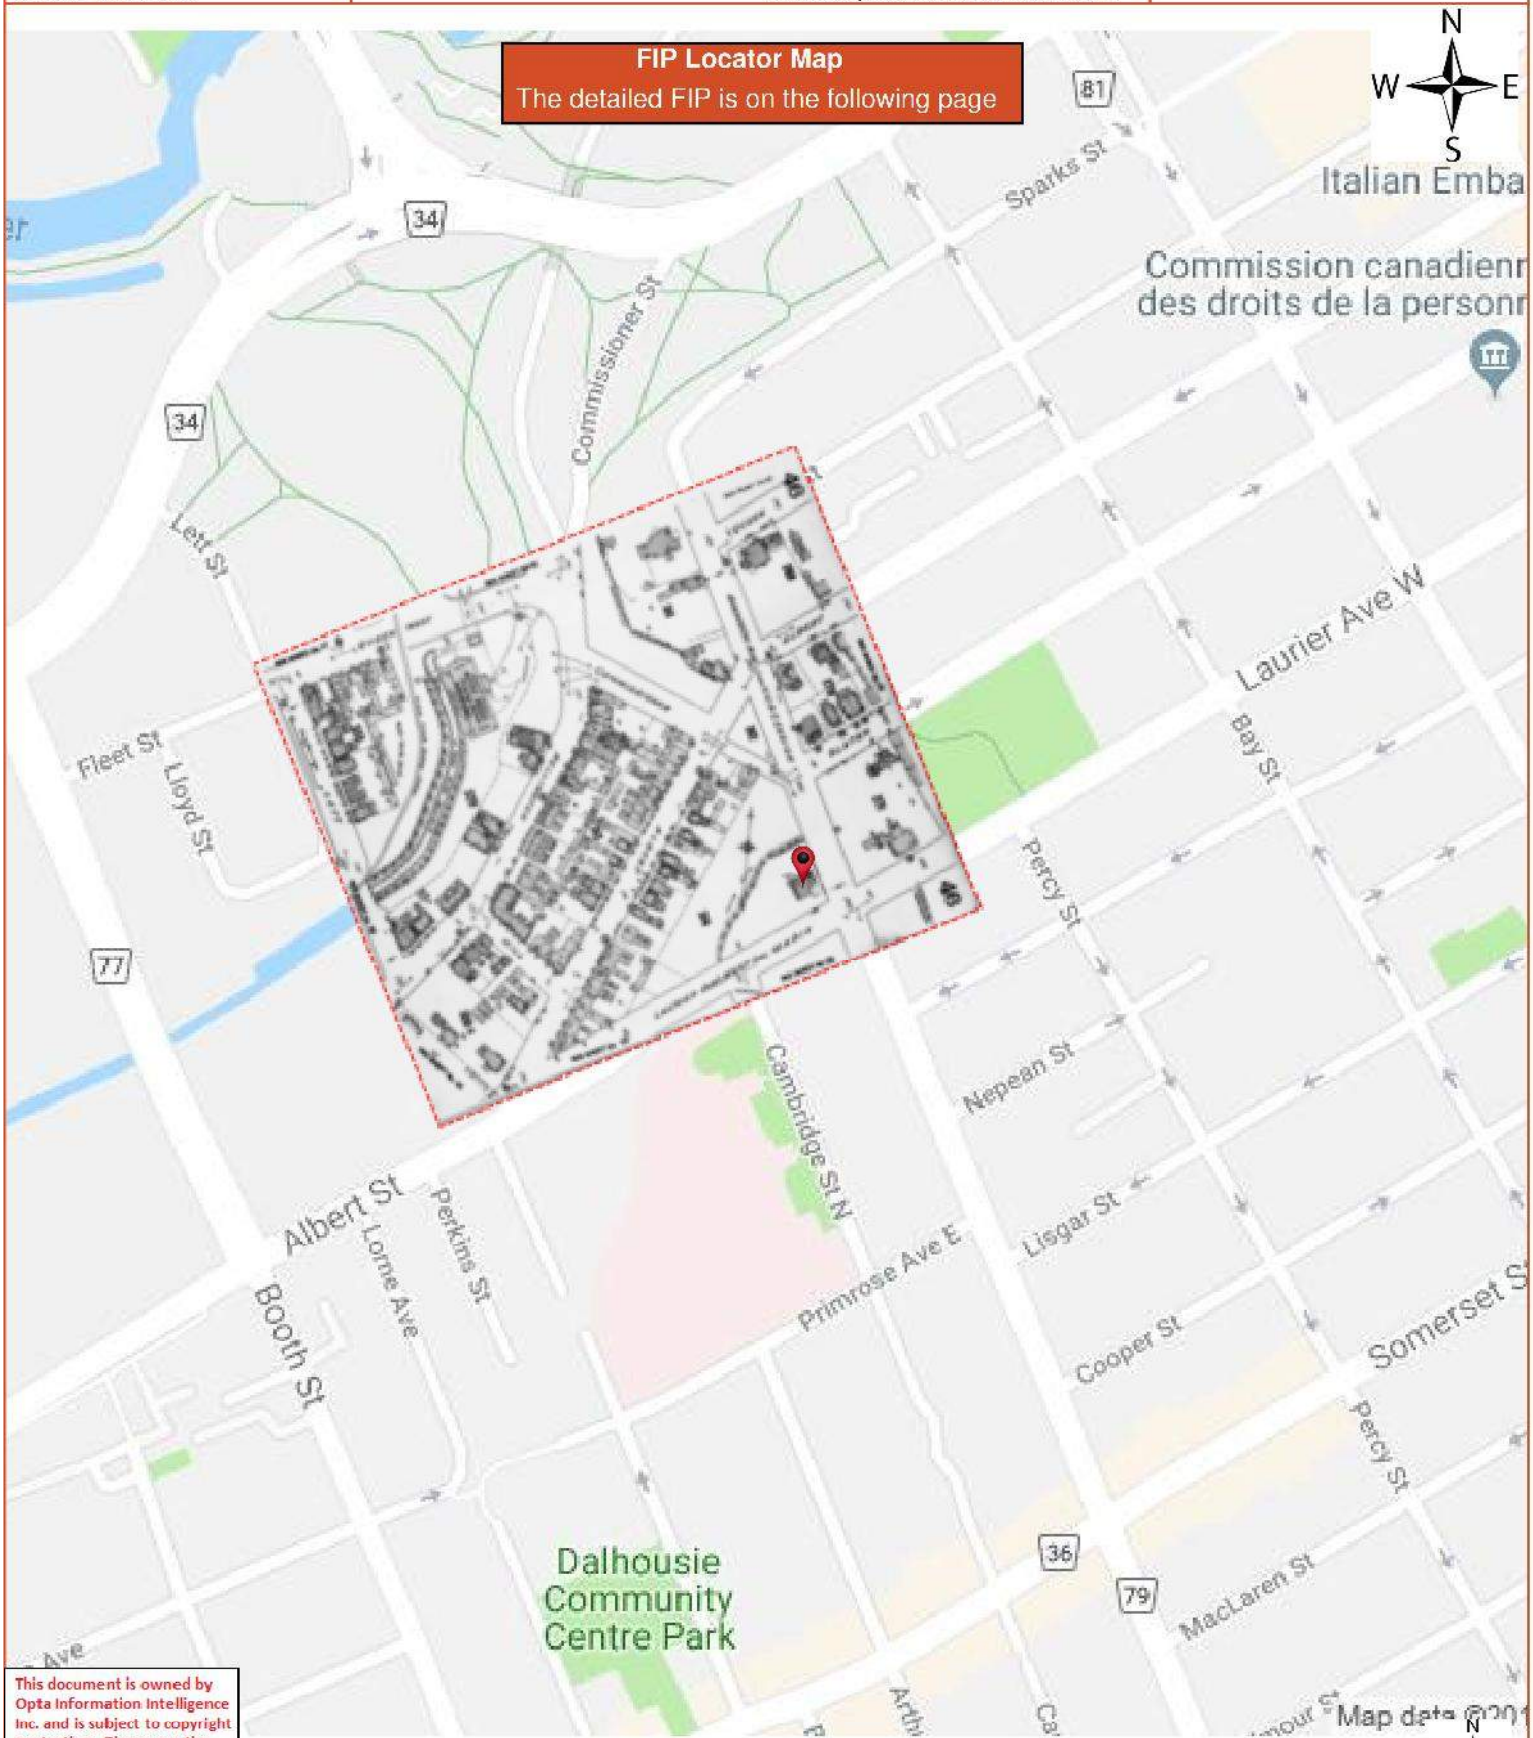

This document is owned by Opta Information Intelligence Inc. and is subject to copyright protection. Please see the full Terms and Conditions at the front of this document.

ENVIROSCAN Report

1912 Volume: Ottawa 1 Firemap: 46
Ottawa Volume 1 Plan: 1432 (1902)
Sheet: 46 (1912)

Requested by:
Eleanor Goolab
Date Completed: 05/14/2019 05:14:11

opta
OPTA INFORMATION INTELLIGENCE

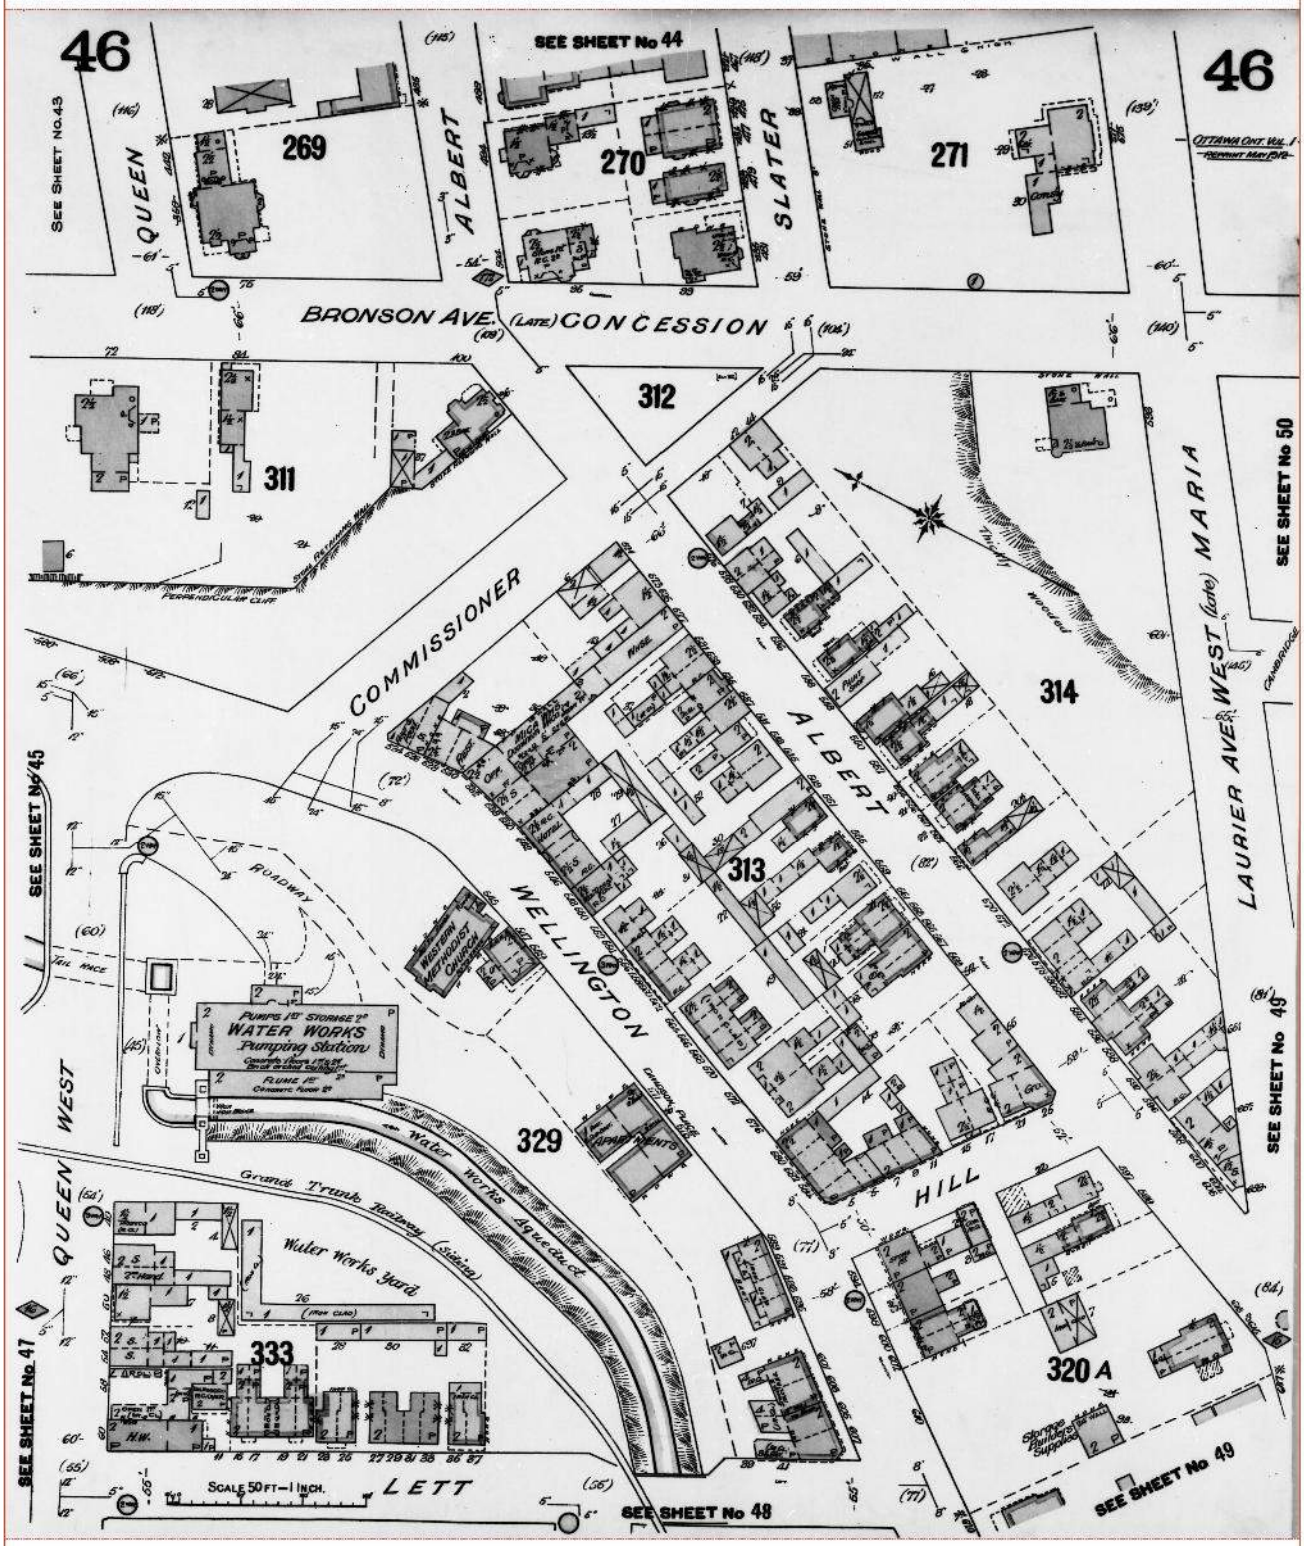

Project Name: Phase I Environmental Site Assessment
8443971 Canada Corp.
Project #: 20190507006
P.O. #: 190227.02

ENVIROSCAN Report

1915 Volume: Ottawa 1 Firemap: 46
Ottawa Volume 1 Plan: 1432 (1902)
Sheet: 46 (1915)

Requested by:
Eleanor Goolab
Date Completed: 05/14/2019 05:14:11

enviroscan
OPTA INFORMATION INTELLIGENCE

FIP Locator Map
The detailed FIP is on the following page

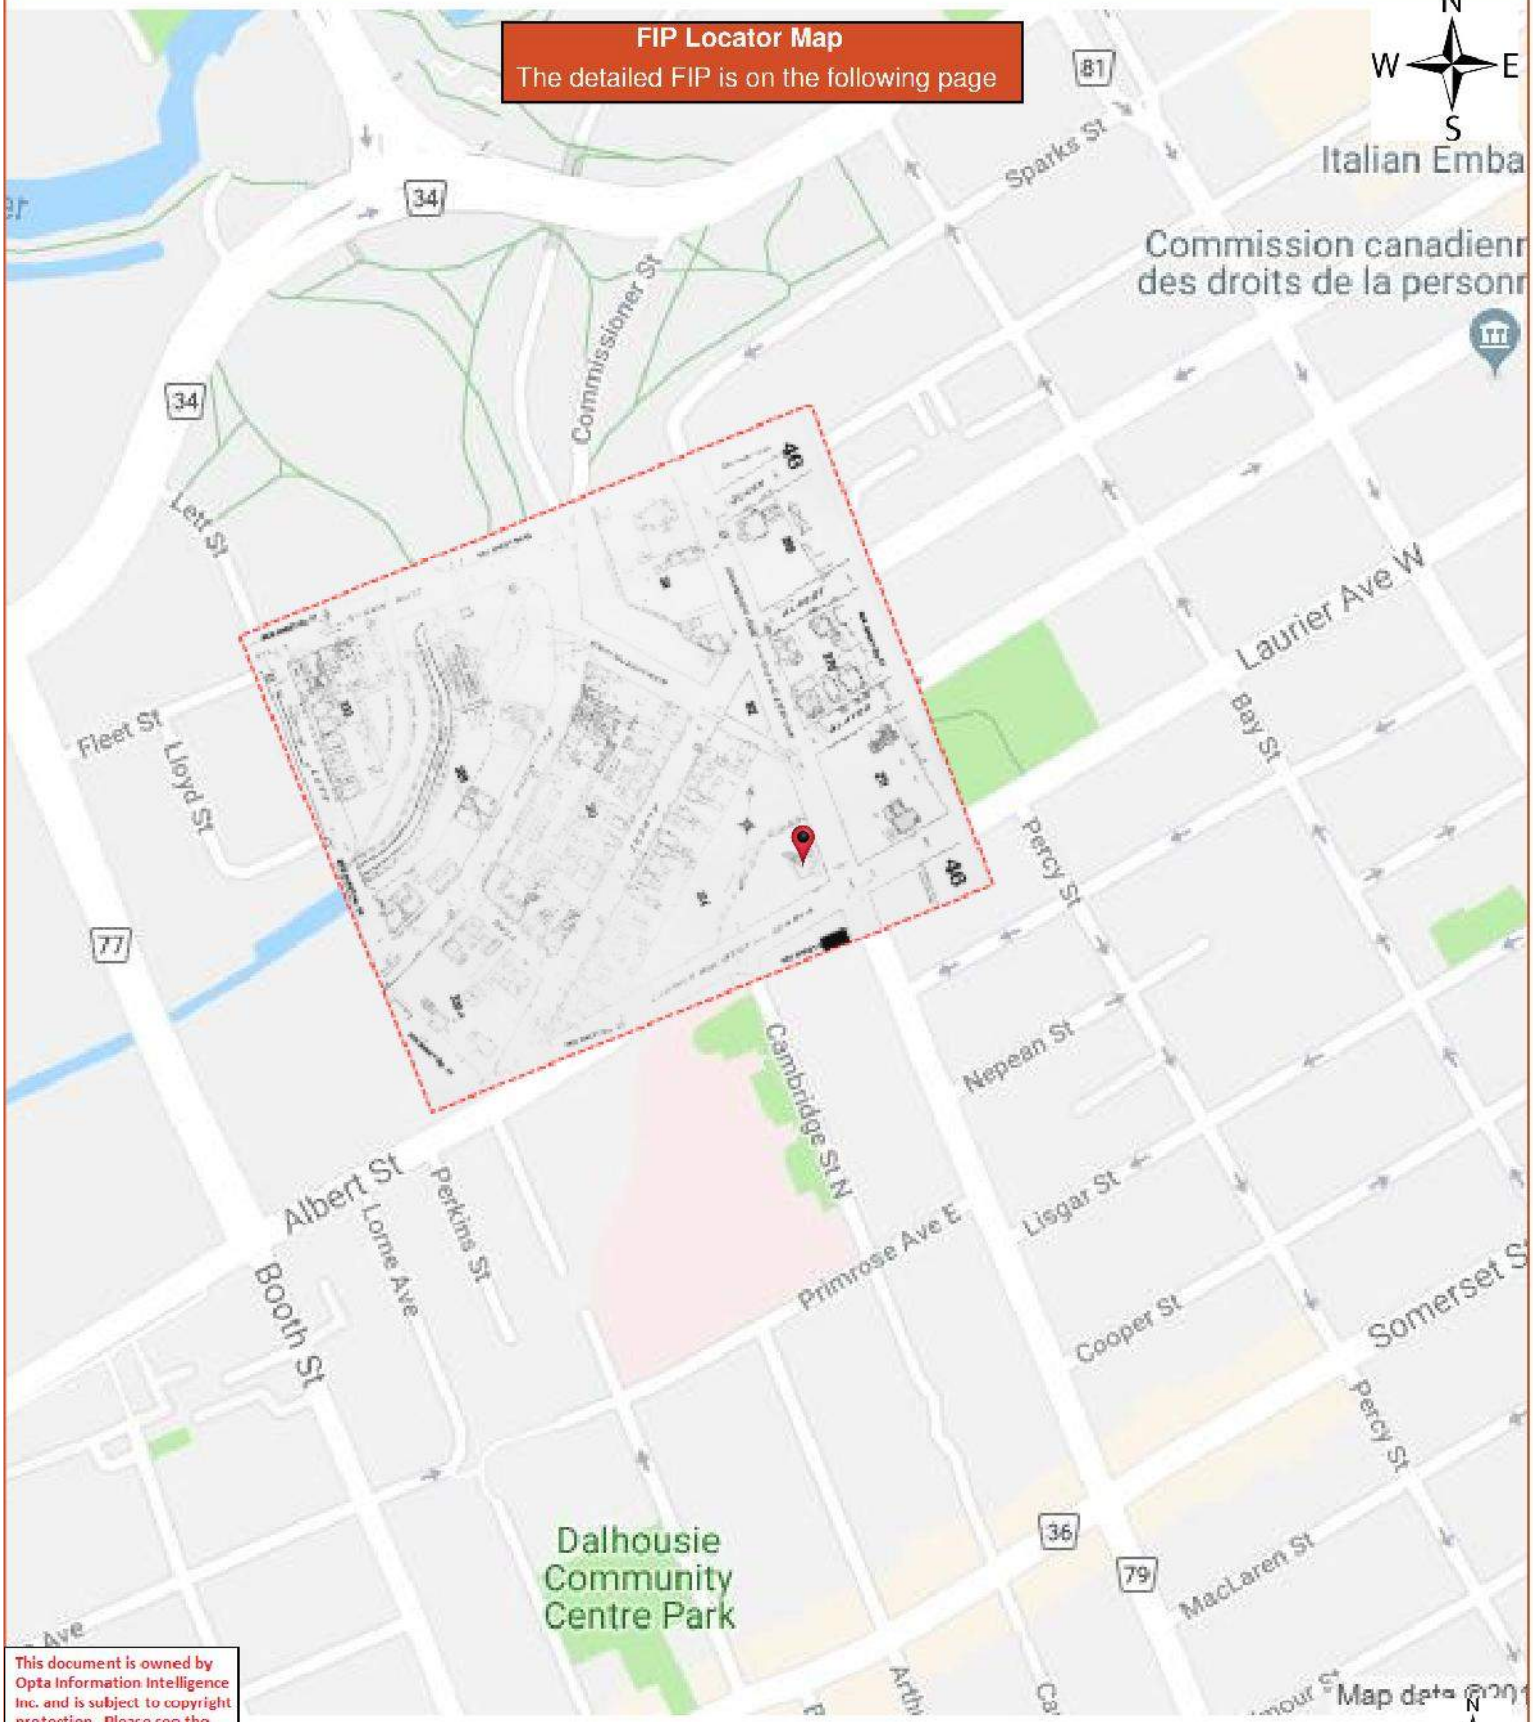

This document is owned by Opta Information Intelligence Inc. and is subject to copyright protection. Please see the full Terms and Conditions at the front of this document.

ENVIROSCAN Report

1915 Volume: Ottawa 1 Firemap: 46
Ottawa Volume 1 Plan: 1432 (1902)
Sheet: 46 (1915)

Requested by:
Eleanor Goolab
Date Completed: 05/14/2019 05:14:11

opta
OPTA INFORMATION INTELLIGENCE

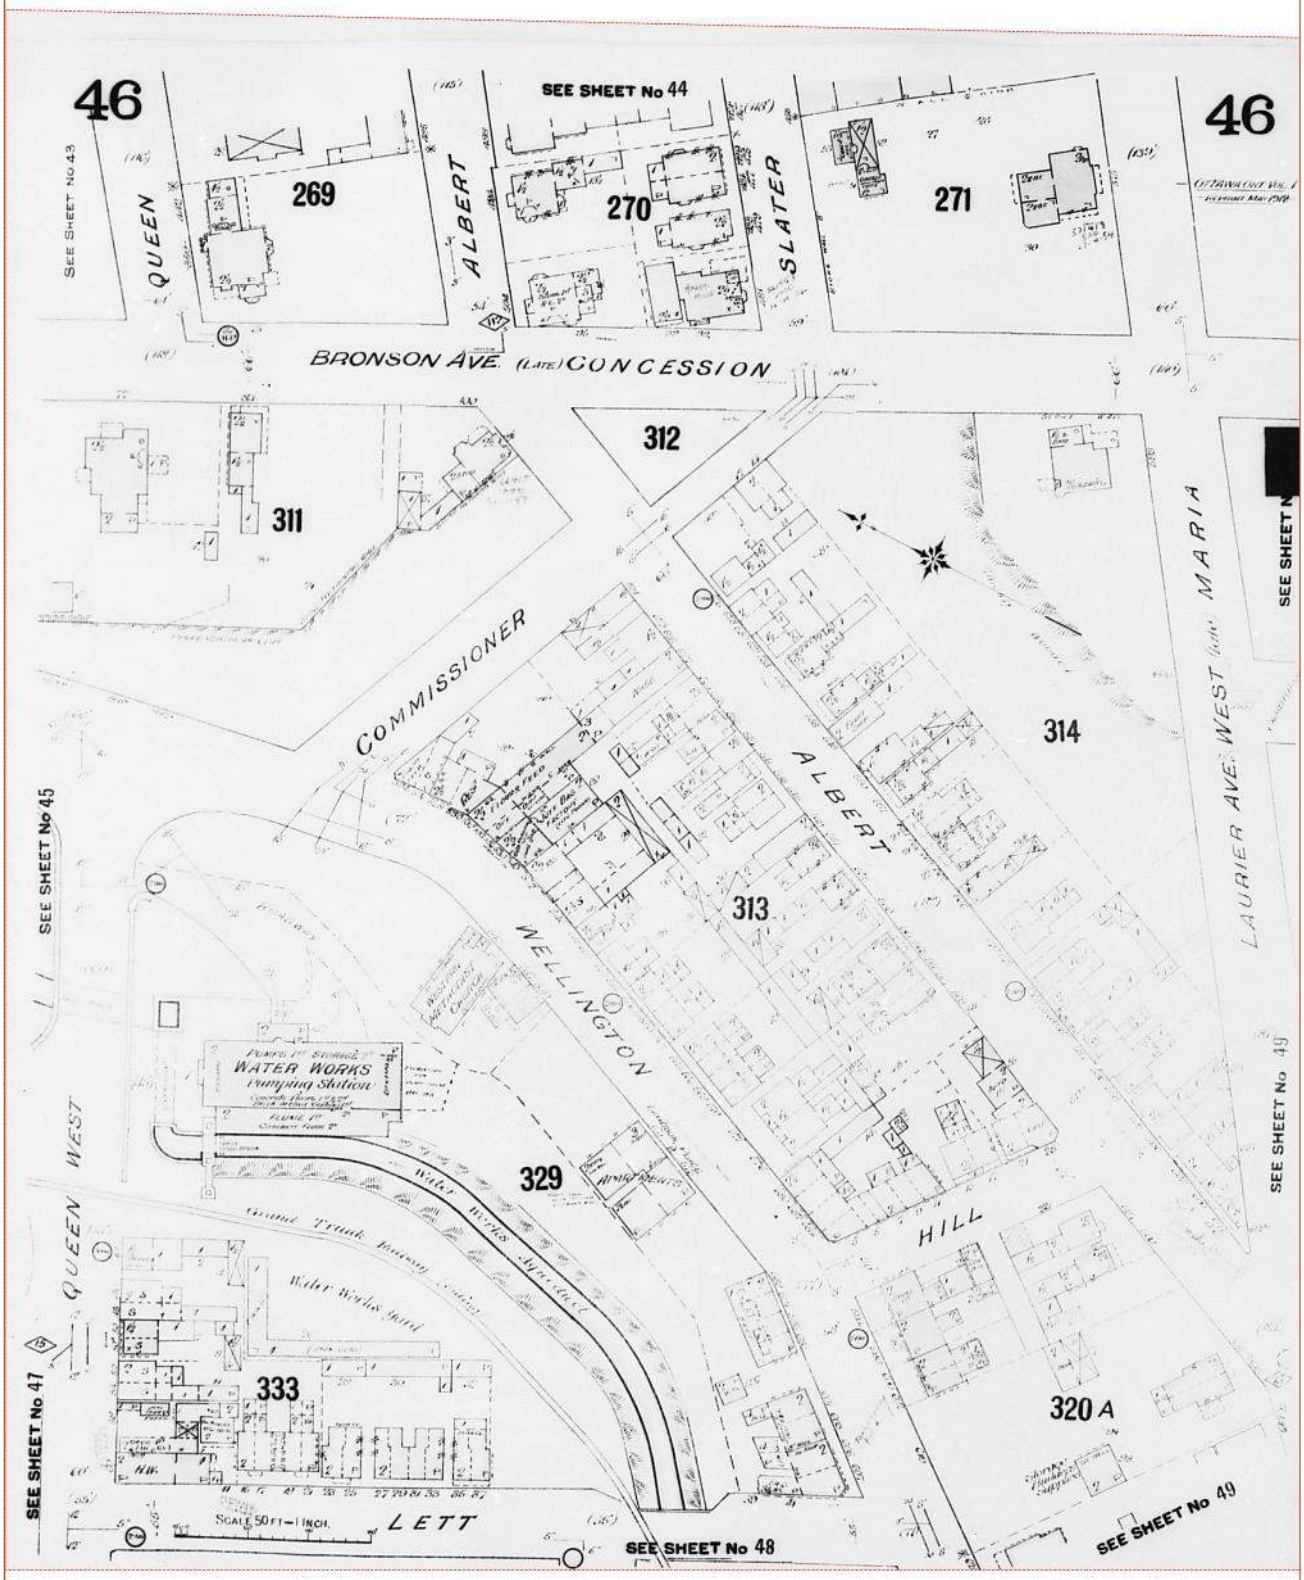

Project Name: Phase I Environmental Site Assessment
8443971 Canada Corp.
Project #: 20190507006
P.O. #: 190227.02

ENVIROSCAN Report

1915 Volume: Ottawa 1 Firemap: 48
Ottawa Volume 1 Plan: 1432 (1902)
Sheet: 48 (1915)

Requested by:
Eleanor Goolab
Date Completed: 05/14/2019 05:14:11

enviroscan
OPTA INFORMATION INTELLIGENCE

FIP Locator Map
The detailed FIP is on the following page

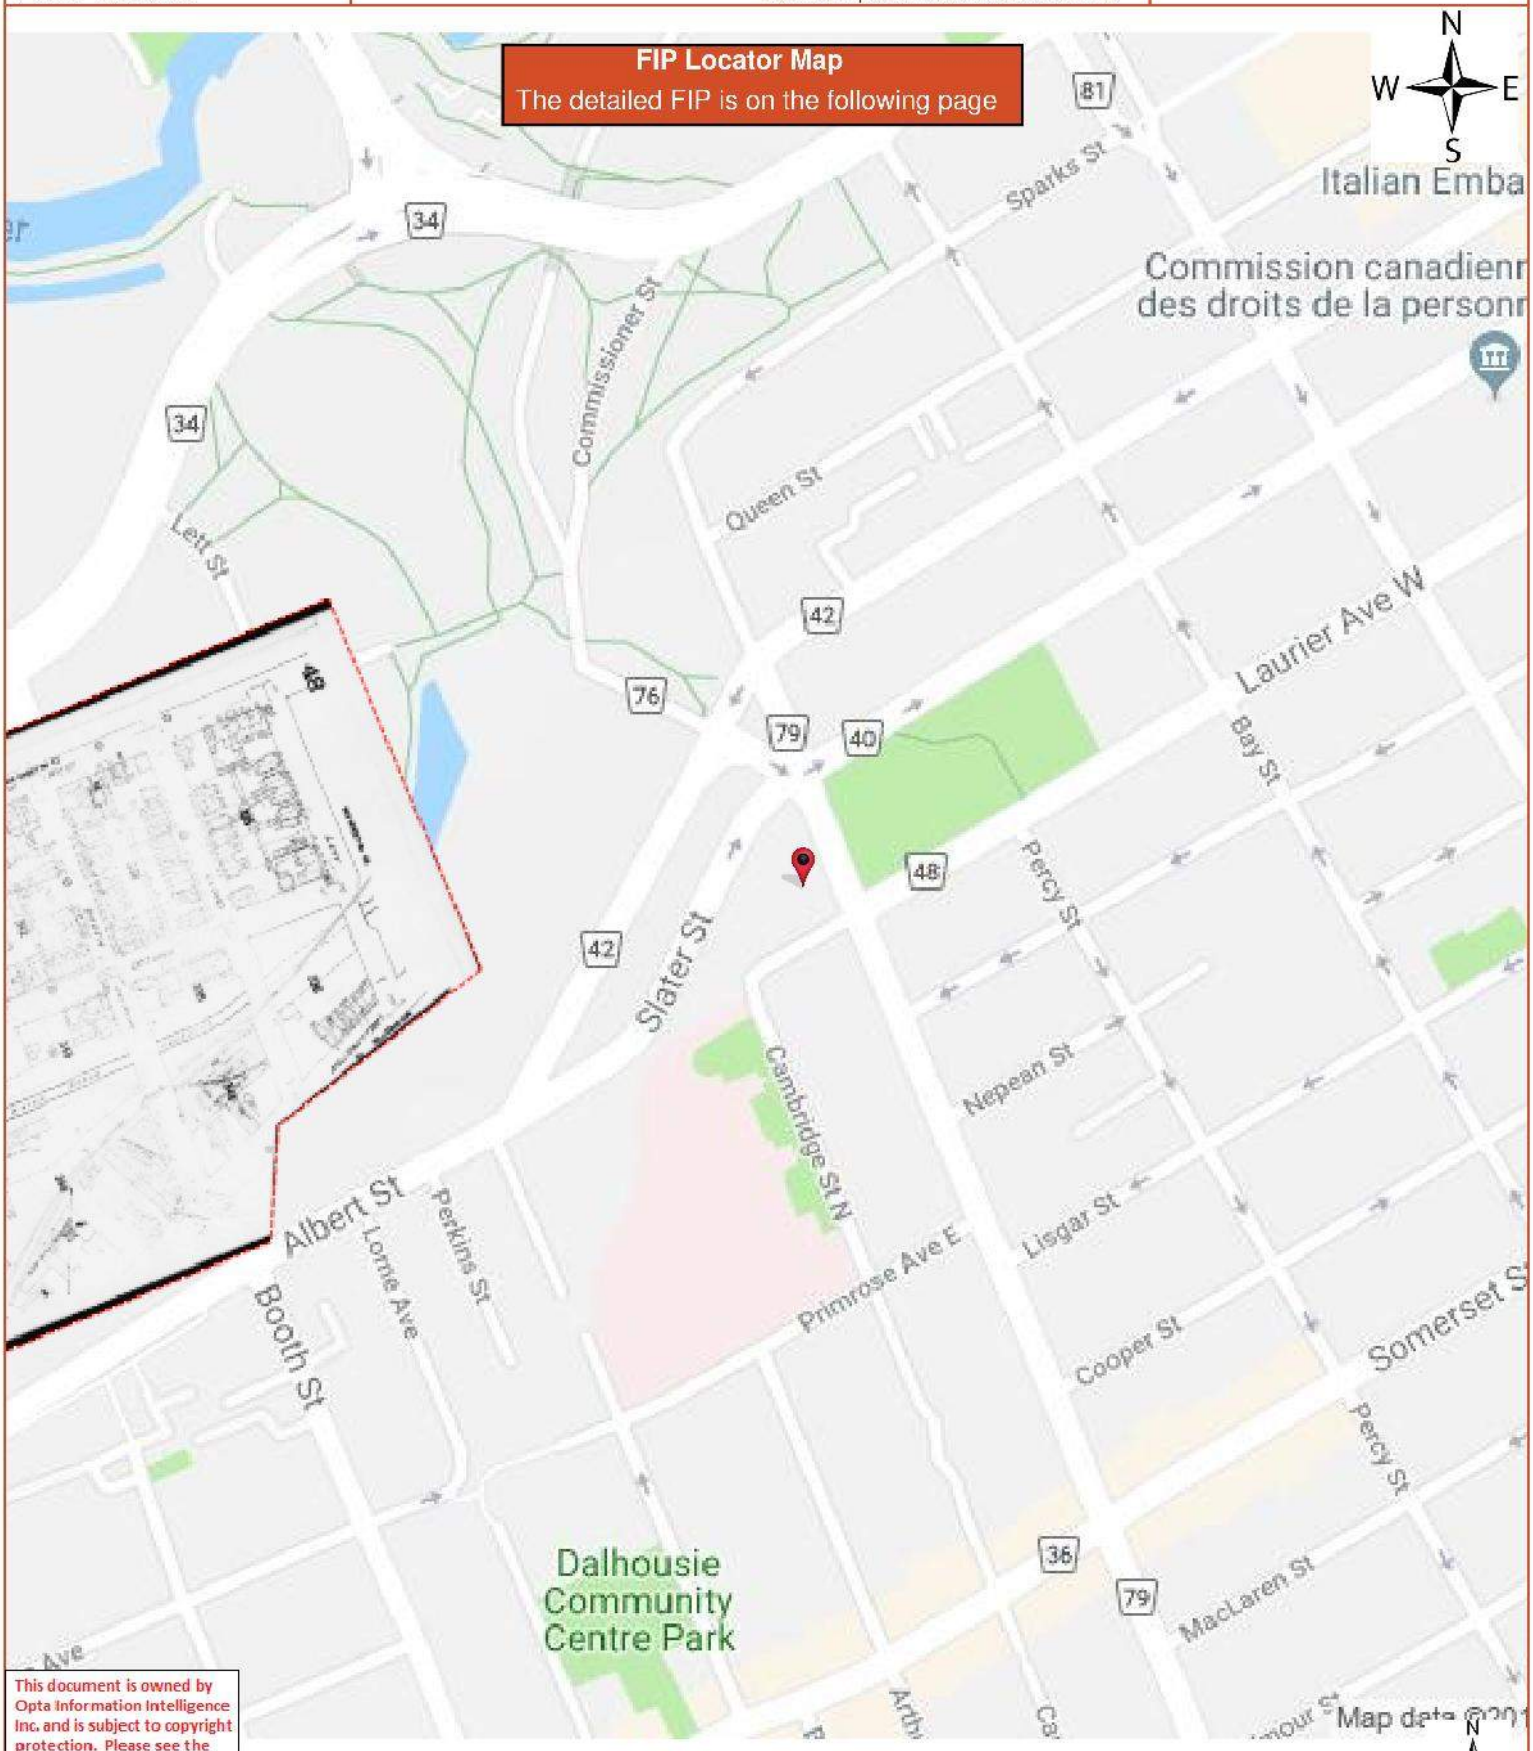

This document is owned by Opta Information Intelligence Inc. and is subject to copyright protection. Please see the full Terms and Conditions at the front of this document.

ENVIROSCAN Report

1915 Volume: Ottawa 1 Firemap: 48
Ottawa Volume 1 Plan: 1432 (1902)
Sheet: 48 (1915)

Requested by:
Eleanor Goolab
Date Completed: 05/14/2019 05:14:11

opta
OPTA INFORMATION INTELLIGENCE

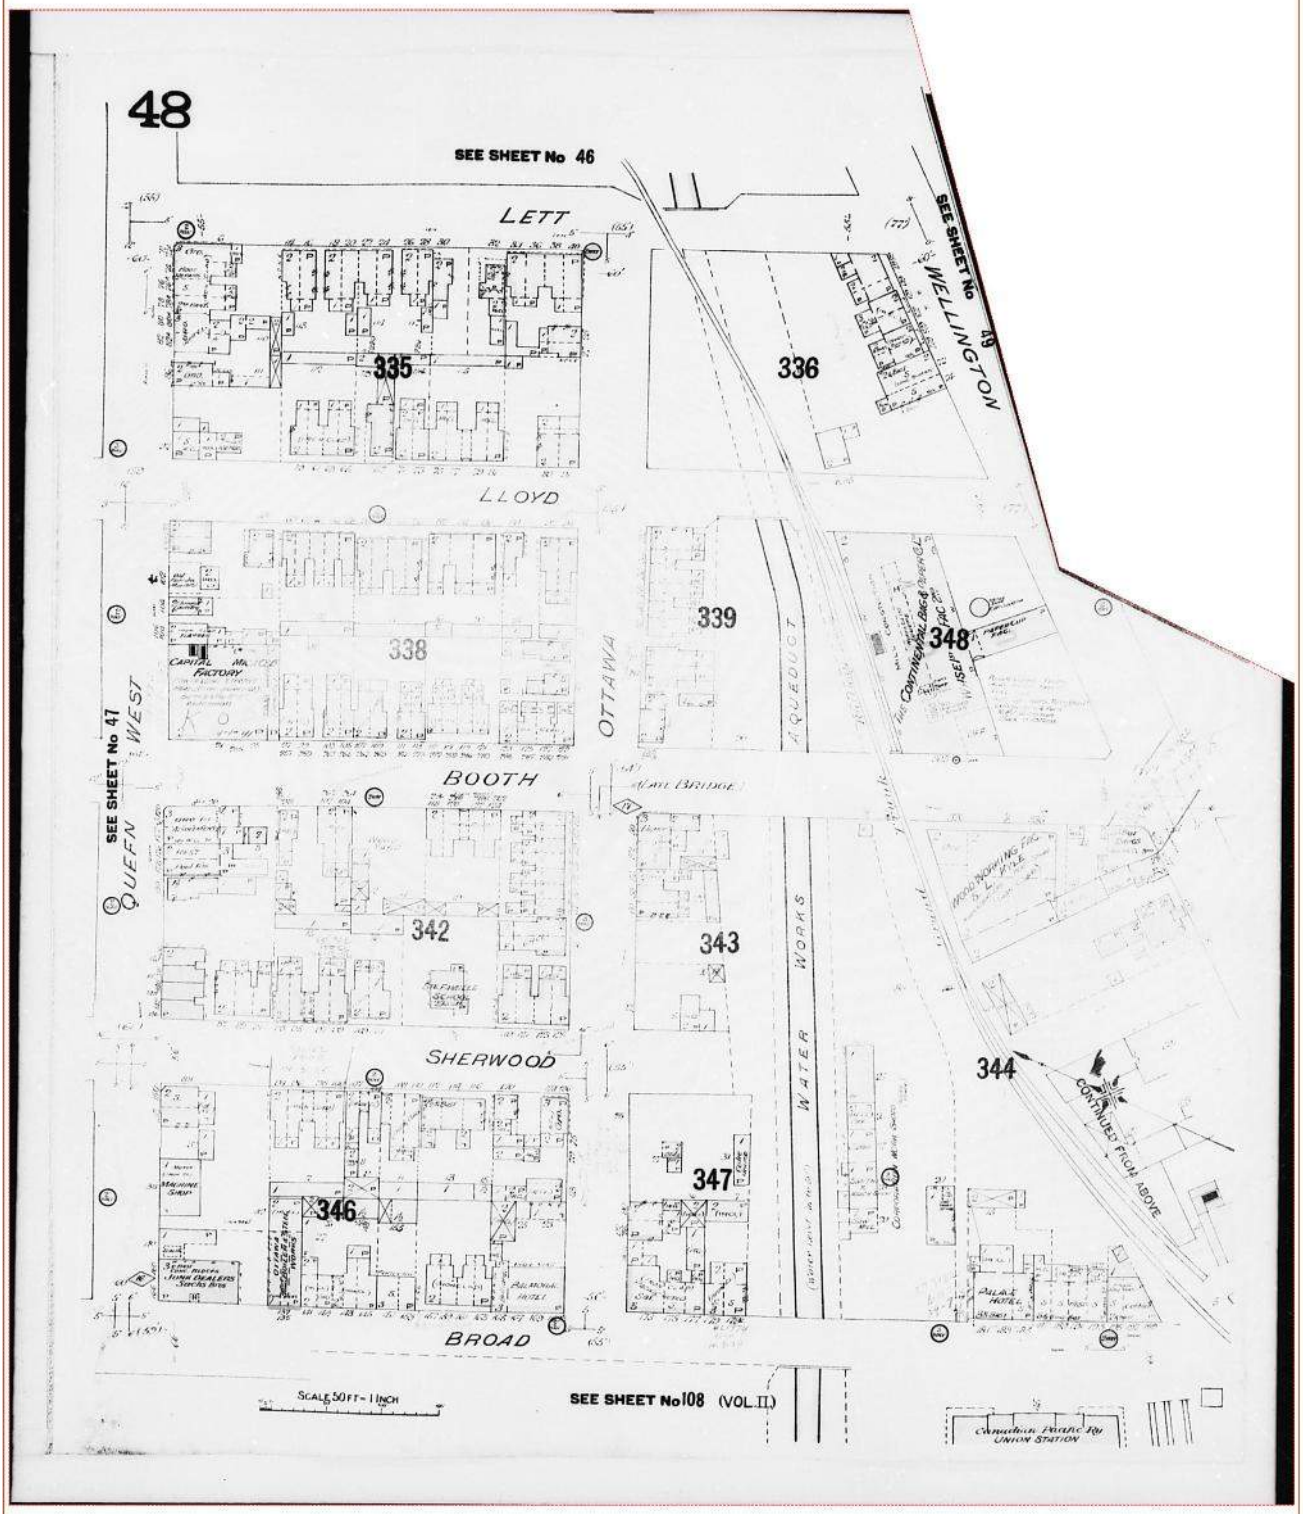

Project Name: Phase I Environmental Site Assessment
8443971 Canada Corp.
Project #: 20190507006
P.O. #: 190227.02

ENVIROSCAN Report

1915 Volume: Ottawa 1 Firemap: 49
Ottawa Volume 1 Plan: 1432 (1902)
Sheet: 49 (1915)

Requested by:
Eleanor Goolab
Date Completed: 05/14/2019 05:14:11

enviroscan
OPTA INFORMATION INTELLIGENCE

This document is owned by Opta Information Intelligence Inc. and is subject to copyright protection. Please see the full Terms and Conditions at the front of this document.

FIP Locator Map
The detailed FIP is on the following page

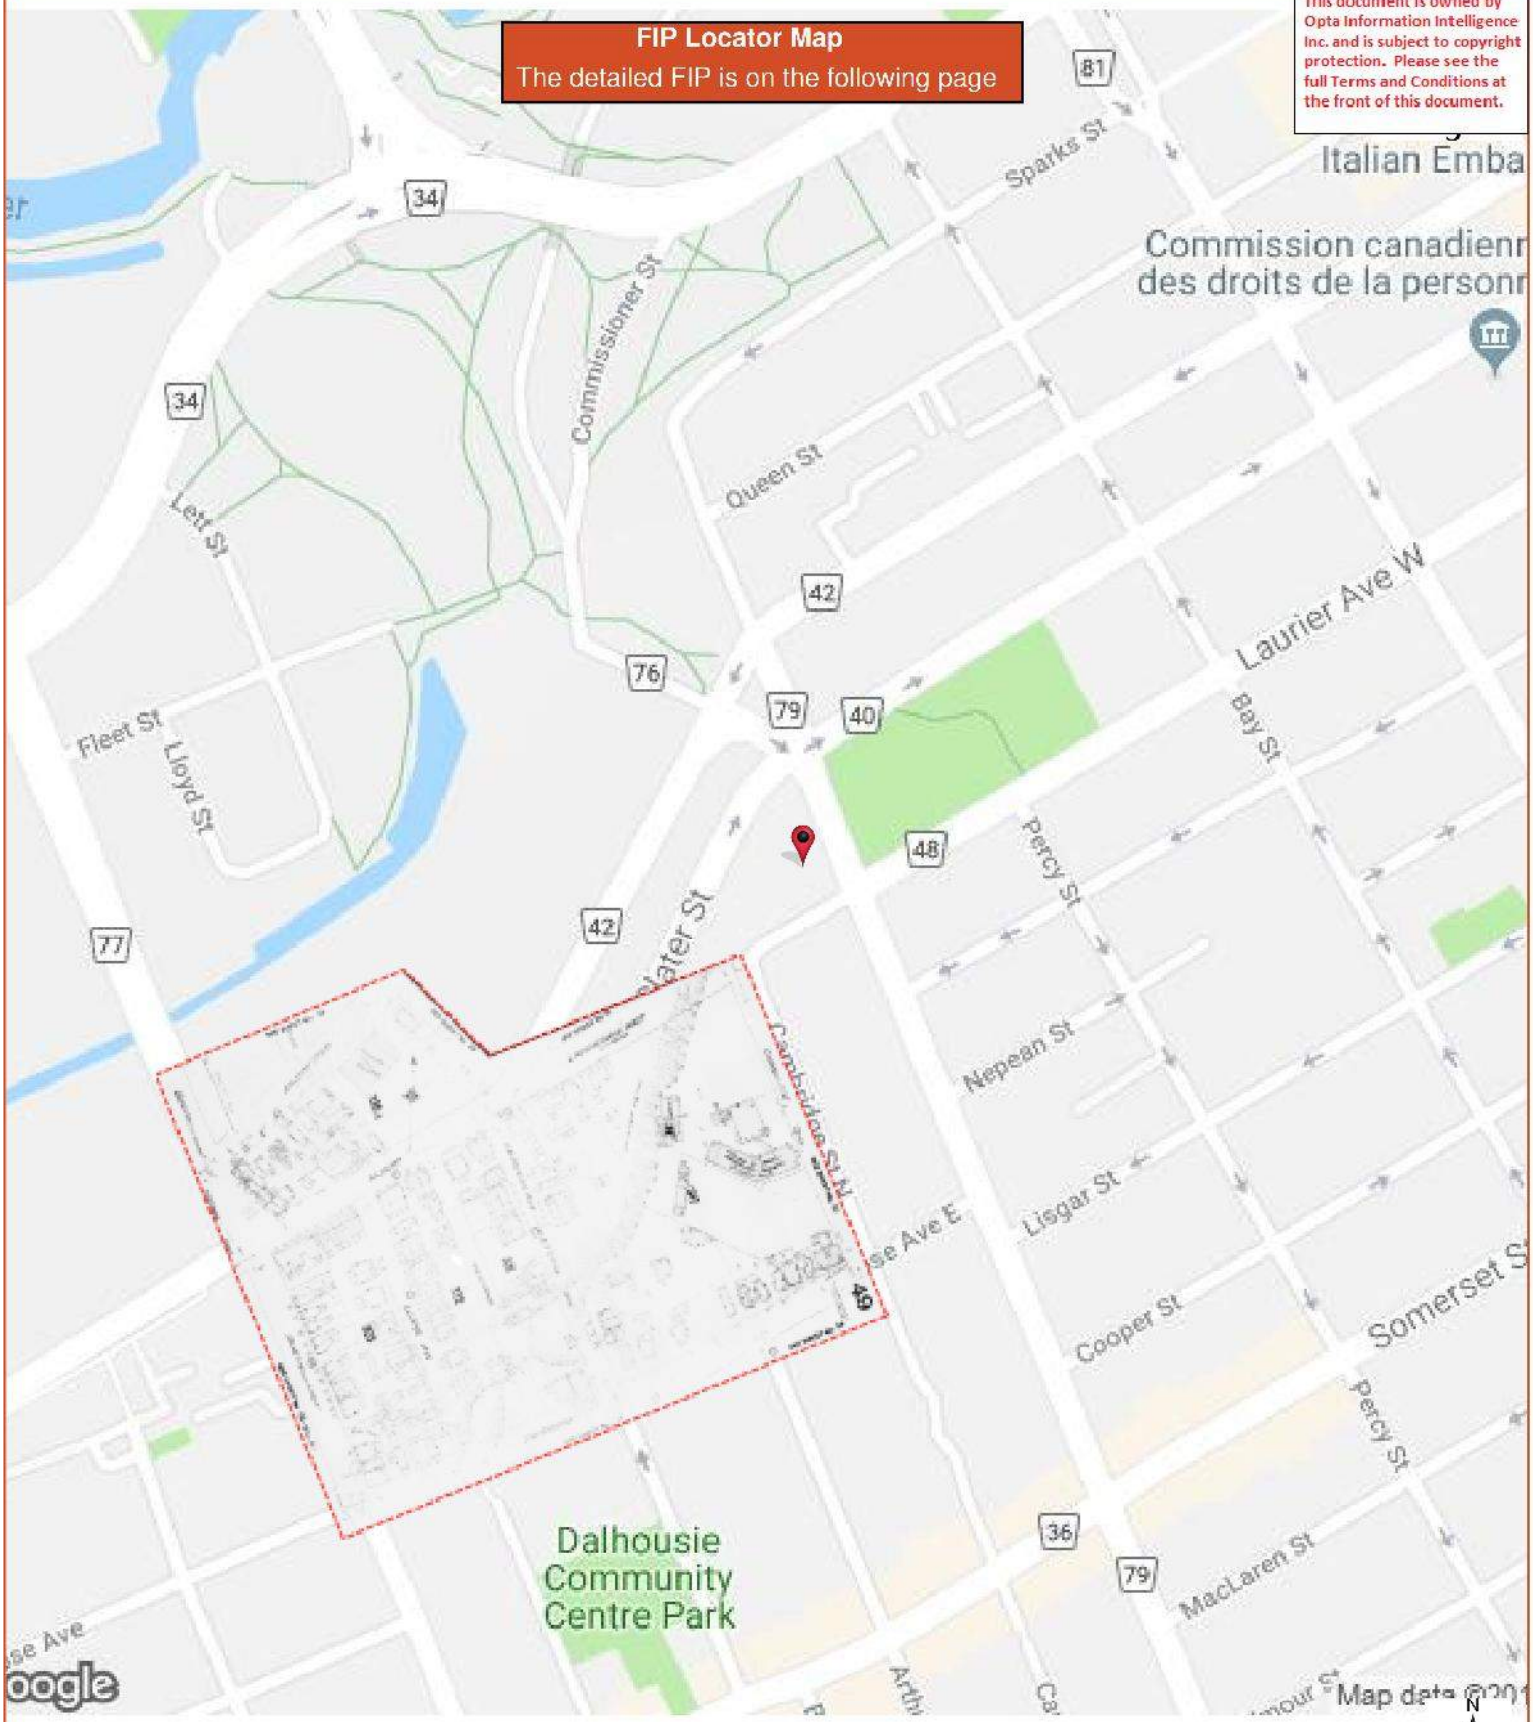

ENVIROSCAN Report

1915 Volume: Ottawa 1 Firemap: 49
Ottawa Volume 1 Plan: 1432 (1902)
Sheet: 49 (1915)

Requested by:
Eleanor Goolab
Date Completed: 05/14/2019 05:14:11

opta
OPTA INFORMATION INTELLIGENCE

Project Name: Phase I Environmental Site Assessment
8443971 Canada Corp.
Project #: 20190507006
P.O. #: 190227.02

ENVIROSCAN Report

1912 Volume: Ottawa 1 Firemap: 49
Ottawa Volume 1 Plan: 1432 (1902)
Sheet: 49 (1912)

Requested by:
Eleanor Goolab
Date Completed: 05/14/2019 05:14:11

enviroscan
OPTA INFORMATION INTELLIGENCE

This document is owned by Opta Information Intelligence Inc. and is subject to copyright protection. Please see the full Terms and Conditions at the front of this document.

FIP Locator Map
The detailed FIP is on the following page

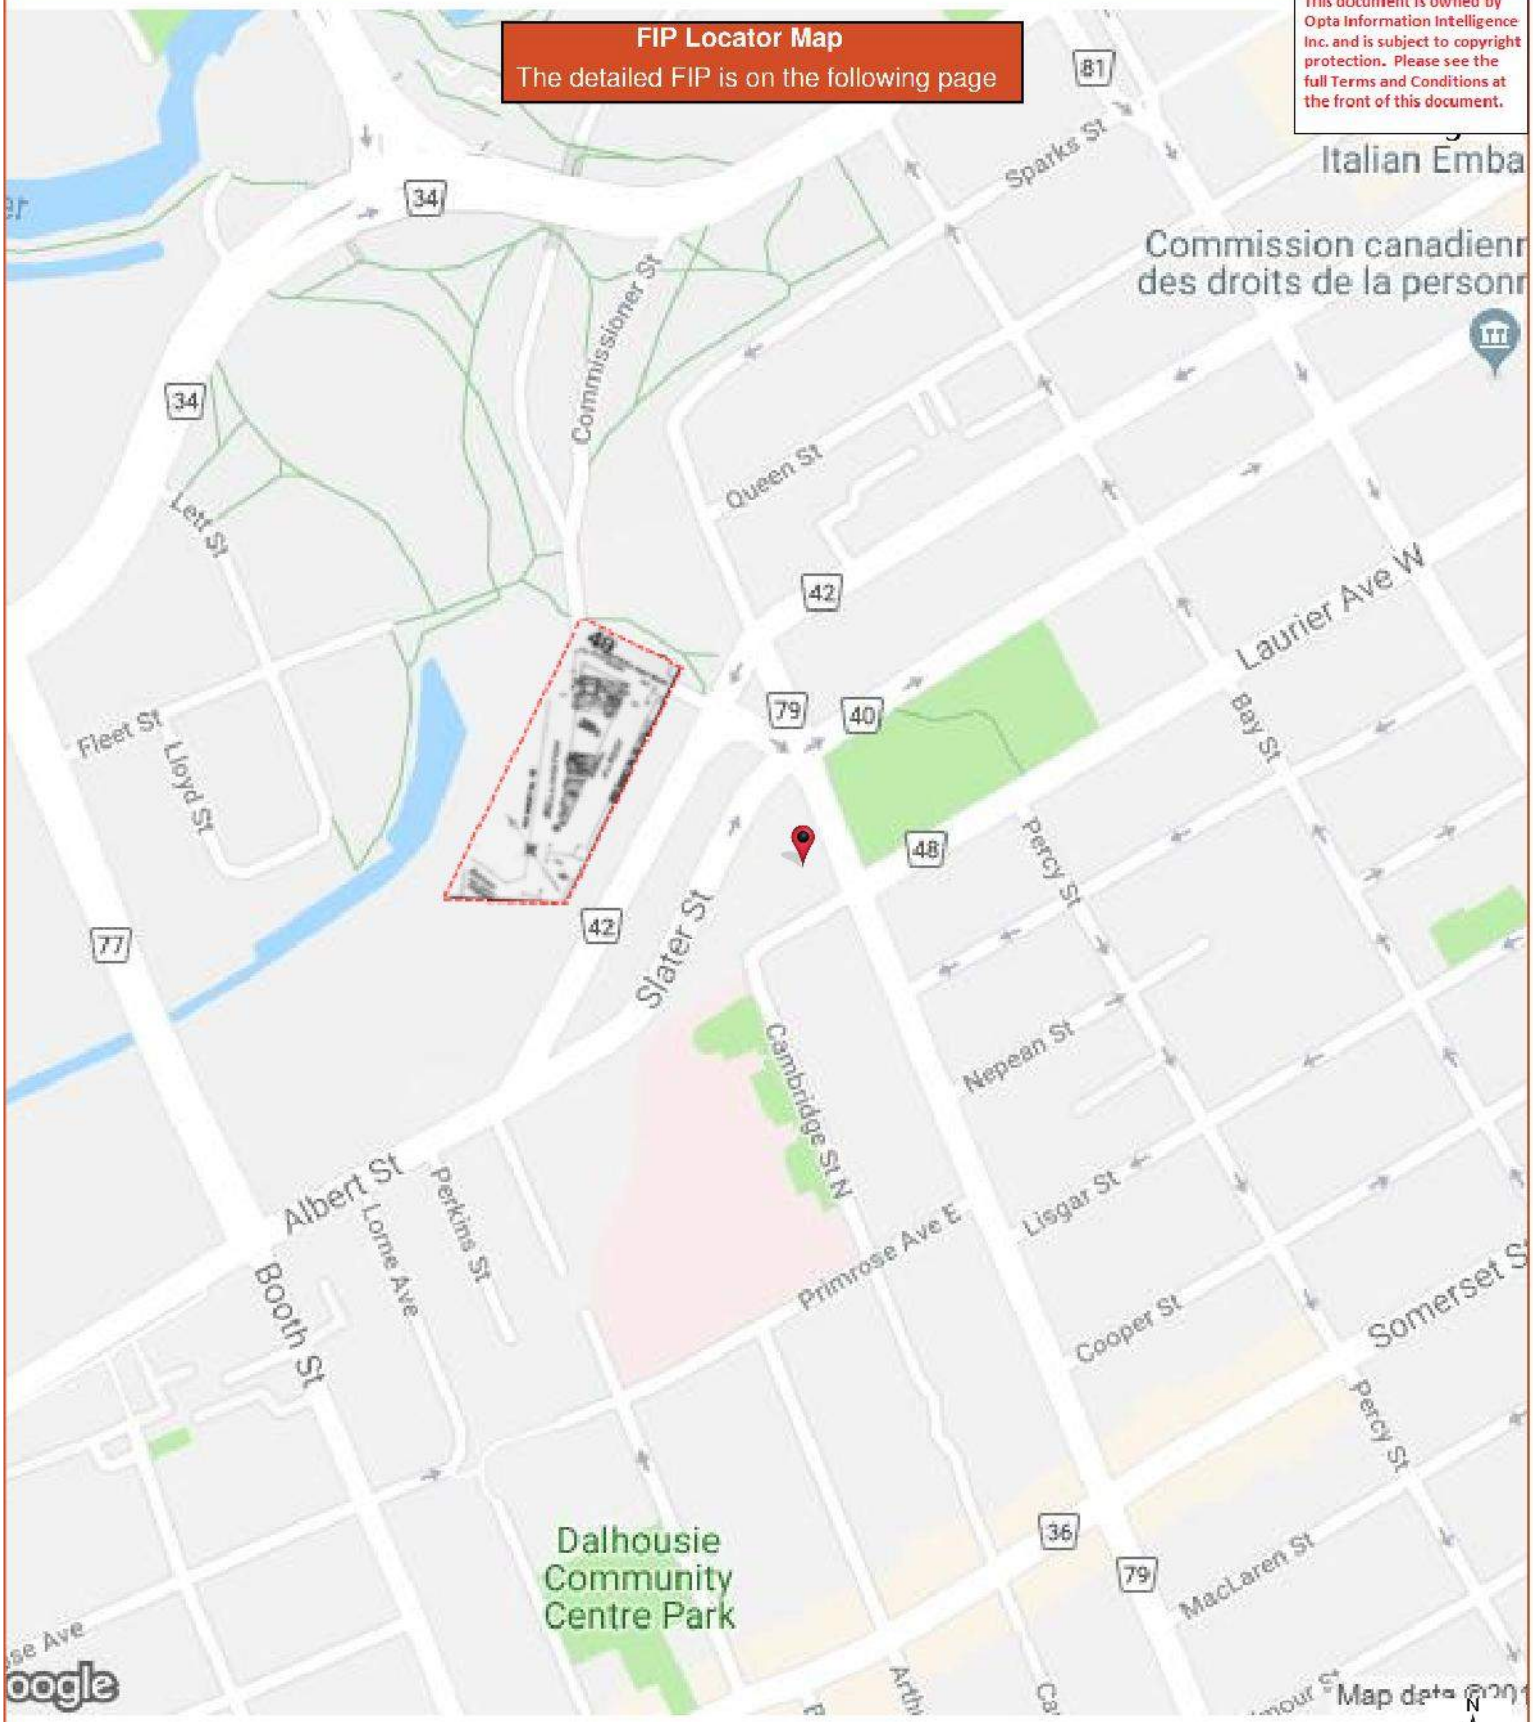

ENVIROSCAN Report

1912 Volume: Ottawa 1 Firemap: 49
Ottawa Volume 1 Plan: 1432 (1902)
Sheet: 49 (1912)

Requested by:
Eleanor Goolab
Date Completed: 05/14/2019 05:14:11

opta
OPTA INFORMATION INTELLIGENCE

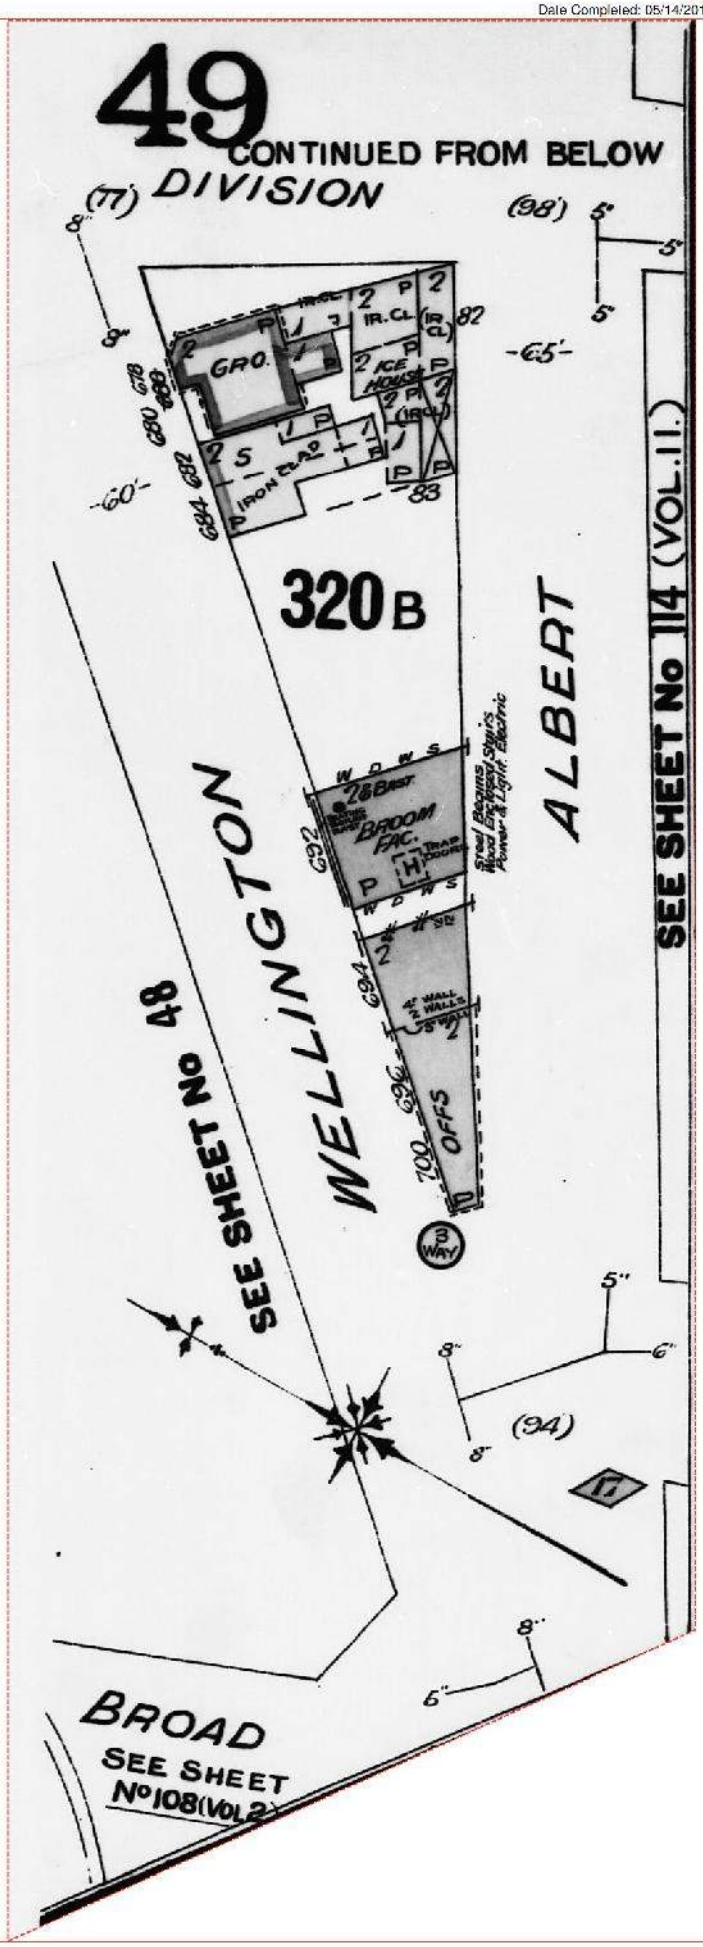

Project Name: Phase I Environmental Site Assessment
8443971 Canada Corp.
Project #: 20190507006
P.O. #: 190227.02

ENVIROSCAN Report

1912 Volume: Ottawa 1 Firemap: 49
Ottawa Volume 1 Plan: 1432 (1902)
Sheet: 49 (1912)

Requested by:
Eleanor Goolab
Date Completed: 05/14/2019 05:14:11

enviroscan
OPTA INFORMATION INTELLIGENCE

This document is owned by Opta Information Intelligence Inc. and is subject to copyright protection. Please see the full Terms and Conditions at the front of this document.

FIP Locator Map
The detailed FIP is on the following page

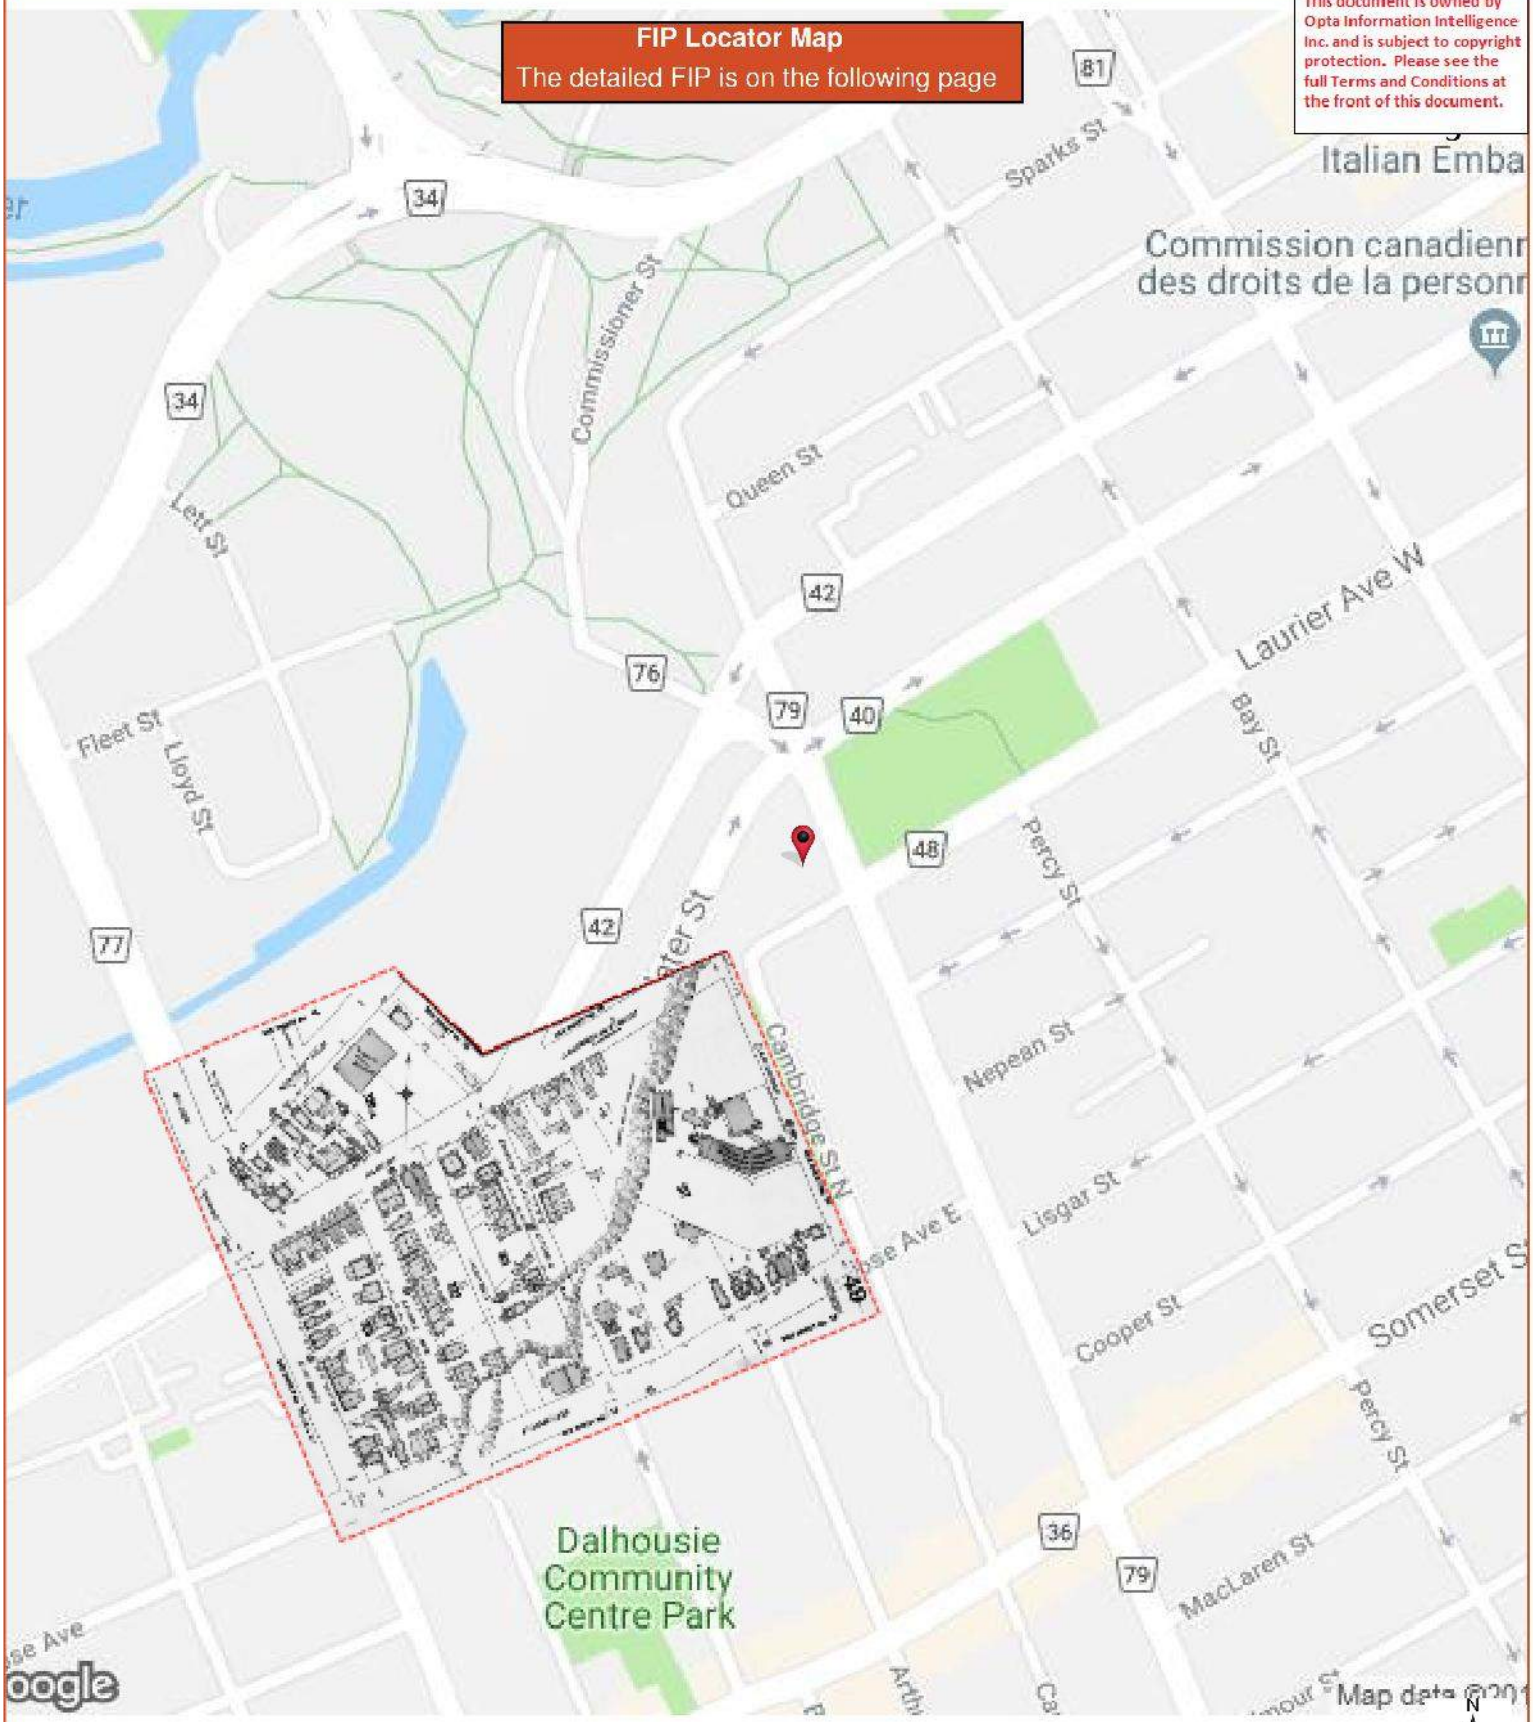

ENVIROSCAN Report

1912 Volume: Ottawa 1 Firemap: 49
Ottawa Volume 1 Plan: 1432 (1902)
Sheet: 49 (1912)

Requested by:
Eleanor Goolab
Date Completed: 05/14/2019 05:14:11

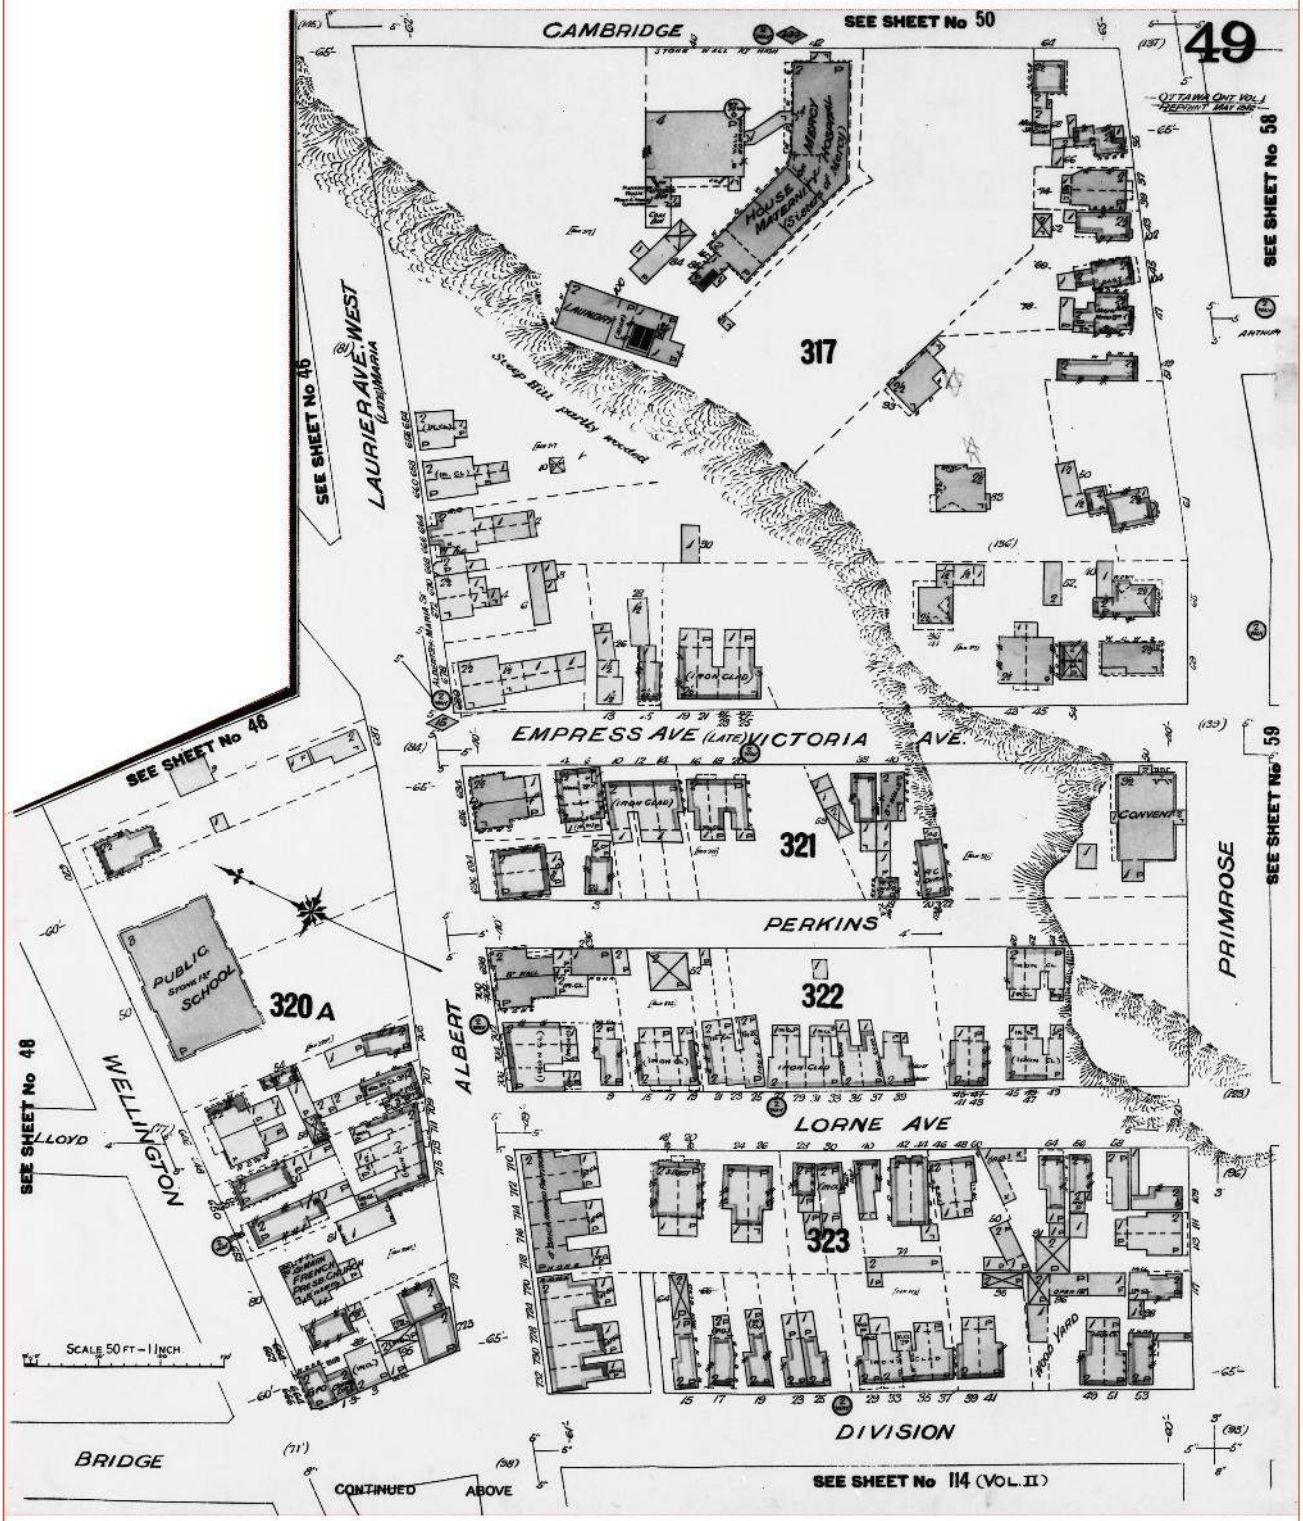

Project Name: Phase I Environmental Site Assessment
8443971 Canada Corp.
Project #: 20190507006
P.O. #: 190227.02

ENVIROSCAN Report

1915 Volume: Ottawa 1 Firemap: 50
Ottawa Volume 1 Plan: 1432 (1902)
Sheet: 50 (1915)

Requested by:
Eleanor Goolab
Date Completed: 05/14/2019 05:14:11

enviroscan
OPTA INFORMATION INTELLIGENCE

This document is owned by Opta Information Intelligence Inc. and is subject to copyright protection. Please see the full Terms and Conditions at the front of this document.

FIP Locator Map
The detailed FIP is on the following page

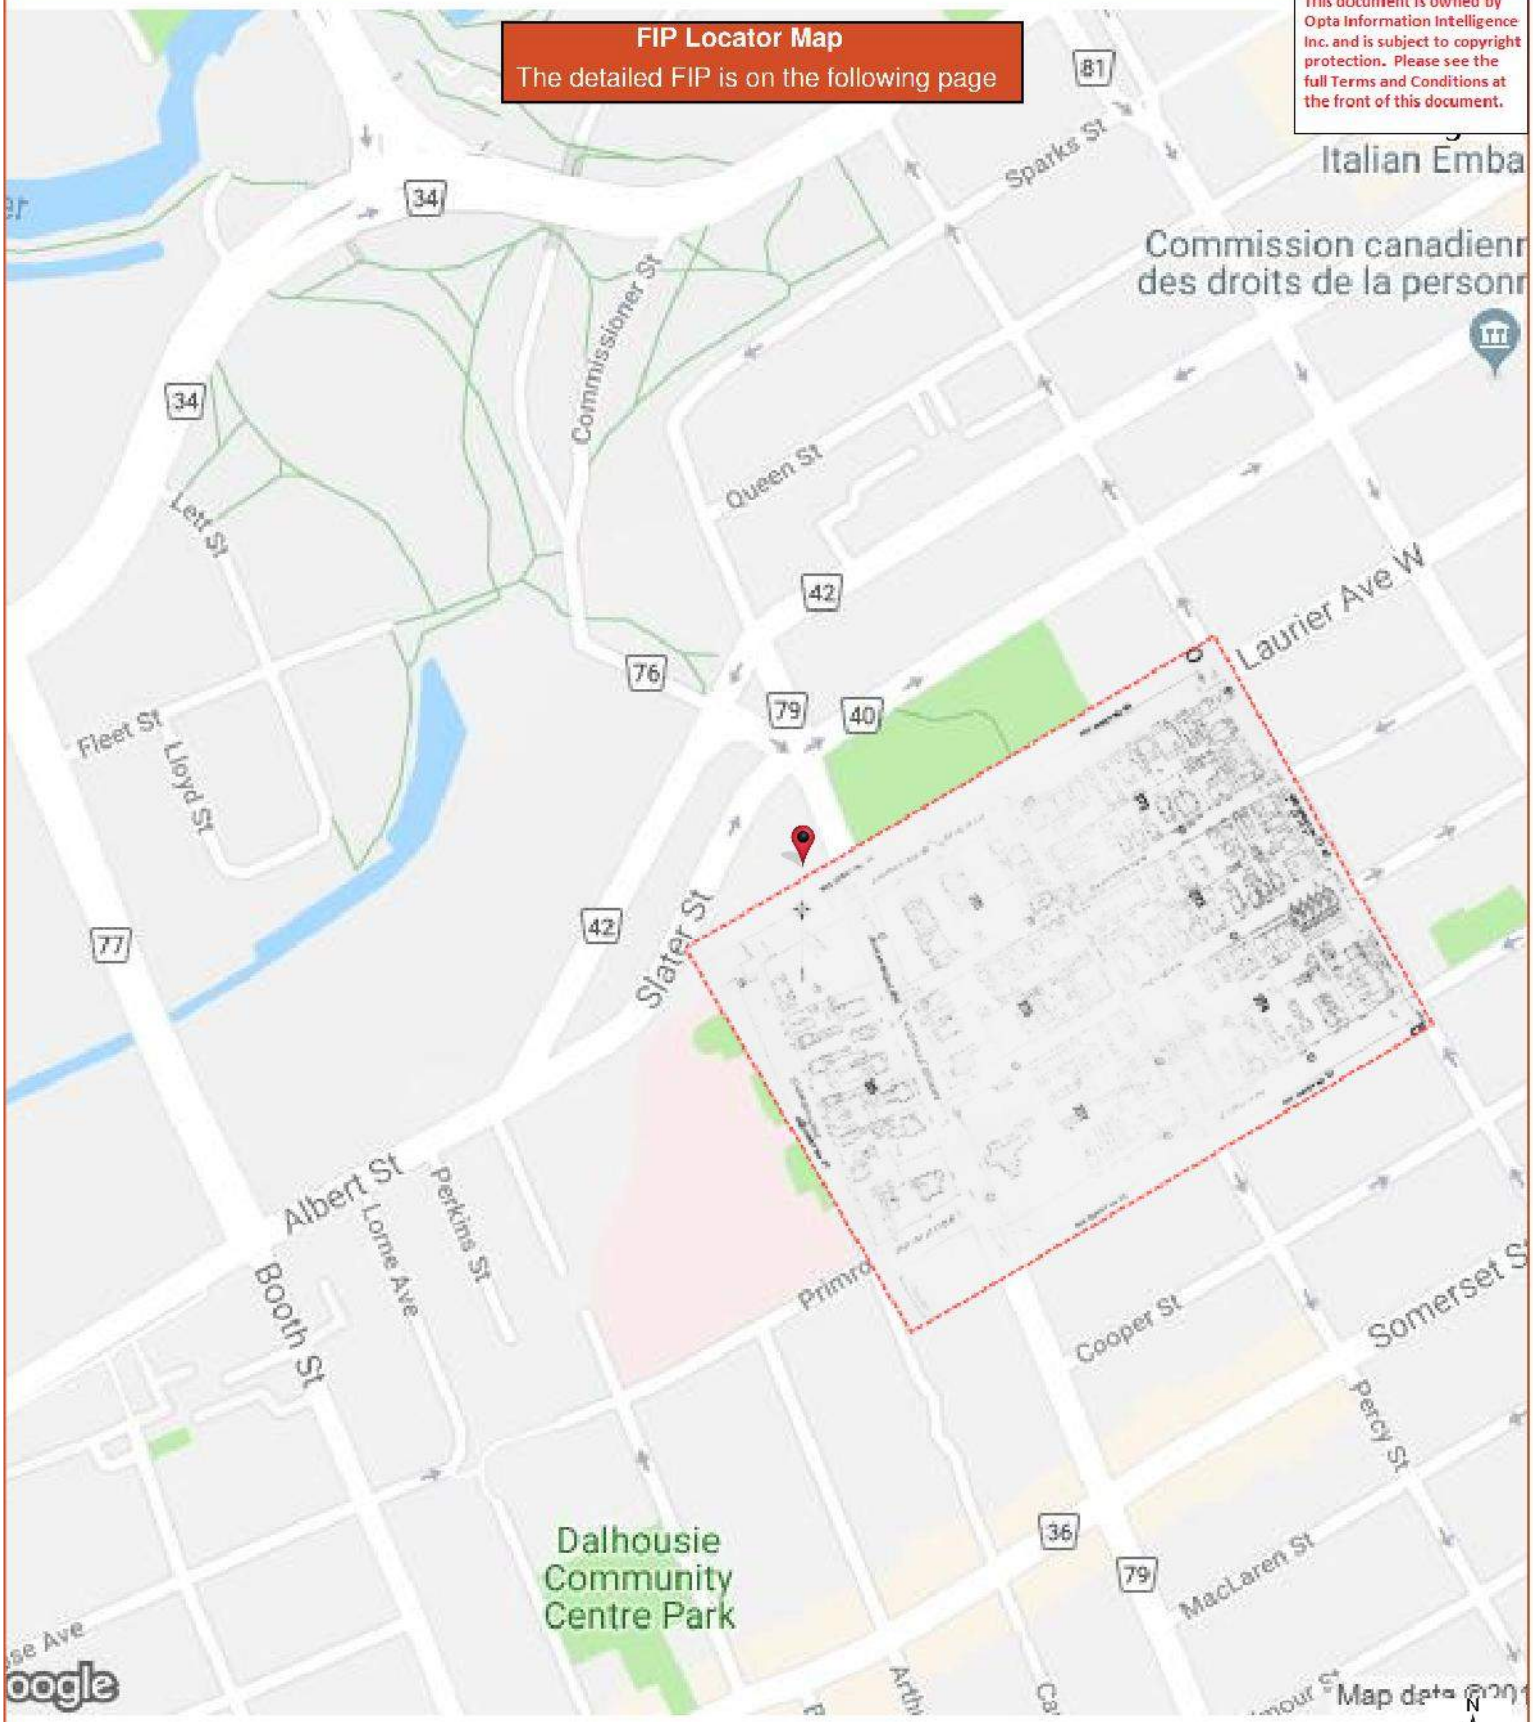

ENVIROSCAN Report

1915 Volume: Ottawa 1 Firemap: 50
Ottawa Volume 1 Plan: 1432 (1902)
Sheet: 50 (1915)

Requested by:
Eleanor Goolab
Date Completed: 05/14/2019 05:14:11

opta
OPTA INFORMATION INTELLIGENCE

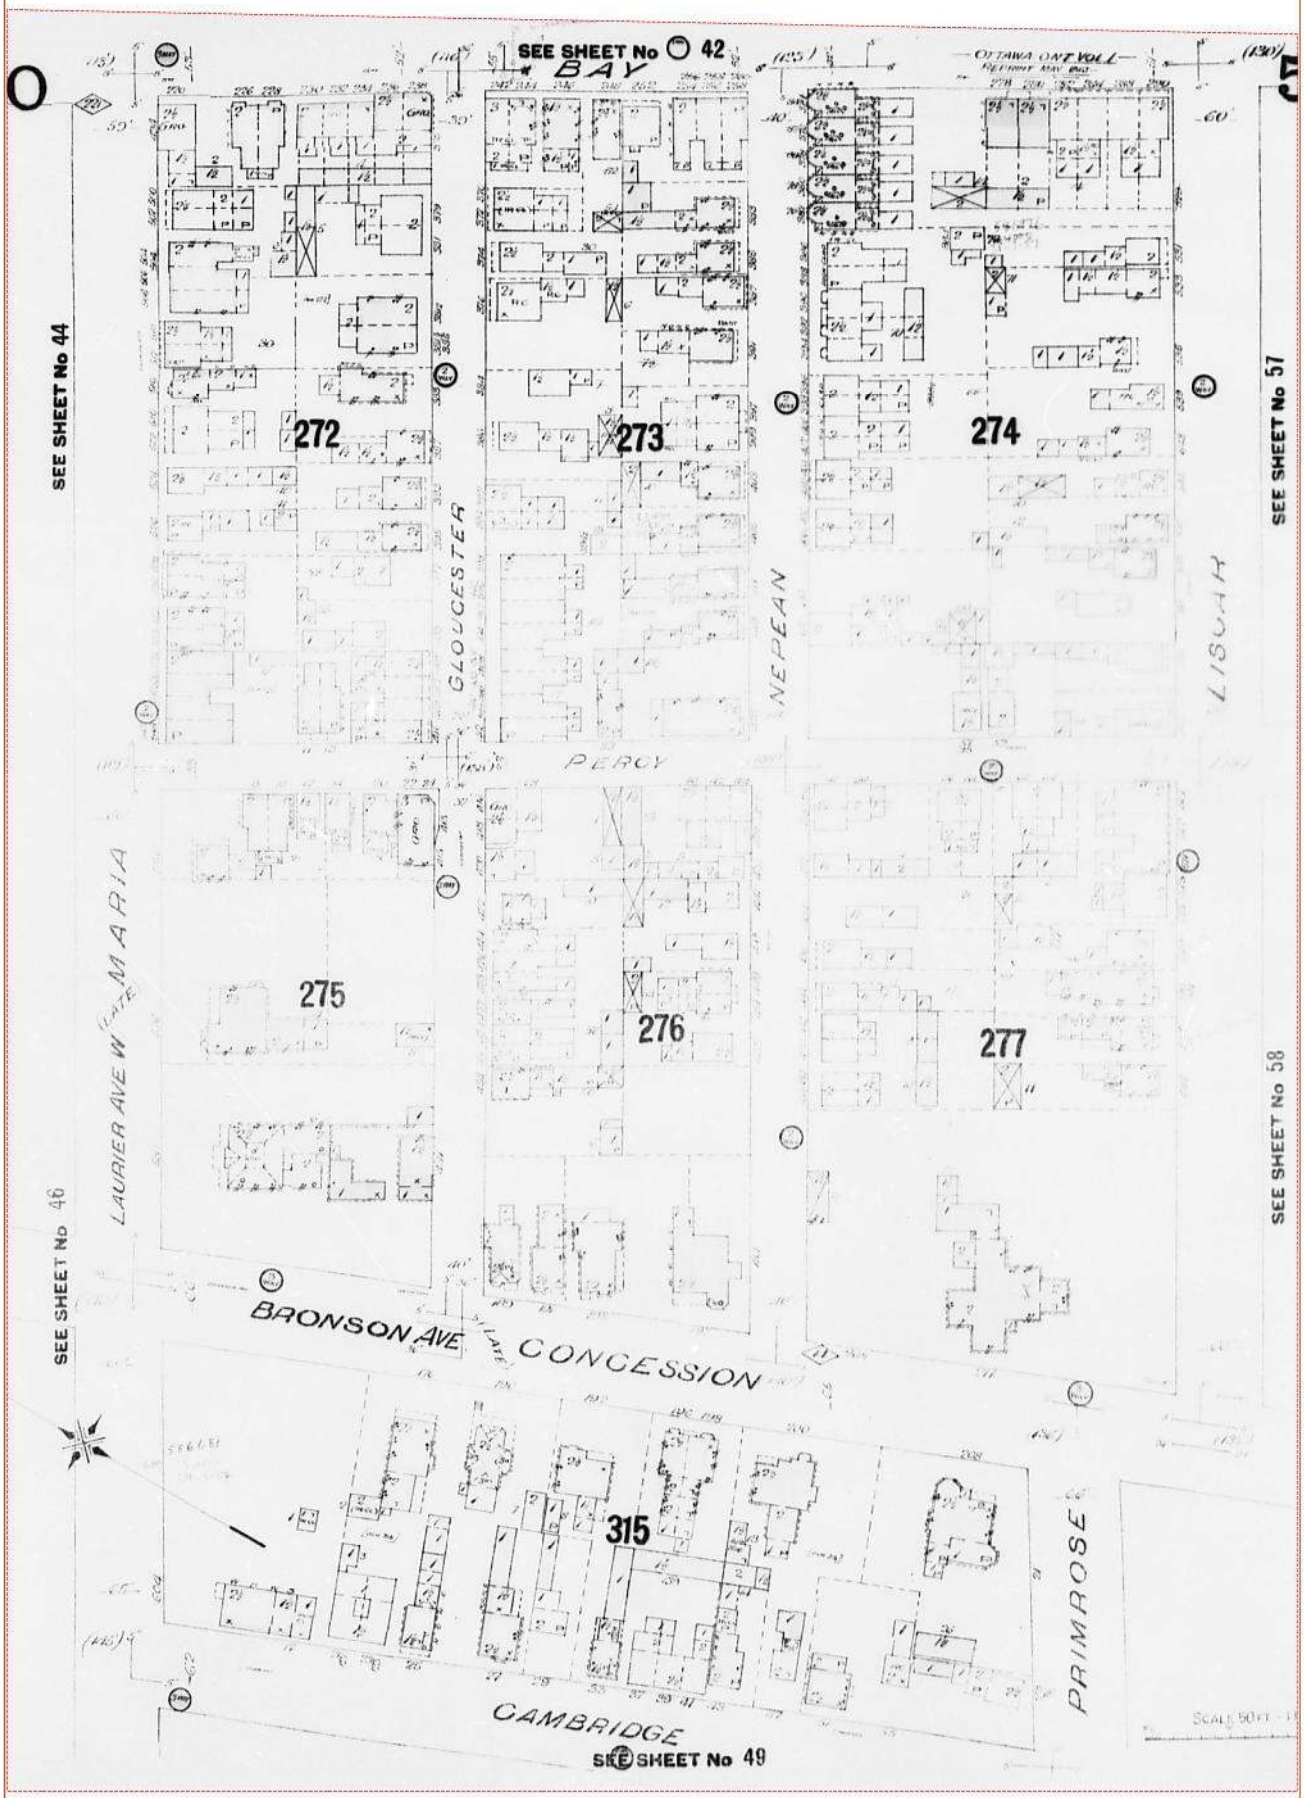

Project Name: Phase I Environmental Site Assessment
8443971 Canada Corp.
Project #: 20190507006
P.O. #: 190227.02

ENVIROSCAN Report

1912 Volume: Ottawa 1 Firemap: 50
Ottawa Volume 1 Plan: 1432 (1902)
Sheet: 50 (1912)

Requested by:
Eleanor Goolab
Date Completed: 05/14/2019 05:14:11

enviroscan
OPTA INFORMATION INTELLIGENCE

This document is owned by Opta Information Intelligence Inc. and is subject to copyright protection. Please see the full Terms and Conditions at the front of this document.

FIP Locator Map
The detailed FIP is on the following page

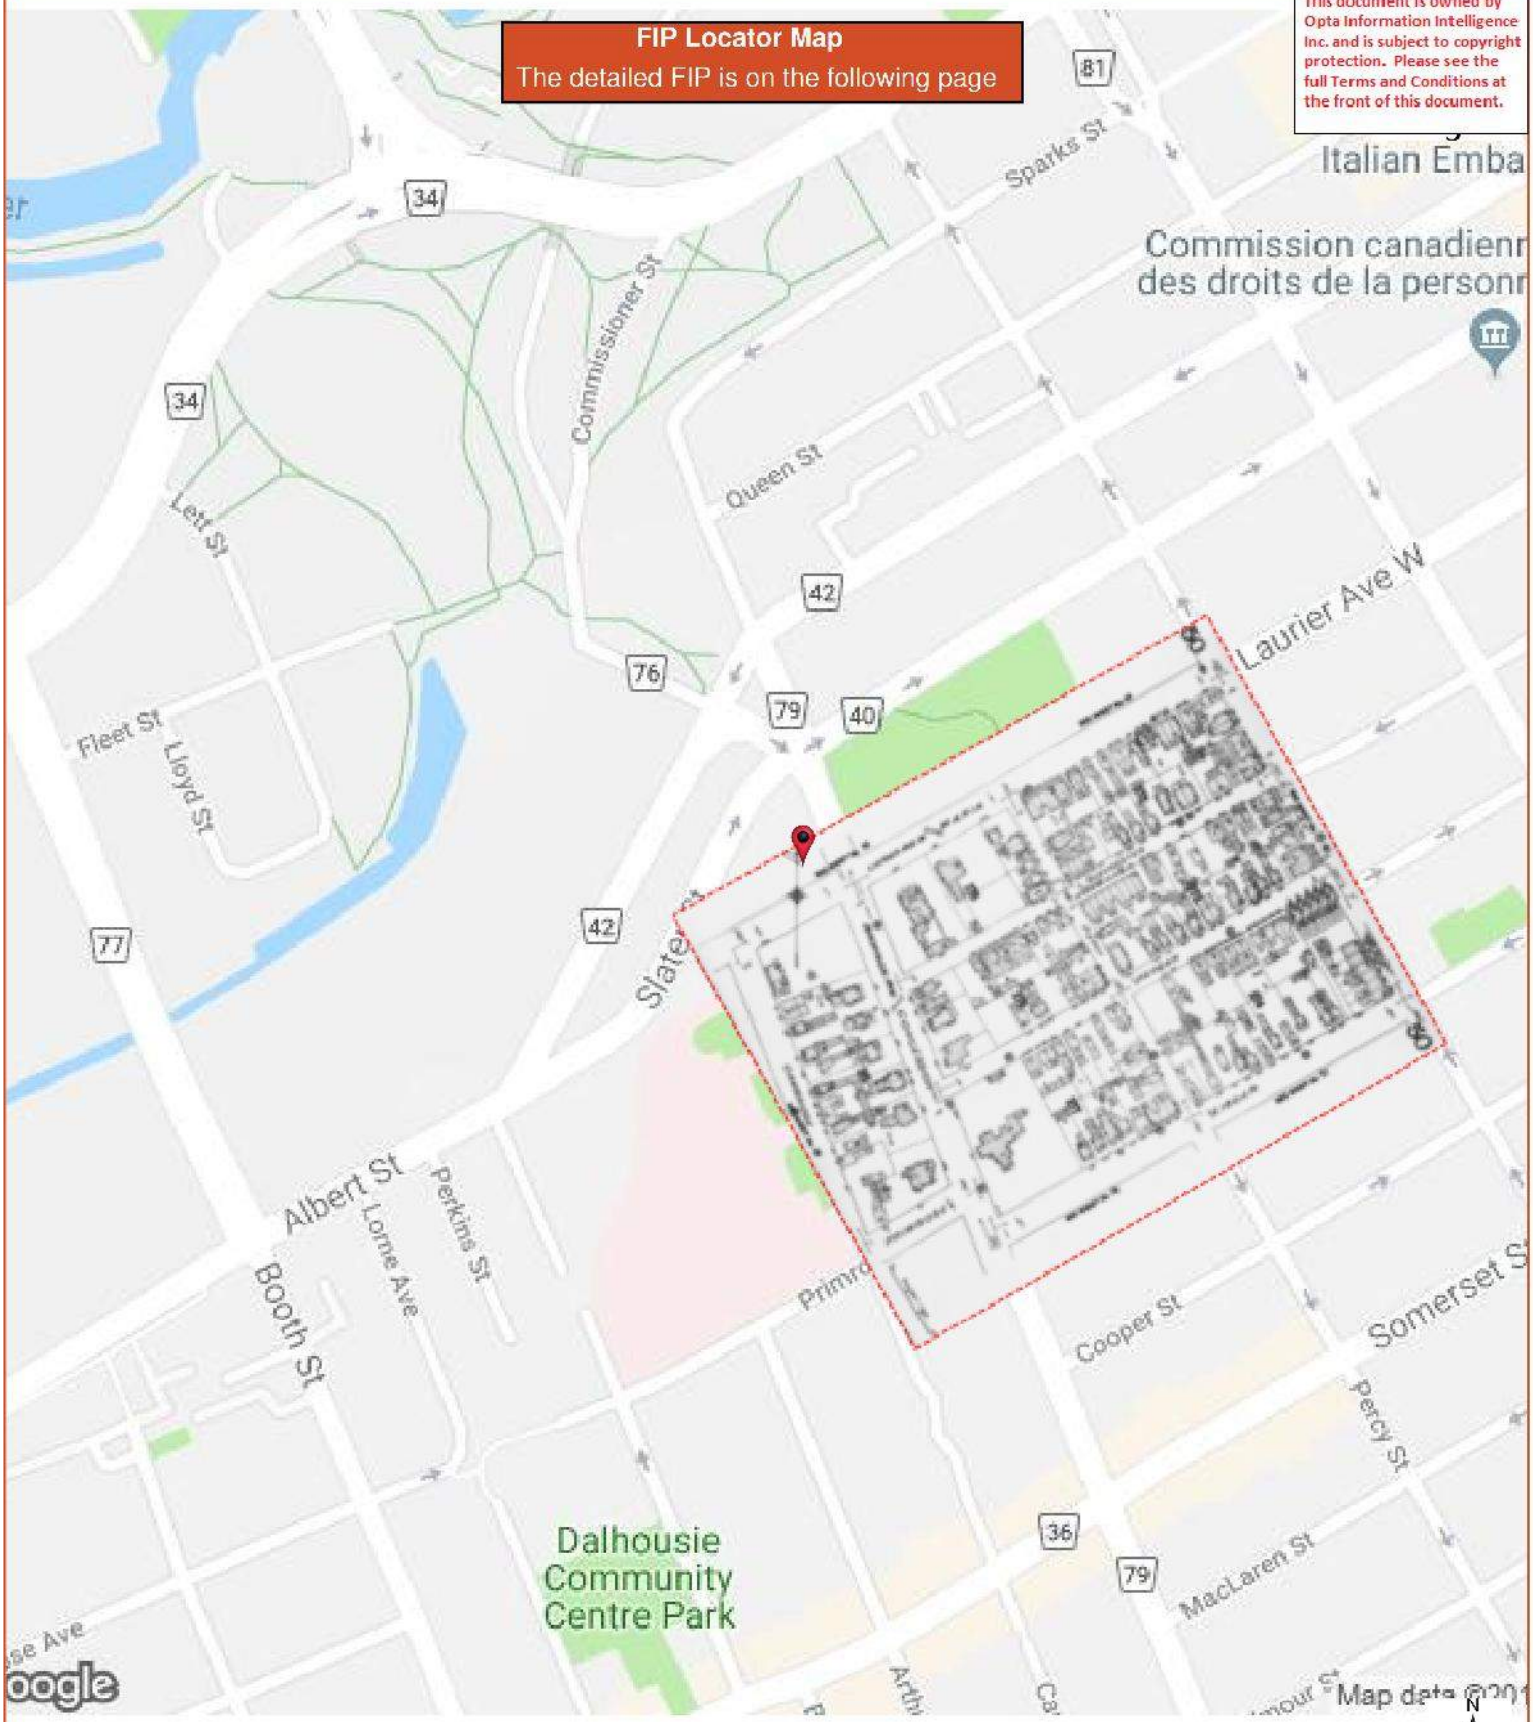

ENVIROSCAN Report

1912 Volume: Ottawa 1 Firemap: 50
Ottawa Volume 1 Plan: 1432 (1902)
Sheet: 50 (1912)

Requested by:
Eleanor Goolab
Date Completed: 05/14/2019 05:14:11

opta
OPTA INFORMATION INTELLIGENCE

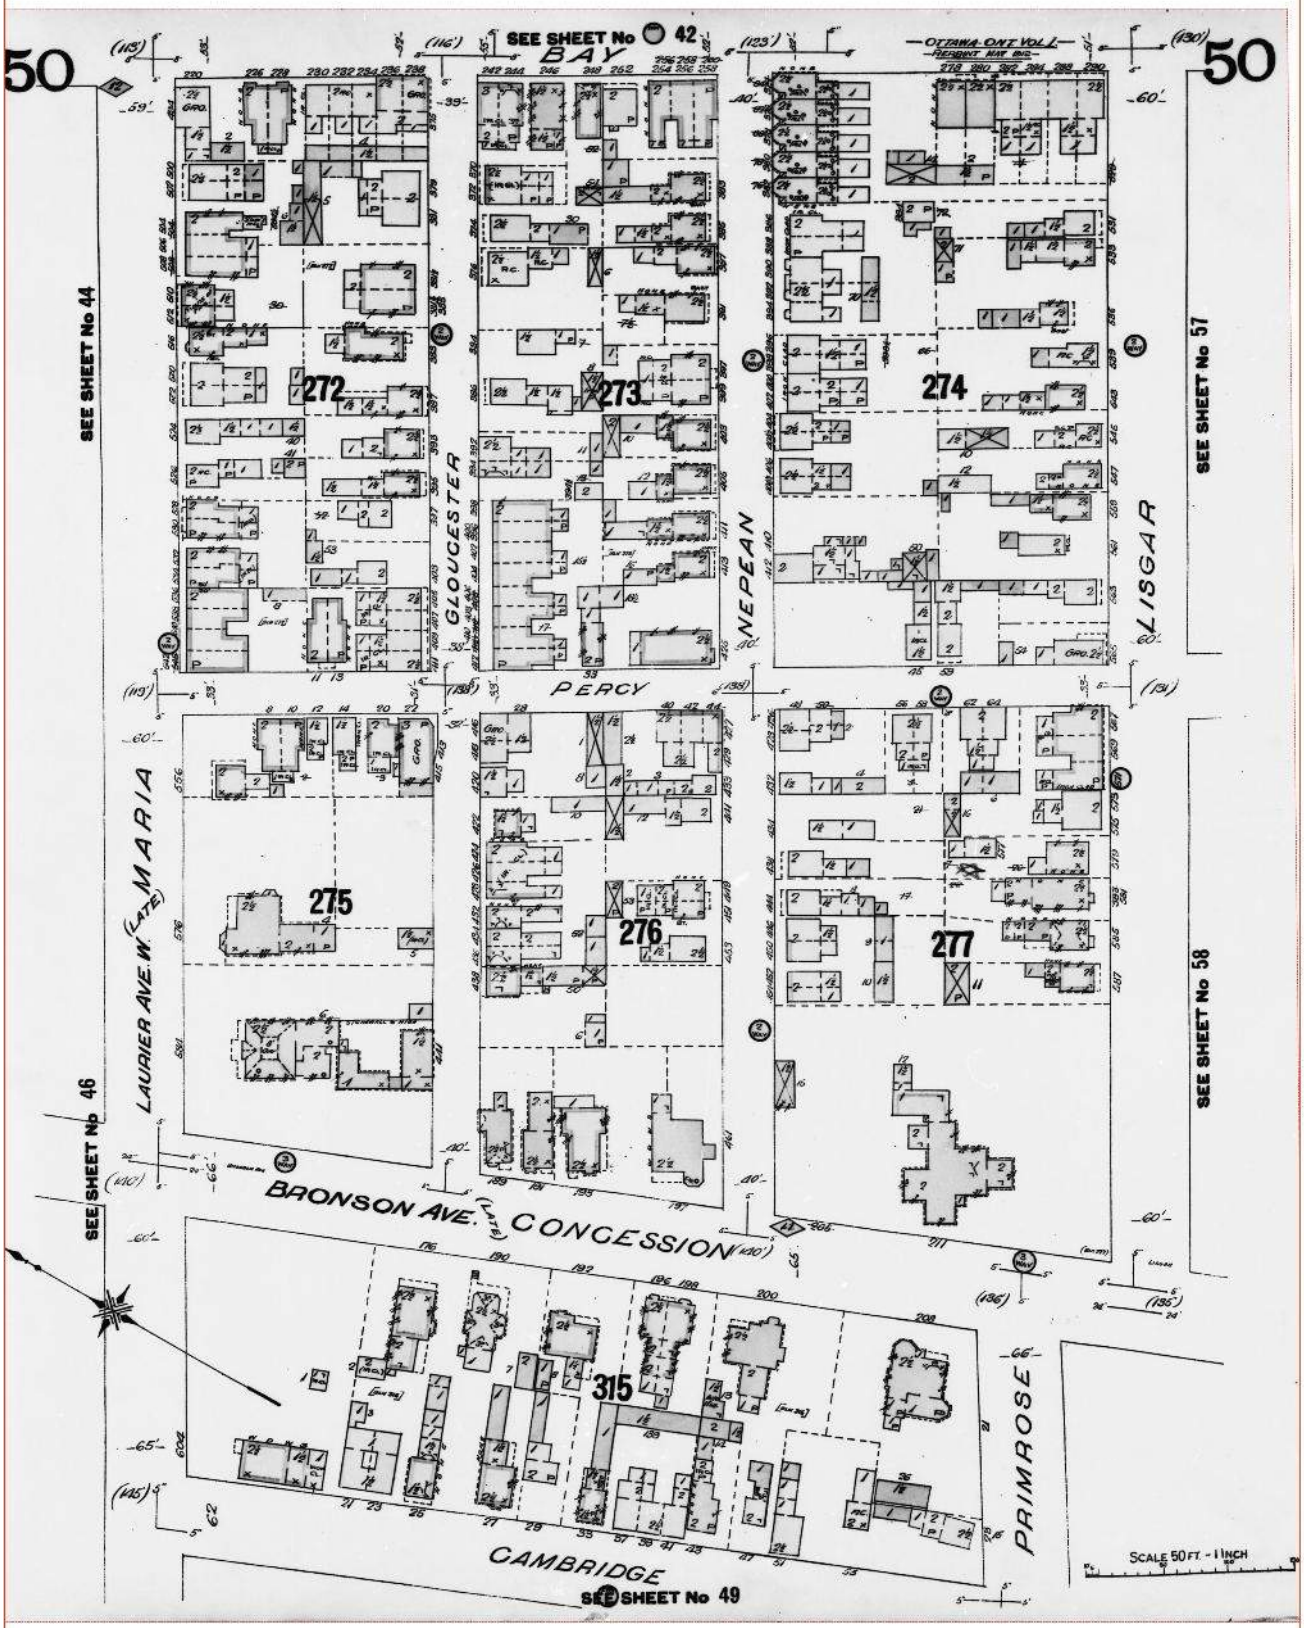

Project Name: Phase I Environmental Site Assessment
8443971 Canada Corp.
Project #: 20190507006
P.O. #: 190227.02

ENVIROSCAN Report

1915 Volume: Ottawa 1 Firemap: 58
Ottawa Volume 1 Plan: 1432 (1902)
Sheet: 58 (1915)

Requested by:
Eleanor Goolab
Date Completed: 05/14/2019 05:14:11

enviroscan
OPTA INFORMATION INTELLIGENCE

This document is owned by Opta Information Intelligence Inc. and is subject to copyright protection. Please see the full Terms and Conditions at the front of this document.

FIP Locator Map
The detailed FIP is on the following page

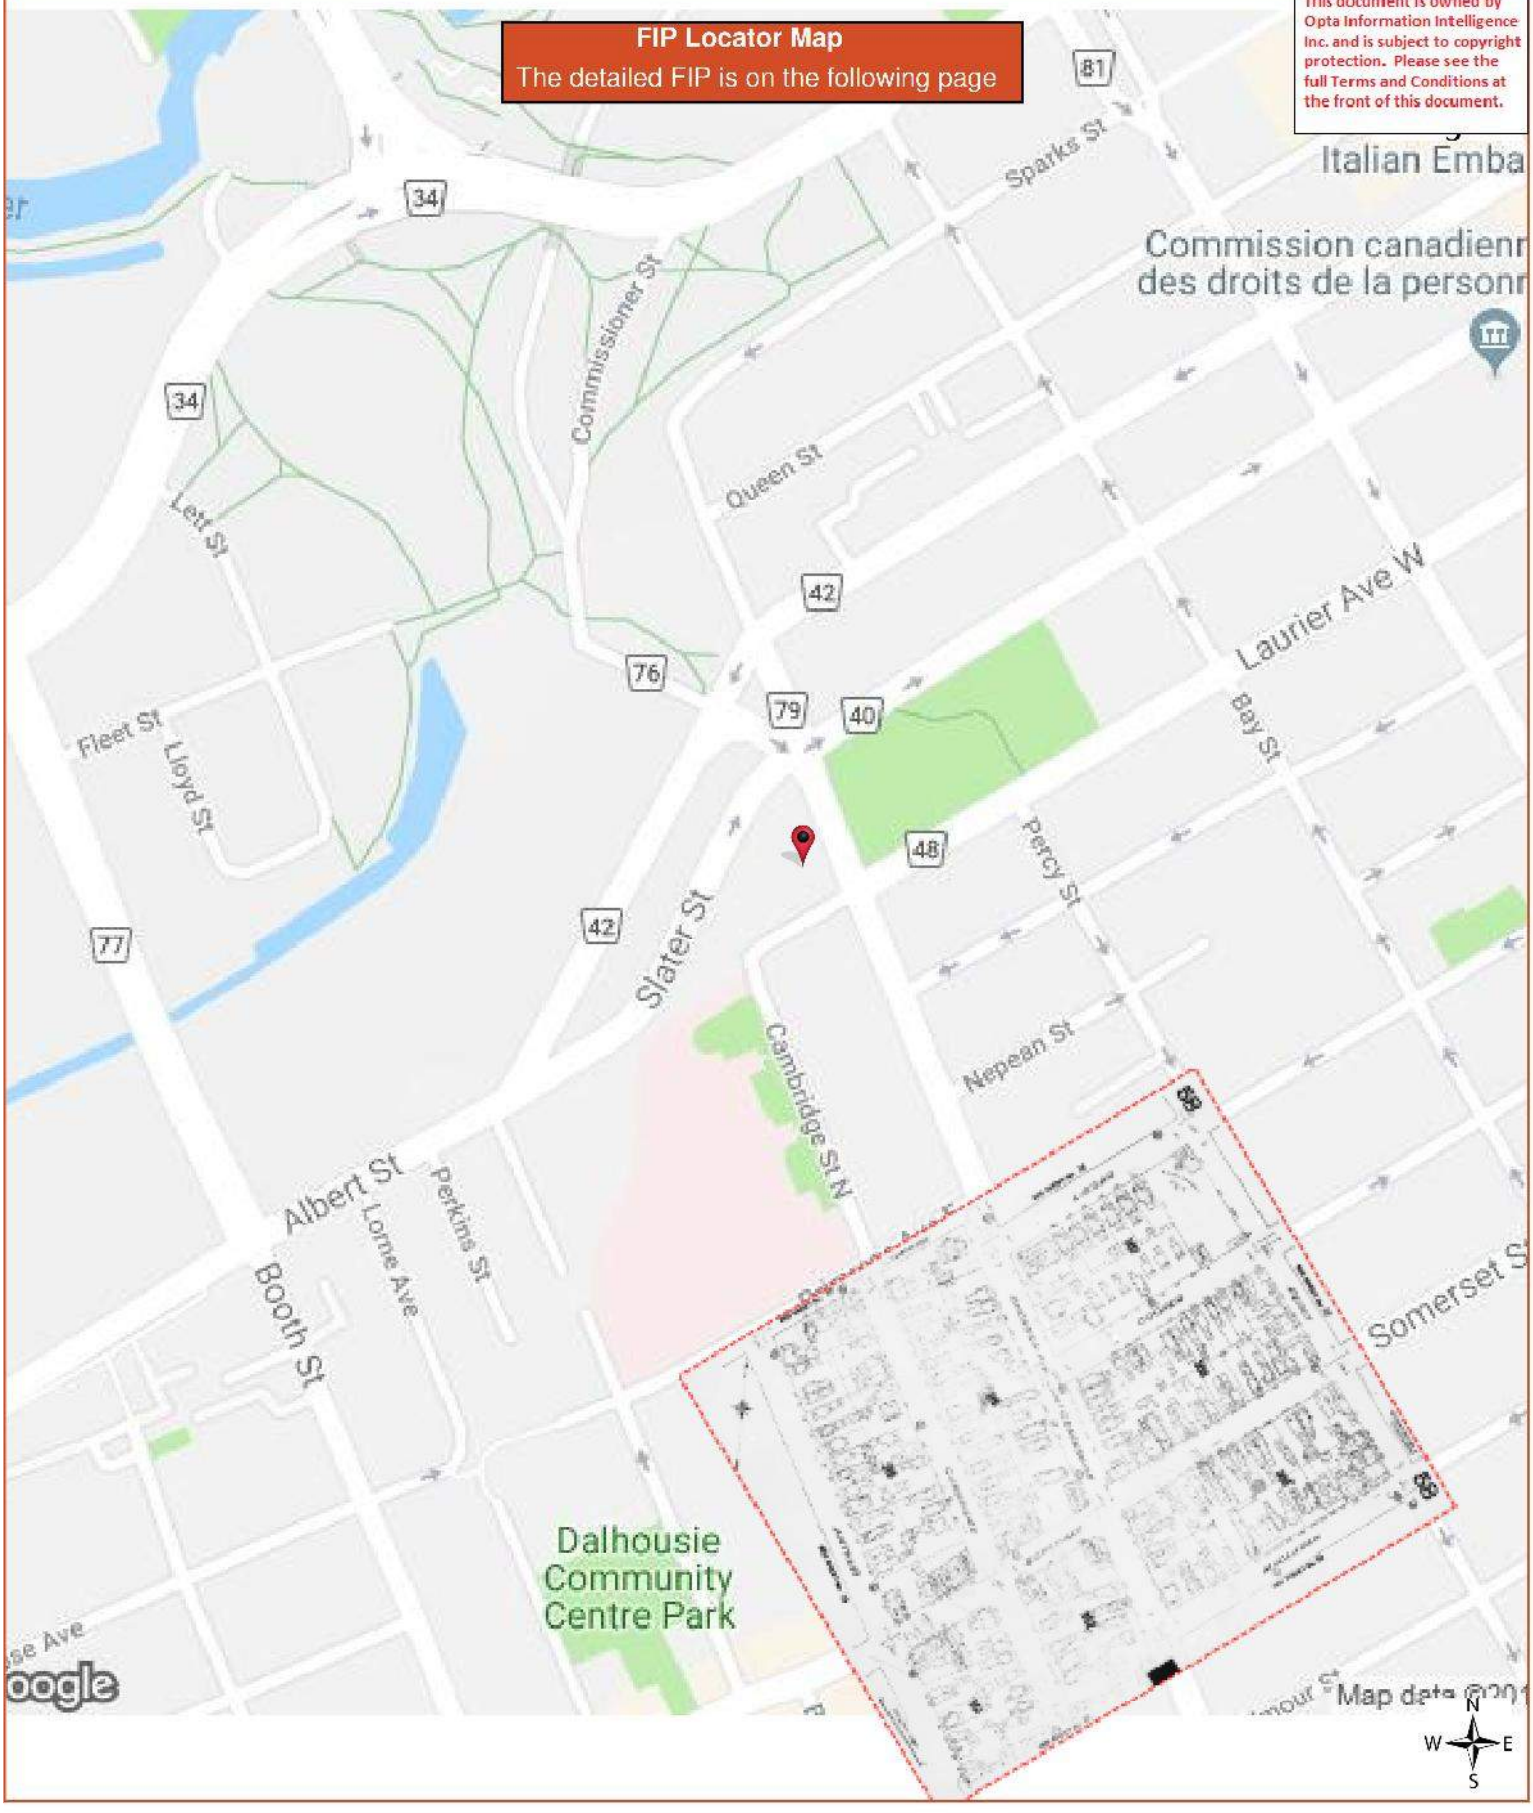

ENVIROSCAN Report

1915 Volume: Ottawa 1 Firemap: 58
Ottawa Volume 1 Plan: 1432 (1902)
Sheet: 58 (1915)

Requested by:
Eleanor Goolab
Date Completed: 05/14/2019 05:14:11

opta
OPTA INFORMATION INTELLIGENCE

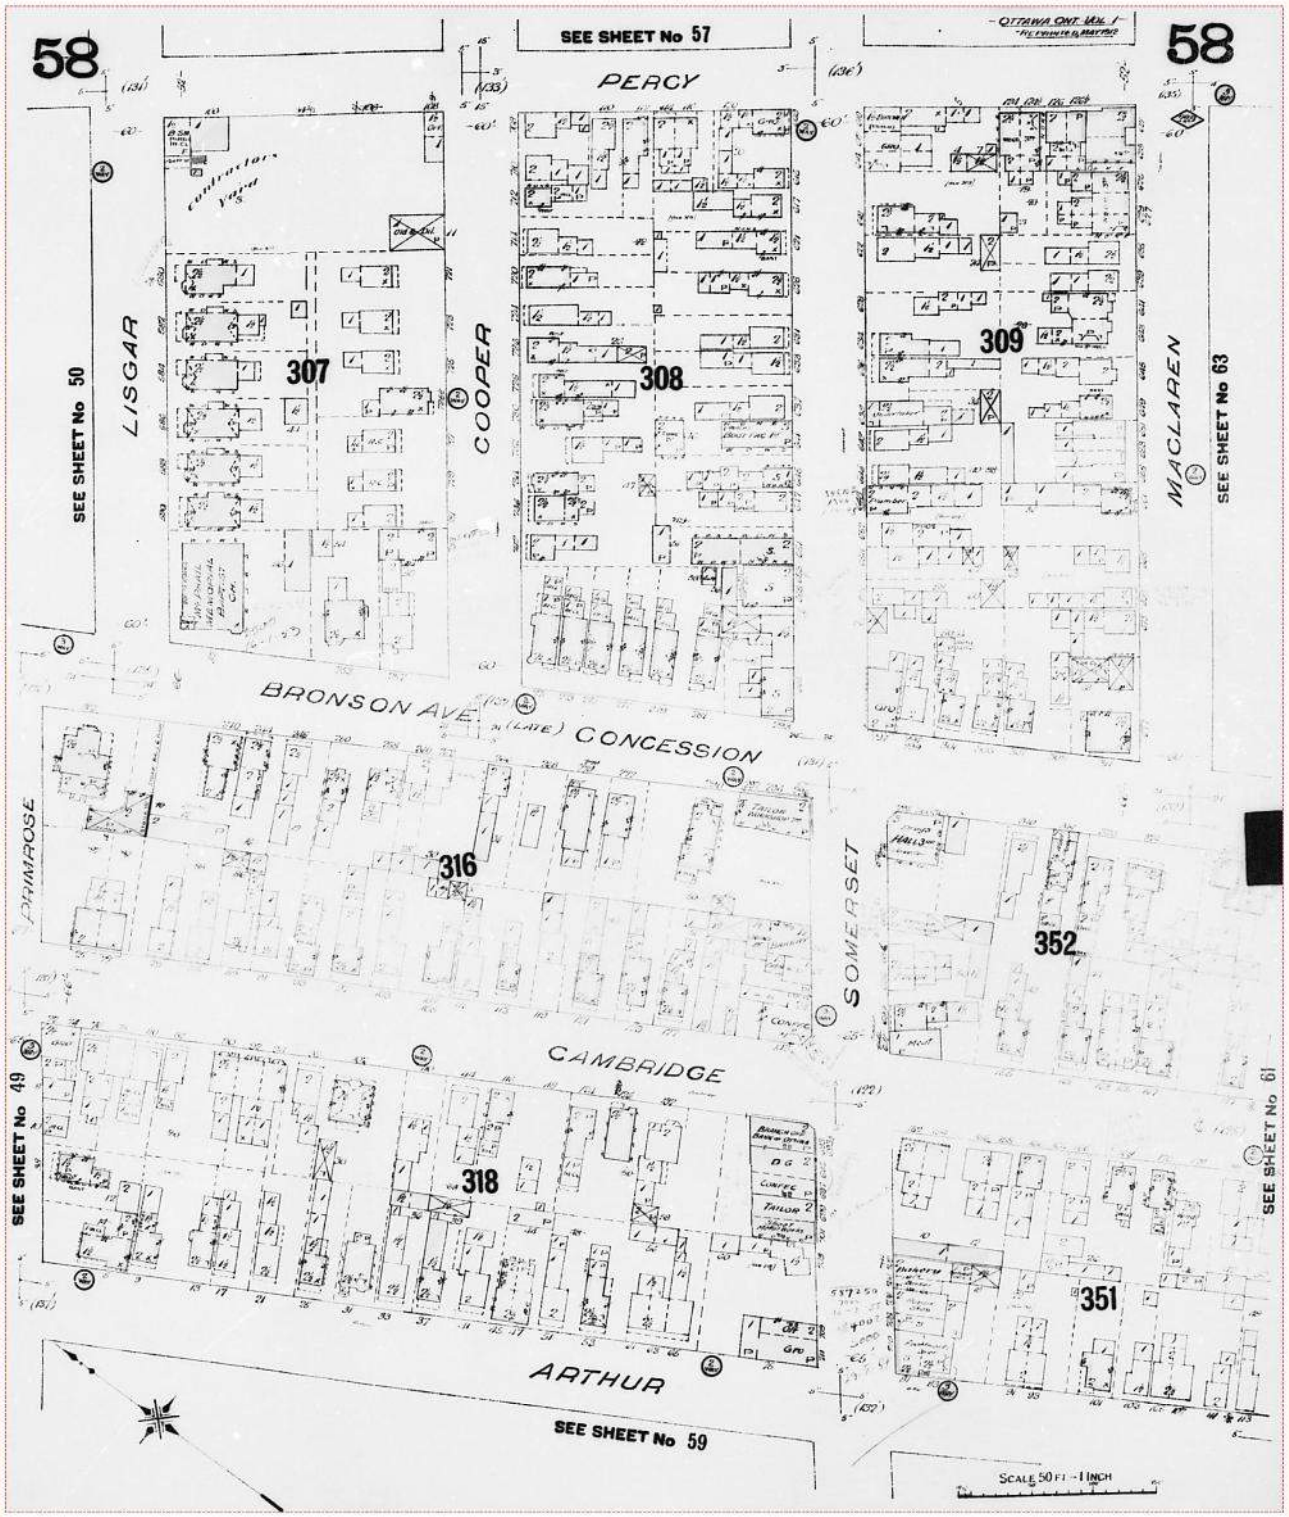

Project Name: Phase I Environmental Site Assessment
8443971 Canada Corp.
Project #: 20190507006
P.O. #: 190227.02

ENVIROSCAN Report

1912 Volume: Ottawa 1 Firemap: 58
Ottawa Volume 1 Plan: 1432 (1902)
Sheet: 58 (1912)

Requested by:
Eleanor Goolab
Date Completed: 05/14/2019 05:14:11

enviroscan
OPTA INFORMATION INTELLIGENCE

This document is owned by Opta Information Intelligence Inc. and is subject to copyright protection. Please see the full Terms and Conditions at the front of this document.

FIP Locator Map
The detailed FIP is on the following page

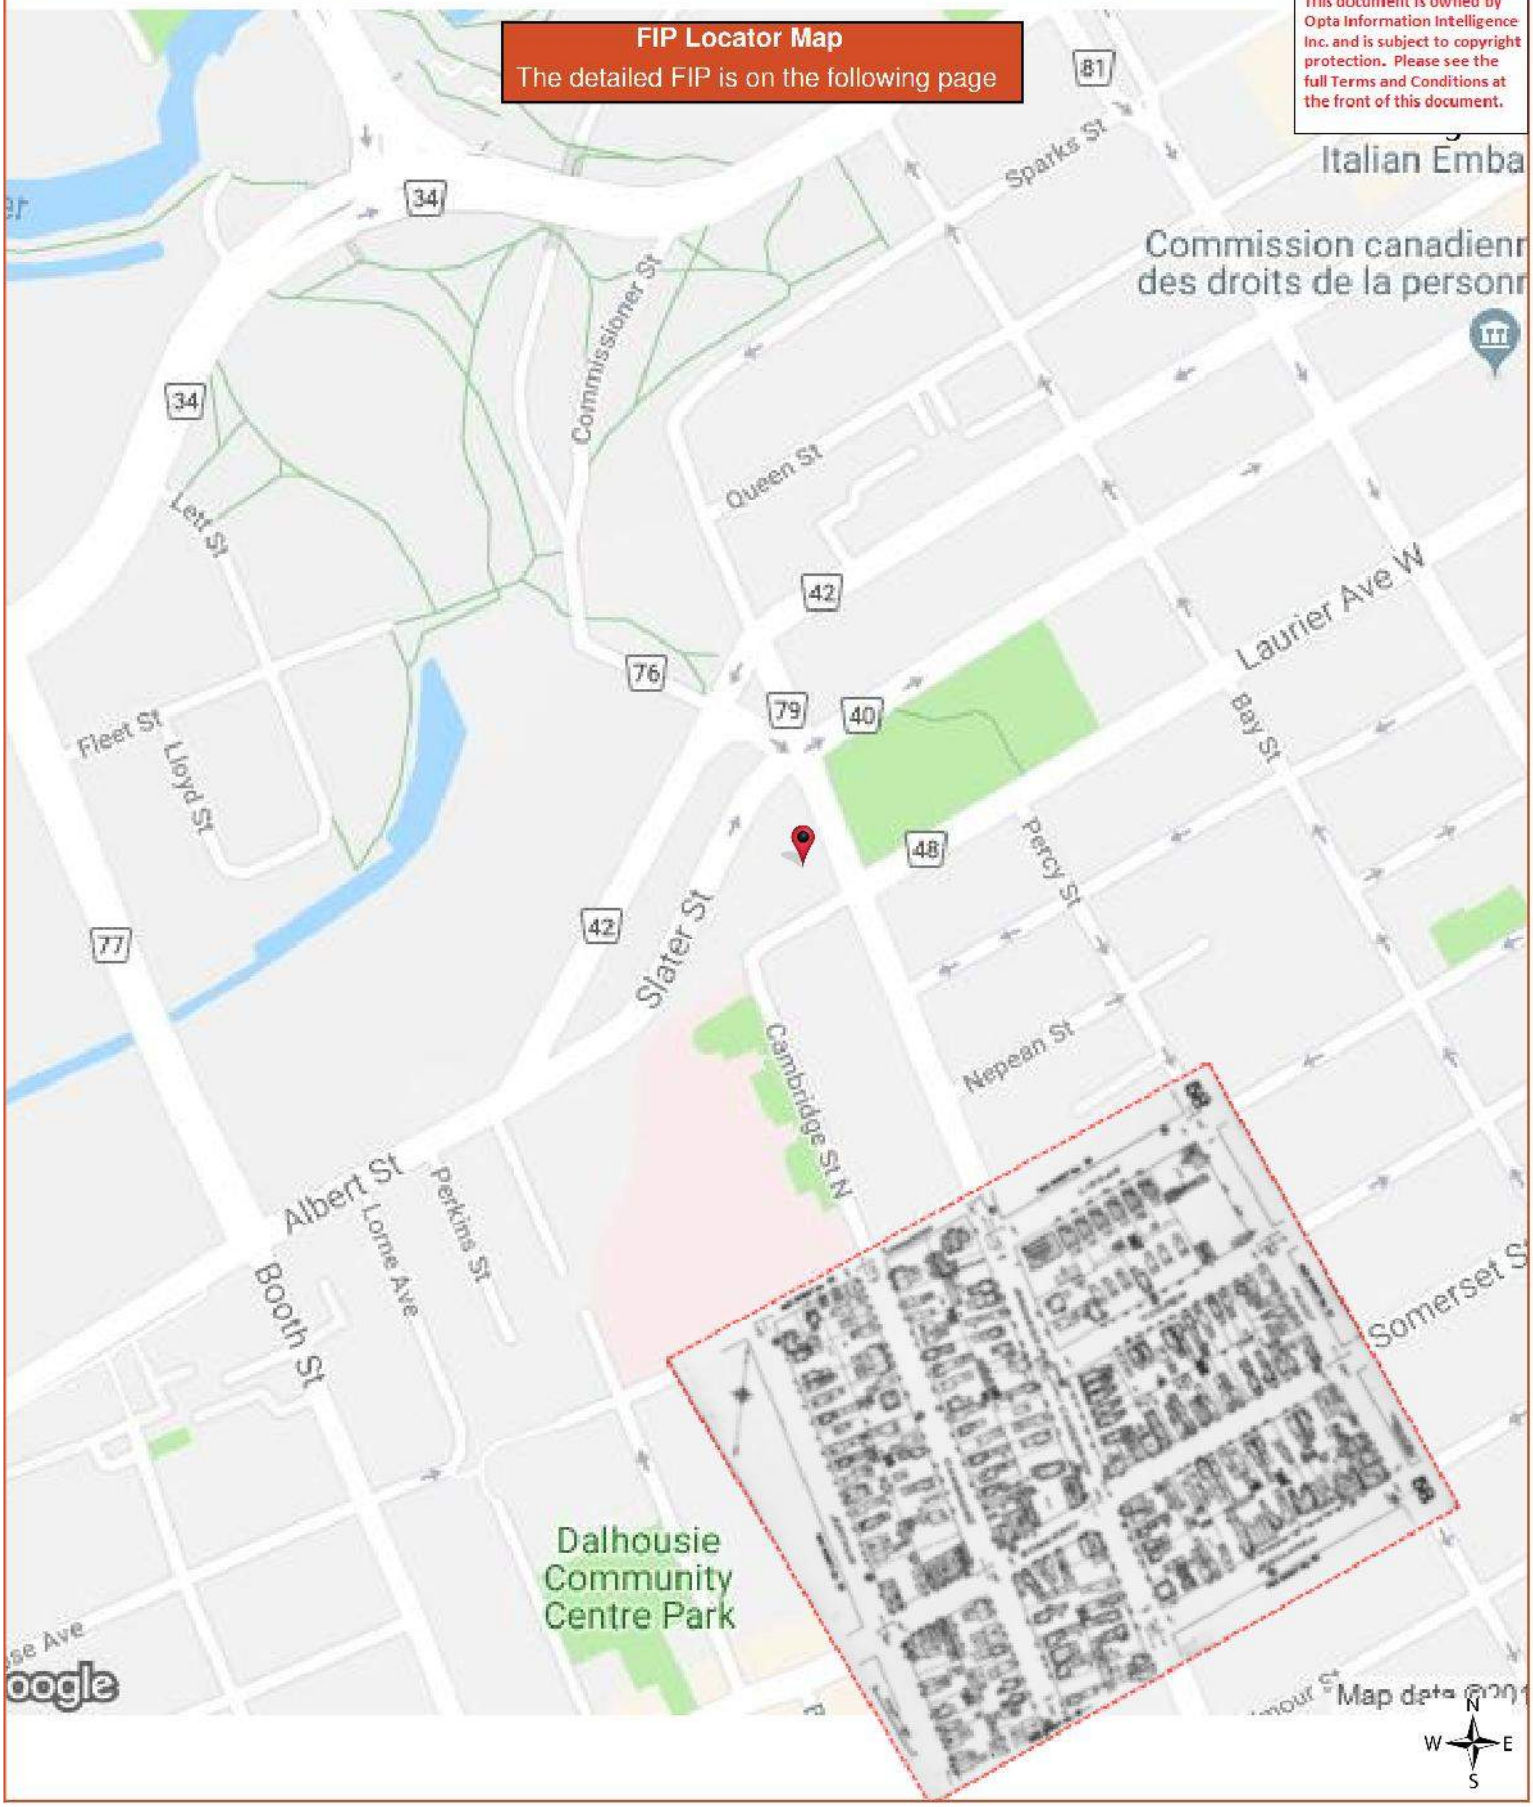

ENVIROSCAN Report

1912 Volume: Ottawa 1 Firemap: 58
Ottawa Volume 1 Plan: 1432 (1902)
Sheet: 58 (1912)

Requested by:
Eleanor Goolab
Date Completed: 05/14/2019 05:14:11

opta
OPTA INFORMATION INTELLIGENCE

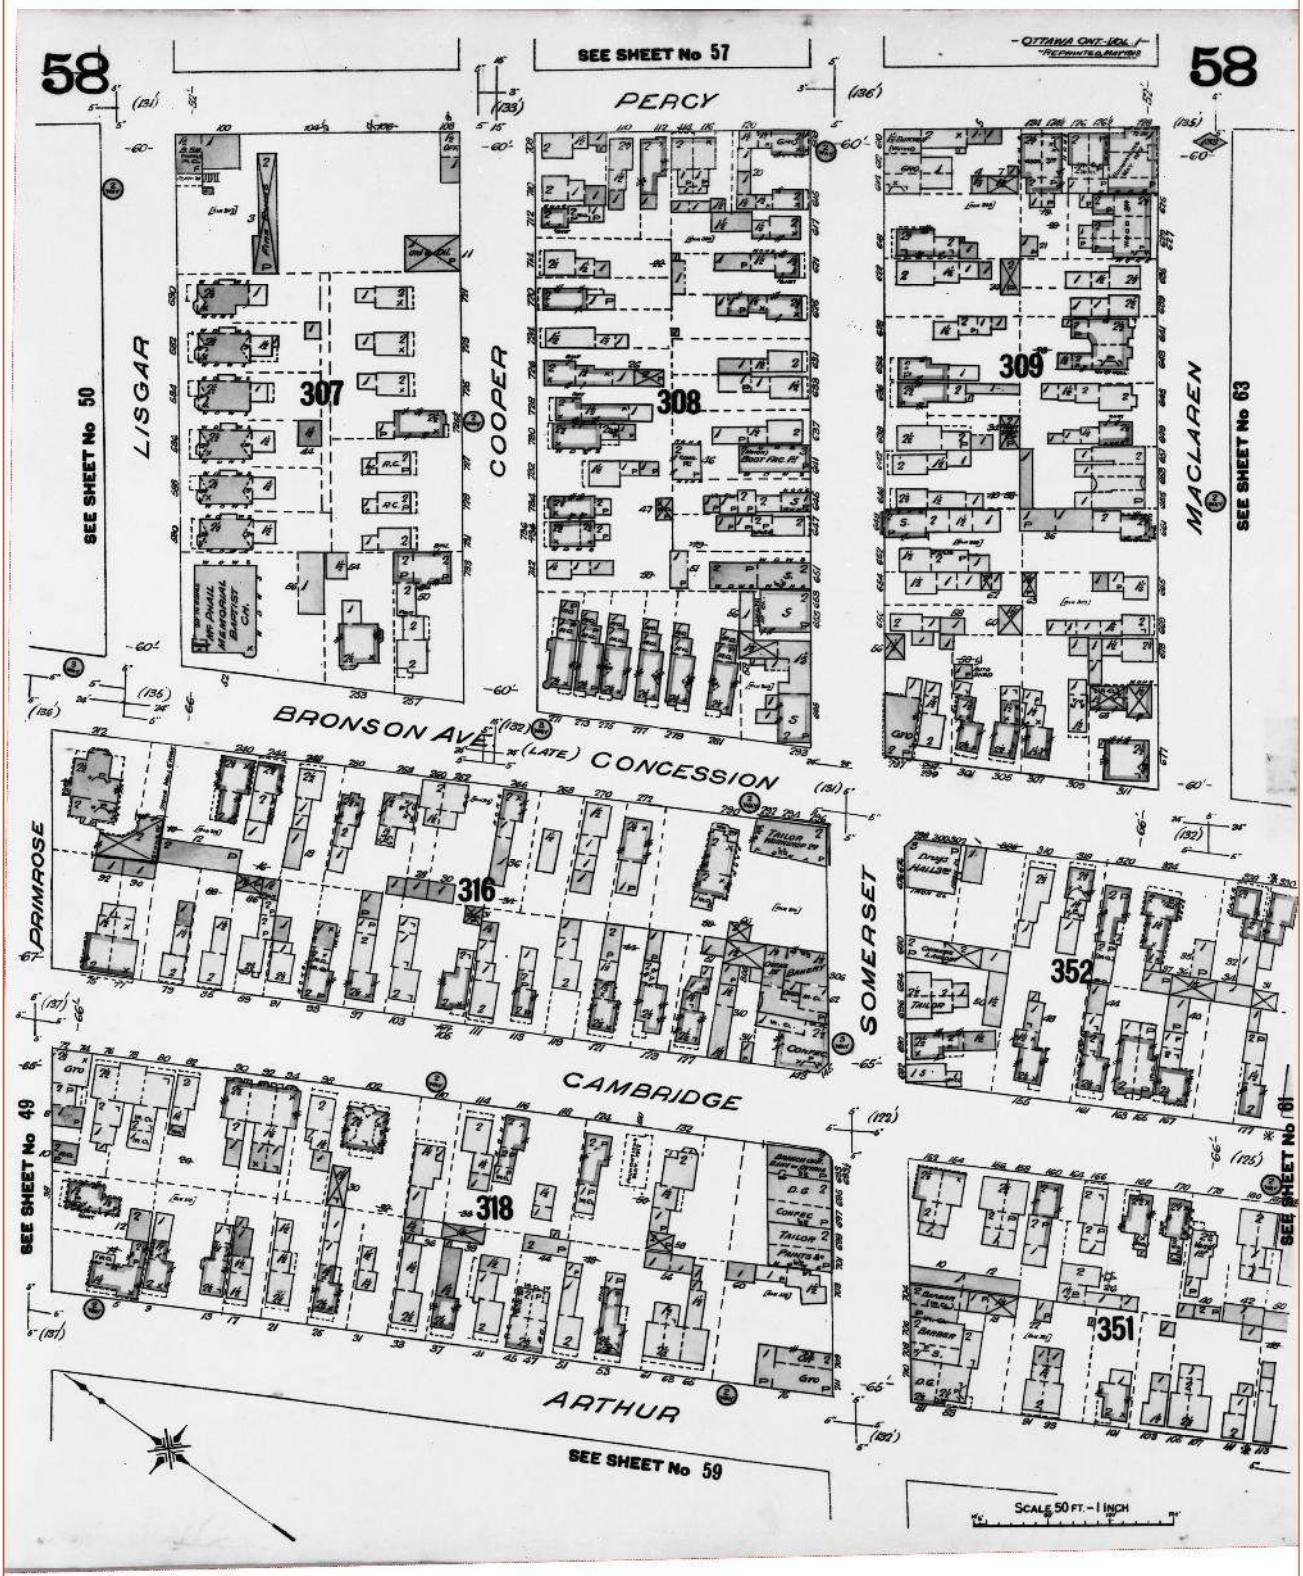

Project Name: Phase I Environmental Site Assessment
8443971 Canada Corp.
Project #: 20190507006
P.O. #: 190227.02

ENVIROSCAN Report

1922 Volume: Ottawa 1 Firemap: 43
Ottawa Volume 1 Plan: 1434 (1902)
Sheet: 43 (1922)

Requested by:
Eleanor Goolab
Date Completed: 05/14/2019 05:14:11

enviroscan
OPTA INFORMATION INTELLIGENCE

FIP Locator Map
The detailed FIP is on the following page

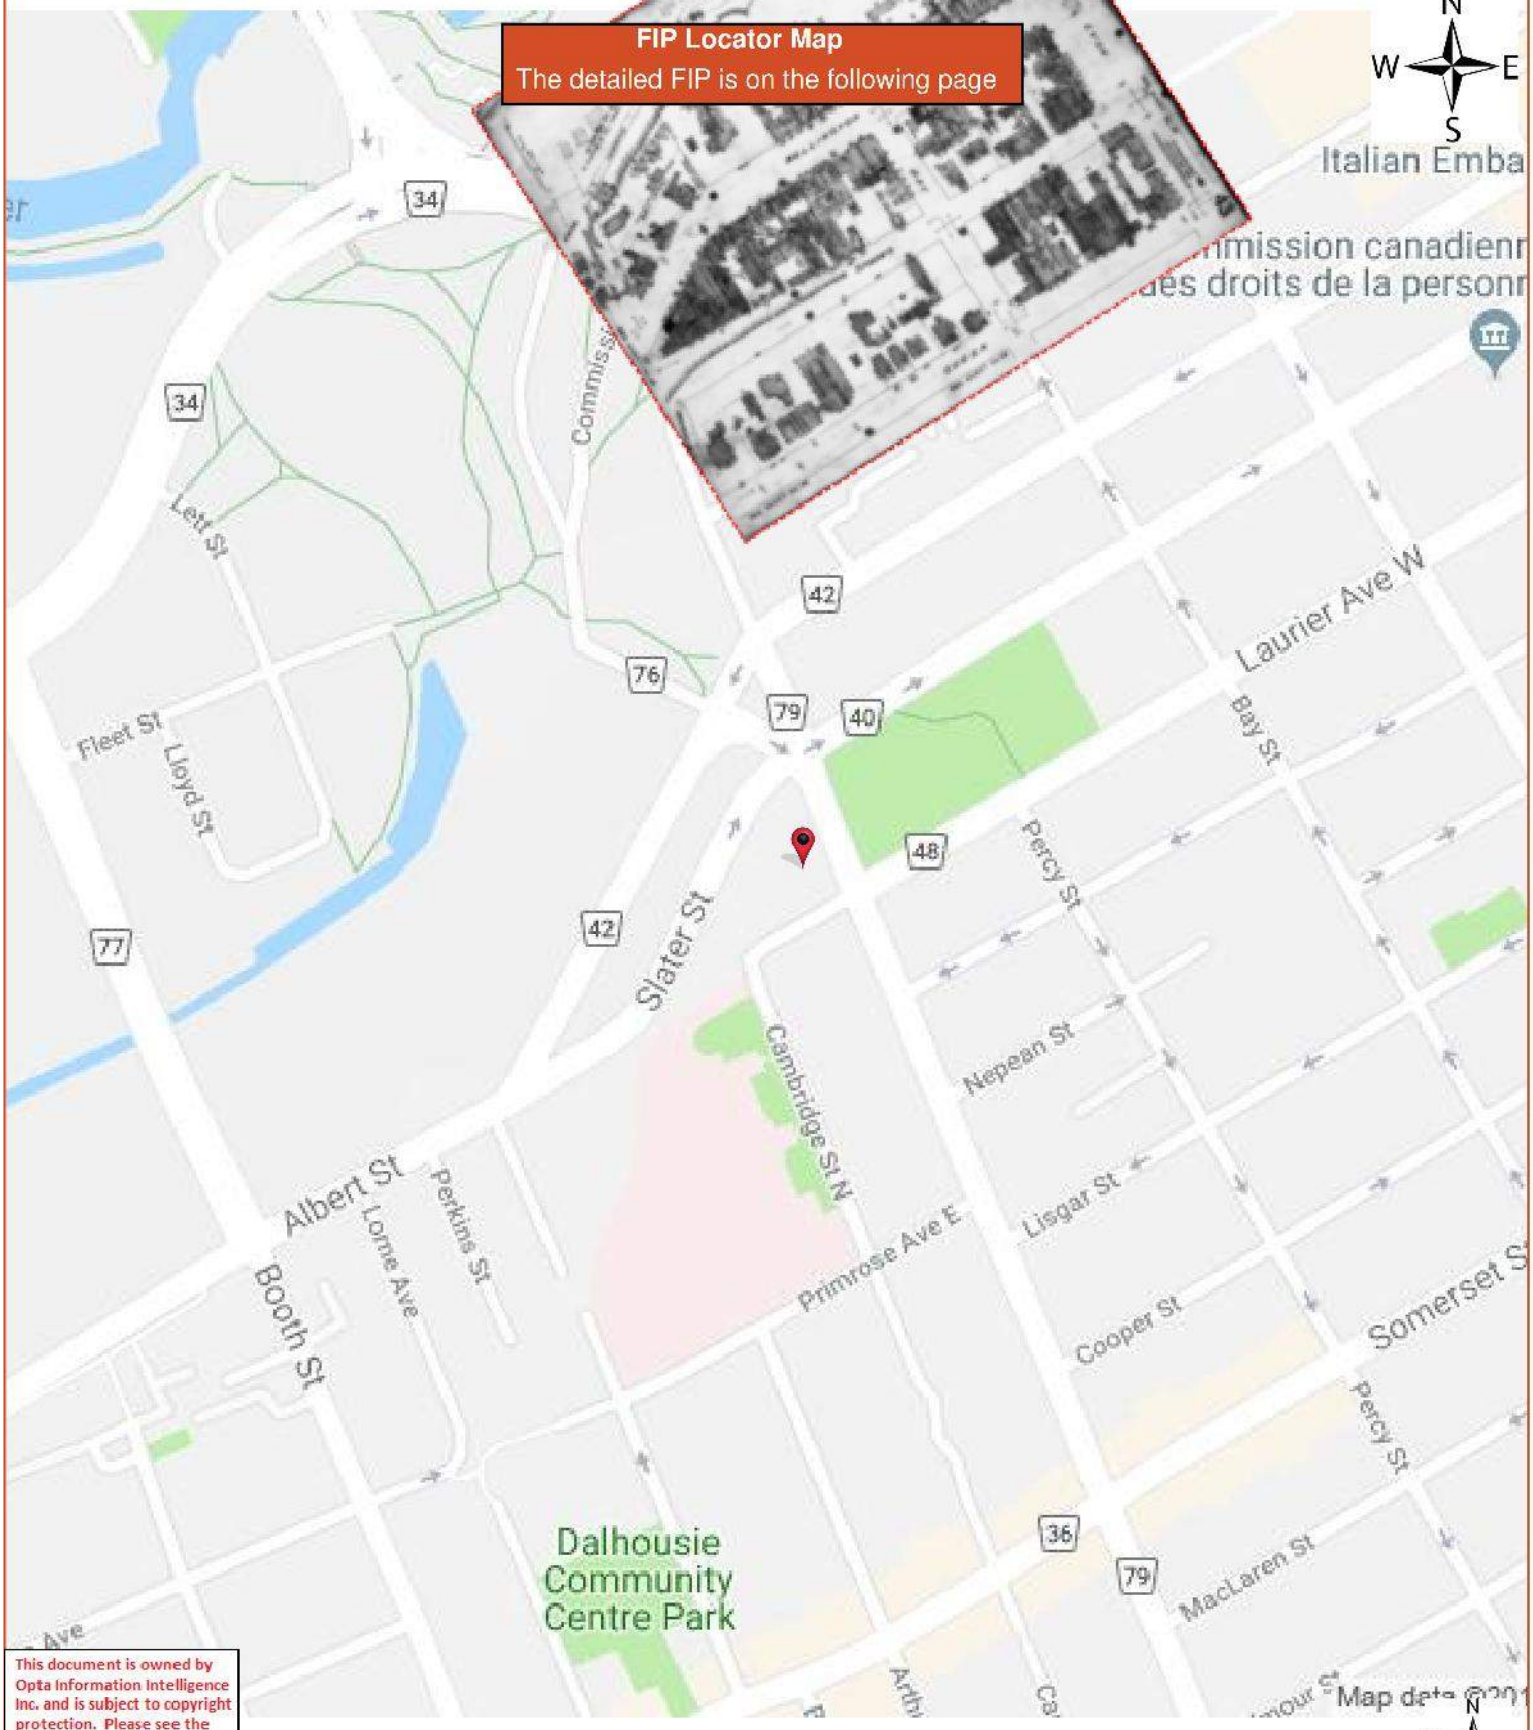

This document is owned by Opta Information Intelligence Inc. and is subject to copyright protection. Please see the full Terms and Conditions at the front of this document.

ENVIROSCAN Report

1922 Volume: Ottawa 1 Firemap: 43
Ottawa Volume 1 Plan: 1434 (1902)
Sheet: 43 (1922)

Requested by:
Eleanor Goolab
Date Completed: 05/14/2019 05:14:11

opta
OPTA INFORMATION INTELLIGENCE

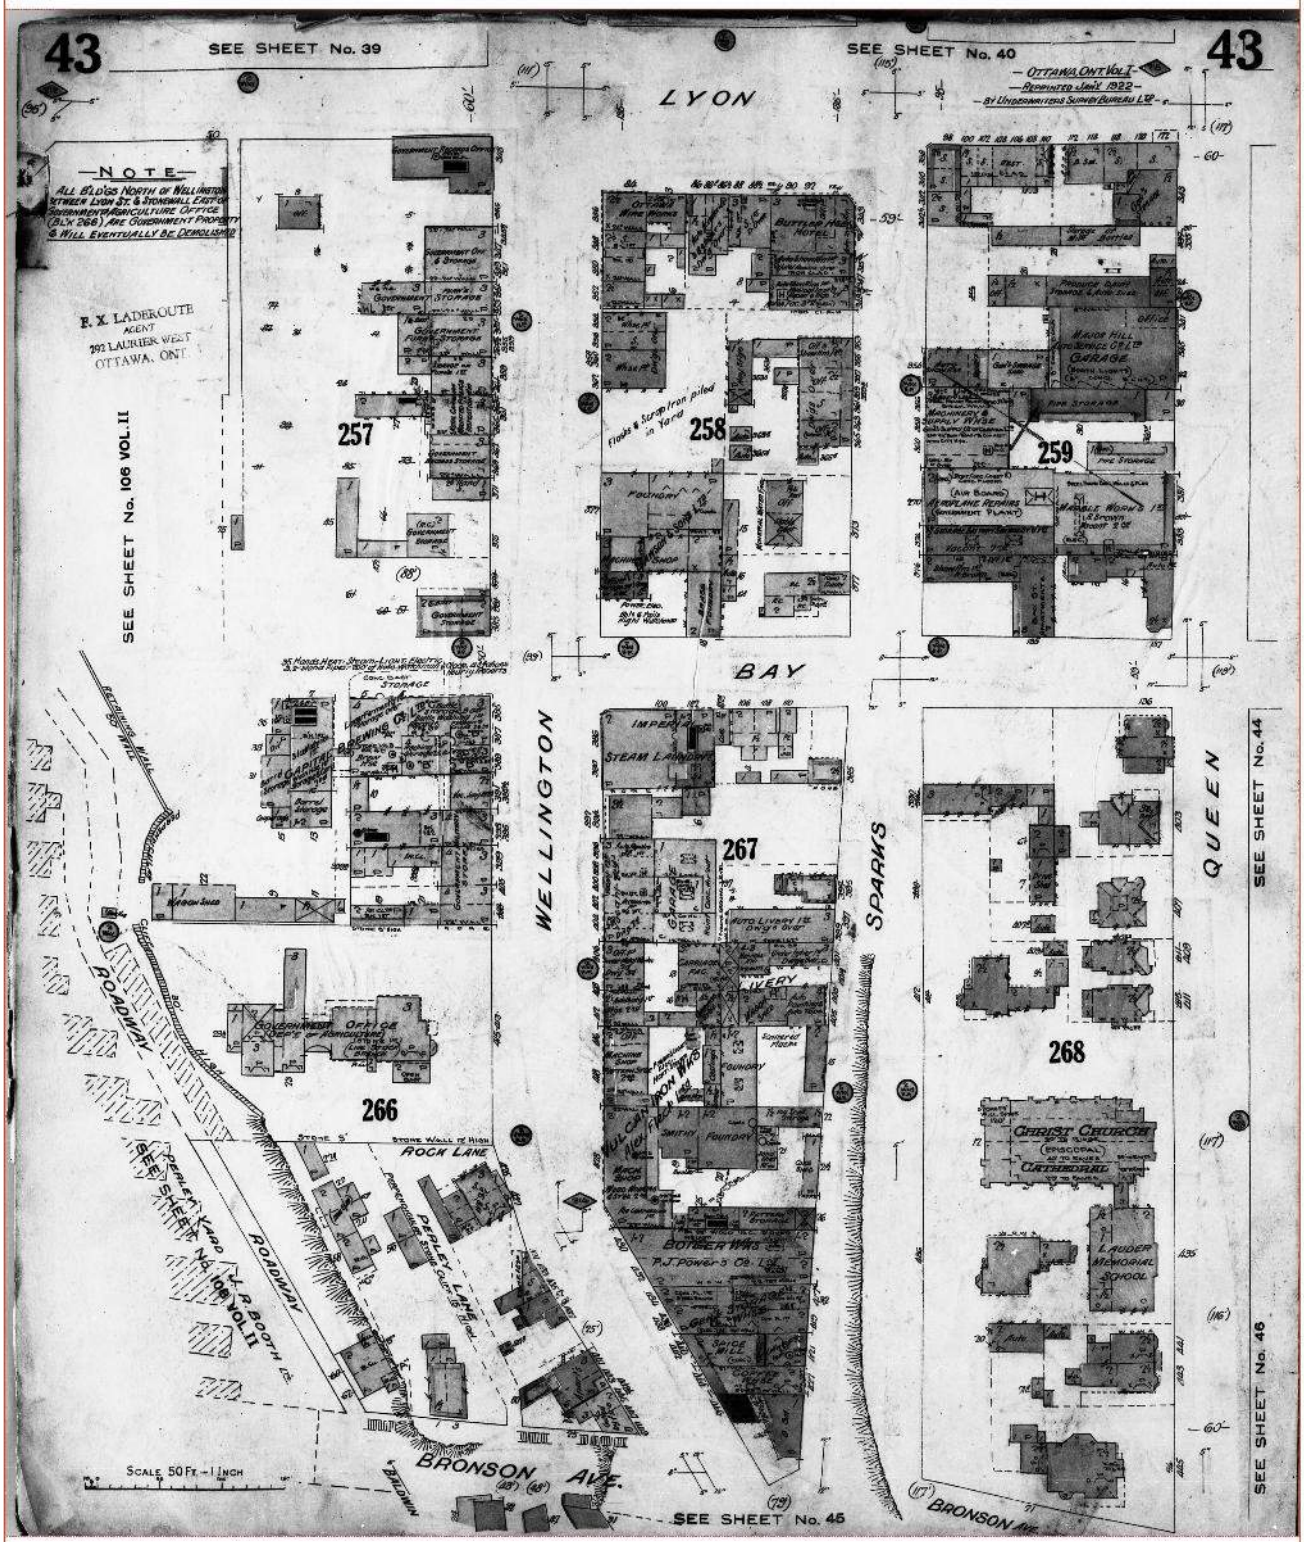

Project Name: Phase I Environmental Site Assessment
8443971 Canada Corp.
Project #: 20190507006
P.O. #: 190227.02

ENVIROSCAN Report

1922 Volume: Ottawa 1 Firemap: 44
Ottawa Volume 1 Plan: 1434 (1902)
Sheet: 44 (1922)

Requested by:
Eleanor Goolab
Date Completed: 05/14/2019 05:14:11

enviroscan
OPTA INFORMATION INTELLIGENCE

FIP Locator Map
The detailed FIP is on the following page

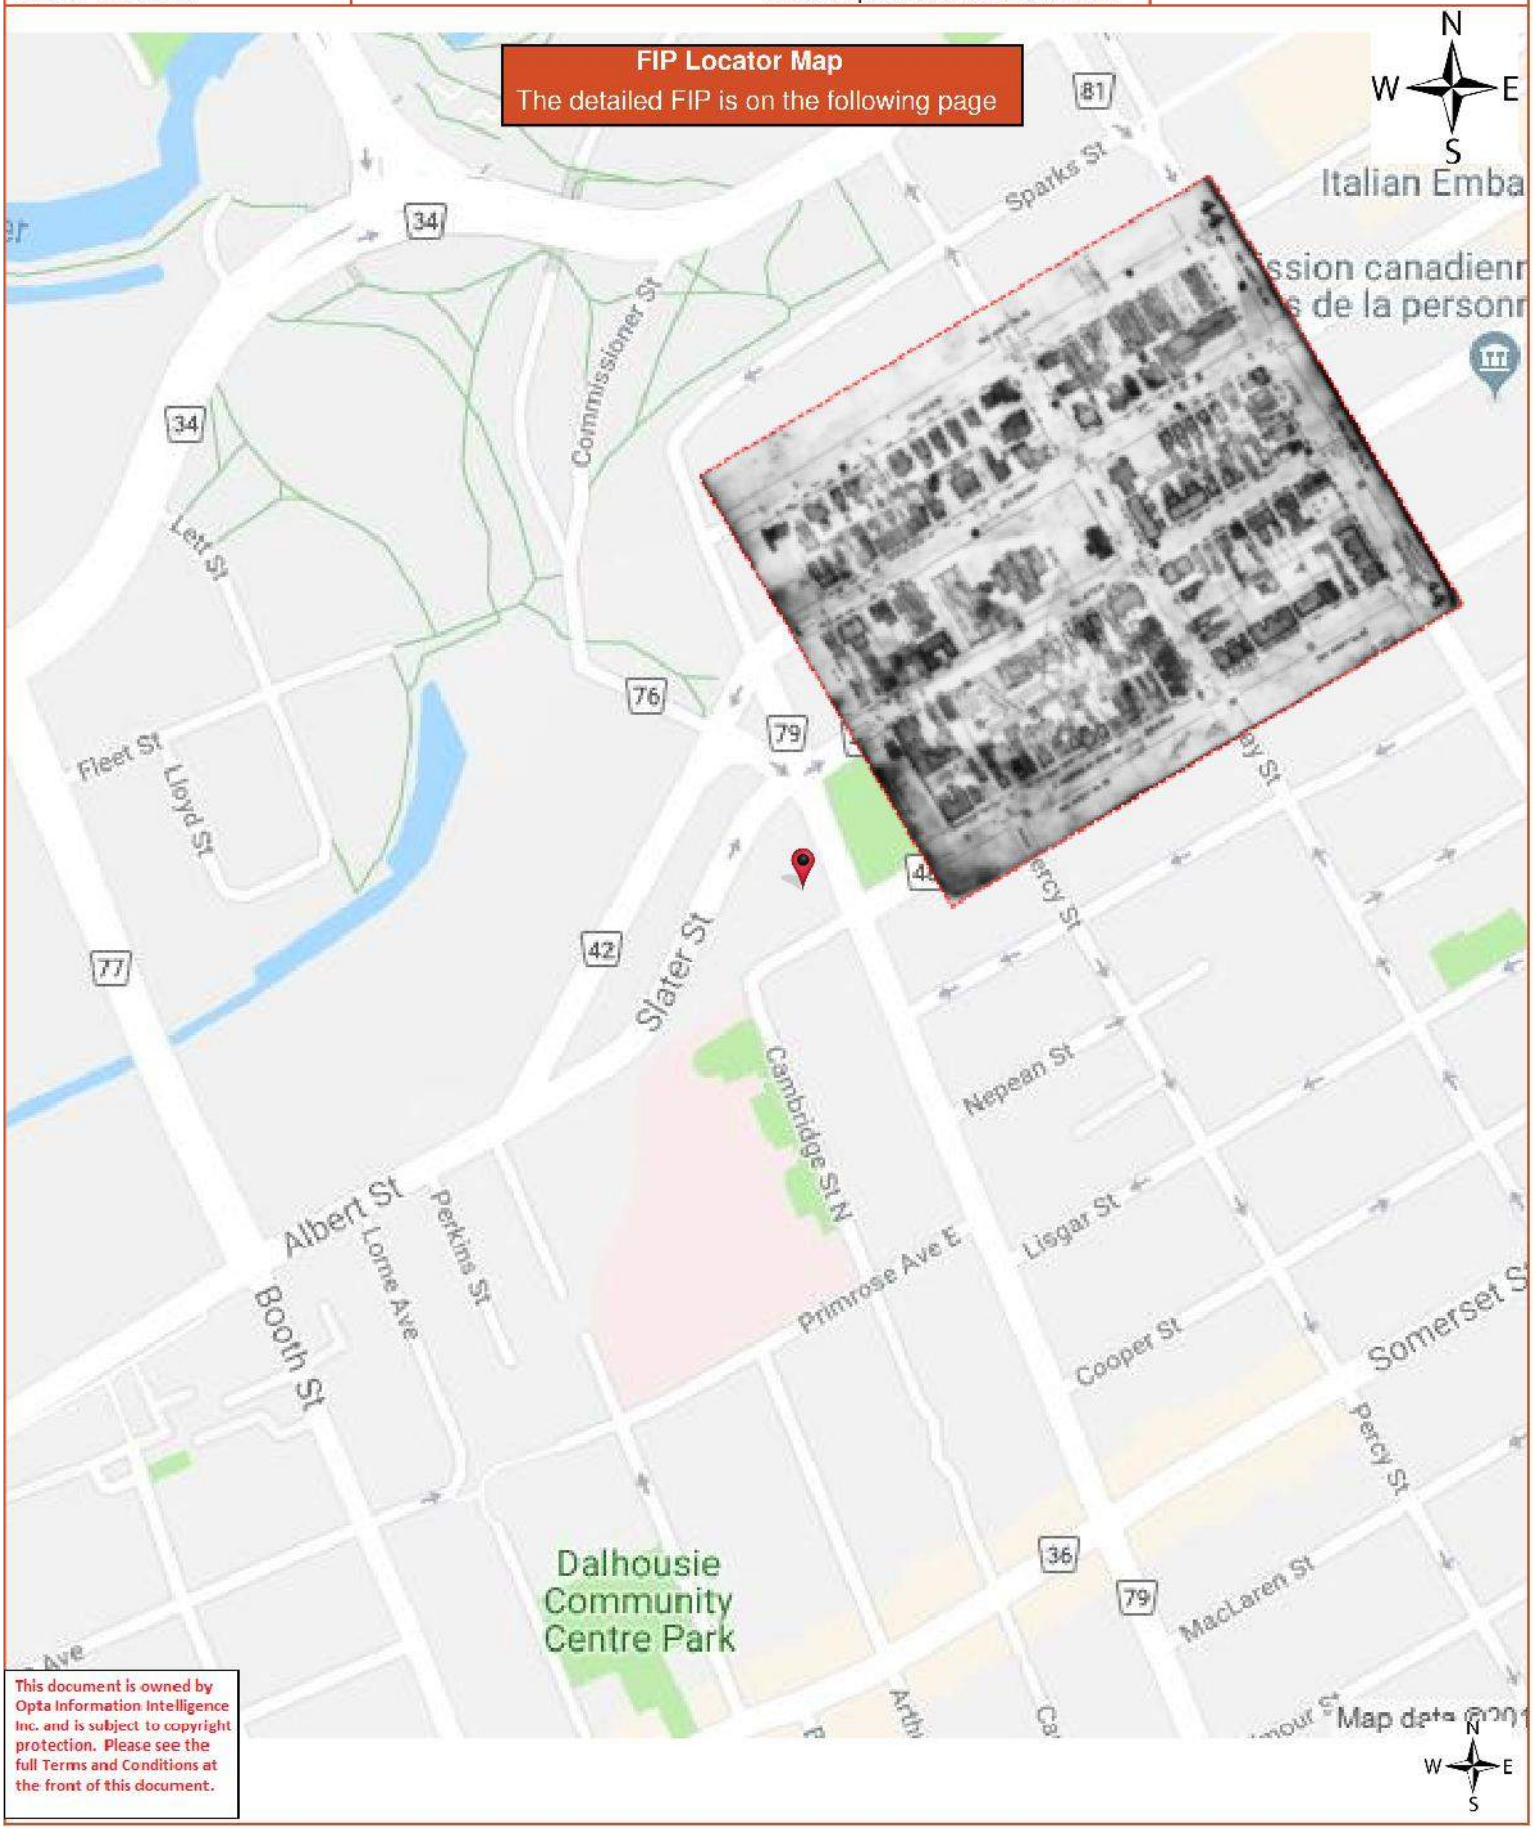

This document is owned by Opta Information Intelligence Inc. and is subject to copyright protection. Please see the full Terms and Conditions at the front of this document.

ENVIROSCAN Report

1922 Volume: Ottawa 1 Firemap: 44
Ottawa Volume 1 Plan: 1434 (1902)
Sheet: 44 (1922)

Requested by:
Eleanor Goolab
Date Completed: 05/14/2019 05:14:11

opta
OPTA INFORMATION INTELLIGENCE

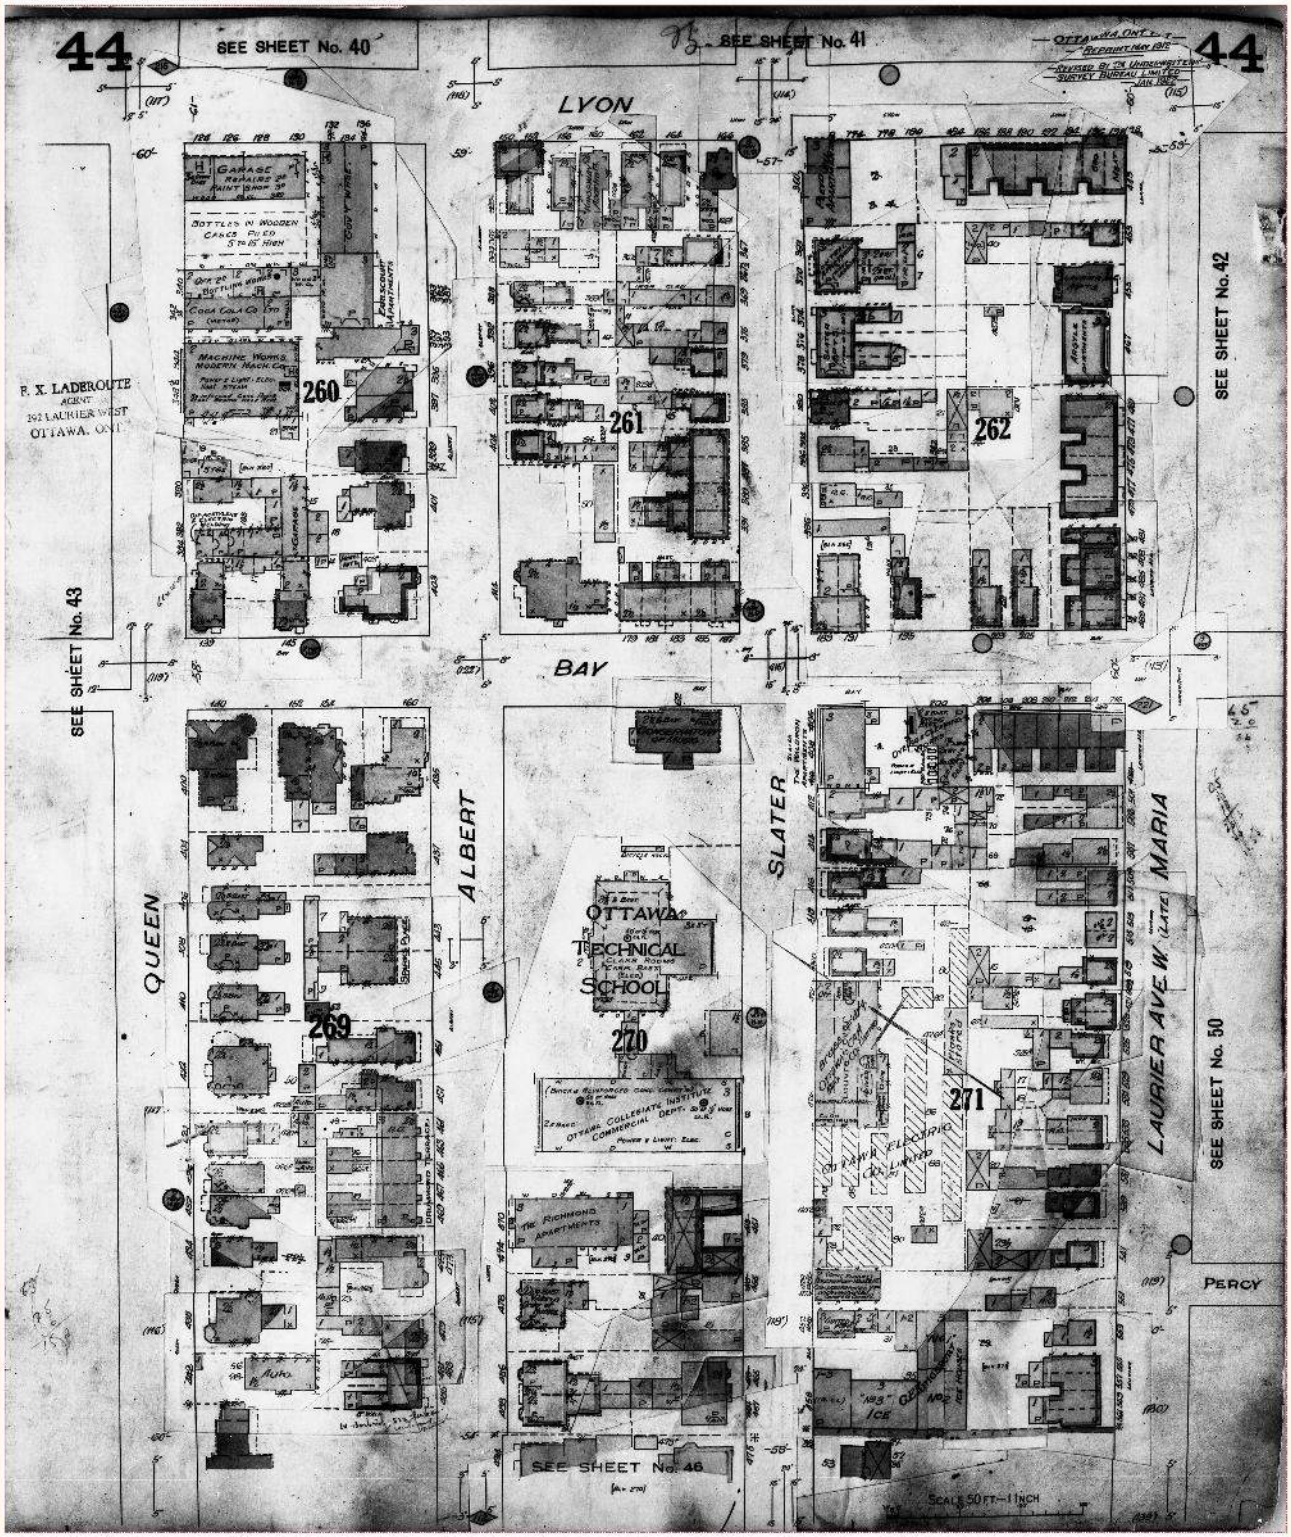

Project Name: Phase I Environmental Site Assessment
8443971 Canada Corp.
Project #: 20190507006
P.O. #: 190227.02

ENVIROSCAN Report

1922 Volume: Ottawa 1 Firemap: 45
Ottawa Volume 1 Plan: 1434 (1902)
Sheet: 45 (1922)

Requested by:
Eleanor Goolab
Date Completed: 05/14/2019 05:14:11

enviroscan
OPTA INFORMATION INTELLIGENCE

FIP Locator Map
The detailed FIP is on the following page

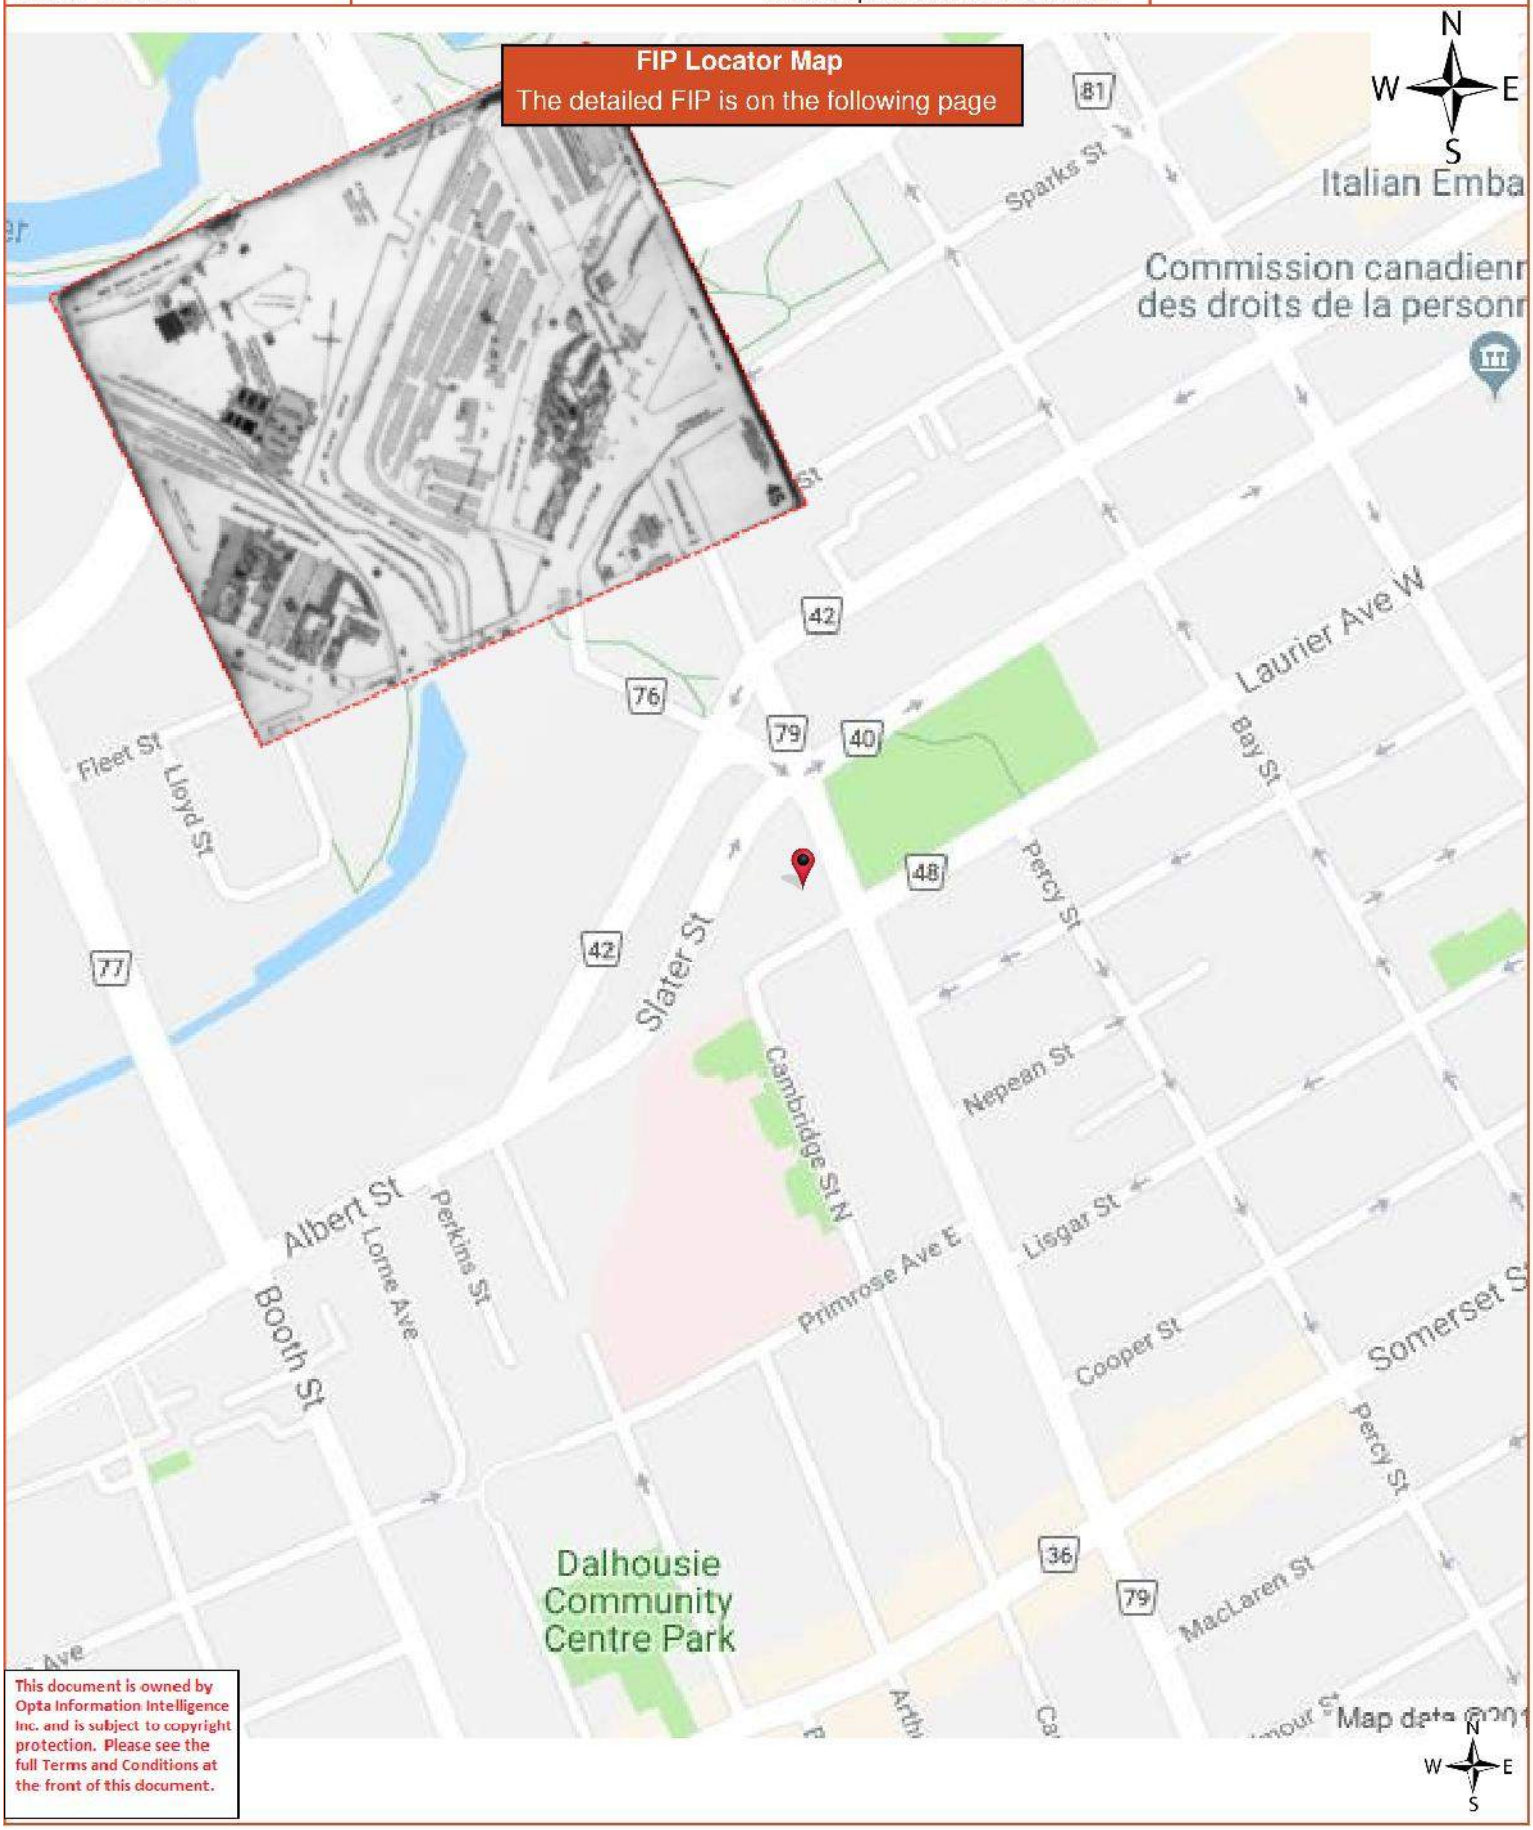

This document is owned by Opta Information Intelligence Inc. and is subject to copyright protection. Please see the full Terms and Conditions at the front of this document.

ENVIROSCAN Report

1922 Volume: Ottawa 1 Firemap: 45
Ottawa Volume 1 Plan: 1434 (1902)
Sheet: 45 (1922)

Requested by:
Eleanor Goolab
Date Completed: 05/14/2019 05:14:11

opta
OPTA INFORMATION INTELLIGENCE

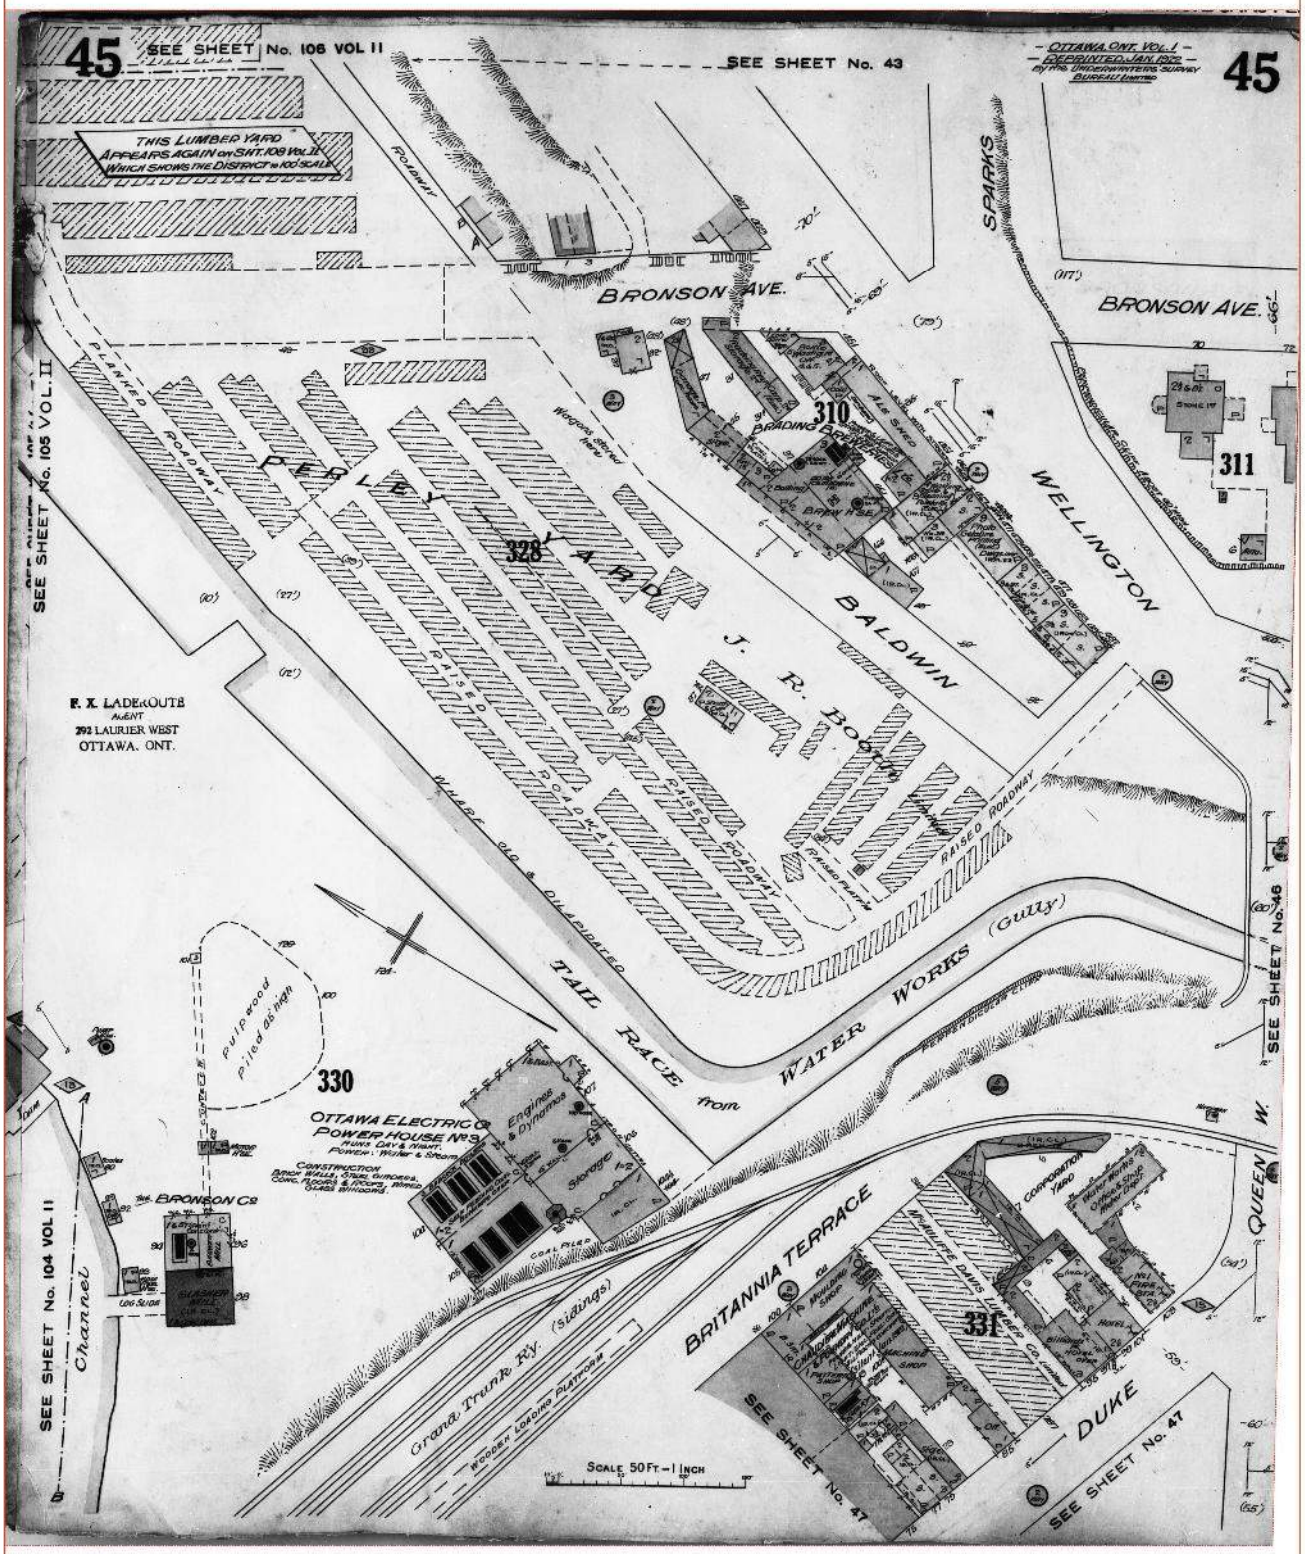

Project Name: Phase I Environmental Site Assessment
8443971 Canada Corp.
Project #: 20190507006
P.O. #: 190227.02

ENVIROSCAN Report

1922 Volume: Ottawa 1 Firemap: 46
Ottawa Volume 1 Plan: 1434 (1902)
Sheet: 46 (1922)

Requested by:
Eleanor Goolab
Date Completed: 05/14/2019 05:14:11

enviroscan
OPTA INFORMATION INTELLIGENCE

FIP Locator Map
The detailed FIP is on the following page

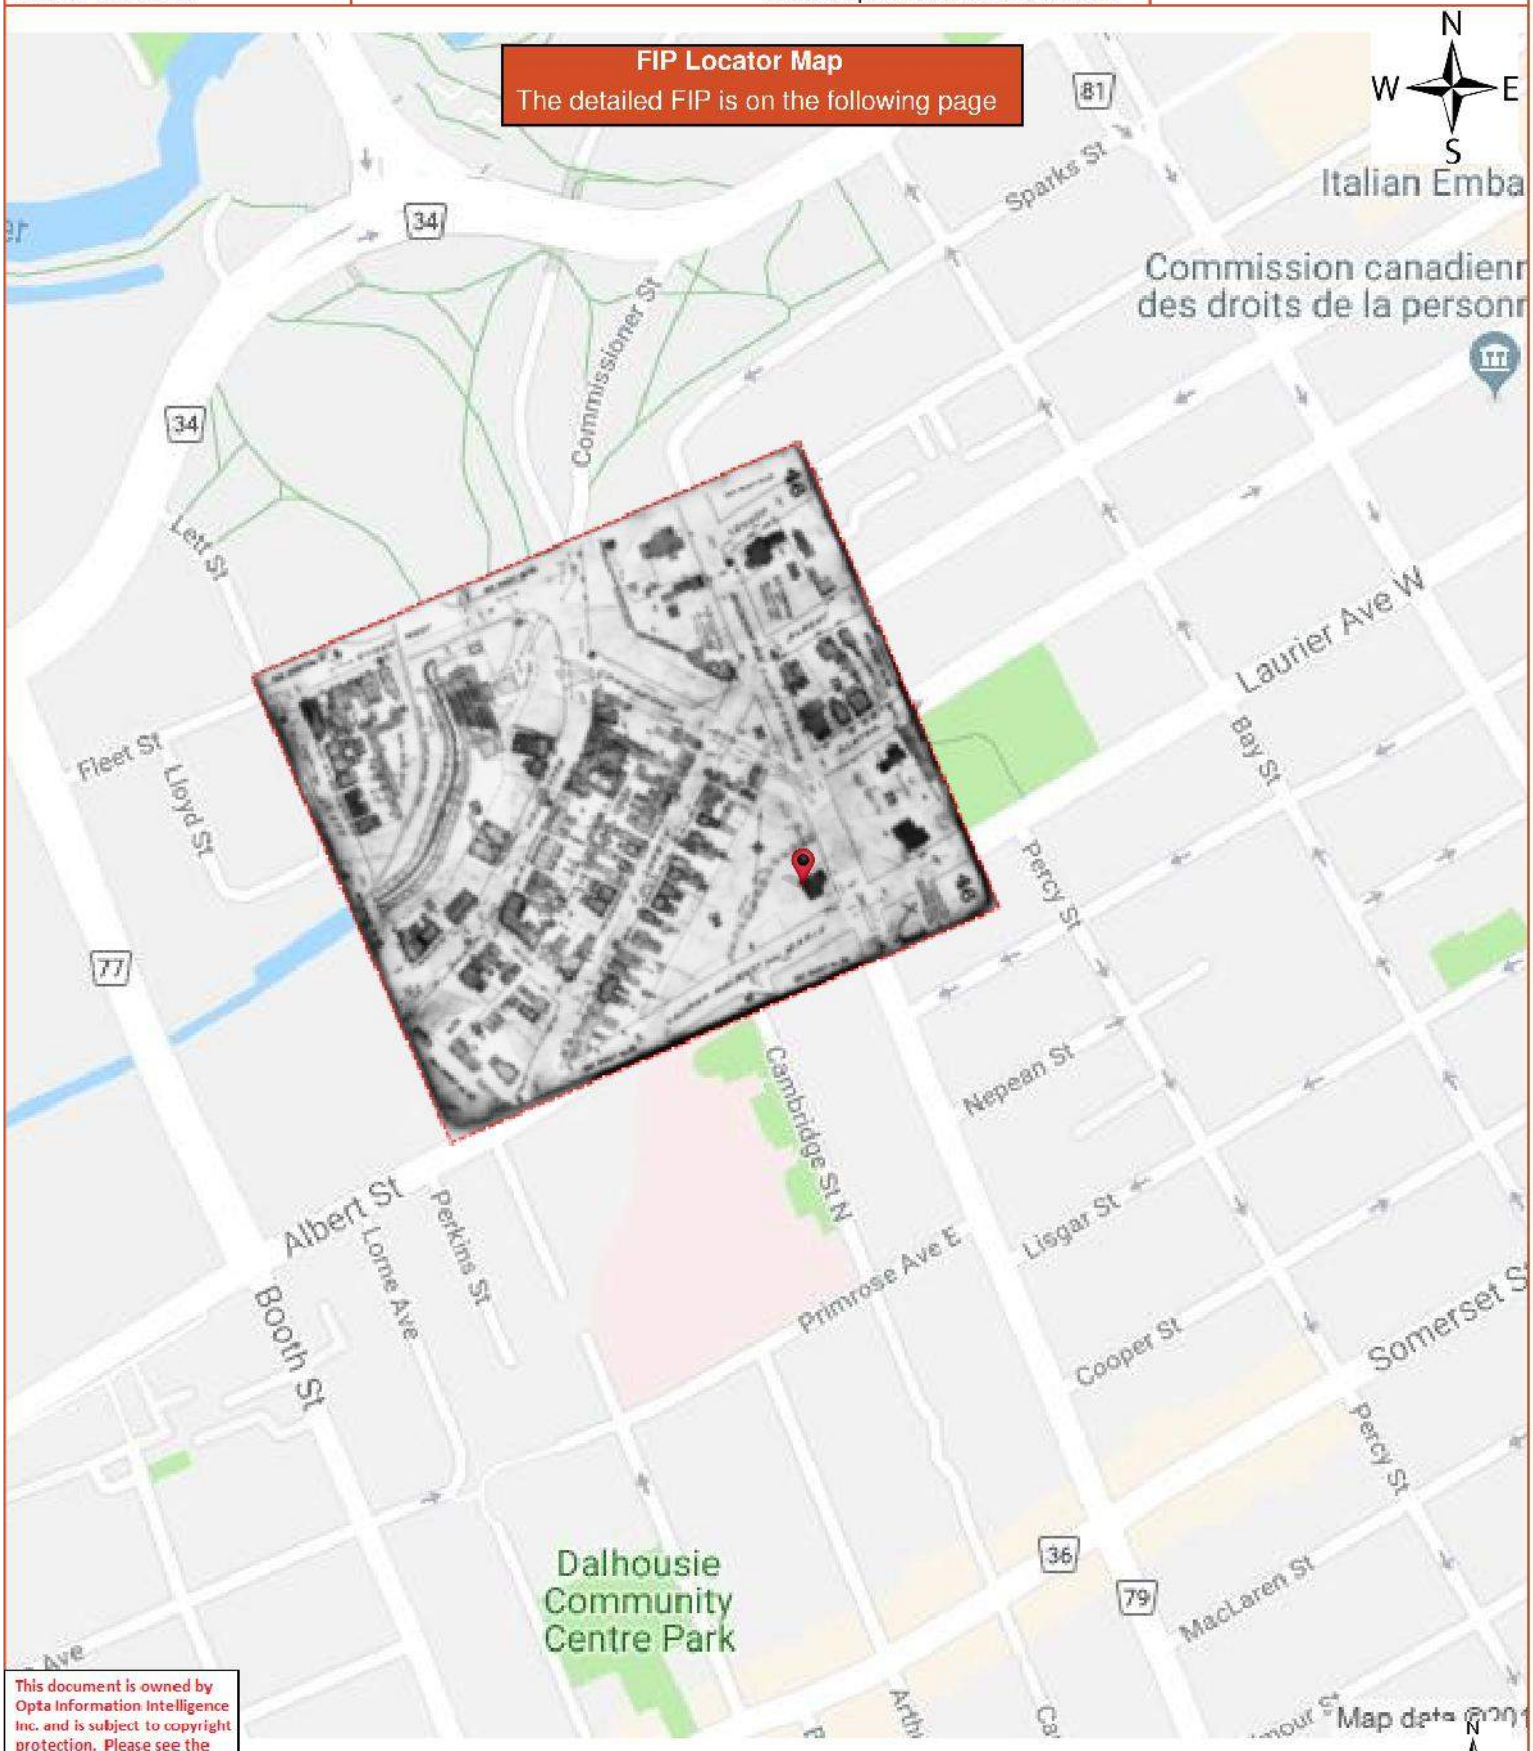

This document is owned by Opta Information Intelligence Inc. and is subject to copyright protection. Please see the full Terms and Conditions at the front of this document.

ENVIROSCAN Report

1922 Volume: Ottawa 1 Firemap: 46
Ottawa Volume 1 Plan: 1434 (1902)
Sheet: 46 (1922)

Requested by:
Eleanor Goolab
Date Completed: 05/14/2019 05:14:11

opta
OPTA INFORMATION INTELLIGENCE

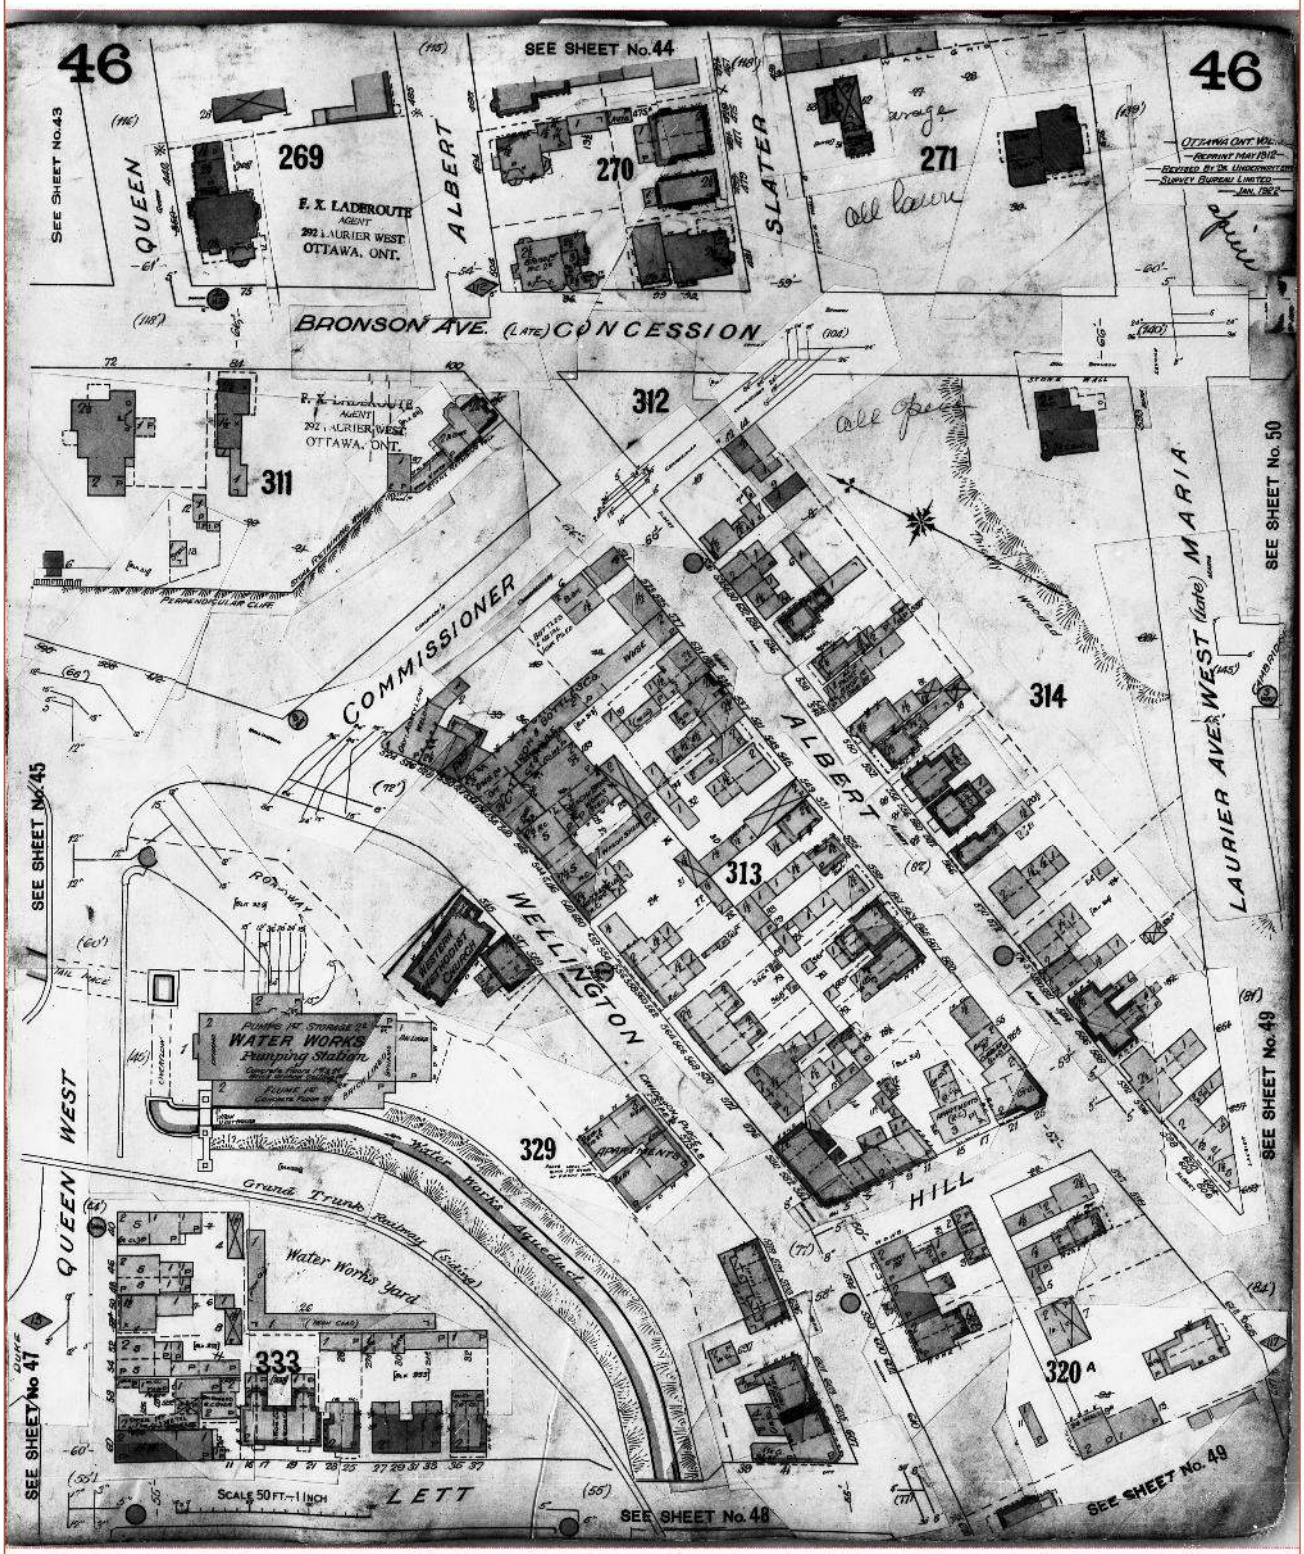

Project Name: Phase I Environmental Site Assessment
8443971 Canada Corp.
Project #: 20190507006
P.O. #: 190227.02

ENVIROSCAN Report

1922 Volume: Ottawa 1 Firemap: 49
Ottawa Volume 1 Plan: 1434 (1902)
Sheet: 49 (1922)

Requested by:
Eleanor Goolab
Date Completed: 05/14/2019 05:14:11

enviroscan
OPTA INFORMATION INTELLIGENCE

This document is owned by Opta Information Intelligence Inc. and is subject to copyright protection. Please see the full Terms and Conditions at the front of this document.

FIP Locator Map
The detailed FIP is on the following page

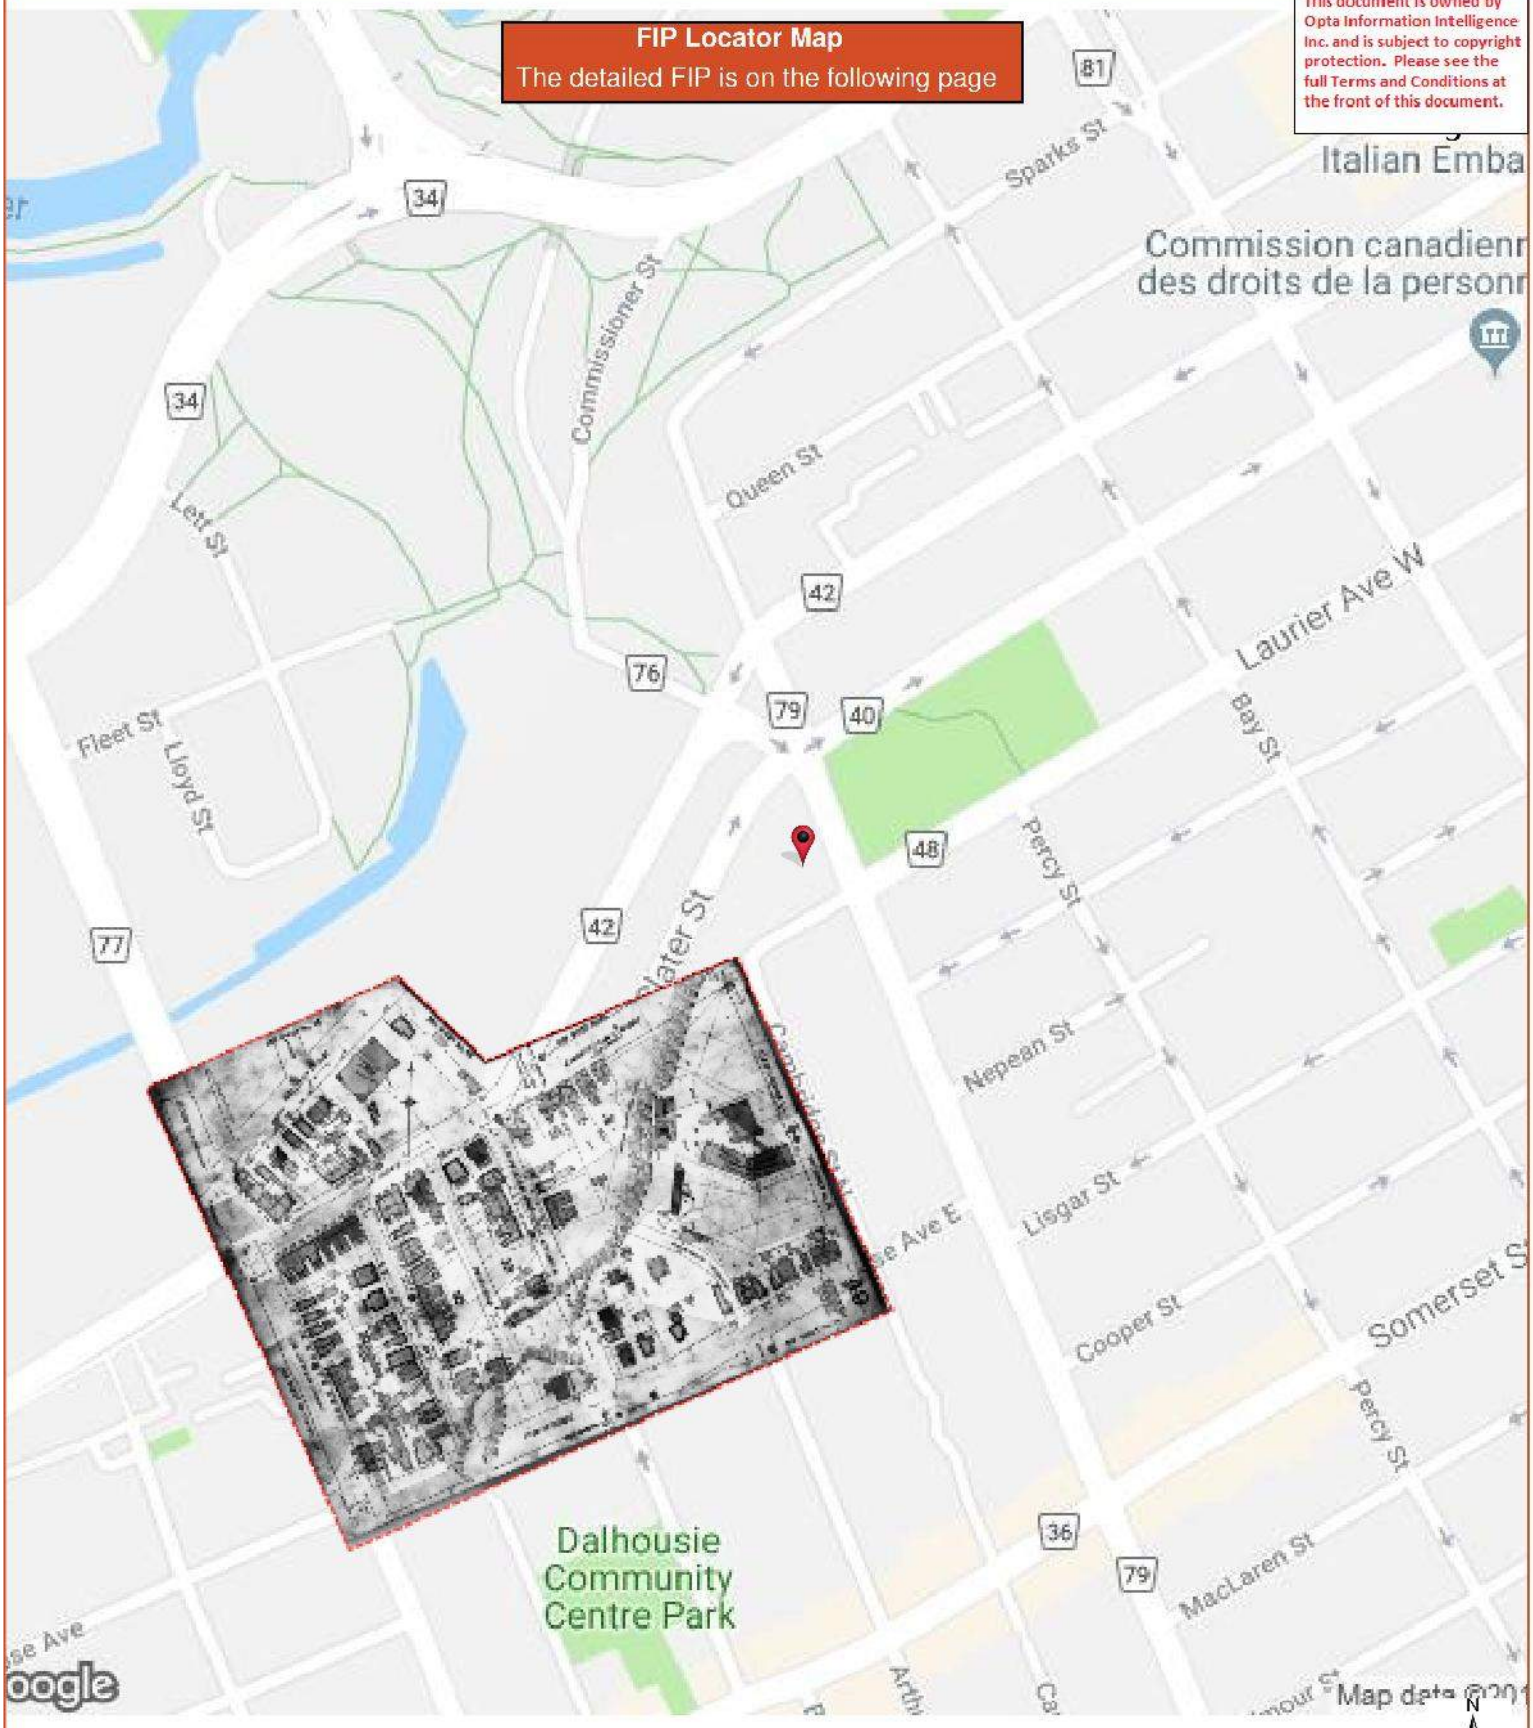

ENVIROSCAN Report

1922 Volume: Ottawa 1 Firemap: 49
Ottawa Volume 1 Plan: 1434 (1902)
Sheet: 49 (1922)

Requested by:
Eleanor Goolab
Date Completed: 05/14/2019 05:14:11

opta
OPTA INFORMATION INTELLIGENCE

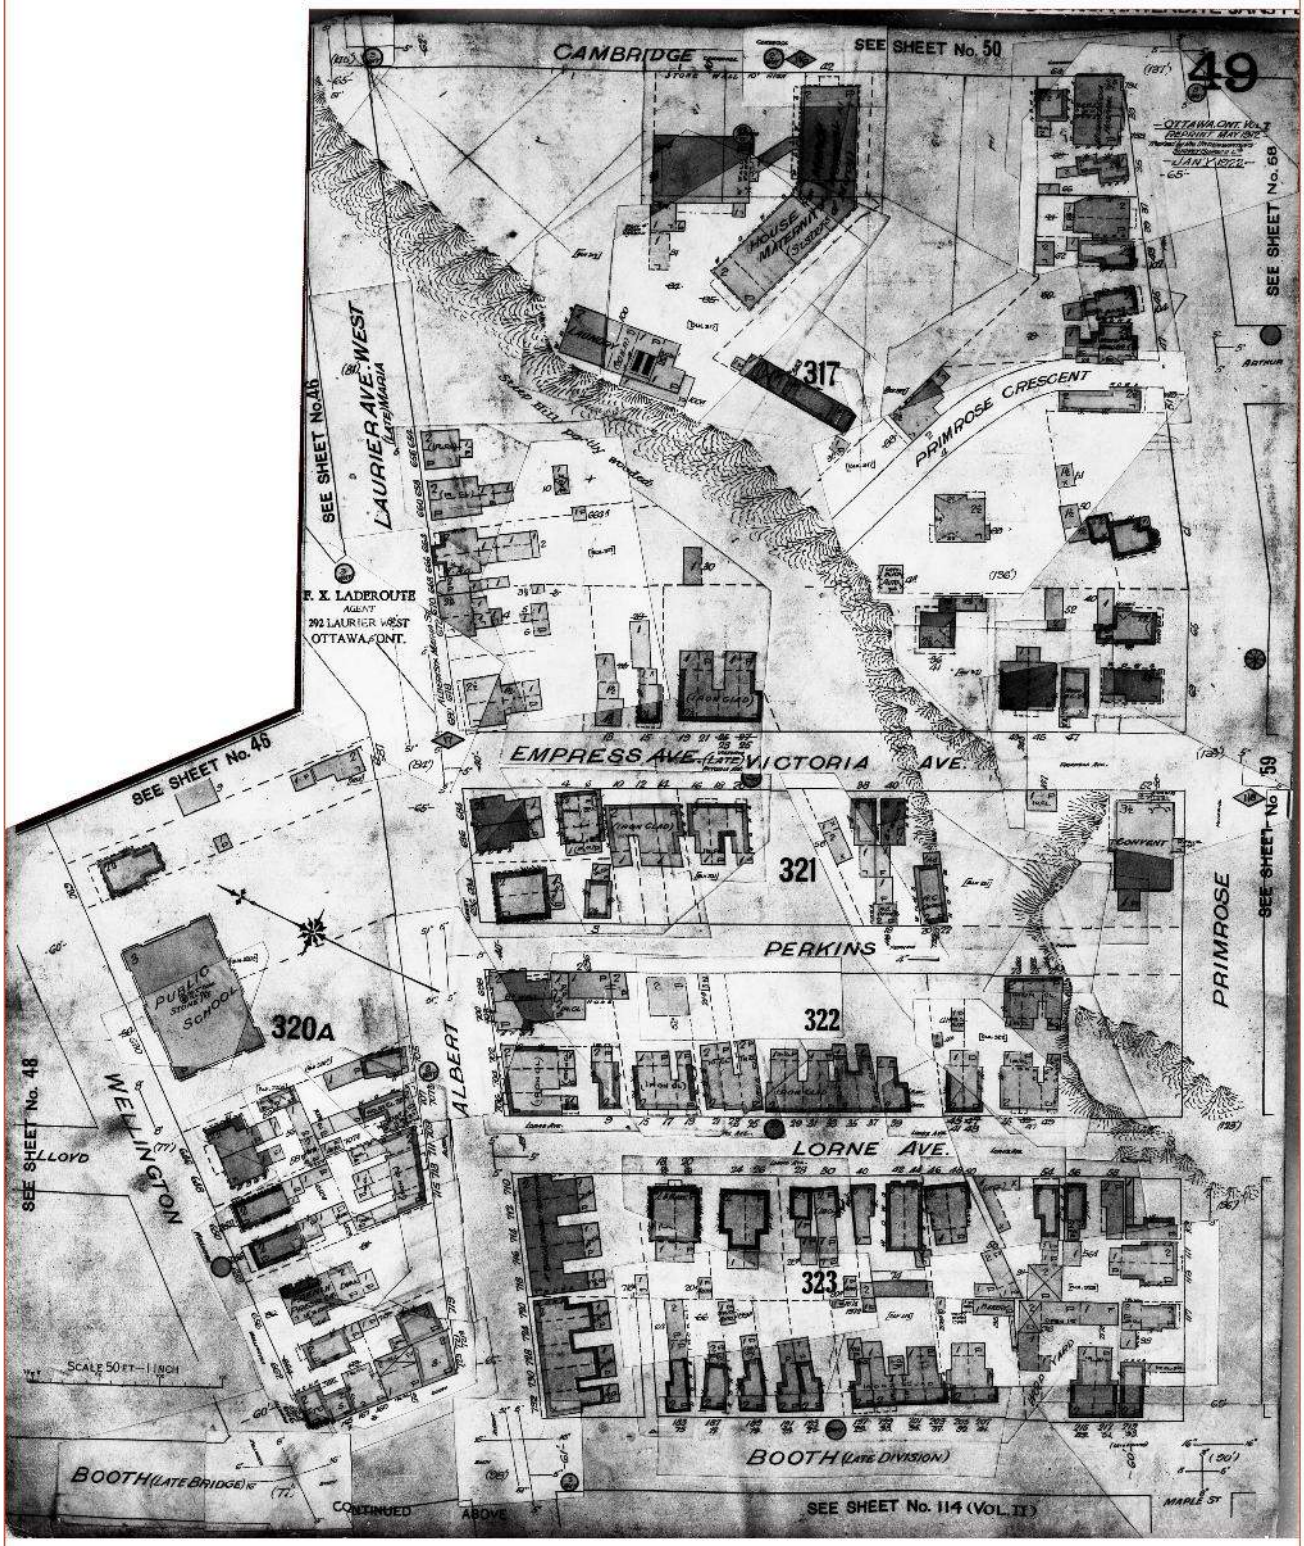

Project Name: Phase I Environmental Site Assessment
8443971 Canada Corp.
Project #: 20190507006
P.O. #: 190227.02

ENVIROSCAN Report

1922 Volume: Ottawa 1 Firemap: 50
Ottawa Volume 1 Plan: 1434 (1902)
Sheet: 50 (1922)

Requested by:
Eleanor Goolab
Date Completed: 05/14/2019 05:14:11

enviroscan
OPTA INFORMATION INTELLIGENCE

This document is owned by Opta Information Intelligence Inc. and is subject to copyright protection. Please see the full Terms and Conditions at the front of this document.

FIP Locator Map
The detailed FIP is on the following page

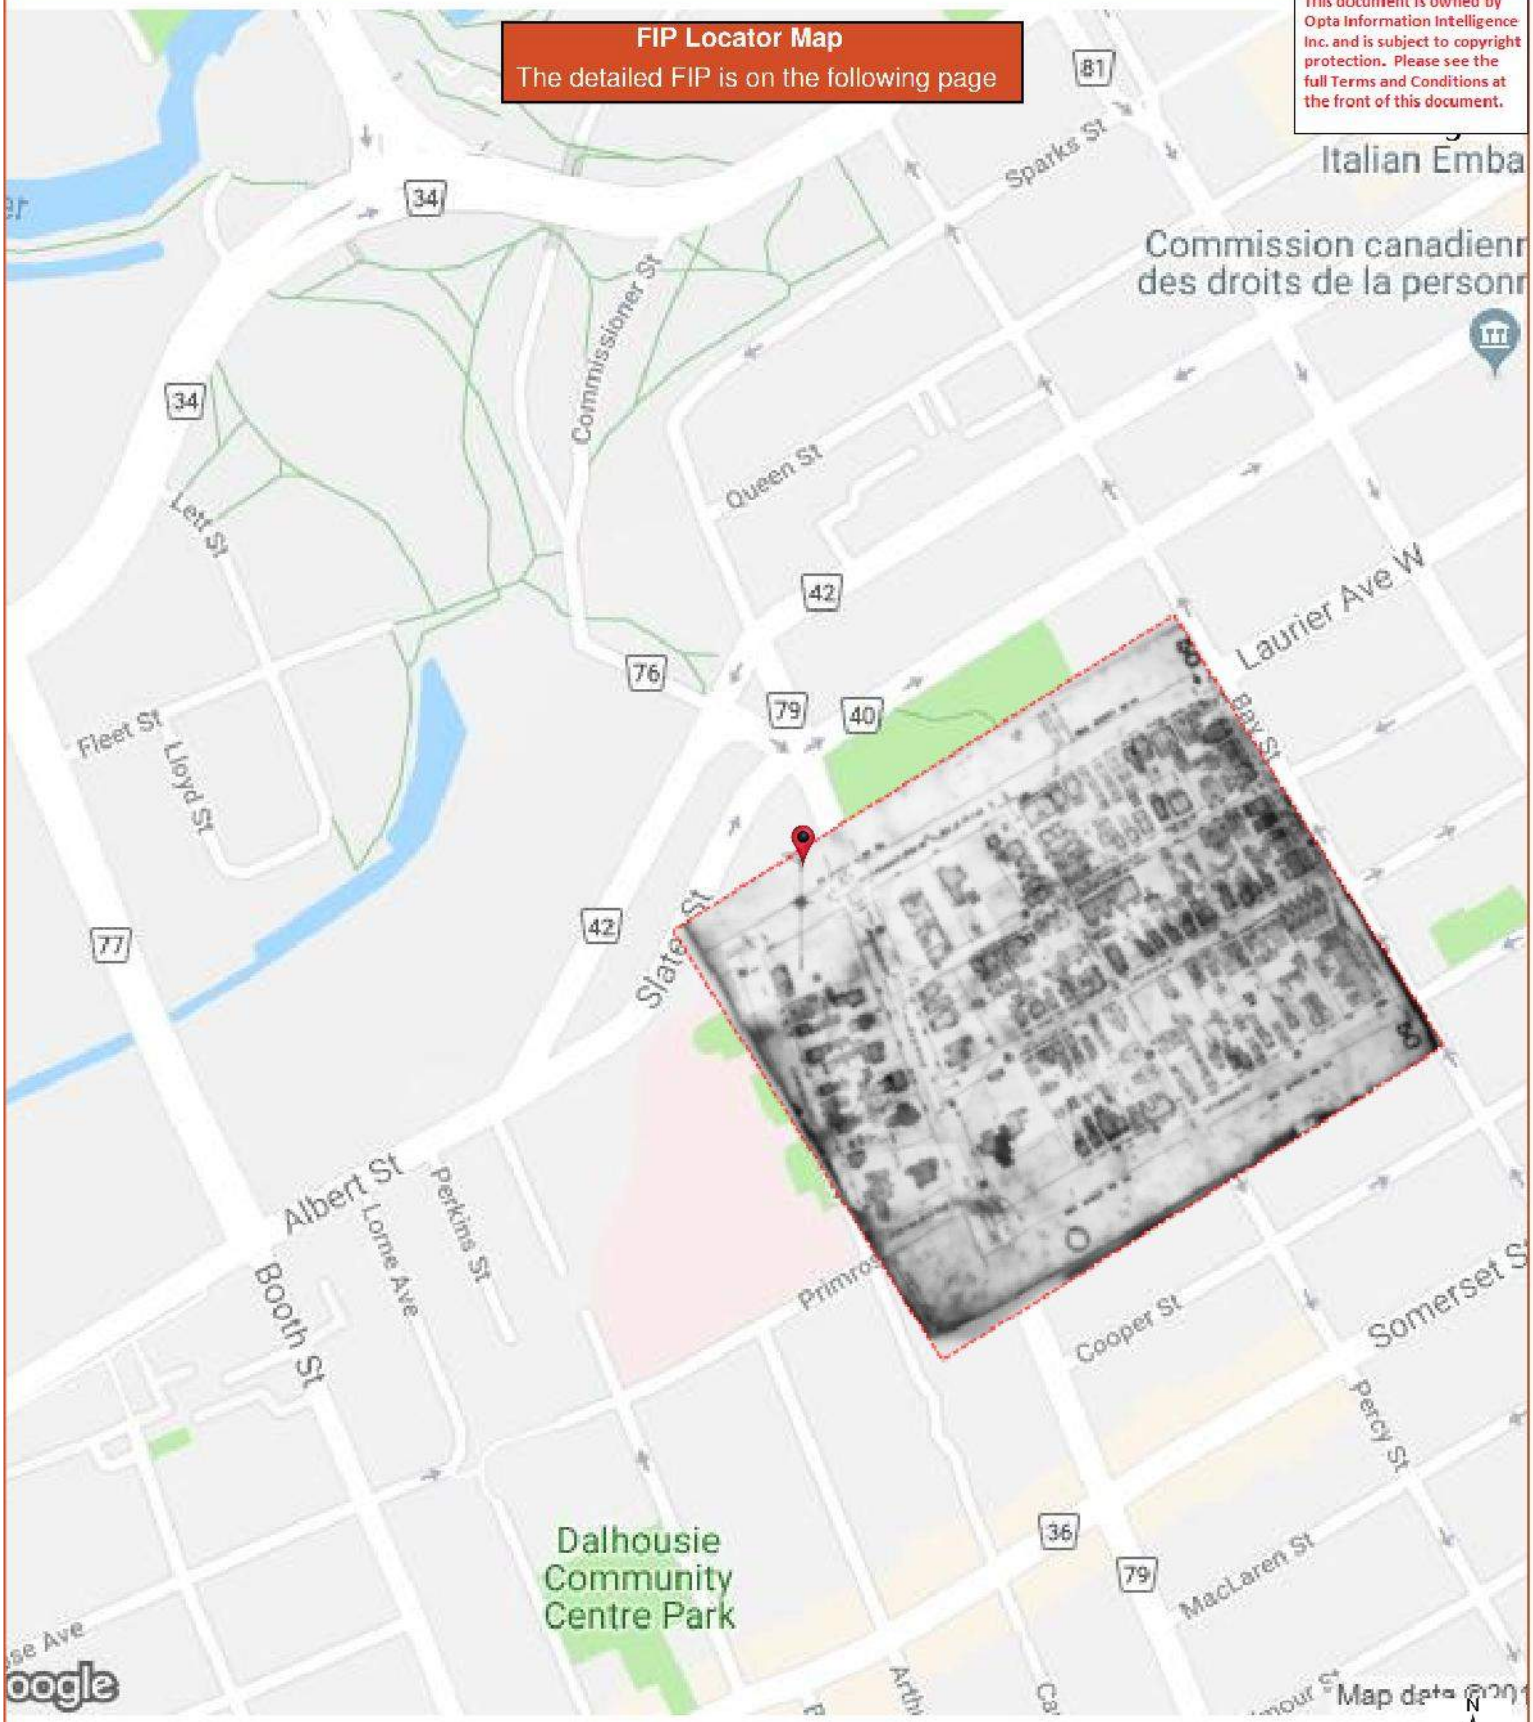

ENVIROSCAN Report

1922 Volume: Ottawa 1 Firemap: 50
Ottawa Volume 1 Plan: 1434 (1902)
Sheet: 50 (1922)

Requested by:
Eleanor Goolab
Date Completed: 05/14/2019 05:14:11

opta
OPTA INFORMATION INTELLIGENCE

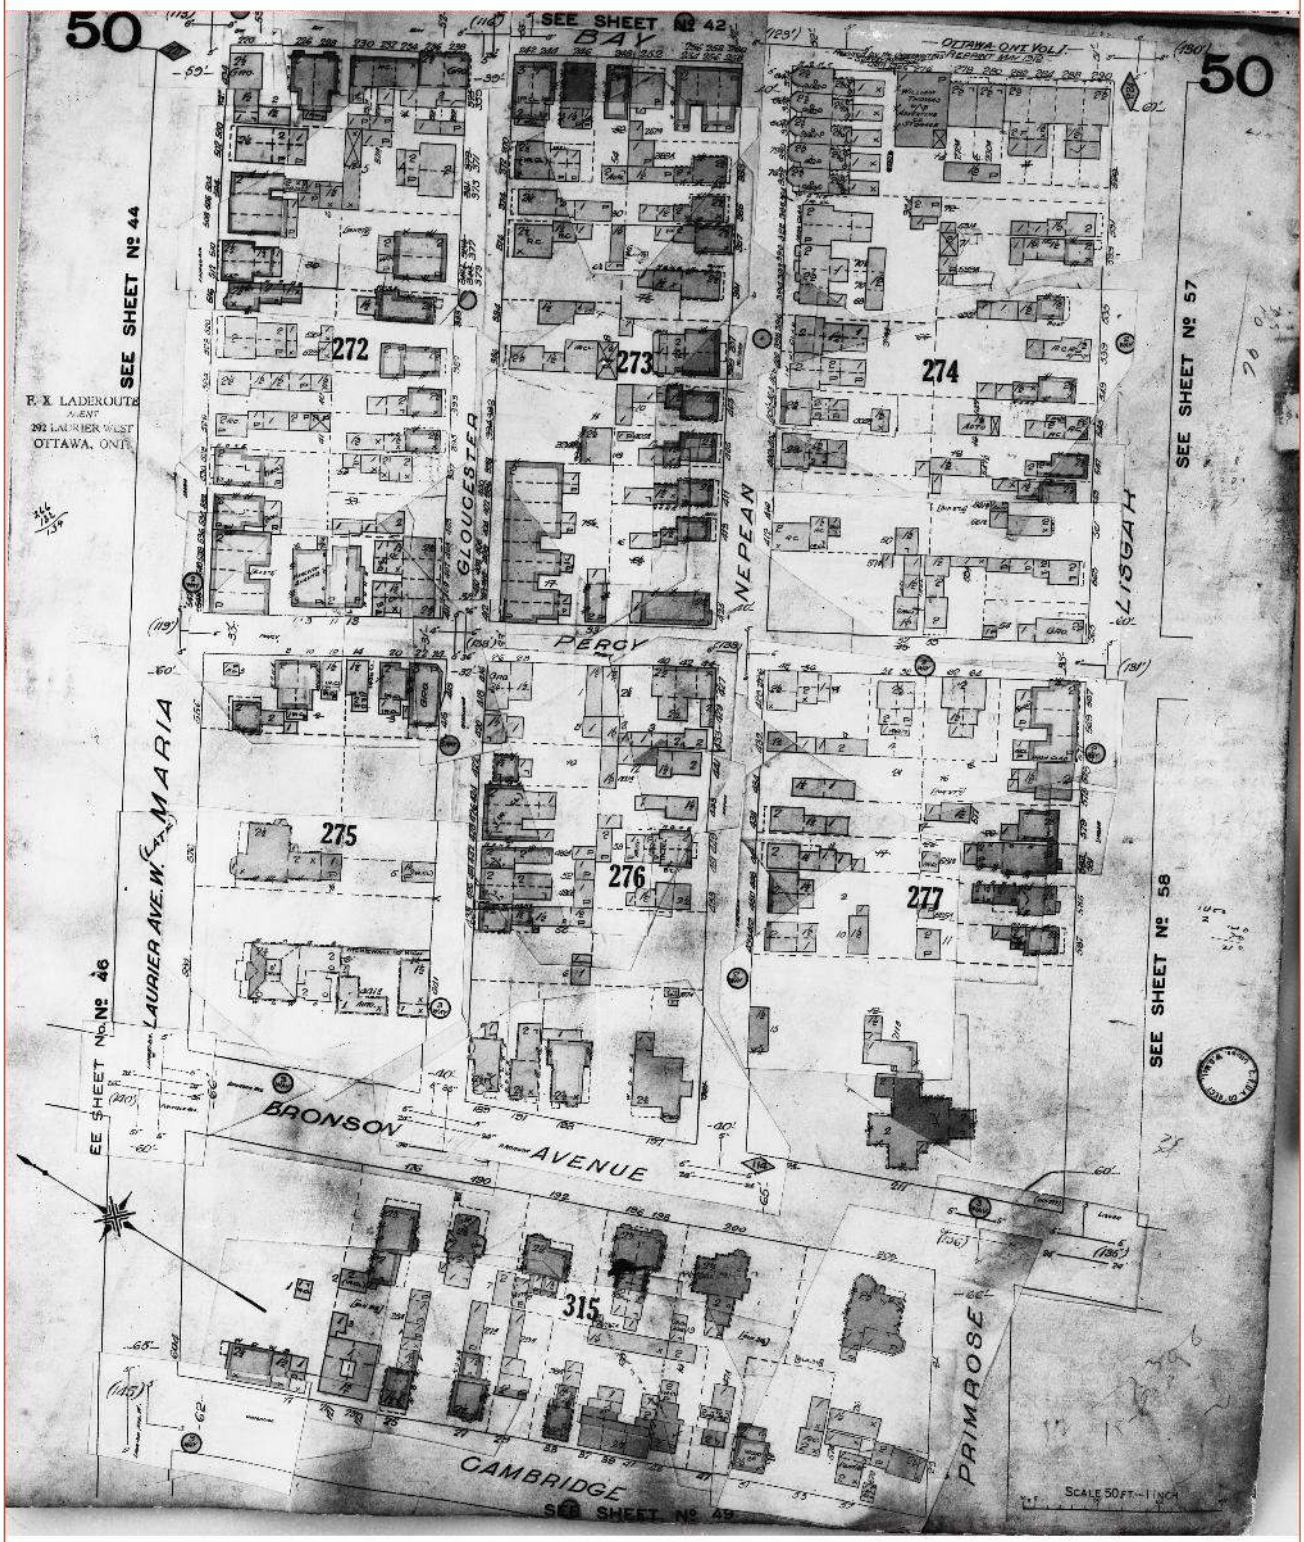

Project Name: Phase I Environmental Site Assessment
8443971 Canada Corp.
Project #: 20190507006
P.O. #: 190227.02

ENVIROSCAN Report

1922 Volume: Ottawa 1 Firemap: 58
Ottawa Volume 1 Plan: 1434 (1902)
Sheet: 58 (1922)

Requested by:
Eleanor Goolab
Date Completed: 05/14/2019 05:14:11

enviroscan
OPTA INFORMATION INTELLIGENCE

This document is owned by Opta Information Intelligence Inc. and is subject to copyright protection. Please see the full Terms and Conditions at the front of this document.

FIP Locator Map
The detailed FIP is on the following page

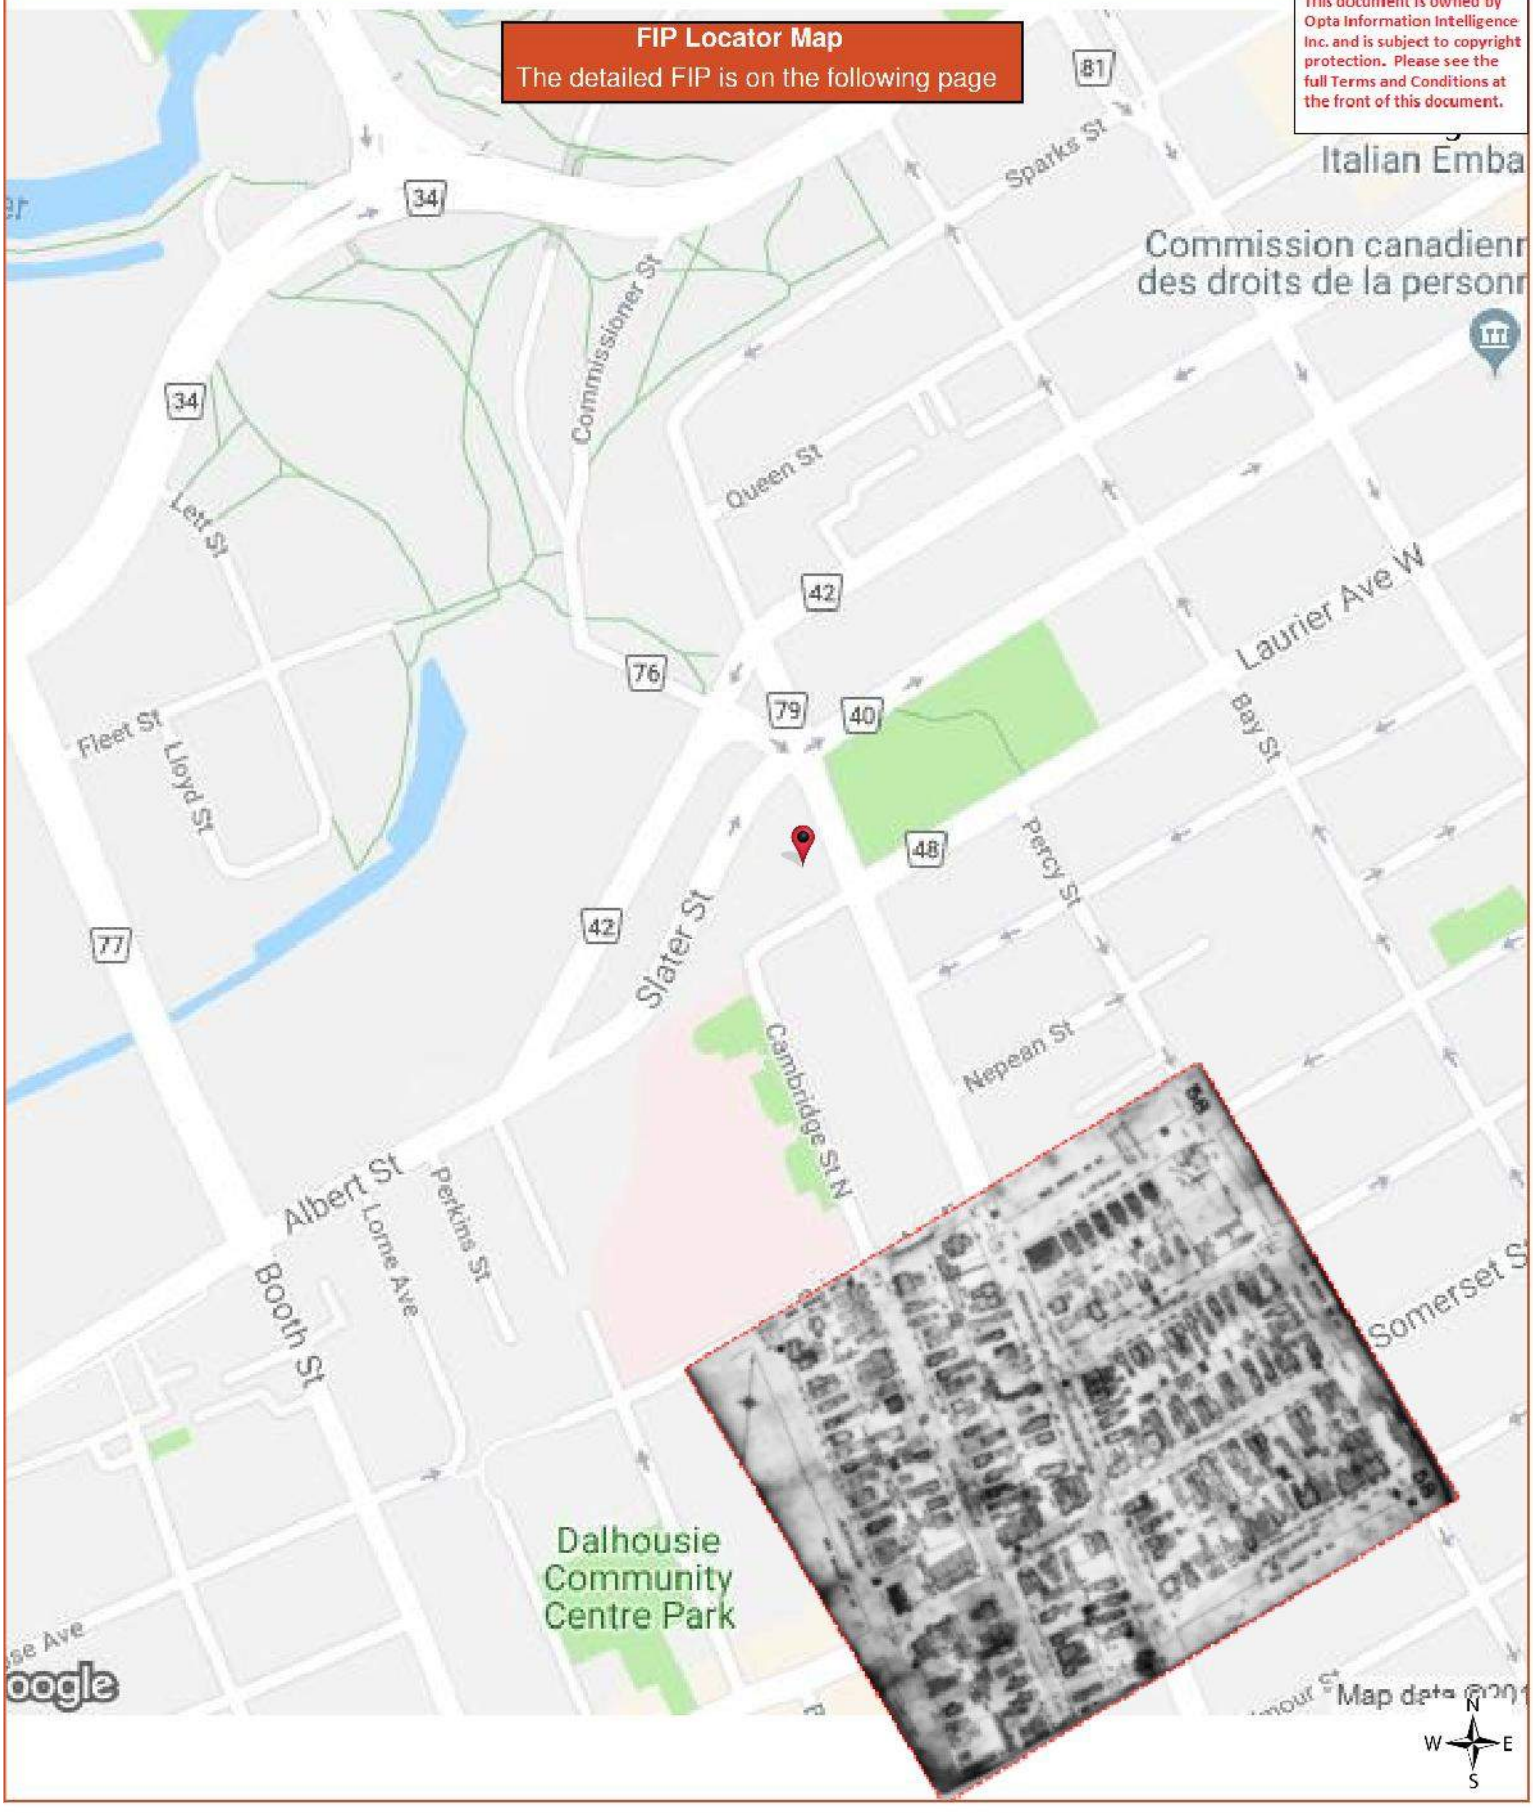

ENVIROSCAN Report

1922 Volume: Ottawa 1 Firemap: 58
Ottawa Volume 1 Plan: 1434 (1902)
Sheet: 58 (1922)

Requested by:
Eleanor Goolab
Date Completed: 05/14/2019 05:14:11

opta
OPTA INFORMATION INTELLIGENCE

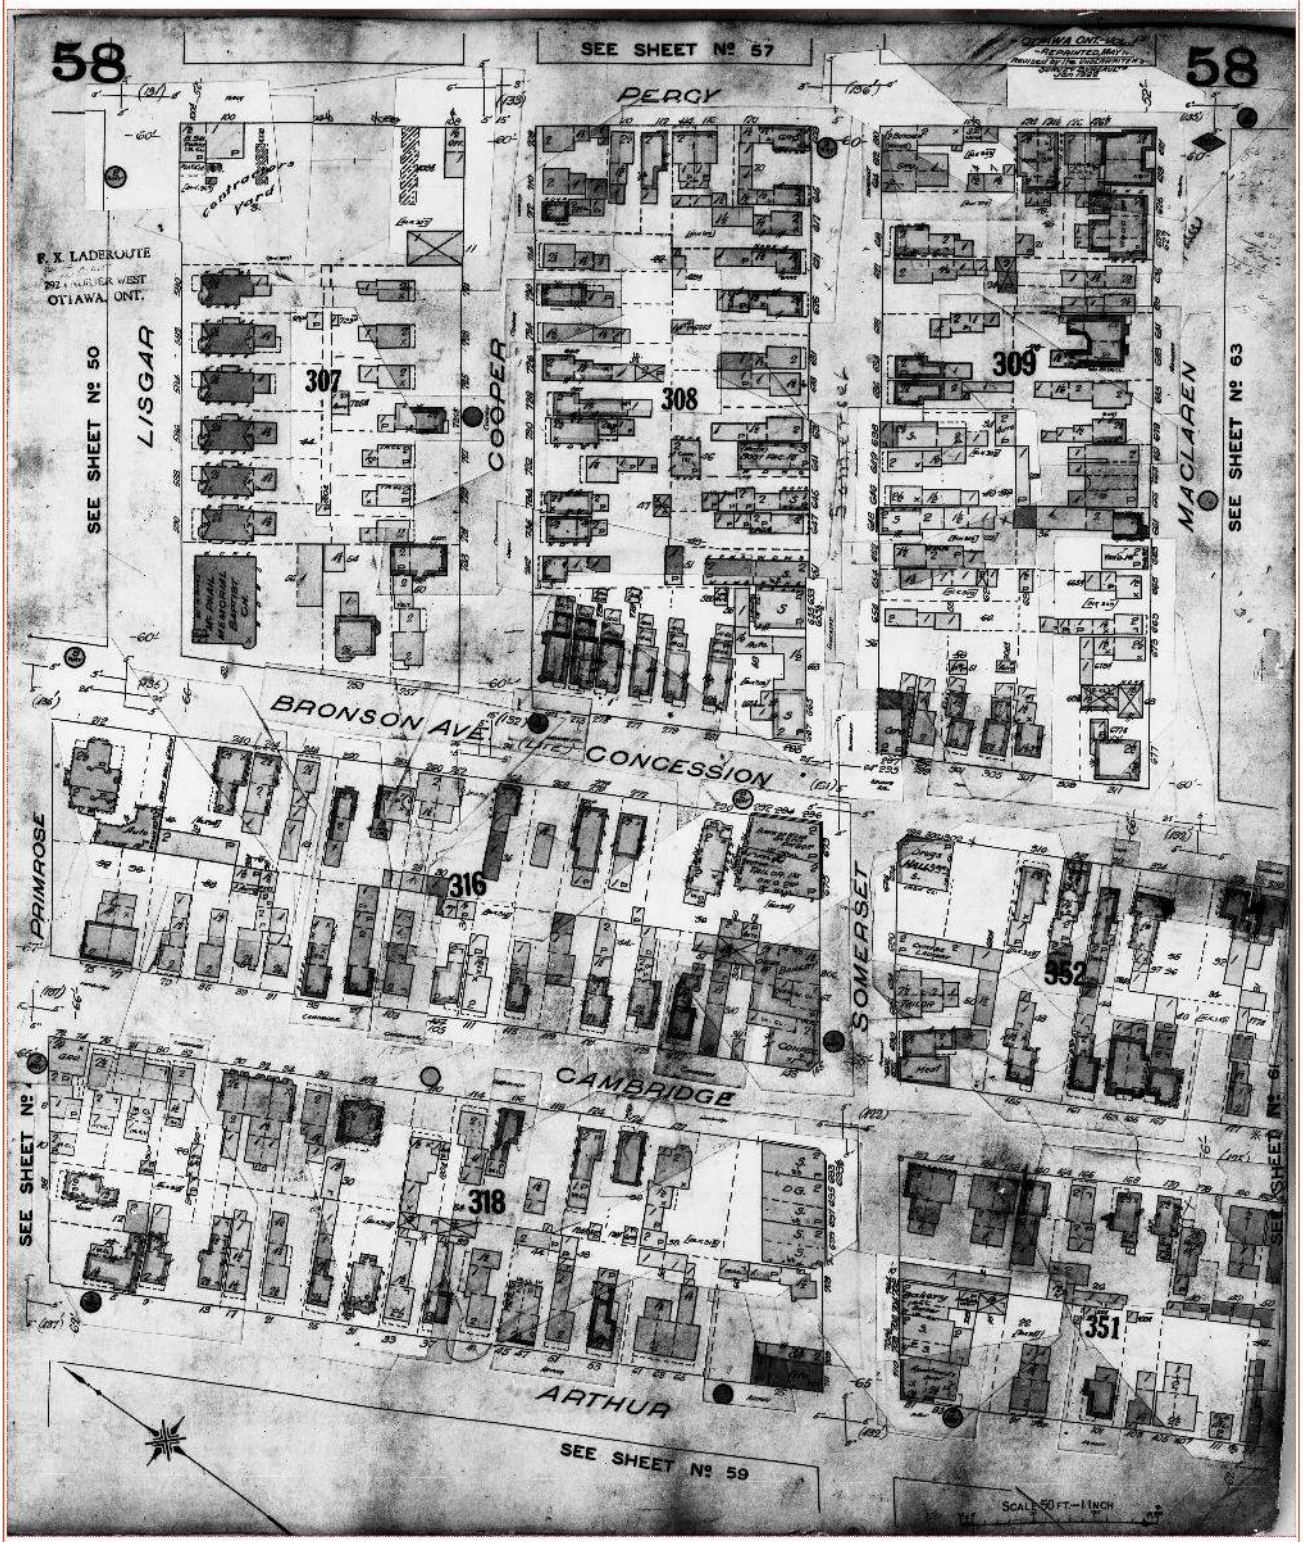

Project Name: Phase I Environmental Site Assessment
8443971 Canada Corp.
Project #: 20190507006
P.O. #: 190227.02

ENVIROSCAN Report

1963 Volume: Ottawa 1 Firemap: 105
Ottawa Volume 1 Plan: 1450 (1956)
Sheet: 105 (1963)

Requested by:
Eleanor Goolab
Date Completed: 05/14/2019 05:14:11

enviroscan
OPTA INFORMATION INTELLIGENCE

FIP Locator Map
The detailed FIP is on the following page

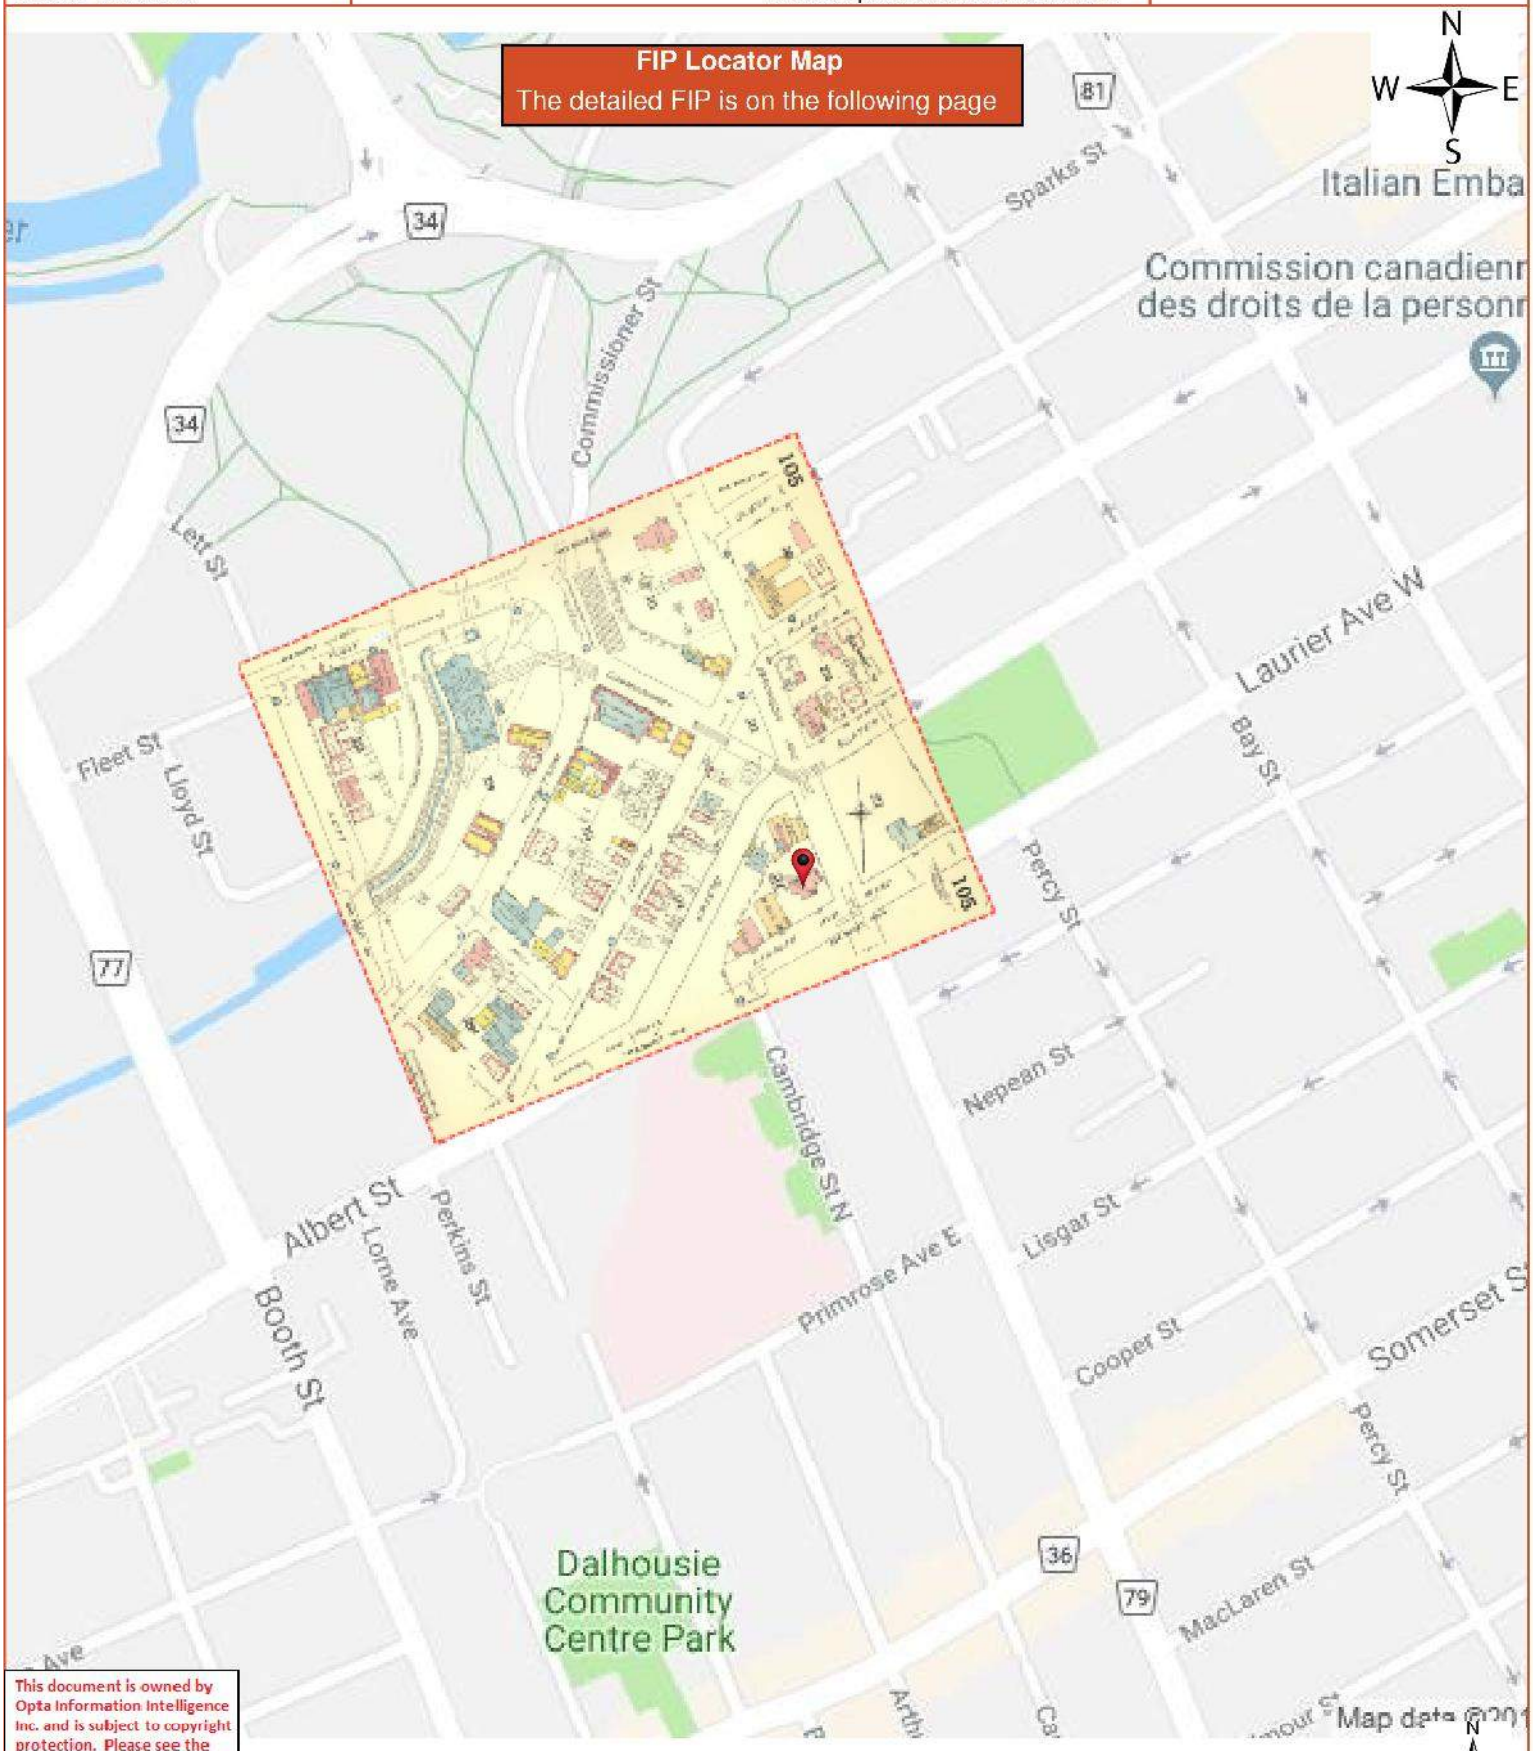

This document is owned by Opta Information Intelligence Inc. and is subject to copyright protection. Please see the full Terms and Conditions at the front of this document.

ENVIROSCAN Report

1963 Volume: Ottawa 1 Firemap: 105
Ottawa Volume 1 Plan: 1450 (1956)
Sheet: 105 (1963)

Requested by:
Eleanor Goolab
Date Completed: 05/14/2019 05:14:11

opta
OPTA INFORMATION INTELLIGENCE

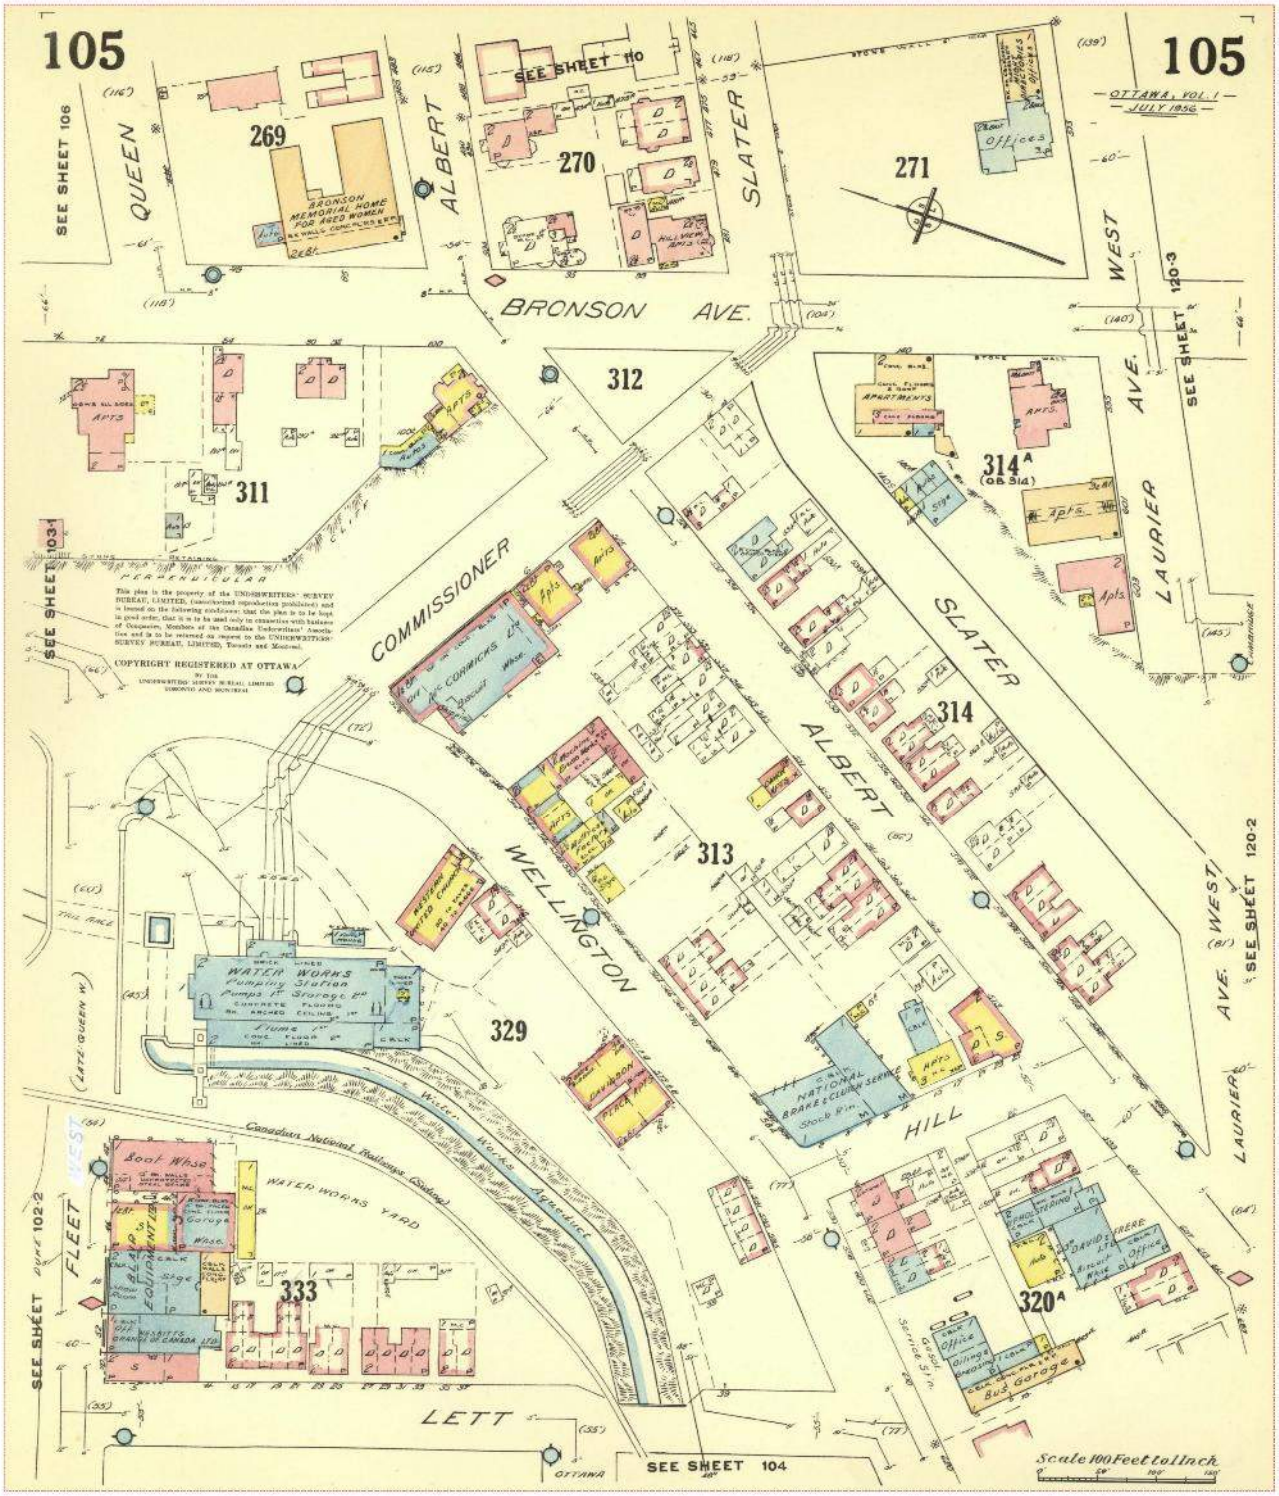

Project Name: Phase I Environmental Site Assessment
8443971 Canada Corp.
Project #: 20190507006
P.O. #: 190227.02

ENVIROSCAN Report

1963 Volume: Ottawa 1 Firemap: 106
Ottawa Volume 1 Plan: 1450 (1956)
Sheet: 106 (1963)

Requested by:
Eleanor Goolab
Date Completed: 05/14/2019 05:14:11

enviroscan
OPTA INFORMATION INTELLIGENCE

FIP Locator Map
The detailed FIP is on the following page

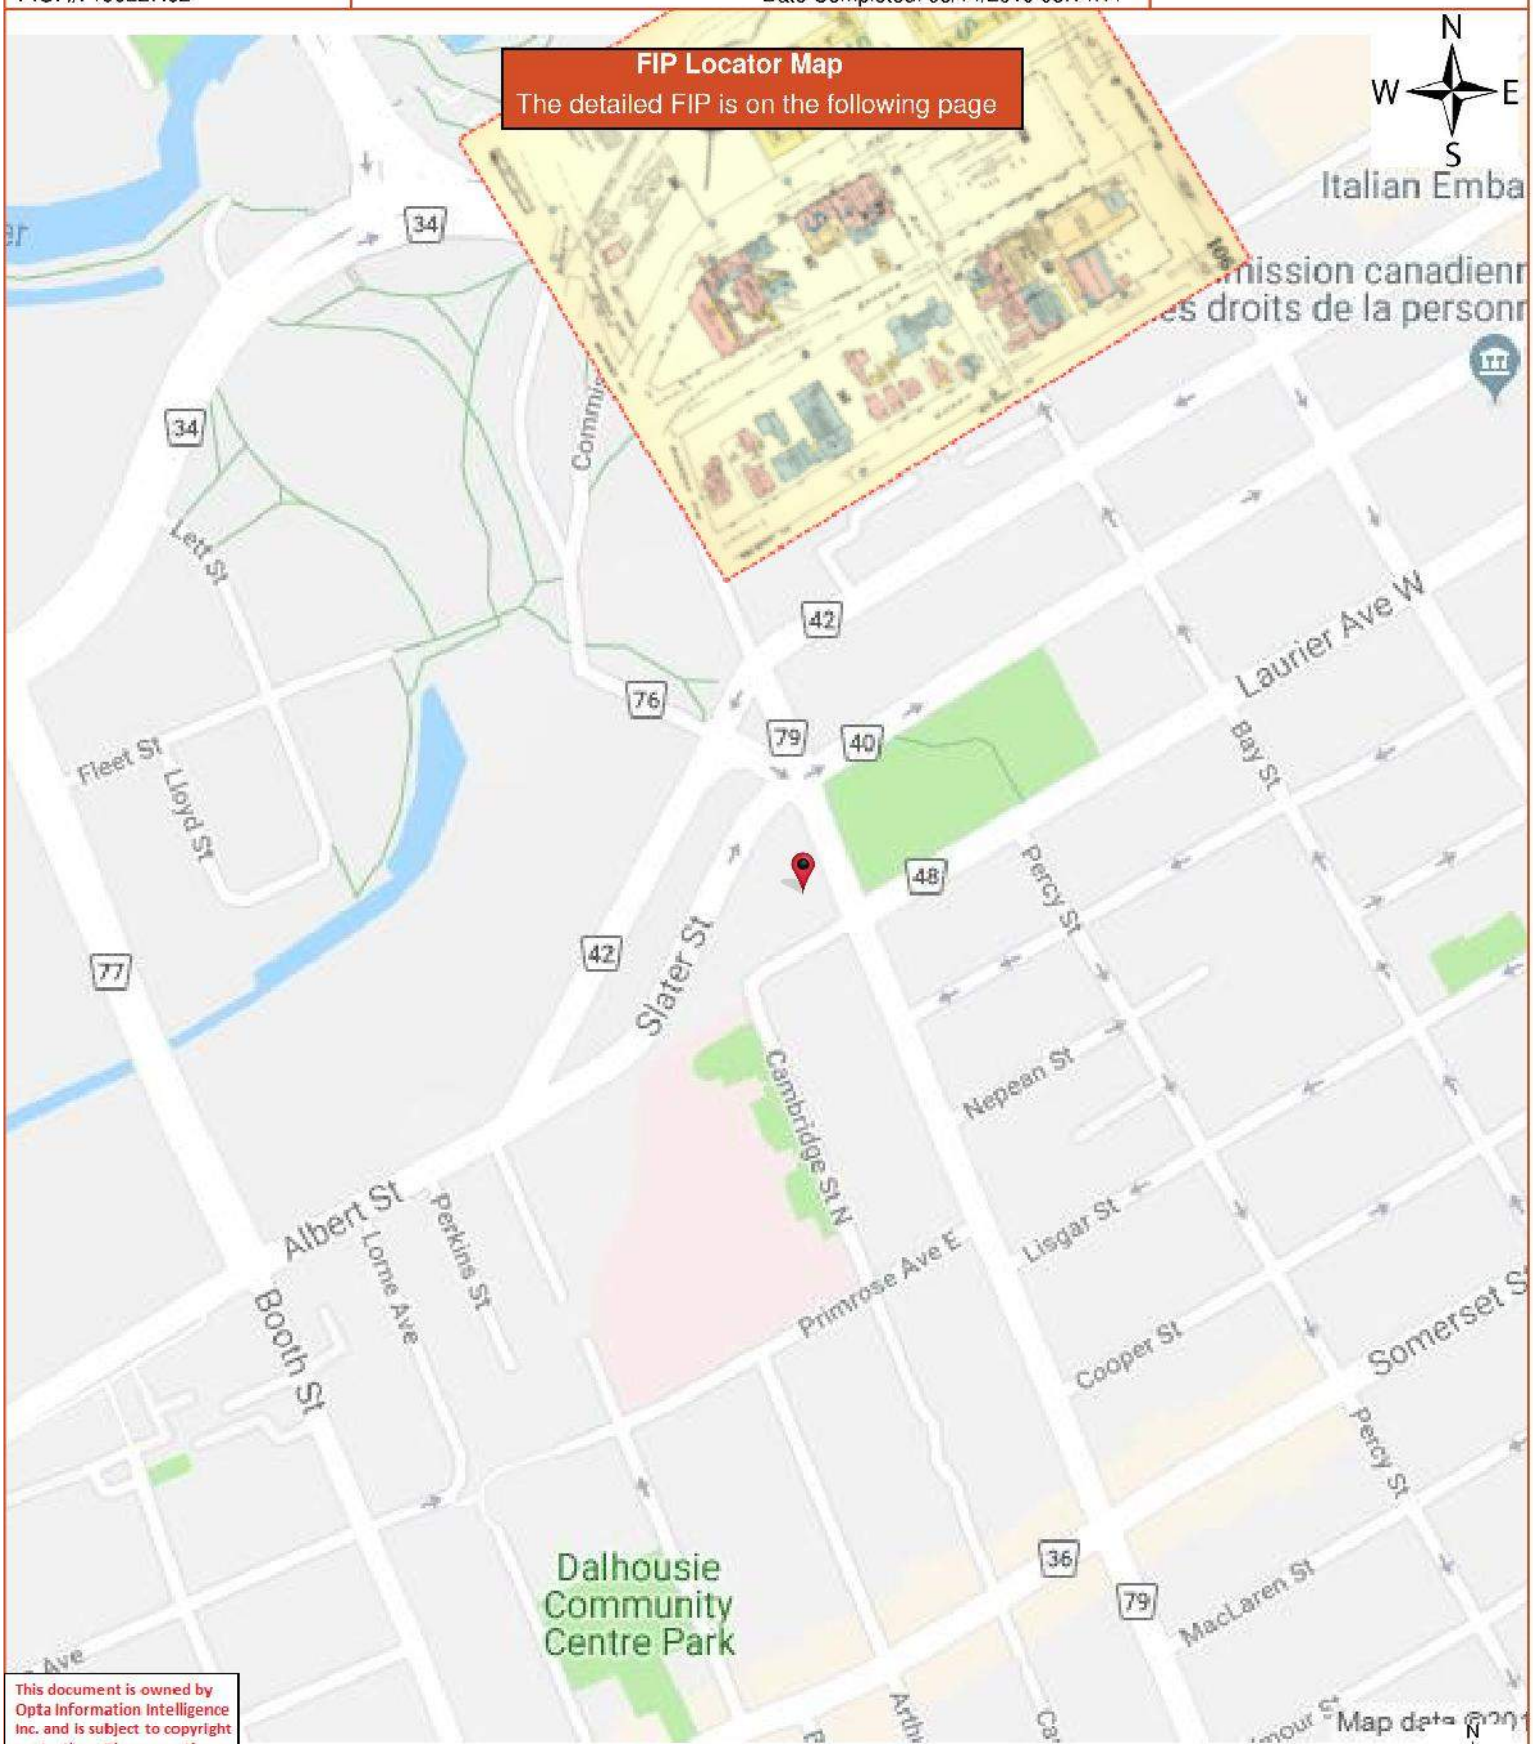

This document is owned by Opta Information Intelligence Inc. and is subject to copyright protection. Please see the full Terms and Conditions at the front of this document.

ENVIROSCAN Report

1963 Volume: Ottawa 1 Firemap: 106
Ottawa Volume 1 Plan: 1450 (1956)
Sheet: 106 (1963)

Requested by:
Eleanor Goolab
Date Completed: 05/14/2019 05:14:11

opta
OPTA INFORMATION INTELLIGENCE

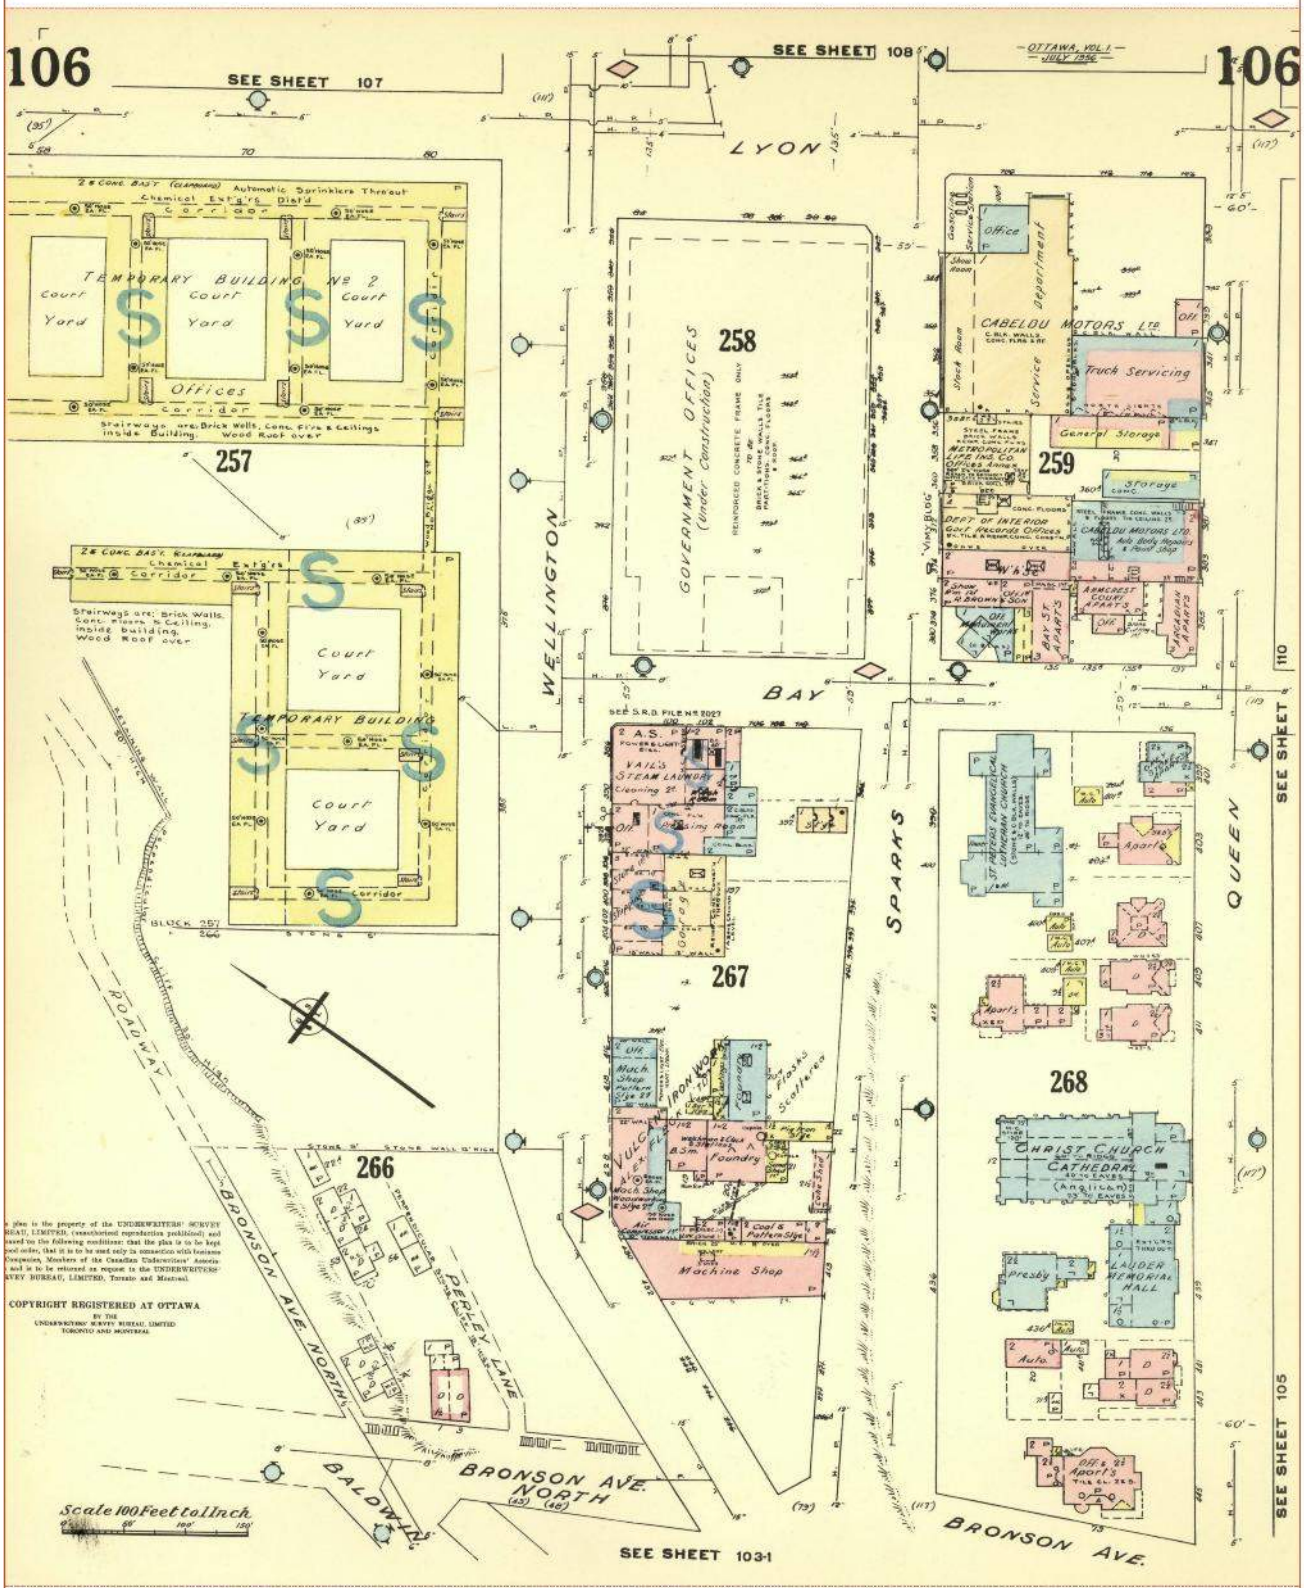

Project Name: Phase I Environmental Site Assessment
8443971 Canada Corp.
Project #: 20190507006
P.O. #: 190227.02

ENVIROSCAN Report

1963 Volume: Ottawa 1 Firemap: 110
Ottawa Volume 1 Plan: 1450 (1956)
Sheet: 110 (1963)

Requested by:
Eleanor Goolab
Date Completed: 05/14/2019 05:14:11

enviroscan
OPTA INFORMATION INTELLIGENCE

FIP Locator Map
The detailed FIP is on the following page

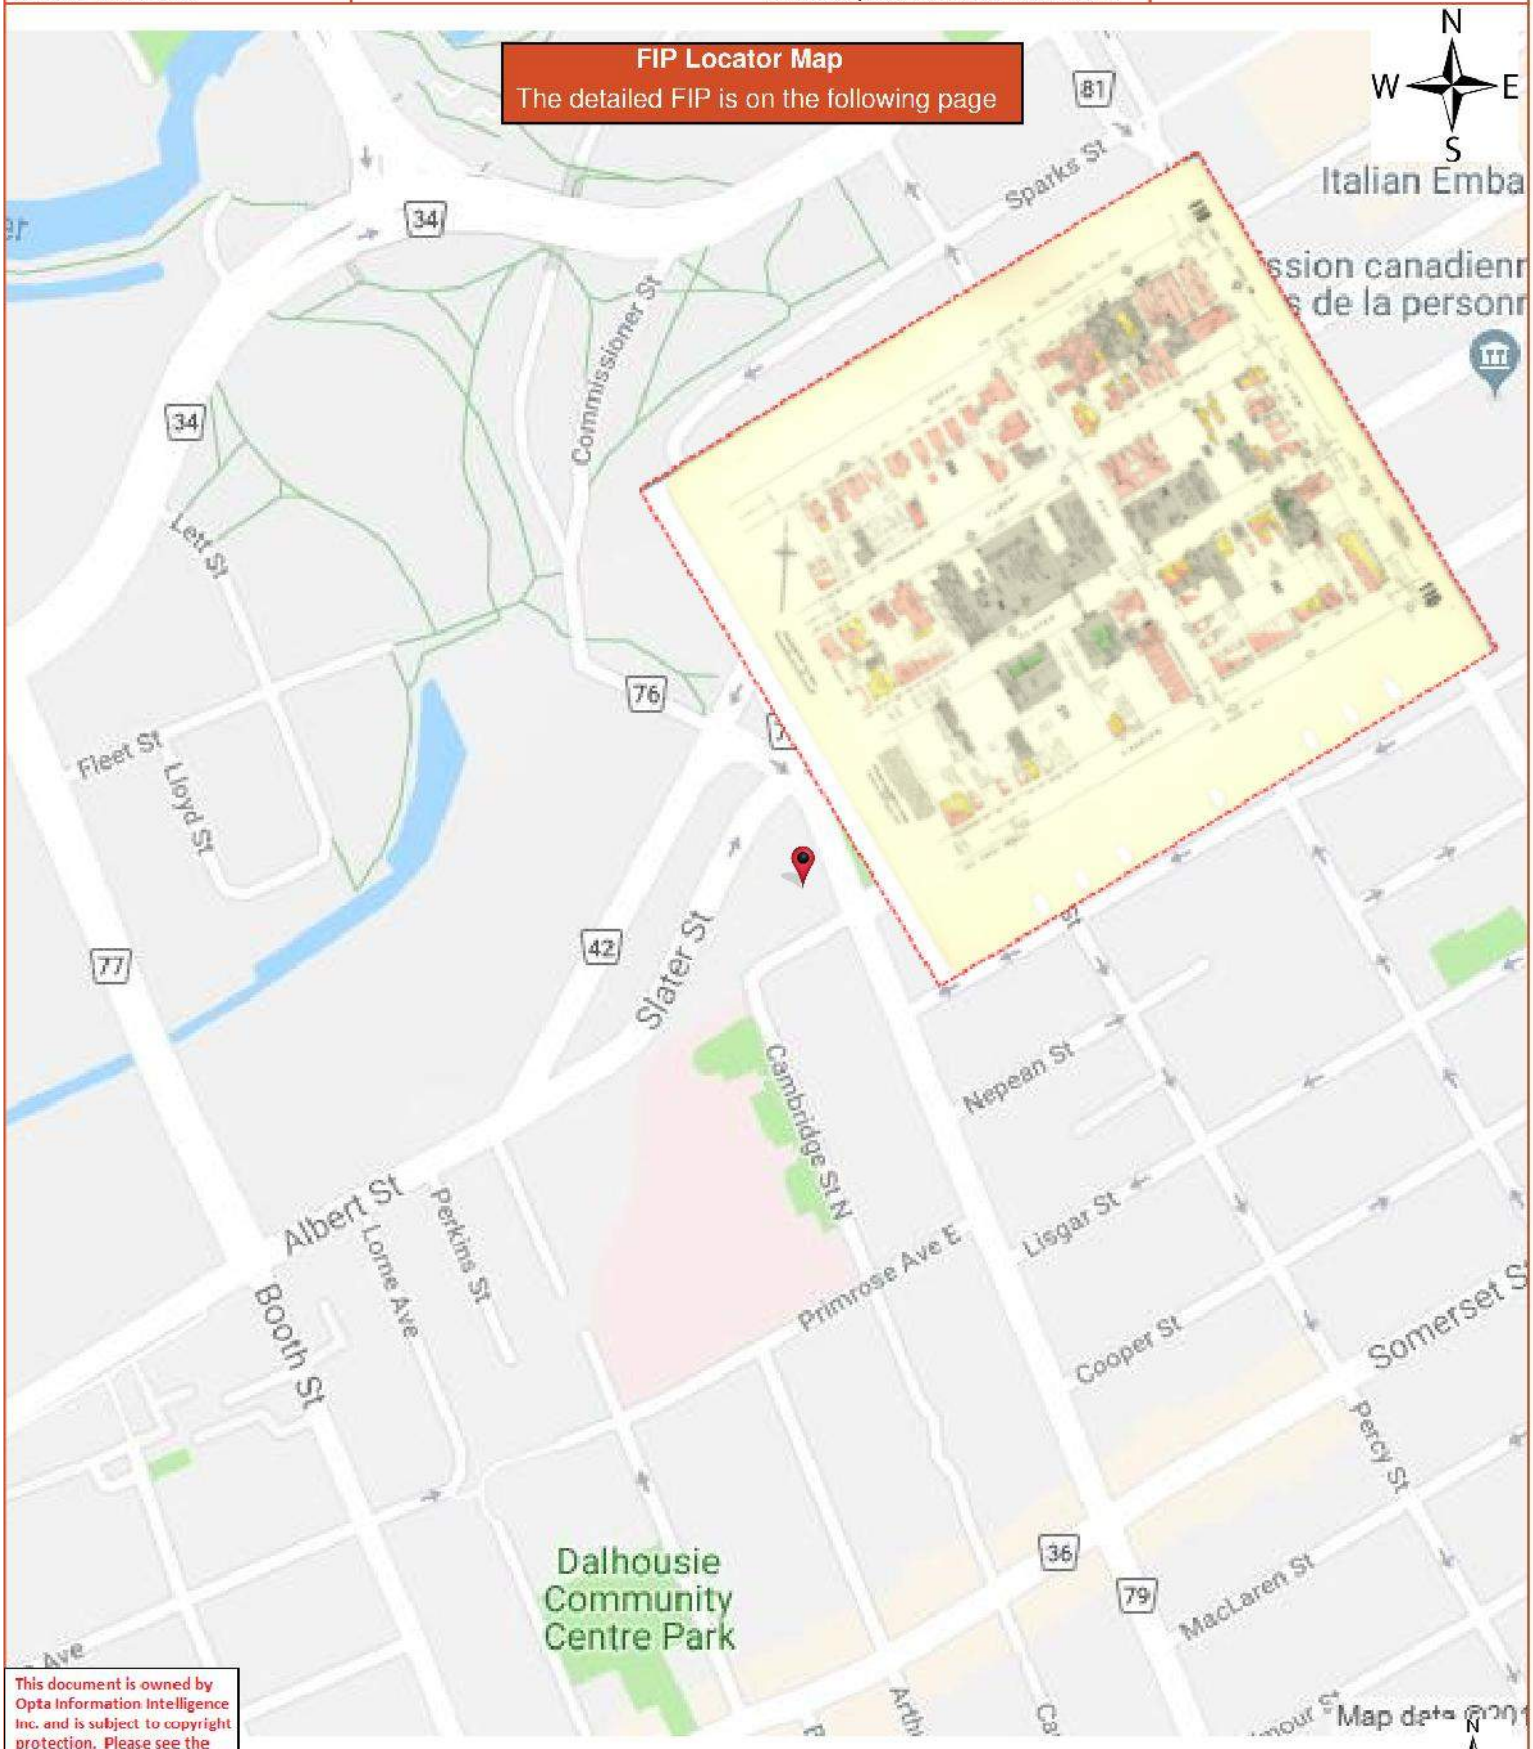

This document is owned by Opta Information Intelligence Inc. and is subject to copyright protection. Please see the full Terms and Conditions at the front of this document.

ENVIROSCAN Report

1963 Volume: Ottawa 1 Firemap: 110
Ottawa Volume 1 Plan: 1450 (1956)
Sheet: 110 (1963)

Requested by:
Eleanor Goolab
Date Completed: 05/14/2019 05:14:11

opta
OPTA INFORMATION INTELLIGENCE

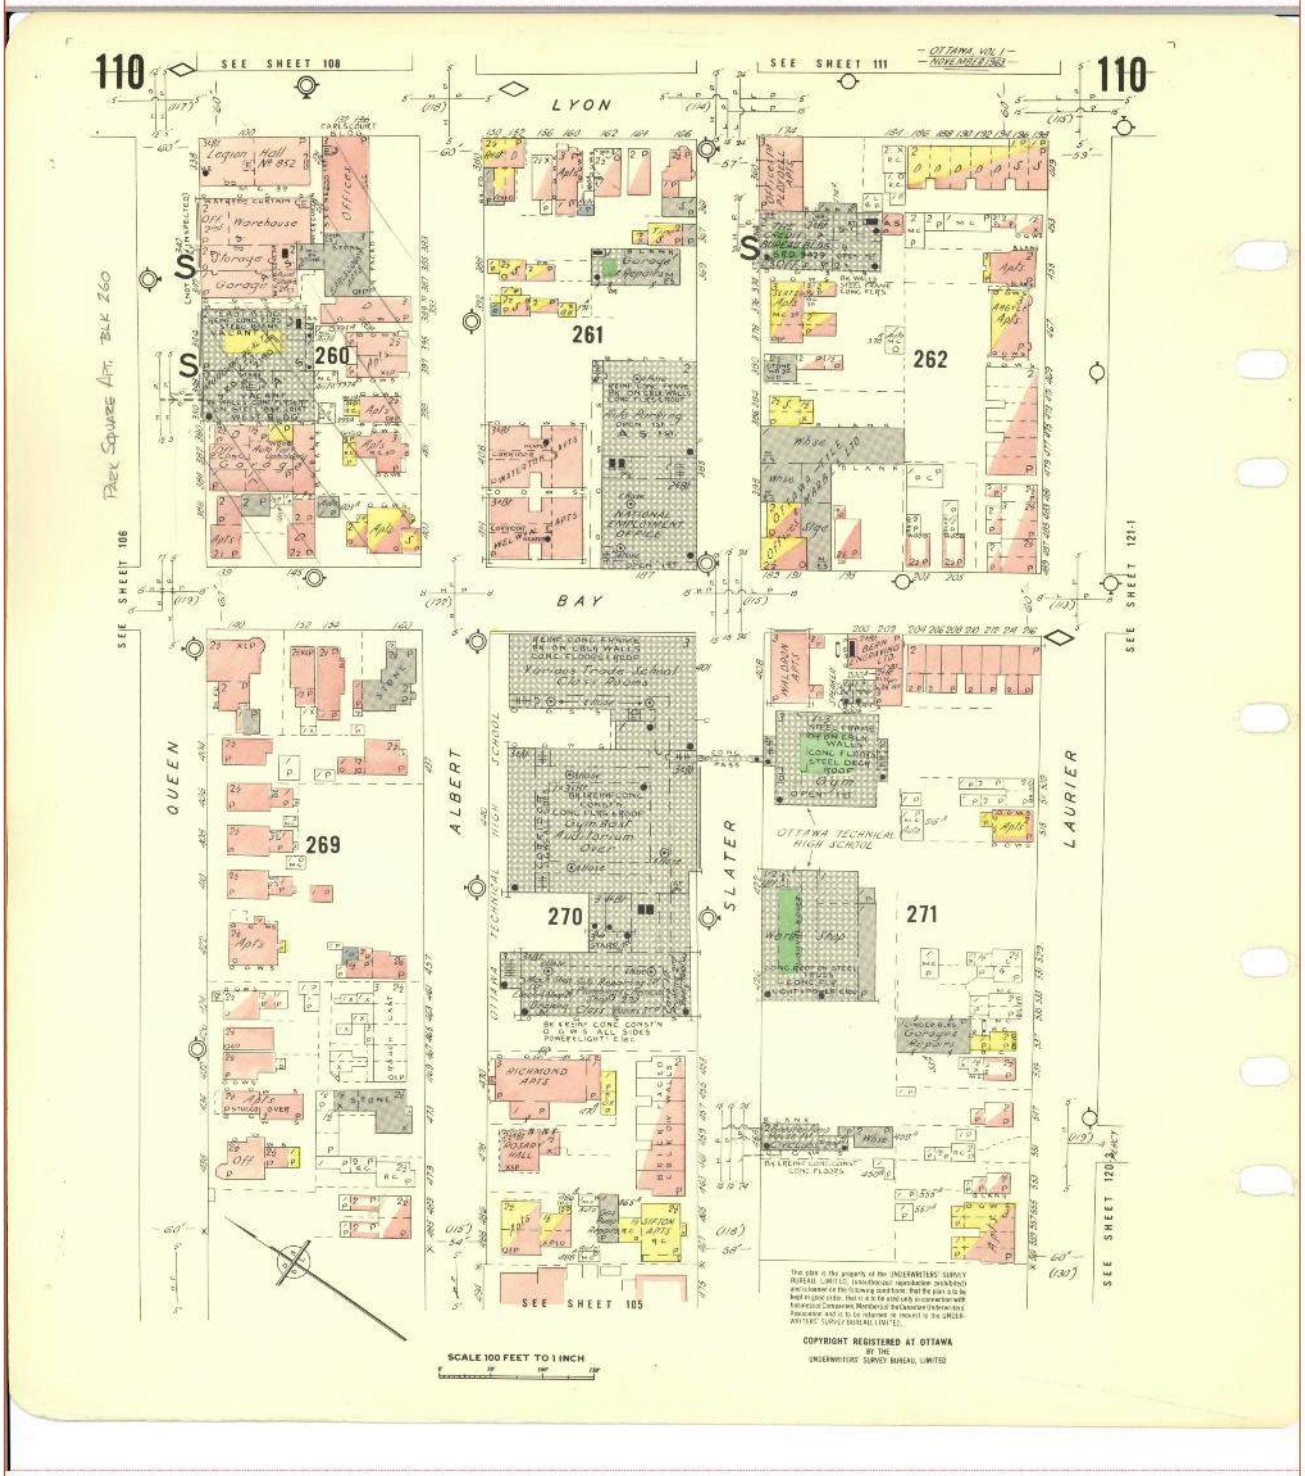

Project Name: Phase I Environmental Site Assessment
8443971 Canada Corp.
Project #: 20190507006
P.O. #: 190227.02

ENVIROSCAN Report

1963 Volume: Ottawa 1 Firemap: 103-1
Ottawa Volume 1 Plan: 1450 (1956)
Sheet: 103-1 (1963)

Requested by:
Eleanor Goolab
Date Completed: 05/14/2019 05:14:11

enviroscan
OPTA INFORMATION INTELLIGENCE

FIP Locator Map
The detailed FIP is on the following page

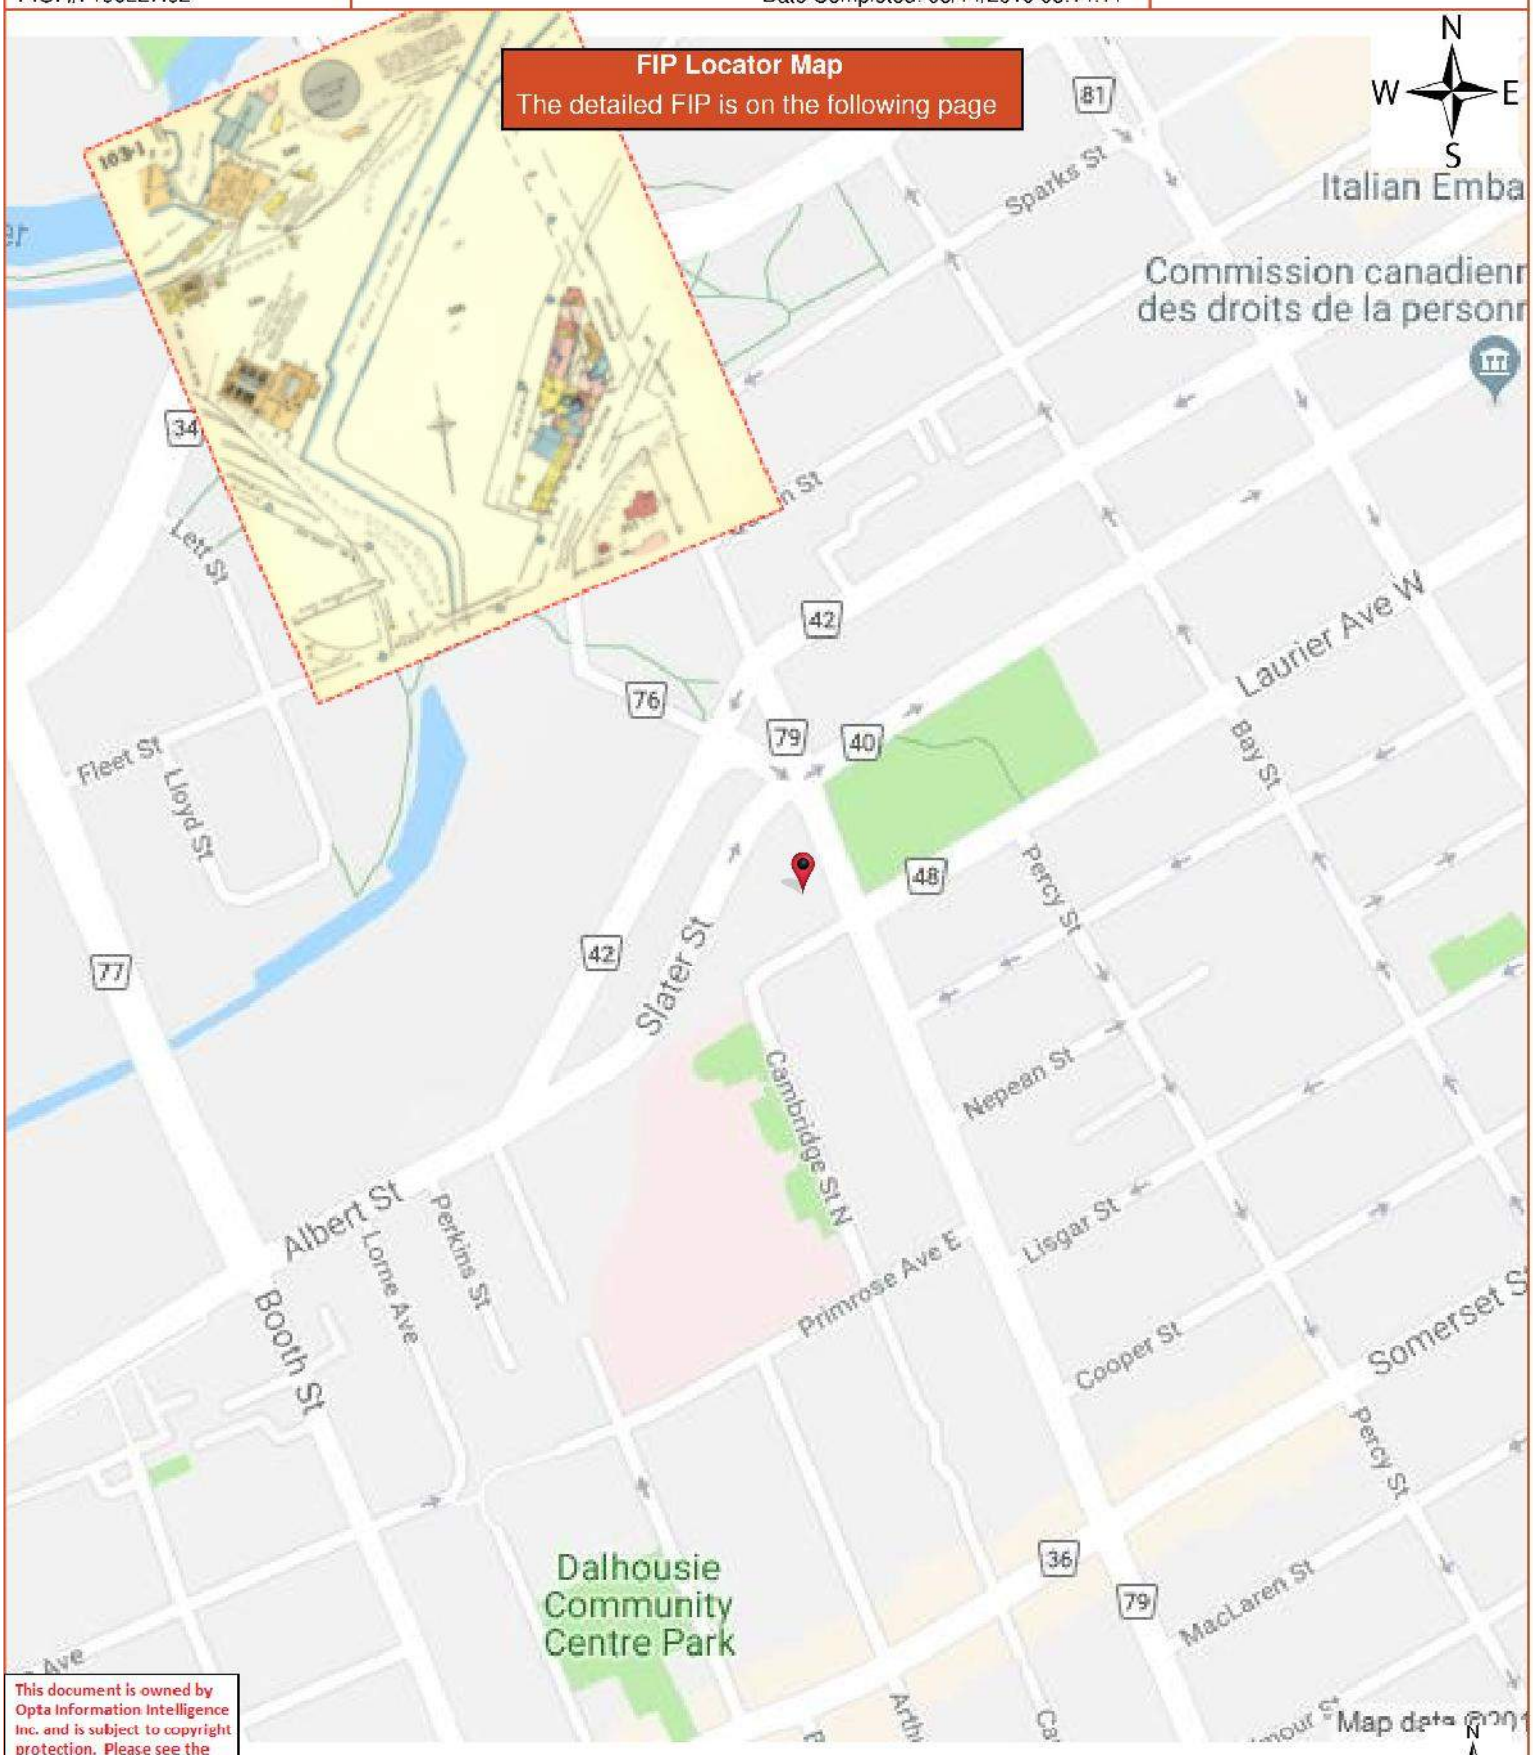

This document is owned by Opta Information Intelligence Inc. and is subject to copyright protection. Please see the full Terms and Conditions at the front of this document.

ENVIROSCAN Report

1963 Volume: Ottawa 1 Firemap: 103-1
Ottawa Volume 1 Plan: 1450 (1956)
Sheet: 103-1 (1963)

Requested by:
Eleanor Goolab
Date Completed: 05/14/2019 05:14:11

opta
OPTA INFORMATION INTELLIGENCE

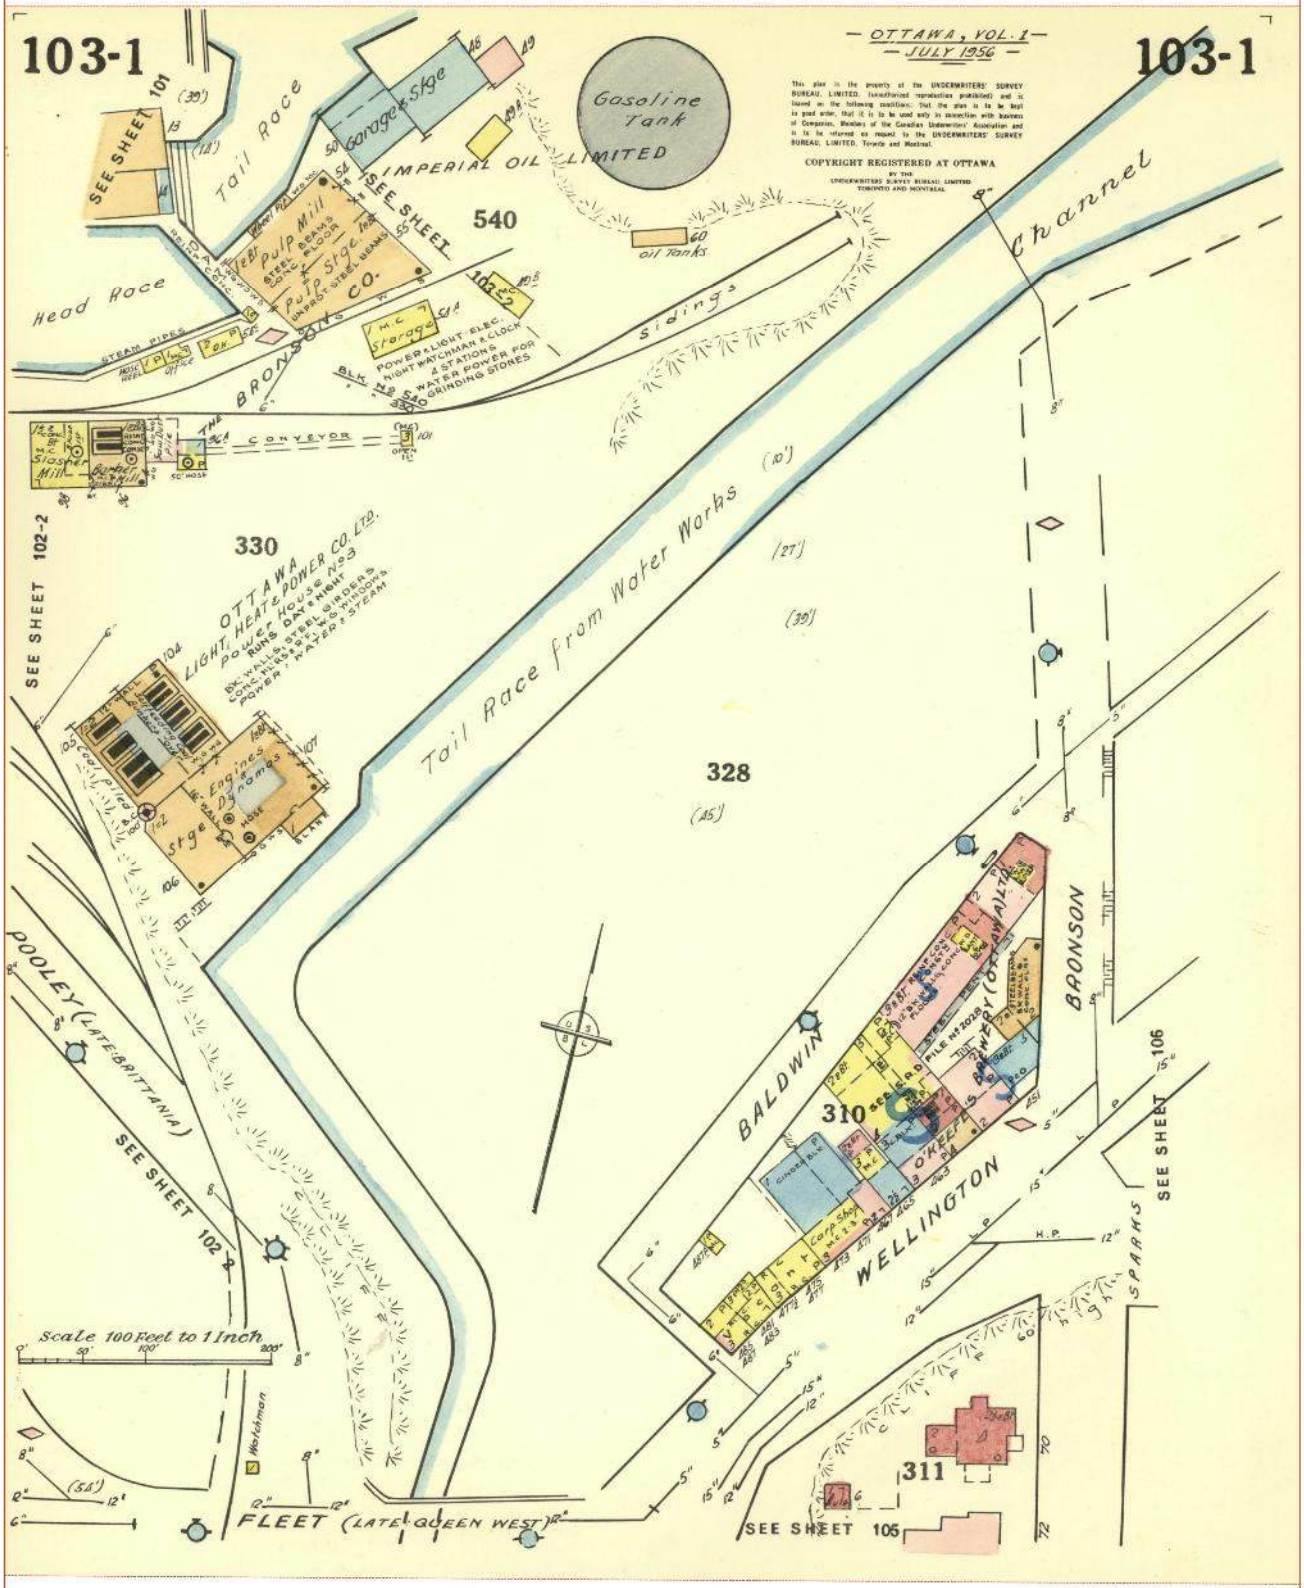

Project Name: Phase I Environmental Site Assessment
8443971 Canada Corp.
Project #: 20190507006
P.O. #: 190227.02

ENVIROSCAN Report

1963 Volume: Ottawa 1 Firemap: 120-1
Ottawa Volume 1 Plan: 1450 (1956)
Sheet: 120-1 (1963)

Requested by:
Eleanor Goolab
Date Completed: 05/14/2019 05:14:11

enviroscan
OPTA INFORMATION INTELLIGENCE

This document is owned by Opta Information Intelligence Inc. and is subject to copyright protection. Please see the full Terms and Conditions at the front of this document.

FIP Locator Map
The detailed FIP is on the following page

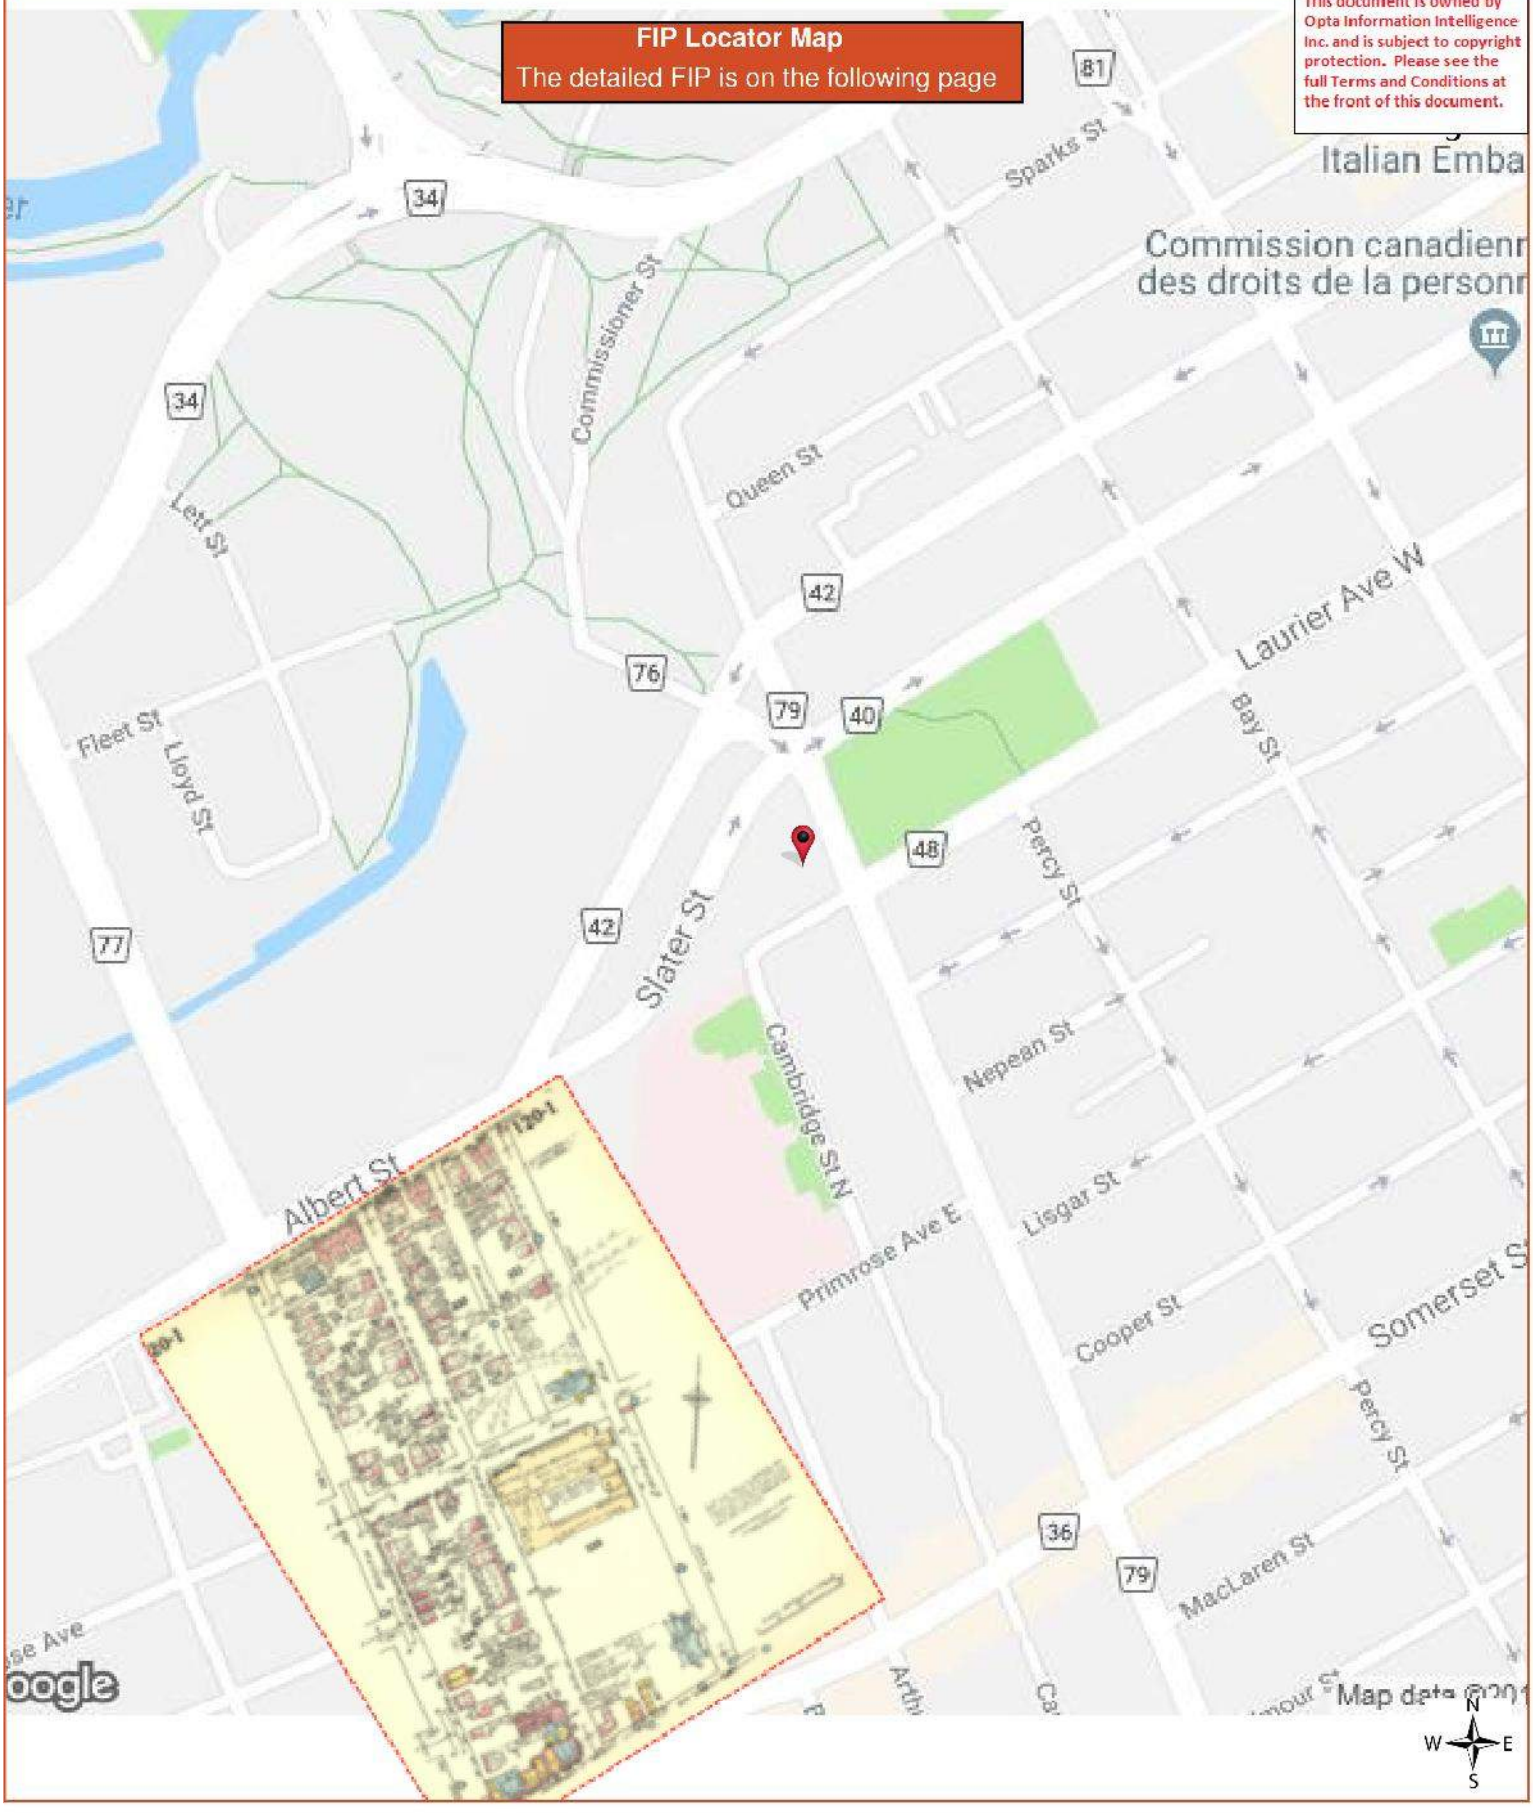

ENVIROSCAN Report

1963 Volume: Ottawa 1 Firemap: 120-1
Ottawa Volume 1 Plan: 1450 (1956)
Sheet: 120-1 (1963)

Requested by:
Eleanor Goolab
Date Completed: 05/14/2019 05:14:11

opta
OPTA INFORMATION INTELLIGENCE

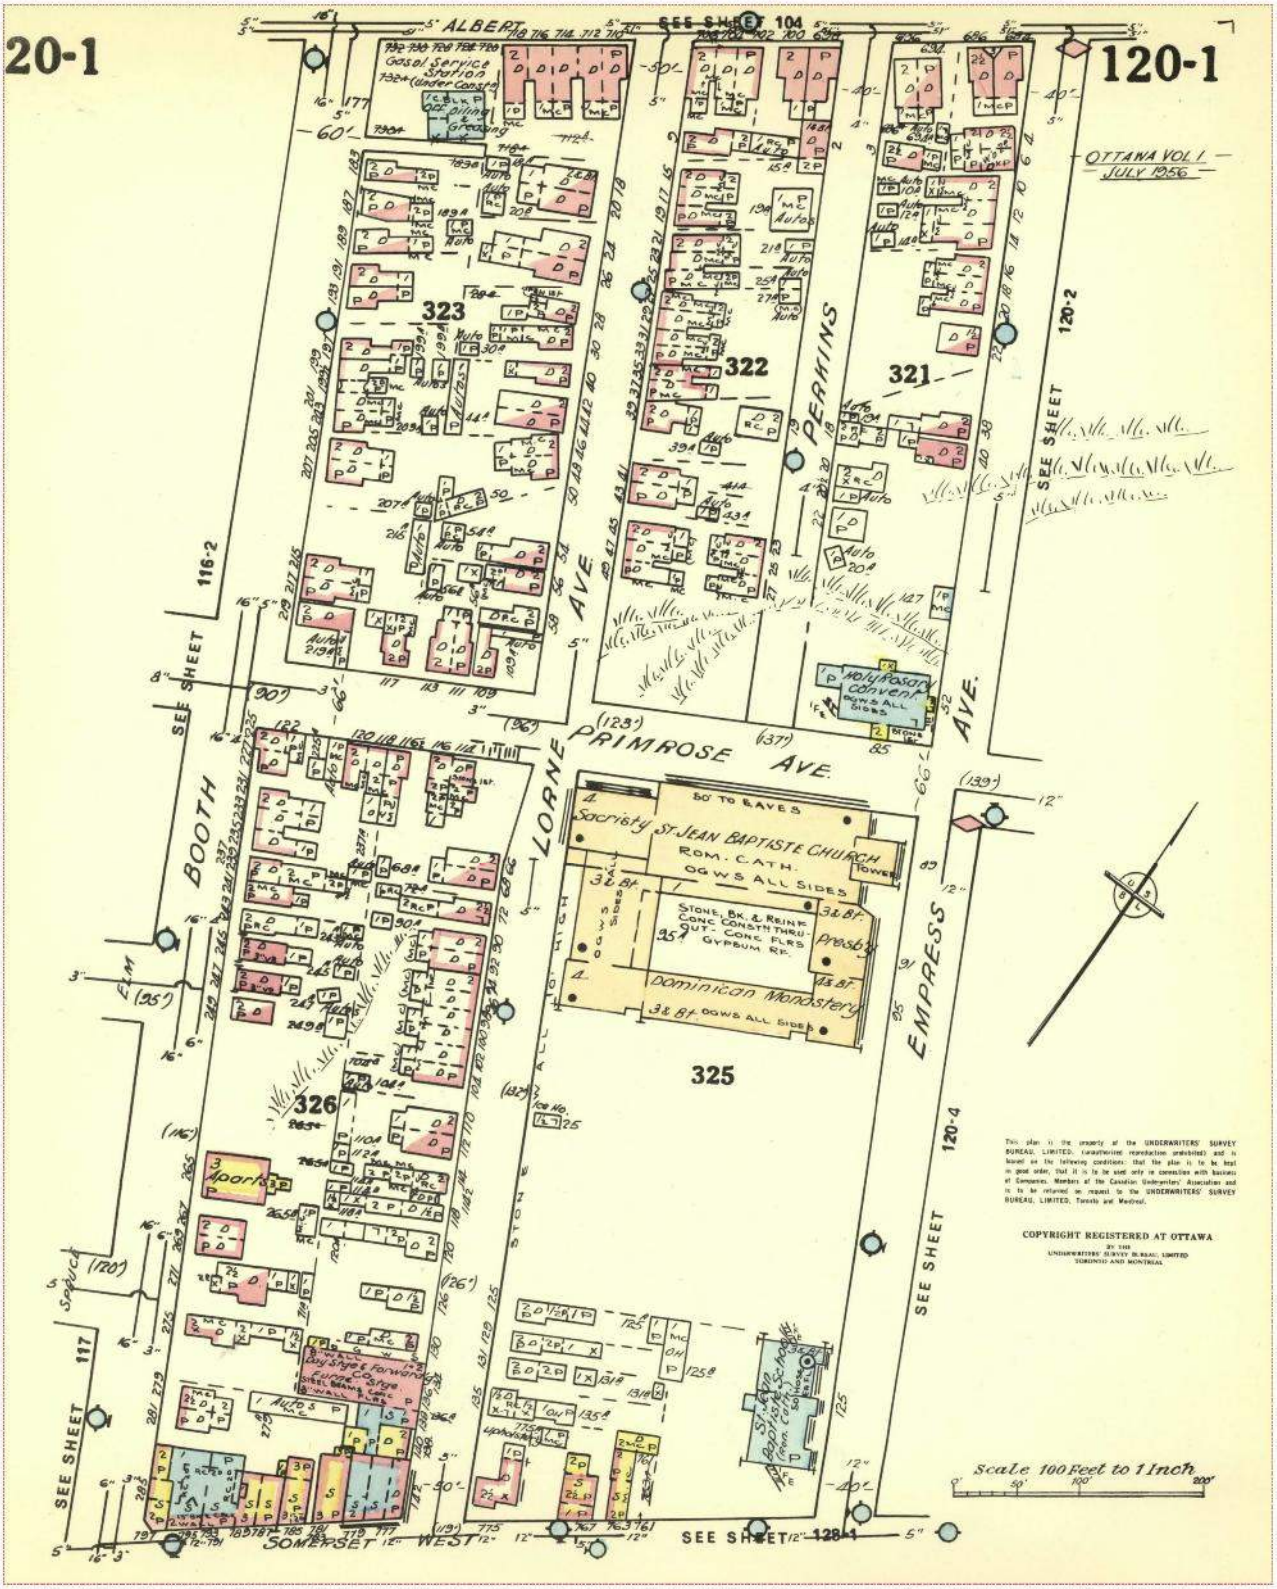

Project Name: Phase I Environmental Site Assessment
8443971 Canada Corp.
Project #: 20190507006
P.O. #: 190227.02

ENVIROSCAN Report

1963 Volume: Ottawa 1 Firemap: 120-2
Ottawa Volume 1 Plan: 1450 (1956)
Sheet: 120-2 (1963)

Requested by:
Eleanor Goolab
Date Completed: 05/14/2019 05:14:11

enviroscan
OPTA INFORMATION INTELLIGENCE

This document is owned by Opta Information Intelligence Inc. and is subject to copyright protection. Please see the full Terms and Conditions at the front of this document.

FIP Locator Map
The detailed FIP is on the following page

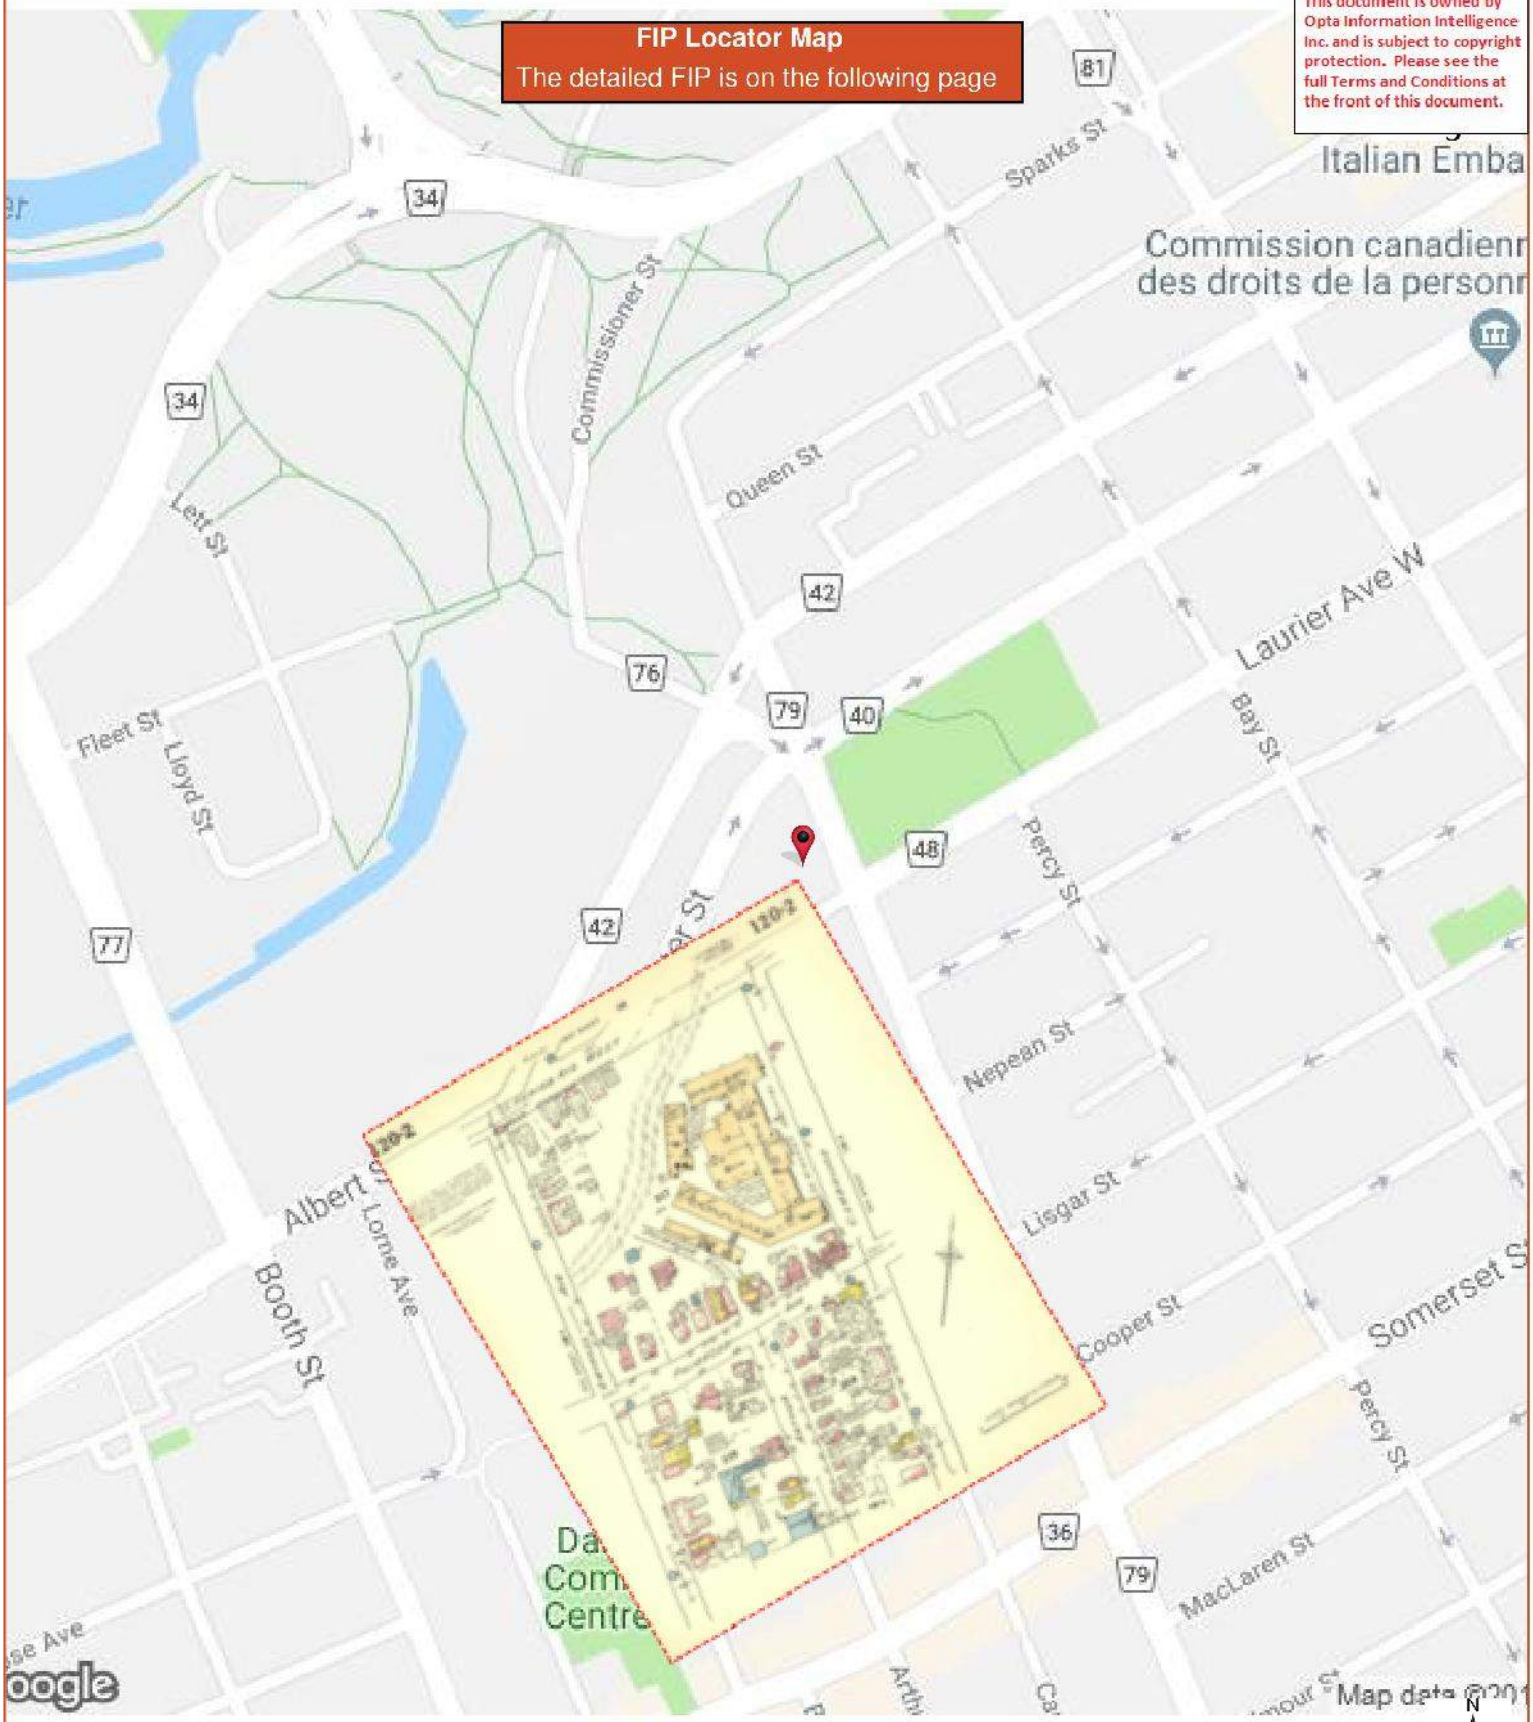

ENVIROSCAN Report

1963 Volume: Ottawa 1 Firemap: 120-2
Ottawa Volume 1 Plan: 1450 (1956)
Sheet: 120-2 (1963)

Requested by:
Eleanor Goolab
Date Completed: 05/14/2019 05:14:11

opta
OPTA INFORMATION INTELLIGENCE

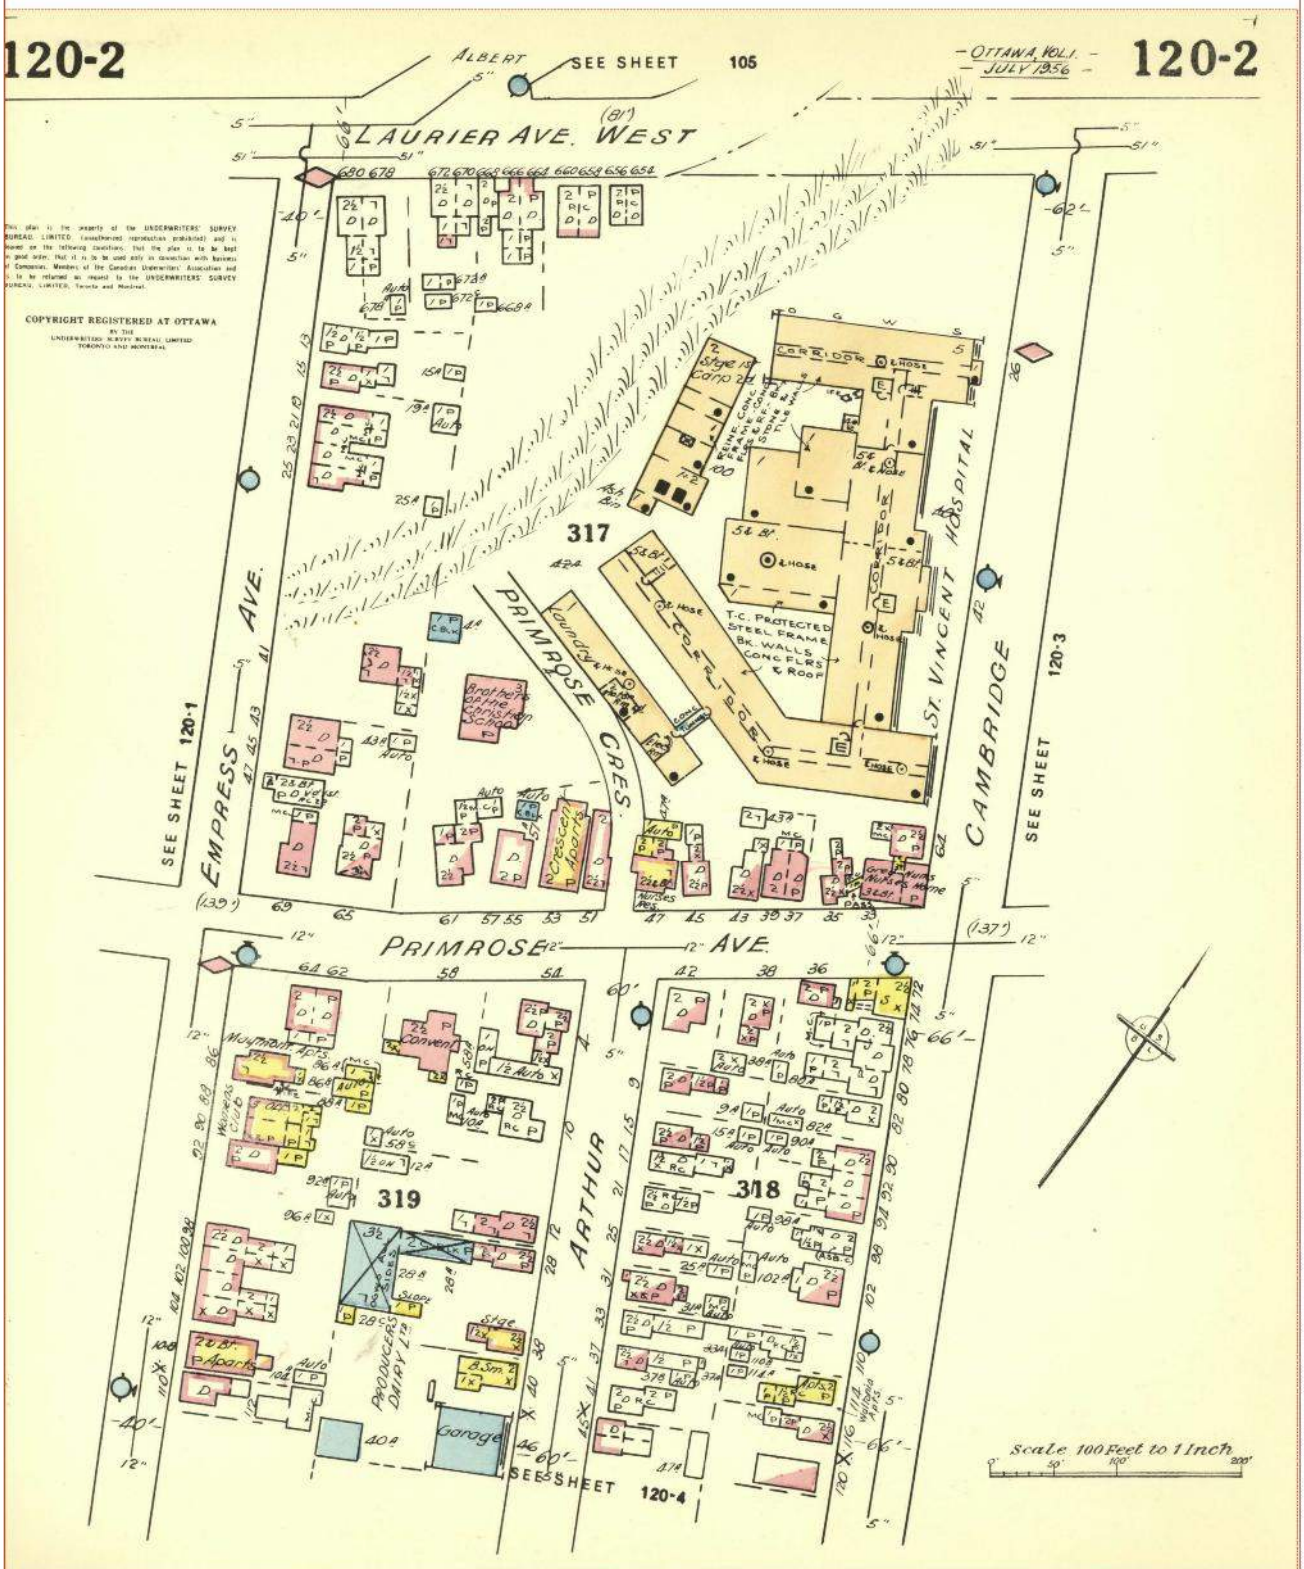

Project Name: Phase I Environmental Site Assessment
8443971 Canada Corp.
Project #: 20190507006
P.O. #: 190227.02

ENVIROSCAN Report

1963 Volume: Ottawa 1 Firemap: 120-3
Ottawa Volume 1 Plan: 1450 (1956)
Sheet: 120-3 (1963)

Requested by:
Eleanor Goolab
Date Completed: 05/14/2019 05:14:11

enviroscan
OPTA INFORMATION INTELLIGENCE

This document is owned by Opta Information Intelligence Inc. and is subject to copyright protection. Please see the full Terms and Conditions at the front of this document.

FIP Locator Map
The detailed FIP is on the following page

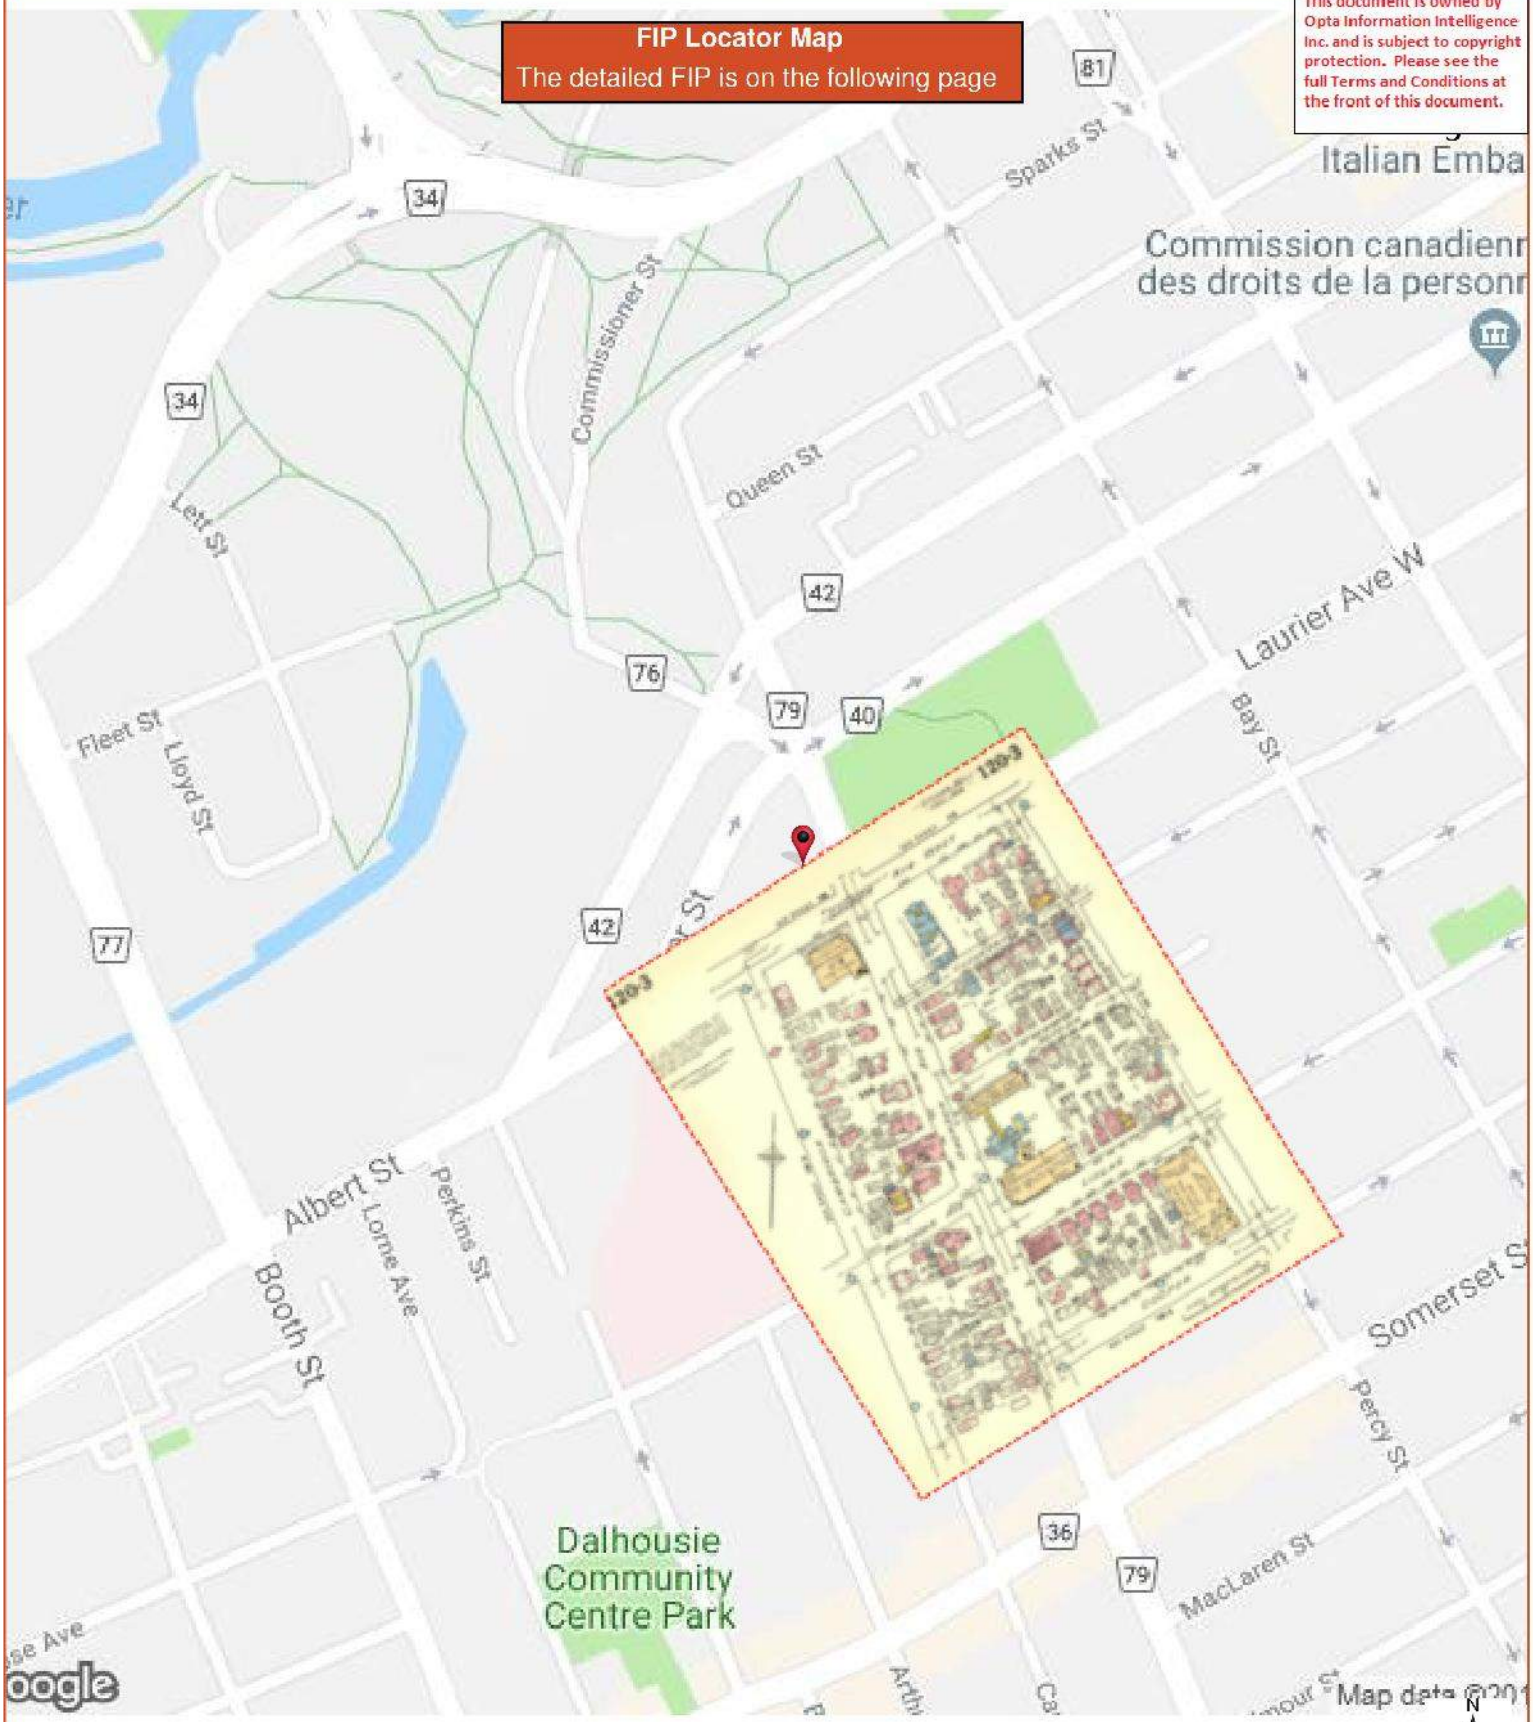

ENVIROSCAN Report

1963 Volume: Ottawa 1 Firemap: 120-3
Ottawa Volume 1 Plan: 1450 (1956)
Sheet: 120-3 (1963)

Requested by:
Eleanor Goolab
Date Completed: 05/14/2019 05:14:11

opta
OPTA INFORMATION INTELLIGENCE

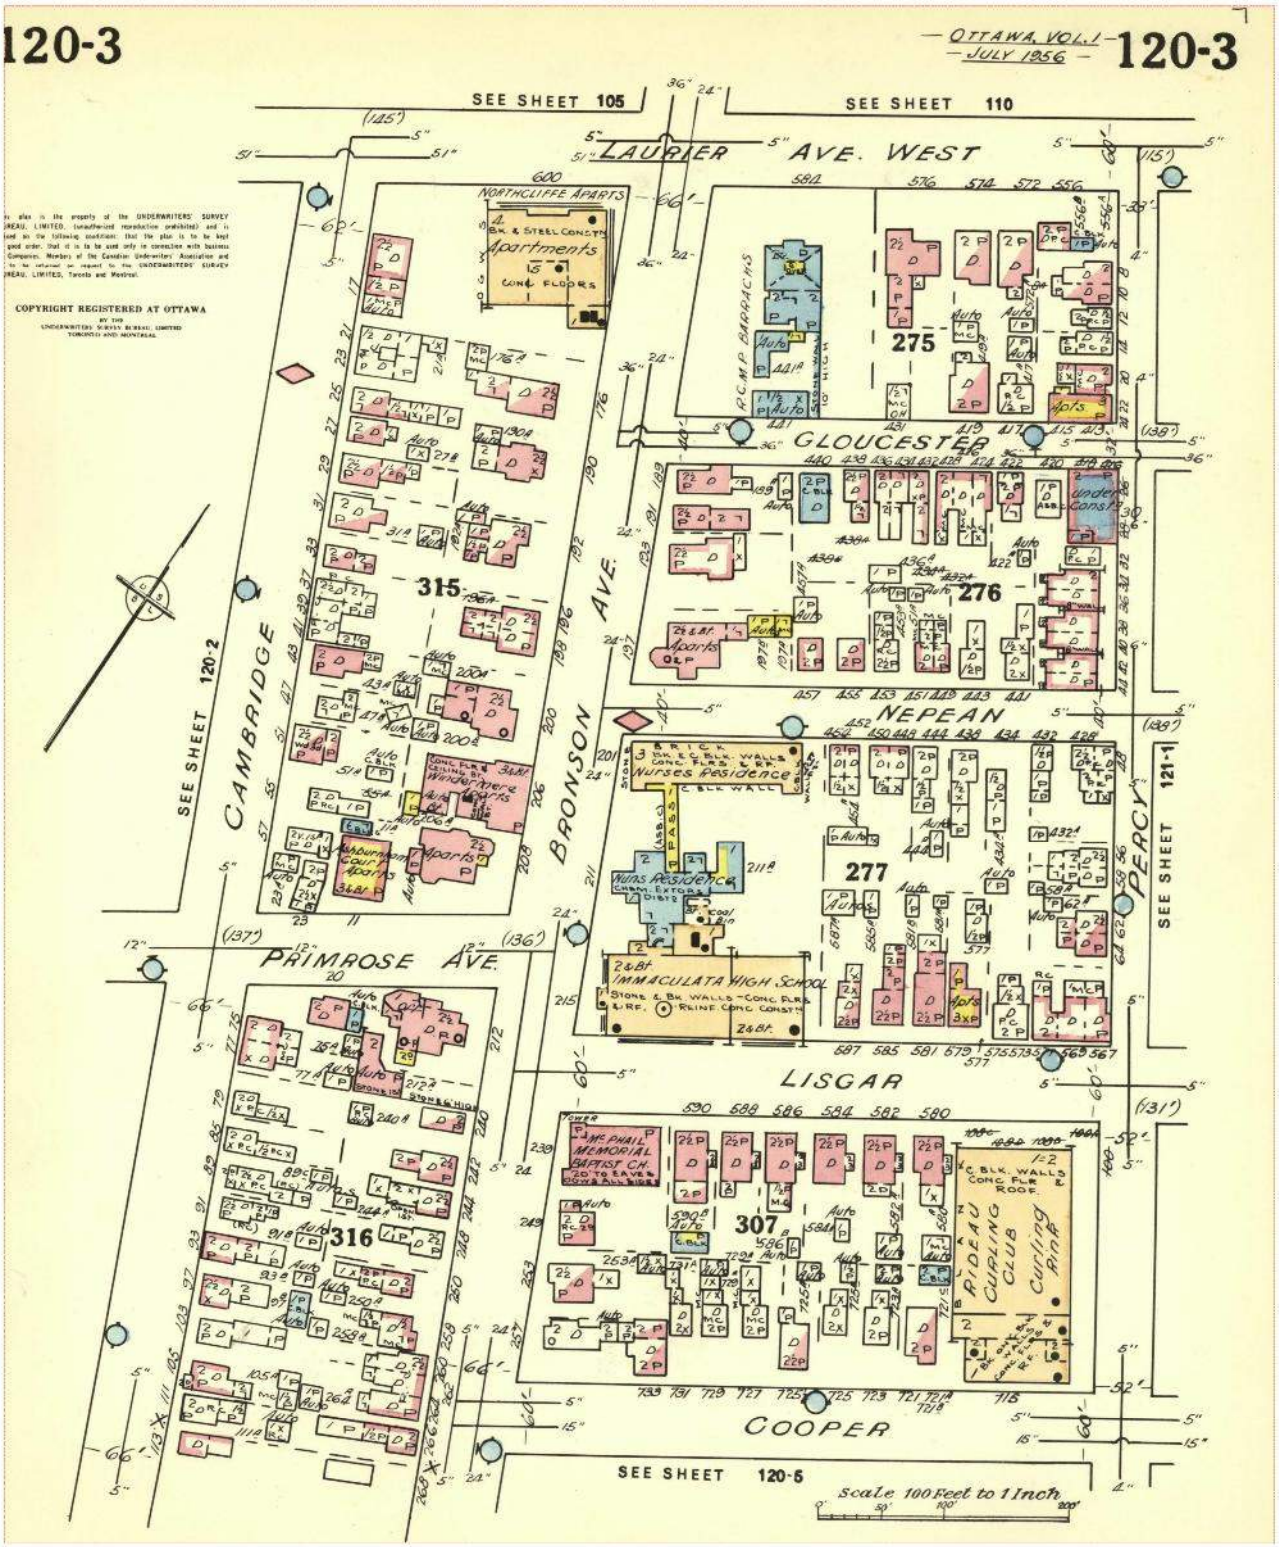

Project Name: Phase I Environmental Site Assessment
8443971 Canada Corp.
Project #: 20190507006
P.O. #: 190227.02

ENVIROSCAN Report

1963 Volume: Ottawa 1 Firemap: 121-1
Ottawa Volume 1 Plan: 1450 (1956)
Sheet: 121-1 (1963)

Requested by:
Eleanor Goolab
Date Completed: 05/14/2019 05:14:11

enviroscan
OPTA INFORMATION INTELLIGENCE

FIP Locator Map
The detailed FIP is on the following page

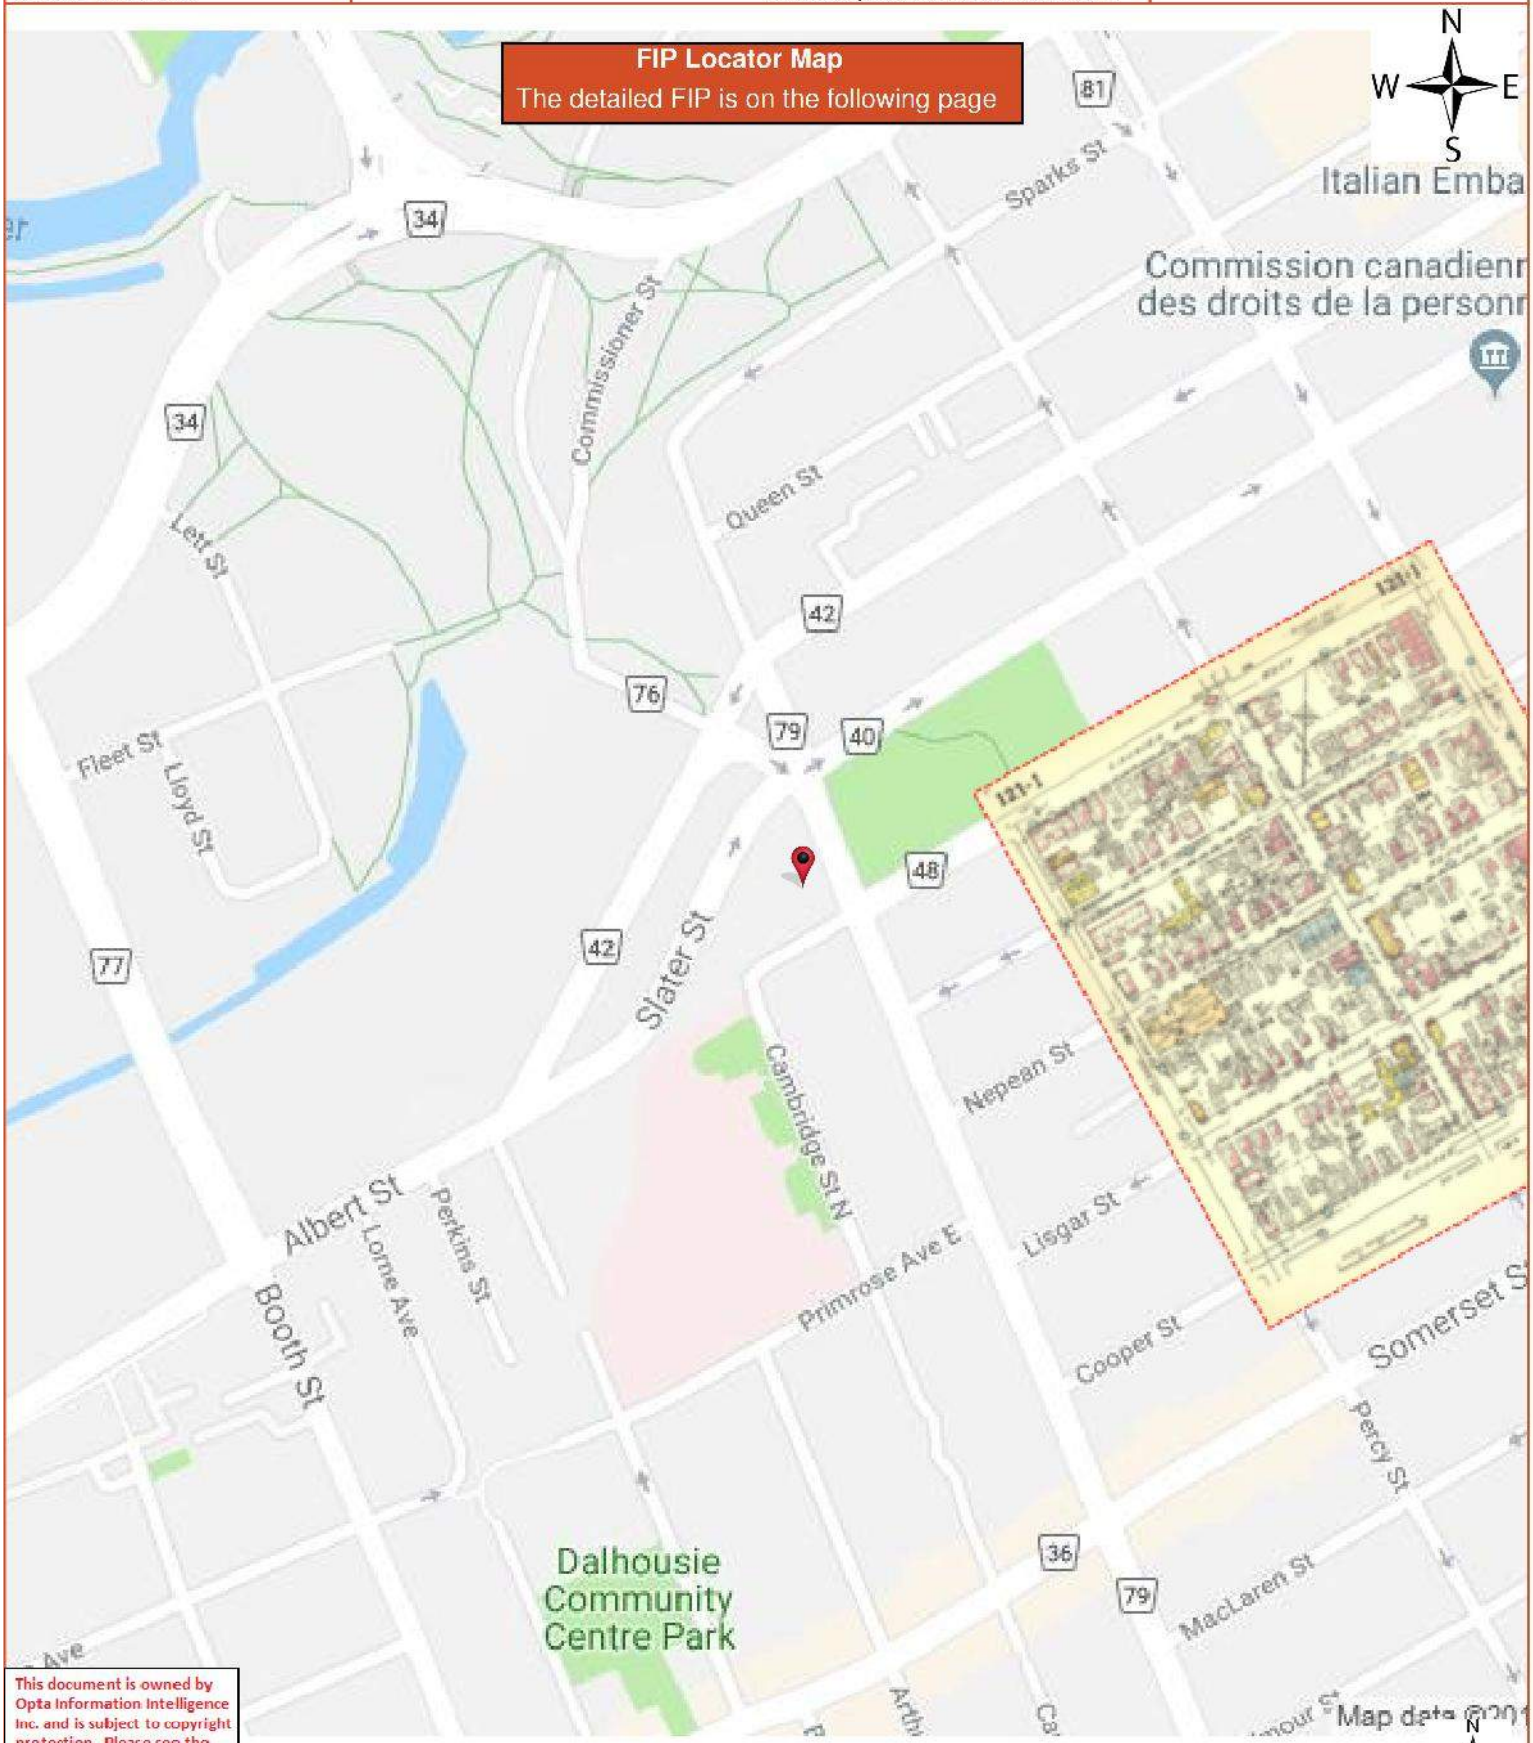

This document is owned by Opta Information Intelligence Inc. and is subject to copyright protection. Please see the full Terms and Conditions at the front of this document.

ENVIROSCAN Report

1963 Volume: Ottawa 1 Firemap: 121-1
Ottawa Volume 1 Plan: 1450 (1956)
Sheet: 121-1 (1963)

Requested by:
Eleanor Goolab
Date Completed: 05/14/2019 05:14:11

opta
OPTA INFORMATION INTELLIGENCE

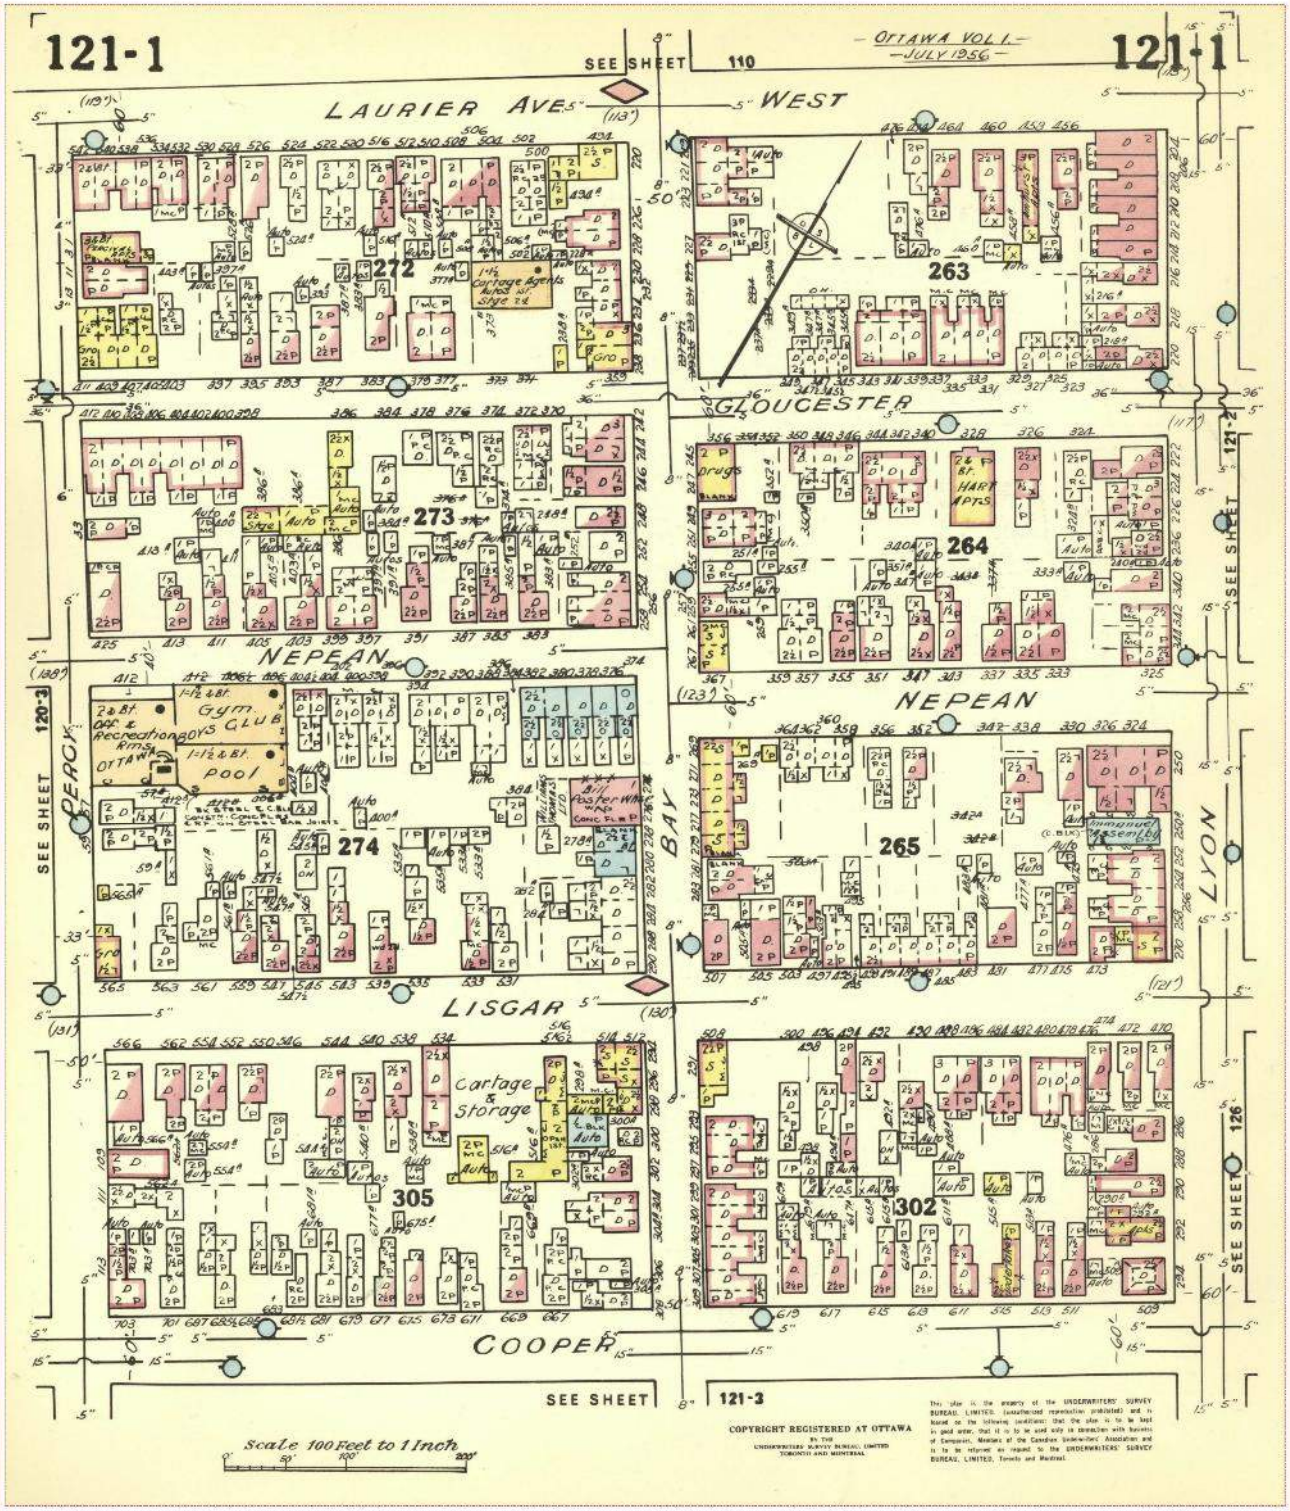

Project Name: Phase I Environmental Site Assessment
8443971 Canada Corp.
Project #: 20190507006
P.O. #: 190227.02

ENVIROSCAN Report

1948 Volume: Ottawa Firemap: 105
Ottawa Plan: 2991 (1925)
Sheet: 105 (1948)

Requested by:
Eleanor Goolab
Date Completed: 05/14/2019 05:14:11

enviroscan
OPTA INFORMATION INTELLIGENCE

FIP Locator Map
The detailed FIP is on the following page

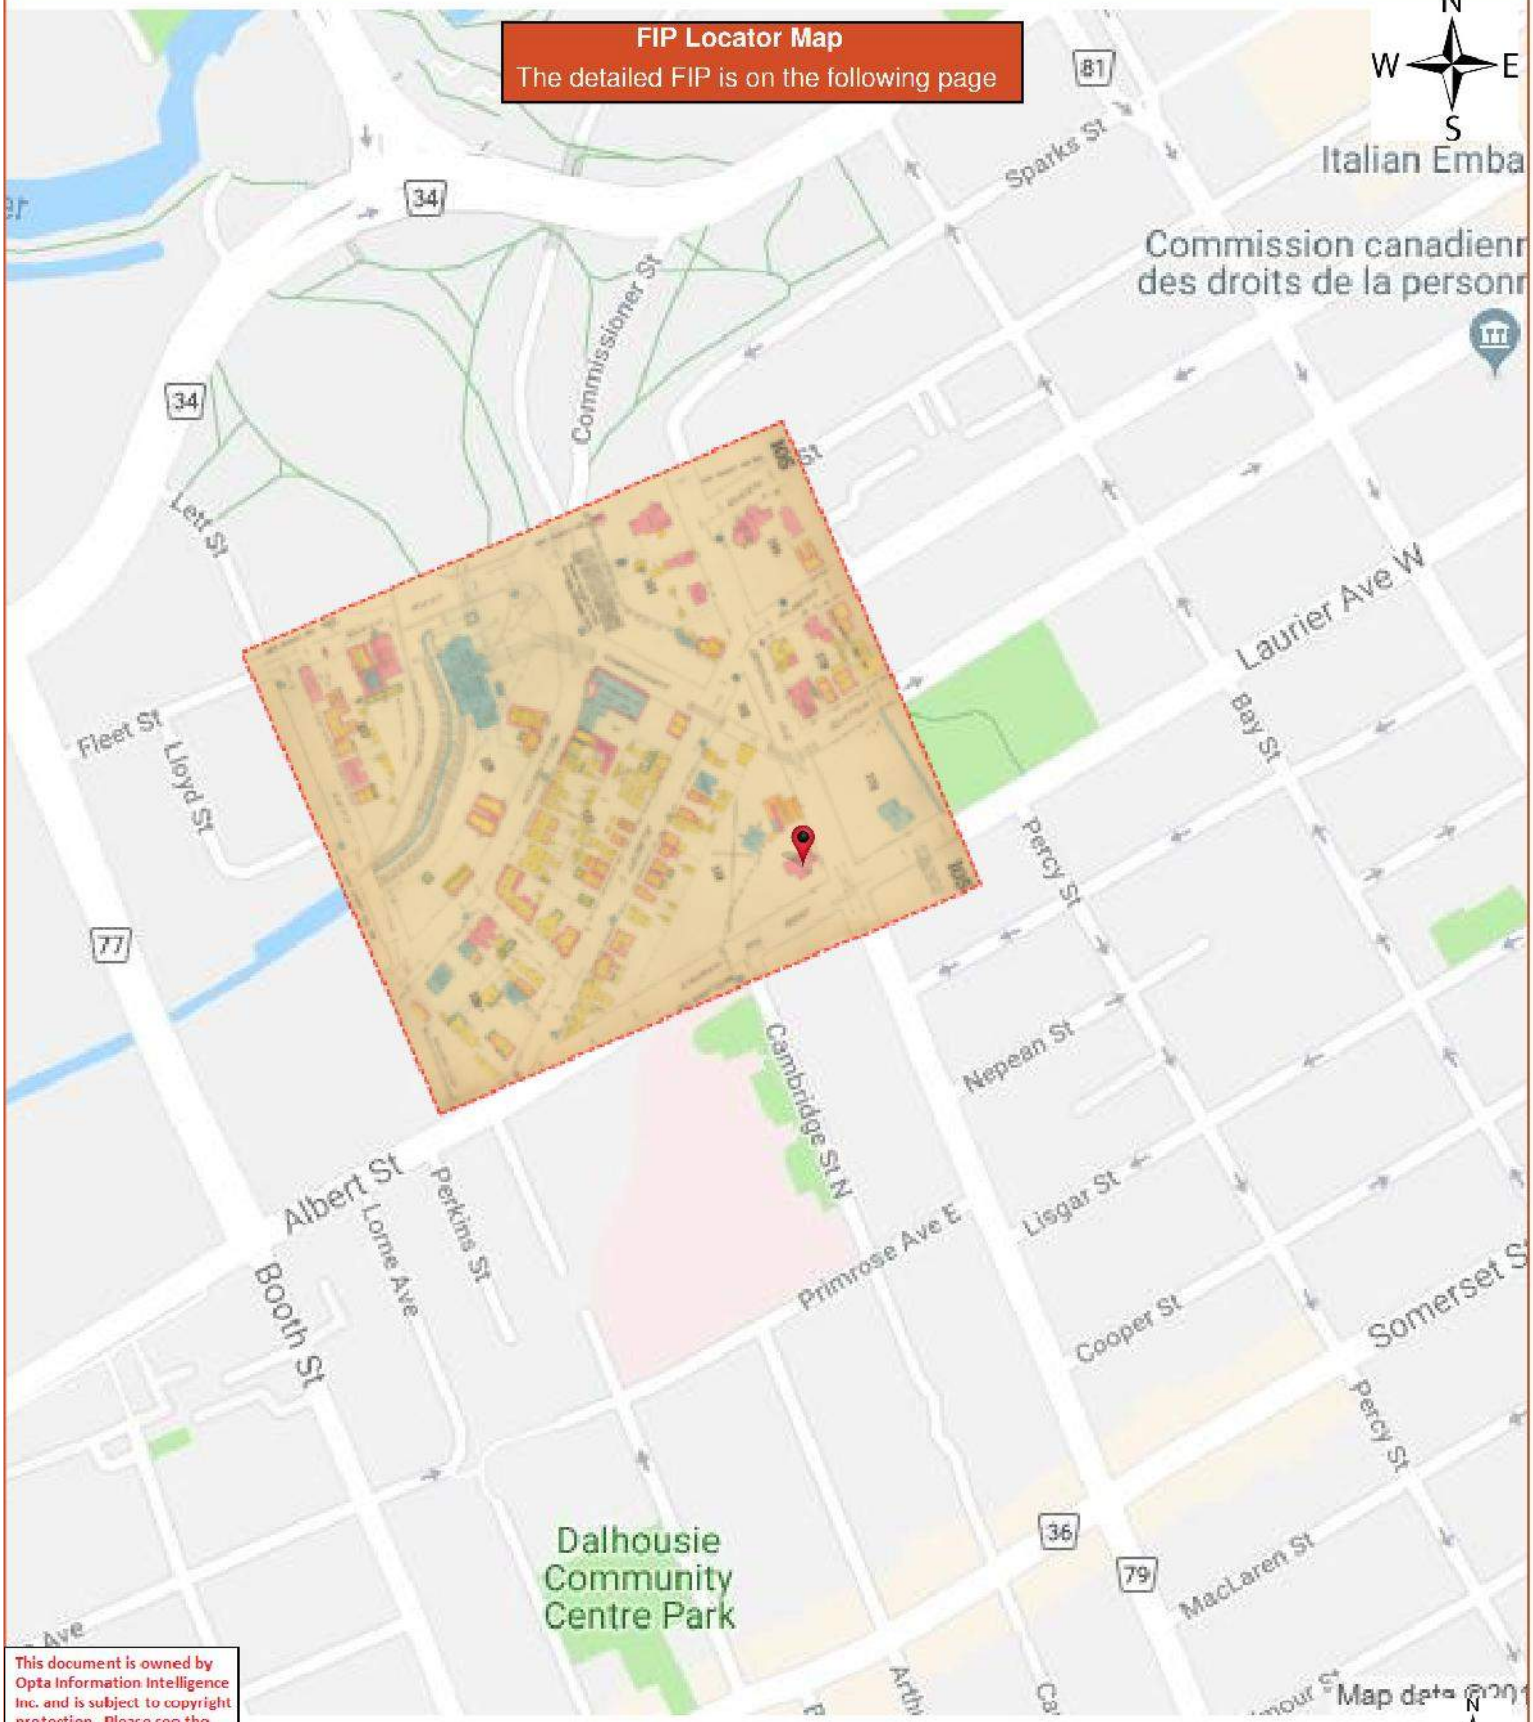

This document is owned by Opta Information Intelligence Inc. and is subject to copyright protection. Please see the full Terms and Conditions at the front of this document.

ENVIROSCAN Report

1948 Volume: Ottawa Firemap: 105
Ottawa Plan: 2991 (1925)
Sheet: 105 (1948)

Requested by:
Eleanor Goolab
Date Completed: 05/14/2019 05:14:11

opta
OPTA INFORMATION INTELLIGENCE

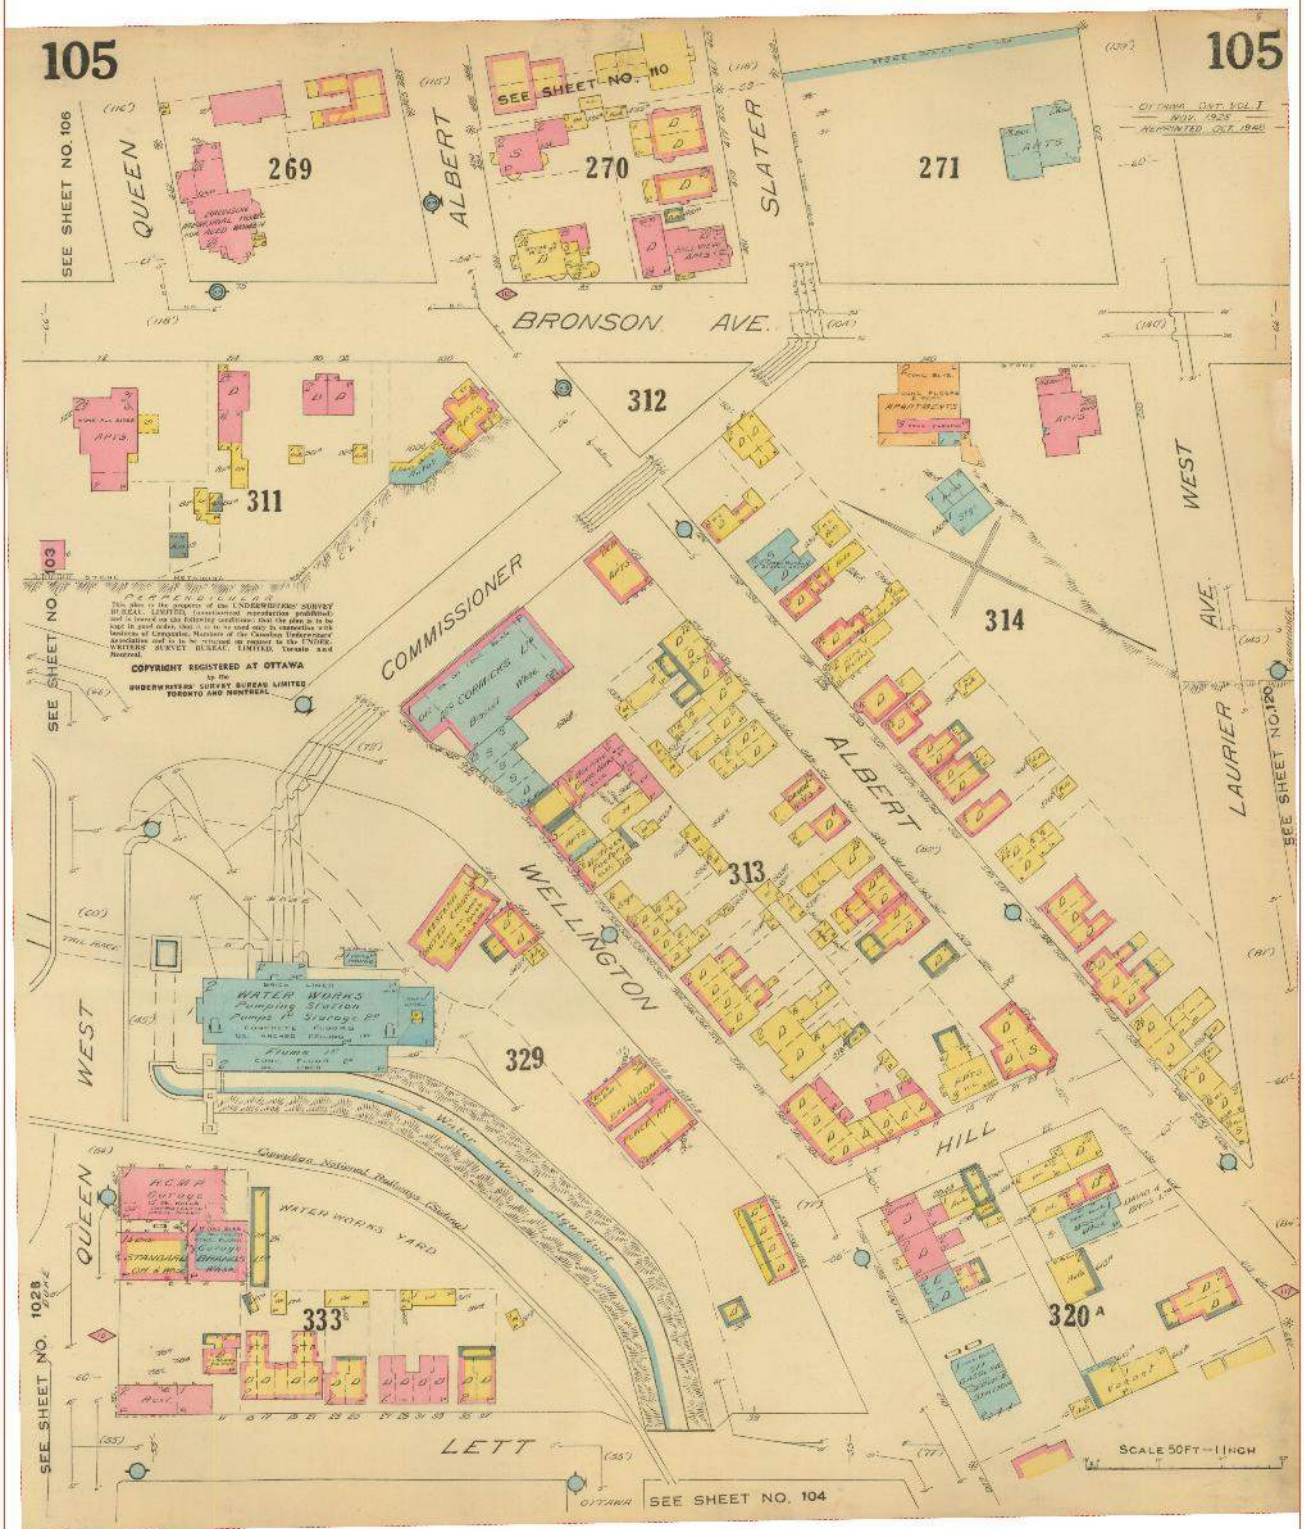

Project Name: Phase I Environmental Site Assessment
8443971 Canada Corp.
Project #: 20190507006
P.O. #: 190227.02

ENVIROSCAN Report

1948 Volume: Ottawa Firemap: 106
Ottawa Plan: 2991 (1925)
Sheet: 106 (1948)

Requested by:
Eleanor Goolab
Date Completed: 05/14/2019 05:14:11

enviroscan
OPTA INFORMATION INTELLIGENCE

FIP Locator Map
The detailed FIP is on the following page

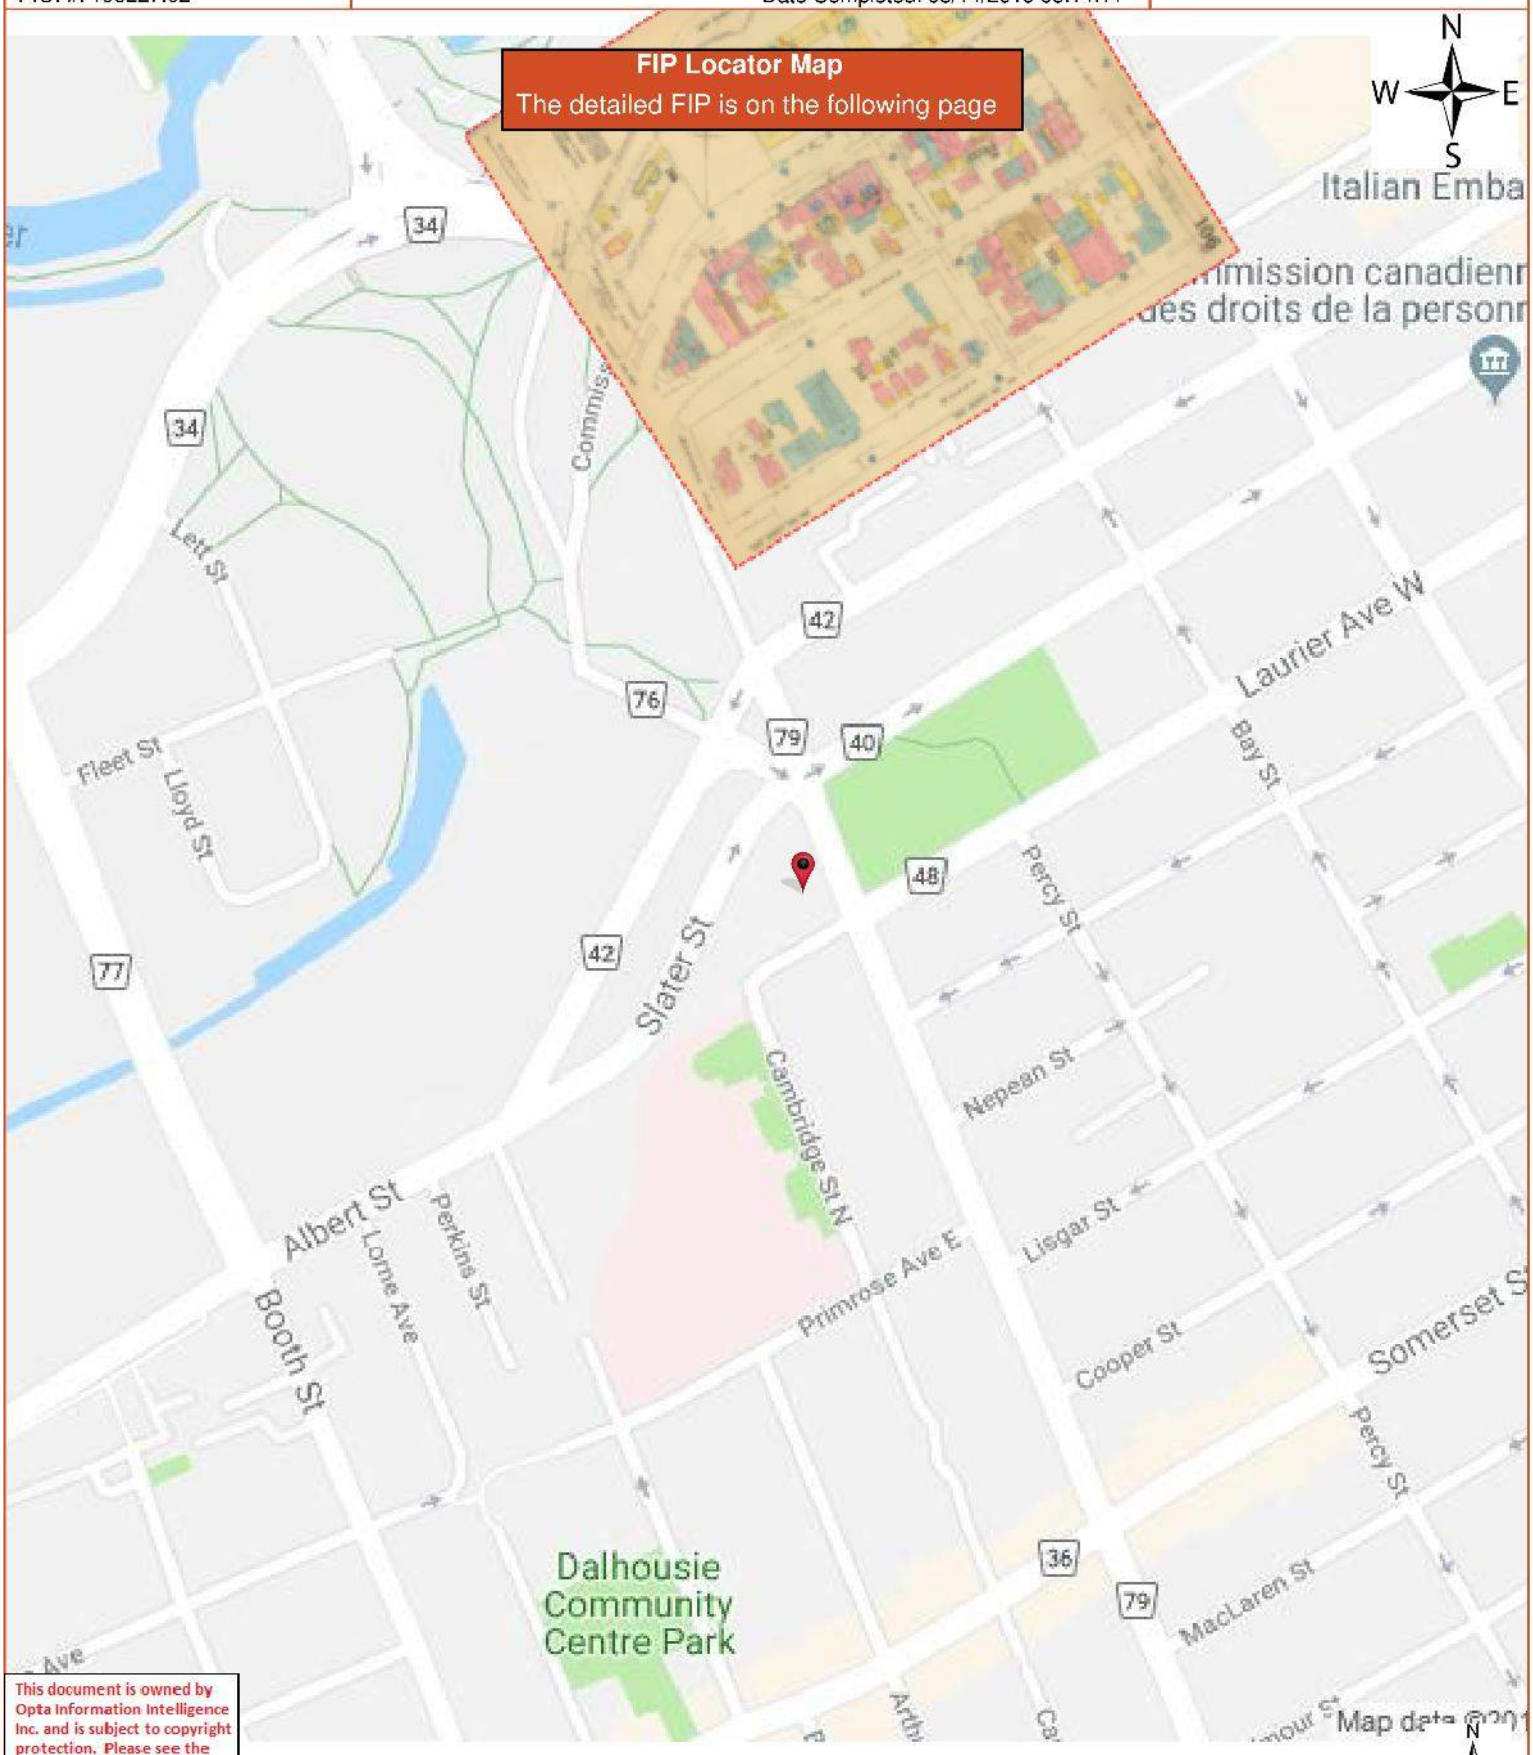

This document is owned by Opta Information Intelligence Inc. and is subject to copyright protection. Please see the full Terms and Conditions at the front of this document.

ENVIROSCAN Report

1948 Volume: Ottawa Firemap: 106
Ottawa Plan: 2991 (1925)
Sheet: 106 (1948)

Requested by:
Eleanor Goolab
Date Completed: 05/14/2019 05:14:11

opta
OPTA INFORMATION INTELLIGENCE

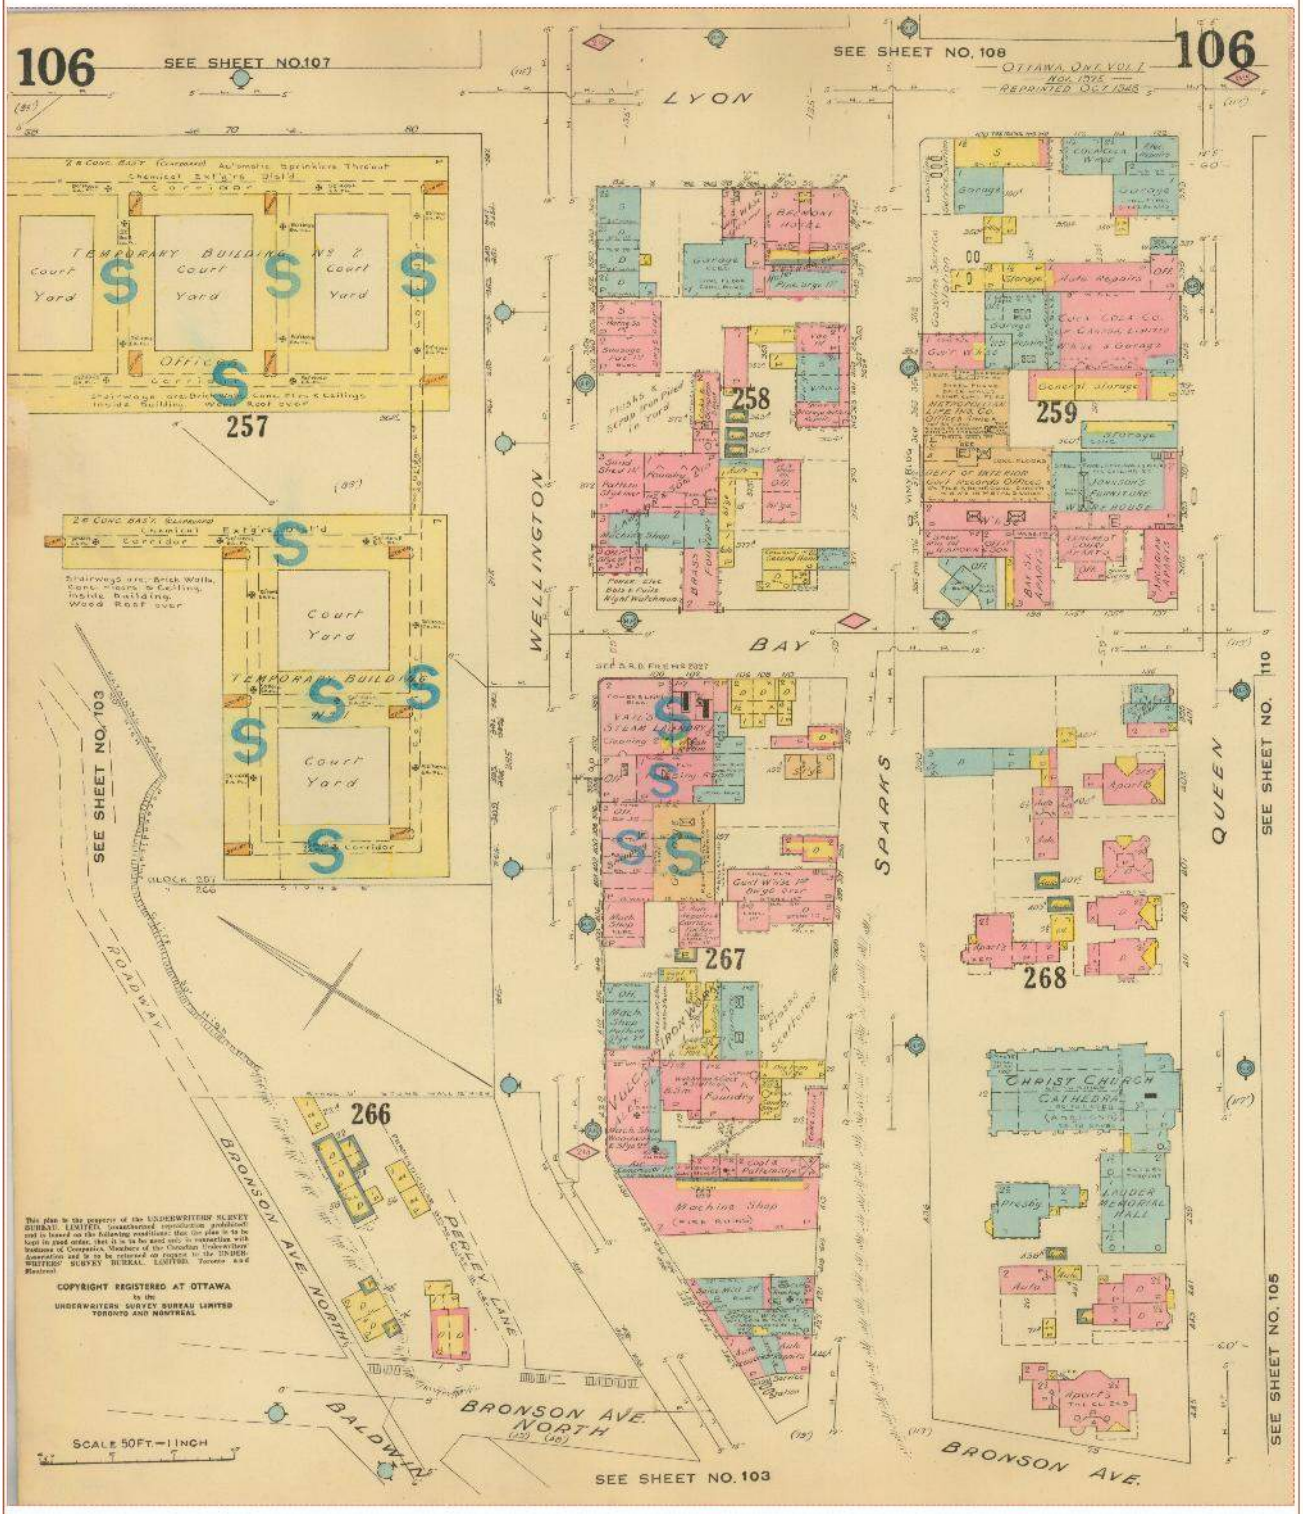

Project Name: Phase I Environmental Site Assessment
8443971 Canada Corp.
Project #: 20190507006
P.O. #: 190227.02

ENVIROSCAN Report

1948 Volume: Ottawa Firemap: 110
Ottawa Plan: 2991 (1925)
Sheet: 110 (1948)

Requested by:
Eleanor Goolab
Date Completed: 05/14/2019 05:14:11

enviroscan
OPTA INFORMATION INTELLIGENCE

FIP Locator Map
The detailed FIP is on the following page

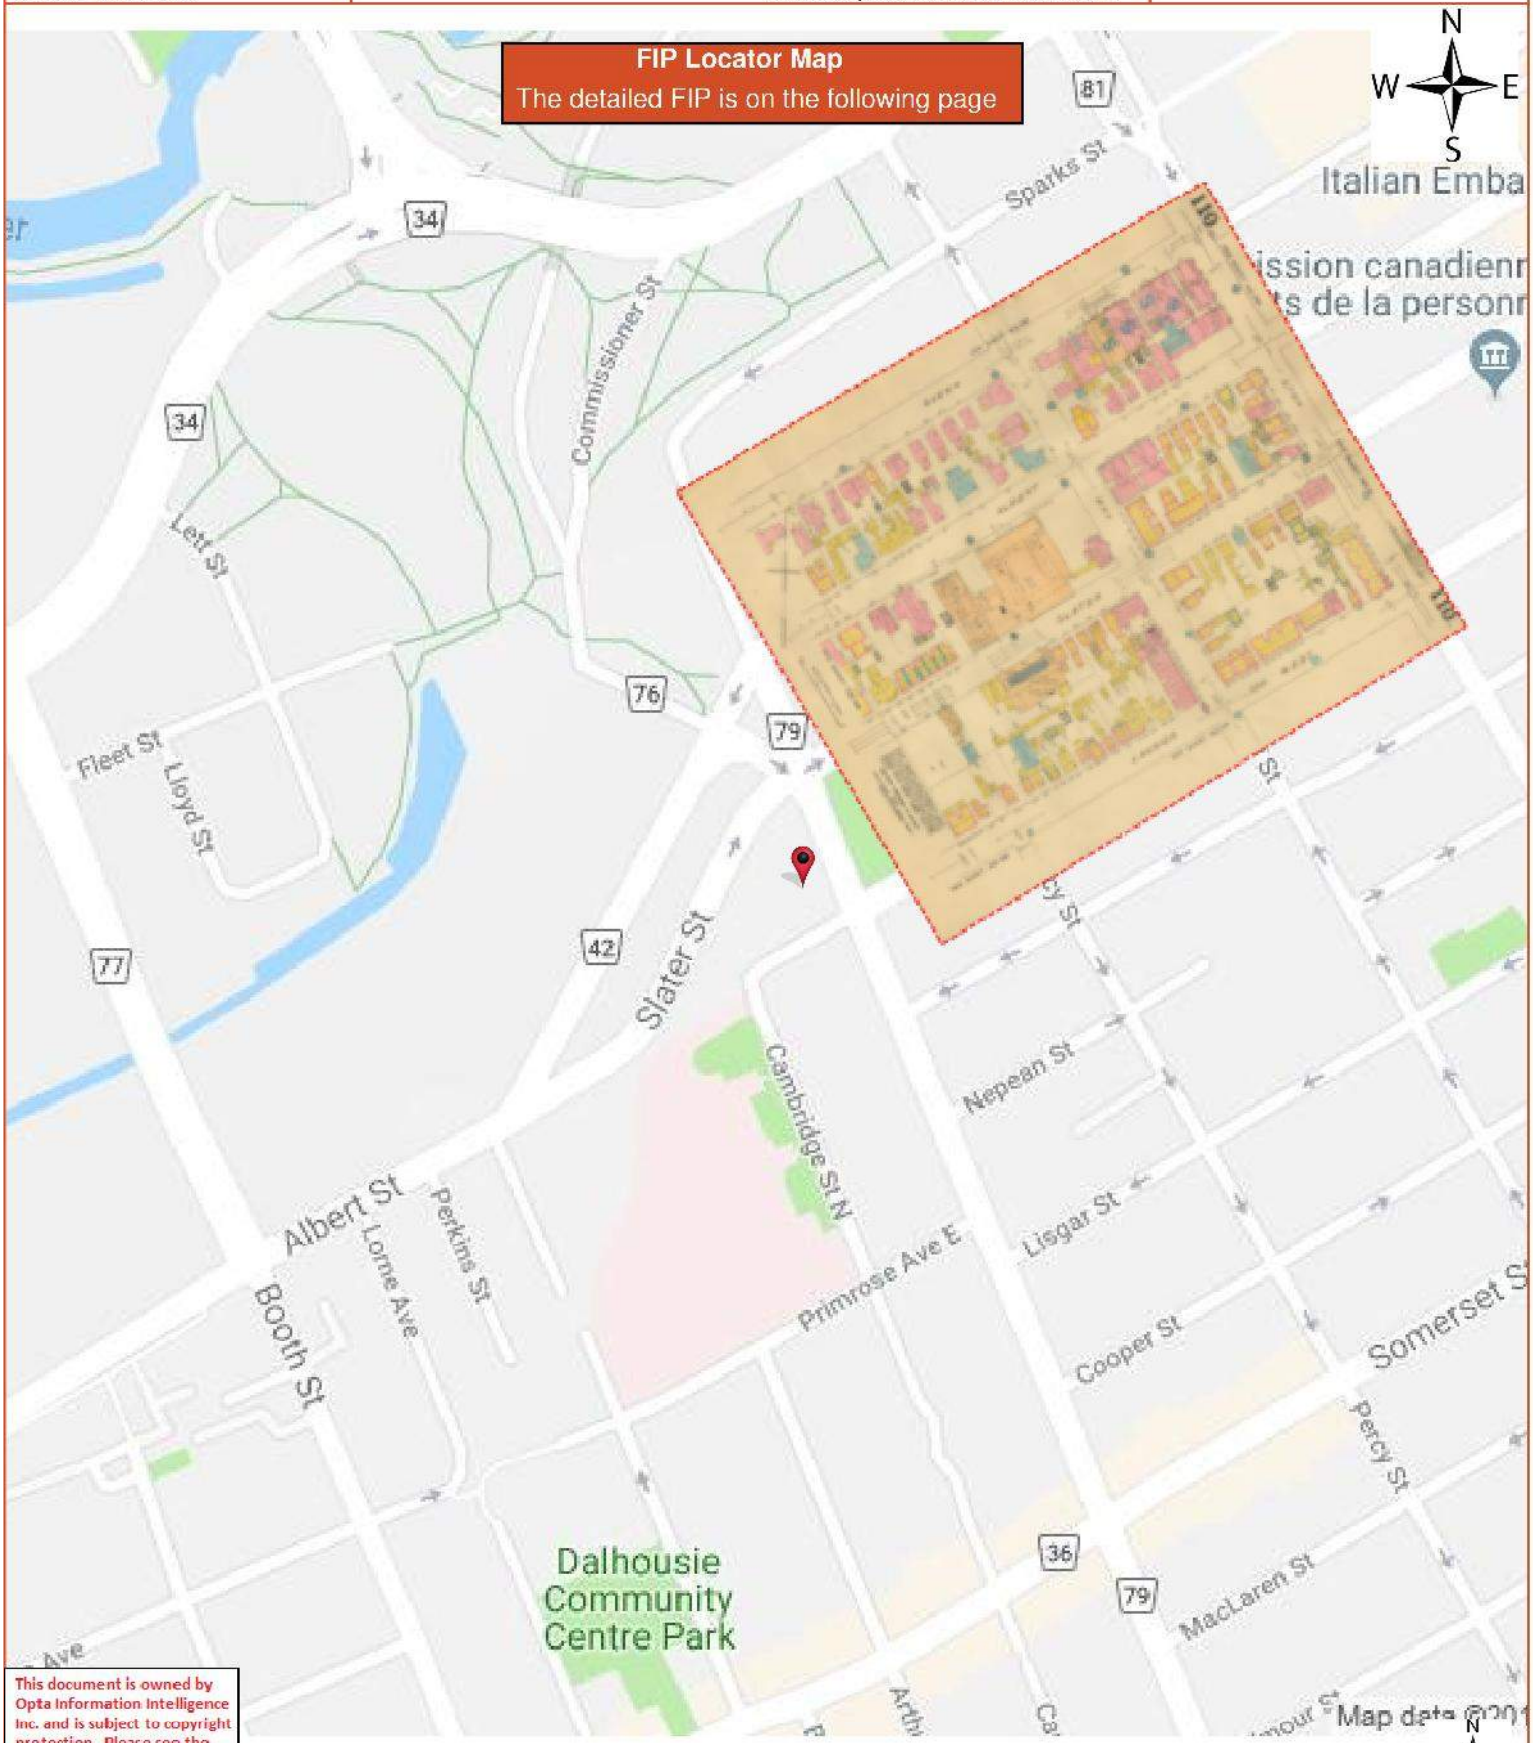

This document is owned by Opta Information Intelligence Inc. and is subject to copyright protection. Please see the full Terms and Conditions at the front of this document.

ENVIROSCAN Report

1948 Volume: Ottawa Firemap: 110
Ottawa Plan: 2991 (1925)
Sheet: 110 (1948)

Requested by:
Eleanor Goolab
Date Completed: 05/14/2019 05:14:11

opta
OPTA INFORMATION INTELLIGENCE

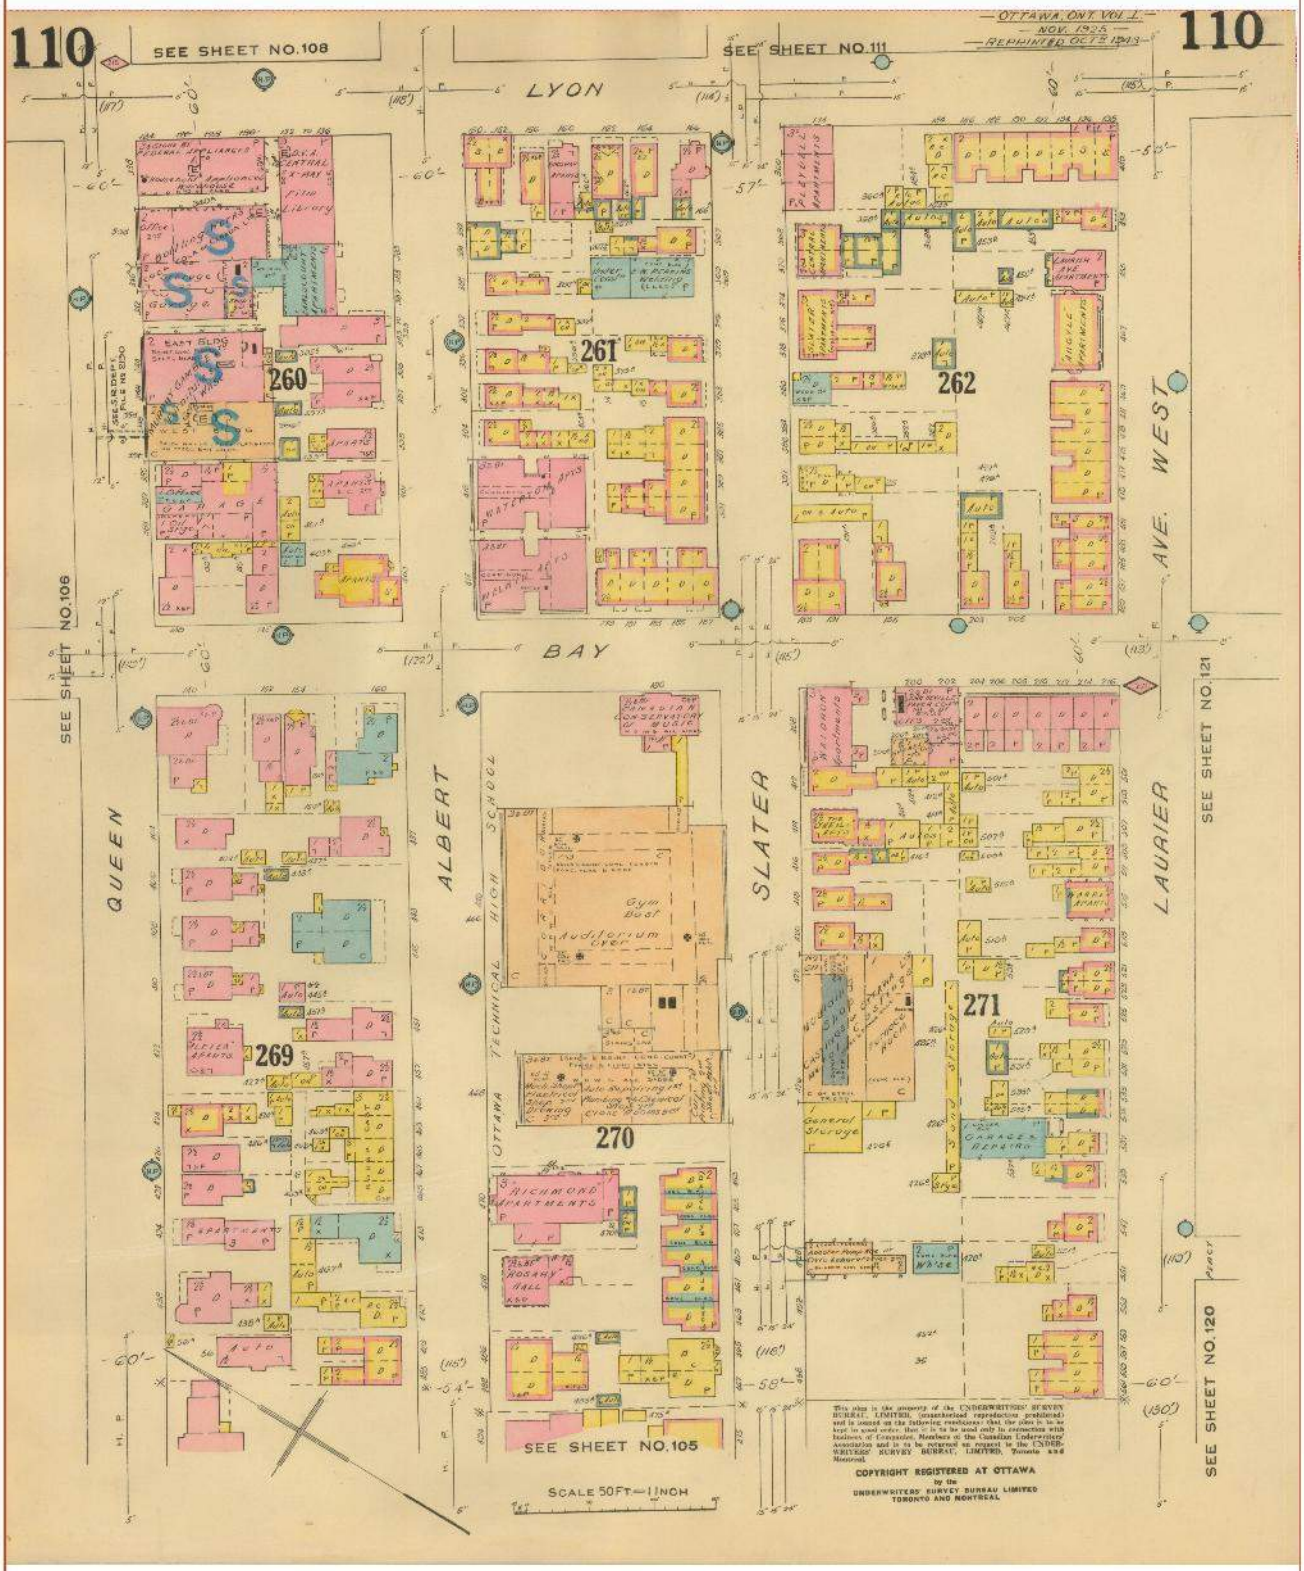

Project Name: Phase I Environmental Site Assessment
8443971 Canada Corp.
Project #: 20190507006
P.O. #: 190227.02

ENVIROSCAN Report

1948 Volume: Ottawa Firemap: 120
Ottawa Plan: 2991 (1925)
Sheet: 120 (1948)

Requested by:
Eleanor Goolab
Date Completed: 05/14/2019 05:14:11

enviroscan
OPTA INFORMATION INTELLIGENCE

This document is owned by Opta Information Intelligence Inc. and is subject to copyright protection. Please see the full Terms and Conditions at the front of this document.

FIP Locator Map
The detailed FIP is on the following page

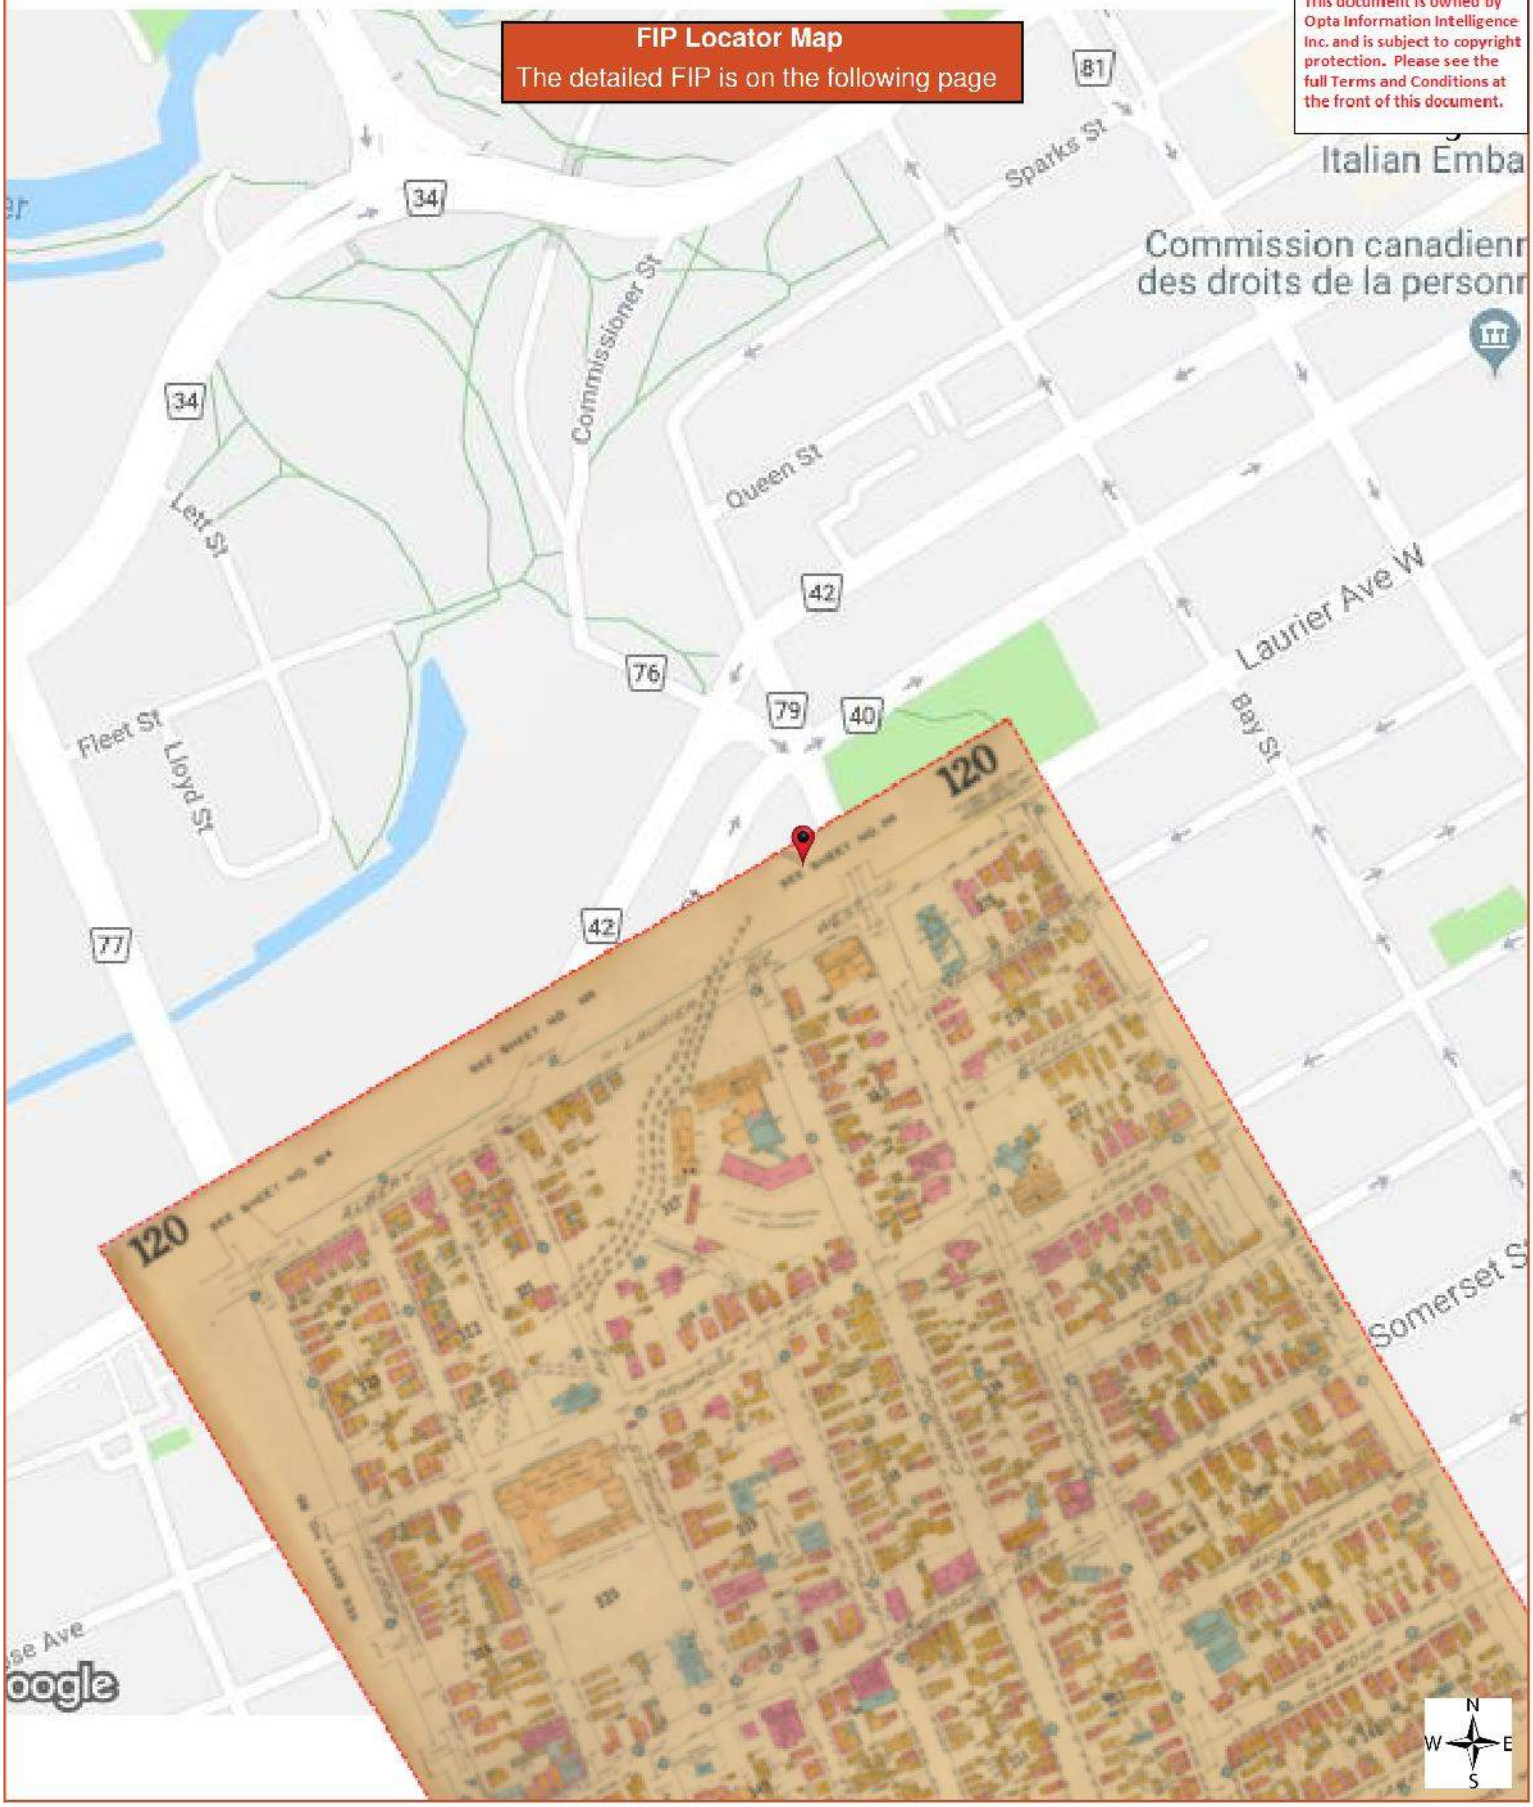

ENVIROSCAN Report

1948 Volume: Ottawa Firemap: 120
Ottawa Plan: 2991 (1925)
Sheet: 120 (1948)

Requested by:
Eleanor Goolab
Date Completed: 05/14/2019 05:14:11

opta
OPTA INFORMATION INTELLIGENCE

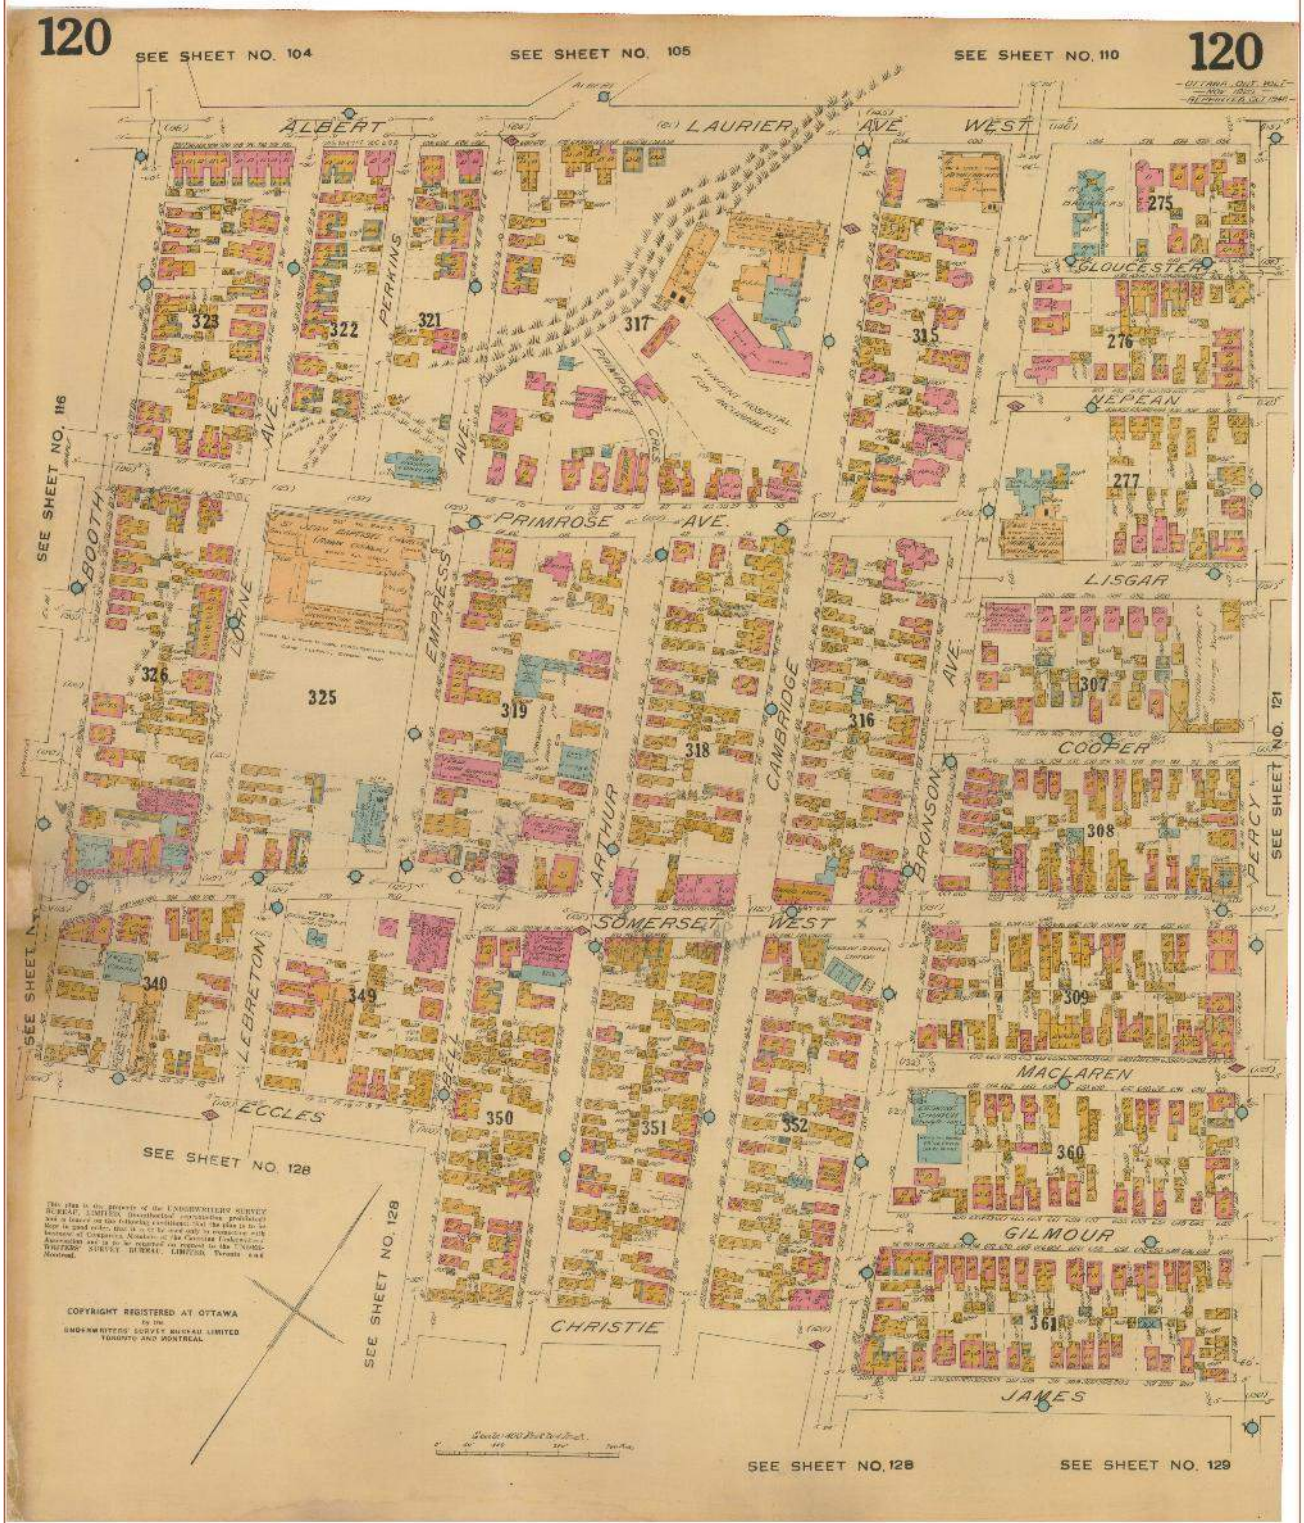

Project Name: Phase I Environmental Site Assessment
8443971 Canada Corp.
Project #: 20190507006
P.O. #: 190227.02

ENVIROSCAN Report

1948 Volume: Ottawa Firemap: 121
Ottawa Plan: 2991 (1925)
Sheet: 121 (1948)

Requested by:
Eleanor Goolab
Date Completed: 05/14/2019 05:14:11

enviroscan
OPTA INFORMATION INTELLIGENCE

FIP Locator Map
The detailed FIP is on the following page

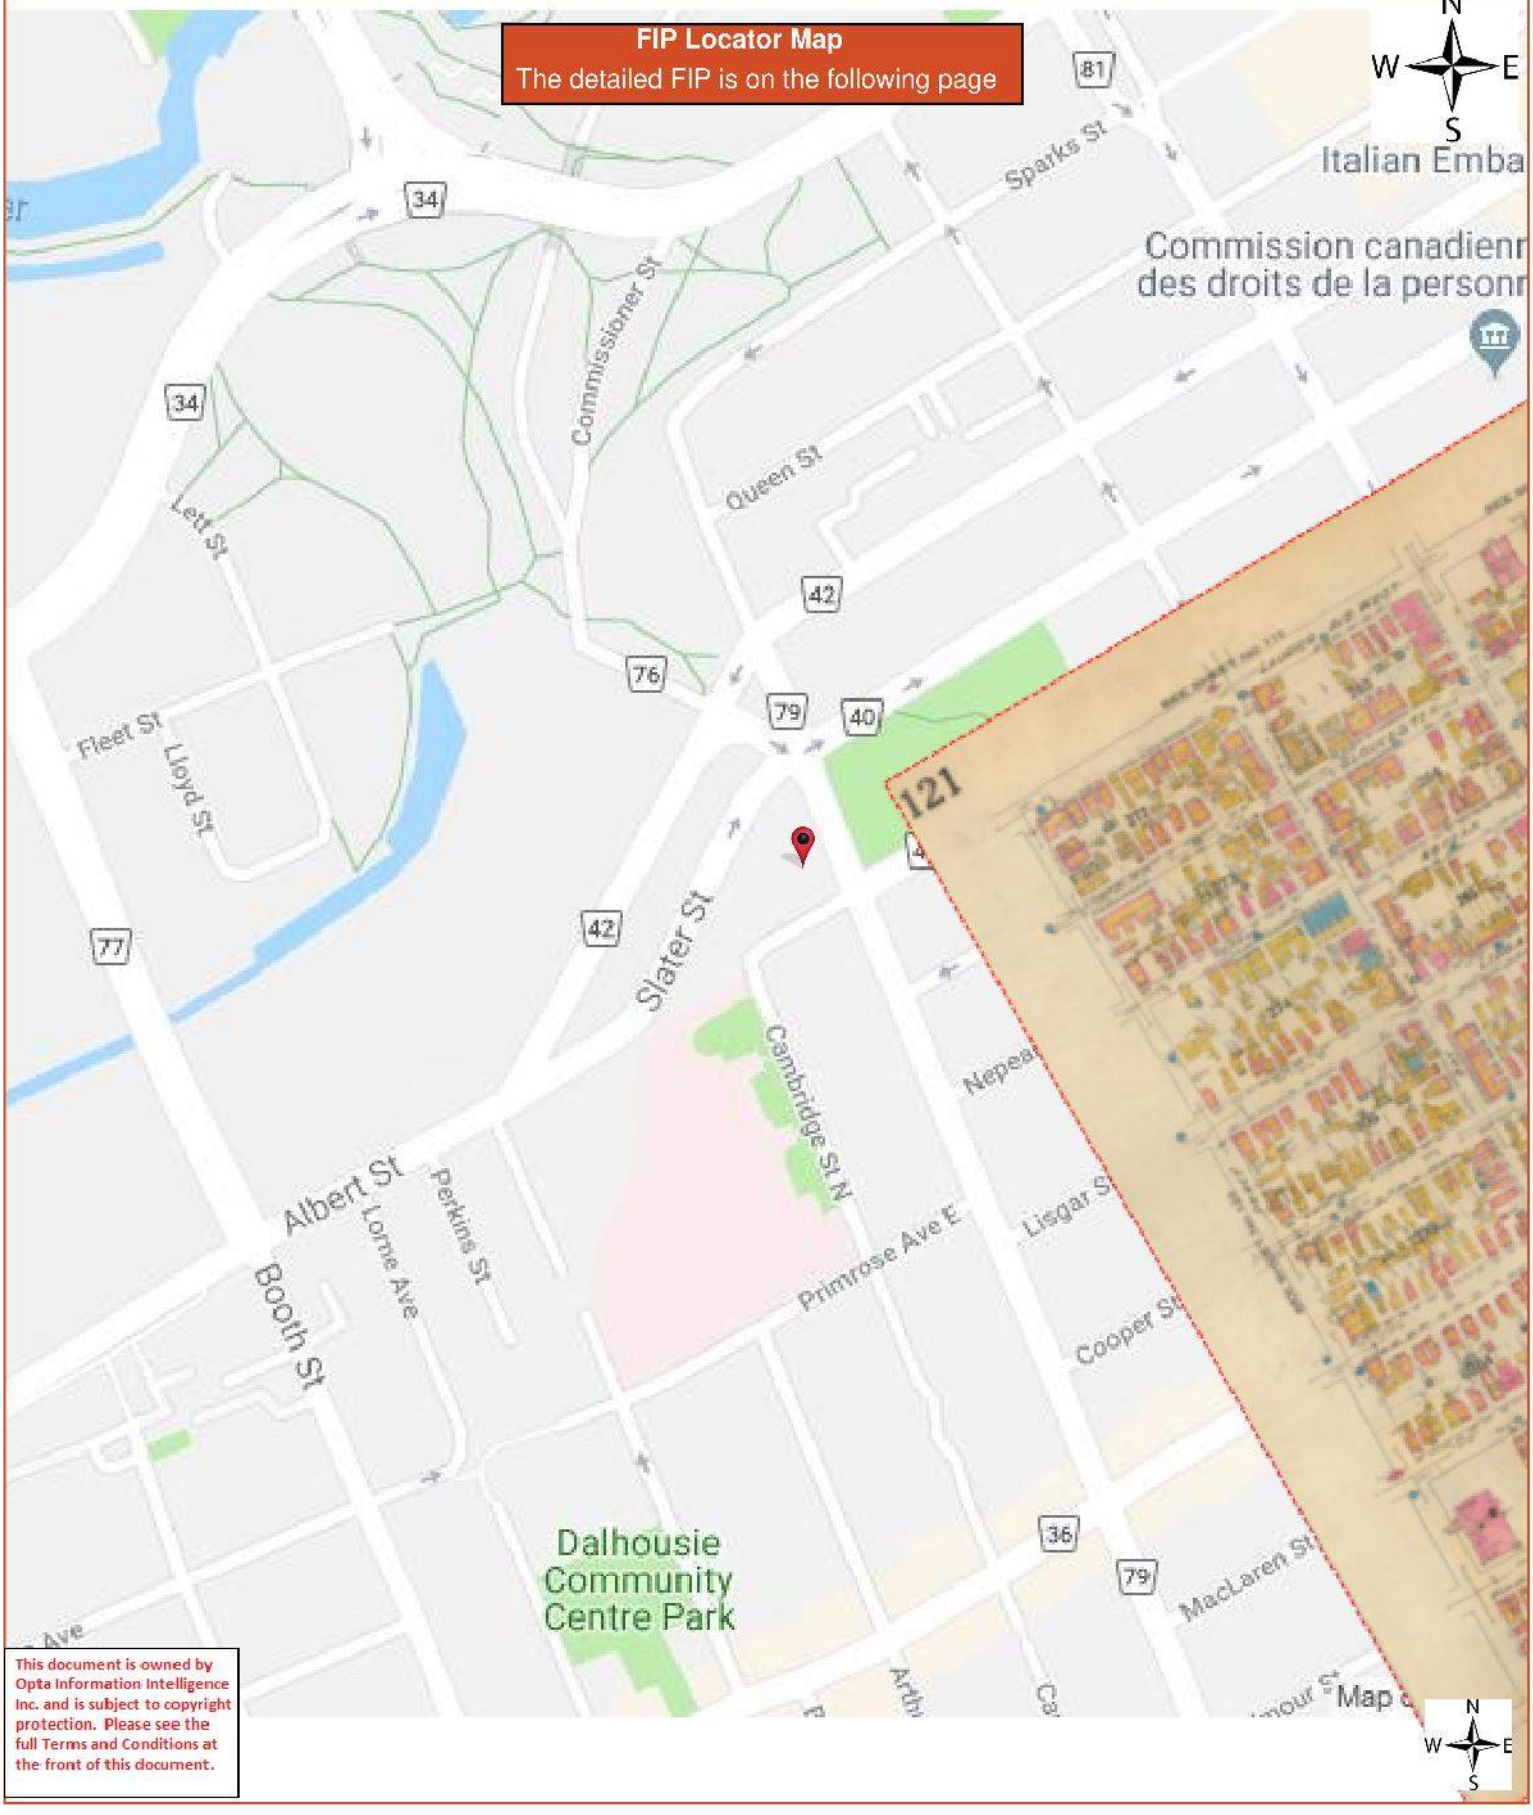

This document is owned by Opta Information Intelligence Inc. and is subject to copyright protection. Please see the full Terms and Conditions at the front of this document.

ENVIROSCAN Report

1948 Volume: Ottawa Firemap: 121
Ottawa Plan: 2991 (1925)
Sheet: 121 (1948)

Requested by:
Eleanor Goolab
Date Completed: 05/14/2019 05:14:11

opta
OPTA INFORMATION INTELLIGENCE

opta
INFORMATION INTELLIGENCE

enviroscan

175 Commerce Valley Drive W
Markham, Ontario L3T 7Z3

T: 1 877 244 9437
W: optaintel.ca

Midori

Site Address:

593, 601 & 603 Laurier Ave. W., Ottawa, ON

Project No:

24072300384

Opta Order ID:

147251

Requested by:

Eleanor Goolab
ERIS

Date Completed:

7/30/2024 3:24:08 PM

Project Name: 240447 Phase I and II

Project #: 24072300384
P.O. #: 240447

ENVIROSCAN Report

Search Area: 593, 601 & 603 Laurier Ave. W., Ottawa, ON

Requested by:
Eleanor Goolab
Date Completed: 07/30/2024 15:24:08

enviroscan
OPTA INFORMATION INTELLIGENCE

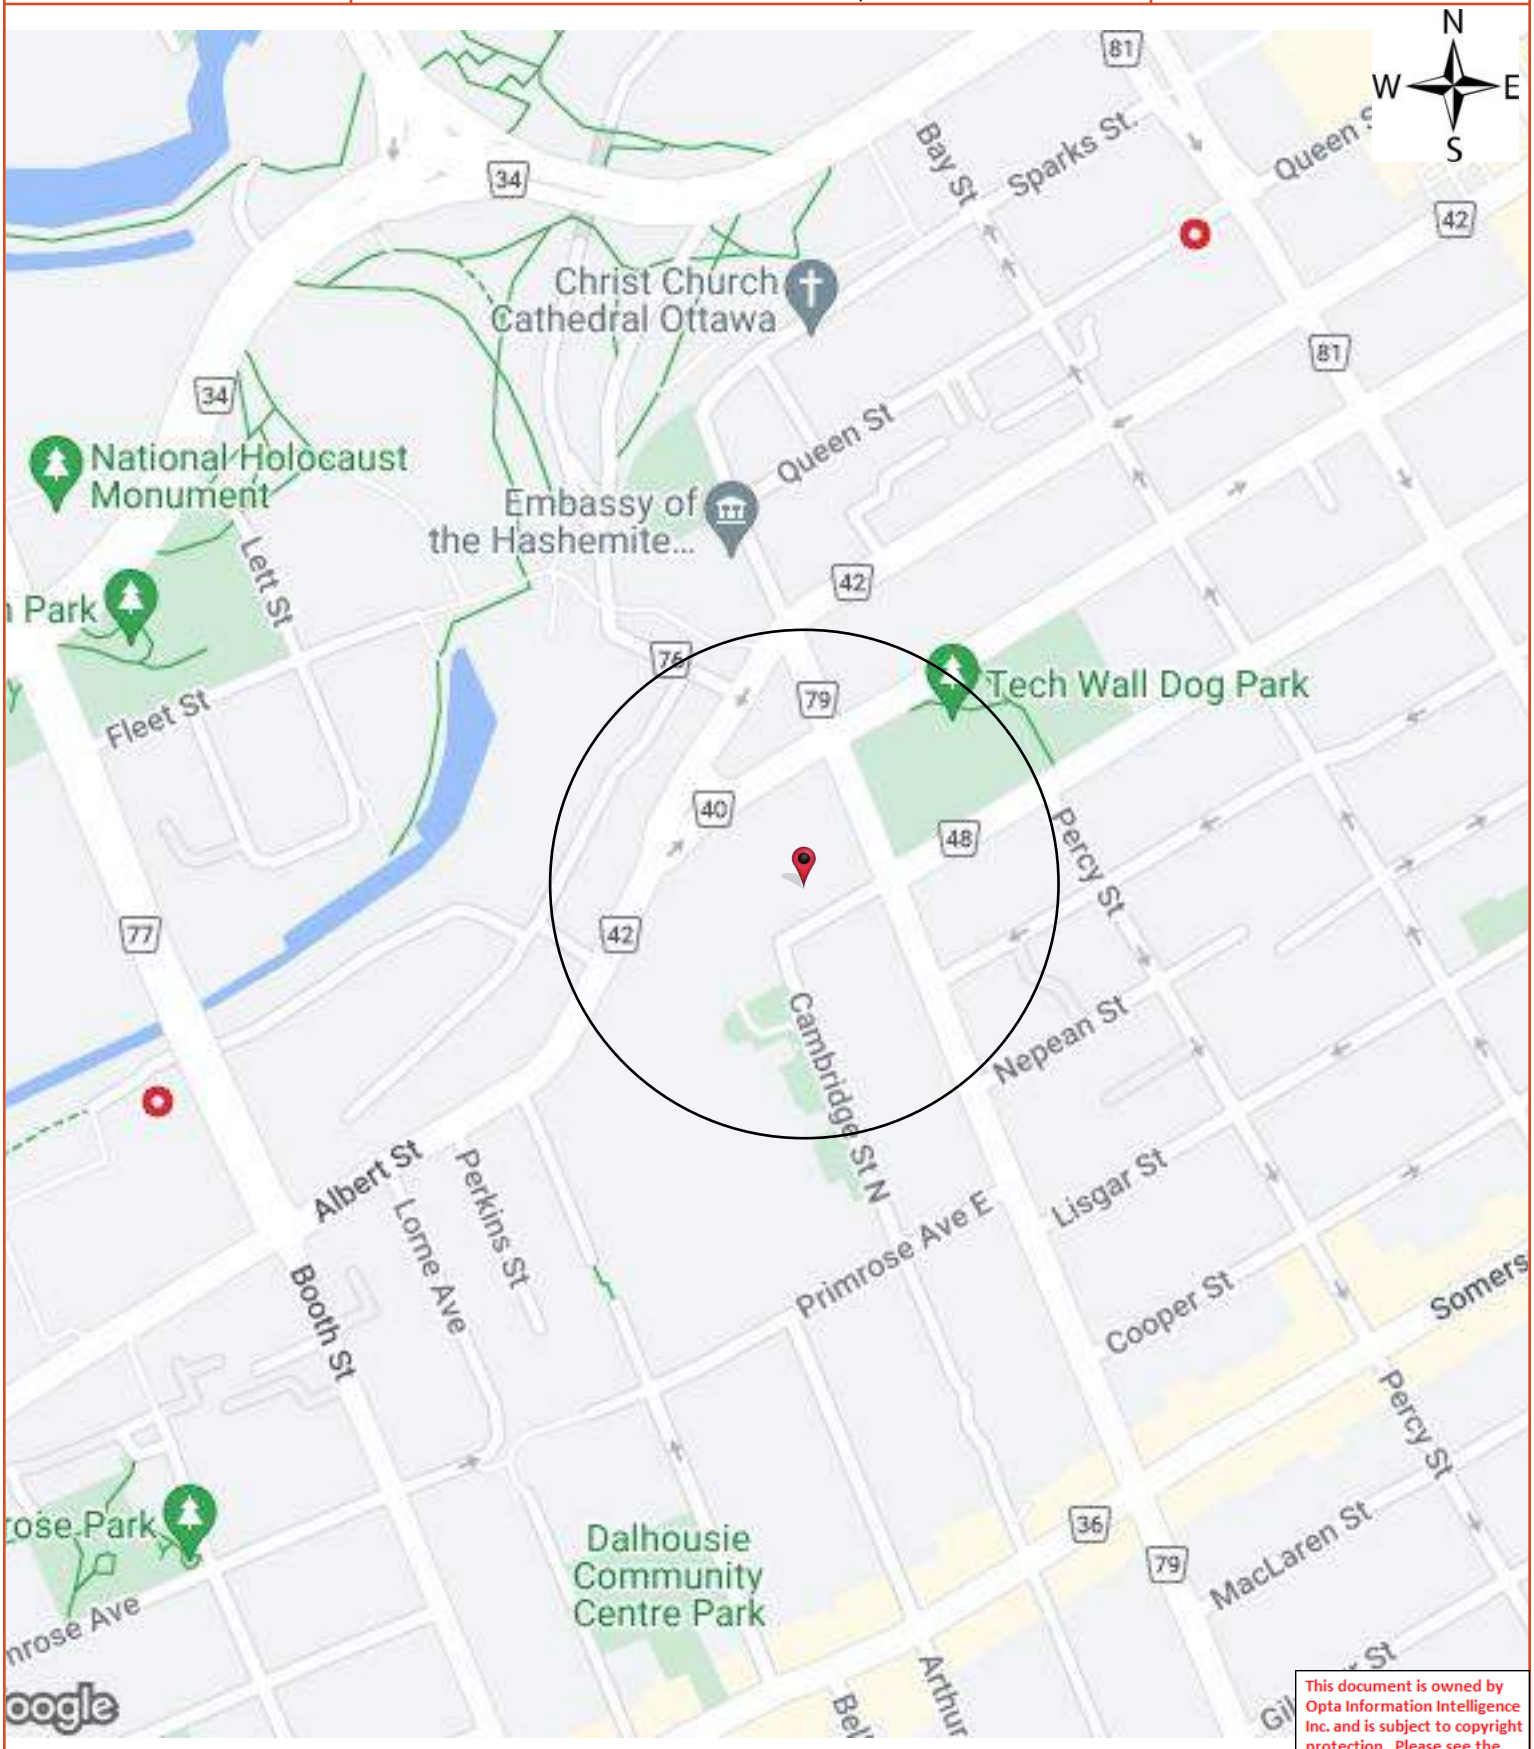

This document is owned by Opta Information Intelligence Inc. and is subject to copyright protection. Please see the full Terms and Conditions at the front of this document.

Opta Historical Environmental Services Enviroscan™ Terms and Conditions

Report

The documents (hereinafter referred to as the "Documents") to be released as part of the report (hereinafter referred to as the "Report") to be delivered to the purchaser as set out above are documents in Opta's records relating to the described property (hereinafter referred to as the "Property"). Opta makes no representations or warranties respecting the Documents whatsoever, including, without limitation, with respect to the completeness, accuracy or usefulness of the Documents, and does not represent or warrant that these are the only plans and reports prepared in association with the Property or in Opta's possession at the time of Report delivery to the purchaser. The Documents are current as of the date(s) indicated on them. Interpretation of the Documents, if any, is by inference based upon the information which is apparent and obvious on the face of the Documents only. Opta does not represent, warrant or guarantee that interpretations other than those referred to do not exist from other sources. The Report will be prepared for use by the purchaser of the services as shown above hereof only.

Disclaimer

Opta disclaims responsibility for any losses or damages of any kind whatsoever, whether consequential or other, however caused, incurred or suffered, arising directly or indirectly as a result of the services (which services include, but are not limited to, the preparation of the Report provided hereunder), including but not limited to, any losses or damages arising directly or indirectly from any breach of contract, fundamental or otherwise, from reliance on Opta Reports or from any tortious acts or omissions of Opta's agents, employees or representatives.

Entire Agreement

The parties hereto acknowledge and agree to be bound by the terms and conditions hereof. The request form constitutes the entire agreement between the parties pertaining to the subject matter hereof and supersedes all prior and contemporaneous agreements, negotiations and discussions, whether oral or written, and there are no representations or warranties, or other agreements between the parties in connection with the subject matter hereof except as specifically set forth herein. No supplement, modification, waiver, or termination of the request shall be binding, unless confirmed in writing by the parties hereto.

Governing Document

In the event of any conflicts or inconsistencies between the provisions hereof and the Reports, the rights and obligations of the parties shall be deemed to be governed by the request form, which shall be the paramount document.

Law

This agreement shall be governed by and construed in accordance with the laws of the Province of Ontario and the laws of Canada applicable therein.

APPENDIX B

Chain of Title Search

* CERTIFIED IN ACCORDANCE WITH THE LAND TITLES ACT * SUBJECT TO RESERVATIONS IN CROWN GRANT *

PROPERTY DESCRIPTION: PT LT 40, CON A (OF) AS IN CR231415, CR259616 EXCEPT PT 1 ON N287620; OTTAWA/NEPEAN

PROPERTY REMARKS:

ESTATE/QUALIFIER:
FEE SIMPLE
LT CONVERSION QUALIFIED

RECENTLY:
DIVISION FROM 04111-0241

PIN CREATION DATE:
1997/09/24

OWNERS' NAMES
HERITAGE INVESTMENTS LIMITED

CAPACITY SHARE
ROWN

REG. NUM.	DATE	INSTRUMENT TYPE	AMOUNT	PARTIES FROM	PARTIES TO	CERT/ CHKD
EFFECTIVE 2000/07/29 THE NOTATION OF THE "BLOCK IMPLEMENTATION DATE" OF 1996/06/24 ON THIS PIN						
WAS REPLACED WITH THE "PIN CREATION DATE" OF 1997/09/24						
*** PRINTOUT INCLUDES ALL DOCUMENT TYPES (DELETED INSTRUMENTS NOT INCLUDED) ***						
***SUBJECT, ON FIRST REGISTRATION UNDER THE LAND TITLES ACT, TO:*						
*** SUBSECTION 44(1) OF THE LAND TITLES ACT, EXCEPT PARAGRAPH 11, PARAGRAPH 14, PROVINCIAL SUCCESSION DUTIES **						
*** AND ESCHEATS OR FORFEITURE TO THE CROWN.*						
*** THE RIGHTS OF ANY PERSON WHO WOULD, BUT FOR THE LAND TITLES ACT, BE ENTITLED TO THE LAND OR ANY PART OF*						
*** IT THROUGH LENGTH OF ADVERSE POSSESSION, PRESCRIPTION, MISDESCRIPTION OR BOUNDARIES SETTLED BY*						
*** CONVENTION.*						
*** ANY LEASE TO WHICH THE SUBSECTION 70(2) OF THE REGISTRY ACT APPLIES.*						
***DATE OF CONVERSION TO LAND TITLES: 1996/06/24 ***						
N522834	1990/02/07	APL COURT ORDER		SCO	ROOSE, JOAN SYBIL	C
OC2209978	2020/04/21	BYLAW		CITY OF OTTAWA		C
REMARKS: BY-LAW NO. 2020-72 TO AMEND BY-LAW 2014-144, "A BY-LAW OF THE CITY OF OTTAWA TO DESIGNATE THE ALEXANDER FLECK HOUSE, 593 LAURIER AVENUE WEST, OTTAWA, TO BE OF CULTURAL HERITAGE VALUE OR INTEREST"						
OC2639764	2023/10/05	TRANSFER	$5,400,000	ALEXANDER FLECK HOUSE INC.	HERITAGE INVESTMENTS LIMITED	C
REMARKS: PLANNING ACT STATEMENTS.						

NOTE: ADJOINING PROPERTIES SHOULD BE INVESTIGATED TO ASCERTAIN DESCRIPTIVE INCONSISTENCIES, IF ANY, WITH DESCRIPTION REPRESENTED FOR THIS PROPERTY.
NOTE: ENSURE THAT YOUR PRINTOUT STATES THE TOTAL NUMBER OF PAGES AND THAT YOU HAVE PICKED THEM ALL UP.

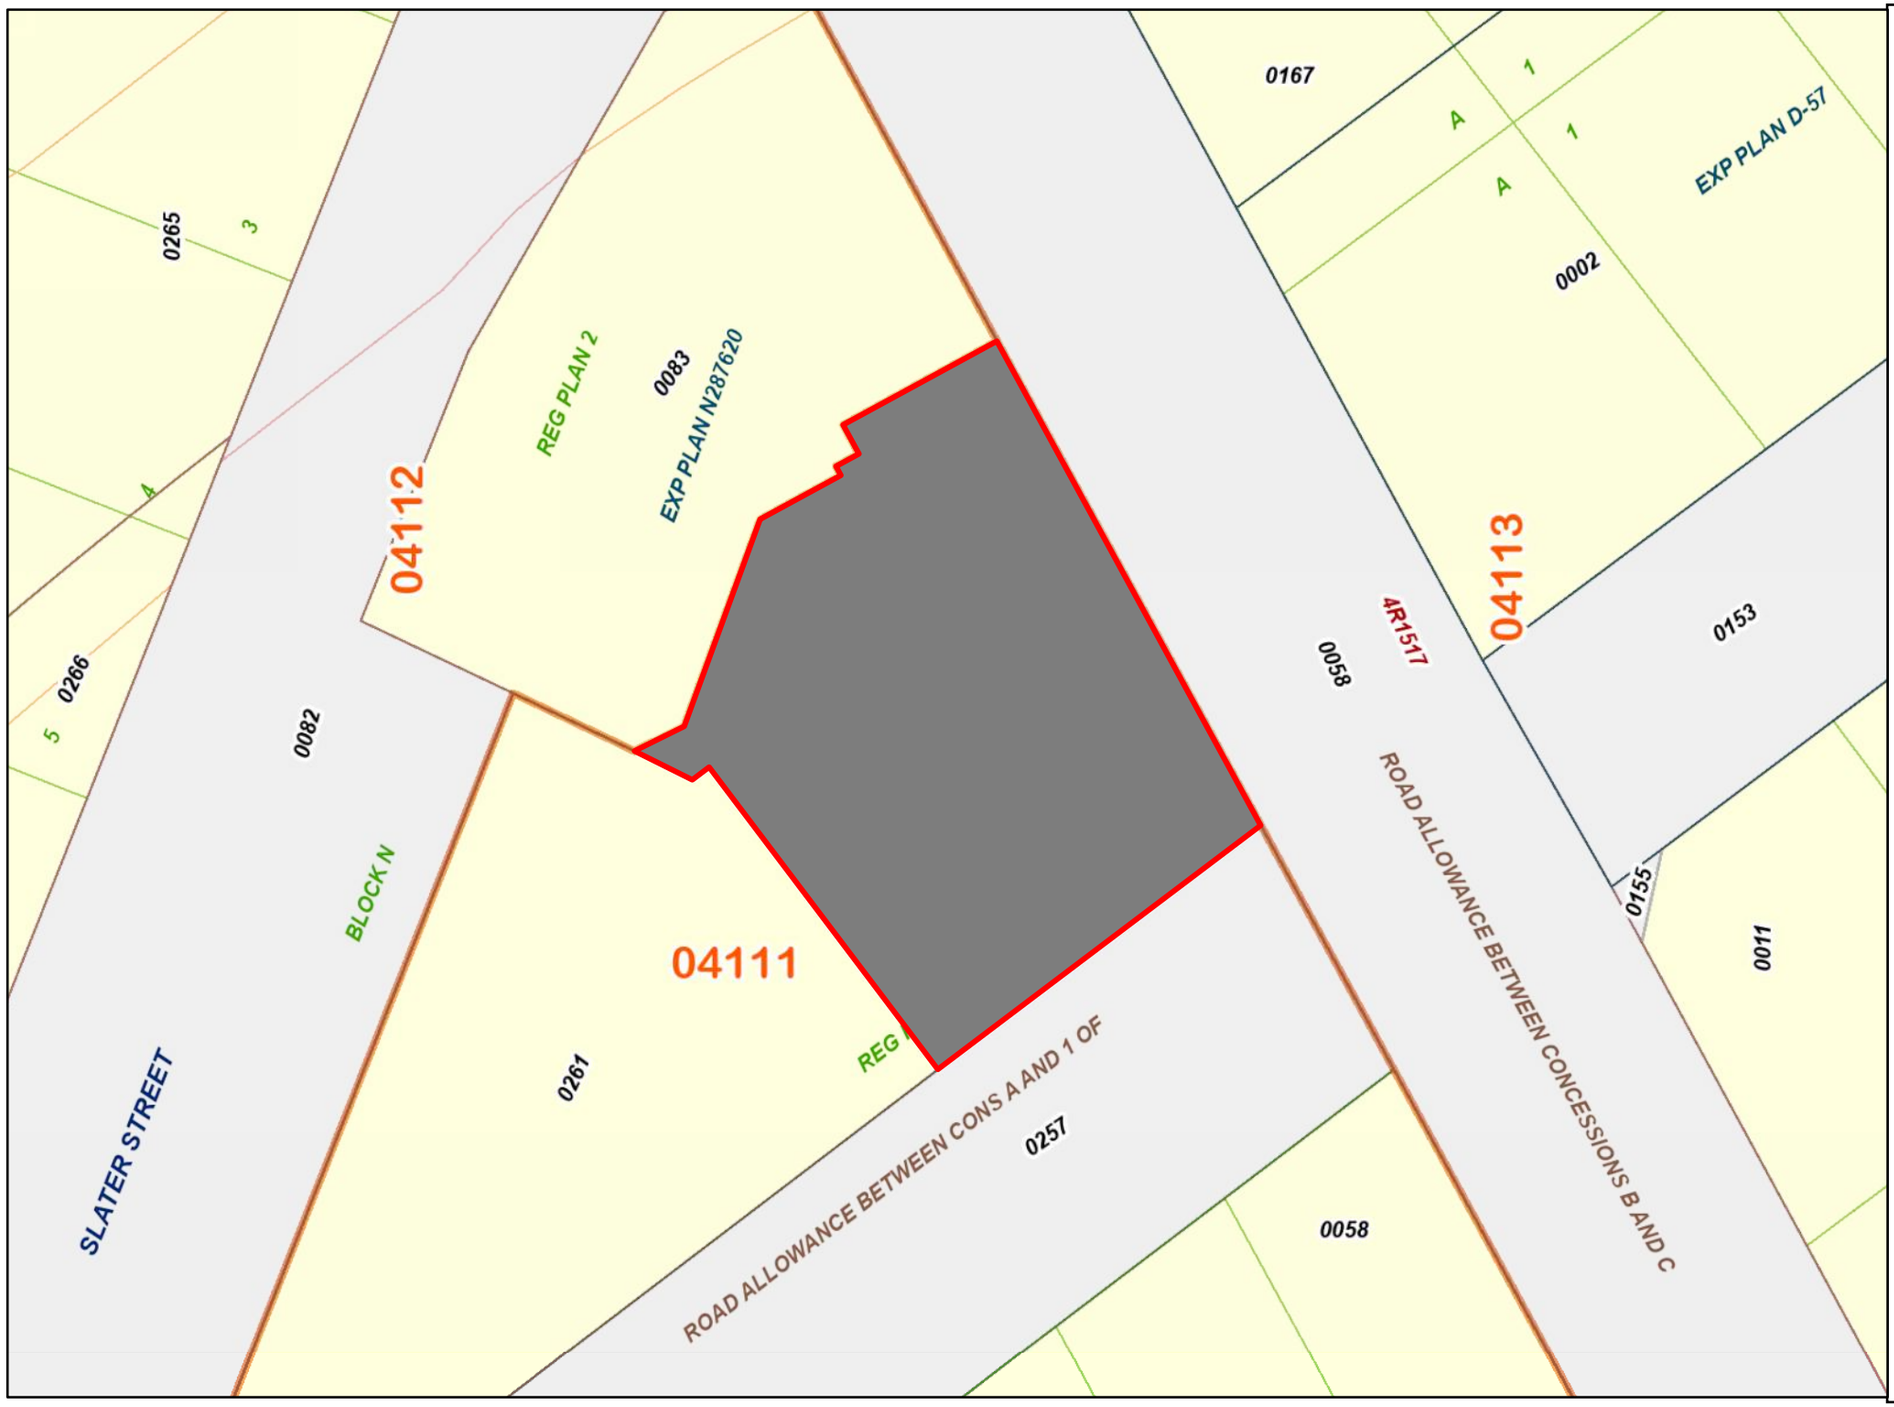

ServiceOntario

35,17(' 21 -8/ $7
)25 ((*22/$%

6&$/(

PHWHUV

3523(57< ,1'(; 0$3
277$:$ &$5/(721 1R

/(*(1'

)5((+2/' 3523(57<
/($6(+2/' 3523(57<
/,0,7(' ,17(5(67 3523(57<
&21'20,1,80 3523(57<
5(7,5(' 3,1 0$3 83'$7(3(1',
3523(57< 180%(5
%/2&. 180%(5
*(2*5$3+,&)$%5,&
($6(0(17

7+,6 ,6 127 $ 3/$1 2) 6859(<

127(

5(9,(: 7+(7,7/(5(&25'6)25 &203/(7(
3523(57< ,1)250$7,21 $6 7+,6 0$3 0$<
127 5()/(&7 5(&(17 5(*,675$7,216

7+,6 0$3 :$6 &203,/(')520 3/$16 $1'
'2&80(176 5(&25'(' ,1 7+(/$1'
5(*,675$7,21 6<67(0 $1' +$6 %((1 35(3$55('
)25 3523(57< ,1'(;,1* 385326(6 21/<

)25 ',0(16,216 2) 3523(57,(6 %281'$5,(6 6((
5(&25'(' 3/$16 $1' '2&80(176

21/< 0$-25 ($6(0(176 $5(6+2:1

5()(5(1&(3/$16 81'(5/<,1* 025(5(&(17
5()(5(1&(3/$16 $5(127 ,//8675$7('

Ontario

‹ 4XHHQ V 3ULQWHU IRU 2QWD

PROPERTY DESCRIPTION: PT LT 40, CON A (OF) AS IN NS85937; OTTAWA/NEPEAN

PROPERTY REMARKS:

ESTATE/QUALIFIER:
FEE SIMPLE
LT CONVERSION QUALIFIED

RECENTLY:
DIVISION FROM 04111-0241

PIN CREATION DATE:
1997/09/24

OWNERS' NAMES
DALHOUSIE NON-PROFIT HOUSING CO-OPERATIVE INC.

CAPACITY SHARE

REG. NUM.	DATE	INSTRUMENT TYPE	AMOUNT	PARTIES FROM	PARTIES TO	CERT/ CHKD
EFFECTIVE 2000/07/29 THE NOTATION OF THE "BLOCK IMPLEMENTATION DATE" OF 1996/06/24 ON THIS PIN						
WAS REPLACED WITH THE "PIN CREATION DATE" OF 1997/09/24						
*** PRINTOUT INCLUDES ALL DOCUMENT TYPES (DELETED INSTRUMENTS NOT INCLUDED) ***						
***SUBJECT, ON FIRST REGISTRATION UNDER THE LAND TITLES ACT, TO:*						
*** SUBSECTION 44(1) OF THE LAND TITLES ACT, EXCEPT PARAGRAPH 11, PARAGRAPH 14, PROVINCIAL SUCCESSION DUTIES **						
*** AND ESCHEATS OR FORFEITURE TO THE CROWN.*						
*** THE RIGHTS OF ANY PERSON WHO WOULD, BUT FOR THE LAND TITLES ACT, BE ENTITLED TO THE LAND OR ANY PART OF*						
*** IT THROUGH LENGTH OF ADVERSE POSSESSION, PRESCRIPTION, MISDESCRIPTION OR BOUNDARIES SETTLED BY*						
*** CONVENTION.*						
*** ANY LEASE TO WHICH THE SUBSECTION 70(2) OF THE REGISTRY ACT APPLIES.*						
***DATE OF CONVERSION TO LAND TITLES: 1996/06/24 ***						
NS85937	1980/05/12	TRANSFER	$425,000	OLIVER, REGINALD ERNEST	DALHOUSIE NON-PROFIT HOUSING CO-OPERATIVE INC.	C
NS91607	1980/07/21	NOTICE		CANADA MORTGAGE AND HOUSING CORPORATION	DALHOUSIE NON-PROFIT HOUSING CORPORATION	C
	REMARKS: DEPOSIT					
NS119131	1981/06/04	NOTICE		CANADA MORTGAGE AND HOUSING CORPORATION	DALHOUSIE NON-PROFIT HOUSING CO-OPERATIVE INC.	C
	REMARKS: DEPOSIT					

NOTE: ADJOINING PROPERTIES SHOULD BE INVESTIGATED TO ASCERTAIN DESCRIPTIVE INCONSISTENCIES, IF ANY, WITH DESCRIPTION REPRESENTED FOR THIS PROPERTY.
NOTE: ENSURE THAT YOUR PRINTOUT STATES THE TOTAL NUMBER OF PAGES AND THAT YOU HAVE PICKED THEM ALL UP.

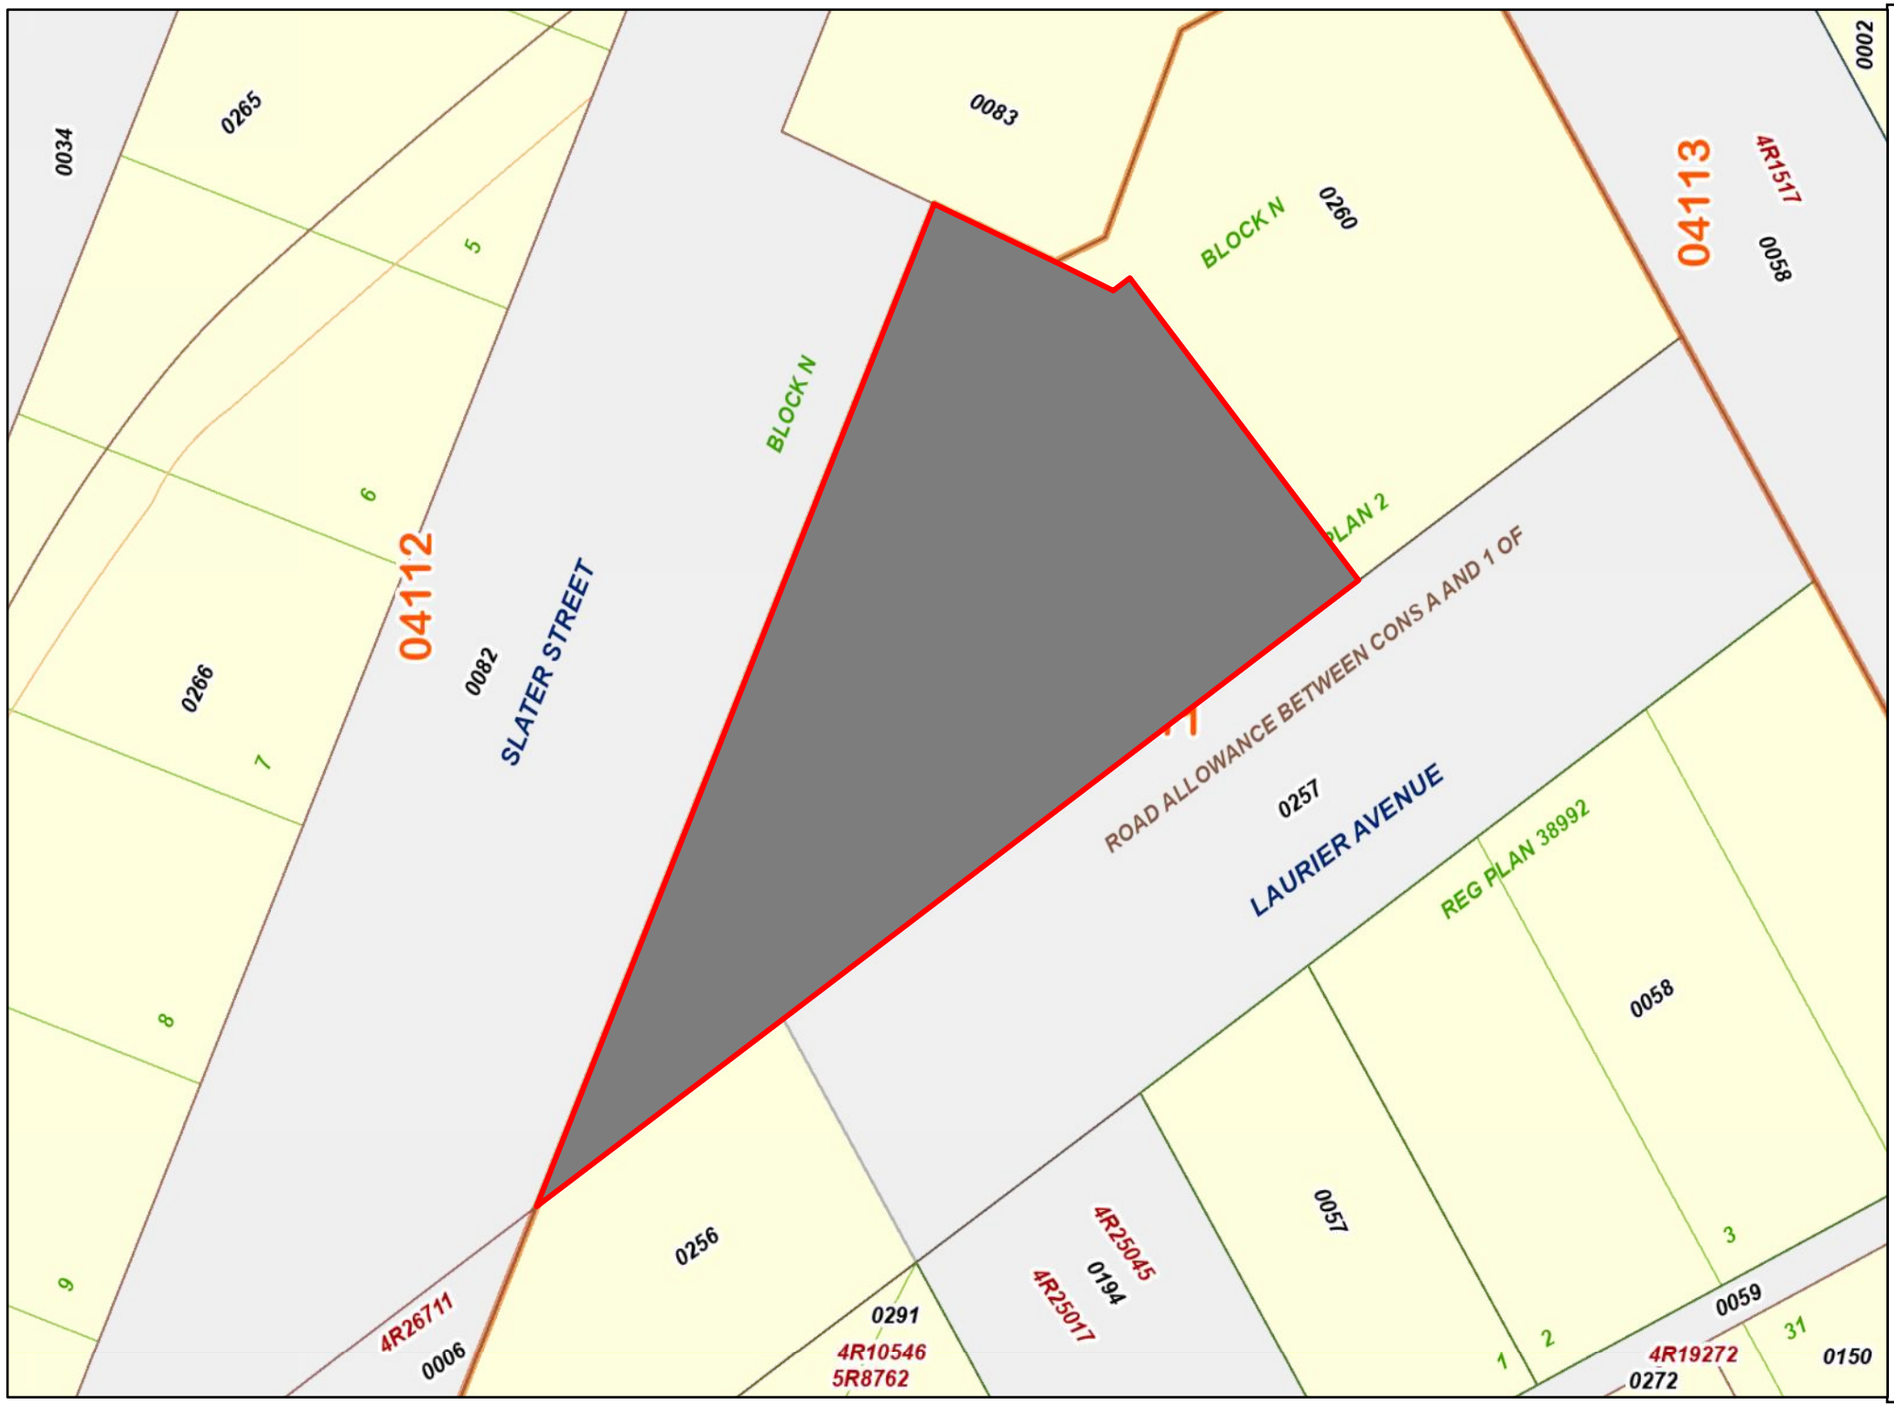

ServiceOntario

35,17(' 21 -8/ $7
)25 ((*22/$%

6&$/(

PHWHUV

3523(57< ,1'(; 0$3
277$:$ &$5/(721 1R

/(*(1'

)5((+2/' 3523(57<
/($6(+2/' 3523(57<
/,0,7(' ,17(5(67 3523(57<
&21'20,1,80 3523(57<
5(7,5(' 3,1 0$3 83'$7(3(1',
3523(57< 180%(5
%/2&. 180%(5
*(2*5$3+,&)$%5,&
($6(0(17

7+,6 ,6 127 $ 3/$1 2) 6859(<

127(

5(9,(: 7+(7,7/(5(&25'6)25 &203/(7(
3523(57< ,1)250$7,21 $6 7+,6 0$3 0$<
127 5()/(&7 5(&(17 5(*,675$7,216

7+,6 0$3 :$6 &203,/(')520 3/$16 $1'
'2&80(176 5(&25'(' ,1 7+(/$1'
5(*,675$7,21 6<67(0 $1' +$6 %((1 35(3$55('
)25 3523(57< ,1'(;,1* 385326(6 21/<

)25 ',0(16,216 2) 3523(57,(6 %281'$5,(6 6((
5(&25'(' 3/$16 $1' '2&80(176

21/< 0$-25 ($6(0(176 $5(6+2:1

5()(5(1&(3/$16 81'(5/<,1* 025(5(&(17
5()(5(1&(3/$16 $5(127 ,//8675$7('

Ontario

‹ 4XHHQ V 3ULQWHU IRU 2QWD

APPENDIX C

City Directory

ERIS

CITY DIRECTORY

Project Property:	*240447 - Phase I and II* *601 Laurier Ave W* *Ottawa,ON K1R 6K9*
Project No:	*240447*
Requested By:	*LRL Associates Ltd.*
Order No:	*24072300384*
Date Completed:	*July 26, 2024*

Environmental Risk Information Services
A division of Glacier Media Inc.
1.866.517.5204 | info@erisinfo.com | erisinfo.com

July 26, 2024
RE: CITY DIRECTORY RESEARCH
601 Laurier Ave W
Ottawa,ON K1R 6K9

Thank you for contacting ERIS regarding our City Directory Search services. Our staff has conducted a reverse listing City Directory search to determine prior occupants of the subject site and adjacent properties. When searching a range of addresses, all civic addresses within that range found in the Directory are included.

Note: Reverse Listing Directories generally are focused on highly developed areas, while newly developed areas may be covered in the more recent years, older directories tend to cover only "central" parts of the city. To complete the search, we have either utilized the Toronto Reference Library, Library & Archives Canada and multiple digitized directories. While these do not claim to be a complete collection of all reverse listing city directories produced, ERIS has made every effort to provide accurate and complete information. ERIS shall not be held liable for missing, incomplete, or inaccurate information. If you believe there are additional addresses or streets that require searching, please contact us.

Search Criteria:

550 of Albert Street

140-175 of Bronson Avenue

1-60 of Cambridge Street N

590-605 of Laurier Avenue W

Search Notes:

Search Results Summary

Data from 2012 to 2021 does not include residential information

Date	Source	Comment
2021	DIGITAL BUSINESS DIRECTORY	
2017	DIGITAL BUSINESS DIRECTORY	
2012	DIGITAL BUSINESS DIRECTORY	
2006-07	VERNONS	
2000	POLKS	
1997	POLKS	
1993-94	POLKS	
1987	MIGHTS	
1981-82	MIGHTS	
1976	MIGHTS	
1971	MIGHTS	
1967	MIGHTS	
1964	MIGHTS	
1960	MIGHTS	
1955	MIGHTS	
1950	MIGHTS	
1945	MIGHTS	
1941	MIGHTS	
1936	MIGHTS	
1931	MIGHTS	
1927	MIGHTS	
1924	MIGHTS	
1920	MIGHTS	

2021 ALBERT STREET

SOURCE: DIGITAL BUSINESS DIRECTORY

NO LISTING FOUND

2021 BRONSON AVENUE

SOURCE: DIGITAL BUSINESS DIRECTORY

NO LISTING FOUND

2021 CAMBRIDGE STREET N

SOURCE: DIGITAL BUSINESS DIRECTORY

60 **ST VINCENT HOSPITAL**...*HOSPITALS*

2021 LAURIER AVENUE W

SOURCE: DIGITAL BUSINESS DIRECTORY

NO LISTING FOUND

2017 ALBERT STREET

SOURCE: DIGITAL BUSINESS DIRECTORY

NO LISTING FOUND

2017 BRONSON AVENUE

SOURCE: DIGITAL BUSINESS DIRECTORY

175 **STONECLIFFE APARTMENTS**...*LESSORS OF RESIDENTIAL BUILDINGS*

2017 CAMBRIDGE STREET N

SOURCE: DIGITAL BUSINESS DIRECTORY

60 **CAN DO CASH**...*UNCLASSIFIED*
60 **HOPITAL ST-VINCENT**...*UNCLASSIFIED*

2017 LAURIER AVENUE W

SOURCE: DIGITAL BUSINESS DIRECTORY

604 **TUNGASUVVINGAT INUIT CMNTY CTR**...*OTHER INDIVIDUAL & FAMILY SVCS*

2012 ALBERT STREET

SOURCE: DIGITAL BUSINESS DIRECTORY

NO LISTING FOUND

2012 BRONSON AVENUE

SOURCE: DIGITAL BUSINESS DIRECTORY

175 **STONECLIFFE APARTMENTS**...*LESSORS OF RESIDENTIAL BUILDINGS*

2012 CAMBRIDGE STREET N

SOURCE: DIGITAL BUSINESS DIRECTORY

60 **CAN DO CASH**...*UNCLASSIFIED*

60 **HOSPITAL SAINT-VINCENT**...*GENERAL MEDICAL & SURGICAL HOSPITALS*

60 **PRIMROSE FAMILY MEDICINE CTR**...*OFFICES OF PHYSICIANS, EXCEPT MENTAL HEALTH*

2012 LAURIER AVENUE W

SOURCE: DIGITAL BUSINESS DIRECTORY

604 **INUIT COMMUNITY CTR**...*OTHER INDIVIDUAL & FAMILY SVCS*

550 ADDRESS NOT LISTED

■ 101 A Arrowsmith D 232-6530
140 Apartments
6) -- McDade Daniel 231-2147
1) -- Limmert A 233-2354
■ -- Boudens K 234-2025
■ -- Dingli M 234-8434
X -- Baker D 235-7383
3) -- Arthur M 239-0105
5) -- Roussakis A 567-6125
175 Apartments
4) -- Dupuis L 230-0610
8) -- Hechanova N 230-4818
7) -- Salgueiro S 230-5498
1) -- Paul C 230-6427
■ -- Lai M 230-7766
6) -- Matchett B 230-9763
X -- Nevins R M 231-2331
2) -- Orovan Sarah 231-3921
-- Walsh M B 231-4533
■ -- Manla S 231-6048
1) -- Zhou Weier 231-7109
1) -- Cloutier L 231-7126
5) -- Chuang Y 231-7638
■ -- Simoneau Gerard M 231-7927
X -- Jackson A 232-1998
X -- Rivard G 232-6438
3) -- Kenney Norman 232-8830
8) -- Murray A L 233-0376
■ -- Crawford Karen 233-1492
7) -- Foster G D 233-3107
X -- Nguyen H 233-3766
1) -- Ignaczak L 233-4188
■ -- Udvarhelyi Daniel 233-7064
5) -- Wagner R 234-0528
X -- Anderson T 234-2405
-- MacNeil C 234-3905

2006-07 BRONSON AVENUE-B

SOURCE: VERNONS

7)	--	Grubina V	
1)	--	Le Blanc Jonathan	234-4728
■	--	Onwuachi Nneamaka	234-5841
5)	--	Wagner C B	234-6705
X	--	Stonecliffe Apartments	234-7670
			▲234-7975
8)	--	Bosiljcic Branislav	234-8124
7)	--	Geraldo L	
6)	--	Shah D	234-8230
■	--	Reghigh E	234-8388
8)	--	Nash M	234-8540
X	--	St Germain R	234-9123
8)	--	Snajdr P&L	234-9407
X	--	Yano N	234-9561
X	--	Boutilier Ted	235-0821
X	--	Berndt D A	235-4878
	--	Walsh A G	235-4892
1)	--	Alregheg A	235-6347
X	--	Gillam H C	236-0358
1)	--	Sookdee P	236-1754
7)	--	Nenadic V	236-2426
1)	--	Laizane A	236-2428
7)	--	Lo Greg	236-4044
8)	--	Peric Miroslav	236-4430
1)	--	Nassar R	236-7670
2)	--	Scott T F	236-8787
5)	--	El Cheikh S	237-0358
X	--	Tremblay A S	237-1369
■	--	Farahati F	237-1749
X	--	Ryan M C	237-4138
8)	--	El-Tanany M	237-4779
4)	--	Lim J	237-7130
2)	--	Gloin J	238-6976
2)	--	Canillada Myra	565-2026
7)	--	Gascon G	565-9223
5)	--	Khan Sharfuddin	567-3363
5)	--	Borkovic Luka	567-3466
6)	--	Bouchard N	567-4169
8)	--	Mastilovic D	567-5816
3)	--	Smoljanic Darko	567-9093
6)	--	Djurdjevic G	569-0926
1)	104	Tomka S	569-9337
1)	206	Minty Tyler	321-6987
1)	309	Sidhu Navdeep	321-6993
2)	312	Brown Helen L	565-1548
X	312	Schumacher Charles	234-6406
X	412	Allen R	234-6406
X	510	Pastynk V	233-3554
X	512	Paquin J&Y	235-7448
X	601	Anderson B L	234-1029
X	603	Caron Y J	238-3734
X	606	Gauthier J	232-1381
1)	607	Goodwin E	236-3830
1)	704	Patterson Evelyn	231-2276
X	806	Elliot Geoffrey	234-9850
X	806	Jackson H	▲526-8895
1)	810	Carleton R	567-3782
	901	Shanks P E	740-0325
X	904	Burton S C	237-1053
■	909	Burke D	232-2250
■	Apt	Abramowytz Robert	567-2497
1)	Apt	Packard A	230-2071
X	1001	Evans D H	569-6464
X	1011	Johnson K	235-4158
X	1101	VanDer Bellen L	233-5378
X	1105	Dickinson P B	238-2175
■	1112	Kositsky J	231-4306
■	176	Informetrica	236-5901
			▲238-4831

2006-07 CAMBRIDGE STREET N

SOURCE: VERNONS

		CAMBRIDGE ST N	▲636-2243
■		O'connor Kevin	565-7781
■	23	Sandwell T&E	234-1324
1)	25	Wood K	563-0077
■	27	Thibert J-F	232-2736
2)	29	Tanner J	234-9198
	29	Apartments	
3)	Apt	Sloan Tim&Katie	230-6435
	51	Apartments	
■	--	Wiese B	230-6184
■	--	Pope C	231-6775
4)	--	Howlett Dave	233-1370
X	--	Leger Gilles	233-1502
6)	--	Smith H S	233-4313
■	--	Scott Dean	236-7642
5)	--	Matthews P	564-0448
2)	Apt	Foster M	234-1654
	60	Units	
■	--	Can Do Cash	▲233-2968
5)	--	SCO Health Service	▲233-4041
2)	--	Service De Santé SCO	▲233-4041
3)	--	Miller T	233-8435
X	72	Cambridge Food Mart	▲563-1620

2006-07 LAURIER AVENUE W-A

SOURCE: VERNONS

570 Apartments
Silvia Mano MP 230-0285
Fakrouche Zoubida 230-0659
Rene G&J-F 230-0936
Le Blanc R 230-0970
Shaffaf Mina 230-1229
Tortorelli J 230-6368
Bard A 230-8426
Carson Robt B 231-5976
Unger Maria T 231-6072
Lesage Carol 231-6713
Rudka Brian 231-6713
Chahine M 231-6838
Richcraft Homes Ltd ▲231-7299
Richcraft Homes ▲231-7828
Sheffield H 233-1995
Richard Aaron 233-2915
Bartlett L 233-4200
O'Meara L 233-4966
Gauthier C 233-5107
Lee Sam W S 233-5976
Lee F 233-8666
Mazai N 234-1156
Misic Irena 234-2397
Gray K 234-2522
Beselt Ken 234-2651
Bell R D 234-4114
Guenette K&M 234-6228
Surani M 234-6688
Lafleur G 234-7169
Lacroix L 234-7375
Belanger Pierre 234-9998
Kwan A 235-3456
Mitric B 235-6440
Daryawish Marilyn 236-0881
Chahine H 236-2033
Kichian Maral 236-3193
Begovic M 236-5504
Savoia N 236-7416
Zhang Jian 236-8880
Guglielli Maria Victoria 237-0126
Nichols R 237-1358
Mitwalli A 237-5241
Lo Eddie 237-6206
Clancy R 237-8334
Elkin B 237-8810
Bourassa G 565-0405
Feber J Dr 565-0750
Naso F 565-0973
Kocks M 565-3233
Charles David 565-8455
Movarekhi R 567-3136
Francis A 768-6969
401 Lin Shen Han 321-3979
402 Aveilaneda N 321-1448
603 Fortune-Stone M 321-0984
1504 Bhinder Kiran 321-0360
Suit Pe Joselito 231-3542
593 Roose R 235-4173
593 Wiggans D 237-8598
600 Apartments
Melanson H 231-4003
Bacon L 231-4540
Francis Russ 231-6570
Moore J&C 233-0797
Smith T 233-2707
Duarte N 234-2964
Desjauniers S 234-9261
Mark Clayton 235-2420
Lunny David V 236-3862
Gow R 236-8366
MacDonald Heather 236-8366
Zeghiche S 237-3717
Fortin J 237-4130
Yeatman N A 237-6075

2006-07 LAURIER AVENUE W-B

SOURCE: VERNONS

Ng Karen 237-5708
Nader M 237-7154
McGrath Richard 239-0658
Tetrault Mike 564-0817
Perks D ▲567-0086
4 Martin Jason 231-7713
14 Perkins K 567-9374
20 Isabel J 234-8164
21 Robineau C 233-6708
26 Feunmayor D 232-4145
601 Apartments
Jones S 232-0628
Lanthier B F J 232-8542
Desjardins C R 233-5806
Kennedy E 233-9405
Smith N L 234-7108
Gobeille C 235-2804
Johnson S A 237-3887
Soufiere M 567-2167
Leblanc R 569-0039
4a Kennedy D 234-4222
603 Apartments
Nakamura Hiroshi 230-7510
Pigeon M 233-4910
Lapointe D 233-6366
Carson C L 565-2082
Nuraddeen M 569-0150
6 Antonio D 321-0731
604 Inuit Community Centre ▲563-4136
1420 Hunt Personnel ▲238-8801

www.erisinfo.com

2000 ALBERT STREET

SOURCE: POLKS

550 **ADDRESS NOT LISTED**

2000 BRONSON AVENUE-A

SOURCE: POLKS

101	(N)Elmslie K	K1R 6G9 594-3229
	(N)Minor J	K1R 6G9 232-9938
140	Baker D	K1R 6H1 235-7383
	Breneman J & T	K1R 6H1 235-3441
	Burtnyk M	K1R 6H1 234-1812
	(N)Craig J	K1R 6H1 567-0705
	Dennis C	K1R 6H1 237-1142
	Forsyth D	K1R 6H1 233-1100
	(N)Mc Dade Daniel	K1R 6H1 231-2147
	(N)Mc Henry K	K1R 6H1 594-4929
	Rainville Adam	K1R 6H1 565-1422
	(N)Smith D R	K1R 6H1 236-7741
	(N)Turcotte E	K1R 6H1 235-7701
175	DYCK DIETER	K1R 6H2 234-0391
	STONECLIFFE APARTMENTS	K1R 6H2 234-7975
	Arsenault S ♦	K1R 6H2 235-0048
	Bedard J ♦	K1R 6H2 235-9703
	Berndt D A ♦	K1R 6H2 235-4892
	Bosiljcic Branislav ♦	K1R 6H2 234-8124
	(N)Bouchard N ♦	K1R 6H2 567-5816
	Boutilier Ted ♦	K1R 6H2 235-4878
	(N)Boyd B ♦	K1R 6H2 565-0078
	Brazier Grant ♦	K1R 6H2 231-7877

	Buxton Bradford	K1R 6H2	236-2432
	Carrigan S	K1R 6H2	230-6759
	Charette L	K1R 6H2	230-1814
	Coyne J C	K1R 6H2	234-6589
	Dagg D	K1R 6H2	236-5619
	(N)Dean Frank	K1R 6H2	237-4575
	Decarie R G	K1R 6H2	233-2887
	(N)Djurdjevic G	K1R 6H2	569-9337
	Drar Yohannes F	K1R 6H2	567-6215
	(N)Eggleston S	K1R 6H2	234-4151
	El-Tanany M	K1R 6H2	237-7130
	Erak Drago	K1R 6H2	234-6684
	Erak Stanko	K1R 6H2	594-8499
	(N)Eromann H	K1R 6H2	569-0270
	Foster G D	K1R 6H2	233-3107
	Foulds Gordon	K1R 6H2	232-9125
	Gascon G	K1R 6H2	567-3363
	Gascon Jean-Claude	K1R 6H2	238-7318
	Genest R	K1R 6H2	234-7352
	Geraldo L	K1R 6H2	234-8230
	Gillam H C	K1R 6H2	236-1754
	Grubina R	K1R 6H2	234-4728
	Gu Simei	K1R 6H2	236-0533
	(N)Harl Darren	K1R 6H2	233-0036
	Hechanova N	K1R 6H2	230-4818
	Jackson A	K1R 6H2	232-1998
	(N)Joly Michel	K1R 6H2	233-5512
	Kennedy E	K1R 6H2	234-1493
	Kenney Norman	K1R 6H2	232-8830
	(N)Krachun M I	K1R 6H2	569-1120
	Lacroix M D	K1R 6H2	234-4116
	(N)Lanyon R	K1R 6H2	565-6126
	Lo Greg	K1R 6H2	236-4430
	Lukic Dejan	K1R 6H2	236-7969
	Mac Adam Mark	K1R 6H2	231-2323
	Mac Neil C	K1R 6H2	234-3905
	Maceus F	K1R 6H2	234-3641
	Mastilovic Radomir	K1R 6H2	233-7767
	(N)Matchett B	K1R 6H2	230-9763
	(N)Mc Clinton D	K1R 6H2	565-6810
	Mc Cuish J M	K1R 6H2	232-5446
	Murray A L	K1R 6H2	233-0376
	Nash M	K1R 6H2	234-9123
	Naud Jacques	K1R 6H2	234-6818
	Nenadic V	K1R 6H2	236-2428
	Nevins R M	K1R 6H2	231-2331
	Newton J	K1R 6H2	236-6567
	Ng G	K1R 6H2	231-7638
	Nguyen H	K1R 6H2	233-3766
	(N)Nichol E	K1R 6H2	237-6407
	Paul Cecil	K1R 6H2	230-6427
	Pepin Benoit	K1R 6H2	237-0328
	Peric Miroslav	K1R 6H2	236-7670
	Perry Craig	K1R 6H2	233-5725
	Rajak Aleksandar	K1R 6H2	235-8195
	(N)Raymond-Jones S	K1R 6H2	234-0249
	Ryan M C	K1R 6H2	237-4779
	Salgueiro S	K1R 6H2	230-7661
	Salvani Nilda O	K1R 6H2	233-5608
	Sam Rad	K1R 6H2	565-2858
	Scott Arthur N	K1R 6H2	232-4977
	Scott T F	K1R 6H2	233-1663
	(N)Segal S	K1R 6H2	565-4805
	(N)Shah D	K1R 6H2	234-8388
	(N)Siu Holman	K1R 6H2	567-1404
	Snajdr P & L	K1R 6H2	234-9561
	Soame K	K1R 6H2	233-9915
	(N)Sredic Sveto	K1R 6H2	237-3017
	St Germain R	K1R 6H2	234-9407
	(N)Syriannis George L	K1R 6H2	565-0950
	(N)Touabi J	K1R 6H2	233-8148
	Tremblay A S	K1R 6H2	237-1749
	(N)Wagner W	K1R 6H2	567-2036
	Walsh A G	K1R 6H2	235-6347
	Windsor Dustin	K1R 6H2	232-0677
	Yano N	K1R 6H2	235-0821
	#101 Lavergne B	K1R 6H2	233-6132
	#105 Tischart Peter S	K1R 6H2	235-8906
	#209 Gordon J D	K1R 6H2	238-2631
	#211 Mc Naughton M	K1R 6H2	238-6828
	#205 Tessier R	K1R 6H2	233-9880
	#312 Schumacher Charles	K1R 6H2	234-6406
	#412 Allen R	K1R 6H2	233-3554
	#512 Paquin J	K1R 6H2	234-1029
	#510 Pastyrik V	K1R 6H2	235-7448
	#601 Anderson B L	K1R 6H2	238-3734
	#603 Caron Y J	K1R 6H2	232-1381
	#606 Gauthier Frank	K1R 6H2	236-3830
	#709 Dunn L A	K1R 6H2	235-8697
	#710 Hanlan H	K1R 6H2	233-5278
	#703 Kosjer T	K1R 6H2	234-9254
	(N)#806 Elliot Geoffrey	K1R 6H2	236-9817
	#806 Jackson H	K1R 6H2	567-3782
	#810 Mac Kenzie H John	K1R 6H2	237-1429
	#805 Sampogna Christina	K1R 6H2	236-0487
	#807 Zatsoul C	K1R 6H2	230-1197
	#904 Burton S C	K1R 6H2	232-2250
	#909 Clement H	K1R 6H2	233-8707
	#912 Dale H M	K1R 6H2	235-8371
	#906 Lipson Laura Lee	K1R 6H2	233-3024
	#901 Shanks P E	K1R 6H2	237-1053
	(N)#1001 Evans D H	K1R 6H2	235-4158
	#1011 Johnson K	K1R 6H2	233-5378
	#1103 Kershaw J	K1R 6H2	235-0570
	#1101 Van Der Bellen L	K1R 6H2	238-2175
176	POLLACK GROUP	K1R 6H4	238-2233

	PETRACCHI		567-7287
	(N)Tran Som Thi		237-2856
21	(N)Zimmerman D A	K1R 7A4	237-9942
23	(N)Olf S A	K1R 7A4	567-3963
25	Romo E	K1R 7A4	236-4805
29	Mibach L	K1R 7A4	234-6544
	(N)Neville S	K1R 7A4	230-7685
32	(N)Clark G		239-0238
51	Dyck G	K1R 7A4	233-0258
	Heale Ron	K1R 7A4	235-5910
	Hubert Robert T	K1R 7A4	237-7006
	Kluplel Mark	K1R 7A4	236-8402
	Leger Gilles	K1R 7A4	233-1502
	Mulkins M	K1R 7A4	236-7057
	(N)Paradis Judith	K1R 7A4	237-6783
	(N)Smith H S	K1R 7A4	233-4313
	(N)Thurairajah Y	K1R 7A4	565-3423
57	Lamy N Paul	K1R 7A4	567-8090
60	HOPITAL SCO	K1R 7A5	233-4041
	HOPITAUX	K1R 7A5	233-4041
	SCO HOSPITAL	K1R 7A5	233-4041
	SISTERS OF CHARITY OF OTTAWA (SCO)	K1R 7A5	233-4041
	SRVC DE SANTE DES SOEURS DE LA CHRTE D'OTWA (SCO)	K1R 7A5	233-4041
	(N)Blair Richard	K1R 7A5	782-2781
	(N)Patrick Louise	K1R 7A5	782-2757
72	CAMBRIDGE FOOD MART	K1R 7A7	563-1620

576 #1 Gordon Christina	K1R 5E2	567-1563
(N)Lay A	K1R 5E2	230-9482
Leblanc J	K1R 5E2	236-7333
(N)Perez R	K1R 5E2	567-2586
593 Pelletier Ronald	K1R 6K9	569-3888
Rooso R	K1R 6K9	235-4173

		Phone
Wiggans D	K1R 6K9	237-8598
600 Bradford Darrell	K1R 6L1	234-1297
Cooper M E	K1R 6L1	567-1234
#28 Dunn Robert G	K1R 6L1	237-9610
#26 Faunmayor D	K1R 6L1	232-4145
(N)Gall Andrew	K1R 6L1	236-6984
(N)Gentile Joanne	K1R 6L1	569-5903
Gow R	K1R 6L1	236-8366
(N)Hrdlicka K	K1R 6L1	233-1313
#20 Isabell J	K1R 6L1	234-8164
Johnson J	K1R 6L1	230-2112
Lafontaine M	K1R 6L1	237-0686
#25 Lunney David V	K1R 6L1	236-3862
Mark Clayton	K1R 6L1	235-2420
Mason Clifford H	K1R 6L1	236-1727
Montoya V	K1R 6L1	233-2253
O'Connell C	K1R 6L1	236-1158
#14 Perkins K	K1R 6L1	567-9374
Perks D	K1R 6L1	567-0086
Poole S	K1R 6L1	233-2635
(N)Reed R	K1R 6L1	565-9389
Robillard J	K1R 6L1	233-4230
#21 Robineau C	K1R 6L1	233-6708
(N)Rushworth M	K1R 6L1	565-9011
Sponza Tony	K1R 6L1	230-8833
Szendrey Leslie	K1R 6L1	233-5310
(N)Todd Erin	K1R 6L1	565-4221
Yeatman N A	K1R 6L1	237-6075
601 Desjardins C R	K1R 6K9	233-5806
Dore D	K1R 6K9	233-0099
(N)Graham F	K1R 6K9	234-7435
#4A Kennedy D	K1R 6K9	234-4222
Kennedy E	K1R 6K9	233-9405
Lanthier B F J	K1R 6K9	232-8542
(N)Luzolo Lombi	K1R 6K9	565-7893
(N)Pilson P & M B	K1R 6K9	234-2134
(N)Ponomarenko Serguei	K1R 6K9	565-5725
Smith N L	K1R 6K9	234-7108
#7 Zackon David	K1R 6K9	235-5567
603 Cregan H	K1R 6K9	230-8264
Dobrowolska T	K1R 6K9	232-6614
#6 Johnson S A	K1R 6K9	237-3887
Krachun C	K1R 6K9	234-0455
Lapointe D	K1R 6K9	233-6386
Leonard Sheldon	K1R 6K9	232-6614
Lobo C	K1R 6K9	237-8818
604 INUIT COMMUNITY CENTRE	K1R 6L1	563-3546
900(N)#427 Wright Maurice W Qc		782-3231

1997 ALBERT STREET

SOURCE: POLKS

550 **ADDRESS NOT LISTED**

1997 BRONSON AVENUE-A

SOURCE: POLKS

110 (N) Sherif Aly		233-9648
140 #6 Anyoti Helen A [2]	K1R 6H1	569-4173
(N) Aucoin M	K1R 6H1	567-8506
Baker D [9]+	K1R 6H1	235-7383
(N) Breneman J & T	K1R 6H1	235-3441
(N) Daley E & L	K1R 6H1	236-5194
#11 Parsons James [7]	K1R 6H1	233-6119
(N) Uhl J	K1R 6H1	563-4923
(N) Walker Eric	K1R 6H1	236-6761
175 STONECLIFFE APARTMENTS	K1R 6H2	234-7975
Beauseigle R [2]	K1R 6H2	236-8443
Bedard J [5]	K1R 6H2	235-9703
Boutilier Ted [2]	K1R 6H2	235-4878
(N) Brazier Grant	K1R 6H2	231-7877
(N) Carney D	K1R 6H2	230-3097
Cavan A M [5]	K1R 6H2	236-1245
Chabot Luc [2]	K1R 6H2	238-8220
(N) Charbonneau L	K1R 6H2	237-5154
Coghlan M M [2]	K1R 6H2	232-4310
Cook Graham [2]	K1R 6H2	234-3146
(N) Cousins R J	K1R 6H2	594-8507
Coyne J C [9]+	K1R 6H2	234-6589

1997 BRONSON AVENUE-B

SOURCE: POLKS

BRONSON AVE *cont'd*

Address	Phone
(N)Cullen T A	K1R 6H2 237-6085
(N)Daly L	K1R 6H2 235-7176
(N)Decarie R G	K1R 6H2 233-2887
(N)Desrochers D	K1R 6H2 237-7569
(N)Dewal Justis	K1R 6H2 230-9763
(N)Erak Marko	K1R 6H2 235-7431
Fever M D [B]+	K1R 6H2 235-3789
Foulds Gordon [B]+	K1R 6H2 232-9125
Gascon Jean-Claude [2]	K1R 6H2 238-7318
(N)Gauthier L	K1R 6H2 233-6861
Gillam H C [B]+	K1R 6H2 236-1754
Holst P A [3]	K1R 6H2 567-8063
Jackson A [7]	K1R 6H2 232-1998
Kennedy E [2]	K1R 6H2 234-1493
Kenney Norman [B]+	K1R 6H2 232-8830
Kincaid D [2]	K1R 6H2 567-9966
Knight E E [3]	K1R 6H2 235-5739
(N)Lacroix M D	K1R 6H2 234-4116
Lai L [2]	K1R 6H2 237-9745
Lalonde J A [2]	K1R 6H2 235-6334
Larouche Michel R [2]	K1R 6H2 237-4957
(N)Latendresse David M	K1R 6H2 233-0032
Leclerc A [2]	K1R 6H2 567-8954
Lowther D [2]	K1R 6H2 236-5058
(N)Mac Neil C	K1R 6H2 234-3905
Mc Cuish J M [B]+	K1R 6H2 232-5446
Moore W Vincent [2]	K1R 6H2 567-9293
Nevins R M [3]	K1R 6H2 231-2331
(N)Paquette L M	K1R 6H2 567-1503
Paul Cecil [2]	K1R 6H2 230-6427
Poissant Jeffery & Anna [2]	K1R 6H2 231-2307
(N)Pshenitchnikov Alexandre	K1R 6H2 567-6773
Raymond Rick [3]	K1R 6H2 230-3864
Ryan M C [2]	K1R 6H2 237-4779
Soame K [7]	K1R 6H2 233-9915
St Germain R [B]+	K1R 6H2 234-9407
Tremblay A S [2]	K1R 6H2 237-1749
(N)Trempe Julie	K1R 6H2 233-7290
(N)Walsh A G	K1R 6H2 235-6347
Walthers M [2]	K1R 6H2 231-2267
(N)Windsor Dustin	K1R 6H2 232-0677
Woo W [2]	K1R 6H2 230-8402
Yano N [2]	K1R 6H2 235-0821
#101 Lavergne B [B]+	K1R 6H2 233-6132
#106 Ng G [2]	K1R 6H2 231-7638
#104 Romeril A [2]	K1R 6H2 237-0888
#109 Tischart Peter S [B]+	K1R 6H2 235-8906
#212 PROPHET YOHAN WILFRED	K1R 6H2 567-9053
#209 Gordon J D [B]+	K1R 6H2 238-2631
#211 Mc Naughton M [B]+	K1R 6H2 238-6828
#205 Tessier R [B]+	K1R 6H2 233-9880
#312 ACTIONPAK ADVERTISING OF CANADA	K1R 6H2 563-4062
#312 Q-PONZ INC	K1R 6H2 563-4062
#307 Dean Frank [2]	K1R 6H2 237-4918
#312 Lenters I [B]+	K1R 6H2 234-6406
#308 Marchand Lloyd [B]+	K1R 6H2 567-5917
#312 Schumacher Charles [B]+	K1R 6H2 234-6406
#303 Thomas V [5]	K1R 6H2 233-9292
#412 Allen R [B]+	K1R 6H2 233-3554
#407 Concepcion E [5]	K1R 6H2 230-6683
#403 Howell L [B]+	K1R 6H2 235-5917
#411 Murphy M M [B]+	K1R 6H2 236-2079
#501 Christopher D C [B]+	K1R 6H2 233-9501
#512 Paquin J [B]+	K1R 6H2 234-1029
#510 Pastyrik V [2]	K1R 6H2 235-7448
#601 Anderson B L [B]+	K1R 6H2 238-3734
#603 Caron Y J [2]	K1R 6H2 232-1381
#602 Dubord Albert [B]+	K1R 6H2 233-1036
(D)#605 Dunn S	K1R 6H2 234-7879
#606 Gauthier Frank [B]+	K1R 6H2 236-3830
#709 Dunn L A [2]	K1R 6H2 235-8697
#710 Hanlan H [7]	K1R 6H2 233-5278
#701 Scott Arthur N [B]+	K1R 6H2 232-4977
#806 Elliot Geoffrey [5]	K1R 6H2 236-9872
#806 Jackson H [2]	K1R 6H2 567-3782
#809 Lacasse Remi [B]+	K1R 6H2 235-7364
#810 Mac Kenzie H John [3]	K1R 6H2 237-1429
#801 Mooers M A [2]	K1R 6H2 234-4733
(D)#805 Sampogna Christina	K1R 6H2 236-0487
#807 Zatsuol C [7]	K1R 6H2 230-1197
#904 Burton S C [B]+	K1R 6H2 232-2250
#909 Clement H [B]+	K1R 6H2 233-8707
#912 Dale H M [2]	K1R 6H2 235-8371
#906 Lipson Laura Lee [5]	K1R 6H2 233-3024
#907 Nguyen Gaston K G [2]	K1R 6H2 233-9489
#905 Scott T F [B]+	K1R 6H2 233-1663
(D)#901 Shanks P E	K1R 6H2 237-1053
(D)#1010 Cockerton B	K1R 6H2 567-6054
#1009 Dean W J [2]	K1R 6H2 235-3817
#1007 Dudley R L [2]	K1R 6H2 231-5328
#1001 Evans D H [B]+	K1R 6H2 235-4158

BRONSON AVE *cont'd*

Address	Phone
#1011 Johnson K [B]+	K1R 6H2 233-5378
#1004 Martel G [2]	K1R 6H2 233-8520
(D)#1006 Rajak Aleksandar	K1R 6H2 235-8195
(D)#1008 Syrbou Elena	K1R 6H2 233-0998
#1106 Berndt D [B]	K1R 6H2 235-4892
(D)#1105 Dickinson P B	K1R 6H2 231-4306
#1103 Kershaw J [3]	K1R 6H2 235-0570
(D)#1102 Quinn Brad	K1R 6H2 230-0443
#1101 Van Der Bellen L [B]+	K1R 6H2 238-2175
176 POLLACK CONSULTANTS	K1R 6H4 238-2233
POLLACK PERSONNEL	K1R 6H4 238-2233
WHITHAM SCHOOL FOR THE PERFORMING ARTS	K1R 6H4 567-7789
190 190 BRONSON SALON	K1R 6H4 232-2425
BCC SYLVICULTURE SYSTEMS INC	K1R 6H4 237-1567
CANADIAN RELIEF FUND FOR CHERNOBYL	
VCTMS IN BELARU	K1R 6H4 567-9595
DEVON GROUP LTD THE	K1R 6H4 567-2281
ESRI CANADA LIMITED	K1R 6H4 234-2103
FONDS CNDN D'AIDE AUX VCTMS DE TCHERNOBYL	
EN BLRSS	K1R 6H4 567-9595
JUST FOR LUNCH	K1R 6H4 234-6634
MINION SOFTWARE INC	K1R 6H4 238-3070
PETRY FINANCIAL GROUP	K1R 6H4 594-5395
PROJECT MANAGEMENT CENTRE	K1R 6H4 235-8075
REACAN LTD	K1R 6H4 230-0590
STAVE & ASSOCIATES	K1R 6H4 233-2159
SYNERGEM MANAGEMENT INC	K1R 6H4 233-7115
WILBERFOSS INC	K1R 6H4 563-1389
Grice Christopher [2]	K1R 6H4 236-0452
Guertin Louis [2]	K1R 6H4 233-6566
Miller Norman C [2]	K1R 6H4 230-9459
Smallwood L [2]	K1R 6H4 234-2107
Smallwood Sandy L A [2]	K1R 6H4 238-1835
196 ASSOCIATION DE LA CONSTRUCTION D'OTTAWA	K1R 6H4 236-0488
CANADIAN PRESTRESSED CONCRETE INSTITUTE	K1R 6H4 232-2619
MECHANICAL CONTRACTORS ASSOCIATATION OF OTTAWA	K1R 6H4 237-1491
OTTAWA CONSTRUCTION ASSOCIATION THE	K1R 6H4 236-0488
THE OTWA CONSTRN ASSOCTN	K1R 6H4 235-0103
#100 OTTAWA VALLEY BID DEPOSITORY INC	K1R 6H4 234-5441
200(D)#31 Abbott M E	K1R 6H4 235-5721
(D)Arbouche S	K1R 6H4 565-0211
#83 Asnakech Seboka Geda [2]	K1R 6H4 233-1596
(D)#24 Beaton I	K1R 6H4 565-3797
(D)Bryden Kenneth	K1R 6H4 235-4667
(D)Bui Ngon	K1R 6H4 237-8270
#84 Calma Gordan [2]	K1R 6H4 234-9233
#23 Champagne S J [3]	K1R 6H4 237-6001
#72 Charron Yvan M [5]	K1R 6H4 236-0467
(D)#64 Cliche C R	K1R 6H4 234-0962
(D)Crapper B	K1R 6H4 565-5535
(D)#71 Cunningham Dennis	K1R 6H4 234-7825
#56 Derakhshandeh H [2]	K1R 6H4 233-5407
(D)Dibenedetto C	K1R 6H4 569-0880
(D)Fleming G	K1R 6H4 235-2657
(D)#54 Grubina Vladimir G V	K1R 6H4 236-4793
(D)Haddad R	K1R 6H4 236-7428
Hoang H [2]	K1R 6H4 235-1357
(D)Holmes R	K1R 6H4 235-9996
(D)Huang N	K1R 6H4 235-8601
(D)Jacques L	K1R 6H4 236-0670
Keleta T [2]	K1R 6H4 234-8619
(D)Kim Thomas	K1R 6H4 235-5913
(D)Kling N	K1R 6H4 230-1559
(D)#53 Lukic Dejan	K1R 6H4 236-7969
(D)#32 Mac Kay Ken S	K1R 6H4 230-8045
(D)#85 Martinet C L	K1R 6H4 235-1271

1997 CAMBRIDGE STREET N

SOURCE: POLKS

21	ERIC GOODMAN & ASSOCIATES INC	K1R 7A4 230-3161
	Goodman E E L [B]+	K1R 7A4 233-0620
	Huggett C [7]	K1R 7A4 233-0620
23	Rennick T [2]	K1R 7A4 233-9356
25	(N)Kennedy Blaine	K1R 7A4 233-2411
29	(N)Brown W	K1R 7A4 230-0757
51	(N)Dyck G	K1R 7A4 233-0258
	Klupfel Mark [2]	K1R 7A4 236-8402
	Leger Gilles [7]	K1R 7A4 233-1502
	(N)Markwick C	K1R 7A4 236-0771
	Simon A [2]	K1R 7A4 234-0253
	(N)Theriault D	K1R 7A4 237-9288
57	Lamy Paul [2]	K1R 7A4 567-8090
60	HOPITAL SCO	K1R 7A5 233-4041
	SIS OF CHRTY OF OTTAWA (SCO) HLTH SRVC SCO HSPTL	K1R 7A5 233-4041
	SRVC DE SNT DS SRS DE LA CHRT D'OTTW (SCO) HPTL SC	K1R 7A5 233-4041
72	CAMBRIDGE FOOD MART	K1R 7A7 563-1620

1997 LAURIER AVENUE W

SOURCE: POLKS

		Phone
	(N)Manning Dean	K1R 5E2 234-2143
593	Benoit Leon E [2]	K1R 6K9 237-2031
	Hill Grant [2]	K1R 6K9 237-2229
	Mc Guire J B [5]	K1R 6K9 230-9192
	Roose Ralph [7]	K1R 6K9 235-4173
600	(N)Brault Renaud	K1R 6L1 567-1534
	(N)Cooper M E	K1R 6L1 567-1234
	Deutsch B [9]+	K1R 6L1 232-8458
	Dunn Robert J [2]	K1R 6L1 237-9810
	Feunmayor D [2]	K1R 6L1 232-4145
	Gilbert Rob [2]	K1R 6L1 236-6260
	(N)Gow R	K1R 6L1 236-8366
	Hare J [2]	K1R 8L1 237-7820
	Hourihan K M [9]+	K1R 6L1 234-2317
	Isabell J [9]+	K1R 6L1 234-8164
	Lafontaine M [5]	K1R 8L1 237-0686
	Mark Clayton [2]	K1R 6L1 235-2420
	Mason Clifford H [5]	K1R 6L1 236-1727
	Miller Greg [2]	K1R 6L1 567-5466
	Montoya V [7]	K1R 6L1 233-2253
	Perkins K [2]	K1R 6L1 567-9374
	(N)Robillard J	K1R 6L1 233-4230
	Robineau C [9]+	K1R 6L1 233-6708
	Scott H J [9]+	K1R 6L1 232-5849
	(N)Sheridan F	K1R 6L1 235-9065
	Sponza Tony [2]	K1R 6L1 230-8833
	Szendrey Leslie [2]	K1R 6L1 233-5310
	(N)Terrien M L	K1R 6L1 594-8912
	(N)Vincent C	K1R 6L1 567-9553
	White Brad [5]	K1R 6L1 233-2502
	Yeatman N A [2]	K1R 6L1 237-6075
601	Carver Richard [2]	K1R 6K9 233-1857
	(N)#5A Demers J R	K1R 6K9 563-0188
	Desjardins C R [9]+	K1R 6K9 233-5806
	#4A Kennedy D [9]+	K1R 6K9 234-4222
	Kennedy J [5]	K1R 6K9 233-9405
	(N)Lanthier B F J	K1R 6K9 232-6542
	Lobo Carol C L [2]	K1R 6K9 237-8818
	Milligan M A [9]+	K1R 6K9 232-6063
	Smith N L [5]	K1R 6K9 234-7108
	(N)Zackon David	K1R 6K9 235-5567
603	Bourque G [9]+	K1R 6K9 236-2811
	Cregan H [2]	K1R 6K9 230-8264
	(N)Dobrowolska T	K1R 6K9 232-6614
	#6 Johnson S A [2]	K1R 6K9 237-3887
	Madriz J [2]	K1R 6K9 236-2708
	(N)Wickrmasuriya Sarath	K1R 6K9 231-7643
604	INUIT COMMUNITY CENTRE	K1R 6L1 563-3546
1208	INUIT NON-PROFIT HOUSING	594-2810

1993-94 ALBERT STREET

SOURCE: POLKS

550 **ADDRESS NOT LISTED**

1993-94 BRONSON AVENUE

SOURCE: POLKS

BRONSON AV–Contd
1002 Benet Milan T & Gilberte A [2] 231-3313
1003 Not Verified
1004★Mc Elheran M J 236-9950
1005-1007 Not Verified (3 Apts)
1100 Dilabio Ernie [4] 244-9439
1101 Not Verified
1102 Cloutier D [9]+ 236-5254
1103★Calbert J Adrian & Rita C 236-6582
1104 Currie J S [4] 231-6968
1104 Kettela L M 231-6968
1105★Nelson John T & Marjorie M 234-0819
1106 INNER PEACE MOVEMENT OF CANADA 238-7844
Bunbury Reta [8] 238-7844
1107 Not Verified
1201 Waters R J [2] 230-4599
1202 Arron Jack [5] 234-6337
1203 Evans John L [2] 234-4321
1204★Buchanan Jean E 594-5201
1205 Agnew S [4] 565-3819
1206-1207 Not Verified (3 Apts)
101a★Apolonio R 230-2459
101c Not Verified

117

• ALBERT ST INTERSECTS
• SLATER ST INTERSECTS
140 Apartments
135★Riley M
1 Baker Doreen [9]+ 235-7383
2 Not Verified
3 Leduc Jean [8] 236-4145
4★Mc Lellan K 234-7006
5★Ohl Pierre 231-5705
6★Chandler J 233-1480
6 Campbell James T 233-1480
7-10 Not Verified (4 Apts)
11 Parson James & Deborah [4] 233-6119
12 Not Verified
14★Sommerville K 234-6899
15★Mann M M 238-5098
• LAURIER AV INTERSECTS

171

175 STONECLIFFE APARTMENTS 234-7975
101 Lavergne Blandine R [9]+ 233-6132
102 Le Blanc Paul [2] 237-2071
103 Gascon J C & Tara [2]
104 Giroux Reed R [4] 237-3004
105 Tschart Peter S [8] 235-8906
106 Tremblay Alma S [2] 238-5491
107★Coulson Tom & Maria Pia 230-4334
108 Not Verified
109 Hart Ronald P & Janice N [2] 234-7975
201 Not Verified
202 Casey Peter J [8] 236-0016
203 Cumbers M [9]+ 233-2367
204 Not Verified
205 Tessier Rita R [9]+ 233-9880
206 Binks Jeff S [5] 235-4744
207 Not Verified
208★Raymond Rick 230-3864
209 Gordon June D [9]+ 238-2631
210 Not Verified
211 Mc Naughton Melba J [9]+ 238-6828
212 Marchand Denise E [2] 233-7352
301 Wilson George G & Lilian M [9]+ 235-4695
302 Kennedy Edna M [2]
303 Thomas V [2] 233-9292
304 Not Verified
305 Kenney Norman I [9]+ 232-8830
306 Not Verified
307 Dean Frank [2] 237-4918
308 Marchand Lloyd E [9]+ 567-5917
309 Holst P A [2] 567-8063
310 Coyne J C [9]+ 234-6589
311★Nevins Rita M 231-2331
312 Lenters I [9]+ 234-6406
312 Schumacher Charles C 234-6406
401 St Germain Robt J [9]+ 234-9407
402 Bolloch Wendy [2] 236-4628
402 Anderson Michl J 236-4628
403 Howell Lilian [8] 235-5917
404★La Londe Jeannine A 238-6334
405 Evrett R M [9]+ 233-3466
406 Not Verified
407 Concepcion E [2] 230-6683
408 Madge Gordon [8] 233-9529
408 Baker Desmond F 233-9529
409 Power Ann [4] 237-9075
410 Not Verified
411 Murphy Marjorie [9]+ 236-2079
412 Allen Rita [9]+ 233-3554
501 Christopher Douglas C & Dorothy O [8] 233-9501
502 Knight E E [2] 235-5739
503 Sirois Michel & Brenda [4] 234-3082
504 Not Verified
505 Gillam Hugh C [9]+ 236-1754
506 Soame K [4] 233-9915
507 Lacasse Madeleine R [2] 594-8511
508 Not Verified
509 Cavan Alma M [2] 236-1245
510 Hrebacka Vera [8] 235-7448
511 Fever M Dorothy [9]+ 235-3789
512 Paquin Yvonne B [9]+ 234-1029
512 Paquin Jeannette H 234-1029
601 Anderson B L [9]+ 238-3734
602 Dubord Albert E [9]+ 233-1036
603 Not Verified
604 Bedard J [2] 235-9703
605 Rivard Lloyd L & Grace [2] 232-6438
606 Gauthier Frank D & Jeanne [9]+ 236-3830
607 Gallant Doris E [2] 565-2319
608 Casey Patrica [4] 237-9739
609 Ford F J [2] 237-7063
610 Not Verified
611 Mc Leod G [5] 235-3626
612 Not Verified
701 Scott Arthur N & Therese L [9]+ 232-4977
702 Cowan B J & Mildred [9]+ 234-6618
703 Hammond Claire [2] 230-2868
704 Not Verified
705 Hand Grace E [9]+ 235-1606
706 Casey Thos J [8] 238-1316
707★Swenson Bill 234-4991
708 Carr Steven M [2] 563-2102
708 Ross Lisa E 563-2102
709 Dunn L A [9]+ 235-8697
710 Hanlan Helen M [4] 233-5278
711★Tremblay A S 238-5491
712 Gerlach Gertrude J [9]+ 235-6323
801★Lirette Theresa C 237-6308
802 Jackson Annetta [4] 232-1998
803 Richer Anne M [9]+ 234-8735
804-805 Not Verified (2 Apts)
806 Elliot Geofrey [2] 236-9872
807 Zatsuol C [4] 230-1197
808 Walters Marie E [2] 231-2267
809 Lacasse Grace M [9]+ 235-7364
810★Mac Kenzie H Jas 237-1429
811 Not Verified
812 Hodgson Kert J [2] 233-9653
901 Mc Clinton D [4] 233-2833
902 Vaudrey Bill J [4] 230-0347
903 Foulds Gordon A [9]+ 232-9125
904 Burton S C [9]+ 232-2250
905 Scott Terry F [8] 233-1663
906 Lipson Laura L [2] 233-3024
907 Plarde Mariette [2] 237-7759
908 Lavigne Kathleen [4] 567-3316
909 Clement Henry T & Beatrice [9]+ 233-8707
910 Not Verified
911 Yano Noriko [4] 235-0821
912 Dale Arlene M [8] 235-8371
1001 Evans Dorothy H [9]+ 235-4158
1002 Baxter John [9]+ 232-6697 2
1003★Ward Evelyn 230-8828
1004 Martel Ginette [2]
1005 Mc Cuish J M [9]+ 232-5446
1006 Gauthier Leonard [8] 233-9605
1007 Dudley Roberta L [8] 234-5073
1008 Not Verified
1009 Dean William J [2] 235-3817
1010 Bernardo [2]
1011 Johnson Keith W [9]+ 233-5378
1012 Coulson John C [7] 231-6198
1101 Van Der Bellen L M [9]+ 238-2175
1102★St Pierre Dorothy M 235-6142
1103★Kershaw J 235-0570
1103 Kostiuk A 235-0570
1104★Woo Wm 230-8402
1105 Dickinson P [9]+ 236-6758
1106 Berndt D [5] 235-4892 2
1107 Al-Hunaidi M O [2] 231-2772
1108 Jones Pamela M [9]+ 232-8452
1109 Baker Jacqueline [2] 594-5464
1110 Haye June C [2] 234-0333
1110 Rabey Kingsley 234-0333
1111 Desnoyers D [9]+ 235-2455
1112 Elliott William T [9]+ 567-3872
• GLOUCESTER ENDS 2
176 POLLACK PERSONNEL personel agency 238-2233
ASSOCIATED REHABILITATION vocational rehab 233-8983 2
190 Office Building
1st Fl ANDREX HOLDINGS LIMITED 238-1835
Not Verified
ABSCOR CONSTRUCTION 238-2388
Not Verified
Not Verified
GAGNON EMBURG MANGEMENT SERV INC 232-7655
STAVE & ASSOCIATES 233-2159
Not Verified
CANADA RESEARCH INSTITUTE 234-5204
DEVON GROUP LTD THE 567-2281
AFRICA INTERMATION AFRIQUE 230-9115
ALLER & COMPANY 563-3501
ANDREWS COMSBERG ASSOC 232-4080 2
GRICE CHRISTOPHER ofc 236-0452 2
JONES M J OFFICE 233-6151
KENNEDY & DE GROH CONSULTANTS 569-0095
M C CONOMY & CO 230-8928 2
NATIONAL CAPITAL ZOOLOGICAL SOCIETY 238-1835 2
NOLAN LINDA INTERIORS A R I DO 238-4447 2
PHASE 5 CONSULTING GROUP 233-3513 2
SYNERGEM MANAGEMENT INC 233-7115
TANDEM ENGINEERING & MANAGEMENT CONSULTANTS INC 237-1565 2
BRONSON SALON hair salon 232-2425 2
196 Office Building
Suites
100 OTTAWA VALLEY BID DEPOSITORY 234-5441
100 CANADIAN PRESTRESSED CONCRETE INSTITUTE 332-2619
102 MECHANICAL CONTRACTORS ASSOCIATION OF OTTAWA 237-1491 2 2 2
101 ELECTRA-QUOTE AND ASSOCIATES
201 OTTAWA CONSTRUCTION ASSOCIATION 236-0488
300 Not Verified
300 Not Verified
301 Not Verified
103 MECHANICAL CONTRACTORS ASSOCIATION OF OTTAWA trade assn 237-1491
303 Vacant
304 Not Verified
Apartments
1 Vacant
2★La Londe Darrell
3 Sabovin Marie [2] 237-9832
4★Puckerin Len
11★Valasquez Rosa
12 Vacant
13★Igal Abdi Mohammed 235-6024
14 Not Verified
21 Martinez Jesus [2] 594-8436
22★Osorio Rodriguez Wilfredo 563-2150
23★Champagne S J 237-6001
24 Not Verified
25 Simon Peter [2] 233-7324
26 Lopez E [2] 236-0405
31★Guled Abdulhakim 231-3883
31 Mohammed Abdisalan 231-3883
31 Sheikali Abdirahman 231-3883
32 Mohamed-Abdi Fatah Yousuf [2] 238-1164
33★Musse Osman 235-3239
34 Not Verified
35★Mohammed Hasan

1993-94 CAMBRIDGE STREET N

SOURCE: POLKS

21 Goodman Eric E [8] 233-0620
Huggett Connie 233-0620
23-24 Not Verified (2 Hses)
25 Borden B [2] 237-3054
25 Not Verified
27 ST VINCENT HOSPITAL FOUNDATION 233-4041
29-1★Thomson Brent 563-9063
29-2 Wells Stephanie [2] 563-2609
31-43 Vacant (3 Hses)
51 Apartments
1★Robinson D 234-0936
101★Bergeron Michl 567-7832
102 O'Connell D Rory [2]
103 Not Verified
104 Leger Gilles G [4] 233-1502
105 Gregory M C [2] 231-3449
106★Lask K
201 Flomen Teresa G [2] 565-8388
202 Barch J [2] 729-5533
203★Butler Allan 236-6131
204★Jaworski Wojciech 236-5441
205-206 Not Verified (2 Apts)
301★Williams Elsie M
57 Lamy Paul & Victoria [9]+ ◎ 567-8090
Lamy Victoria 567-8090
60 SAINT VINCENT HOSPITAL 233-4041
• PRIMROSE AV INTERSECTS
72 CAMBRIDGE FOOD MART 563-1620

1993-94 LAURIER AVENUE W

SOURCE: POLKS

• BRONSON AV INTERSECTS

322

• BRONSON AV INTERSECTS
593 ASHBURN HALL APARTMENTS
1 Roose Ralph H & Joan S [4] ◎ 235-4173
2★Ferchette Robt 234-2081
3 Corbeil Jean Hon [4] 231-5436
3 Corbeil Benoit 231-5436
4 Mc Guire Joseph [2] 230-9192
600 NORTHCLIFFE APARTMENTS
1 Robillard K [4] 594-8912
2 Clayton Mark [2] 235-2420
3 Robillard Maurice C [9]+
3 Robillard Joan
4 Not Verified
5 Mason Clifford H [2] 236-1727
6 Scott Helen J [9]+ 232-5849
7 Not Verified
8★Sullivan R K 238-5809
9 Chisholm M A [2] 594-3695
10 Harris Maureen E [9]+ 237-1457
11 Terrien M L [4] 594-8912
12 Chadonnet [2]
14★Sponza T 567-1891
15 Dunn Robert J [4] 237-9610
16 White Brad [2] 233-2502
17 Houriham Kathleen M [9]+ 234-2317
18 Gareau D [2] 237-6153
19★Forbes R 231-4838
20 Isabell J [9]+ 234-8164
21 Robineau Claude [8] 233-6708
22★Currie J Colin 235-7538
23 Not Verified
24 Corrigan T [2] 230-0847
25★Leunny David 236-3862
26★Kurr D L 232-4145
27 Montoya V C [4] 233-2253
28 Brean Patrick [2] 563-8149
28 Hare J 563-8149
29 Lafontaine Mark R [2] 237-0686
30 Perks D [2] 567-3956
31 Deutsch Bertha [9]+ 232-8458
601 Apartments
1 Milligan Muriel A [9]+ 232-6063
DALHOUSIE CO-OP OFC 234-5500
2 Kennedy Eleanor [2] 233-9405
2a Herbert Brad [2] 563-3298
2b Lanthier Bruce F [2] 232-8542
2b Lanthier Brian 232-8542
3 Bisson Sherine [5]
3a Lantaigne Richard [2] 234-2134
3a Pilson Peter 234-2134
4 Desjardins Clarence R & M Doreen [9]+ 233-5806
4a Kennedy D J [9]+ 234-4222
5 Blanco Hortensia [2]
5a Demers Ron & Colleen Taylor [2] 563-0188
5a Taylor Colleen 563-0188
6★Drar Yohannes
7 Zackon David [9]+ 235-5567
8★Dickson Jeremy
8a Smith Nicoly [2] 234-7108
603 Apartments
1 Larsen Kaj F [2] 563-0012
2★Carroll Alice 236 1731
3 Wickremasuriya Sarath & Sujatha [2] 234-9733
3 Wickremasuriya Khemi 234-9733
4 Bourque Gabrielle [9]+ 236-2811
5 Not Verified
6★Johnson Suzanne 234-5792
604 TUNGASUVVINGAT INUIT COMMUNITY CNTR home & santariums 563-3546
862 HOUSEHOLDS
351 BUSINESSES

1987 ALBERT STREET

SOURCE: MIGHTS

550 **ADDRESS NOT LISTED**

607 O'Day John B Jr 233-3243
701 Embassy Of The Hashemite Kingdom Of Jordan 238-8090
702 Vaudrey J
703 Betcherman Fanny Mrs 234-2615
704 Charpentier Jean 563-0261
705★Assad H 233-4487
707 Vacant
801 Vacant
802 Canadian Petroleum Association 232-6374
803 Berger Robt
804 Rockwell International Of Canada Ltd tool mfr 233-4057
804 Zanette Robt E 233-1060
805 St Cyr L P 230-0888
806 No Return
807 Vacant
901★Hansen Inger
05 Prosser S L
903★Thomas C T
904 No Return
905 Vacant
906 Chabot D 235-6043
1001 Michrowski Andrew 236-6265
1002★Landry C W 235-3784
1006★Khalofch Hani
1101★Walter A
1102 Cloutier D 236-5254
1103★Calvert J Adriane 236-6582
1104 Hanson F L
1105 No Return
1106 Inner Peace Movement Of Canada 238-7844
1107★Leferriere M P 238-1934
12th Fl Laundry Room
1201★Belley Francois 594-4949
1204 Bucciero P 233-1685
1205 Monette Pierre R 230-7638
1206 Vacant
1207★Hogan R J
101a★Messerschmidt Sharon

117

ALBERT ST INTERSECTS
SLATER ST INTERSECTS
140 Apartments
1 Baker Doreen 235-7383
2 Lafleur
3 Leduc Jean 236-4145
4 Drapeau J 235-2252
5 Nemtz Irwing 231-3309
6★Taylor J 594-4974
7 Gowling Geo R 237-3980
8 Gordon Robt J
9★Swanbury B 235-6319
10★Roh Jim Ho 231-7111
11★Tiganish R M 235-3759
12 Totirakul Viwat 231-3420
14★Bourinot J 233-5314
15★Panaki Mohammad R
LAURIER AV INTERSECTS

171

175 Stonecliffe Apartments 234-7975
101 Lavergne B 233-6132
102 Baker Tanny D 238-7081
103 Brown N E 235-0089
104 Callapina Felcie M 238-5984
105 Tischare Peter S 235-8906
106 Forcier Vivian 232-7893
107 Coulson Tom H 235-4689
108 Prest J E 233-6318
109 Raymond A 234-7975
201 Ennis Helen J 233-2043
202 Casey Peter J 236-0016
203 Cumbers M 233-2367
204 Gilfillan Ronald H 234-5445
205 Tessier Rita 233-9880
206★Mercier R 563-0489
207 Norris P 235-4062
208 Baker D 235-2851
209 Gordon June D 238-2631
210 Lalonde J A 235-6334
211 Mc Naughton Melba J 238-6828
212 Bollinger C E 234-9418
301 Wilson George G 235-4695
302★Butler I K 237-7426
303 Yano N 235-0821
304 Chenail Gerard 238-3832
305 Kenney Norman I 232-8830
306 Murphy Muriel 234-2000
307 Holst P A 236-4495
308 Marchand D E 233-7352
309★Kavanagh C 230-6961
310 Coyne J C 234-6589
311 Casey Gertrude L 234-0336
312 Lenters I Mrs 234-6406
401 St Germain R J 234-9407
402 Johnston Suzanne 232-6035
403 Howell Lilian 235-5917
404 Tremblay Guy 230-4322
405 Evrett R M 233-3466
406 Hisko Betty J 234-5491
407 Wood Mark
408 Madge Gordon 233-9529
409 Cooke H T 232-7805
410 Charbonneau G 235-9164
411 Murphy Marjorie 236-2079
412 Allen Rita 233-3564
501 Christopher Douglas C 233-9501
502 Dupont Sylvie 235-9663
503 Berube D 232-2385
504 Young Gerald 237-5327
505 Gillam Hugh C 236-1764
506 Lavigne Mathilda M Mrs 235-3009
507 Bourque Laurette D
508 Kennelley M 230-5034
509 Walsh Madalene 233-7357
510 Hrebacka Vera 235-7448
511 Fever M Dorothy 236-3789
512 Paquin Yvonne 234-1029
601 Anderson B L 238-3734
602 Dubord Albert 233-1036
603 Vacant
604 Bedard Jeannette 236-9703
605 Jackson Annetta 232-1998
606 Gauthier Frank 236-3830
607 Cross Fletcher F
608 Vacant
609 Nelligan Therese 237-2799
610 Cantelon Linda D 237-3673
611 Mc Carron Germaine 594-8419
612 Beniskos Dorothy A
701 Scott Arthur N 232-4977
702 Cowan B J 234-6618
703 Herbert C G 235-6208
704★Patterson Evelyn M
705 Hand Grace E 235-1606
706 Casey Thos J 238-1316
707 Bollinger E 235-7074
708 Binks J 230-8087
709 Dunn L 235-8697
710★Joyce E M
711★Cross Fletcher 234-7441
712 Gerlach Gertrude J 235-6323
801 Delapree Francoise 232-7276
802 Bourgeau Elizabeth 236-3075
803 Richer Wilfred 234-8735
804★Traindr Shirley A
806 Kennedy Therese E
806★Cross Eliz 233-3517
807 Vacant
808 Ellisson A P 234-8201
809 Lacasse Remi 235-7364
810 Mackenzie H John 237-1429
811 Lockey Kathleen M Mrs 235-5929
812★Hodgson J Kent 233-9653
901 Leman Edw A 563-0133
902★Beauchamp P 234-5531
903 Foulds Gordon A 232-9125
904 Burton S C 232-2250
905 Scott Terry F 233-1663
906 Pothier Lucille
907 Ackerman Gen 232-7910
908 Edge Anne E 235-7963
909 Clement Thomas H 233-8707
910 Watson Louise 233-3790
911 April J 234-1408
912 Dale Helen M 235-8371
1001 Evans D H 235-4158
1002 Baxter John 232-6697
1003★Mc Arthur L
1004 Vacant
1005 Mc Cuish Joyce M 232-5446
1006 Gauthier Leonard 233-9605
1007 Dudley Robert L
1008 Flux J A 235-9702
1009 Vacant
1010★Hardy Lisa
1011 Johnson Keith W 233-5378
1012★Coulson John C 231-6198
1101 Van Der Bellen L M 238-2175
1102 Cavers C A 235-7675
1103★Auger Marc
1104 Zayach Katharine 232-4320
1105 Dickinson P E
1106 Hoffman Cecile 563-1706
1107 Laferriere Marie-Paule 238-1934
1108 Jones M P 232-8452
1109 Baker Jacqueline 594-9331
1110 Hayne June 234-0333
1111 Desnoyers D 235-2455
1112 Elliott W T 236-7537
GLOUCESTER ENDS
176 Caldwell & Associates Realty Limited 230-7171
190 Office Building
1st Fl Andrex Holdings Limited 238-1835
2nd Fl Nolan Linda J designer 238-4447
2nd Fl Georgian Oaks International franchising 236-1986
2nd Fl Tandem Consulting Inc mechanical eng consultants 237-1565
3rd Fl Sbrissa Ovidio architect 230-2243
Job Creation Of Canada 232-3855
Permax Inc mgmt consultants 233-7115

21 Goodman E E 233-0620
23 No Return
25 Borden B © 237-3054
27 Department Of Nursing St Vincent Hospital 782-2727
29a★Coutya Samil 237-6498
29b Vacant
31 Kennelly Albert © 234-2595
Sheild Mary 232-3194
33 Chabot L M 234-9431
47 Parking Lot
51 Apartments
1★Epp Jack 234-7630
101★Lecler Yeyves 231-4043
102 Shalla B 232-9112
103 Vacant
104★Renic Ivanka 235-4977
105 Berndt D 235-4892
106 Lahey Tony 230-2641
201★Dagenais Ada 235-9491
202 Daoust Jeannine D 237-0124
203 Quinn A L 238-8738
204 Vacant
205 Mc Grath Gayton
206★Williams E M 232-2788
57 Lamy Paul © 237-5683
60 Saint Vincent Hospital 233-4041
PRIMROSE AV INTERSECTS
72 Joe's Confectionery 233-4353

BRONSON AV INTERSECTS

593 Apartments
1 Mc Cord Vera C Mrs
2 Roose Ralph H 235-4173
3★Halliday D Mrs 236-4477
4★Fukes John

600 Northcliffe Apartments 232-2814
1★Terrien M L 594-8912
2 Mark Clyton 235-2420
3 Robillard Maurice C 233-9483
4 Mc Hale Bernard 236-3175
5 Mason Clifford H 236-1727
6 Scott Helen J 232-5849
7 Yeatman E M 234-6963
8★Archer Lisa 237-4973
9★Burnside Ken 231-4238
10 Harris M E 237-1457
11 Coskery D 233-6447
12★Burton D
14 Mc Gowan V 232-4578
15 Mc Donald J 231-3541
16★Degenova John 238-5178
17 Hourihan Kathleen M 234-2317
18 Evans C 233-7604
19★Campbell F M
20 Isabella Danl J Mrs 234-8164
21 Robineau Claude 233-6708

22 Currie
23★Burke Carol
24★Bergmann A
25 Allen Robt H 235-6503
26 Keur C 232-4145
27 Montgomery M
28★Hess C V 563-4535
29 Brule Lynne I 237-4340
30 Vacant
31 Deutsch Bertha 232-8458

601 Apartments
1 Milligan Muriel A 232-6063
1a Dalhousie Co-Op Ofc 234-5500
2 Wong Z 235-8952
2a Easy Myrtle 235-2345
2b Lanthier Brian 232-8542
3 No Return
3a Engler Aileen 234-3974
4 Desjardins Clarence R 233-5806
4a Kennedy D J 234-4222
5★Blanco H
5a Rodney Pat
6 Skelton Danl 235-9157
7 Zackon David 235-5567
8 Leury Raymond 594-2940
8a★Fitzgerald Pam 235-4976

603 Apartments
1 No Return
2 No Return
3 Meldrum Paul 230-5646
4 Bourque Gabrielle 236-2811
★Lemire Louis 237-7495
★Wilson Mary Anne C 235-0683

604 Children's Village Of Ottawa-Daycare Agcy 236-8573

1981-82 ALBERT STREET

SOURCE: MIGHTS

550 **ADDRESS NOT LISTED**

1981-82 BRONSON AVENUE

SOURCE: MIGHTS

BRONSON AV—Contd
703 Betcherman Fanny Mrs 234-2615
704 Charpentier Jean 663-0261
705*Tremblay Jean R 238-6277
706 Vacant
707 Vacant
801*Masse L
802 Vacant
803 Vacant
804 Vacant
805 Vannan K A 232-8905
806 Vacant
807 National Dental Examining Bd Of Canada The 236-5912
901 Calvert J Adriane 236-6582
05 Thomas Christopher T 235-4568
907*Spicer J 238-1063
1001 Michrowski Andrew 236-6365
1002*Carter D 238-5857
6 Embassy Of Jordan 238-7922
1006 Anand David
*Hough Wm O 236-2913
1102 Vacant
1103 Dworkin Al 235-1759
1104*Arbour E 230-4554
1105 No Return
1106*Bunbury Rita sec 232-7445
12th Fl Laundry Room

ALBERT ST INTERSECTS
COMMISSIONER ST ENDS
140 Apartments
1 Baker Doreen 235-7383
2*Robson J R 232-9389
3 Joy
4 Frickelton N D
5*Dowsett Patk 237-3672
6 Robinson
7*Weissenhorn F
8*Sievers S 230-4392
9 Collard Daryl 234-0736
10*Krishnan T R 235-2062
11 Tiganish Ron 235-3759
12*Innis Brian 232-9841
14*Brownrigg J 237-3676
15*Gowling Geo R 235-4239
SLATER ST INTERSECTS
LAURIER AV INTERSECTS

176 Stonecliffe Apartments
101*Lavegne B
102*Perard G 232-3442
103*Brown N E 235-0089
104 Callapina F 238-5984
105*Biesenthal V
106*Fortier V 234-7975
107 Coulson Tom H 235-4689
108*Brett C 233-8128
109*Raymond A 237-3499
201 Ennis Helen J Mrs 233-2043
202 Concill J
203 Hart S 232-3267
204*Baker D M
205 Tessier Rita 233-9880
206 Casey P J
207 Norris P
208 Perrier Monique M 238-3957
209 Gordon June D 238-2631
210*Hickey K 230-6544
211 Mc Naughton M 238-6828
212 Bollinger C E 234-9418
301 Wilson G
302 O'Hara John J 235-1073
303*Yano N 234-5896
304*Mac Kasey B
305 Kenney Norman I 232-8830
306 Murphy D M 234-2000
307*Mahamad A
308 Marchand D E
309*Shreiner M
310 Coyne L C 234-6589
311 Casey G 234-0336
312 Lenters I 234-6406
401 St Germain R J 234-9407
402 Hubay J
403 Joanis Bertha 235-5660
404 Pasher B
405*Manti O
406 Mc Intyre Pauline 231-5491
407 Wood M 233-0586
408 Evans Colleen 232-6197
409 Cooke H T
410*Charbonneau M
411 O'Callaghan M
412 Johnson H D
501*Reid P D
502 Wytenburg A
503 Berube Doris M 232-2385
504 Evans P
505 Gillam Hugh C 236-1764
506 Lavigne Mathilda M Mrs 235-3009
507 Bourque Laurette D 232-5290
508*Kennely M
509 Robertson R G
510 Kearney T
511*Fever D
512 Paquin Y J
601 Anderson B L 238-3734
602*Dubard A E
603 Dupuy Odette
604 Bedard J 235-9703
605 Evoy M 238-1827
606*Lalonde J B
607*Cross F F
608*Lalonde J 236-7231
609 Nelligan Therese 236-6496
610*Pryce C
611 Brown J R
612 Beniekos A 234-8746
701 Bellwalker H J 232-5008
702 Cowan B J
703 Herbert C G
704 Everett R M 233-3466
705 Hand Grace E 235-1606
706 Morel Roger 232-1836
707 Amyotte J
708*Luke J K
709 Hansen Inge
710 Deans I
711 Grantham P 234-6603
117 712 Gerlach Gertrude J 235-6323
801*Lynch M
802 Scott A N 232-4077
803 Richer Wilfred 234-8735
804 Madge Gordon 233-6781
805 Heynes T C
806*Lennon C A 233-5006
807*Chambers H V
808 Ellisson A P
809 Lacasse R
810 Mackenzie H John 237-1429
811 Lockey Geo W 235-5929
812 Dick B
901 Leman A 563-0133
902 Scott M G 232-8786
903 Foulds Gordon A 232-9125
904*Burton S C
905 Ryder D E 233-2206
906 Pothier Lucille 232-0571
907*Buisson A
908*Sauer S
171 909 Clement Henry T 233-8707
910 Watson Louise 233-3790
911 April J 234-1408
912*Tremblay J G
1001 Evans D 235-4158
1002 Baxter John 232-6697
1003 Prydo G 236-5433
1004*Martel G 233-8520
1005 Mc Cuish Joyce 232-5446
1006 Rheaume C H
1007*Dudley R L
1008 Flux J A 235-9702
1009 Miller J E 236-2609
1010*Benoit W J
1011 Johnson Keith W 233-5378
1012 Harney R M 232-7897
1101 Van Der Bellen L 238-2175
1102*Cavers C A 236-7675
1103 Houwing J F 233-6852
1104 Cumbers M 233-2367
1105 Dickinson Pamela 236-6758
1106 Hoffman Cecile 563-1706
1107*Montgomery C 232-9137
1108*Woods M 230-5520
1109 Cullen E 232-3349
1110 Hayne June 234-0333
1111*Desnoyers D 235-2455
1112 Elliott W C 236-7537
GLOUCESTER ENDS
176 Retrospectors 234-3280
Black Cat Chimney Sweeps 233-2231
190 Salon Bronson 232-2428
196 Norfert Information Design Ltd
Ottawa Construction Association 236-0488
Mechanical Contractors Assn trade assn 237-1491
Canadian Chromalox Company Ltd 235-4359
Donn Canada Ltd 232-0005
200 Apartments
1*Tan C H
2*Dung Nguyen
3 Mc Millan Chris 235-2172
4*Cotton Brian C 234-6751
11 Mc Cormack Cecil 236-3522
12 Rental Centre 232-4850
13*Franchi S
14*Mc Carron G
21 King D B
22*Wong W C
23*Hewston K 237-4868
24*Clarke E A 237-6495
25*Nguyen Quy 232-5844
26*Nguyen D H 238-7940
31 Doherty Christopher

1981-82 CAMBRIDGE STREET N-A

SOURCE: MIGHTS

21★Descoteaux Jacquis 238-2873
23 Chabot Lyne
25 Vallevand Martin 233-1728
Lliemfeld Kath
26 St Vincent Hosp
27 Lemay Geo L ◎ 232-9508
29 Brunet Jean Y ◎ 234-1493
★Posie K 233-8194
31 Kennelly Cath Mrs ◎ 234-2595
Sheild Mary 232-3194
33★Chabot Jean 234-9431
43 Adams Carol 236-2404
47 Parking Lot
51 Apartments
1★Noel Roch 563-1517
101★Markell S
102★Banjamin J
103★Michel J 232-9709
104★Bahamonde R 233-7614
105 Berndt D
106★Smith E
201★Trevaven A
202★Mc Lean W
203 Quinn C 238-8738
204★Kowalski Marlene
205 Mc Groth Gayton

1981-82 CAMBRIDGE STREET N-B

SOURCE: MIGHTS

206★Smit M
57 Lamy Paul ◎ 237-5683
60 Saint Vincent Hospital 233-4011
PRIMROSE AV INTERSECTS
72 Joe's Confectionery 233-4353

1981-82 LAURIER AVENUE W

SOURCE: MIGHTS

BRONSON AV INTERSECTS

593 Apartments
1 Mc Cord Vera C Mrs © 232-0983
2 Roose R 235-4163
3 Hurley Robt J 235-6296
4 Croucher Gary

600 Northcliffe Apartments 232-2814
1 Yeatman F O
2 Mark Clyton 235-2420
3 Robillard Maurice C 233-9483
4 Mc Hale Bernard 236-3175
5 Mason Clifford H 236-1727
6 Scott Helen J 232-5849
7★Yeatman E M 234-6963
8 Sauter P
9★Lemire Yvon
10★Harris M
11 De Hart D 236-6994
12★Renaud W 232-8785
14★Gunette J
15★Mc Donald W
16★Mac Neil David 235-3797
17 Hourihan Kathleen M 234-2317
18 Moody B
19 Campbell F 233-0120
20★Isabella D J
21 Rosemarin A S 234-8923
22 Lepalm C M 233-7604
23★Sharyk G
24★Hanna Michl 235-2992
25 Booth B
26 Dean G 236-6875
27 Turjanica R 233-4807
28 Axworthy A 235-6161
29★Mc Gowan
30★Hartman R 233-8770
31 Deutsch Bertha 232-8458

601 Apartments
1 Milligan Muriel A 232-6063
1b Dalhousie Co-Op Ofc 234-5500
2★Allen D
2a Easy Myrtle 235-2345
3★Gauvin L M 232-8310
3a Engler Aileen 234-3974
4 Desjardins Clarence R 233-5806
4a Kennedy D J
5★Lee T 232-3824
5a★Rodney P
6★Wong Z
7★Zackon David
8★Mc Clintock J 236-4893
8a Atkinson R 235-1196

603 Apartments
1 Smith Mabel Mrs 232-3687
2★Ryan Roger 233-7825
3★Bloom S 232-6175
4 Bourque Gabrielle 236-2811
5 Mc Donell Steph 233-3721
6 Bowen Bruce 233-0318

604★Cohen Eric © 232-9032

1976 ALBERT STREET

SOURCE: MIGHTS

550 **ADDRESS NOT LISTED**

1976 BRONSON AVENUE-A

SOURCE: MIGHTS

ALBERT ST INTERSECTS
COMMISSIONER ST ENDS
140 Apartments
1 Baker Dorcon 235-7383
2 Legue
3 Miller Percy E 234-4381

1976 BRONSON AVENUE-B

SOURCE: MIGHTS

BRONSON AV—Contd
4*Evincrik James 233-1728
5 Hibbert H
6*Gareau Joanne M S
7 Schwisberg
8 Dale
9 Crawford
10 Brownell B
11 Coventry Fredk 232-4143
12 Riley
14 Mac Farland H E 235-0407
15 Vacant
SLATER ST INTERSECTS
LAURIER AV INTERSECTS

171

175 Stonecliffe Apartments
101 Beaupre Joseph P
102*Mahoney G F
103 Slinn Viola W Mrs 233-5732
104 Callapina F
105 Parent Paul phys 936-3930
106 Mines M V Mrs 234-7975
107 Coulson Tom H 235-4689
108*Bagdadi H
109 Cousineau Paul 237-3499
201 Ennis Helen J Mrs 233-2043
202 Dariese J
203 Hart S
204 Barnes L H
205 Tessier Rita 233-9880
206*Casey P J
207*Daze J
208 Perrier Monique M 238-3957
209 Gordon June D 238-2631
210 Pilatzke Velma R
211 Mc Naughton M
212*Bollinger C E
301 Wesman R
302 O'Hara John J 235-1073
303 Provost Ange 234-5896
304*Mc Kenzie D
305 Kenney Norman 232-8830
306 Domanski Andrew 234-1650
307*Mc Coleman D
308 Sein Nyunt U 236-4256
309 Hotson J R
310 Coyne J C 234-6589
311 Moran Eileen 236-2485
312*Label M P
401 St Germain R J
402*Whalen Y
403 Joanis Bertha 235-5660
404*Van Alstyne F
405 Bernard Oneida 234-1682
406 Mc Intyre Pauline 234-5491
407 Shallal L
408 Evans Colleen 232-6197
409 Lemon Francis W 236-4760
410 Scharf M
411*Madge G
412 Gubrium Manera 234-9282
501 Rattey Germaine 235-3829
502*Brennan S
503 Berube Rodolphe @ 232-2385
504 Evoy Marlene 234-1027
505 Gillam Hugh C 236-1754
506 Lavigne Mathilda M Mrs 235-3009
507 Bourque Laurette D 232-5290
508 Byrne Florence 237-0976
509*Myers W B
510 Maurice E G
511 Fever M Dorothy 236-3789
512*Lavigne J
601 Anderson B L
602*Trudel Baker
603 Dupuy O
604 Holmes R
605*Gamble E
606 Boucher D
607*Kearney T
608 Chelkh Ali 234-9282
609 Nelligan Therese 236-6496
610*Murray T S
611 Parchomchuk D
612 Beniskos A
701 Bellwalker H J
702 Cowan B J
703 Lockey Geo W 235-5929
704 Everett R M 233-3466
705 Hand Grace E 235-1606
706 Morel Roger 232-1836
707*Myers D
708 Mc Call J
709 Hagan Jarl
710 Christopher S Kathleen 236-5613
711 Grantham Ronald 234-6603
712 Gerlach Gertrude J 235-6323
801*Whalen M
802 Boyle M
803 Richer Wilfrid 234-8735
804*Durocher J
805 Brown Jean
806 Morin Maureen 235-3527
807 Sunstrom J
808 Skelton P D
809*Paquin J Y
810 Mackenzie H John 237-1429
811*Martens V A
812 Wagner C
901*Monkhouse A D
902 Scott M G
903 Foulds Gordon A 232-9125
904 Lambert Geo A 234-0540
905 Ryder Dorothy E 233-2206
906 Pothier Lucille 232-0571
907 Paquin Y
908 Marsh Ronald L 232-7850
909 Clement Henry T 233-8707
910*Hartford F
911 April J 234-1408
912*Taylor M
1001 Evans D 235-4158
1002 Baxter T
1003 Bigonesse Alma
1004*Murphy H
1005 Mccuish J M 232-5446
1006*Shields T
1007*Marion D
1008 Flux J A
1009*Miller J E
1010*Leeder S
1011 Johnson Keith W 233-5378
1012*Harney R M
1101 Van Der Bellen L 238-2175
1102 Gardner K V 235-4860
1103 Houwing J E 233-6852
1104*Pilkington M
1105 Dickinson Pamela 236-6758
1106*Lefebvre B
1107*Mc Crae A
1108*Singer J G
1109 Beauchamp J
1110 Hayne Walter 234-0333
1111 Parker Herbert 235-9447
1112*Casey G
GLOUCESTER ENDS
176 Apartments
1 No Return
2 No Return
4 Mac Millan Robt 236-4936
5 No Return
6 No Return
190*Overstreet C P @
196 Ottawa Builders Exch Bldg
National Anti-Poverty Organization 238-6311
Canadian Johns-Manville Co building materials 232-5771
Ottawa Construction Association The 236-0488
Mechanical Contractors Assn trade assn 237-1491
200 Apartments
1*Geiges A
2*Babcock A A
3 Taillefer R E
4*Hunter B M
11*Mc Knight M
12 Person To Person
13 Dupras Jacques
14 Young J M
21*Sasseville R
22*Mc Donald K A
23 Vacant
24*Groulx L A
25 Downey L
28*Chasse K L
31 Doherty Christopher
32 Vacant
33*Miller M D
34 Gingras I 234-4406
35 Palmer L 235-6929
36*Labine G J
41*Rylands K
42*Foran W P
43 Wilson Harold J 236-1119
44*O'Brien L
45*Revere M F
46 Vacant
51 Vacant
52 Lemieux P
53 Vacant
54 Doug
55 Leblanc A B
56 Wilson A F
61 Goudie Lola Mrs 234-2733
62 Rae Minnie C
63 Smith Albert J
64*Mc Lean D G
65 Tremblay M 236-3454
66 Pending
71 Stamand Therese
72*Quesnum L M
73*Selkirk J A
74 Dupre Lucien 233-4130
75*Mc Fayden C F
76*Gray C A
81 Dalton Velette

1976 CAMBRIDGE STREET N

SOURCE: MIGHTS

21 Morris Joan 236-1852
23 No Return
25 Rooming House
27 Lemay Geo L @ 232-9508
29 Trudel Geo 236-0007
31 Kennelly Roydon J @ 234-2595
33 Burke Andrew 233-8358
35 No Return
43 Langrell Cecil 234-2350
47 Parking Lot
51 Zuyderhoff
55 Desrivieres Gilbert A
57 Hetu Raymond B @ 235-0702
60 Saint Vincent Hospital 233-4041

PRIMROSE AV INTERSECTS

72 Joe's Confectionery groceries

1976 LAURIER AVENUE W

SOURCE: MIGHTS

BRONSON AV INTERSECTS

593 Apartments
1 Mccord Vera C Mrs @ 232-0983
2 Roose R 235-4163
3 Hurley Robt J 235-6296
4 Green P

600 Northcliffe Apartments
1*Friendly Edith Mrs 232-1207
2 Mark Clayton
3 Robillard Maurice C 233-9483
4 Mchale Bernard 236-3175
5 Mason Clifford H 236-1727
6 Scott Helen J 232-5849
7 Burke Margt M 232-0514
8*Leggett S 232-9824
9 No Return
10 Perrin J Mrs
11 Vacant
12*Evans W M 232-6643
14*Zalmanowitz Barry 238-6552
15 Hoff Irene T 232-6727
16 Steele Edith 234-3634
17 Hourihan Kathleen M 234-2317
18 No Return
19 No Return
20*Hambly Virginia 234-9886
21*Brazeau E
22 Poole Marlene 232-0394
23 Fisher Viola E 234-1616
24 Vacant
25 Jones
26 Wright R G
27 Lajeunesse P
28 Loane M R 233-4723
29 Vacant
30 Vacant
31 Deutsch Bertha 232-8458

601 Apartments
1 Milligan Muriel A 232-6063
1b Mcclintock Joseph D
2 Clark L J
2a Easy Myrtle 235-2345
2b Vacant
3 Morris S
3a Engler Aileen 234-3974
4 Desjardins Clarence R 233-5806
4a Hyam T
5 Gale H
5a No Return
6 Desnoyers Doroth J
7 Allan B
8 Vacant
8a Vacant

603 Apartments
1 Smith Joseph 232-3687
2 Moriarity Francis B 233-5086
3 Herbert N S
4 Bourque Gabrielle 236-2811
5 Vacant
6 Vacant
8a Vacant

604 Sunnyhill Nursery & Kindergarten 233-4784
Wallingford Donna Mrs 233-4784

1971 ALBERT STREET

SOURCE: MIGHTS

550 **ADDRESS NOT LISTED**

1971 BRONSON AVENUE-A

SOURCE: MIGHTS

101 No Return
ALBERT INTERSECTS 117
COMMISSIONER ENDS
140 McCORD APARTMENTS
1 Baker Doreen 235-7383
2 MacDonald Susan 232-6325
3 Miller Percy E 234-4381
4 Smee Douglas
5 Curley J
6 Root Robt 233-4708
7 Latta Roger K
8 Chartier Y
9 Sammon John 235-6565
10 Ravel Chas P
11 Coventry Fredk 232-4143
12 Prince B
14 Timm E F
15 Saint Martin F
SLATER INTERSECTS
LAURIER AV INTERSECTS
175 STONECLIFFE APARTMENTS
101 Laroche D Mrs
102 Major Cyloni W 237-0519
103 Joanis Bertha 235-5620
104 Paquin Yvonne B 232-2933
105 Parent Paul phys 236-3950
106 Mines M V Mrs 234-7959
107 Coulson Tom H 235-4689
108 Danis H
109 Cousineau Paul 237-3499
201 Blais Pauline 233-4534
202 Rocque Margt 232-7446
203 Moffitt Nellie Mrs 234-8582
204 Giroux Lucille E 234-0609
205 Jutras Pauline
206 Paquin Jeannette 234-1029
207 Currie Robin E
208 Bertrand J Robt 235-8915
209 Fraser S
210 Pilatzki Velma R
211 Steinkrauss W
212 Wrinn Frances M 232-7085
301 Duncan Wm G 236-6107
302 O'Hara John J 235-1073
303 Provost Ange 234-5896
304 Fitzsimmons B J
305 Kenney Norman 232-8830
306 Bland S
307 Barrett Carol A 238-1514
308 Ingram Richd 235-8432
309 Kern J H
310 Coyne J C
311 Moran Eileen 236-2485
312 Brady B S
401 Arsenian J H 236-2930
402 Wilson Wm G 236-1724
403 Schaffter Eliz 234-9245
404 Johnston Melville C 232-7535
405 Bernard Onida 234-1682
406 Sexton M
407 U'Nyunt Sein
408 No Return
409 Lemon Francis W 236-4760
410 Blais Louise 233-4534

1971 BRONSON AVENUE-B

SOURCE: MIGHTS

BRONSON AV-Contd
STONECLIFFE APARTMENTS-Contd
411 O'Connell Donal K 236-1902
412 Gubrium Manera 234-9282
501 Shanks James G 236-2726
502 Fletcher E Bryan 235-2519
503 Helston Maurice W 233-6667
504 Evoy Marlene 234-1027
505 Gillam Hugh C 236-1754
506 Trottier O J
507 Bourque Laurette D 232-5290
508 Byrne Louis 237-0976
509 Kaczan C M
510 Desroches P J
511 Fever M Dorothy 235-3789
512 Parker D
601 Creed Arth G 232-0440
602 Foisy M
603 No Return
604 Flannery Jane E 235-9862
605 Lodh B K
606 Lindsay Mary-Jane 234-9723
607 Gerard Robt F 235-4481
608 Vizard Jean 233-1623
609 Gurgans Ann 233-4116
610 Bogue J W
611 Fitzpatrick Ignatius E 234-3688
612 Newton K
701 Kilsby V E
702 Foulds Gordon A 232-9125
703 Lockey Geo W 235-5929
704 Everett R M 233-3466
705 Hand Grace 235-1606
706 Morel Roger 232-1836
707 Haight G W 233-5229
708 Clive P
709 Hansen I
710 Ventieghen Michl 234-6791
711 Grantham Ronald 234-6603
712 Hughes M
801 Legate Mona 232-2813
802 Pechell John M 233-4439
803 Richer Wilfrid 234-8735
804 MacInnis Grace W 234-9875
805 Brown Jean
806 Christie Saml 235-4420
807 MacKinzie John
808 St George M T 233-5209
809 Agnew S
810 Donati Henry 232-8931
811 Miller Camille 236-6681
812 Richard P
901 White T G
902 No Return
903 McGillivray Paul L
904 Blase N A
905 Ryder Dorothy E 233-2206
906 Pothier Lucille 232-0571
907 Rowe G A C
908 Prankett Royce A 235-8501
909 Doyle S
910 Ornes Mary C 237-6681
911 Adams Geo A 233-1566
912 Schultz Faye 232-6197
1001 Gagne G
1002 Wolochow David 233-9841
1003 Bigonesse Alma
1004 Martin S
1005 McCuish J M 232-5446
1006 Lambert G
1007 Bergin Eva M 233-3817
1008 Boyle Wm E 232-3642
1009 Russell Thos A 233-5732
1010 Collins W P K
1011 Laporte Marie-Claire A 234-9889
1012 Reid Lauretta G 237-4809
1101 Gamble Bruce 237-2379
1102 Gardner K 235-4860
1103 Vacant
1104 Morin Maureen C 235-1567
1105 Marett David C 233-6817
1006 Broadbent John E 237-1225
1107 Harford Fredk R 234-1244
1108 Hart P H
1109 Wigmore A D
1110 Larmour Wm G 235-3982
1111 Parker Herbert 235-9447
1112 Rowe G C
GLOUCESTER ENDS
176 Apartments

1971 CAMBRIDGE STREET N

SOURCE: MIGHTS

21 Hunniford Jack 232-0473
23 Zacconi Francesco © 235-7831
25 Rooming House
27 LeMay Geo L © 232-9508
29 1 Dauray Lucien © 237-6321
2 Berube Redolphe Mrs
31 1 Kennelly Roydon J © 234-2595
2 Forbes Douglas J
33 Bellman Lawrence 232-6378
35 Parking Lot
43 Langrell Cecil 234-2350
47 Parking Lot
51 Spencer Cath Mrs 234-6244
Bradley Geo W
55 Des Rivieres Gilbert A 234-5810
57 Hetu Raymond B © 235-0702
60 St Vincent Hosp 233-4041
PRIMROSE AV INTERSECTS
72 Joe's Confectionery

1971 LAURIER AVENUE W

SOURCE: MIGHTS

BRONSON AV INTERSECTS

593 Apartments
1 McCord Vera C Mrs ® 232-0983
2 Danson D
3 Hurley Robt J 235-6296
4 Green G W

600 NORTHCLIFFE APTS
1 Friendly Eva 232-1207
2 Mark Clayton
3 Robillard Maurice C 233-9483
4 McHale Bernard 236-3175
5 Mason Clifford H 236-1727
6 Scott Helen 232-5849
7 Burke Margt M 232-0514
8 Lusk Lillian 234-4224
9 No Return
10 Booth Geneva
11 Le Royer Madeleine 234-2337
12 Evans Walter M 232-6643
14 Appleby Edith E 232-6727
15 Hoff Irene T 232-6727
16 Steele Edith 234-3634
17 Riddell Roberta Mrs 235-0632
18 Corbett Lillian M Mrs 235-8412
19 Bell F E 235-9653
20 Hobson Keith
21 St Pierre Helen
22 Mulligan Wm V 233-2025
23 Fisher Viola E 234-1616
24 Smith Chas 232-5647
25 Baker Ethel G 232-8046
26 Temple Bob
27 McCabe Ed
28 Loane Marjorie R 233-4723
29 Deutsch Bertha 232-8458
30 Booth Lorraine M 235-1580
31 Baker Ian

601 Apartments
1 Milligan Muriel A 232-6063
2 Maksym Joseph N 233-7440
3 Coventry Brian 236-2162
4 Desjardins Clarence R 233-5806
5 Morris Selena 233-2400
6 Desnoyers Dorothy J 235-2455
7 Meyer Hanni 236-2482
8 Cooghlan M
1B McKie Dorothy
2A Easy Myrtle 235-2345
2B Lanthier John 232-8542
3A Engler Aileen 234-3974
4A Hyam Tony 233-9424
5A Baril Diane
8A No Return

603 Apartments
1 Smith Joseph 232-3687
2 Moriarity Francis B
3 Caverley Lawrence
4 Bourque Gabrielle 236-2811
5 Vacant
6 Pelletier Madeline
8A Vacant

604 Sunnyhill Nursery & Kindergarten 233-4784
Wallingford Donna Mrs 233-4784

1967 ALBERT STREET

SOURCE: MIGHTS

550 **ADDRESS NOT LISTED**

1967 BRONSON AVENUE-A

SOURCE: MIGHTS

<> ALBERT CROSSES
<> COMMISSIONER ENDS
<> SLATER CROSSES
140 MCCORD APARTMENTS
1 KARAM JOSEPH 234-1455
2 CHARLEBOIS GERARD
3 MILLER PERCY
4 JONES OLIVE 233-8103
PENNER GISELA
5 BURKE WM H 234-4165
6 VACANT
7 -
8 STYLES AUDREY M 232-7496
LONEY JOAN P
9 VACANT
10 VACANT
11 COVENTRY FREDK (MARY) 232-4143
12 THOMPSON PATRICIA
SWETTENHAM JANICE 237-1325
COWPER HEATHER 234-8273
14 MACKENZIE JAMES 233-2552
15 BAKER DOREEN 232-6294
DIGNAN ELAINE
<> GLADSTONE AV CROSSES
<> LAURIER AV W CROSSES
176*HANDY DANL

1967 BRONSON AVENUE-B

SOURCE: MIGHTS

<<<<<<<<<<<<<< >>>>>>>>>>>>>>
71 INCORPORATED SYNOD OF THE DIOCESE OF OTTAWA OFFICES 232-7124
REED ERNEST S RIGHT REV (OFFICE) 232-7124
<> QUEEN ST ENDS
81 BRONSON HOME FOR PROTESTANT AGED WOMEN 232-0959
<> ALBERT ST CROSSES
99 1 MATHEWS CHRISTENA 233-6306
2 CORBEIL LORETTA MRS 233-6830
3 WESTWICK THOS (EDITH) 233-1008
4 POLLOCK E A 232-2956
5 -
101 VACANT
<> SLATER ST CROSSES
<> LAURIER AV W CROSSES
175 STONECLIFFE APARTMENTS
101 STEINBERG ALBERT (WILLA)
102 -
103 JANOWSKY RAYMOND (RUTH) 233-8653
104 GEROUIN JACK
105 PARENT PAUL PHY 236-3950
106 MINES M V MRS 234-7959
107 ALLINGHAM JOHN
108 COULSON TOM H
109 COUSINEAU PAUL (FERNANT)
201 COTE FRANCOIS 233-9635
202 VACANT
203 MOFFITT FRED J (NELLIE) 234-8582
204 GIROUX LUCILLE 234-0609
205 JUTRAS PAULINE
205 PELLETIER FRANCOISE 232-1337
206 PAQUIN JEANNETTE 234-1029
PAQUIN JULIETTE MRS
207 VACANT
208 BERTRAND J ROBT (MARJORIE) 235-8915
209 HICKS MARTIN (ELIZABETH)
210 HAREWOOD JOHN
211 SAVERLAND KARL H (JOY) 235-1744
212 CONNELLY FRANK (CAMILLA) 233-9900
301 FOLEY WM J (ALMA) 235-7597
302 O'HARA JOHN J (PEARL) 235-1073
303 PROVOST ANGE MRS 234-5896
304 FITZSIMMONS BEVERLY
305 KENNEY NORMAN
306 ANTHONY AGNES 234-5156
307 ASHWORTH IRENE 234-1222
308 WALLACE BARBARA 233-5411
309 VACANT
310 HELLARD M K 233-7006
311 MORAN EILEEN 236-2485
312 SHARPE PATRICIA 234-1140
O'BRIEN MAUREEN
401 BERNARD MARY
402 HESKETH ELISABETH 237-5357
MCKAY MARY S
403 SCHAFFTER ELIZTH 234-9245
404 JOHNSTON MELVILLE C (ELIZTH) 232-7535
405 GORDON MYER 234-1369
406 VACANT
407 LOCKHEAD GRAHAM
408 BLAIR ROY S (ALLISON) 235-0574
409 CAMERON NORMA 233-7034
410 BARBER JAMES (JOAN) 234-5469
411 ADAMS ROBT C 235-7606
412 TURCOTTE HELEN 236-2730
SLIPCHENKO WALTER (OLGA)
501 O'HIGGINS LORCAN (SHEILA) 232-7047
502 BOOTH WILFRID G (JEAN) 233-7192
503 HELSTON MAURICE W (JEAN) 233-6667
504 EVOY MARLENE 234-1027
505 GILLAM HUGH C 236-1754
506 -
507 MOLOUGHNEY PAT E
508 COURT-HAMPTON DAVID 234-8832
509 TRITES RONALD L (SHIRLEY) 233-4726
510 CLOUTIER CONRAD 235-7750
511 KERR PATRICIA A 235-9206
ANDRE CHERYL
512 COURNOYER ROBT (THERESE)
601 CREED ARTHUR G (KATHLEEN) 232-0440
602 RANGER DENNIS 236-3146
603 COWAN WM (DORIS) 233-4255
604 GROGAN MARION 235-1562
605 MCGILLIVRAY PAUL L (AUROLA)
606 MAHONEY BLANCHE 233-9448
607 THOMAS C S
608 VIZARD JEAN 233-1623
609 GORGANS ANN
GORGANS OLGA
610 BEYNON ELIZABETH 235-9862
FLANNERY JANE
611 FITZPATRICK IGNATIUS E 234-3668
612 MCDONALD HEATHER 235-4749
MCDONALD VICTOR
701 HARVEY JAMES
HARVEY MARGARET A MRS
HARVEY RICHARD 237-3485
702 FOULDS GORDON A (FREDA) 232-9125
FOULDS GORDON A
703 HAGSTROM BRUCE (OKA) 235-9752
704 EVERETT R M
705 HAND GRACE 235-1606
706 MOREL ROGER (IRENE) 232-1836
707 HAIGHT G W 233-5229
708 VEITCH STANLEY W (IDA) 237-0219
709 PERIARD GASTON (MONIQUE) 234-4325
710 JEANES S M 232-2221
JEANES BEVERLY A
711 GRANTHAM RONALD 234-6603
712 SROKAN MATHILDA 234-2016
PETRIE EDNA
CADIEUX MONIQUE
801 NELSON STANLEY (RENA)
LEGATE MONA
802 STAPLES RALPH S (BELVA) 234-9875
803 RICHER WILFRID (ANNE) 234-8735
804 VACANT
805 BOUNSALL CLIFFORD A 233-4614
806 PIDGEON KENNETH J (CAROLINE) 236-1503
807 MOORE MARY M 237-1429
808 MCFARLAND CONSTANCE P MRS 234-1860
809 MCARTHUR BARBARA
GEINICKE ELAINE 236-5661
810 DONATI HENRY
811 ST GEORGE M T 233-5209
812 COLDHAM RONALD E (ESTA) 234-0158
901 EMARD RENE 232-0494
901 ROCK RAYMOND
902 SCOTT MURIEL G 232-8786
903 DEIMEL ROLAND 234-1431
904 STEELE AMY J 232-0784
905 RYDER DOROTHY E 233-2206
906 POTHIER LUCILLE 232-0571
907 BERNARD MILDRED V 237-3091
908 PRANKETT ROYCE A (IRENE) 235-8501
909 TUCKER JAMES R (MARY) 236-1157
910 MORGAN EDWIN (JOHANNA) 235-6991
911 ADAMS GEO A 233-1566
912 WALL WM (DOROTHY)
1001 GALVIN MARGT A
O'CONNOR JOHN L
1002 WOLOCHOW DAVID (SOPHIE) 233-8941
1003 PRYDE GERALDINE
BIGONEESE ALMA 236-5433
1004 SYMINGTON D F 237-0097
1005 MCCUISH J M 232-5446
1006 BENN ARLAND
1007 BECKETT T W
1008 BOYLE W E
1009 TATTERSALL HUGH (EILEEN) 233-6619
1010 VACANT
1011 MACKINNON DONALD G (NANCY) 232-2944
1012 DONEGAN C J (FRANCES) 233-6582
1101 GAMBLE BRUCE 232-5111
1102 LUCOW WM (IDA) 234-0735
1103 BARNES MARY 237-0117
1104 SABINA A P 234-9806
1105 CURTIN GERALD M (ANN)
1106 KOSINSKI JOHN 232-4687
1107 ROOT ROBERT 233-1216
1108 GONDOR LESLIE (ILONA) 237-2626
1109 FORWOOD HENRY (LOLA) 235-2348
1110 LARMOUR WM 234-3779
1111 STENSON ALEX V W 234-4432
1112 WHATLEY REGD (MARJORIE)
<> GLOUCESTER ENDS
189 KARAM FREDERICK SURGEON
1 A MONTREUIL ETIENNETTE 232-1624
2 DUTRISAC LIONEL (PIERRETTE) 235-0675
3 O'REILLY JOHN (MARY)
191 1 VACANT
2 VACANT
193 1 ROY MARY MRS 234-4710
2 CHARBONNEAU YVONNE MRS 233-2195
3 FULTON LILLIAN 235-9095
197 APARTMENTS
1 VACANT
2 ELLIS MURIEL
3 WALKER HAZEL M
4 REVELS MADGE G B MRS 234-7327
5 BRYSON FREDERIC G (GRACE) 233-9581
6 SMITH TARGUBN
7 ROCKBURN EDGAR (LOIS) 234-6800
<> NEPEAN ST ENDS
211 IMMACULATA HIGH SCHOOL 236-7357
<> LISGAR ST ENDS
213 MCPHAIL MEMORIAL BAPTIST CHURCH 235-7617
251 SCOTT JAMES M REV (EVA) 235-7617
253 101 ROY GLADYS M 236-3124
102 WEBSTER GERTRUDE
201 TREMBLAY MADELINE
202 CHITTY EUGENIE A
301 BELL HENRY R 233-1265

1967 CAMBRIDGE STREET N-A

SOURCE: MIGHTS

60 ST VINCENT HOSPITAL
64 ST VINCENT HOSPITAL NURSES
RES

1967 CAMBRIDGE STREET N-B

SOURCE: MIGHTS

21*ZACCONI FRANCESCO (FRANCES) 235-7929
23 VACANT
25*WHALLEY RAYMOND B (M PENELOPE) 233-3004
27*LEMAY GEO L (MARY E) 232-9508
29 1 LEGAULT RENE (ALMA)
2 BERUBE RODOLPHE (DORIS) 232-2385
31 1 FORBES DOUGLAS (PATRICIA)
2 KENNELLY ROYDON J (CATHERINE) 234-2595
33 BELLMAN LAWRENCE (NORA)
-
43 LANGRELL CECIL (MARJORIE) 234-2471
47 PARKING LOT
51 SPENCER CATHERINE MRS 234-6244
BRADLEY GEO W (BELVA)
55 DESRIVIERES GILBERT (SHIRLEY) 234-5810
57 HETU RAYMOND B (CLAIRE) 235-0702
<> PRIMROSE AV CROSSES
75*LAVIOLETTE GILLES 232-1406

576 APARTMENTS
1 -
2 JOHNSON ERLE (MAY) 233-6128
3 LALONDE PATRICK (CECILE) 237-1556
4 MACKENZIE ARTHUR J (ELEANOR) 233-4546
5 KOHUT ANNE D 232-9816
6 -
<> BRONSON AV CROSSES
600 NORTHCLIFFE APTS
1 FRIENDLY EVA
2 FICRO CHICO (MARIA)
3 ROBILLARD MARCEL
4 MCHALE BERNARD 236-3175
5 LAFRAMBOISE GERMAINE MRS 234-1037
6 LETT SHEMAN (SUSAN)
7 WEAVER G T 236-1920
8 BURKE MARGARET
9 CARR MICHAEL
10 MCNAULTY ETHEL 232-4972
11 LE ROYER MADELEINE 234-2337
12 EVAN W M
14 APPLEBY EDITH E 232-6727
15 HUFF IRENE T 232-6727
16 LANG MARGT G 235-2328
17 STEELE EDITH E M 234-3634
18 VACANT
19 REDMORE LESLIE
20 RIDDELL AGNES MRS 235-0632
RIDDELL ROBERTA MRS
21 LANGILLE MARTIN (THELMA) 236-4736
22 ROY RONALD E
23 FISHER VIOLA E 234-1616
24 SMITH CHARLES (MARY)
25 BAKER ETHEL G 232-8046
26 VACANT
27 WALLACE FLOYD (DENISE) 234-6943
28 LOANE MARJORIE R 233-4723
28 WRIGHT MARY K
29 DEUTSCH HANZ
30 BOOTH LORRAINE M 235-1580
31 VACANT
604 SUNNYHILL NURSERY & KINDERGARTEN 233-4784
*ALLINGFORD DONNA MRS 233-4784

561*ANDREWS MARGUERITE
575 PATTERSON-ALEXANDER LTD 235-1819
CONTRS (GENL)
HILLCLIFF LTD REAL ESTATE 235-1819
MASON V K CONSTRUCTION LTD GENL CONTRS 236-0795
DOUGLASS & ROSS ARCHITECTS 234-9738
STEWART WEIR & CO GENL INS 236-0646
OTTAWA APPLIANCE SERVICE LTD ELECTRICAL APPLIANCE SERVICE 236-7375
(REAR) MCKEEN D C LTD 237-4505
<> BRONSON AV CROSSES
593 APARTMENTS
* 1 MCCOBD VERA C MRS 232-0983
2 SMITH SYDNEY J 234-7769
3 KIDD STUART E 235-8015
4 HENDERSON HUBERT D 232-7298
4 HURLEY ROBT 235-6296
601 APARTMENTS
1 MILLIGAN MABEL E MRS 232-6063
MILLIGAN MURIEL A
2 SPACKMAN ARTHUR L (OULAUG) 236-5765
3 ETZENBERGER MARGARET 232-6272
4 DESJARDINS CHARLES 233-5806
DESJARDINS CLARENCE R (DOREEN)
5 CRAIK ETHEL MRS 232-5024
6 DESNOYERS DOROTHY J 235-2455
7 MEYER HANNI 236-2482
8 -
1B BROOKES JOAN
2A EASY MYRTLE 235-2345
2A EASY CHARLOTTE MRS
2B -
3A ENGLER AILEEN 234-3974
4A D'AMICO PAUL G (THERESE) 232-0548
5A MAKSYM JOHN
8A WEST BERNADETTE L
603 APARTMENTS
1 VACANT
2 CAVERLEY FRED (PEARL) 234-2904
3 VACANT
4 BOURQUE GABRIELLE 236-2811

www.ensino.com

1967 LAURIER AVENUE W-C

SOURCE: MIGHTS

5 VACANT
6 -

1964 ALBERT STREET

SOURCE: MIGHTS

548 1 Strtak Joseph (Franciska) 232-0248
2 Robertson Gerald G (Helen) 234-2542
550 *Champagne Chas (Blanche) 232-8093
552 *Demers Jas R (May) 233-9075

Report ID: 24072300384 - 07/26/2024
www.erisinfo.com

101A —

◆ Slater st crosses

◆ Laurier av w crosses

175 Stonecliffe Apartments
APARTMENTS—
101-105 Vacant
106 Costanzo Bernice Mrs
107-108 Vacant
109 Youdell James (Lella) supt 237-1743
201-210 Vacant
211 Saverland Karl H (Joy) 235-1744
212 Vacant
301-302 Vacant
303 Duthoit Josie Mrs
304 Vacant
305 Trigg Douglas F (Elizabeth)
306-312 Vacant
401-406 Vacant
407 Lochhead I Graham 235-3265
408-410 Vacant
411 Beauchamp Gerald L (Judith) 235-6375
412 Vacant
501-510 Vacant
511 Laporte Anna 235-9206
MacLeod Connie D
Watson Gail D
512 Vacant
601-610 Vacant
611 Warwick Wayne
Cayer Carl R 234-1124

Stonecliffe Apartments Continued
612 Vacant
701-710 Vacant
711 Mathieson Anne L 233-2000
712 Vacant
801 Campbell Donald
Metcalfe Donald
Schulman David 235-1934
802 Vacant
803 Clemons David H (Patricia) 235-8346
804-806 Vacant
807 Moore Mary M
808-812 Vacant
901-912 Vacant
1001-1012 Vacant
1101-1105 Vacant
1106 Nelson David G (Patricia) 235-0973
1107-1112 Vacant

◆ Gloucester st ends

189 Terrien H Jean surg 232-3100

♦ Albert st crosses
♦ Commissioner st ends
♦ Slater st crosses
140 Apartments—
1 —
2 Burke Wm H 234-4165
Grace Basil W
3 —
4 Dunning Clarence (Jane) 233-1576
5 Miller Percy E 234-4381
6 Chusroskie Agatha 234-0864
Chusroskie Patricia
Hagan Rita
7 Lauckner Dietrich E 233-4826
8 Styles Audrey M 232-7496
Loney Joan
9 —
10 Whyte Donald R 232-1821
11 Coventry Fredk (Mary) 232-4143
12 Beattie David A 233-6632
Rainford David
Wilson Jack E
Ferguson G Ian
14 Stewart Phyllis 236-2864
Moore Gertrude
Woods Constance
Woods Bonnie
15 Vacant
♦ Laurier av w crosses
176 Bel-Air Nursing Home 235-0773
190 1 Resnick Fred

21°Zacconi Francesco (Frances) 235-7929
23 Lavallee Henri (Jeannette) 233-1543
25°Whalley Raymond B (M Penelope) 233-3004

1964 CAMBRIDGE STREET N-B

SOURCE: MIGHTS

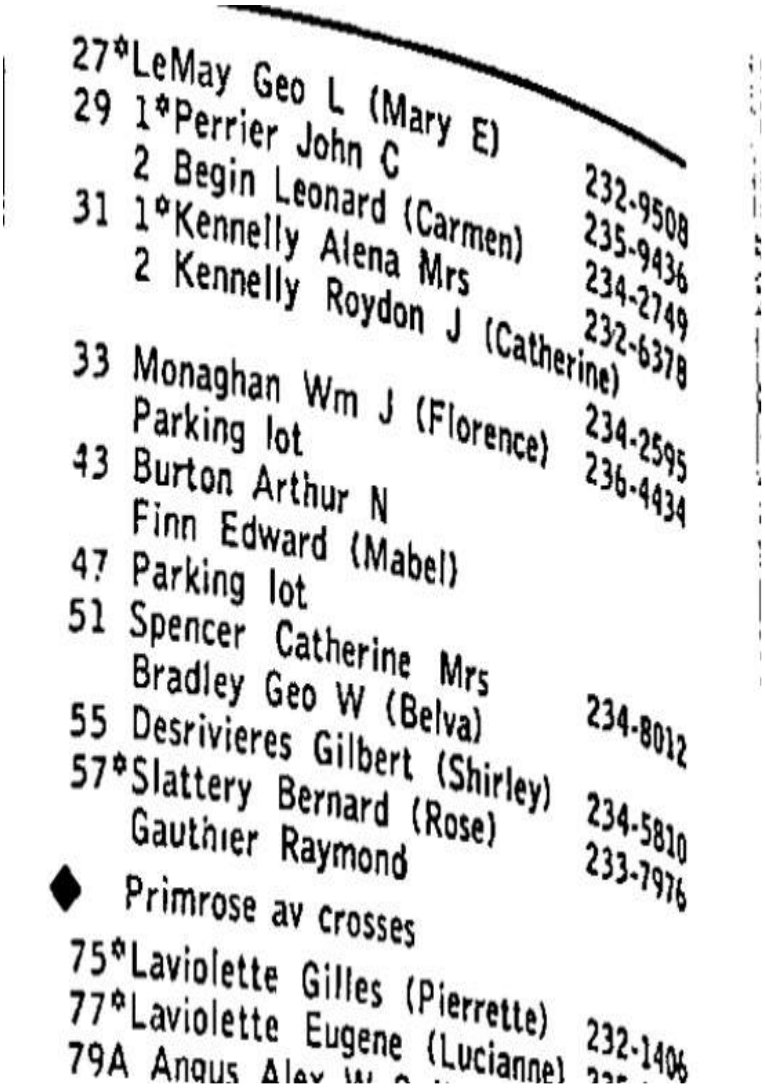

27 *LeMay Geo L (Mary E)
29 1 *Perrier John C 232-9508
2 Begin Leonard (Carmen) 235-9436
31 1 *Kennelly Alena Mrs 234-2749
2 Kennelly Roydon J (Catherine) 232-6378
33 Monaghan Wm J (Florence) 234-2595
Parking lot 236-4434
43 Burton Arthur N
Finn Edward (Mabel)
47 Parking lot
51 Spencer Catherine Mrs
Bradley Geo W (Belva) 234-8012
55 Desrivieres Gilbert (Shirley) 234-5810
57 *Slattery Bernard (Rose) 233-7976
Gauthier Raymond
◆ Primrose av crosses
75 *Laviolette Gilles (Pierrette) 232-1406
77 *Laviolette Eugene (Lucianne)
79A Angus Alex W

1964 CAMBRIDGE STREET N-C

SOURCE: MIGHTS

WEST SIDE

60 St Vincent Hospital for Incurables
64 St Vincent Hospital nurses res

Report ID: 24072300384 - 07/26/2024
www.erisinfo.com

593 Apartments—
1 *McCord Vera C Mrs
2 Smith Sydney J (Marion) 232-0983
3 Kidd Stuart E 234-7769
4 Henderson Hubert D 235-8015
Savary Jas R 232-7298
601 Apartments—
1 Milligan Mabel E Mrs
Milligan Muriel A 232-6063
1B Vacant
2 Spackman Arthur L (Odlaug
2A Easy Charlotte Mrs 236-5765
Easy Myrtle 235-2345
2B Hopkins Herbert G
Higgs Lloyd A 234-1388
3 Etzenberger Margaret 234-1388
3A Engler Aileen 232-6272
4 Caverley Fredrick (Pearl) 234-3973
4A Watt Hilda 234-2904
5 Vacant
5A Lee David (Joanne)
6 Desnoyers Dorothy
7 Meyer Hanni 235-2455
8 — 236-2432
8A Porteous Jas (Lois) 234-0912
603 Apartments—
1 Desjardins Clarence R (Doreen)
2 Rowe Glorivina G Mrs 233-5806
LaFlamme Josephine M Mrs 232-4333
3 Mullins Alice M 232-2927
4 Bourque Gabrielle 236-2811
5 Craig Rita 234-1550
6 Allen Muriel L 233-9617

SOUTH SIDE

584 —
◆ Bronson av crosses
600 Northcliffe apts
Apartments—
1 Burkholder Ted 233-6691
2 Smith A Muriel
3 —
4 McHale Bernard (Irene) 236-3175
5 Laframboise Germaine Mrs 234-1037
6 Pridham Glen 235-0587
7 Mace Stanley (Lorna)
8 Burke Margaret
9 Gleason Ada E 232-5150
Gleason Marion
10 McNaulty Ethel 232-4972
11 Le Royer Madeleine 234-2337
12 Evan W
14 Appleby Edith E 232-6727
15 Hoff Irene T 232-6727
16 Lang Margt G 235-2328
17 Steele Edith E M 234-3634
18 —
19 —
20 Hicks Lloyd (Louise) 235-1553
21 Fisher Viola E 234-1616
22 Broder G Fredk (Joan) 232-7859
23 Hanrahan Edgar (Lyse) 232-5248
24 Smith C (Mary)
25 Baker Ethel G 232-8046
26 Blaney Chas H (Margt) 234-6560
27 Thompson Viola 235-0632
Riddell Roberta M Mrs
28 Loane Marjorie R 233-4723
Wright Mary K
29 Booth Lorraine M 235-1580
30 Olson L R
31 Vacant
Street contd—
604 Sunnyhill Nursey & Kindergarten 233-4784
Wallingford Donna Mrs 233-4784

548 1 Kimber E H Mrs CE 5-6170
2 Robertson Gerald G (Helen) CE 4-2542
550*Champagne Chas (Blanche) CE 2-8093
552*Demers Jas R (May) CE 3-9075

100 Apartments—
1 Hayne Birdie G CE 5-8713
2 Moore Irene CE 2-9373
3 Adams Thos (Mary) CE 5-9487
4 Latimer Annie CE 5-9470
5 Chapman Alberta M Mrs CE 2-8484
6 Annable Myrtle Mrs CE 4-8502
7 Cairns Alice I CE 2-5070
8 Darrow Martha CE 2-8656
9 Saunders Wilbert J (Alice) CE 2-8497

◆ Albert st crosses
◆ Commissioner st ends

140 Apartments—
McCord Russell R furn rentals CE 2-4143
1 McCalla Dency CE 2-4081
2 Brunet Pauline CE 6-2805
Lacelle Carmen
Laberge Jeannette
3 Bosomuorth Douglas CE 6-1546
4 Toussaint Marielle
Ouellet Yvonne CE 6-4258
Rondeau Francine
Bricault Marie
5 Nedd Hoget C
6 Friedman Leon G (Marcia)
7 Mallory Gladys A CE 3-7185
8 Anderson Mary M
Loney Joan
Styles Audrey CE 2-7496
9 Goad Edwd J CE 2-4055
10 Hogg Roy P CE 5-6086
11 Coventry Fredk (Mary) CE 2-4143
12 Tobin Mary CE 6-1454
14 Thomas Wm E D CE 3-3520
Johnson Orville W
15 —

◆ Laurier av w crosses

176*Dean Mary Mrs CE 5-0414

Report ID: 24072300384 - 07/26/2024
www.erisinfo.com

21*Emond John J A (Therese) CE 6-2159
23 McArthur Paul (Marjorie) CE 5-8305
25*Whalley Raymond (M Penelope) CE 3-3004
27*Lemay Geo L (Mary E) LE 2-9508
29 1*Dagenais Andre P (Angela)
2 St Denis Elizth CE 4-1014
31 1*Kennelly Alena Mrs CE 2-6378
2 Kennelly Roydon J (Catherine) CE 4-2595
33 Monaghan Wm J (Florence) CE 6-4434
37 St Amand Lucianne (Erna) CE 2-6230
39 Brown Chas (Lois)
41 Giroux Gerald (Lucy)
43*Wells Fredk J (Annie) CE 3-4300
47 Kearns Rose Mrs CE 2-2243
51 Spencer Albert (Catherine) CE 4-8012
55 Corkery Joseph E (Rosella) CE 5-1159
57*Slattery Bernard (Rose) CE 3-7976

◆ Primrose av crosses

75*Laviolette Gilles (Pierrette) CE 2-1406

WEST SIDE

60 St Vincent Hospital for Incurables
64 St Vincent Hospital nurses res

Report ID: 24072300384 - 07/26/2024
www.erisinfo.com

◆ Bronson av crosses

593 1*McCord Vera Mrs
2 Smith Sydney J (Marion) CE 4-7769
3 Leblanc Romeo
Bowen Neville W CE 5-5338
4 Sheldrick Douglas K
Carpenter John CE 3-3096

601 Apartments—
1 Williams Robt (Kathleen) CE 6-4997
1B Bettens Arsene H (Diana) CE 5-7775
2 Spackman Arthur L (Odlaug) CE 6-5765
2A Easy Charlotte Mrs CE 5-2345
Easy Myrtle
2B Stein Hans (Elizth) CE 2-6602
3 Cote Marthe CE 3-2336
Beauchamp Alexandra
Montreuill Etiennette
3A Walker Harry W (Lucy) CE 5-4086
4 Nettleton George H J CE 4-6195
Smith Gerald A
4A Raganold Ronald (Colleen) CE 3-2237

601 Apartments Contd.
5 Bourque Gabrielle CE 6-2811
5A Beauchamp Clement N (Ann) CE 4-3817
6 MacLeod Helen CE 2-7880
Williams Anna
7 Meyer Hanni CE 6-2482
8 D'Ornellas Emily A CE 3-2568
8A Porteous Jas (Lois) CE 4-0912

603 Apartments—
1 Desjardins Clarence R (Doreen) CE 3-5806
2 Engler Aileen CE 4-3974
3 Mullins Alice M CE 2-2927
4 Harvey Ruth CE 2-7652
Spence Helen
5 Craig Rita Mrs CE 4-1550
6 Allen Muriel L CE 3-9617

SOUTH SIDE .....

Report ID: 24072300384 - 07/26/2024
www.erisinfo.com

1960 LAURIER AVENUE W-C

SOURCE: MIGHTS

600 Northcliffe Apts
Apartments—
1 Burkholder Ted CE 3-6691
2 Schroeter Amelia CE 5-8817
3 Pepper Laura C CE 2-1479
4 McHale Bernard (Irene) CE 6-3175
5 Conboy Allan CE 3-4223
6 Anderson Geo (Elsie) CE 6-1796
7 Churchill Edwd CE 2-7757
8 MacNeil Lena CE 5-5315
9 Piers Geo S (Hilda) CE 6-2475
10 McNaulty Ethel
11 McLennon Ruth Mrs CE 2-0194
12 Martin Elena Mrs CE 4-3449
14 Fletcher John de C (Lillian) CE 6-5726
15 Gleason Marion CE 2-9528
Gleason Ada
16 Clark Margt St C CE 4-0895
17 Kealey Eileen M CE 4-2692
18 Carr Marjorie
Carr Leonard
19 Watters Kenneth (Barbara) CE 4-4570
20 Hicks Lloyd (Louise) CE 5-1553
21 Fisher Viola E CE 4-1616
22 Broder G Fredk (Joan) CE 2-7859
23 Julien Paul E (Edith) CE 4-5430
24 Monaghan John A (Eileen) CE 5-3072
25 Baker Ethel G CE 2-8046
26 Blaney Chas H (Margt) CE 4-6560
27 Thompson Viola CE 5-0632
Riddell Roberta M
28 Loane Marjorie R CE 3-4723
Wright Mary K
29 Burnand Margt J CE 3-6719
30 Maloney Eleanor CE 6-5672
31 Munn Leslie (Ursula) CE 5-9216
604 Sunnyhill Nursery & Kindergarten CE 3-4784
Wallingford Donna Mrs CE 3-4784

1955 ALBERT STREET

SOURCE: MIGHTS

546 Beattie Robt A (Agnes)
550 Champagne Chas (Blanche)
Latreille Leo (Theresa)
552 Demers Jas R (May)

1955 BRONSON AVENUE

SOURCE: MIGHTS

100 Apartments—
1 Hayne Birdie G
2 Dempster Anne
3 Adams Thos (Mary)
4 Latimer Annie
5 Chapman Alberta M Mrs
6 Annable Myrtle Mrs
7 Cairns Alice I
8 Darrow Martha
9 Saunders Wilbert J (Alice)

◆ Albert st Intersects

◆ Commissioner st ends

140 Apartments—
McCord Russell R furn rentals
1 Garrison Ross (Olga)
2 Monteith Norma J
Brownlee Phyllis
McKenney Marjorie
3 Turner Wm M (Barbara)
4 Stanton Wm (Katherine)
5 Vacant
6 Morgan Mary E
Thompson Russell
7 Herrera Heriverto
8 Armitage June G
McAllister Heather
Stanton Dorothy
Styles Audrey
Cairns Alice I
9 Siocos Christopher A
10 Herrera Heriverto
11 Coventry Fredk (Mary)
12 —
14 Cole Murray (Doris)

◆ Laurier av w intersects

176 Sister of St Vincent Hospital (men's residence)

1955 CAMBRIDGE STREET N-A

SOURCE: MIGHTS

EAST SIDE .....

21*Emond Albert L (Florence)
23*Emond John J A (Therese)
25*Whalley Raymond (M Penelope)
27*Rothwell Benj E (Kathleen)
29 1 Charron Anatole (Fernande)
2*Nadon Leon A (Bertha)
31 1*Kennelly Alena Mrs
2 Ready Gonzales A (Loretta)
2 Gillis Katherine
33 Monaghan Wm J (Florence)
37*OHeare Edwd J (Anastasia)
39 O'Heare Kenneth (Helen)
41 O'Heare Maurice D (Doris)
43*Wells Fredk J (Annie)
47 Jimmo Amelia B
51 Spencer Albert (Catherine)
55 Aldrich Frank L (Dolly)
57*Berlinguette M Rose Mrs

◆ Primrose av Intersects

75 Desjardins Edward (Eva)

WEST SIDE .....

26 St Vincent Hospital for Incurables
42 St Vincent Hospital Annex
64 Grey Nuns Nurses' Home
St Vincent Hospital nurses residence

◆ Bronson av Intersects

593 1*McCord Vera Mrs
2 Fells G V (Dorothy)
3 Dunn John
Dunn Marion
4 Hawthorne E J

601 Apartments—
1 Williams Robert (Kathleen)
1A Murray Frances
Caillier Shirley
Ciallier June
Gauvreau Maria
2 Doak Ellen
Bradley Shella
Cox Edythe
Andrews Mickey
2A Easy Charlotte Mrs
Easy Myrtle
3 Iverett Monty (Agnes)
3A Darwin Norbert J (Dorothy)
4 Irving Kathleen Mrs
4A Azar Geo (Joan)
5 Bourque Gabrielle
5A Bellens Arsene (Diane)
6 Burtnyk Victor (Pauline)
7 Meyer Hanni
8 D'Ornellas Emily A
8A Hodder H J

Report ID: 24072300384 - 07/26/2024
www.erisinfo.com

603 Apartments—
1 Irwin F Arthur (Margt)
2 Blaney Chas H (Margt)
3 Williams Agnes
4 Harvey Ruth
Spence Helen
5 Craig Rita
6 Knight Florence I
Allen Muriel L

SOUTH SIDE .....

584 St Vincent's Hospital (Staff House)

◆ Bronson av Intersects

600 Northcliffe Apts —
1 Vietch Stanley (Ida)
2 Carr Marjorie
3 Pepper Laura C
4 McHale Bernard (Irene)
5 Browne Geo C W
6 Hayward Constance
7 Crane Elizth
Yip Sui (Evelyn)
8 MacNeil Lena
9 Keon Jos W (Kathleen)
10 Jamieson Edith C
11 Johnson Clarence E (Vera)
12 Martin Elena Mrs
14 Maloney Eleanor A
15 Smith Gerald R (Vivian)
16 Clark Margt St C
17 Cooperstone Pauline
18 Ferris Victor J (Alice)
19 Abrams Leo P
20 Hicks Lloyd (Louise)
21 Fisher Viola E

Report ID: 24072300384 - 07/26/2024
www.erisinfo.com

1955 LAURIER AVENUE W-D

SOURCE: MIGHTS

22 Roberts Regd (Georgina)
23 Piers Geo S (Hilda M)
24 Christie Jas B (Lettice)
25 Baker Ethel G
26 Fulcher Douglas H
27 Livingston Allen (Eleanor)
28 Loane Marjorie R
Wright Mary K
29 Burnand Margaret J
30 Brown Brian L (Irene)
31 Decosse Robt (Ruth)
604 Henry Howard R L (Josephine)

◆ Cambridge st commences

654•Ayoub Frank

1950 ALBERT STREET

SOURCE: MIGHTS

546-548 Vacant
550•Champagne Chas (Blanche)
552•Demers Jas R (May)

100 Apartments contd—
4 McLaren Bessie A
5 Chapman Alberta M Mrs
6 Annable Alonzo E (Myrtle)
7 Allen A Roy (Vera)
8 Darrow Martha
9 Saunders Wilbert J (Alice)

Street contd—

140 Aparments—
McCord Russell R real estate
1 Tullock Mary R
2 Wilson Margaret
3 Vacant
4 Yoemans D G
5 Allan Donald M
6 McFarlane John D
7 Carman John S (Ellith)
8 Bray Harry (Consuelo)
9 Miller Thomas K (Marjorie)
10 Hunter George A
11 Coventry Fredk (Mary)
12 Breaton Ethel B

◆ Albert st intersects
◆ Commissioner st ends
◆ Laurier av w intersects

176 Royal Canadian Mounted Police Barracks

EAST SIDE .....

21*Levesque Lucien D (Simone)
23 Brown Alex R (Violet)
25*McCagg Alfred (Gertrude)
Cheetham Frances Mrs
27*Rothwell Benj E (Kathleen)
29 1 Yeatman Roy D (Simone)
2*Nadon Leon A (Bertha)
31 1*Kennelly Alena Mrs
2 Sheehan E Wallace (Millicent)
33 Kennelly Royden (Catherine)
37*OHeare Edwd J (Anastasia)
39 O'Heare Kenneth (Helen)
41 O'Heare Maurice D (Doris)
43*Wells Fredk J (Annie)
47 Gray Pearl Mrs
51 Dodds Margt Mrs
Spencer Albert (Catherine)
55 Whalley Raymond B (Mary P)
57*Berlinguette M Rose Mrs

◆ Primrose av intersects

75 Desjardins Edward (Eva)

Report ID: 24072300384 - 07/26/2024
www.erisinfo.com

WEST SIDE .....

26 St Vincent Hospital for Incurables
42 St Vincent Hospital Annex
64 Gray Nuns Nurses' Home
St Vincent Hospital nurses residence

575 Hillendale Apartments
Apartments—
1 Nichols Arthur (Rita)
2 Harrod Isabel
3 Little Elizth Mrs
4 Boulay Emile (Amy)
4A Maynard John (Elizth)
5 Bechard Robert
6 Parker Margt Mrs
7 Robbins Willard (Beatrice)
8 Vacant
9 Houghton Wm
10 Cram Alma
0 Vacant
(basement)
Litle Cyrus G (Elsie)
Street contd—

◆ Bronson av Intersects

593 McCord Russell R (Vera)
2 Freeman Geo W (Hazel)
3 Doe Albert W (Marjorie)
basement Stoker Wm H (Florence)
603 1 Reede Jean G
2 Brundage Theodore J (Vivian)
3 Strachan Edith
4 Robinson Clinton E (Thelma)
5 Castledine Allan V (Marjorie)
6 Derrick M M

SOUTH SIDE .....

Report ID: 24072300384 - 07/26/2024
www.erisinfo.com

584 RCMP Barracks

◆ Bronson av Intersects

600 Apartments—

1 Cameron John (Margaret)
2 Carr Marjorie
3 Morrison Lloyd J (Flora)
4 Kroeber A Paul (Frieda)
5 Browne G C W
6 Hayward Constance
7 Boyd Harold L (Phyllis)
8 McNeil Lena
9 Forham John M (Kay E)
10 Jamison Eva
11 Vacant
12 Mackay Wm (Bertha)
14 Moffit Barry H (Betty)
15 Childs Cyril G (Sylvia)
16 Wallis W Gilbert (Gene)
17 Halliwell Charlotte
18 MacKay Donald M (Marion)
19 Bell Alexander K
20 Waltz Eugene C (Mary)
21 Fisher Viola E
22 Hicks Lloyd (Louise)
23 Kapasanis Helen
24 Beatty Russell M (Mary)
25 Johnston Donald (Elizabeth)
26 Trott Alfred (Edna)
27 Thomson James D
28 Muirhead Thos E (Isobel)
29 Burnand Margaret J
30 Shorter Irene
Shorter Rita
31 Sparling Penelope

604 Henry Howard R L (Josephine)

◆ Cambridge st commences

654 Laviolette Eugene (Lucienne)

548 Piche Norman L (Kathleen)
550*Howe Chas J (Bessie E)

Report ID: 24072300384 - 07/26/2024
www.erisinfo.com

1945 BRONSON AVENUE

SOURCE: MIGHTS

140-175 **NO LISTINGS WITHIN RADIUS**

1945 CAMBRIDGE STREET N-A

SOURCE: MIGHTS

EAST SIDE .....

21 Twa J Wesley (A F)
23 Brown Alex R (Violet)
25*McCagg Alfred (Gertrude)
Cheetham Gerald (Frances)
27*Rothwell Benj E (Kathleen)
29 1 Yeatman Roy D (Simone)
2 Forhan James (Rae)
31 1*Kennelly Aleno Mrs
2 Sheehan E Wallace (Millicent)
33 Kennelly Royden J (Kathryn)
37*O'Heare Edwd J (Anastasia)
39 O'Heare Kenneth (Helen)
41 Bolton Thoresa Mrs
43*Wells Fredk J (Annie)
47 Gray Pearl Mrs
51 Dodds Margt Mrs
55 Whalley Raymond B
57*Berlinguette M Rosa Mrs

◆ Primrose av intersects

75 Young Chas B

WEST SIDE ....
26 St Vincent Hospital for Incurables
42 St Vincent Hospital Annex
64 St Vincent Hospital nurses residence

575 Hillendale Apartments
Apartments—
1 Maynard John (Elizth)
2 Brodsky Mich'l (Teresa)
3 Parker Margt Mrs
4 Boulay Emile (Amy)
4A Klomp Babe
5 ———
6 Wood C Ruth
7 Slatford Chas
8 Harrod Isabel
9 Donald Wm
10 Cram Alma
0 Baker F Henry
(basement)
Litle Elizth Mrs
Litle Cyrus G (Elsie)
Labrie John F (Hilda)
Street contd—
◆ Bronson av intersects
593 McCord Russell R (Vera)
2 Haugh Norman O (Agnes)
3 Beaumont Boswell (Veronica)
basement Stoker Wm H (Florence
SOUTH SIDE .....

Report ID: 24072300384 - 07/26/2024
www.erisinfo.com

1945 LAURIER AVENUE W-B

SOURCE: MIGHTS

584 RCMP Barracks

◆ Bronson av intersects

604 Henry H R L (Josephine)

◆ Cambridge st commences

654 Trudel Walter (Cecil)

1941 ALBERT STREET

SOURCE: MIGHTS

548 Helene Curtis Service Centre
beauty parlor equip

550*Howe Chas J (Bessie E)

552*Demers Jas R (May)

Report ID: 24072300384 - 07/26/2024
www.erisinfo.com

1941 BRONSON AVENUE

SOURCE: MIGHTS

140-175 **NO LISTINGS WITHIN RADIUS**

1941 CAMBRIDGE STREET N-A

SOURCE: MIGHTS

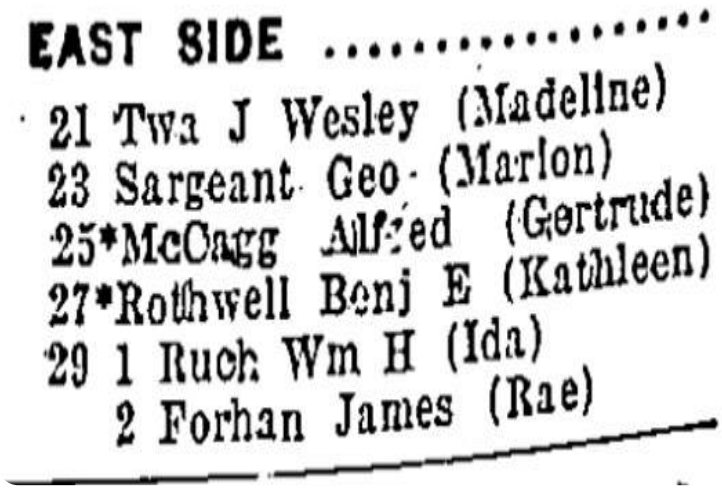

EAST SIDE .....

21 Twa J Wesley (Madeline)
23 Sargeant Geo (Marion)
25*McCagg Alfred (Gertrude)
27*Rothwell Benj E (Kathleen)
29 1 Ruch Wm H (Ida)
2 Forhan James (Rae)

31 1*Kennelly Patk J (Alene)
2 Sheehan E Wallace (Millicent)
33 Kennelly Royden J (Kathryn)
37*O'Heare Edwd J (Anastasia)
39 O'Heare Kenneth E (Helen)
41 Bolton Jos D (Theresa)
43*Wells Fredk J (Annie)
47 Gray John E (Pearl)
51 Dodds Margt Mrs
55 Wally Raymond
57*Berlinguette M Rosa Mrs

◆ Primrose av intersects

75 Christie Chas A (Edna)

WEST SIDE ....

26 St Vincent Hospital for Incurables
42 St Vincent Hospital Annex
64 St Vincent Hospital nurses residence

Report ID: 24072300384 - 07/26/2024
www.erisinfo.com

◆ Bronson av intersects
593*McCord Russell R (Vera)

SOUTH SIDE .....

631 RCMP Barracks
◆ Bronson av intersects
604 Allan J Roberts jr
◆ Cambridge st commences
654 Trudel Walter (Cecil)

Report ID: 24072300384 - 07/26/2024
www.erisinfo.com

1936 ALBERT STREET

SOURCE: MIGHTS

548 Vacant
550 Howe Chas J (Bessie E)
552 Demers Jas R (May)

1936 BRONSON AVENUE

SOURCE: MIGHTS

140-175 **NO LISTINGS WITHIN RADIUS**

EAST SIDE .....

21 Twa John W (Madeline)
23 Soutar Eliza Mrs
25 McCagg Alfred (Gertrude)
27 Rothwell Benj E (Kathleen)
29 Olivier Fred J
31 Tremblay Arthur (Jeanne)
33 Kennelly Patk J (Alena)
37 Whalen Hornorah A Mrs
39 O'Heare Edwd J (Anastasia)
41 Sullivan Dennis
43 Wells Fredk J (Annie)
47 Gray John E (Pearl)
51 Haram Geo B (Sophia)
55 O'Hare Ernest J (Evelyn)
57 Berlinguette M Rosa Mrs
◆ Primrose av intersects
75 Christie Chas A (Edna)

WEST SIDE ....

26 St Vincent Hospital for Incurables
42 St Vincent Hospital Annex
◆ Primrose av intersects
72 Anber E N fruit and gro

Report ID: 24072300384 - 07/26/2024
www.erisinfo.com

◆ Bronson av intersects

593 Fleck Maud Mrs

SOUTH SIDE .....

584 Ahearn Thos

◆ Bronson av intersects

604 Vacant

◆ Cambridge st commences

634 Conlin John A (Margt)
Conlin Donald J (Charlotte)

Report ID: 24072300384 - 07/26/2024
www.erisinfo.com

1931 ALBERT STREET

SOURCE: MIGHTS

548 Vacant
550 Howe Hulda Mrs
552 Demers Jas R (Mary)

1931 BRONSON AVENUE

SOURCE: MIGHTS

140-175 **NO LISTINGS WITHIN RADIUS**

EAST SIDE .....

17 Moore Arthur
21 Twa John W (Madeline)
23 Soutar Edwd C (Eliza)
25 McCagg Alfred (Gertrude)
27 Olivier Letitia Mrs
29 Freudenberg Chas (Emma)
33 Kennelly Patk J (Alena)
37 Whelan Patk (Honora)
39 O'Heare Edwd J (Anastasia)
41 Sullivan Denis
43 Wells Fredk J (Annie)
47 Grey John E (Pearl)
51 Tilley Chas P (Gertrude)
55 Bess Fredk B (Elsie)
57 Berlinguette M Rosa Mrs
◆ Primrose av intersects
75 Hebert Hermine Mrs

WEST SIDE .....

26 Misericordia General Hospital
42 Misericordia Home
64 Vacant

Report ID: 24072300384 - 07/26/2024
www.erisinfo.com

◆ Bronson av intersects

593 Fleck Maude H Mrs

SOUTH SIDE .....

584 Ahearn Thos

◆ Bronson av intersects

604 Moore Arthur C

◆ Cambridge st commences

654 Morris Leonard (Emma)

1927 ALBERT STREET

SOURCE: MIGHTS

548 Howe Jas G & Son, painters
550 Howe Hilda Mrs
552 Demers Jas R (Mary)

1927 BRONSON AVENUE

SOURCE: MIGHTS

140-175 **NO LISTINGS WITHIN RADIUS**

1927 CAMBRIDGE STREET N-A

SOURCE: MIGHTS

EAST SIDE .....

17 Moore Arthur
21 Cochrane Teresa Mrs
23 Soutar Edwd (Eliza)
25 McCagg Alfred (Gertrude)
27 Olivier Letitia Mrs
29 Hassel Patrick (Ellen)
33 Kennelly Patk (Helena)
37 Whelan Patk (Honora)
39 O'Heare Edwd J (Anastasia)
41 Sullivan Denis
43 Wells Fredk J (Annie)
47 Grey John (Pearl)
51 Tilley Chas P (Gertrude)
55 Smith Geo (Pearl)
57 Nichols Jas F (Agnes)
◆ Primrose av intersects
75 Old Frank J (Florence)

1927 CAMBRIDGE STREET N-B

SOURCE: MIGHTS

WEST SIDE .....

12-61 Misericordia Maternity Hospital
◆ Primrose av intersects

Report ID: 24072300384 - 07/26/2024
www.erisinfo.com

♦ Bronson av intersects
593 Fleck Maude H Mrs
SOUTH SIDE .....

584 Ahearn Thos
♦ Bronson av intersects
604 Moore Arthur C
♦ Cambridge st commences
654 Jaudoin Annie Mrs

Report ID: 24072300384 - 07/26/2024
www.erisinfo.com

1924 ALBERT STREET

SOURCE: MIGHTS

548 Howe Jas G & Son, painters
550 Howe Hilda Mrs
552 Marks Jennie Mrs

1924 BRONSON AVENUE

SOURCE: MIGHTS

140-175 **NO LISTINGS WITHIN RADIUS**

1924 CAMBRIDGE STREET N-A

SOURCE: MIGHTS

EAST SIDE .....

21 Cochrane Jas
23 Soutar Edwd
25 McCagg Alfred
27 Oliver Theresa Mrs
29 O'Brien T John
33 Kennelly Patk
37 Whelan Patk
39 O'Heare Edwd J
41 Sullivan Denis
43 Wells Fredk J
47 Armstrong Wm H
51 Tilley Chas P
55 Cunningham Thos
57 Nichols James F

◆ Primrose av intersects

75 Old Frank J

1924 CAMBRIDGE STREET N-B

SOURCE: MIGHTS

WEST SIDE .....

42-64 Misericordia Maternity Hospital

◆ Primrose av intersects

Report ID: 24072300384 - 07/26/2024
www.erisinfo.com

◆ Bronson av intersects
593 Fleck Maude H Mrs

584 Ahearn Thos
◆ Bronson av intersects
604 Moore Arthur C
◆ Cambridge st commences
654 Duquette Arthur

Report ID: 24072300384 - 07/26/2024
www.erisinfo.com

1920 ALBERT STREET

SOURCE: MIGHTS

550 Howe Chas J
552 Marks Jennie Mrs

1920 BRONSON AVENUE

SOURCE: MIGHTS

140-175 **NO LISTINGS WITHIN RADIUS**

EAST SIDE .....

21 Marshall Alfred W
23 Bidwell Harold
25 McDermott Mary Mrs
27 Olivier Geo
29 Etheridge Albert
33 Kennelly Patk
37 Whelan Patk
39 O'Heare Edwd J
41 Sullivan Denis
43 Wells Fredk J
47 Seguin Jean B
51 Tilley C Percy
55 McArthur John F
◆ Primrose av intersects
75 Gorman Wm L

WEST SIDE .....

42 Misericordia Maternity Hospital
64 Livingstone Jno

Report ID: 24072300384 - 07/26/2024
www.erisinfo.com

◆ Bronson av intersects
593 Fleck Alex

584 Ahearn Thos
◆ Bronson av intersects
604 Moore Arthur C
◆ Cambridge st commences
654 Sullivan Wm T

Report ID: 24072300384 - 07/26/2024
www.erisinfo.com

APPENDIX D

Ecolog ERIS Report

DATABASE REPORT

Project Property:	*240447 - Phase I and II* *601 Laurier Ave W* *Ottawa ON K1R 6K9*
Project No:	*240447*
Report Type:	*Quote - Custom-Build Your Own Report*
Order No:	*24072300384*
Requested by:	*LRL Associates Ltd.*
Date Completed:	*July 23, 2024*

Environmental Risk Information Services
A division of Glacier Media Inc.
1.866.517.5204 | info@erisinfo.com | erisinfo.com

Table of Contents

Table of Contents.....2
Executive Summary.....3
Executive Summary: Report Summary.....4
Executive Summary: Site Report Summary - Project Property.....7
Executive Summary: Site Report Summary - Surrounding Properties.....8
Executive Summary: Summary By Data Source.....37
Map.....72
Aerial.....73
Topographic Map.....74
Detail Report.....75
Unplottable Summary.....421
Unplottable Report.....425
Appendix: Database Descriptions.....459
Definitions.....469

Notice: IMPORTANT LIMITATIONS and YOUR LIABILITY

Reliance on information in Report: This report DOES NOT replace a full Phase I Environmental Site Assessment but is solely intended to be used as a database review of environmental records.

License for use of information in Report: No page of this report can be used without this cover page, this notice and the project property identifier. The information in Report(s) may not be modified or re-sold.

Your Liability for misuse: Using this Service and/or its reports in a manner contrary to this Notice or your agreement will be in breach of copyright and contract and ERIS may obtain damages for such mis-use, including damages caused to third parties, and gives ERIS the right to terminate your account, rescind your license to any previous reports and to bar you from future use of the Service.

No warranty of Accuracy or Liability for ERIS: The information contained in this report has been produced by ERIS Information Limited Partnership ("ERIS") using various sources of information, including information provided by Federal and Provincial government departments. The report applies only to the address and up to the date specified on the cover of this report, and any alterations or deviation from this description will require a new report. This report and the data contained herein does not purport to be and does not constitute a guarantee of the accuracy of the information contained herein and does not constitute a legal opinion nor medical advice. Although ERIS has endeavored to present you with information that is accurate, ERIS disclaims, any and all liability for any errors, omissions, or inaccuracies in such information and data, whether attributable to inadvertence, negligence or otherwise, and for any consequences arising therefrom. Liability on the part of ERIS is limited to the monetary value paid for this report.

Trademark and Copyright: You may not use the ERIS trademarks or attribute any work to ERIS other than as outlined above. This Service and Report (s) are protected by copyright owned by ERIS Information Limited Partnership. Copyright in data used in the Service or Report(s) (the "Data") is owned by ERIS or its licensors. The Service, Report(s) and Data may not be copied or reproduced in whole or in any substantial part without prior written consent of ERIS.

Executive Summary

Property Information:

Project Property:	*240447 - Phase I and II* *601 Laurier Ave W Ottawa ON K1R 6K9*
Project No:	*240447*

Coordinates:

Latitude:	*45.4149065*
Longitude:	*-75.7084409*
UTM Northing:	*5,029,287.01*
UTM Easting:	*444,568.49*
UTM Zone:	*18T*

Elevation:	*263 FT* *80.02 M*

Order Information:

Order No:	*24072300384*
Date Requested:	*July 23, 2024*
Requested by:	*LRL Associates Ltd.*
Report Type:	*Quote - Custom-Build Your Own Report*

Historical/Products:

City Directory Search	*Smart CD Search*
ERIS Xplorer	*ERIS Xplorer*
Insurance Products	*Fire Insurance Maps/Inspection Reports/Site Plans*
Land Title Search	*Current Land Title Search*
Topographic Map	*Ontario Base Map (OBM)*

Executive Summary: Report Summary

Database	Name	Searched	Project Property	Within 0.30 km	Total
AAGR	Abandoned Aggregate Inventory	Y	0	0	0
AGR	Aggregate Inventory	Y	0	0	0
AMIS	Abandoned Mine Information System	Y	0	0	0
ANDR	Anderson's Waste Disposal Sites	Y	0	0	0
AST	Aboveground Storage Tanks	Y	0	0	0
AUWR	Automobile Wrecking & Supplies	Y	0	0	0
BORE	Borehole	Y	0	8	8
CA	Certificates of Approval	Y	0	13	13
CDRY	Dry Cleaning Facilities	Y	0	0	0
CFOT	Commercial Fuel Oil Tanks	Y	0	4	4
CHEM	Chemical Manufacturers and Distributors	Y	0	0	0
CHM	Chemical Register	Y	0	0	0
CNG	Compressed Natural Gas Stations	Y	0	0	0
COAL	Inventory of Coal Gasification Plants and Coal Tar Sites	Y	0	0	0
CONV	Compliance and Convictions	Y	0	0	0
CPU	Certificates of Property Use	Y	0	0	0
DRL	Drill Hole Database	Y	0	0	0
DTNK	Delisted Fuel Tanks	Y	0	0	0
EASR	Environmental Activity and Sector Registry	Y	0	2	2
EBR	Environmental Registry	Y	0	3	3
ECA	Environmental Compliance Approval	Y	0	14	14
EEM	Environmental Effects Monitoring	Y	0	0	0
EHS	ERIS Historical Searches	Y	1	46	47
EIIS	Environmental Issues Inventory System	Y	0	0	0
EMHE	Emergency Management Historical Event	Y	0	0	0
EPAR	Environmental Penalty Annual Report	Y	0	0	0
EXP	List of Expired Fuels Safety Facilities	Y	0	0	0
FCON	Federal Convictions	Y	0	0	0
FCS	Contaminated Sites on Federal Land	Y	0	6	6
FOFT	Fisheries & Oceans Fuel Tanks	Y	0	0	0
FRST	Federal Identification Registry for Storage Tank Systems (FIRSTS)	Y	0	2	2
FST	Fuel Storage Tank	Y	0	0	0
FSTH	Fuel Storage Tank - Historic	Y	0	2	2
GEN	Ontario Regulation 347 Waste Generators Summary	Y	0	122	122
GHG	Greenhouse Gas Emissions from Large Facilities	Y	0	1	1
HINC	TSSA Historic Incidents	Y	0	5	5
IAFT	Indian & Northern Affairs Fuel Tanks	Y	0	0	0

Database	Name	Searched	Project Property	Within 0.30 km	Total
INC	Fuel Oil Spills and Leaks	Y	0	2	2
LIMO	Landfill Inventory Management Ontario	Y	0	0	0
MINE	Canadian Mine Locations	Y	0	0	0
MNR	Mineral Occurrences	Y	0	0	0
NATE	National Analysis of Trends in Emergencies System (NATES)	Y	0	0	0
NCPL	Non-Compliance Reports	Y	0	0	0
NDFT	National Defense & Canadian Forces Fuel Tanks	Y	0	0	0
NDSP	National Defense & Canadian Forces Spills	Y	0	0	0
NDWD	National Defence & Canadian Forces Waste Disposal Sites	Y	0	0	0
NEBI	National Energy Board Pipeline Incidents	Y	0	0	0
NEBP	National Energy Board Wells	Y	0	0	0
NEES	National Environmental Emergencies System (NEES)	Y	0	0	0
NPCB	National PCB Inventory	Y	0	0	0
NPR2	National Pollutant Release Inventory 1993-2020	Y	0	1	1
NPRI	National Pollutant Release Inventory - Historic	Y	0	0	0
OGWE	Oil and Gas Wells	Y	0	0	0
OOGW	Ontario Oil and Gas Wells	Y	0	0	0
OPCB	Inventory of PCB Storage Sites	Y	0	0	0
ORD	Orders	Y	0	0	0
PAP	Canadian Pulp and Paper	Y	0	0	0
PCFT	Parks Canada Fuel Storage Tanks	Y	0	0	0
PES	Pesticide Register	Y	0	0	0
PFCH	NPRI Reporters - PFAS Substances	Y	0	0	0
PFHA	Potential PFAS Handlers from NPRI	Y	0	0	0
PINC	Pipeline Incidents	Y	0	6	6
PRT	Private and Retail Fuel Storage Tanks	Y	0	1	1
PTTW	Permit to Take Water	Y	0	5	5
REC	Ontario Regulation 347 Waste Receivers Summary	Y	0	0	0
RSC	Record of Site Condition	Y	0	5	5
RST	Retail Fuel Storage Tanks	Y	0	0	0
SCT	Scott's Manufacturing Directory	Y	0	3	3
SPL	Ontario Spills	Y	0	82	82
SRDS	Wastewater Discharger Registration Database	Y	0	0	0
TANK	Anderson's Storage Tanks	Y	0	0	0
TCFT	Transport Canada Fuel Storage Tanks	Y	0	0	0
VAR	Variances for Abandonment of Underground Storage Tanks	Y	0	0	0
WDS	Waste Disposal Sites - MOE CA Inventory	Y	0	0	0
WDSH	Waste Disposal Sites - MOE 1991 Historical Approval Inventory	Y	0	0	0
WWIS	Water Well Information System	Y	0	35	35

Database	Name	Searched	Project Property	Within 0.30 km	Total
Total:			1	368	369

Executive Summary: Site Report Summary - Project Property

Map Key	DB	Company/Site Name	Address	Dir/Dist (m)	Elev diff (m)	Page Number
1	EHS		601-603 Laurier Ave W Ottawa ON K1R 6K9	-/0.0	0.75	75

Executive Summary: Site Report Summary - Surrounding Properties

Map Key	DB	Company/Site Name	Address	Dir/Dist (m)	Elev Diff (m)	Page Number
2	GEN	Dalhousie Non-Profit Housing Co-operative	603 Laurier Avenue West Ottawa ON K1R 6K9	SW/19.6	0.75	75
3	EHS		593 Laurier Avenue West Ottawa ON K1R 6K9	ENE/27.0	0.17	75
4	ECA	Alexander Fleck House Inc.	593 Laurier Ave W Ottawa ON K4C 1J5	NE/27.4	0.17	75
4	ECA	Alexander Fleck House Inc.	593 Laurier Ave W Ottawa ON K4C 1J5	NE/27.4	0.17	76
5	WWIS		ON ***Well ID:*** 7357890	E/31.7	0.80	76
6	SPL	Enbridge Gas Distribution Inc.	600 Laurier Ave West Ottawa ON K1R 6L1	SE/54.0	1.89	77
6	EHS		600 Laurier Ave W Ottawa ON K1R6L1	SE/54.0	1.89	78
7	WWIS		ON ***Well ID:*** 7409463	NW/71.8	-9.14	78
8	FCS	LeBreton Flats	Ottawa ON	W/73.6	-7.41	79
9	WWIS		555 LAURIER AVE. WEST OTTAWA ON ***Well ID:*** 7292921	NE/76.7	-0.14	90
10	WWIS		551 LAURIER OTTAWA ON ***Well ID:*** 7302160	ENE/78.9	-0.14	93
11	EHS		176 Bronson Ave Ottawa ON K1R6H4	SE/82.5	1.97	96

Map Key	DB	Company/Site Name	Address	Dir/Dist (m)	Elev Diff (m)	Page Number
12	EHS		175 BRONSON AVENUE OTTAWA ON K1R 6H2	ESE/85.8	0.86	96
13	EHS		176 Bronson Ave Ottawa On Ottawa ON	SE/86.7	1.97	96
14	CA	R.M. OF OTTAWA-CARLETON	BRONSON AVE./SLATER ST. OTTAWA CITY ON	NNE/87.7	-0.72	96
15	WWIS		ON ***Well ID:*** 7409464	NNW/89.1	-7.45	97
16	EHS		550 Albert St Ottawa ON K1R6K9	W/89.9	-10.41	98
17	EASR	AECON CONSTRUCTION ONTARIO EAST LIMITED	ON	NW/91.8	-11.49	98
18	EHS		Albert/Slater/Commissioner Parcel Ottawa ON	NNW/96.5	-7.45	98
19	WWIS		ON ***Well ID:*** 7419132	NNW/96.6	-7.45	98
20	CA	R.M. OF OTTAWA-CARLETON	GLOUCESTER ST./BRONSON AVE. OTTAWA CITY ON	ESE/105.2	1.17	99
21	BORE		ON	E/105.2	0.86	99
22	SPL	OLRT Constructors<UNOFFICIAL>	529 Albert Street Ottawa ON	NW/106.2	-11.49	101
22	GEN	Rideau Transit Group	529 Albert Street Ottawa ON	NW/106.2	-11.49	101
22	SPL	SNC-Lavalin Constructors (Pacific) Inc., Dragados Canada, Inc.	529 Albert Street Ottawa ON	NW/106.2	-11.49	102

Map Key	DB	Company/Site Name	Address	Dir/Dist (m)	Elev Diff (m)	Page Number
22	SPL	SNC-Lavalin Constructors (Pacific) Inc., Dragados Canada, Inc.	529 Albert St Ottawa ON	NW/106.2	-11.49	103
22	SPL	SNC-Lavalin Constructors (Pacific) Inc., Dragados Canada, Inc.	529 Albert St - West Portal Location Ottawa ON	NW/106.2	-11.49	103
22	SPL	OLRT Constructors	529 Albert Street Ottawa ON	NW/106.2	-11.49	104
22	SPL	OLRT Constructors	529 Albert Street Ottawa ON	NW/106.2	-11.49	105
22	SPL	OLRT Constructors	529 Albert Street (a.k.a. west portal) Ottawa ON	NW/106.2	-11.49	106
22	SPL	OLRT Constructors	529 Albert St.; Wellington Street and Commissioner Street Ottawa; Ottawa ON NA	NW/106.2	-11.49	107
22	SPL	OLRT Constructors	529 Albert Street, Ottawa ON	NW/106.2	-11.49	107
22	SPL		529 Albert ST Ottawa ON	NW/106.2	-11.49	108
22	GEN	Rideau Transit Group	529 Albert Street Ottawa ON K1A 1M5	NW/106.2	-11.49	109
22	GEN	Rideau Transit Group	529 Albert Street Ottawa ON K1A 1M5	NW/106.2	-11.49	110
22	GEN	Rideau Transit Group	529 Albert Street Ottawa ON K1A 1M5	NW/106.2	-11.49	110
22	GEN	Rideau Transit Group	529 Albert Street Ottawa ON K1A 1M5	NW/106.2	-11.49	111
22	SPL		529 Albert Ottawa ON	NW/106.2	-11.49	111

Map Key	DB	Company/Site Name	Address	Dir/Dist (m)	Elev Diff (m)	Page Number
22	GEN	Rideau Transit Group	529 Albert Street Ottawa ON K1A 1M5	NW/106.2	-11.49	112
22	PINC	PIPELINE HIT 1 ¼"	529 ALBERT ST,,OTTAWA,ON,K0A 1L0, CA ON	NW/106.2	-11.49	113
23	WWIS		551 LAURIER AVE OTTAWA ON ***Well ID:*** 7302324	ENE/107.0	-0.14	113
24	EHS		551 and 575 Laurier Avenue West Ottawa ON	ENE/113.2	-0.14	116
25	WWIS		555 LAURIER ST. WEST OTTAWA ON ***Well ID:*** 7292920	ENE/118.6	-0.45	116
26	SPL	CONTRACTOR	AT THE CORNER OF ALBERT ST. & COMMISSIONERS (N.O.S.) OTTAWA CITY ON	NNW/119.7	-10.14	119
26	CA	OTTAWA CITY	ALBERT ST./COMMISSIONER ST. OTTAWA CITY ON	NNW/119.7	-10.14	120
27	SPL		OTTAWA ON	NNE/120.3	-1.72	120
28	RSC	192 BRONSON PROPERTY INC.	31 CAMBRIDGE STREET NORTH ON Ottawa ON	SSE/122.3	2.86	121
29	RSC	192 BRONSON PROPERTY INC.	33 CAMBRIDGE STREET NORTH ON Ottawa ON	SSE/123.9	2.55	122
30	GEN	City of Ottawa Corporate Real Estate Office	555 Albert Street Ottawa ON K1P 5E7	W/124.3	-12.66	122
30	GEN	City of Ottawa Corporate Real Estate Office	555 Albert Street Ottawa ON K1P 5E7	W/124.3	-12.66	123
31	EBR	192 Bronson Property Inc.	192 Bronson Avenue Ottawa, ON K1R 6G8 Canada ON	SE/126.6	1.83	123

Map Key	DB	Company/Site Name	Address	Dir/Dist (m)	Elev Diff (m)	Page Number
31	ECA	192 Bronson Property Inc.	192 Bronson Ave Ottawa ON M5H 3V5	SE/126.6	1.83	123
31	RSC	192 BRONSON PROPERTY INC.	192 BRONSON ON Ottawa ON	SE/126.6	1.83	124
32	EHS		192 & 196 Bronson Avenue And 31 & 33 Cambridge Street North Ottawa ON	SE/129.5	1.83	124
33	WWIS		557 WELLINGTON ST OTTAWA ON ***Well ID:*** 7238460	NW/132.6	-12.84	124
34	WWIS		557 WELLINGTON ST OTTAWA ON ***Well ID:*** 7238458	W/133.5	-12.66	127
35	WWIS		ON ***Well ID:*** 7372058	WNW/133.8	-14.22	130
36	EHS		555 Albert Street Ottawa ON K1R 7X3	WNW/135.5	-15.58	131
37	EHS		Site bounded by Wellington, Brickhill, Albert and Commissioner Ottawa ON	WNW/141.5	-15.58	131
38	WWIS		551 LAURIER AVE OTTAWA ON ***Well ID:*** 7302323	ENE/142.2	-0.14	131
39	CA	The Ottawa Construction Association	196 Bronson Avenue South Ottawa ON	SE/144.5	1.83	134
39	ECA	The Ottawa Construction Association	196 Bronson Avenue South Ottawa ON K1R 6H4	SE/144.5	1.83	134
39	RSC	192 BRONSON PROPERTY INC.	196 BRONSON AVENUE ON Ottawa ON	SE/144.5	1.83	134
40	WWIS		557 WELLINGTON ST Ottawa ON	NW/144.6	-14.22	135

Map Key	DB	Company/Site Name	Address	Dir/Dist (m)	Elev Diff (m)	Page Number
			Well ID: 7238457			
41	WWIS		QUEEN STREET BRONSON & BAY Ottawa ON ***Well ID:*** 7271709	NE/147.2	-1.09	138
42	WWIS		535 ALBERT ST OTTAWA ON ***Well ID:*** 7389850	W/147.8	-14.52	140
43	EHS		557 Wellington Street Ottawa ON	W/149.7	-14.52	142
44	SPL	PRIVATE RESIDENCE	553 LAURIER STREET WEST FURNACE OIL TANK OTTAWA CITY ON K1R 5C9	ENE/150.1	-0.45	142
45	WWIS		555 LAURIER AVE. WEST OTTAWA ON ***Well ID:*** 7292922	ENE/154.8	-0.45	143
46	WWIS		ON ***Well ID:*** 7332167	WSW/156.5	-14.51	146
47	WWIS		506 COMMISSIONER ST Ottawa ON ***Well ID:*** 7387881	NNW/157.0	-10.14	147
48	SPL	CCC289 Inc.<UNOFFICIAL>	556 Laurier West Ottawa ON	E/158.2	-0.14	150
49	BORE		ON	SW/164.4	1.40	151
50	EHS		200 Bronson Ave Ottawa On Ottawa ON K1R6H4	SE/166.7	1.86	152
51	SPL	City of Ottawa	Bronson Avenue at Nepean Street Ottawa ON	SE/167.3	1.55	152
52	GEN	BRONSON PLACE REALTIES LTD.	420-440 GLOUCESTER STREET OTTAWA ON K1R 7T8	ESE/168.1	0.86	153
52	GEN	BRONSON PLACE REALTIES LTD.	SUITE 111-440 GLOUCESTER STREET OTTAWA ON K1R 7T8	ESE/168.1	0.86	154

Map Key	DB	Company/Site Name	Address	Dir/Dist (m)	Elev Diff (m)	Page Number
52	GEN	Bronson Place	111-440 Gloucester St Ottawa ON K1R 7T8	ESE/168.1	0.86	154
52	GEN	Bronson Place	111-440 Gloucester St Ottawa ON K1R 7T8	ESE/168.1	0.86	154
52	GEN	Bronson Place	111-440 Gloucester St Ottawa ON K1R 7T8	ESE/168.1	0.86	155
52	GEN	Bronson Place	111-440 Gloucester St Ottawa ON K1R 7T8	ESE/168.1	0.86	155
52	GEN	Bronson Place	111-440 Gloucester St Ottawa ON	ESE/168.1	0.86	155
52	GEN	Bronson Place	111-440 Gloucester St Ottawa ON K1R7T8	ESE/168.1	0.86	156
52	GEN	Bronson Place	111-440 Gloucester St Ottawa ON K1R7T8	ESE/168.1	0.86	156
52	GEN	Bronson Place	111-440 Gloucester St Ottawa ON K1R7T8	ESE/168.1	0.86	156
52	GEN	Bronson Place	111-440 Gloucester St Ottawa ON K1R7T8	ESE/168.1	0.86	157
53	EHS		N/A Ottawa ON	W/172.2	-18.14	157
54	EHS		488 Albert St Ottawa ON K1R 5B5	NNE/173.0	-2.11	157
55	SPL	City of Ottawa	On Slater between Bronson and Bay St on Left side Ottawa ON	NE/180.3	-1.83	158
56	SPL	OLRT Constructors	across from 670 Albert St Ottawa ON	WSW/180.4	-13.39	158

Map Key	DB	Company/Site Name	Address	Dir/Dist (m)	Elev Diff (m)	Page Number
57	WWIS		557 WELLINGTON ST Ottawa ON ***Well ID:*** 7238459	W/183.5	-16.14	159
58	EHS		206 Bronson Ave Ottawa ON K1R6H4	SE/184.8	1.86	162
59	CA	SAINT-VINCENT HOSPITAL	60 CAMBRIDGE STREET NORTH OTTAWA CITY ON K1R 7A5	SSW/190.8	2.28	163
59	CA	SISTERS OF CHARITY OF OTTAWA HEALTH SERV	LOTS 1-19, 60 CAMBRIDGE ST.N. OTTAWA CITY ON K1R 7A5	SSW/190.8	2.28	163
59	GEN	HOPITAL SAINT-VINCENT HOSPITAL	60 CAMBRIDGE STREET NORTH OTTAWA ON K1R 7A5	SSW/190.8	2.28	163
59	GEN	HOPITAL SAINT-VINCENT HOSPITAL	60 CAMBRIDGE STREET NORTH OTTAWA ON K1R 7A5	SSW/190.8	2.28	164
59	GEN	SAINT-VINCENT HOSPITAL 20-044	60 CAMBRIDGE STREET NORTH OTTAWA ON K1R 7A5	SSW/190.8	2.28	164
59	GEN	SAINT-VINCENT HOSPITAL	60 CAMBRIDGE STREET NORTH OTTAWA ON K1R 7A5	SSW/190.8	2.28	165
59	GEN	ST-VINCENT HOSPITAL	60 CAMBRIDGE ST. OTTAWA ON K1R 7A5	SSW/190.8	2.28	166
59	GEN	SCO HEALTH SERVICE	60 Cambridge Street North Ottawa ON K1R 7A5	SSW/190.8	2.28	166
59	GEN	BRUYERE CONTINUING CARE INC	60 Cambridge Street North Ottawa ON K1R 7A5	SSW/190.8	2.28	167
59	GEN	BRUYERE CONTINUING CARE INC	60 Cambridge Street North Ottawa ON K1R 7A5	SSW/190.8	2.28	168
59	GEN	BRUYERE CONTINUING CARE INC	60 Cambridge Street North Ottawa ON K1R 7A5	SSW/190.8	2.28	169

Map Key	DB	Company/Site Name	Address	Dir/Dist (m)	Elev Diff (m)	Page Number
59	GEN	BRUYERE CONTINUING CARE INC	60 Cambridge Street North Ottawa ON K1R 7A5	SSW/190.8	2.28	170
59	GEN	BRUYERE CONTINUING CARE INC	60 Cambridge Street North Ottawa ON K1R 7A5	SSW/190.8	2.28	171
59	GEN	BRUYERE CONTINUING CARE INC	60 Cambridge Street North Ottawa ON	SSW/190.8	2.28	172
59	GEN	BRUYERE CONTINUING CARE INC	60 Cambridge Street North Ottawa ON K1R 7A5	SSW/190.8	2.28	173
59	GEN	BRUYERE CONTINUING CARE INC	60 Cambridge Street North Ottawa ON K1R 7A5	SSW/190.8	2.28	174
59	GEN	BRUYERE CONTINUING CARE INC	60 Cambridge Street North Ottawa ON K1R 7A5	SSW/190.8	2.28	174
59	GEN	BRUYERE CONTINUING CARE INC SAINT-VINCENT HOSPITAL	60 Cambridge Street North Ottawa ON K1R 7A5	SSW/190.8	2.28	175
59	GEN	BRUYERE CONTINUING CARE INC SAINT-VINCENT HOSPITAL	60 Cambridge Street North Ottawa ON K1R 7A5	SSW/190.8	2.28	176
59	EASR	BRUYERE CONTINUING CARE INC.	60 Cambridge ST N Ottawa ON K1R 7A5	SSW/190.8	2.28	177
59	SPL	Bruyere Continuing Care<UNOFFICIAL>	60 Cambridge Street North Ottawa ON	SSW/190.8	2.28	177
59	GEN	BRUYERE CONTINUING CARE INC SAINT-VINCENT HOSPITAL	60 Cambridge Street North Ottawa ON K1R 7A5	SSW/190.8	2.28	178
59	GEN	BRUYERE CONTINUING CARE INC SAINT-VINCENT HOSPITAL	60 Cambridge Street North Ottawa ON K1R 7A5	SSW/190.8	2.28	179
59	GEN	BRUYERE CONTINUING CARE INC SAINT-VINCENT HOSPITAL	60 Cambridge Street North Ottawa ON K1R 7A5	SSW/190.8	2.28	180

Map Key	DB	Company/Site Name	Address	Dir/Dist (m)	Elev Diff (m)	Page Number
60	FCS	LeBreton Flats	Ottawa ON	WSW/192.4	-15.09	181
61	SCT	Planetary Association for	100 Bronson Ave Suite 1001 Ottawa ON K1R 6G8	NNW/192.6	-9.98	192
61	EHS		100 Bronson Avenue Ottawa ON K1R 6G8	NNW/192.6	-9.98	193
62	FCS	LeBreton Flats	Ottawa ON	W/195.1	-19.50	193
63	SPL		in front of 670 Albert Street Ottawa ON	SW/195.4	-10.92	200
64	SPL	Enbridge Gas Distribution Inc.	478 Albert Street Ottawa ON K1R 5B5	NNE/195.5	-2.67	201
64	PINC		478 Albert Street, Ottawa ON	NNE/195.5	-2.67	202
64	EHS		478 Albert St Ottawa ON K1R5B5	NNE/195.5	-2.67	202
65	PTTW	SNC-Lavalin Constructors (Pacific) Inc., Dragados-Canada Inc., EllisDon	Corporation Wellington Street at Commissioner Street City of Ottawa CITY OF OTTAWA ON	NW/198.0	-13.14	202
65	SPL	Eastway Developments Inc. SNC-Lavalin Constructors Inc. Dragados Canada, Inc.	Wellington and Commissioner Street Ottawa ON	NW/198.0	-13.14	203
65	SPL	OLRT Constructors	Wellington Street and Commissioner Street Ottawa ON NA	NW/198.0	-13.14	204
65	SPL	OLRT Constructors	Wellington Street and Commissioner Street Ottawa ON NA	NW/198.0	-13.14	204

Map Key	DB	Company/Site Name	Address	Dir/Dist (m)	Elev Diff (m)	Page Number
65	SPL	OLRT Constructors	Wellington Street and Commissioner Street Ottawa ON NA	NW/198.0	-13.14	205
65	SPL	OLRT Constructors	Wellington Street and Commissioner Street Ottawa ON NA	NW/198.0	-13.14	206
66	EHS		670 Albert Street and 19 Empress Avenue Ottawa ON K1R 6L2	SW/199.5	-7.62	207
67	EHS		506 Wellington Street Ottawa ON K1R	NW/201.6	-10.47	207
68	GEN	OTTAWA R.C. SEPARATE SCHOOL BOARD	IMMACULATA HIGH SCHOOL 211 BRONSON AVE. OTTAWA ON K1R 6H5	SE/204.0	0.86	207
68	GEN	OTTAWA R.C. SEPARATE SCHOOL BOARD 29-317	IMMACULATA HIGH SCHOOL 211 BRONSON AVE. OTTAWA ON K1R 6H5	SE/204.0	0.86	208
68	SCT	Adoption Council of Canada	211 Bronson Ave Ottawa ON K1R 6H5	SE/204.0	0.86	208
68	GEN	Good Day Workshop Programs Inc.	211 Bronson Ave. Ottawa ON K1R 6H5	SE/204.0	0.86	208
68	SCT	KAIROS	211 Bronson Ave Suite 211 Ottawa ON K1R 6H5	SE/204.0	0.86	209
68	GEN	Good Day Workshop Programs Inc.	211 Bronson Ave. Ottawa ON K1R 6H5	SE/204.0	0.86	209
68	GEN	Good Day Workshop Programs Inc.	211 Bronson Ave. Ottawa ON K1R 6H5	SE/204.0	0.86	209
68	GEN	Shepherds of Good Hope.	211 Bronson Avenue Ottawa ON	SE/204.0	0.86	209
68	GEN	Shepherds of Good Hope.	211 Bronson Avenue Ottawa ON	SE/204.0	0.86	210

Map Key	DB	Company/Site Name	Address	Dir/Dist (m)	Elev Diff (m)	Page Number
68	GEN	Shepherds of Good Hope.	211 Bronson Avenue Ottawa ON	SE/204.0	0.86	210
68	GEN	Shepherds of Good Hope.	211 Bronson Avenue Ottawa ON K1R 6H5	SE/204.0	0.86	211
68	GEN	Shepherds of Good Hope.	211 Bronson Avenue Ottawa ON K1R 6H5	SE/204.0	0.86	211
68	GEN	Shepherds of Good Hope.	211 Bronson Avenue Ottawa ON K1R 6H5	SE/204.0	0.86	212
68	GEN	Shepherds of Good Hope. Good Day Workshop Programs	211 Bronson Avenue Ottawa ON K1R 6H5	SE/204.0	0.86	212
68	GEN	Shepherds of Good Hope. Good Day Workshop Programs	211 Bronson Avenue Ottawa ON K1R 6H5	SE/204.0	0.86	213
68	GEN	THE BRONSON CENTRE	211 Bronson Ave Ottawa ON K1R 6H5	SE/204.0	0.86	213
68	GEN	THE BRONSON CENTRE	211 Bronson Ave Ottawa ON K1R 6H5	SE/204.0	0.86	213
68	GEN	Shepherds of Good Hope. Good Day Workshop Programs	211 Bronson Avenue Ottawa ON K1R 6H5	SE/204.0	0.86	214
69	BORE		ON	NW/205.0	-10.47	214
70	BORE		ON	E/205.2	-0.14	215
71	EHS		Fleet Street Ottawa ON	NW/205.3	-15.86	217
72	EHS		665 Albert Street Ottawa ON K1R	WSW/206.4	-13.14	217

Map Key	DB	Company/Site Name	Address	Dir/Dist (m)	Elev Diff (m)	Page Number
73	EHS		470 Albert St Ottawa ON K1R5B5	NNE/211.0	-2.45	217
74	GEN	City of Ottawa Transportation	557 Wellington Street Ottawa ON K1Y 3E6	NW/213.5	-14.81	217
75	WWIS		ON ***Well ID:*** 7206940	WSW/214.8	-15.81	218
76	BORE		ON	WSW/217.2	-13.14	218
77	SPL	OLRT Constructors	584 Wellington Street Ottawa ON	WSW/217.6	-15.81	219
77	SPL	OLRT Constructors	584 Wellington St Ottawa ON	WSW/217.6	-15.81	220
77	SPL		584 Wellington Street Ottawa ON	WSW/217.6	-15.81	221
78	EHS		11 Primrose Avenue Ottawa ON K1R 6L5	SSE/219.5	1.86	222
79	EHS		81 Bronson Ave Ottawa ON K1R 6G7	N/220.7	-7.10	222
80	SPL		Empress and Albert Ottawa ON	WSW/222.9	-13.14	222
80	SPL	City of Ottawa	Bank St southbound between Albert and Slater Ottawa ON	WSW/222.9	-13.14	223
81	FCS	LeBreton Flats	Ottawa ON	WSW/226.0	-14.49	224
82	WWIS		473 albert st. Ottawa ON ***Well ID:*** 7354215	NNE/227.1	-3.94	235

Map Key	DB	Company/Site Name	Address	Dir/Dist (m)	Elev Diff (m)	Page Number
83	WWIS		473 albert st. Ottawa ON ***Well ID:*** 7354218	N/236.1	-5.14	238
84	BORE		ON	SW/236.2	-2.14	242
85	EHS		473 Albert St Ottawa ON K1R 7X3	NNE/239.9	-4.11	243
86	SPL		85 Bronson Avenue OTTAWA ON	N/240.2	-6.19	244
86	SPL		85 Bronson Avenue Ottawa, ON OTTAWA ON	N/240.2	-6.19	244
87	GEN	GVT. OF CAN. - NATIONAL ENERGYBRD.	PROPERTY, MATERIAL MANAGEMENT 473 ALBERT STREET OTTAWA ON K1A 0K9	NNE/241.2	-4.11	245
87	GEN	GVT. OF CAN. (OUT OF BUSINESS) 18-117	PROPERTY, MATERIAL MANAGEMENT 473 ALBERT STREET OTTAWA ON K1A 0K9	NNE/241.2	-4.11	246
87	GEN	GVT. OF CAN. (OUT OF BUSINESS)	PROPERTY, MATERIAL MANAGEMENT 473 ALBERT STREET OTTAWA ON K1A 0K9	NNE/241.2	-4.11	246
87	GEN	Rosont Investment Inc.(Rosdev)	473 Albert St Ottawa ON K1R 5B4	NNE/241.2	-4.11	246
87	EHS		473 ALBERT STREET OTTAWA ON K1R 5B4	NNE/241.2	-4.11	247
87	EBR	2164613 Ontario Inc.	473 Albert Street Unit Suite 100 Ottawa K1R 5B4 CITY OF OTTAWA ON	NNE/241.2	-4.11	247
87	CA	2164613 Ontario Inc.	473 Albert St Ottawa ON	NNE/241.2	-4.11	247
87	GEN	2164613 Ontario Inc.	473 Albert Street Ottawa ON	NNE/241.2	-4.11	248

Map Key	DB	Company/Site Name	Address	Dir/Dist (m)	Elev Diff (m)	Page Number
87	EHS		473 Albert Street Ottawa ON	NNE/241.2	-4.11	248
87	GEN	HVAC Maximum Heating & Cooling Inc.	473 Albert St Ottawa ON	NNE/241.2	-4.11	248
87	EHS		473 Albert Street Ottawa ON	NNE/241.2	-4.11	249
87	ECA	2164613 Ontario Inc.	473 Albert St Ottawa ON K1R 5B4	NNE/241.2	-4.11	249
87	EHS		473 Albert Street Ottawa ON K1R 7X3	NNE/241.2	-4.11	249
87	ECA		473 Albert ST Ottawa ON K1R 7X3	NNE/241.2	-4.11	249
87	ECA	InterRent No. 3 Limited Partnership	473 Albert Street Ottawa ON K2P 1Z2	NNE/241.2	-4.11	250
87	RSC	INTERRENT APARTMENTS INC.	473 Albert ST Ottawa ON	NNE/241.2	-4.11	250
88	SPL	CAPITAL ENVIRONMENTAL	28 PRIMROSE ST. GARBAGE TRUCK (0PERATING FLUIDS) OTTAWA CITY ON	SSE/245.9	1.86	250
89	CA	R.M. OF OTTAWA-CARLETON	WELLINGTON ST/POOLEY'S BRIDGE OTTAWA ON	NW/246.2	-13.74	251
90	WWIS		434 QUEEN ST Ottawa ON ***Well ID:*** 7317392	NNE/247.2	-4.83	252
91	EHS		10 Empress Ave Ottawa ON Ottawa ON K1R 7E8	SW/249.3	-9.50	255
92	WWIS		473 albert st. Ottawa ON	NNE/251.3	-4.83	255

Map Key	DB	Company/Site Name	Address	Dir/Dist (m)	Elev Diff (m)	Page Number
			Well ID: 7354216			
93	EHS		212 Bronson Ave Ottawa ON K1R6H8	SE/252.7	0.83	259
94	WWIS		473 albert st. Ottawa ON ***Well ID:*** 7354217	N/254.1	-4.83	259
95	WWIS		43 EMPRESS AVE OTTAWA ON ***Well ID:*** 7339402	SSW/256.4	-2.14	262
96	WWIS		473 albert st Ottawa ON ***Well ID:*** 7354222	NNE/256.9	-4.83	265
97	CA	C.C.C. #95 & C.C.C. #165	500-530 LAURIER AVENUE OTTAWA CITY ON	ENE/258.1	-1.14	269
97	CA	C.C.C. #95 & C.C.C. #165	500-530 LAURIER AVENUE OTTAWA CITY ON	ENE/258.1	-1.14	269
97	GEN	Carleton Condominium Corporation No. 95	500 Laurier Avenue West Ottawa ON K1R 5E1	ENE/258.1	-1.14	270
97	SPL		500 Laurier Ave West Ottawa ON	ENE/258.1	-1.14	270
97	GEN	Carleton Condominium Corporation No. 95	500 Laurier Avenue West Ottawa ON K1R 5E1	ENE/258.1	-1.14	271
97	GEN	Carleton Condominium Corporation No. 95	500 Laurier Avenue West Ottawa ON K1R 5E1	ENE/258.1	-1.14	271
98	EHS		84 Bronson Ottawa ON	NNW/259.5	-9.09	271
99	WWIS		434 QUEEN ST Ottawa ON ***Well ID:*** 7317391	NNE/260.5	-5.14	272
100	WWIS		ON	SSE/261.4	0.77	275

Map Key	DB	Company/Site Name	Address	Dir/Dist (m)	Elev Diff (m)	Page Number
			Well ID: 7335409			
100	WWIS		ON ***Well ID:*** 7359568	SSE/261.4	0.77	276
101	WWIS		473 albert st Ottawa ON ***Well ID:*** 7354220	NNE/261.7	-5.14	277
102	WWIS		473 albert st Ottawa ON ***Well ID:*** 7354219	NNE/262.5	-5.14	280
103	PTTW	MPCT DIF DAM LEBRETON GP INC. as general partner for and on behalf of MPCT DIF	DAM LEBRETON LP 665 Albert Street Ottawa, ON Canada ON	WSW/264.1	-14.14	284
104	GEN	FARM CREDIT CORPORATION	434 QUEEN ST. OTTAWA ON K1R 7V7	N/266.4	-5.45	284
104	GEN	FARM CREDIT CORPORATION 15-480	434 QUEEN ST. OTTAWA ON K1R 7V7	N/266.4	-5.45	285
104	EHS		434 Queen St Ottawa ON K1R5A7	N/266.4	-5.45	285
104	EHS		434 Queen St Ottawa ON	N/266.4	-5.45	286
104	GEN	Tower Committee C/O CMG	434 Queen Street Ottawa ON K1R 7V7	N/266.4	-5.45	286
105	GEN	OTTAWA BOARD OF EDUCATION	OTTAWA TECHNICAL HIGH SCHOOL 440 ALBERT STREET OTTAWA ON K1R 5B5	NE/266.9	-2.83	286
105	GEN	OTTAWA BOARD OF EDUCATION 29-551	OTTAWA TECHNICAL HIGH SCHOOL 440 ALBERT STREET OTTAWA ON K1R 5B5	NE/266.9	-2.83	287
105	GEN	OTTAWA-CARLETON DISTRICT SCHOOL BOARD	ALBERT STREET ADMINISTRATION BUILDING 440 ALBERT STREET OTTAWA ON K1R 5B5	NE/266.9	-2.83	287

Map Key	DB	Company/Site Name	Address	Dir/Dist (m)	Elev Diff (m)	Page Number
105	GEN	Ottawa-Carleton District School Boa	440 Albert St. Ottawa ON K1R 5B5	NE/266.9	-2.83	288
105	GEN	Ottawa-Carleton District School Boa	440 Albert St. Ottawa ON K1R 5B5	NE/266.9	-2.83	288
105	GEN	Ottawa-Carleton District School Boa	440 Albert St. Ottawa ON K1R 5B5	NE/266.9	-2.83	289
105	GEN	Ottawa-Carleton District School Boa	440 Albert St. Ottawa ON K1R 5B5	NE/266.9	-2.83	289
105	GEN	Ottawa-Carleton District School Boa	440 Albert St. Ottawa ON	NE/266.9	-2.83	290
105	GEN	Ottawa-Carleton District School Boa	440 Albert St. Ottawa ON K1R 5B5	NE/266.9	-2.83	290
105	GEN	Ottawa-Carleton District School Boa	440 Albert St. Ottawa ON K1R 5B5	NE/266.9	-2.83	291
105	GEN	Ottawa-Carleton District School Boa	440 Albert St. Ottawa ON K1R 5B5	NE/266.9	-2.83	291
105	GEN	Ottawa-Carleton District School Boa Health & Safety	440 Albert St. Ottawa ON K1R 5B5	NE/266.9	-2.83	292
105	GEN	Ottawa-Carleton District School Boa Health & Safety	440 Albert St. Ottawa ON K1R 5B5	NE/266.9	-2.83	293
105	GEN	Ottawa-Carleton District School Boa Health & Safety	440 Albert St. Ottawa ON K1R 5B5	NE/266.9	-2.83	294
105	GEN	Ottawa-Carleton District School Boa Health & Safety	440 Albert St. Ottawa ON K1R 5B5	NE/266.9	-2.83	294
106	WWIS		473 albert st Ottawa ON ***Well ID:*** 7354221	NNE/268.6	-4.72	295

Map Key	DB	Company/Site Name	Address	Dir/Dist (m)	Elev Diff (m)	Page Number
107	PINC	TAGGART CONSTRUCTION LTD	PERKINS & ALBERT,,OTTAWA,ON,,CA ON	WSW/269.4	-11.91	299
107	SPL	Enbridge Gas Distribution Inc.	Perkins @ Albert Ottawa ON	WSW/269.4	-11.91	299
108	CA	City of Ottawa	10 Fleet St North East of Fleet Street Pumping Station, East of Tailrace Canal Ottawa ON	NW/272.4	-12.02	300
108	CA	City of Ottawa	10 Fleet St Ottawa ON	NW/272.4	-12.02	301
108	CA	City of Ottawa	10 Fleet St North East of Fleet Street Pumping Station, East of Tailrace Canal Ottawa ON	NW/272.4	-12.02	301
108	SPL		10 Fleet St Ottawa ON	NW/272.4	-12.02	301
108	ECA	City of Ottawa	10 Fleet St North East of Fleet Street Pumping Station, East of Tailrace Canal Ottawa ON K2G 6J8	NW/272.4	-12.02	302
108	ECA	City of Ottawa	10 Fleet St Ottawa ON K2G 6J8	NW/272.4	-12.02	302
108	ECA	City of Ottawa	10 Fleet St North East of Fleet Street Pumping Station, East of Tailrace Canal Ottawa ON K2G 6J8	NW/272.4	-12.02	303
108	ECA	City of Ottawa	10 Fleet St Ottawa ON K1P 1J1	NW/272.4	-12.02	303
108	GEN	Donalco Inc	10 Fleet St. Ottawa ON K1R 0A8	NW/272.4	-12.02	303
109	HINC		210 Bay Street OTTAWA ON K1R 5Y9	ENE/273.4	-1.45	304
110	HINC		79 CAMBRIDGE STREET NORTH OTTAWA ON K1R 7A6	SSE/274.1	0.80	304

Map Key	DB	Company/Site Name	Address	Dir/Dist (m)	Elev Diff (m)	Page Number
111	EHS		75 & 77 Cambridge Street North Ottawa ON	SSE/275.9	0.78	304
112	EHS		500 Laurier Ave Ottawa ON	ENE/276.2	-1.14	305
113	SPL	OLRT Constructors	Ottawa ON	WSW/277.3	-16.76	305
114	BORE		ON	SSW/279.0	-0.05	306
115	ECA	City of Ottawa	351-445 Queen St Ottawa ON K2G 6J8	N/279.3	-7.09	307
116	WWIS		557 WELLINGTON ST. Ottawa ON ***Well ID:*** 7127364	WSW/281.0	-17.82	307
116	GEN	City of Ottawa	557 Wellington Street Proposed Rail Corridor Ottawa ON K1R6G8	WSW/281.0	-17.82	311
116	GEN	City of Ottawa	557 Wellington Street Proposed Rail Corridor Ottawa ON K1R6G8	WSW/281.0	-17.82	311
116	GEN	City of Ottawa	557 Wellington Street Proposed Rail Corridor Ottawa ON	WSW/281.0	-17.82	312
116	SPL	OLRT Constructors; SNC-Lavalin Constructors (Pacific) Inc.	557 Wellington St Ottawa ON	WSW/281.0	-17.82	312
116	GEN	City of Ottawa	557 Wellington Street Proposed Rail Corridor Ottawa ON K1R6G8	WSW/281.0	-17.82	313
117	GEN	CITY OF OTTAWA	3 FLEET STREET PUMPING STATION OTTAWA ON	WNW/281.3	-21.14	314

Map Key	DB	Company/Site Name	Address	Dir/Dist (m)	Elev Diff (m)	Page Number
118	BORE		ON	ENE/282.4	-1.14	314
119	WWIS		TRANSIT WAY AT WELLINGTON STREET Ottawa ON ***Well ID:*** 7263311	W/282.8	-18.35	315
120	PINC	TAGGART CONSTRUCTION LTD	698 ALBERT ST,,OTTAWA,ON,K1R 6L4, CA ON	WSW/283.4	-10.98	317
120	SPL		698 Albert Street Ottawa ON	WSW/283.4	-10.98	318
121	SPL	Broccinni Construction<UNOFFICIAL>	443 Queen St W Ottawa ON	N/284.2	-7.09	319
121	GEN	Gafftech Solutions Inc.	443 Queen street Ottawa ON K1K 1W8	N/284.2	-7.09	320
122	FCS	LeBreton Flats	Ottawa ON	W/284.8	-18.35	320
123	PTTW	Claridge Homes (Lebreton Flats Phase 3) Inc.	Southeast quadrant of Fleet Street and 300 Lett Street Address: Lot: 40, Concession: A, Part of Ottawa River, Geographic Township of Nepean, City of Ottawa District Office: Ottawa NEPEAN ON	WNW/287.1	-21.11	330
123	EHS		300 Lett Street Ottawa ON	WNW/287.1	-21.11	330
123	GEN	Malhorta Construction (P) Ltd.	300 Lett St. Ottawa ON K1R 0A7	WNW/287.1	-21.11	330
124	EHS		435 Albert Street Ottawa ON K1R 7X4	NNE/287.4	-3.68	331
124	EHS		435 Albert Street Ottawa ON K1R 7X4	NNE/287.4	-3.68	331
124	EHS		435 Albert St Ottawa ON K1R7X4	NNE/287.4	-3.68	331

Map Key	DB	Company/Site Name	Address	Dir/Dist (m)	Elev Diff (m)	Page Number
124	SPL		435 Albert Street Ottawa ON	NNE/287.4	-3.68	331
124	EHS		435 Albert Street Ottawa ON K1R 7X4	NNE/287.4	-3.68	332
124	EHS		435 Albert St Ottawa ON K1R 7X4	NNE/287.4	-3.68	332
125	SPL	Enbridge Gas Distribution Inc.	6 Perkins St, Ottawa Ottawa ON	WSW/288.9	-10.98	332
125	PINC	PIPELINE HIT - 1/2"	6 PERKINS ST,,OTTAWA,ON,K1R 7G5,CA ON	WSW/288.9	-10.98	333
126	GEN	Ottawa-Carleton District School Board	376 Gloucester St. Ottawa ON K1R 5E8	E/291.4	-1.20	334
126	GEN	Ottawa-Carleton District School Board	376 Gloucester St. Ottawa ON K1R 5E8	E/291.4	-1.20	334
126	GEN	Ottawa-Carleton District School Board	376 Gloucester St. Ottawa ON K1R 5E8	E/291.4	-1.20	335
126	GEN	Ottawa-Carleton District School Board	376 Gloucester St. Ottawa ON K1R 5E8	E/291.4	-1.20	335
126	GEN	Ottawa-Carleton District School Board	376 Gloucester St. Ottawa ON	E/291.4	-1.20	336
126	GEN	Ottawa-Carleton District School Board	376 Gloucester St. Ottawa ON K1R 5E8	E/291.4	-1.20	336
126	GEN	Ottawa-Carleton District School Board	376 Gloucester St. Ottawa ON K1R 5E8	E/291.4	-1.20	337
126	GEN	Ottawa-Carleton District School Board	376 Gloucester St. Ottawa ON K1R 5E8	E/291.4	-1.20	337

Map Key	DB	Company/Site Name	Address	Dir/Dist (m)	Elev Diff (m)	Page Number
126	GEN	Ottawa-Carleton District School Board Health & Safety	376 Gloucester St. Ottawa ON K1R 5E8	E/291.4	-1.20	338
126	GEN	Ottawa-Carleton District School Board Health & Safety	376 Gloucester St. Ottawa ON K1R 5E8	E/291.4	-1.20	338
126	GEN	Ottawa-Carleton District School Board Health & Safety	376 Gloucester St. Ottawa ON K1R 5E8	E/291.4	-1.20	339
126	GEN	Ottawa-Carleton District School Board Health & Safety	376 Gloucester St. Ottawa ON K1R 5E8	E/291.4	-1.20	339
127	HINC		42 EMPRESS AVENUE OTTAWA ON K1R 7E8	SW/293.5	-3.59	340
128	EHS		n/a Ottawa ON	WNW/293.6	-21.14	340
129	PINC		90 Cambridge Street, North, Ottawa ON	SSE/295.4	0.86	341
130	SPL	Rivermount Investments Inc., operating as Mannion Pumping<UNOFFICIAL>	54 Primrose St Ottawa ON K1R 6L9	S/295.9	0.86	341
130	HINC		54 PRIMROSE STREET OTTAWA ON	S/295.9	0.86	342
130	EHS		54 Primrose Avenue Ottawa ON K1R 6M1	S/295.9	0.86	342
131	PRT	PUBLIC WORKS CANADA CENTRAL HEATING PLANT	1 FLEET & WELLINGTON OTTAWA ON	WNW/297.9	-21.14	343
131	SPL	SCHOONER TRANSPORT	1 FLEET STREET, PARLIMENT BUILDINGS TANK TRUCK (CARGO) OTTAWA CITY ON	WNW/297.9	-21.14	343
131	SPL	PUBLIC WORKS CANADA	1 FLEET ST GOVERNMENT BUILDING OR PROPERTY OTTAWA CITY ON	WNW/297.9	-21.14	344

Map Key	DB	Company/Site Name	Address	Dir/Dist (m)	Elev Diff (m)	Page Number
131	PTTW	*Cliff Central Heating and Cooling Plant	1 Fleet Street, Ottawa CITY OF OTTAWA ON	WNW/297.9	-21.14	344
131	GEN	PUBLIC WORKS AND GOVERNMENT SERVICES CAN	CLIFF HEATING AND COOLING PLANT 1 FLEET STREET OTTAWA ON	WNW/297.9	-21.14	345
131	GEN	PUBLIC WORKS CANADA	CLIFF HEATING AND COOLING PLANT 1 FLEET STREET OTTAWA ON	WNW/297.9	-21.14	346
131	FSTH	PUBLIC WORKS CANADA CENTRAL HEATING PLANT	1 FLEET & WELLINGTON OTTAWA ON	WNW/297.9	-21.14	347
131	SPL	Public Works and Government Services Canada<UNOFFICIAL>	1 Fleet St. Ottawa ON	WNW/297.9	-21.14	347
131	SPL	Public Works and Government Services Canada	1 Fleet Street Ottawa ON	WNW/297.9	-21.14	348
131	SPL	Public Works and Government Services Canada	1 FLEET ST <UNOFFICIAL> Ottawa ON	WNW/297.9	-21.14	349
131	SPL	Drain-All Ltd.	1 Fleet Street Ottawa ON	WNW/297.9	-21.14	349
131	SPL	Public Works and Government Services Canada	1 FLEET ST.<UNOFFICIAL> Ottawa ON	WNW/297.9	-21.14	350
131	SPL	Public Works and Government Services Canada	1 Fleet Street Ottawa ON	WNW/297.9	-21.14	351
131	SPL	Public Works and Government Services Canada	1 Fleet St Ottawa ON	WNW/297.9	-21.14	352
131	SPL	Public Works and Government Services Canada	1 Fleet St. Ottawa ON	WNW/297.9	-21.14	353
131	SPL		1 Fleet Street Ottawa ON	WNW/297.9	-21.14	353

Map Key	DB	Company/Site Name	Address	Dir/Dist (m)	Elev Diff (m)	Page Number
131	SPL	Public Works and Government Services Canada	1 Fleet Street<UNOFFICIAL> Ottawa ON	WNW/297.9	-21.14	354
131	SPL	denied s. 21(1)	1 Fleet St. Ottawa Ottawa ON	WNW/297.9	-21.14	355
131	SPL	Public Works and Government Services Canada	1 Fleet Street Ottawa ON	WNW/297.9	-21.14	356
131	SPL	Public Works and Government Services Canada	1 Fleet Street Ottawa ON	WNW/297.9	-21.14	357
131	SPL	Cliff Central Heating and Cooling Plant<UNOFFICIAL>	1 Fleet St Ottawa ON	WNW/297.9	-21.14	357
131	SPL	Her Majesty the Queen as Rep. by Minister of Public Works & Government Services	1 Fleet St Ottawa ON	WNW/297.9	-21.14	358
131	SPL	Her Majesty the Queen as Rep. by Minister of Public Works & Government Services	1 Fleet St Ottawa ON	WNW/297.9	-21.14	359
131	SPL		1 Fleet St Ottawa ON	WNW/297.9	-21.14	360
131	SPL	Public Works and Government Services Canada	1 Fleet Dr. Ottawa ON	WNW/297.9	-21.14	361
131	SPL	Federal Government of Canada - Public Works and Government Services Canada	1 Fleet St Ottawa ON	WNW/297.9	-21.14	361
131	SPL	Her Majesty the Queen in Right of Canada as repres. by the	1 Fleet St Ottawa ON	WNW/297.9	-21.14	362
131	FSTH	PUBLIC WORKS CANADA CENTRAL HEATING PLANT	1 FLEET & WELLINGTON OTTAWA ON	WNW/297.9	-21.14	363
131	SPL	Her Majesty the Queen in Right of Canada	1 Fleet Street Cliff Street Heating Plant - Federal Building	WNW/297.9	-21.14	363

Map Key	DB	Company/Site Name	Address	Dir/Dist (m)	Elev Diff (m)	Page Number
			Ottawa ON			
131	SPL	Public Works and Government Services Canada	1 Fleet Street Ottawa ON	WNW/297.9	-21.14	364
131	SPL	Public Works and Government Services Canada	1 Fleet St Ottawa ON K1A 0S5	WNW/297.9	-21.14	365
131	SPL	Cliff Street Heating Plant<UNOFFICIAL>	1 Fleet St Ottawa ON	WNW/297.9	-21.14	366
131	SPL	Public Works Government Services Canada	1 Fleet Street, Ottawa, ON Ottawa ON	WNW/297.9	-21.14	367
131	SPL		1 Fleet Street Ottawa ON	WNW/297.9	-21.14	367
131	SPL	Cliff Heating Plant<UNOFFICIAL>	1 Fleet Street Ottawa ON K1A 0S5	WNW/297.9	-21.14	368
131	HINC		1 FLEET STREET OTTAWA ON	WNW/297.9	-21.14	369
131	INC		1 FLEET STREET, OTTAWA ON	WNW/297.9	-21.14	369
131	GEN	PUBLIC WORKS CANADA	CLIFF HEATING AND COOLING PLANT 1 FLEET STREET OTTAWA ON	WNW/297.9	-21.14	370
131	SPL	Public Works and Government Services Canada	1 Fleet St Ottawa ON	WNW/297.9	-21.14	371
131	GEN	Veolia ES Canada Inc.	1 Fleet St Ottawa ON K1A 0M3	WNW/297.9	-21.14	372
131	GEN	PUBLIC WORKS CANADA	CLIFF HEATING AND COOLING PLANT 1 FLEET STREET OTTAWA ON	WNW/297.9	-21.14	373

Map Key	DB	Company/Site Name	Address	Dir/Dist (m)	Elev Diff (m)	Page Number
131	GEN	Veolia ES Canada Inc.	1 Fleet St Ottawa ON K1A 0M3	WNW/297.9	-21.14	374
131	GEN	PUBLIC WORKS CANADA	CLIFF HEATING AND COOLING PLANT 1 FLEET STREET OTTAWA ON	WNW/297.9	-21.14	374
131	GEN	PUBLIC WORKS CANADA	CLIFF HEATING AND COOLING PLANT 1 FLEET STREET OTTAWA ON K1A 0M3	WNW/297.9	-21.14	375
131	GEN	PUBLIC WORKS CANADA	CLIFF HEATING AND COOLING PLANT 1 FLEET STREET OTTAWA ON	WNW/297.9	-21.14	376
131	SPL	Public Works Government Services Canada	1 Fleet St Ottawa ON K1A 0S5	WNW/297.9	-21.14	377
131	SPL		1 Fleet St Ottawa ON K1A 0S5	WNW/297.9	-21.14	378
131	GEN	PUBLIC WORKS CANADA	CLIFF HEATING AND COOLING PLANT 1 FLEET STREET OTTAWA ON K1A 0M3	WNW/297.9	-21.14	379
131	GEN	PUBLIC WORKS CANADA	CLIFF HEATING AND COOLING PLANT 1 FLEET STREET OTTAWA ON K1A 0M3	WNW/297.9	-21.14	380
131	GEN	PUBLIC WORKS CANADA	CLIFF HEATING AND COOLING PLANT 1 FLEET STREET OTTAWA ON K1A 0M3	WNW/297.9	-21.14	381
131	GEN	Public Services & Procurement Canada CHCP	1 Fleet St OTTAWA ON K1A 0M3	WNW/297.9	-21.14	382
131	SPL	Public Works and Government Service Canada (PWGSC)	1 Fleet Street Ottawa ON	WNW/297.9	-21.14	383
131	GHG	Cliff Central Heating and Cooling Plant	1 Fleet Street OTTAWA ON K1A 0M3	WNW/297.9	-21.14	384
131	GEN	Public Services & Procurement Canada CHCP	1 Fleet St OTTAWA ON K1A 0M3	WNW/297.9	-21.14	386

Map Key	DB	Company/Site Name	Address	Dir/Dist (m)	Elev Diff (m)	Page Number
131	SPL		1 Fleet St Ottawa ON K1A 0S5	WNW/297.9	-21.14	387
131	PTTW	PCL Constructors Canada Inc.	1 Fleet Street Ottawa, ON Canada ON	WNW/297.9	-21.14	388
131	GEN	Public Services & Procurement Canada CHCP	1 Fleet St OTTAWA ON K1A 0M3	WNW/297.9	-21.14	389
131	EBR	ENGIE Services Inc.	1 Fleet Street Ottawa, ON Canada ON	WNW/297.9	-21.14	390
131	ECA	ENGIE Services Inc.	1 Fleet St Ottawa ON H3A 3C8	WNW/297.9	-21.14	390
131	GEN	Public Services & Procurement Canada ESD/AFD	1 Fleet St OTTAWA ON K1A 0M3	WNW/297.9	-21.14	390
131	GEN	Black and McDonald Limited ESAP	1 Fleet Street Ottawa ON K1A 0J1	WNW/297.9	-21.14	391
131	NPR2	CLIFF CENTAL HEATING AND COOLING PLANT	1 FLEET STREET OTTAWA ON K1A0M3	WNW/297.9	-21.14	392
131	SPL	1 Fleet Street	Canal behind 1 Fleet St, Ottawa OTTAWA ON	WNW/297.9	-21.14	395
131	FRST		1 Fleet St. Ottawa ON	WNW/297.9	-21.14	396
131	FRST		1 Fleet St. Ottawa ON	WNW/297.9	-21.14	400
131	CFOT	PUBLIC WORKS AND GOVERNMENT SERVICES CANADA	1 FLEET ST OTTAWA ON	WNW/297.9	-21.14	404
131	CFOT	PUBLIC WORKS AND GOVERNMENT SERVICES CANADA	1 FLEET ST OTTAWA ON	WNW/297.9	-21.14	404

Map Key	DB	Company/Site Name	Address	Dir/Dist (m)	Elev Diff (m)	Page Number
131	CFOT	PUBLIC WORKS AND GOVERNMENT SERVICES CANADA	1 FLEET ST OTTAWA ON	WNW/297.9	-21.14	405
131	CFOT	PUBLIC WORKS AND GOVERNMENT SERVICES CANADA	1 FLEET ST OTTAWA ON	WNW/297.9	-21.14	405
131	SPL		1 Fleet Street Ottawa OTTAWA ON	WNW/297.9	-21.14	405
131	SPL		1 Fleet Street, Ottawa OTTAWA ON	WNW/297.9	-21.14	406
132	ECA	Earth Embassy Developments Ltd.	439 Queen St Ottawa ON K2C 0P9	N/298.2	-5.56	407
133	EHS		21-25 Lorne Avenue Ottawa ON K1R 7G6	SW/298.2	-10.70	407
134	FCS	LeBreton Flats	Ottawa ON	WSW/298.7	-15.50	407
135	INC		91 Cambridge Street North, Ottawa ON K1R 7A6	SSE/298.8	0.86	419
136	GEN	OCLCC 973 Cathedral Hill	428 Sparks Street Ottawa ON K1R 0B3	N/299.0	-7.52	419

Executive Summary: Summary By Data Source

BORE - Borehole

A search of the BORE database, dated 1875-Jul 2018 has found that there are 8 BORE site(s) within approximately 0.30 kilometers of the project property.

Equal/Higher Elevation	Address	Direction	Distance (m)	Map Key
	ON	E	105.18	21
	ON	SW	164.39	49

Lower Elevation	Address	Direction	Distance (m)	Map Key
	ON	NW	205.02	69
	ON	E	205.22	70
	ON	WSW	217.23	76
	ON	SW	236.24	84
	ON	SSW	278.99	114
	ON	ENE	282.38	118

CA - Certificates of Approval

A search of the CA database, dated 1985-Oct 30, 2011* has found that there are 13 CA site(s) within approximately 0.30 kilometers of

the project property.

Equal/Higher Elevation	Address	Direction	Distance (m)	Map Key
R.M. OF OTTAWA-CARLETON	GLOUCESTER ST./BRONSON AVE. OTTAWA CITY ON	ESE	105.18	20
The Ottawa Construction Association	196 Bronson Avenue South Ottawa ON	SE	144.54	39
SAINT-VINCENT HOSPITAL	60 CAMBRIDGE STREET NORTH OTTAWA CITY ON K1R 7A5	SSW	190.84	59
SISTERS OF CHARITY OF OTTAWA HEALTH SERV	LOTS 1-19, 60 CAMBRIDGE ST.N. OTTAWA CITY ON K1R 7A5	SSW	190.84	59

Lower Elevation	Address	Direction	Distance (m)	Map Key
R.M. OF OTTAWA-CARLETON	BRONSON AVE./SLATER ST. OTTAWA CITY ON	NNE	87.69	14
OTTAWA CITY	ALBERT ST./COMMISSIONER ST. OTTAWA CITY ON	NNW	119.70	26
2164613 Ontario Inc.	473 Albert St Ottawa ON	NNE	241.21	87
R.M. OF OTTAWA-CARLETON	WELLINGTON ST/POOLEY'S BRIDGE OTTAWA ON	NW	246.25	89
C.C.C. #95 & C.C.C. #165	500-530 LAURIER AVENUE OTTAWA CITY ON	ENE	258.11	97
C.C.C. #95 & C.C.C. #165	500-530 LAURIER AVENUE OTTAWA CITY ON	ENE	258.11	97
City of Ottawa	10 Fleet St North East of Fleet Street Pumping Station, East of Tailrace Canal Ottawa ON	NW	272.43	108

City of Ottawa	10 Fleet St Ottawa ON	NW	272.43	108
City of Ottawa	10 Fleet St North East of Fleet Street Pumping Station, East of Tailrace Canal Ottawa ON	NW	272.43	108

CFOT - Commercial Fuel Oil Tanks

A search of the CFOT database, dated Oct 2023 has found that there are 4 CFOT site(s) within approximately 0.30 kilometers of the project property.

Lower Elevation	Address	Direction	Distance (m)	Map Key
PUBLIC WORKS AND GOVERNMENT SERVICES CANADA	1 FLEET ST OTTAWA ON	WNW	297.92	131
PUBLIC WORKS AND GOVERNMENT SERVICES CANADA	1 FLEET ST OTTAWA ON	WNW	297.92	131
PUBLIC WORKS AND GOVERNMENT SERVICES CANADA	1 FLEET ST OTTAWA ON	WNW	297.92	131
PUBLIC WORKS AND GOVERNMENT SERVICES CANADA	1 FLEET ST OTTAWA ON	WNW	297.92	131

EASR - Environmental Activity and Sector Registry

A search of the EASR database, dated Oct 2011-Apr 30, 2024 has found that there are 2 EASR site(s) within approximately 0.30 kilometers of the project property.

Equal/Higher Elevation	Address	Direction	Distance (m)	Map Key
BRUYERE CONTINUING CARE INC.	60 Cambridge ST N Ottawa ON K1R 7A5	SSW	190.84	59

Lower Elevation	Address	Direction	Distance (m)	Map Key
AECON CONSTRUCTION ONTARIO EAST LIMITED	ON	NW	91.79	17

EBR - Environmental Registry

A search of the EBR database, dated 1994 - Jun 30, 2024 has found that there are 3 EBR site(s) within approximately 0.30 kilometers of the project property.

Equal/Higher Elevation	Address	Direction	Distance (m)	Map Key
192 Bronson Property Inc.	192 Bronson Avenue Ottawa, ON K1R 6G8 Canada ON	SE	126.58	31

Lower Elevation	Address	Direction	Distance (m)	Map Key
2164613 Ontario Inc.	473 Albert Street Unit Suite 100 Ottawa K1R 5B4 CITY OF OTTAWA ON	NNE	241.21	87
ENGIE Services Inc.	1 Fleet Street Ottawa, ON Canada ON	WNW	297.92	131

ECA - Environmental Compliance Approval

A search of the ECA database, dated Oct 2011-Apr 30, 2024 has found that there are 14 ECA site(s) within approximately 0.30 kilometers of the project property.

Equal/Higher Elevation	Address	Direction	Distance (m)	Map Key
Alexander Fleck House Inc.	593 Laurier Ave W Ottawa ON K4C 1J5	NE	27.43	4
Alexander Fleck House Inc.	593 Laurier Ave W Ottawa ON K4C 1J5	NE	27.43	4
192 Bronson Property Inc.	192 Bronson Ave Ottawa ON M5H 3V5	SE	126.58	31
The Ottawa Construction Association	196 Bronson Avenue South Ottawa ON K1R 6H4	SE	144.54	39

Lower Elevation	Address	Direction	Distance (m)	Map Key
2164613 Ontario Inc.	473 Albert St Ottawa ON K1R 5B4	NNE	241.21	87
	473 Albert ST Ottawa ON K1R 7X3	NNE	241.21	87
InterRent No. 3 Limited Partnership	473 Albert Street Ottawa ON K2P 1Z2	NNE	241.21	87
City of Ottawa	10 Fleet St North East of Fleet Street Pumping Station, East of Tailrace Canal Ottawa ON K2G 6J8	NW	272.43	108
City of Ottawa	10 Fleet St Ottawa ON K2G 6J8	NW	272.43	108
City of Ottawa	10 Fleet St North East of Fleet Street Pumping Station, East of Tailrace Canal Ottawa ON K2G 6J8	NW	272.43	108
City of Ottawa	10 Fleet St Ottawa ON K1P 1J1	NW	272.43	108
City of Ottawa	351-445 Queen St Ottawa ON K2G 6J8	N	279.30	115
ENGIE Services Inc.	1 Fleet St Ottawa ON H3A 3C8	WNW	297.92	131
Earth Embassy Developments Ltd.	439 Queen St Ottawa ON K2C 0P9	N	298.21	132

EHS - ERIS Historical Searches

A search of the EHS database, dated 1999-Mar 31, 2024 has found that there are 47 EHS site(s) within approximately 0.30 kilometers of the project property.

Equal/Higher Elevation	Address	Direction	Distance (m)	Map Key
	601-603 Laurier Ave W Ottawa ON K1R 6K9	-	0.00	1
	593 Laurier Avenue West Ottawa ON K1R 6K9	ENE	27.02	3
	600 Laurier Ave W Ottawa ON K1R6L1	SE	53.98	6
	176 Bronson Ave Ottawa ON K1R6H4	SE	82.53	11
	175 BRONSON AVENUE OTTAWA ON K1R 6H2	ESE	85.77	12
	176 Bronson Ave Ottawa On Ottawa ON	SE	86.66	13
	192 & 196 Bronson Avenue And 31 & 33 Cambridge Street North Ottawa ON	SE	129.50	32
	200 Bronson Ave Ottawa On Ottawa ON K1R6H4	SE	166.67	50
	206 Bronson Ave Ottawa ON K1R6H4	SE	184.76	58
	11 Primrose Avenue Ottawa ON K1R 6L5	SSE	219.48	78
	212 Bronson Ave Ottawa ON K1R6H8	SE	252.71	93
	75 & 77 Cambridge Street North Ottawa ON	SSE	275.92	111

Equal/Higher Elevation	Address	Direction	Distance (m)	Map Key
	54 Primrose Avenue Ottawa ON K1R 6M1	S	295.92	130

Lower Elevation	Address	Direction	Distance (m)	Map Key
	550 Albert St Ottawa ON K1R6K9	W	89.87	16
	Albert/Slater/Commissioner Parcel Ottawa ON	NNW	96.47	18
	551 and 575 Laurier Avenue West Ottawa ON	ENE	113.24	24
	555 Albert Street Ottawa ON K1R 7X3	WNW	135.51	36
	Site bounded by Wellington, Brickhill, Albert and Commissioner Ottawa ON	WNW	141.55	37
	557 Wellington Street Ottawa ON	W	149.75	43
	N/A Ottawa ON	W	172.16	53
	488 Albert St Ottawa ON K1R 5B5	NNE	172.98	54
	100 Bronson Avenue Ottawa ON K1R 6G8	NNW	192.58	61
	478 Albert St Ottawa ON K1R5B5	NNE	195.48	64

670 Albert Street and 19 Empress Avenue Ottawa ON K1R 6L2	SW	199.50	66
506 Wellington Street Ottawa ON K1R	NW	201.63	67
Fleet Street Ottawa ON	NW	205.31	71
665 Albert Street Ottawa ON K1R	WSW	206.39	72
470 Albert St Ottawa ON K1R5B5	NNE	211.02	73
81 Bronson Ave Ottawa ON K1R 6G7	N	220.69	79
473 Albert St Ottawa ON K1R 7X3	NNE	239.86	85
473 ALBERT STREET OTTAWA ON K1R 5B4	NNE	241.21	87
473 Albert Street Ottawa ON	NNE	241.21	87
473 Albert Street Ottawa ON	NNE	241.21	87
473 Albert Street Ottawa ON K1R 7X3	NNE	241.21	87
10 Empress Ave Ottawa ON Ottawa ON K1R 7E8	SW	249.33	91

84 Bronson Ottawa ON	NNW	259.51	98
434 Queen St Ottawa ON K1R5A7	N	266.35	104
434 Queen St Ottawa ON	N	266.35	104
500 Laurier Ave Ottawa ON	ENE	276.19	112
300 Lett Street Ottawa ON	WNW	287.05	123
435 Albert Street Ottawa ON K1R 7X4	NNE	287.42	124
435 Albert Street Ottawa ON K1R 7X4	NNE	287.42	124
435 Albert St Ottawa ON K1R7X4	NNE	287.42	124
435 Albert Street Ottawa ON K1R 7X4	NNE	287.42	124
435 Albert St Ottawa ON K1R 7X4	NNE	287.42	124
n/a Ottawa ON	WNW	293.56	128
21-25 Lorne Avenue Ottawa ON K1R 7G6	SW	298.24	133

FCS - Contaminated Sites on Federal Land

A search of the FCS database, dated Jun 2000-Mar 2024 has found that there are 6 FCS site(s) within approximately 0.30 kilometers of the project property.

Lower Elevation	Address	Direction	Distance (m)	Map Key
LeBreton Flats	Ottawa ON	W	73.59	8
LeBreton Flats	Ottawa ON	WSW	192.45	60
LeBreton Flats	Ottawa ON	W	195.12	62
LeBreton Flats	Ottawa ON	WSW	225.95	81
LeBreton Flats	Ottawa ON	W	284.80	122
LeBreton Flats	Ottawa ON	WSW	298.66	134

FRST - Federal Identification Registry for Storage Tank Systems (FIRSTS)

A search of the FRST database, dated Oct 31, 2021 has found that there are 2 FRST site(s) within approximately 0.30 kilometers of the project property.

Lower Elevation	Address	Direction	Distance (m)	Map Key
	1 Fleet St. Ottawa ON	WNW	297.92	131
	1 Fleet St. Ottawa ON	WNW	297.92	131

FSTH - Fuel Storage Tank - Historic

A search of the FSTH database, dated Pre-Jan 2010* has found that there are 2 FSTH site(s) within approximately 0.30 kilometers of the project property.

Lower Elevation	Address	Direction	Distance (m)	Map Key
PUBLIC WORKS CANADA CENTRAL HEATING PLANT	1 FLEET & WELLINGTON OTTAWA ON	WNW	297.92	131
PUBLIC WORKS CANADA CENTRAL HEATING PLANT	1 FLEET & WELLINGTON OTTAWA ON	WNW	297.92	131

GEN - Ontario Regulation 347 Waste Generators Summary

A search of the GEN database, dated 1986-Oct 31, 2022 has found that there are 122 GEN site(s) within approximately 0.30 kilometers of the project property.

Equal/Higher Elevation	Address	Direction	Distance (m)	Map Key
Dalhousie Non-Profit Housing Co-operative	603 Laurier Avenue West Ottawa ON K1R 6K9	SW	19.59	2
BRONSON PLACE REALTIES LTD.	420-440 GLOUCESTER STREET OTTAWA ON K1R 7T8	ESE	168.08	52
BRONSON PLACE REALTIES LTD.	SUITE 111-440 GLOUCESTER STREET OTTAWA ON K1R 7T8	ESE	168.08	52
Bronson Place	111-440 Gloucester St Ottawa ON K1R 7T8	ESE	168.08	52
Bronson Place	111-440 Gloucester St Ottawa ON K1R 7T8	ESE	168.08	52
Bronson Place	111-440 Gloucester St Ottawa ON K1R 7T8	ESE	168.08	52
Bronson Place	111-440 Gloucester St Ottawa ON K1R 7T8	ESE	168.08	52
Bronson Place	111-440 Gloucester St Ottawa ON	ESE	168.08	52

Equal/Higher Elevation	Address	Direction	Distance (m)	Map Key
Bronson Place	111-440 Gloucester St Ottawa ON K1R7T8	ESE	168.08	52
Bronson Place	111-440 Gloucester St Ottawa ON K1R7T8	ESE	168.08	52
Bronson Place	111-440 Gloucester St Ottawa ON K1R7T8	ESE	168.08	52
Bronson Place	111-440 Gloucester St Ottawa ON K1R7T8	ESE	168.08	52
HOPITAL SAINT-VINCENT HOSPITAL	60 CAMBRIDGE STREET NORTH OTTAWA ON K1R 7A5	SSW	190.84	59
HOPITAL SAINT-VINCENT HOSPITAL	60 CAMBRIDGE STREET NORTH OTTAWA ON K1R 7A5	SSW	190.84	59
SAINT-VINCENT HOSPITAL 20-044	60 CAMBRIDGE STREET NORTH OTTAWA ON K1R 7A5	SSW	190.84	59
SAINT-VINCENT HOSPITAL	60 CAMBRIDGE STREET NORTH OTTAWA ON K1R 7A5	SSW	190.84	59
ST-VINCENT HOSPITAL	60 CAMBRIDGE ST. OTTAWA ON K1R 7A5	SSW	190.84	59
SCO HEALTH SERVICE	60 Cambridge Street North Ottawa ON K1R 7A5	SSW	190.84	59
BRUYERE CONTINUING CARE INC	60 Cambridge Street North Ottawa ON K1R 7A5	SSW	190.84	59
BRUYERE CONTINUING CARE INC	60 Cambridge Street North Ottawa ON K1R 7A5	SSW	190.84	59

Equal/Higher Elevation	Address	Direction	Distance (m)	Map Key
BRUYERE CONTINUING CARE INC	60 Cambridge Street North Ottawa ON K1R 7A5	SSW	190.84	59
BRUYERE CONTINUING CARE INC	60 Cambridge Street North Ottawa ON K1R 7A5	SSW	190.84	59
BRUYERE CONTINUING CARE INC	60 Cambridge Street North Ottawa ON K1R 7A5	SSW	190.84	59
BRUYERE CONTINUING CARE INC	60 Cambridge Street North Ottawa ON	SSW	190.84	59
BRUYERE CONTINUING CARE INC	60 Cambridge Street North Ottawa ON K1R 7A5	SSW	190.84	59
BRUYERE CONTINUING CARE INC	60 Cambridge Street North Ottawa ON K1R 7A5	SSW	190.84	59
BRUYERE CONTINUING CARE INC	60 Cambridge Street North Ottawa ON K1R 7A5	SSW	190.84	59
BRUYERE CONTINUING CARE INC SAINT-VINCENT HOSPITAL	60 Cambridge Street North Ottawa ON K1R 7A5	SSW	190.84	59
BRUYERE CONTINUING CARE INC SAINT-VINCENT HOSPITAL	60 Cambridge Street North Ottawa ON K1R 7A5	SSW	190.84	59
BRUYERE CONTINUING CARE INC SAINT-VINCENT HOSPITAL	60 Cambridge Street North Ottawa ON K1R 7A5	SSW	190.84	59
BRUYERE CONTINUING CARE INC SAINT-VINCENT HOSPITAL	60 Cambridge Street North Ottawa ON K1R 7A5	SSW	190.84	59

Equal/Higher Elevation	Address	Direction	Distance (m)	Map Key
BRUYERE CONTINUING CARE INC SAINT-VINCENT HOSPITAL	60 Cambridge Street North Ottawa ON K1R 7A5	SSW	190.84	59
OTTAWA R.C. SEPARATE SCHOOL BOARD	IMMACULATA HIGH SCHOOL 211 BRONSON AVE. OTTAWA ON K1R 6H5	SE	204.04	68
OTTAWA R.C. SEPARATE SCHOOL BOARD 29-317	IMMACULATA HIGH SCHOOL 211 BRONSON AVE. OTTAWA ON K1R 6H5	SE	204.04	68
Good Day Workshop Programs Inc.	211 Bronson Ave. Ottawa ON K1R 6H5	SE	204.04	68
Good Day Workshop Programs Inc.	211 Bronson Ave. Ottawa ON K1R 6H5	SE	204.04	68
Good Day Workshop Programs Inc.	211 Bronson Ave. Ottawa ON K1R 6H5	SE	204.04	68
Shepherds of Good Hope.	211 Bronson Avenue Ottawa ON	SE	204.04	68
Shepherds of Good Hope.	211 Bronson Avenue Ottawa ON	SE	204.04	68
Shepherds of Good Hope.	211 Bronson Avenue Ottawa ON	SE	204.04	68
Shepherds of Good Hope.	211 Bronson Avenue Ottawa ON K1R 6H5	SE	204.04	68
Shepherds of Good Hope.	211 Bronson Avenue Ottawa ON K1R 6H5	SE	204.04	68
Shepherds of Good Hope.	211 Bronson Avenue Ottawa ON K1R 6H5	SE	204.04	68

Equal/Higher Elevation	Address	Direction	Distance (m)	Map Key
Shepherds of Good Hope. Good Day Workshop Programs	211 Bronson Avenue Ottawa ON K1R 6H5	SE	204.04	68
Shepherds of Good Hope. Good Day Workshop Programs	211 Bronson Avenue Ottawa ON K1R 6H5	SE	204.04	68
THE BRONSON CENTRE	211 Bronson Ave Ottawa ON K1R 6H5	SE	204.04	68
THE BRONSON CENTRE	211 Bronson Ave Ottawa ON K1R 6H5	SE	204.04	68
Shepherds of Good Hope. Good Day Workshop Programs	211 Bronson Avenue Ottawa ON K1R 6H5	SE	204.04	68

Lower Elevation	Address	Direction	Distance (m)	Map Key
Rideau Transit Group	529 Albert Street Ottawa ON K1A 1M5	NW	106.17	22
Rideau Transit Group	529 Albert Street Ottawa ON K1A 1M5	NW	106.17	22
Rideau Transit Group	529 Albert Street Ottawa ON K1A 1M5	NW	106.17	22
Rideau Transit Group	529 Albert Street Ottawa ON K1A 1M5	NW	106.17	22
Rideau Transit Group	529 Albert Street Ottawa ON K1A 1M5	NW	106.17	22
Rideau Transit Group	529 Albert Street Ottawa ON	NW	106.17	22

City of Ottawa Corporate Real Estate Office	555 Albert Street Ottawa ON K1P 5E7	W	124.31	30
City of Ottawa Corporate Real Estate Office	555 Albert Street Ottawa ON K1P 5E7	W	124.31	30
City of Ottawa Transportation	557 Wellington Street Ottawa ON K1Y 3E6	NW	213.51	74
GVT. OF CAN. - NATIONAL ENERGYBRD.	PROPERTY, MATERIAL MANAGEMENT 473 ALBERT STREET OTTAWA ON K1A 0K9	NNE	241.21	87
GVT. OF CAN. (OUT OF BUSINESS) 18-117	PROPERTY, MATERIAL MANAGEMENT 473 ALBERT STREET OTTAWA ON K1A 0K9	NNE	241.21	87
GVT. OF CAN. (OUT OF BUSINESS)	PROPERTY, MATERIAL MANAGEMENT 473 ALBERT STREET OTTAWA ON K1A 0K9	NNE	241.21	87
Rosont Investment Inc.(Rosdev)	473 Albert St Ottawa ON K1R 5B4	NNE	241.21	87
2164613 Ontario Inc.	473 Albert Street Ottawa ON	NNE	241.21	87
HVAC Maximum Heating & Cooling Inc.	473 Albert St Ottawa ON	NNE	241.21	87
Carleton Condominium Corporation No. 95	500 Laurier Avenue West Ottawa ON K1R 5E1	ENE	258.11	97
Carleton Condominium Corporation No. 95	500 Laurier Avenue West Ottawa ON K1R 5E1	ENE	258.11	97
Carleton Condominium Corporation No. 95	500 Laurier Avenue West Ottawa ON K1R 5E1	ENE	258.11	97

FARM CREDIT CORPORATION	434 QUEEN ST. OTTAWA ON K1R 7V7	N	266.35	104
FARM CREDIT CORPORATION 15-480	434 QUEEN ST. OTTAWA ON K1R 7V7	N	266.35	104
Tower Committee C/O CMG	434 Queen Street Ottawa ON K1R 7V7	N	266.35	104
OTTAWA BOARD OF EDUCATION	OTTAWA TECHNICAL HIGH SCHOOL 440 ALBERT STREET OTTAWA ON K1R 5B5	NE	266.95	105
OTTAWA BOARD OF EDUCATION 29-551	OTTAWA TECHNICAL HIGH SCHOOL 440 ALBERT STREET OTTAWA ON K1R 5B5	NE	266.95	105
OTTAWA-CARLETON DISTRICT SCHOOL BOARD	ALBERT STREET ADMINISTRATION BUILDING 440 ALBERT STREET OTTAWA ON K1R 5B5	NE	266.95	105
Ottawa-Carleton District School Boa	440 Albert St. Ottawa ON K1R 5B5	NE	266.95	105
Ottawa-Carleton District School Boa	440 Albert St. Ottawa ON K1R 5B5	NE	266.95	105
Ottawa-Carleton District School Boa	440 Albert St. Ottawa ON K1R 5B5	NE	266.95	105
Ottawa-Carleton District School Boa	440 Albert St. Ottawa ON K1R 5B5	NE	266.95	105
Ottawa-Carleton District School Boa	440 Albert St. Ottawa ON	NE	266.95	105
Ottawa-Carleton District School Boa	440 Albert St. Ottawa ON K1R 5B5	NE	266.95	105
Ottawa-Carleton District School Boa	440 Albert St. Ottawa ON K1R 5B5	NE	266.95	105

Ottawa-Carleton District School Boa	440 Albert St. Ottawa ON K1R 5B5	NE	266.95	105
Ottawa-Carleton District School Boa Health & Safety	440 Albert St. Ottawa ON K1R 5B5	NE	266.95	105
Ottawa-Carleton District School Boa Health & Safety	440 Albert St. Ottawa ON K1R 5B5	NE	266.95	105
Ottawa-Carleton District School Boa Health & Safety	440 Albert St. Ottawa ON K1R 5B5	NE	266.95	105
Ottawa-Carleton District School Boa Health & Safety	440 Albert St. Ottawa ON K1R 5B5	NE	266.95	105
Donalco Inc	10 Fleet St. Ottawa ON K1R 0A8	NW	272.43	108
City of Ottawa	557 Wellington Street Proposed Rail Corridor Ottawa ON K1R6G8	WSW	281.04	116
City of Ottawa	557 Wellington Street Proposed Rail Corridor Ottawa ON K1R6G8	WSW	281.04	116
City of Ottawa	557 Wellington Street Proposed Rail Corridor Ottawa ON	WSW	281.04	116
City of Ottawa	557 Wellington Street Proposed Rail Corridor Ottawa ON K1R6G8	WSW	281.04	116
CITY OF OTTAWA	3 FLEET STREET PUMPING STATION OTTAWA ON	WNW	281.26	117
Gafftech Solutions Inc.	443 Queen street Ottawa ON K1K 1W8	N	284.24	121

Malhorta Construction (P) Ltd.	300 Lett St. Ottawa ON K1R 0A7	WNW	287.05	123
Ottawa-Carleton District School Board	376 Gloucester St. Ottawa ON K1R 5E8	E	291.44	126
Ottawa-Carleton District School Board	376 Gloucester St. Ottawa ON K1R 5E8	E	291.44	126
Ottawa-Carleton District School Board	376 Gloucester St. Ottawa ON K1R 5E8	E	291.44	126
Ottawa-Carleton District School Board	376 Gloucester St. Ottawa ON K1R 5E8	E	291.44	126
Ottawa-Carleton District School Board	376 Gloucester St. Ottawa ON	E	291.44	126
Ottawa-Carleton District School Board	376 Gloucester St. Ottawa ON K1R 5E8	E	291.44	126
Ottawa-Carleton District School Board	376 Gloucester St. Ottawa ON K1R 5E8	E	291.44	126
Ottawa-Carleton District School Board	376 Gloucester St. Ottawa ON K1R 5E8	E	291.44	126
Ottawa-Carleton District School Board Health & Safety	376 Gloucester St. Ottawa ON K1R 5E8	E	291.44	126
Ottawa-Carleton District School Board Health & Safety	376 Gloucester St. Ottawa ON K1R 5E8	E	291.44	126
Ottawa-Carleton District School Board Health & Safety	376 Gloucester St. Ottawa ON K1R 5E8	E	291.44	126

Ottawa-Carleton District School Board Health & Safety	376 Gloucester St. Ottawa ON K1R 5E8	E	291.44	126
PUBLIC WORKS CANADA	CLIFF HEATING AND COOLING PLANT 1 FLEET STREET OTTAWA ON	WNW	297.92	131
PUBLIC WORKS CANADA	CLIFF HEATING AND COOLING PLANT 1 FLEET STREET OTTAWA ON K1A 0M3	WNW	297.92	131
PUBLIC WORKS CANADA	CLIFF HEATING AND COOLING PLANT 1 FLEET STREET OTTAWA ON	WNW	297.92	131
PUBLIC WORKS AND GOVERNMENT SERVICES CAN	CLIFF HEATING AND COOLING PLANT 1 FLEET STREET OTTAWA ON	WNW	297.92	131
PUBLIC WORKS CANADA	CLIFF HEATING AND COOLING PLANT 1 FLEET STREET OTTAWA ON	WNW	297.92	131
PUBLIC WORKS CANADA	CLIFF HEATING AND COOLING PLANT 1 FLEET STREET OTTAWA ON	WNW	297.92	131
Veolia ES Canada Inc.	1 Fleet St Ottawa ON K1A 0M3	WNW	297.92	131
PUBLIC WORKS CANADA	CLIFF HEATING AND COOLING PLANT 1 FLEET STREET OTTAWA ON	WNW	297.92	131
Veolia ES Canada Inc.	1 Fleet St Ottawa ON K1A 0M3	WNW	297.92	131
PUBLIC WORKS CANADA	CLIFF HEATING AND COOLING PLANT 1 FLEET STREET OTTAWA ON K1A 0M3	WNW	297.92	131
PUBLIC WORKS CANADA	CLIFF HEATING AND COOLING PLANT 1 FLEET STREET OTTAWA ON K1A 0M3	WNW	297.92	131

PUBLIC WORKS CANADA	CLIFF HEATING AND COOLING PLANT 1 FLEET STREET OTTAWA ON K1A 0M3	WNW	297.92	131
Public Services & Procurement Canada CHCP	1 Fleet St OTTAWA ON K1A 0M3	WNW	297.92	131
Public Services & Procurement Canada CHCP	1 Fleet St OTTAWA ON K1A 0M3	WNW	297.92	131
Public Services & Procurement Canada CHCP	1 Fleet St OTTAWA ON K1A 0M3	WNW	297.92	131
Public Services & Procurement Canada ESD/AFD	1 Fleet St OTTAWA ON K1A 0M3	WNW	297.92	131
Black and McDonald Limited ESAP	1 Fleet Street Ottawa ON K1A 0J1	WNW	297.92	131
OCLCC 973 Cathedral Hill	428 Sparks Street Ottawa ON K1R 0B3	N	298.96	136

GHG - Greenhouse Gas Emissions from Large Facilities

A search of the GHG database, dated 2013-Dec 2022 has found that there are 1 GHG site(s) within approximately 0.30 kilometers of the project property.

Lower Elevation	Address	Direction	Distance (m)	Map Key
Cliff Central Heating and Cooling Plant	1 Fleet Street OTTAWA ON K1A 0M3	WNW	297.92	131

HINC - TSSA Historic Incidents

A search of the HINC database, dated 2006-June 2009* has found that there are 5 HINC site(s) within approximately 0.30 kilometers of the project property.

Equal/Higher Elevation	Address	Direction	Distance (m)	Map Key
	79 CAMBRIDGE STREET NORTH OTTAWA ON K1R 7A6	SSE	274.06	110

Equal/Higher Elevation	Address	Direction	Distance (m)	Map Key
	54 PRIMROSE STREET OTTAWA ON	S	295.92	130

Lower Elevation	Address	Direction	Distance (m)	Map Key
	210 Bay Street OTTAWA ON K1R 5Y9	ENE	273.41	109
	42 EMPRESS AVENUE OTTAWA ON K1R 7E8	SW	293.46	127
	1 FLEET STREET OTTAWA ON	WNW	297.92	131

INC - Fuel Oil Spills and Leaks

A search of the INC database, dated 31 Oct, 2023 has found that there are 2 INC site(s) within approximately 0.30 kilometers of the project property.

Equal/Higher Elevation	Address	Direction	Distance (m)	Map Key
	91 Cambridge Street North, Ottawa ON K1R 7A6	SSE	298.80	135

Lower Elevation	Address	Direction	Distance (m)	Map Key
	1 FLEET STREET, OTTAWA ON	WNW	297.92	131

NPR2 - National Pollutant Release Inventory 1993-2020

A search of the NPR2 database, dated Sep 2020 has found that there are 1 NPR2 site(s) within approximately 0.30 kilometers of the project property.

Lower Elevation	Address	Direction	Distance (m)	Map Key
CLIFF CENTAL HEATING AND COOLING PLANT	1 FLEET STREET OTTAWA ON K1A0M3	WNW	297.92	131

PINC - Pipeline Incidents

A search of the PINC database, dated Feb 28, 2021 has found that there are 6 PINC site(s) within approximately 0.30 kilometers of the project property.

Equal/Higher Elevation	Address	Direction	Distance (m)	Map Key
	90 Cambridge Street, North, Ottawa ON	SSE	295.39	129

Lower Elevation	Address	Direction	Distance (m)	Map Key
PIPELINE HIT 1 ¼"	529 ALBERT ST,,OTTAWA,ON,K0A 1L0,CA ON	NW	106.17	22
	478 Albert Street, Ottawa ON	NNE	195.48	64
TAGGART CONSTRUCTION LTD	PERKINS & ALBERT,,OTTAWA,ON,, CA ON	WSW	269.42	107
TAGGART CONSTRUCTION LTD	698 ALBERT ST,,OTTAWA,ON,K1R 6L4,CA ON	WSW	283.40	120
PIPELINE HIT - 1/2"	6 PERKINS ST,,OTTAWA,ON,K1R 7G5,CA ON	WSW	288.86	125

PRT - Private and Retail Fuel Storage Tanks

A search of the PRT database, dated 1989-1996* has found that there are 1 PRT site(s) within approximately 0.30 kilometers of the project property.

Lower Elevation	Address	Direction	Distance (m)	Map Key
PUBLIC WORKS CANADA CENTRAL HEATING PLANT	1 FLEET & WELLINGTON OTTAWA ON	WNW	297.92	131

PTTW - Permit to Take Water

A search of the PTTW database, dated 1994 - Jun 30, 2024 has found that there are 5 PTTW site(s) within approximately 0.30 kilometers of the project property.

Lower Elevation	Address	Direction	Distance (m)	Map Key
SNC-Lavalin Constructors (Pacific) Inc., Dragados-Canada Inc., EllisDon	Corporation Wellington Street at Commissioner Street City of Ottawa CITY OF OTTAWA ON	NW	197.97	65
MPCT DIF DAM LEBRETON GP INC. as general partner for and on behalf of MPCT DIF	DAM LEBRETON LP 665 Albert Street Ottawa, ON Canada ON	WSW	264.09	103
Claridge Homes (Lebreton Flats Phase 3) Inc.	Southeast quadrant of Fleet Street and 300 Lett Street Address: Lot: 40, Concession: A, Part of Ottawa River, Geographic Township of Nepean, City of Ottawa District Office: Ottawa NEPEAN ON	WNW	287.05	123
PCL Constructors Canada Inc.	1 Fleet Street Ottawa, ON Canada ON	WNW	297.92	131
*Cliff Central Heating and Cooling Plant	1 Fleet Street, Ottawa CITY OF OTTAWA ON	WNW	297.92	131

RSC - Record of Site Condition

A search of the RSC database, dated 1997-Sept 2001, Oct 2004-Jun 2024 has found that there are 5 RSC site(s) within approximately 0.30 kilometers of the project property.

Equal/Higher Elevation	Address	Direction	Distance (m)	Map Key
192 BRONSON PROPERTY INC.	31 CAMBRIDGE STREET NORTH ON Ottawa ON	SSE	122.31	28
192 BRONSON PROPERTY INC.	33 CAMBRIDGE STREET NORTH ON Ottawa ON	SSE	123.89	29
192 BRONSON PROPERTY INC.	192 BRONSON ON Ottawa ON	SE	126.58	31
192 BRONSON PROPERTY INC.	196 BRONSON AVENUE ON Ottawa ON	SE	144.54	39

Lower Elevation	Address	Direction	Distance (m)	Map Key
INTERRENT APARTMENTS INC.	473 Albert ST Ottawa ON	NNE	241.21	87

SCT - Scott's Manufacturing Directory

A search of the SCT database, dated 1992-Mar 2011* has found that there are 3 SCT site(s) within approximately 0.30 kilometers of the project property.

Equal/Higher Elevation	Address	Direction	Distance (m)	Map Key
KAIROS	211 Bronson Ave Suite 211 Ottawa ON K1R 6H5	SE	204.04	68
Adoption Council of Canada	211 Bronson Ave Ottawa ON K1R 6H5	SE	204.04	68

Lower Elevation	Address	Direction	Distance (m)	Map Key
Planetary Association for	100 Bronson Ave Suite 1001 Ottawa ON K1R 6G8	NNW	192.58	61

SPL - Ontario Spills

A search of the SPL database, dated 1988-Jan 2023; see description has found that there are 82 SPL site(s) within approximately 0.30 kilometers of the project property.

Equal/Higher Elevation	Address	Direction	Distance (m)	Map Key
Enbridge Gas Distribution Inc.	600 Laurier Ave West Ottawa ON K1R 6L1	SE	53.98	6
City of Ottawa	Bronson Avenue at Nepean Street Ottawa ON	SE	167.34	51
Bruyere Continuing Care<UNOFFICIAL>	60 Cambridge Street North Ottawa ON	SSW	190.84	59
CAPITAL ENVIRONMENTAL	28 PRIMROSE ST. GARBAGE TRUCK (0PERATING FLUIDS) OTTAWA CITY ON	SSE	245.87	88

Equal/Higher Elevation	Address	Direction	Distance (m)	Map Key
Rivermount Investments Inc., operating as Mannion Pumping<UNOFFICIAL>	54 Primrose St Ottawa ON K1R 6L9	S	295.92	130

Lower Elevation	Address	Direction	Distance (m)	Map Key
SNC-Lavalin Constructors (Pacific) Inc., Dragados Canada, Inc.	529 Albert St Ottawa ON	NW	106.17	22
SNC-Lavalin Constructors (Pacific) Inc., Dragados Canada, Inc.	529 Albert St - West Portal Location Ottawa ON	NW	106.17	22
OLRT Constructors	529 Albert Street Ottawa ON	NW	106.17	22
OLRT Constructors	529 Albert Street Ottawa ON	NW	106.17	22
OLRT Constructors	529 Albert Street (a.k.a. west portal) Ottawa ON	NW	106.17	22
OLRT Constructors	529 Albert St.; Wellington Street and Commissioner Street Ottawa; Ottawa ON NA	NW	106.17	22
OLRT Constructors	529 Albert Street, Ottawa ON	NW	106.17	22
	529 Albert ST Ottawa ON	NW	106.17	22
	529 Albert Ottawa ON	NW	106.17	22
OLRT Constructors<UNOFFICIAL>	529 Albert Street Ottawa ON	NW	106.17	22

SNC-Lavalin Constructors (Pacific) Inc., Dragados Canada, Inc.	529 Albert Street Ottawa ON	NW	106.17	22
CONTRACTOR	AT THE CORNER OF ALBERT ST. & COMMISSIONERS (N.O.S.) OTTAWA CITY ON	NNW	119.70	26
	OTTAWA ON	NNE	120.29	27
PRIVATE RESIDENCE	553 LAURIER STREET WEST FURNACE OIL TANK OTTAWA CITY ON K1R 5C9	ENE	150.11	44
CCC289 Inc.<UNOFFICIAL>	556 Laurier West Ottawa ON	E	158.22	48
City of Ottawa	On Slater between Bronson and Bay St on Left side Ottawa ON	NE	180.26	55
OLRT Constructors	across from 670 Albert St Ottawa ON	WSW	180.41	56
	in front of 670 Albert Street Ottawa ON	SW	195.42	63
Enbridge Gas Distribution Inc.	478 Albert Street Ottawa ON K1R 5B5	NNE	195.48	64
Eastway Developments Inc. SNC-Lavalin Constructors Inc. Dragados Canada, Inc.	Wellington and Commissioner Street Ottawa ON	NW	197.97	65
OLRT Constructors	Wellington Street and Commissioner Street Ottawa ON NA	NW	197.97	65
OLRT Constructors	Wellington Street and Commissioner Street Ottawa ON NA	NW	197.97	65

OLRT Constructors	Wellington Street and Commissioner Street Ottawa ON NA	NW	197.97	65
OLRT Constructors	Wellington Street and Commissioner Street Ottawa ON NA	NW	197.97	65
OLRT Constructors	584 Wellington Street Ottawa ON	WSW	217.56	77
OLRT Constructors	584 Wellington St Ottawa ON	WSW	217.56	77
	584 Wellington Street Ottawa ON	WSW	217.56	77
	Empress and Albert Ottawa ON	WSW	222.90	80
City of Ottawa	Bank St southbound between Albert and Slater Ottawa ON	WSW	222.90	80
	85 Bronson Avenue OTTAWA ON	N	240.19	86
	85 Bronson Avenue Ottawa, ON OTTAWA ON	N	240.19	86
	500 Laurier Ave West Ottawa ON	ENE	258.11	97
Enbridge Gas Distribution Inc.	Perkins @ Albert Ottawa ON	WSW	269.42	107
	10 Fleet St Ottawa ON	NW	272.43	108

OLRT Constructors	Ottawa ON	WSW	277.28	113
OLRT Constructors; SNC-Lavalin Constructors (Pacific) Inc.	557 Wellington St Ottawa ON	WSW	281.04	116
	698 Albert Street Ottawa ON	WSW	283.40	120
Broccinni Construction<UNOFFICIAL>	443 Queen St W Ottawa ON	N	284.24	121
	435 Albert Street Ottawa ON	NNE	287.42	124
Enbridge Gas Distribution Inc.	6 Perkins St, Ottawa Ottawa ON	WSW	288.86	125
Public Works and Government Services Canada	1 Fleet Street Ottawa ON	WNW	297.92	131
Cliff Central Heating and Cooling Plant<UNOFFICIAL>	1 Fleet St Ottawa ON	WNW	297.92	131
Her Majesty the Queen as Rep. by Minister of Public Works & Government Services	1 Fleet St Ottawa ON	WNW	297.92	131
Her Majesty the Queen as Rep. by Minister of Public Works & Government Services	1 Fleet St Ottawa ON	WNW	297.92	131
	1 Fleet St Ottawa ON	WNW	297.92	131
Public Works and Government Services Canada	1 Fleet Dr. Ottawa ON	WNW	297.92	131
Federal Government of Canada - Public Works and Government Services Canada	1 Fleet St Ottawa ON	WNW	297.92	131

Her Majesty the Queen in Right of Canada as repres. by the	1 Fleet St Ottawa ON	WNW	297.92	131
Her Majesty the Queen in Right of Canada	1 Fleet Street Cliff Street Heating Plant - Federal Building Ottawa ON	WNW	297.92	131
Public Works and Government Services Canada	1 Fleet Street Ottawa ON	WNW	297.92	131
Public Works and Government Services Canada	1 Fleet St Ottawa ON K1A 0S5	WNW	297.92	131
Cliff Street Heating Plant<UNOFFICIAL>	1 Fleet St Ottawa ON	WNW	297.92	131
Public Works Government Services Canada	1 Fleet Street, Ottawa, ON Ottawa ON	WNW	297.92	131
	1 Fleet Street Ottawa ON	WNW	297.92	131
Cliff Heating Plant<UNOFFICIAL>	1 Fleet Street Ottawa ON K1A 0S5	WNW	297.92	131
Public Works and Government Services Canada	1 Fleet St Ottawa ON	WNW	297.92	131
Public Works and Government Service Canada (PWGSC)	1 Fleet Street Ottawa ON	WNW	297.92	131
	1 Fleet St Ottawa ON K1A 0S5	WNW	297.92	131
1 Fleet Street	Canal behind 1 Fleet St, Ottawa OTTAWA ON	WNW	297.92	131

	1 Fleet Street Ottawa OTTAWA ON	WNW	297.92	131
	1 Fleet Street, Ottawa OTTAWA ON	WNW	297.92	131
Public Works Government Services Canada	1 Fleet St Ottawa ON K1A 0S5	WNW	297.92	131
	1 Fleet St Ottawa ON K1A 0S5	WNW	297.92	131
SCHOONER TRANSPORT	1 FLEET STREET, PARLIMENT BUILDINGS TANK TRUCK (CARGO) OTTAWA CITY ON	WNW	297.92	131
PUBLIC WORKS CANADA	1 FLEET ST GOVERNMENT BUILDING OR PROPERTY OTTAWA CITY ON	WNW	297.92	131
Public Works and Government Services Canada<UNOFFICIAL>	1 Fleet St. Ottawa ON	WNW	297.92	131
Public Works and Government Services Canada	1 Fleet Street Ottawa ON	WNW	297.92	131
Public Works and Government Services Canada	1 FLEET ST <UNOFFICIAL> Ottawa ON	WNW	297.92	131
Drain-All Ltd.	1 Fleet Street Ottawa ON	WNW	297.92	131
Public Works and Government Services Canada	1 FLEET ST.<UNOFFICIAL> Ottawa ON	WNW	297.92	131
Public Works and Government Services Canada	1 Fleet Street Ottawa ON	WNW	297.92	131
Public Works and Government Services Canada	1 Fleet St Ottawa ON	WNW	297.92	131

Public Works and Government Services Canada	1 Fleet St. Ottawa ON	WNW	297.92	131
	1 Fleet Street Ottawa ON	WNW	297.92	131
Public Works and Government Services Canada	1 Fleet Street<UNOFFICIAL> Ottawa ON	WNW	297.92	131
denied s. 21(1)	1 Fleet St. Ottawa Ottawa ON	WNW	297.92	131
Public Works and Government Services Canada	1 Fleet Street Ottawa ON	WNW	297.92	131

WWIS - Water Well Information System

A search of the WWIS database, dated Dec 31 2023 has found that there are 35 WWIS site(s) within approximately 0.30 kilometers of the project property.

Equal/Higher Elevation	Address	Direction	Distance (m)	Map Key
	ON ***Well ID:*** 7357890	E	31.65	5
	ON ***Well ID:*** 7335409	SSE	261.36	100
	ON ***Well ID:*** 7359568	SSE	261.36	100

Lower Elevation	Address	Direction	Distance (m)	Map Key
	ON ***Well ID:*** 7409463	NW	71.75	7
	555 LAURIER AVE. WEST OTTAWA ON	NE	76.74	9

Well ID: 7292921

551 LAURIER OTTAWA ON ***Well ID:*** 7302160	ENE	78.94	10
ON ***Well ID:*** 7409464	NNW	89.14	15
ON ***Well ID:*** 7419132	NNW	96.60	19
551 LAURIER AVE OTTAWA ON ***Well ID:*** 7302324	ENE	107.01	23
555 LAURIER ST. WEST OTTAWA ON ***Well ID:*** 7292920	ENE	118.63	25
557 WELLINGTON ST OTTAWA ON ***Well ID:*** 7238460	NW	132.57	33
557 WELLINGTON ST OTTAWA ON ***Well ID:*** 7238458	W	133.52	34
ON ***Well ID:*** 7372058	WNW	133.79	35
551 LAURIER AVE OTTAWA ON ***Well ID:*** 7302323	ENE	142.23	38
557 WELLINGTON ST Ottawa ON ***Well ID:*** 7238457	NW	144.59	40
QUEEN STREET BRONSON & BAY Ottawa ON ***Well ID:*** 7271709	NE	147.19	41
535 ALBERT ST OTTAWA ON ***Well ID:*** 7389850	W	147.76	42

555 LAURIER AVE. WEST OTTAWA ON ***Well ID:*** 7292922	ENE	154.81	**45**
ON ***Well ID:*** 7332167	WSW	156.51	**46**
506 COMMISSIONER ST Ottawa ON ***Well ID:*** 7387881	NNW	156.99	**47**
557 WELLINGTON ST Ottawa ON ***Well ID:*** 7238459	W	183.49	**57**
ON ***Well ID:*** 7206940	WSW	214.75	**75**
473 albert st. Ottawa ON ***Well ID:*** 7354215	NNE	227.11	**82**
473 albert st. Ottawa ON ***Well ID:*** 7354218	N	236.10	**83**
434 QUEEN ST Ottawa ON ***Well ID:*** 7317392	NNE	247.17	**90**
473 albert st. Ottawa ON ***Well ID:*** 7354216	NNE	251.28	**92**
473 albert st. Ottawa ON ***Well ID:*** 7354217	N	254.08	**94**
43 EMPRESS AVE OTTAWA ON ***Well ID:*** 7339402	SSW	256.39	**95**
473 albert st Ottawa ON ***Well ID:*** 7354222	NNE	256.87	**96**
434 QUEEN ST Ottawa ON	NNE	260.48	**99**

Well ID: 7317391

473 albert st Ottawa ON ***Well ID:*** 7354220	NNE	261.72	**101**
473 albert st Ottawa ON ***Well ID:*** 7354219	NNE	262.46	**102**
473 albert st Ottawa ON ***Well ID:*** 7354221	NNE	268.58	**106**
557 WELLINGTON ST. Ottawa ON ***Well ID:*** 7127364	WSW	281.04	**116**
TRANSIT WAY AT WELLINGTON STREET Ottawa ON ***Well ID:*** 7263311	W	282.83	**119**

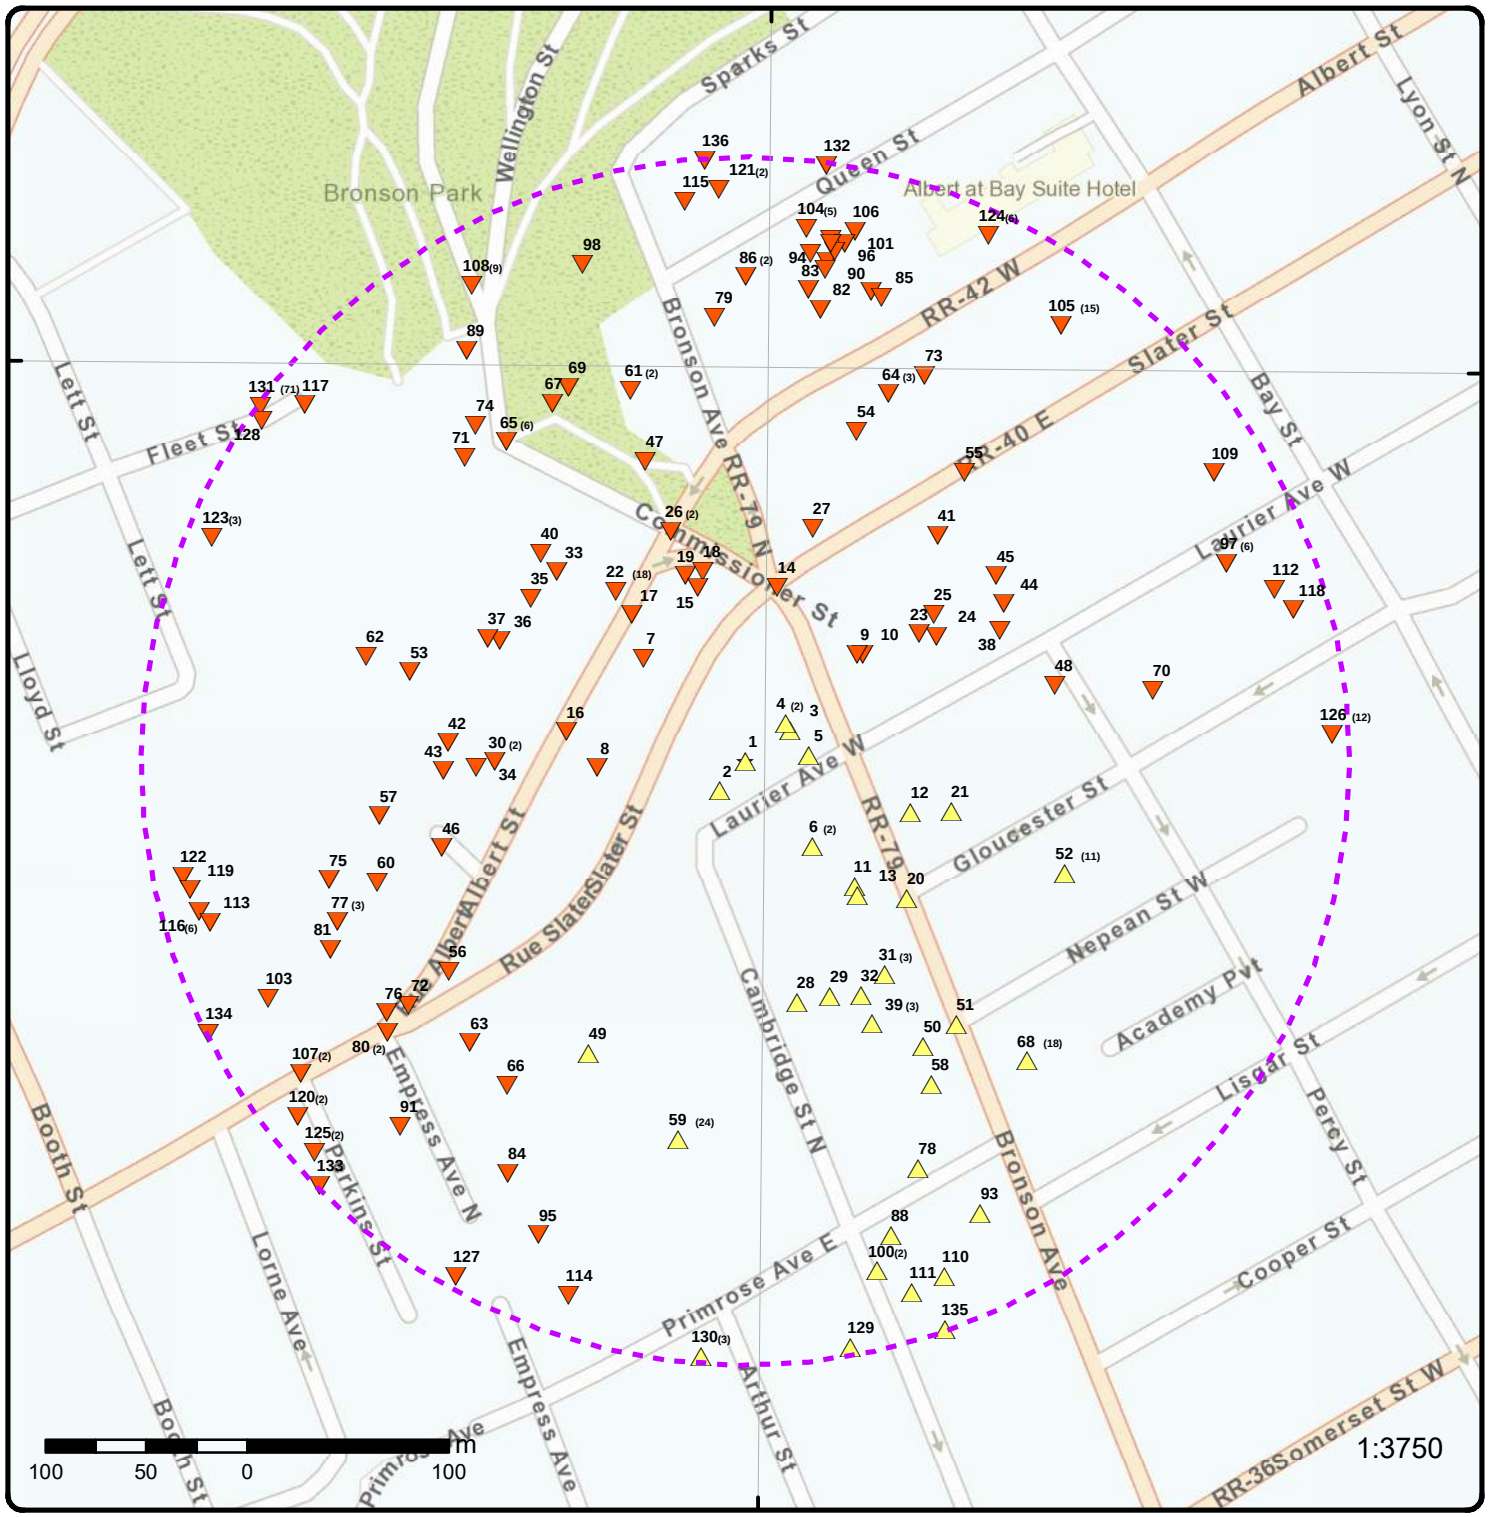

Map: 0.3 Kilometer Radius

Order Number: 24072300384

Address: 601 Laurier Ave W, Ottawa, ON

- Project Property
- Buffer Outline
- Eris Sites with Higher Elevation
- Eris Sites with Same Elevation
- Eris Sites with Lower Elevation
- Eris Sites with Unknown Elevation
- Freeways; Highways
- Traffic Circle; Ramp
- Major Arterial; Minor Arterial
- Local Road
- Service Road; Traffic Circle; Ramp
- Rail
- Beach
- Airport
- Industrial Area
- Military Base
- Aircraft Roads
- Native Reservation
- Hospital
- Shopping & Sports Area
- University/College
- Cemetery; Golf Course
- Parkt (National)
- Park (City/County)

Source: © 2021 ESRI StreetMap Premium.

© ERIS Information Limited Partnership

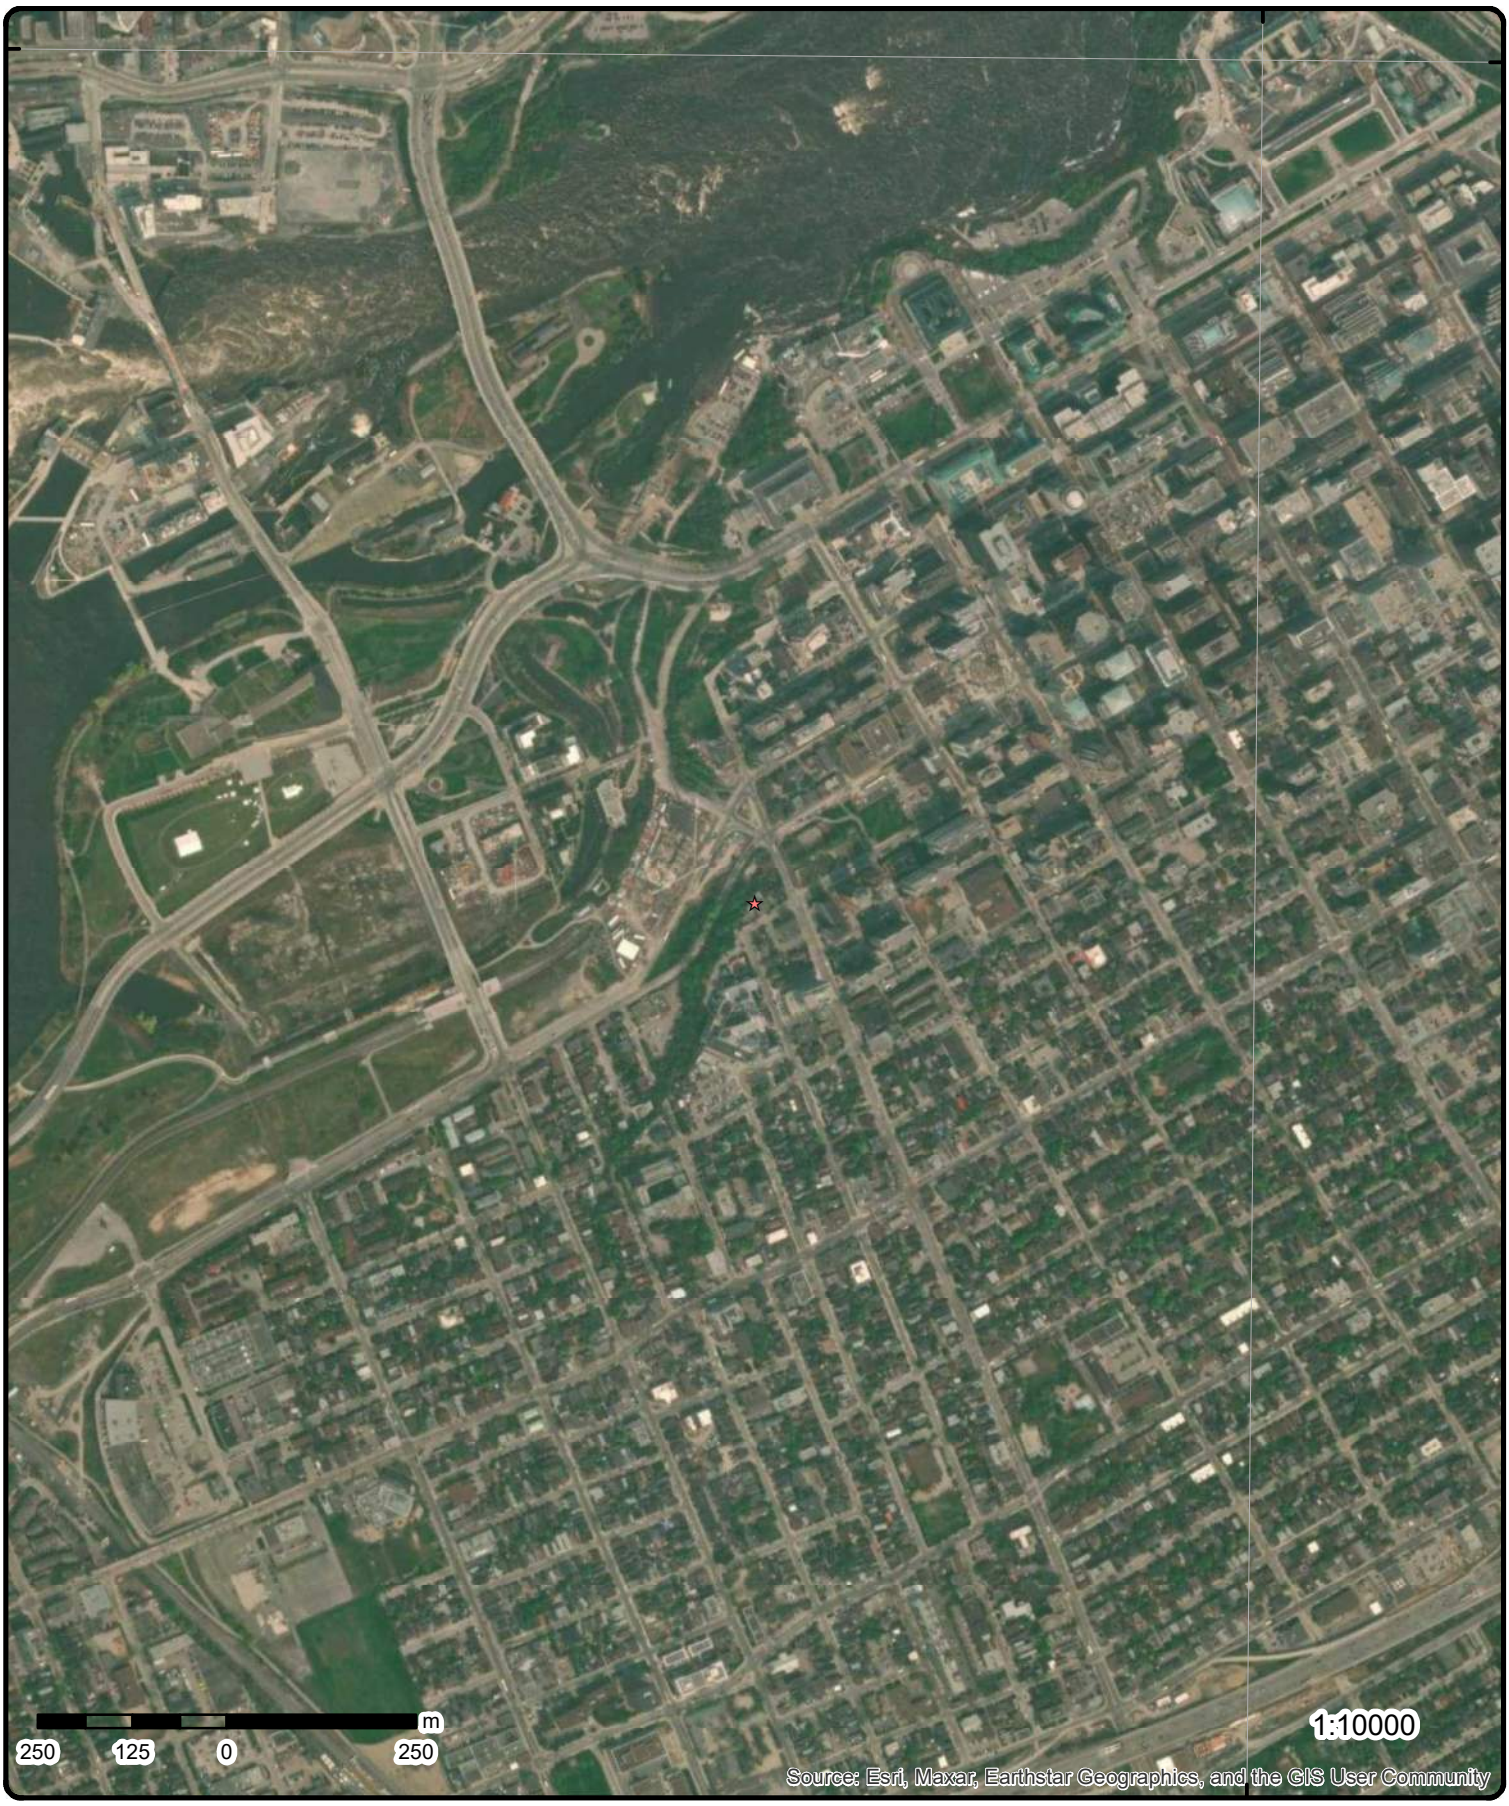

Aerial **Year: 2023**

Order Number: 24072300384

Address: 601 Laurier Ave W, Ottawa, ON

Source: ESRI World Imagery

© ERIS Information Limited Partnership

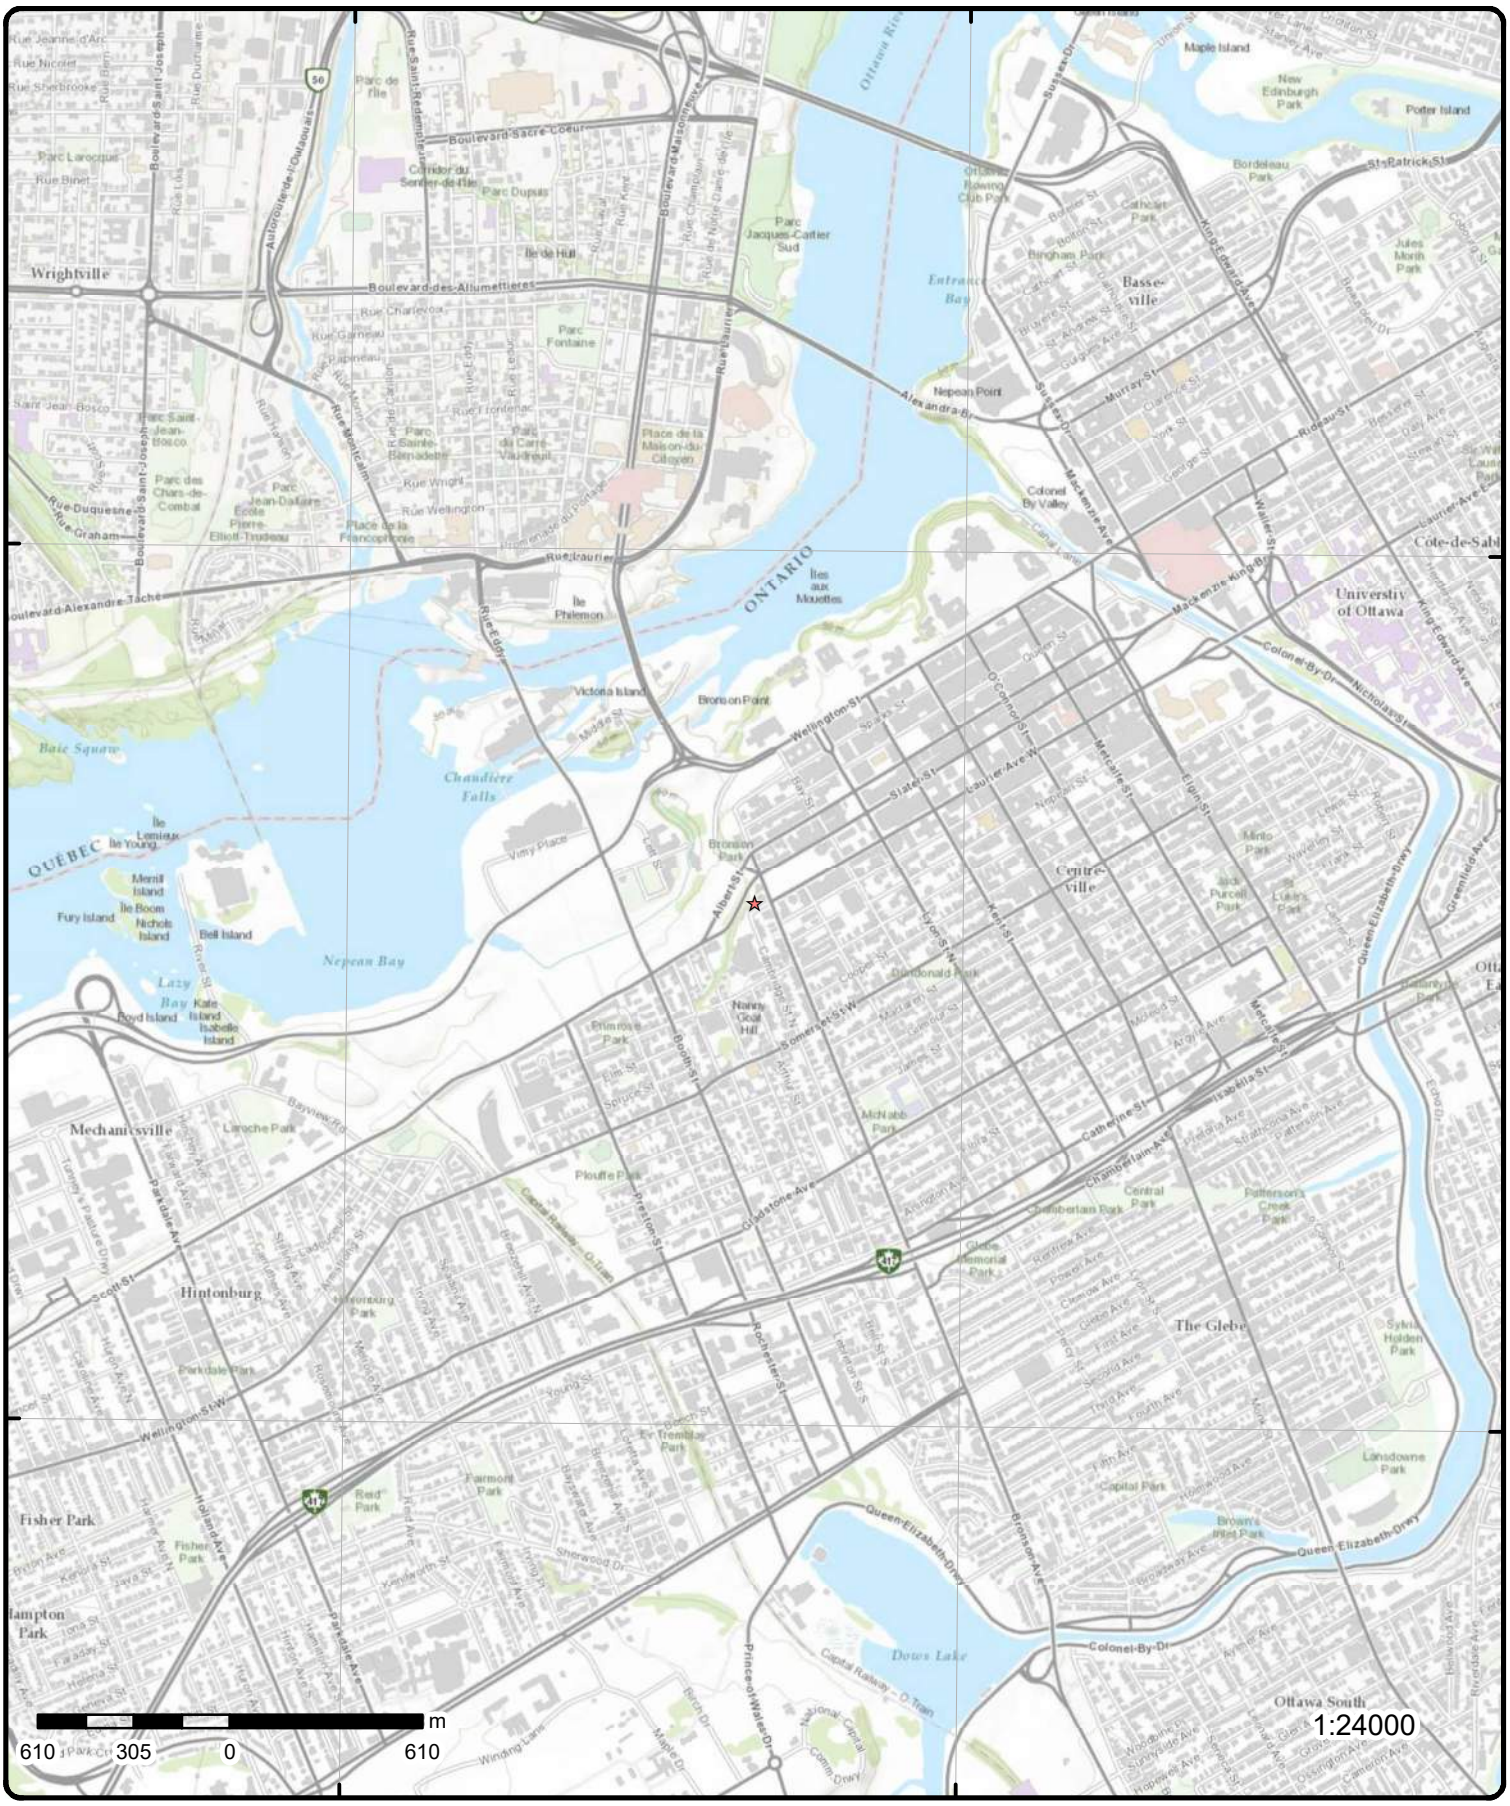

Topographic Map

Order Number: 24072300384

Address: 601 Laurier Ave W, ON

Source: ESRI World Topographic Map

© ERIS Information Limited Partnership

Detail Report

Map Key	Number of Records	Direction/ Distance (m)	Elev/Diff (m)	Site	DB
1	1 of 1	-/0.0	80.8 / 0.75	601-603 Laurier Ave W Ottawa ON K1R 6K9	EHS

Order No: 23020700677
Status: C
Report Type: Standard Report
Report Date: 10-FEB-23
Date Received: 07-FEB-23
Previous Site Name:
Lot/Building Size:
Additional Info Ordered: City Directory

Nearest Intersection:
Municipality:
Client Prov/State: ON
Search Radius (km): .25
X: -75.7084513
Y: 45.4149268

Map Key	Number of Records	Direction/ Distance (m)	Elev/Diff (m)	Site	DB
2	1 of 1	SW/19.6	80.8 / 0.75	Dalhousie Non-Profit Housing Co-operative 603 Laurier Avenue West Ottawa ON K1R 6K9	GEN

Generator No: ON8124872
SIC Code:
SIC Description:
Approval Years: As of Oct 2022
PO Box No:
Country: Canada
Status: Registered
Co Admin:
Choice of Contact:
Phone No Admin:
Contaminated Facility:
MHSW Facility:

Detail(s)

Waste Class: 221 L
Waste Class Name: LIGHT FUELS

Map Key	Number of Records	Direction/ Distance (m)	Elev/Diff (m)	Site	DB
3	1 of 1	ENE/27.0	80.2 / 0.17	593 Laurier Avenue West Ottawa ON K1R 6K9	EHS

Order No: 20190507006
Status: C
Report Type: Standard Report
Report Date: 13-MAY-19
Date Received: 07-MAY-19
Previous Site Name:
Lot/Building Size:
Additional Info Ordered: Fire Insur. Maps and/or Site Plans; Topographic Maps; City Directory

Nearest Intersection:
Municipality:
Client Prov/State: ON
Search Radius (km): .25
X: -75.70816
Y: 45.415048

Map Key	Number of Records	Direction/ Distance (m)	Elev/Diff (m)	Site	DB
4	1 of 2	NE/27.4	80.2 / 0.17	Alexander Fleck House Inc. 593 Laurier Ave W Ottawa ON K4C 1J5	ECA

Approval No: 4242-CNNL6B
MOE District: Ottawa

Map Key	Number of Records	Direction/ Distance (m)	Elev/Diff (m)	Site	DB

Approval Date:	February 7, 2023	**City:**	
Status:	Approved	**Longitude:**	
Record Type:	ECA	**Latitude:**	
Link Source:	IDS	**Geometry X:**	-8427796.0464999992
SWP Area Name:	Rideau Valley	**Geometry Y:**	5687103.2251999965
Approval Type:	ECA-MUNICIPAL AND PRIVATE SEWAGE WORKS		
Project Type:	MUNICIPAL AND PRIVATE SEWAGE WORKS		
Business Name:	Alexander Fleck House Inc.		
Address:	593 Laurier Ave W		
Full Address:			
Full PDF Link:	https://www.accessenvironment.ene.gov.on.ca/instruments/0494-CNEJXA-14.pdf		
PDF Site Location:	593 Laurier Avenue West City of Ottawa, Ontario		

---

4 | ***2 of 2*** | ***NE/27.4*** | ***80.2 / 0.17*** | ***Alexander Fleck House Inc.***
593 Laurier Ave W
Ottawa ON K4C 1J5 | ***ECA***

Approval No:	2558-CNNLN2	**MOE District:**	Ottawa
Approval Date:	February 7, 2023	**City:**	
Status:	Approved	**Longitude:**	
Record Type:	ECA	**Latitude:**	
Link Source:	IDS	**Geometry X:**	-8427796.0464999992
SWP Area Name:	Rideau Valley	**Geometry Y:**	5687103.2251999965
Approval Type:	ECA-MUNICIPAL AND PRIVATE SEWAGE WORKS		
Project Type:	MUNICIPAL AND PRIVATE SEWAGE WORKS		
Business Name:	Alexander Fleck House Inc.		
Address:	593 Laurier Ave W		
Full Address:			
Full PDF Link:	https://www.accessenvironment.ene.gov.on.ca/instruments/8930-CNEL2Y-14.pdf		
PDF Site Location:	Laurier Avenue West Combined Sewer Extension Laurier Avenue West City of Ottawa, Ontario		

---

5 | ***1 of 1*** | ***E/31.7*** | ***80.8 / 0.80*** | ***ON*** | ***WWIS***

Well ID:	7357890	**Flowing (Y/N):**	
Construction Date:		**Flow Rate:**	
Use 1st:		**Data Entry Status:**	Yes
Use 2nd:		**Data Src:**	
Final Well Status:		**Date Received:**	05/07/2020
Water Type:		**Selected Flag:**	TRUE
Casing Material:		**Abandonment Rec:**	
Audit No:	C48449	**Contractor:**	1844
Tag:	A278971	**Form Version:**	8
Constructn Method:		**Owner:**	
Elevation (m):		**County:**	OTTAWA-CARLETON
Elevatn Reliabilty:		**Lot:**	
Depth to Bedrock:		**Concession:**	
Well Depth:		**Concession Name:**	
Overburden/Bedrock:		**Easting NAD83:**	
Pump Rate:		**Northing NAD83:**	
Static Water Level:		**Zone:**	
Clear/Cloudy:		**UTM Reliability:**	
Municipality:	NEPEAN TOWNSHIP		
Site Info:			

Additional Detail(s) (Map)

Bore Hole ID:	1008271011	**Tag No:**	A278971

Depth M:		**Contractor:**	1844
Year Completed:	2019	**Latitude:**	45.4149358973452
Well Completed Dt:	10/15/2019	**Longitude:**	-75.7080385091881
Audit No:	C48449	**Y:**	45.41493589014122
Path:		**X:**	-75.70803834735082

Bore Hole Information

Bore Hole ID:	1008271011	**Elevation:**	
DP2BR:		**Elevrc:**	
Spatial Status:		**Zone:**	18
Code OB:		**East83:**	444600.00
Code OB Desc:		**North83:**	5029290.00
Open Hole:		**Org CS:**	UTM83
Cluster Kind:		**UTMRC:**	4
Date Completed:	10/15/2019	**UTMRC Desc:**	margin of error : 30 m - 100 m
Remarks:		**Location Method:**	wwr
Location Method Desc:	on Water Well Record		
Elevrc Desc:			
Location Source Date:			
Improvement Location Source:			
Improvement Location Method:			
Source Revision Comment:			
Supplier Comment:			

6 ***1 of 2*** ***SE/54.0*** ***81.9 / 1.89*** ***Enbridge Gas Distribution Inc.***
600 Laurier Ave West
Ottawa ON K1R 6L1 ***SPL***

Ref No:	1748-A84K9H	**Municipality No:**	
Year:		**Nature of Damage:**	
Incident Dt:	2016/03/15	**Discharger Report:**	
Dt MOE Arvl on Scn:		**Material Group:**	
MOE Reported Dt:	2016/03/16	**Impact to Health:**	
Dt Document Closed:	2016/05/17	**Agency Involved:**	
Site No:	NA		
MOE Response:	No		
Site County/District:			
Site Geo Ref Meth:			
Site District Office:			
Nearest Watercourse:			
Site Name:	residential apartment building<UNOFFICIAL>		
Site Address:	600 Laurier Ave West		
Site Region:			
Site Municipality:	Ottawa		
Site Lot:			
Site Conc:			
Site Geo Ref Accu:			
Site Map Datum:			
Northing:			
Easting:			
Incident Cause:			
Incident Preceding Spill:	Leak/Break		
Environment Impact:			
Health Env Consequence:			
Nature of Impact:			
Contaminant Qty:	0 other - see incident description		
System Facility Address:			
Client Name:	Enbridge Gas Distribution Inc.		
Client Type:			
Source Type:			
Contaminant Code:	35		
Contaminant Name:	NATURAL GAS (METHANE)		
Contaminant Limit 1:			

Contam Limit Freq 1:
Contaminant UN No 1:
Receiving Medium: Air
Incident Reason: Operator/Human Error
Incident Summary: TSSA - Enbridge, 2 inch steel line damage, made safe
Activity Preceding Spill:
Property 2nd Watershed:
Property Tertiary Watershed:
Sector Type: Miscellaneous Communal
SAC Action Class: TSSA - Fuel Safety Branch - Hydrocarbon Fuel Release/Spill
Call Report Locatn Geodata:

---

6 | ***2 of 2*** | ***SE/54.0*** | ***81.9 / 1.89*** | ***600 Laurier Ave W Ottawa ON K1R6L1*** | ***EHS***

Order No: 20170920122
Status: C
Report Type: Standard Report
Report Date: 26-SEP-17
Date Received: 20-SEP-17
Previous Site Name:
Lot/Building Size:
Additional Info Ordered: Fire Insur. Maps and/or Site Plans
Nearest Intersection:
Municipality:
Client Prov/State: ON
Search Radius (km): .25
X: -75.707971
Y: 45.414538

---

7 | ***1 of 1*** | ***NW/71.8*** | ***70.9 / -9.14*** | ***ON*** | ***WWIS***

Well ID: 7409463
Construction Date:
Use 1st:
Use 2nd:
Final Well Status:
Water Type:
Casing Material:
Audit No: Z379452
Tag: A342569
Constructn Method:
Elevation (m):
Elevatn Reliabilty:
Depth to Bedrock:
Well Depth:
Overburden/Bedrock:
Pump Rate:
Static Water Level:
Clear/Cloudy:
Municipality: NEPEAN TOWNSHIP
Site Info:
Flowing (Y/N):
Flow Rate:
Data Entry Status: Yes
Data Src:
Date Received: 02/02/2022
Selected Flag: TRUE
Abandonment Rec:
Contractor: 7241
Form Version: 7
Owner:
County: OTTAWA-CARLETON
Lot:
Concession:
Concession Name:
Easting NAD83:
Northing NAD83:
Zone:
UTM Reliability:

Additional Detail(s) (Map)

Bore Hole ID: 1008948274
Depth M:
Year Completed: 2021
Well Completed Dt: 12/06/2021
Audit No: Z379452
Path:
Tag No: A342569
Contractor: 7241
Latitude: 45.4153614243205
Longitude: -75.7090918348738
Y: 45.41536141746231
X: -75.70909167284005

Bore Hole Information

Bore Hole ID: 1008948274
DP2BR:
Elevation:
Elevrc:

Map Key	Number of Records	Direction/ Distance (m)	Elev/Diff (m)	Site	DB

Spatial Status:		**Zone:**	18
Code OB:		**East83:**	444518.00
Code OB Desc:		**North83:**	5029338.00
Open Hole:		**Org CS:**	UTM83
Cluster Kind:		**UTMRC:**	4
Date Completed:	12/06/2021	**UTMRC Desc:**	margin of error : 30 m - 100 m
Remarks:		**Location Method:**	wwr
Location Method Desc:	on Water Well Record		
Elevrc Desc:			
Location Source Date:			
Improvement Location Source:			
Improvement Location Method:			
Source Revision Comment:			
Supplier Comment:			

8	1 of 1	W/73.6	72.6 / -7.41	LeBreton Flats Ottawa ON	FCS

SGC:	3506008
Site ID:	00000006
Departmental ID:	96160
Depart Code:	NCC
Class Type:	2
Class:	Medium Priority for Action
Site Name:	LeBreton Flats
Site Name (FR):	des plaines LeBreton
Site Status:	Active
Site Status Desc:	Detailed testing completed. Remedial action plan under development.
Site Status (FR):	Active
Description (FR):	Analyse détaillée terminée. Élaboration du plan d'assainissement en cours.
Involv Code:	
Census Division:	Ottawa
Municipality:	Ottawa
Census Sub Class:	1
Latitude:	45.414870
Longitude:	-75.709380
Location:	
Protected Data:	0
FED:	075
Fed Electoral District:	Ottawa Centre
Fed Electoral District (FR):	Ottawa-Centre
Metro:	
Nearest Pop. Area:	
Highest Step Cmpltd:	6
Site Deleted Flag:	
Created:	2006-01-24T15:26:00
Modified:	2023-06-14T10:30:09.300
Property No.:	02723
Est m³ Contmnted:	
Est Ha Contmnted:	0.6096
Est Tons Contamin:	
Est Population at 1 Km:	17,733
Est Population at 5 Km:	229,271
Est Population at 10 Km:	646,218
Est Population at 25 Km:	1,220,712
Est Population at 50 Km:	1,438,604
Reporting Org:	National Capital Commission
Reporting Org (FR):	Commission de la Capitale nationale
Reason for Involv:	Federal Real Property
Reason for Involv (FR):	Biens immobiliers fédéraux
Liable Third Party:	
Class (FR):	Priorité d'intervention moyenne
Action Plan:	Phase III ESA and PQRA study is currrently under review by Health Canada and Environment Canada.
Action Plan (FR):	Les études préliminaires quantitatives de risque et de Phase III sont actuellement revues par Santé et

Environnement Canada.
Site Mgmnt Strategy: Additional assessment, Continous Monitoring
Minimap URL: http://www.tbs-sct.gc.ca/fcsi-rscf/minimap.aspx?fsi=00000006
Additional Info:
Additional Info (FR):

Management

Management Code: 5
Management Type (EN): Additional assessment
Management Type (FR): Évaluation complémentaire

Management Code: 3
Management Type (EN): Continous Monitoring
Management Type (FR): Surveillance constante

Contamination

Contaminant: PHCs (petroleum hydrocarbons)
Contamination (FR): HCP (hydrocarbures pétroliers)
Medium Code: 5
Medium: Soil
Medium (FR): Sol

Contaminant: PAHs (polycyclic aromatic hydrocarbon)
Contamination (FR): HAP (hydrocarbures aromatiques polycycliques)
Medium Code: 5
Medium: Soil
Medium (FR): Sol

Contaminant: PAHs (polycyclic aromatic hydrocarbon)
Contamination (FR): HAP (hydrocarbures aromatiques polycycliques)
Medium Code: 2
Medium: Groundwater
Medium (FR): Eau souterraine

Contaminant: Metal, metalloid, and organometallic
Contamination (FR): Métaux, métalloïdes, et organométalliques
Medium Code: 2
Medium: Groundwater
Medium (FR): Eau souterraine

Contaminant: Metal, metalloid, and organometallic
Contamination (FR): Métaux, métalloïdes, et organométalliques
Medium Code: 5
Medium: Soil
Medium (FR): Sol

Annual Data

Fiscal Year: 2006-2007
Reporting Organization: NCC
Reporting Organization (EN): National Capital Commission
Reporting Organization (FR): Commission de la Capitale nationale
Class Type:
Class (EN):
Class (FR):
CCME Flag:
CCME NCS Year:
Step Name (EN):
Step Name (FR):
Highest Step Completed: 04
Highest Step Completed Desc:

Planned Compl Date Step7:
Planned Compl Date Step8:
Planned Compl Date Step9:
Created:
Modified:
NCSCS Year:
Closed: No
Actual Cubic Metres Rem: 0
Actual Hectares Rem: 0
Actual Tons Remediated: 0
Total Asmt Expenditure: $0.00
Total Remediation Expenditure: $0.00
Total Care/Maint Expenditur: $0.00
Total Mntring Expenditure: $0.00
Ttl Expenditure Reduc Liabil:
FCSAP Asmt Expenditure: $6,654.40
FCSAP Remed Expenditure: $0.00
FCSAP Care/Maint Expenditur: $0.00
FCSAP Mntring Expenditure: $0.00

Annual Data

Fiscal Year: 2005-2006
Reporting Organization: NCC
Reporting Organization (EN): National Capital Commission
Reporting Organization (FR): Commission de la Capitale nationale
Class Type:
Class (EN):
Class (FR):
CCME Flag:
CCME NCS Year:
Step Name (EN):
Step Name (FR):
Highest Step Completed: 01
Highest Step Completed Desc:
Planned Compl Date Step7:
Planned Compl Date Step8:
Planned Compl Date Step9:
Created:
Modified:
NCSCS Year:
Closed: No
Actual Cubic Metres Rem: 0
Actual Hectares Rem: 0
Actual Tons Remediated: 0
Total Asmt Expenditure: $0.00
Total Remediation Expenditure: $0.00
Total Care/Maint Expenditur: $0.00
Total Mntring Expenditure: $0.00
Ttl Expenditure Reduc Liabil:
FCSAP Asmt Expenditure: $0.00
FCSAP Remed Expenditure: $0.00
FCSAP Care/Maint Expenditur: $0.00
FCSAP Mntring Expenditure: $0.00

Annual Data

Fiscal Year: 2008-2009
Reporting Organization: NCC
Reporting Organization (EN): National Capital Commission
Reporting Organization (FR): Commission de la Capitale nationale
Class Type:
Class (EN):
Class (FR):

CCME Flag:
CCME NCS Year:
Step Name (EN):
Step Name (FR):
Highest Step Completed: 04
Highest Step Completed Desc:
Planned Compl Date Step7:
Planned Compl Date Step8:
Planned Compl Date Step9:
Created:
Modified:
NCSCS Year:
Closed: No
Actual Cubic Metres Rem: 0
Actual Hectares Rem: 0
Actual Tons Remediated: 0
Total Asmt Expenditure: $1,421.70
Total Remediation Expenditure: $1,421.70
Total Care/Maint Expenditur: $0.00
Total Mntring Expenditure: $0.00
Ttl Expenditure Reduc Liabil:
FCSAP Asmt Expenditure: $0.00
FCSAP Remed Expenditure: $1,137.36
FCSAP Care/Maint Expenditur: $0.00
FCSAP Mntring Expenditure: $0.00

Annual Data

Fiscal Year: 2007-2008
Reporting Organization: NCC
Reporting Organization (EN): National Capital Commission
Reporting Organization (FR): Commission de la Capitale nationale
Class Type:
Class (EN):
Class (FR):
CCME Flag:
CCME NCS Year:
Step Name (EN):
Step Name (FR):
Highest Step Completed: 04
Highest Step Completed Desc:
Planned Compl Date Step7:
Planned Compl Date Step8:
Planned Compl Date Step9:
Created:
Modified:
NCSCS Year:
Closed: No
Actual Cubic Metres Rem: 0
Actual Hectares Rem: 0.6096
Actual Tons Remediated: 0
Total Asmt Expenditure: $0.00
Total Remediation Expenditure: $0.00
Total Care/Maint Expenditur: $0.00
Total Mntring Expenditure: $0.00
Ttl Expenditure Reduc Liabil:
FCSAP Asmt Expenditure: $1,841.60
FCSAP Remed Expenditure: $0.00
FCSAP Care/Maint Expenditur: $0.00
FCSAP Mntring Expenditure: $0.00

Annual Data

Fiscal Year: 2010-2011

Reporting Organization:	NCC
Reporting Organization (EN):	National Capital Commission
Reporting Organization (FR):	Commission de la Capitale nationale
Class Type:	
Class (EN):	
Class (FR):	
CCME Flag:	
CCME NCS Year:	
Step Name (EN):	
Step Name (FR):	
Highest Step Completed:	04
Highest Step Completed Desc:	
Planned Compl Date Step7:	
Planned Compl Date Step8:	
Planned Compl Date Step9:	
Created:	
Modified:	
NCSCS Year:	
Closed:	No
Actual Cubic Metres Rem:	0
Actual Hectares Rem:	0
Actual Tons Remediated:	0
Total Asmt Expenditure:	$0.00
Total Remediation Expenditure:	$0.00
Total Care/Maint Expenditur:	$0.00
Total Mntring Expenditure:	$0.00
Ttl Expenditure Reduc Liabil:	
FCSAP Asmt Expenditure:	$0.00
FCSAP Remed Expenditure:	$0.00
FCSAP Care/Maint Expenditur:	$0.00
FCSAP Mntring Expenditure:	$0.00

Annual Data

Fiscal Year:	2009-2010
Reporting Organization:	NCC
Reporting Organization (EN):	National Capital Commission
Reporting Organization (FR):	Commission de la Capitale nationale
Class Type:	
Class (EN):	
Class (FR):	
CCME Flag:	
CCME NCS Year:	
Step Name (EN):	
Step Name (FR):	
Highest Step Completed:	04
Highest Step Completed Desc:	
Planned Compl Date Step7:	
Planned Compl Date Step8:	
Planned Compl Date Step9:	
Created:	
Modified:	
NCSCS Year:	
Closed:	No
Actual Cubic Metres Rem:	0
Actual Hectares Rem:	0
Actual Tons Remediated:	0
Total Asmt Expenditure:	$0.00
Total Remediation Expenditure:	$0.00
Total Care/Maint Expenditur:	$0.00
Total Mntring Expenditure:	$0.00
Ttl Expenditure Reduc Liabil:	
FCSAP Asmt Expenditure:	$1,101.00
FCSAP Remed Expenditure:	$0.00
FCSAP Care/Maint Expenditur:	$0.00

FCSAP Mntring Expenditure: $0.00

Annual Data

Fiscal Year: 2011-2012
Reporting Organization: NCC
Reporting Organization (EN): National Capital Commission
Reporting Organization (FR): Commission de la Capitale nationale
Class Type:
Class (EN):
Class (FR):
CCME Flag:
CCME NCS Year:
Step Name (EN):
Step Name (FR):
Highest Step Completed: 06
Highest Step Completed Desc:
Planned Compl Date Step7:
Planned Compl Date Step8:
Planned Compl Date Step9:
Created:
Modified:
NCSCS Year:
Closed: No
Actual Cubic Metres Rem: 0
Actual Hectares Rem: 0
Actual Tons Remediated: 0
Total Asmt Expenditure: $0.00
Total Remediation Expenditure: $0.00
Total Care/Maint Expenditur: $0.00
Total Mntring Expenditure: $0.00
Ttl Expenditure Reduc Liabil:
FCSAP Asmt Expenditure: $14,045.60
FCSAP Remed Expenditure: $0.00
FCSAP Care/Maint Expenditur: $0.00
FCSAP Mntring Expenditure: $0.00

Annual Data

Fiscal Year: 2014-2015
Reporting Organization: NCC
Reporting Organization (EN): National Capital Commission
Reporting Organization (FR): Commission de la Capitale nationale
Class Type:
Class (EN):
Class (FR):
CCME Flag:
CCME NCS Year:
Step Name (EN):
Step Name (FR):
Highest Step Completed: 06
Highest Step Completed Desc:
Planned Compl Date Step7:
Planned Compl Date Step8:
Planned Compl Date Step9:
Created:
Modified:
NCSCS Year:
Closed: No
Actual Cubic Metres Rem: 0
Actual Hectares Rem: 0
Actual Tons Remediated: 0
Total Asmt Expenditure: $0.00
Total Remediation Expenditure: $0.00

Total Care/Maint Expenditur:	$0.00
Total Mntring Expenditure:	$0.00
Ttl Expenditure Reduc Liabil:	
FCSAP Asmt Expenditure:	$0.00
FCSAP Remed Expenditure:	$0.00
FCSAP Care/Maint Expenditur:	$0.00
FCSAP Mntring Expenditure:	$0.00

Annual Data

Fiscal Year:	2013-2014
Reporting Organization:	NCC
Reporting Organization (EN):	National Capital Commission
Reporting Organization (FR):	Commission de la Capitale nationale
Class Type:	
Class (EN):	
Class (FR):	
CCME Flag:	
CCME NCS Year:	
Step Name (EN):	
Step Name (FR):	
Highest Step Completed:	06
Highest Step Completed Desc:	
Planned Compl Date Step7:	
Planned Compl Date Step8:	
Planned Compl Date Step9:	
Created:	
Modified:	
NCSCS Year:	
Closed:	No
Actual Cubic Metres Rem:	0
Actual Hectares Rem:	0
Actual Tons Remediated:	0
Total Asmt Expenditure:	$0.00
Total Remediation Expenditure:	$0.00
Total Care/Maint Expenditur:	$0.00
Total Mntring Expenditure:	$0.00
Ttl Expenditure Reduc Liabil:	
FCSAP Asmt Expenditure:	$0.00
FCSAP Remed Expenditure:	$0.00
FCSAP Care/Maint Expenditur:	$0.00
FCSAP Mntring Expenditure:	$0.00

Annual Data

Fiscal Year:	2015-2016
Reporting Organization:	NCC
Reporting Organization (EN):	National Capital Commission
Reporting Organization (FR):	Commission de la Capitale nationale
Class Type:	
Class (EN):	
Class (FR):	
CCME Flag:	
CCME NCS Year:	
Step Name (EN):	
Step Name (FR):	
Highest Step Completed:	06
Highest Step Completed Desc:	
Planned Compl Date Step7:	
Planned Compl Date Step8:	
Planned Compl Date Step9:	
Created:	
Modified:	
NCSCS Year:	

Closed:	No
Actual Cubic Metres Rem:	0
Actual Hectares Rem:	0
Actual Tons Remediated:	0
Total Asmt Expenditure:	$0.00
Total Remediation Expenditure:	$0.00
Total Care/Maint Expenditur:	$0.00
Total Mntring Expenditure:	$0.00
Ttl Expenditure Reduc Liabil:	
FCSAP Asmt Expenditure:	$0.00
FCSAP Remed Expenditure:	$0.00
FCSAP Care/Maint Expenditur:	$0.00
FCSAP Mntring Expenditure:	$0.00

Annual Data

Fiscal Year:	2012-2013
Reporting Organization:	NCC
Reporting Organization (EN):	National Capital Commission
Reporting Organization (FR):	Commission de la Capitale nationale
Class Type:	
Class (EN):	
Class (FR):	
CCME Flag:	
CCME NCS Year:	
Step Name (EN):	
Step Name (FR):	
Highest Step Completed:	06
Highest Step Completed Desc:	
Planned Compl Date Step7:	
Planned Compl Date Step8:	
Planned Compl Date Step9:	
Created:	
Modified:	
NCSCS Year:	
Closed:	No
Actual Cubic Metres Rem:	0
Actual Hectares Rem:	0
Actual Tons Remediated:	0
Total Asmt Expenditure:	$0.00
Total Remediation Expenditure:	$0.00
Total Care/Maint Expenditur:	$0.00
Total Mntring Expenditure:	$0.00
Ttl Expenditure Reduc Liabil:	
FCSAP Asmt Expenditure:	$732.80
FCSAP Remed Expenditure:	$0.00
FCSAP Care/Maint Expenditur:	$0.00
FCSAP Mntring Expenditure:	$0.00

Annual Data

Fiscal Year:	2016-2017
Reporting Organization:	NCC
Reporting Organization (EN):	National Capital Commission
Reporting Organization (FR):	Commission de la Capitale nationale
Class Type:	
Class (EN):	
Class (FR):	
CCME Flag:	
CCME NCS Year:	
Step Name (EN):	
Step Name (FR):	
Highest Step Completed:	06
Highest Step Completed Desc:	

Planned Compl Date Step7:
Planned Compl Date Step8:
Planned Compl Date Step9:
Created:
Modified:
NCSCS Year:
Closed: No
Actual Cubic Metres Rem: 0
Actual Hectares Rem: 0
Actual Tons Remediated: 0
Total Asmt Expenditure: $0.00
Total Remediation Expenditure: $0.00
Total Care/Maint Expenditur: $0.00
Total Mntring Expenditure: $0.00
Ttl Expenditure Reduc Liabil:
FCSAP Asmt Expenditure: $0.00
FCSAP Remed Expenditure: $0.00
FCSAP Care/Maint Expenditur: $0.00
FCSAP Mntring Expenditure: $0.00

Annual Data

Fiscal Year: 2019-2020
Reporting Organization: NCC
Reporting Organization (EN): National Capital Commission
Reporting Organization (FR): Commission de la Capitale nationale
Class Type:
Class (EN):
Class (FR):
CCME Flag:
CCME NCS Year:
Step Name (EN):
Step Name (FR):
Highest Step Completed: 06
Highest Step Completed Desc:
Planned Compl Date Step7:
Planned Compl Date Step8:
Planned Compl Date Step9:
Created:
Modified:
NCSCS Year:
Closed: No
Actual Cubic Metres Rem: 0
Actual Hectares Rem: 0
Actual Tons Remediated: 0
Total Asmt Expenditure: $0.00
Total Remediation Expenditure: $0.00
Total Care/Maint Expenditur: $0.00
Total Mntring Expenditure: $0.00
Ttl Expenditure Reduc Liabil:
FCSAP Asmt Expenditure: $0.00
FCSAP Remed Expenditure: $0.00
FCSAP Care/Maint Expenditur: $0.00
FCSAP Mntring Expenditure: $0.00

Annual Data

Fiscal Year: 2017-2018
Reporting Organization: NCC
Reporting Organization (EN): National Capital Commission
Reporting Organization (FR): Commission de la Capitale nationale
Class Type:
Class (EN):
Class (FR):

CCME Flag:
CCME NCS Year:
Step Name (EN):
Step Name (FR):
Highest Step Completed: 06
Highest Step Completed Desc:
Planned Compl Date Step7:
Planned Compl Date Step8:
Planned Compl Date Step9:
Created:
Modified:
NCSCS Year:
Closed: No
Actual Cubic Metres Rem: 0
Actual Hectares Rem: 0
Actual Tons Remediated: 0
Total Asmt Expenditure: $0.00
Total Remediation Expenditure: $0.00
Total Care/Maint Expenditur: $0.00
Total Mntring Expenditure: $0.00
Ttl Expenditure Reduc Liabil:
FCSAP Asmt Expenditure: $0.00
FCSAP Remed Expenditure: $0.00
FCSAP Care/Maint Expenditur: $0.00
FCSAP Mntring Expenditure: $0.00

Annual Data

Fiscal Year: 2018-2019
Reporting Organization: NCC
Reporting Organization (EN): National Capital Commission
Reporting Organization (FR): Commission de la Capitale nationale
Class Type:
Class (EN):
Class (FR):
CCME Flag:
CCME NCS Year:
Step Name (EN):
Step Name (FR):
Highest Step Completed: 06
Highest Step Completed Desc:
Planned Compl Date Step7:
Planned Compl Date Step8:
Planned Compl Date Step9:
Created:
Modified:
NCSCS Year:
Closed: No
Actual Cubic Metres Rem: 0
Actual Hectares Rem: 0
Actual Tons Remediated: 0
Total Asmt Expenditure: $0.00
Total Remediation Expenditure: $0.00
Total Care/Maint Expenditur: $0.00
Total Mntring Expenditure: $0.00
Ttl Expenditure Reduc Liabil:
FCSAP Asmt Expenditure: $0.00
FCSAP Remed Expenditure: $0.00
FCSAP Care/Maint Expenditur: $0.00
FCSAP Mntring Expenditure: $0.00

Annual Data

Fiscal Year: 2020-2021

Reporting Organization:	NCC
Reporting Organization (EN):	National Capital Commission
Reporting Organization (FR):	Commission de la Capitale nationale
Class Type:	
Class (EN):	
Class (FR):	
CCME Flag:	
CCME NCS Year:	
Step Name (EN):	
Step Name (FR):	
Highest Step Completed:	06
Highest Step Completed Desc:	
Planned Compl Date Step7:	
Planned Compl Date Step8:	
Planned Compl Date Step9:	
Created:	
Modified:	
NCSCS Year:	
Closed:	No
Actual Cubic Metres Rem:	0
Actual Hectares Rem:	0
Actual Tons Remediated:	0
Total Asmt Expenditure:	$0.00
Total Remediation Expenditure:	$0.00
Total Care/Maint Expenditur:	$0.00
Total Mntring Expenditure:	$0.00
Ttl Expenditure Reduc Liabil:	
FCSAP Asmt Expenditure:	$0.00
FCSAP Remed Expenditure:	$0.00
FCSAP Care/Maint Expenditur:	$0.00
FCSAP Mntring Expenditure:	$0.00

Annual Data

Fiscal Year:	2022-2023
Reporting Organization:	NCC
Reporting Organization (EN):	National Capital Commission
Reporting Organization (FR):	Commission de la Capitale nationale
Class Type:	
Class (EN):	
Class (FR):	
CCME Flag:	
CCME NCS Year:	
Step Name (EN):	
Step Name (FR):	
Highest Step Completed:	06
Highest Step Completed Desc:	
Planned Compl Date Step7:	
Planned Compl Date Step8:	
Planned Compl Date Step9:	
Created:	
Modified:	
NCSCS Year:	
Closed:	No
Actual Cubic Metres Rem:	0
Actual Hectares Rem:	0
Actual Tons Remediated:	0
Total Asmt Expenditure:	$0.00
Total Remediation Expenditure:	$0.00
Total Care/Maint Expenditur:	$0.00
Total Mntring Expenditure:	$0.00
Ttl Expenditure Reduc Liabil:	
FCSAP Asmt Expenditure:	$0.00
FCSAP Remed Expenditure:	$0.00
FCSAP Care/Maint Expenditur:	$0.00

FCSAP Mntring Expenditure:	$0.00

Annual Data

Fiscal Year:	2021-2022
Reporting Organization:	NCC
Reporting Organization (EN):	National Capital Commission
Reporting Organization (FR):	Commission de la Capitale nationale
Class Type:	
Class (EN):	
Class (FR):	
CCME Flag:	
CCME NCS Year:	
Step Name (EN):	
Step Name (FR):	
Highest Step Completed:	06
Highest Step Completed Desc:	
Planned Compl Date Step7:	
Planned Compl Date Step8:	
Planned Compl Date Step9:	
Created:	
Modified:	
NCSCS Year:	
Closed:	No
Actual Cubic Metres Rem:	0
Actual Hectares Rem:	0
Actual Tons Remediated:	0
Total Asmt Expenditure:	$0.00
Total Remediation Expenditure:	$0.00
Total Care/Maint Expenditur:	$0.00
Total Mntring Expenditure:	$0.00
Ttl Expenditure Reduc Liabil:	
FCSAP Asmt Expenditure:	$0.00
FCSAP Remed Expenditure:	$0.00
FCSAP Care/Maint Expenditur:	$0.00
FCSAP Mntring Expenditure:	$0.00

---

9 ***1 of 1*** ***NE/76.7*** ***79.9 / -0.14*** ***555 LAURIER AVE. WEST OTTAWA ON*** ***WWIS***

Well ID:	7292921	***Flowing (Y/N):***	
Construction Date:		***Flow Rate:***	
Use 1st:	Test Hole	***Data Entry Status:***	
Use 2nd:		***Data Src:***	
Final Well Status:	Monitoring and Test Hole	***Date Received:***	08/18/2017
Water Type:		***Selected Flag:***	TRUE
Casing Material:		***Abandonment Rec:***	
Audit No:	Z206420	***Contractor:***	7241
Tag:	A189864	***Form Version:***	7
Constructn Method:		***Owner:***	
Elevation (m):		***County:***	OTTAWA-CARLETON
Elevatn Reliabilty:		***Lot:***	
Depth to Bedrock:		***Concession:***	
Well Depth:		***Concession Name:***	
Overburden/Bedrock:		***Easting NAD83:***	
Pump Rate:		***Northing NAD83:***	
Static Water Level:		***Zone:***	
Clear/Cloudy:		***UTM Reliability:***	
Municipality:	OTTAWA CITY		
Site Info:			

PDF URL (Map): https://d2khazk8e83rdv.cloudfront.net/moe_mapping/downloads/2Water/Wells_pdfs/729\7292921.pdf

Additional Detail(s) (Map)

Well Completed Date:	07/11/2017
Year Completed:	2017
Depth (m):	12.19
Latitude:	45.4153878273191
Longitude:	-75.7077374229096
X:	-75.70773726087512
Y:	45.41538782054404
Path:	729\7292921.pdf

Bore Hole Information

Bore Hole ID:	1006710946	***Elevation:***	
DP2BR:		***Elevrc:***	
Spatial Status:		***Zone:***	18
Code OB:		***East83:***	444624.00
Code OB Desc:		***North83:***	5029340.00
Open Hole:		***Org CS:***	UTM83
Cluster Kind:		***UTMRC:***	4
Date Completed:	07/11/2017	***UTMRC Desc:***	margin of error : 30 m - 100 m
Remarks:		***Location Method:***	wwr
Location Method Desc:	on Water Well Record		
Elevrc Desc:			
Location Source Date:			
Improvement Location Source:			
Improvement Location Method:			
Source Revision Comment:			
Supplier Comment:			

Overburden and Bedrock Materials Interval

Formation ID:	1006842740
Layer:	3
Color:	2
General Color:	GREY
Material 1:	15
Material 1 Desc:	LIMESTONE
Material 2:	
Material 2 Desc:	
Material 3:	74
Material 3 Desc:	LAYERED
Formation Top Depth:	1.2200000286102295
Formation End Depth:	12.1899995803833
Formation End Depth UOM:	m

Overburden and Bedrock Materials Interval

Formation ID:	1006842738
Layer:	1
Color:	8
General Color:	BLACK
Material 1:	11
Material 1 Desc:	GRAVEL
Material 2:	
Material 2 Desc:	
Material 3:	66
Material 3 Desc:	DENSE
Formation Top Depth:	0.0
Formation End Depth:	0.3100000023841858
Formation End Depth UOM:	m

Overburden and Bedrock Materials Interval

Formation ID:	1006842739
Layer:	2
Color:	6
General Color:	BROWN
Material 1:	28
Material 1 Desc:	SAND
Material 2:	12
Material 2 Desc:	STONES
Material 3:	66
Material 3 Desc:	DENSE
Formation Top Depth:	0.3100000023841858
Formation End Depth:	1.2200000286102295
Formation End Depth UOM:	m

Annular Space/Abandonment Sealing Record

Plug ID:	1006842748
Layer:	1
Plug From:	0.0
Plug To:	0.3100000023841858
Plug Depth UOM:	m

Annular Space/Abandonment Sealing Record

Plug ID:	1006842750
Layer:	3
Plug From:	8.84000015258789
Plug To:	12.1899995803833
Plug Depth UOM:	m

Annular Space/Abandonment Sealing Record

Plug ID:	1006842749
Layer:	2
Plug From:	0.3100000023841858
Plug To:	8.84000015258789
Plug Depth UOM:	m

Method of Construction & Well Use

Method Construction ID:	1006842747
Method Construction Code:	5
Method Construction:	Air Percussion
Other Method Construction:	

Pipe Information

Pipe ID:	1006842737
Casing No:	0
Comment:	
Alt Name:	

Construction Record - Casing

Casing ID:	1006842744
Layer:	1
Material:	5
Open Hole or Material:	PLASTIC
Depth From:	0.0
Depth To:	9.140000343322754
Casing Diameter:	4.03000020980835
Casing Diameter UOM:	cm
Casing Depth UOM:	m

Construction Record - Screen

Screen ID:	1006842745
Layer:	1
Slot:	10
Screen Top Depth:	9.140000343322754
Screen End Depth:	12.1899995803833
Screen Material:	5
Screen Depth UOM:	m
Screen Diameter UOM:	cm
Screen Diameter:	4.820000171661377

Water Details

Water ID:	1006842743
Layer:	
Kind Code:	
Kind:	
Water Found Depth:	
Water Found Depth UOM:	m

Hole Diameter

Hole ID:	1006842741
Diameter:	11.430000305175781
Depth From:	0.0
Depth To:	2.130000114440918
Hole Depth UOM:	m
Hole Diameter UOM:	cm

Hole Diameter

Hole ID:	1006842742
Diameter:	7.619999885559082
Depth From:	2.130000114440918
Depth To:	12.1899995803833
Hole Depth UOM:	m
Hole Diameter UOM:	cm

10 ***1 of 1*** ***ENE/78.9*** ***79.9 / -0.14*** ***551 LAURIER OTTAWA ON*** ***WWIS***

Well ID:	7302160	***Flowing (Y/N):***	
Construction Date:		***Flow Rate:***	
Use 1st:	Test Hole	***Data Entry Status:***	
Use 2nd:	Monitoring	***Data Src:***	
Final Well Status:	Abandoned-Other	***Date Received:***	12/22/2017
Water Type:		***Selected Flag:***	TRUE
Casing Material:		***Abandonment Rec:***	Yes
Audit No:	Z268067	***Contractor:***	7241

Tag:	A182730	**Form Version:**	7
Constructn Method:		**Owner:**	
Elevation (m):		**County:**	OTTAWA-CARLETON
Elevatn Reliabilty:		**Lot:**	
Depth to Bedrock:		**Concession:**	
Well Depth:		**Concession Name:**	
Overburden/Bedrock:		**Easting NAD83:**	
Pump Rate:		**Northing NAD83:**	
Static Water Level:		**Zone:**	
Clear/Cloudy:		**UTM Reliability:**	
Municipality:	OTTAWA CITY		
Site Info:			

PDF URL (Map): https://d2khazk8e83rdv.cloudfront.net/moe_mapping/downloads/2Water/Wells_pdfs/730\7302160.pdf

Additional Detail(s) (Map)

Well Completed Date:	11/28/2017
Year Completed:	2017
Depth (m):	
Latitude:	45.4153880648732
Longitude:	-75.7076990841104
X:	-75.70769892168978
Y:	45.41538805827216
Path:	730\7302160.pdf

Bore Hole Information

Bore Hole ID:	1006921665	**Elevation:**	
DP2BR:		**Elevrc:**	
Spatial Status:		**Zone:**	18
Code OB:		**East83:**	444627.00
Code OB Desc:		**North83:**	5029340.00
Open Hole:		**Org CS:**	UTM83
Cluster Kind:		**UTMRC:**	4
Date Completed:	11/28/2017	**UTMRC Desc:**	margin of error : 30 m - 100 m
Remarks:		**Location Method:**	wwr
Location Method Desc:	on Water Well Record		
Elevrc Desc:			
Location Source Date:			
Improvement Location Source:			
Improvement Location Method:			
Source Revision Comment:			
Supplier Comment:			

Overburden and Bedrock Materials Interval

Formation ID:	1007099229
Layer:	
Color:	
General Color:	
Material 1:	
Material 1 Desc:	
Material 2:	
Material 2 Desc:	
Material 3:	
Material 3 Desc:	
Formation Top Depth:	
Formation End Depth:	
Formation End Depth UOM:	ft

Annular Space/Abandonment Sealing Record

Plug ID:	1007099237
Layer:	1
Plug From:	0.0
Plug To:	1.0
Plug Depth UOM:	ft

Annular Space/Abandonment Sealing Record

Plug ID:	1007099238
Layer:	2
Plug From:	1.0
Plug To:	40.0
Plug Depth UOM:	ft

Method of Construction & Well Use

Method Construction ID:	1007099236
Method Construction Code:	B
Method Construction:	Other Method
Other Method Construction:	HAND PULL

Pipe Information

Pipe ID:	1007099228
Casing No:	0
Comment:	
Alt Name:	

Construction Record - Casing

Casing ID:	1007099232
Layer:	1
Material:	5
Open Hole or Material:	PLASTIC
Depth From:	0.0
Depth To:	5.0
Casing Diameter:	1.6100000143051147
Casing Diameter UOM:	inch
Casing Depth UOM:	ft

Construction Record - Screen

Screen ID:	1007099233
Layer:	1
Slot:	
Screen Top Depth:	
Screen End Depth:	
Screen Material:	5
Screen Depth UOM:	ft
Screen Diameter UOM:	inch
Screen Diameter:	1.899999976158142

Water Details

Water ID:	1007099231
Layer:	

Kind Code:
Kind:
Water Found Depth:
Water Found Depth UOM: ft

Hole Diameter

Hole ID: 1007099230
Diameter:
Depth From:
Depth To:
Hole Depth UOM: ft
Hole Diameter UOM: inch

---

11 | ***1 of 1*** | ***SE/82.5*** | ***82.0 / 1.97*** | ***176 Bronson Ave Ottawa ON K1R6H4*** | ***EHS***

Order No: 20150909027
Status: C
Report Type: Custom Report
Report Date: 14-SEP-15
Date Received: 09-SEP-15
Previous Site Name:
Lot/Building Size:
Additional Info Ordered:
Nearest Intersection:
Municipality:
Client Prov/State: ON
Search Radius (km): .25
X: -75.707739
Y: 45.414352

---

12 | ***1 of 1*** | ***ESE/85.8*** | ***80.9 / 0.86*** | ***175 BRONSON AVENUE OTTAWA ON K1R 6H2*** | ***EHS***

Order No: 20080526042
Status: C
Report Type: Custom Report
Report Date: 6/4/2008
Date Received: 5/26/2008
Previous Site Name:
Lot/Building Size:
Additional Info Ordered: Fire Insur. Maps And /or Site Plans
Nearest Intersection:
Municipality:
Client Prov/State: ON
Search Radius (km): 0.25
X: -75.70739
Y: 45.414687

---

13 | ***1 of 1*** | ***SE/86.7*** | ***82.0 / 1.97*** | ***176 Bronson Ave Ottawa On Ottawa ON*** | ***EHS***

Order No: 20140702116
Status: C
Report Type: Standard Select Report
Report Date: 04-JUL-14
Date Received: 02-JUL-14
Previous Site Name:
Lot/Building Size:
Additional Info Ordered: Fire Insur. Maps and/or Site Plans; Title Searches; Topographic Maps; City Directory
Nearest Intersection:
Municipality:
Client Prov/State: ON
Search Radius (km): .25
X: -75.707724
Y: 45.414312

---

14 | ***1 of 1*** | ***NNE/87.7*** | ***79.3 / -0.72*** | ***R.M. OF OTTAWA-CARLETON BRONSON AVE./SLATER ST. OTTAWA CITY ON*** | ***CA***

Certificate #: 7-0358-99-
Application Year: 99
Issue Date: 5/27/1999
Approval Type: Municipal water
Status: Approved

Application Type:
Client Name:
Client Address:
Client City:
Client Postal Code:
Project Description:
Contaminants:
Emission Control:

---

15 | ***1 of 1*** | ***NNW/89.1*** | ***72.6 / -7.45*** | ***ON*** | ***WWIS***

Well ID:	7409464	***Flowing (Y/N):***	
Construction Date:		***Flow Rate:***	
Use 1st:		***Data Entry Status:***	Yes
Use 2nd:		***Data Src:***	
Final Well Status:		***Date Received:***	02/02/2022
Water Type:		***Selected Flag:***	TRUE
Casing Material:		***Abandonment Rec:***	
Audit No:	Z379451	***Contractor:***	7241
Tag:	A342570	***Form Version:***	7
Constructn Method:		***Owner:***	
Elevation (m):		***County:***	OTTAWA-CARLETON
Elevatn Reliabilty:		***Lot:***	
Depth to Bedrock:		***Concession:***	
Well Depth:		***Concession Name:***	
Overburden/Bedrock:		***Easting NAD83:***	
Pump Rate:		***Northing NAD83:***	
Static Water Level:		***Zone:***	
Clear/Cloudy:		***UTM Reliability:***	
Municipality:	NEPEAN TOWNSHIP		
Site Info:			

Additional Detail(s) (Map)

Bore Hole ID:	1008948277	***Tag No:***	A342570
Depth M:		***Contractor:***	7241
Year Completed:	2021	***Latitude:***	45.4156785862212
Well Completed Dt:	12/06/2021	***Longitude:***	-75.7087507267769
Audit No:	Z379451	***Y:***	45.415678579047345
Path:		***X:***	-75.70875056464651

Bore Hole Information

Bore Hole ID:	1008948277	***Elevation:***	
DP2BR:		***Elevrc:***	
Spatial Status:		***Zone:***	18
Code OB:		***East83:***	444545.00
Code OB Desc:		***North83:***	5029373.00
Open Hole:		***Org CS:***	UTM83
Cluster Kind:		***UTMRC:***	4
Date Completed:	12/06/2021	***UTMRC Desc:***	margin of error : 30 m - 100 m
Remarks:		***Location Method:***	wwr
Location Method Desc:	on Water Well Record		
Elevrc Desc:			
Location Source Date:			
Improvement Location Source:			
Improvement Location Method:			
Source Revision Comment:			
Supplier Comment:			

Map Key	Number of Records	Direction/ Distance (m)	Elev/Diff (m)	Site	DB
16	1 of 1	W/89.9	69.6 / -10.41	550 Albert St Ottawa ON K1R6K9	EHS

Order No:	20180110174	**Nearest Intersection:**	
Status:	C	**Municipality:**	
Report Type:	Custom Report	**Client Prov/State:**	ON
Report Date:	19-JAN-18	**Search Radius (km):**	0
Date Received:	10-JAN-18	**X:**	-75.709576
Previous Site Name:		**Y:**	45.41503
Lot/Building Size:			
Additional Info Ordered:			

Map Key	Number of Records	Direction/ Distance (m)	Elev/Diff (m)	Site	DB
17	1 of 1	NW/91.8	68.5 / -11.49	AECON CONSTRUCTION ONTARIO EAST LIMITED ON	EASR

Approval No:	R-009-5175584168	**MOE District:**	Ottawa
Status:	REGISTERED	**Municipality:**	
Date:	May 30, 2022	**Latitude:**	45.41555556
Record Type:	EASR	**Longitude:**	-75.70916667
Link Source:	MOFA	**Geometry X:**	-8427905.8816999998
Project Type:	Water Taking - Construction Dewatering	**Geometry Y:**	5687181.177699999
Full Address:			
Approval Type:	EASR-Water Taking - Construction Dewatering		
SWP Area Name:	Rideau Valley		
PDF NAICS Code:			
PDF URL:	http://www.accessenvironment.ene.gov.on.ca/AEWeb/ae/ViewDocument.action?documentRefID=2647516		
PDF Site Location:			

Map Key	Number of Records	Direction/ Distance (m)	Elev/Diff (m)	Site	DB
18	1 of 1	NNW/96.5	72.6 / -7.45	Albert/Slater/Commissioner Parcel Ottawa ON	EHS

Order No:	21092300582	**Nearest Intersection:**	
Status:	C	**Municipality:**	
Report Type:	RSC Report (Urban)	**Client Prov/State:**	ON
Report Date:	28-SEP-21	**Search Radius (km):**	.3
Date Received:	23-SEP-21	**X:**	-75.70872106
Previous Site Name:		**Y:**	45.41575208
Lot/Building Size:			
Additional Info Ordered:	Fire Insur. Maps and/or Site Plans; City Directory		

Map Key	Number of Records	Direction/ Distance (m)	Elev/Diff (m)	Site	DB
19	1 of 1	NNW/96.6	72.6 / -7.45	ON	WWIS

Well ID:	7419132	**Flowing (Y/N):**	
Construction Date:		**Flow Rate:**	
Use 1st:		**Data Entry Status:**	Yes
Use 2nd:		**Data Src:**	
Final Well Status:		**Date Received:**	05/31/2022
Water Type:		**Selected Flag:**	TRUE
Casing Material:		**Abandonment Rec:**	Yes
Audit No:	Z363830	**Contractor:**	7659
Tag:	_NO_TAG_AB	**Form Version:**	7
Constructn Method:		**Owner:**	
Elevation (m):		**County:**	OTTAWA-CARLETON
Elevatn Reliabilty:		**Lot:**	
Depth to Bedrock:		**Concession:**	
Well Depth:		**Concession Name:**	
Overburden/Bedrock:		**Easting NAD83:**	
Pump Rate:		**Northing NAD83:**	

Map Key	Number of Records	Direction/ Distance (m)	Elev/Diff (m)	Site	DB

Static Water Level: | **Zone:**
Clear/Cloudy: | **UTM Reliability:**
Municipality: OTTAWA CITY
Site Info:

Additional Detail(s) (Map)

Bore Hole ID: 1009054027 | **Tag No:**
Depth M: | **Contractor:** 7659
Year Completed: 2022 | **Latitude:** 45.4157321138666
Well Completed Dt: 05/13/2022 | **Longitude:** -75.7088280804046
Audit No: Z363830 | **Y:** 45.41573210703225
Path: | **X:** -75.70882791764711

Bore Hole Information

Bore Hole ID: 1009054027 | **Elevation:**
DP2BR: | **Elevrc:**
Spatial Status: | **Zone:** 18
Code OB: | **East83:** 444539.00
Code OB Desc: | **North83:** 5029379.00
Open Hole: | **Org CS:** UTM83
Cluster Kind: | **UTMRC:** 4
Date Completed: 05/13/2022 | **UTMRC Desc:** margin of error : 30 m - 100 m
Remarks: | **Location Method:** wwr
Location Method Desc: on Water Well Record
Elevrc Desc:
Location Source Date:
Improvement Location Source:
Improvement Location Method:
Source Revision Comment:
Supplier Comment:

20	1 of 1	ESE/105.2	81.2 / 1.17	R.M. OF OTTAWA-CARLETON GLOUCESTER ST./BRONSON AVE. OTTAWA CITY ON	CA

Certificate #: 7-0414-94-
Application Year: 94
Issue Date: 5/27/1994
Approval Type: Municipal water
Status: Approved
Application Type:
Client Name:
Client Address:
Client City:
Client Postal Code:
Project Description:
Contaminants:
Emission Control:

21	1 of 1	E/105.2	80.9 / 0.86	ON	BORE

Borehole ID: 613268 | **Inclin FLG:** No
OGF ID: 215514570 | **SP Status:** Initial Entry
Status: | **Surv Elev:** No
Type: Borehole | **Piezometer:** No
Use: | **Primary Name:**
Completion Date: AUG-1962 | **Municipality:**
Static Water Level: | **Lot:**
Primary Water Use: | **Township:**

Sec. Water Use:		**Latitude DD:**	45.414691
Total Depth m:	4.2	**Longitude DD:**	-75.707132
Depth Ref:	Ground Surface	**UTM Zone:**	18
Depth Elev:		**Easting:**	444671
Drill Method:		**Northing:**	5029262
Orig Ground Elev m:	80.3	**Location Accuracy:**	
Elev Reliabil Note:		**Accuracy:**	Not Applicable
DEM Ground Elev m:	79.5		
Concession:			
Location D:			
Survey D:			
Comments:			

Borehole Geology Stratum

Geology Stratum ID:	218394434	**Mat Consistency:**	Dense
Top Depth:	2.6	**Material Moisture:**	
Bottom Depth:	4.2	**Material Texture:**	
Material Color:	Grey	**Non Geo Mat Type:**	
Material 1:	Bedrock	**Geologic Formation:**	
Material 2:	Limestone	**Geologic Group:**	
Material 3:		**Geologic Period:**	
Material 4:		**Depositional Gen:**	
Gsc Material Description:			
Stratum Description:	BEDROCK. SILT. SILT. GREY,LOOSE. SILT. LOOSE. SILT. DENSE. SAND. DENSE. UNSPECIFIED.		

Geology Stratum ID:	218394432	**Mat Consistency:**	
Top Depth:	0	**Material Moisture:**	
Bottom Depth:	.9	**Material Texture:**	
Material Color:		**Non Geo Mat Type:**	
Material 1:		**Geologic Formation:**	
Material 2:	Sand	**Geologic Group:**	
Material 3:	Wood Fragments	**Geologic Period:**	
Material 4:	Gravel	**Depositional Gen:**	
Gsc Material Description:			
Stratum Description:	ARTIFICIAL.		

Geology Stratum ID:	218394433	**Mat Consistency:**	
Top Depth:	.9	**Material Moisture:**	
Bottom Depth:	2.6	**Material Texture:**	
Material Color:		**Non Geo Mat Type:**	
Material 1:	Bedrock	**Geologic Formation:**	
Material 2:	Limestone	**Geologic Group:**	
Material 3:		**Geologic Period:**	
Material 4:		**Depositional Gen:**	
Gsc Material Description:			
Stratum Description:	BEDROCK.		

Source

Source Type:	Data Survey	**Source Appl:**	Spatial/Tabular
Source Orig:	Geological Survey of Canada	**Source Iden:**	1
Source Date:	1956-1972	**Scale or Res:**	Varies
Confidence:	H	**Horizontal:**	NAD27
Observatio:		**Verticalda:**	Mean Average Sea Level
Source Name:	Urban Geology Automated Information System (UGAIS)		
Source Details:	File: OTTAWA2.txt RecordID: 057760 NTS_Sheet: 31G05G		
Confiden 1:	Logged by professional. Exact and complete description of material and properties.		

Source List

Source Identifier:	1	**Horizontal Datum:**	NAD27
Source Type:	Data Survey	**Vertical Datum:**	Mean Average Sea Level

Source Date: 1956-1972 **Projection Name:** Universal Transverse Mercator
Scale or Resolution: Varies
Source Name: Urban Geology Automated Information System (UGAIS)
Source Originators: Geological Survey of Canada

---

22 **1 of 18** **NW/106.2** **68.5 / -11.49** **OLRT Constructors<UNOFFICIAL>** **SPL**
529 Albert Street
Ottawa ON

Ref No: 6600-9E42HD
Year:
Incident Dt: 2013/12/04
Dt MOE Arvl on Scn:
MOE Reported Dt: 2013/12/04
Dt Document Closed:
Site No:
MOE Response: No Field Response
Site County/District:
Site Geo Ref Meth:
Site District Office:
Nearest Watercourse:
Site Name: Tunnel excavation<UNOFFICIAL>
Site Address: 529 Albert Street
Site Region:
Site Municipality: Ottawa
Site Lot:
Site Conc:
Site Geo Ref Accu:
Site Map Datum:
Northing:
Easting:
Incident Cause: Leak/Break
Incident Preceding Spill:
Environment Impact: Not Anticipated
Health Env Consequence:
Nature of Impact: Other Impact(s)
Contaminant Qty: 200 L
System Facility Address:
Client Name: OLRT Constructors<UNOFFICIAL>
Client Type:
Source Type:
Contaminant Code: 28
Contaminant Name: CONCRETE ADMIXTURE (DE-WATERING)
Contaminant Limit 1:
Contam Limit Freq 1:
Contaminant UN No 1:
Receiving Medium:
Incident Reason: Over Pressurized/Pressure Loss
Incident Summary: OLRT, 200L shotcrete accelerator, clnd
Activity Preceding Spill:
Property 2nd Watershed:
Property Tertiary Watershed:
Sector Type: Container/Drum/Tote
SAC Action Class: Land Spills
Call Report Locatn Geodata:

---

22 **2 of 18** **NW/106.2** **68.5 / -11.49** **Rideau Transit Group** **GEN**
529 Albert Street
Ottawa ON

Generator No: ON6038738
SIC Code: 237990
SIC Description: OTHER HEAVY AND CIVIL ENGINEERING CONSTRUCTION

Approval Years: 2013
PO Box No:
Country:
Status:
Co Admin:
Choice of Contact:
Phone No Admin:
Contaminated Facility:
MHSW Facility:

Detail(s)

Waste Class: 146
Waste Class Name: OTHER SPECIFIED INORGANICS

---

22 | ***3 of 18*** | ***NW/106.2*** | ***68.5 / -11.49*** | ***SNC-Lavalin Constructors (Pacific) Inc., Dragados Canada, Inc. 529 Albert Street Ottawa ON*** | ***SPL***

Ref No: 7065-9PNJTW
Year:
Incident Dt: 2014/10/07
Dt MOE Arvl on Scn:
MOE Reported Dt: 2014/10/07
Dt Document Closed: 2014/10/22
Site No: NA
MOE Response: No Field Response
Site County/District:
Site Geo Ref Meth:
Site District Office:
Nearest Watercourse:
Site Name: Ottawa light Rail Transit -West portal construction site<UNOFFICIAL>
Site Address: 529 Albert Street
Site Region:
Site Municipality: Ottawa
Site Lot:
Site Conc:
Site Geo Ref Accu:
Site Map Datum:
Northing: 5029457
Easting: 444566
Incident Cause: Operator/Human error
Incident Preceding Spill:
Environment Impact: Confirmed
Health Env Consequence:
Nature of Impact: Soil Contamination
Contaminant Qty: 5 L
System Facility Address:
Client Name: SNC-Lavalin Constructors (Pacific) Inc., Dragados Canada, Inc., EllisDon Corporation; City of Ottawa
Client Type:
Source Type:
Contaminant Code: 13
Contaminant Name: DIESEL FUEL
Contaminant Limit 1:
Contam Limit Freq 1:
Contaminant UN No 1:
Receiving Medium:
Incident Reason: Operator/Human Error
Incident Summary: 3-5L diesel to gravel
Activity Preceding Spill:
Property 2nd Watershed:
Property Tertiary Watershed:
Sector Type: Tank - Above Ground
Municipality No:
Nature of Damage:
Discharger Report:
Material Group:
Impact to Health:
Agency Involved:

SAC Action Class: Land Spills
Call Report Locatn Geodata:

---

22 **4 of 18** **NW/106.2** **68.5 / -11.49** **SNC-Lavalin Constructors (Pacific) Inc., Dragados Canada, Inc.**
529 Albert St
Ottawa ON
SPL

Ref No: 2551-9LMLQY
Year:
Incident Dt: 2014/06/30
Dt MOE Arvl on Scn:
MOE Reported Dt: 2014/07/02
Dt Document Closed:
Site No: NA
MOE Response:
Site County/District:
Site Geo Ref Meth:
Site District Office:
Nearest Watercourse:
Site Name: OLRT West Portal<UNOFFICIAL>
Site Address: 529 Albert St
Site Region:
Site Municipality: Ottawa
Site Lot:
Site Conc:
Site Geo Ref Accu:
Site Map Datum:
Northing:
Easting:
Incident Cause: Leak/Break
Incident Preceding Spill:
Environment Impact: Confirmed
Health Env Consequence:
Nature of Impact: Soil Contamination
Contaminant Qty: 619 L
System Facility Address:
Client Name: SNC-Lavalin Constructors (Pacific) Inc., Dragados Canada, Inc., EllisDon Corporation; City of Ottawa
Client Type:
Source Type:
Contaminant Code: 28
Contaminant Name: ALUMINUM SULPHATE SOLUTION (ALUM)
Contaminant Limit 1:
Contam Limit Freq 1:
Contaminant UN No 1:
Receiving Medium:
Incident Reason: Operator/Human Error
Incident Summary: OLRT: 619 L spill of Aluminex 1
Activity Preceding Spill:
Property 2nd Watershed:
Property Tertiary Watershed:
Sector Type: Tank - Above Ground
SAC Action Class: Land Spills
Call Report Locatn Geodata:

---

22 **5 of 18** **NW/106.2** **68.5 / -11.49** **SNC-Lavalin Constructors (Pacific) Inc., Dragados Canada, Inc.**
529 Albert St - West Portal Location
Ottawa ON
SPL

Ref No: 0764-9NELC8
Year:
Municipality No:
Nature of Damage:

Map Key	Number of Records	Direction/ Distance (m)	Elev/Diff (m)	Site	DB

Incident Dt:	2014/08/28	**Discharger Report:**	
Dt MOE Arvl on Scn:		**Material Group:**	
MOE Reported Dt:	2014/08/28	**Impact to Health:**	
Dt Document Closed:	2014/10/22	**Agency Involved:**	
Site No:	NA		
MOE Response:	No Field Response		
Site County/District:			
Site Geo Ref Meth:			
Site District Office:			
Nearest Watercourse:			
Site Name:	Ottawa LRT - West Portal<UNOFFICIAL>		
Site Address:	529 Albert St - West Portal Location		
Site Region:			
Site Municipality:	Ottawa		
Site Lot:			
Site Conc:			
Site Geo Ref Accu:			
Site Map Datum:			
Northing:			
Easting:			
Incident Cause:	Leak/Break		
Incident Preceding Spill:			
Environment Impact:	Not Anticipated		
Health Env Consequence:			
Nature of Impact:	Other Impact(s)		
Contaminant Qty:	5 L		
System Facility Address:			
Client Name:	SNC-Lavalin Constructors (Pacific) Inc., Dragados Canada, Inc., EllisDon Corporation; City of Ottawa		
Client Type:			
Source Type:			
Contaminant Code:	13		
Contaminant Name:	DIESEL FUEL		
Contaminant Limit 1:			
Contam Limit Freq 1:			
Contaminant UN No 1:			
Receiving Medium:			
Incident Reason:	Equipment Failure		
Incident Summary:	OLRTC: 1-5 L Diesel to gravel- cont/clng.		
Activity Preceding Spill:			
Property 2nd Watershed:			
Property Tertiary Watershed:			
Sector Type:	Tank - Above Ground		
SAC Action Class:	Land Spills		
Call Report Locatn Geodata:			

22	6 of 18	NW/106.2	68.5 / -11.49	**OLRT Constructors** **529 Albert Street** **Ottawa ON**	SPL

Ref No:	8705-9RES7U	**Municipality No:**	
Year:		**Nature of Damage:**	
Incident Dt:	2014/12/02	**Discharger Report:**	
Dt MOE Arvl on Scn:		**Material Group:**	
MOE Reported Dt:	2014/12/02	**Impact to Health:**	
Dt Document Closed:		**Agency Involved:**	
Site No:	NA		
MOE Response:	N		
Site County/District:			
Site Geo Ref Meth:			
Site District Office:			
Nearest Watercourse:			
Site Name:	529 Albert Street<UNOFFICIAL>		
Site Address:	529 Albert Street		
Site Region:			

Site Municipality:	Ottawa
Site Lot:	
Site Conc:	
Site Geo Ref Accu:	
Site Map Datum:	
Northing:	5029457
Easting:	444566
Incident Cause:	Leak/Break
Incident Preceding Spill:	
Environment Impact:	
Health Env Consequence:	
Nature of Impact:	Land
Contaminant Qty:	2 L
System Facility Address:	
Client Name:	OLRT Constructors
Client Type:	
Source Type:	
Contaminant Code:	15
Contaminant Name:	PETROLEUM OIL (N.O.S.)
Contaminant Limit 1:	
Contam Limit Freq 1:	
Contaminant UN No 1:	
Receiving Medium:	
Incident Reason:	Operator/Human Error
Incident Summary:	OLRT Constructors: 2 L petroleum product spilled to soil
Activity Preceding Spill:	
Property 2nd Watershed:	
Property Tertiary Watershed:	
Sector Type:	Container/Drum/Tote
SAC Action Class:	Land Spills
Call Report Locatn Geodata:	

Map Key	Number of Records	Direction/ Distance (m)	Elev/Diff (m)	Site	DB
22	7 of 18	NW/106.2	68.5 / -11.49	***OLRT Constructors*** ***529 Albert Street*** ***Ottawa ON***	SPL

Ref No:	0258-A2KRGQ	***Municipality No:***	
Year:		***Nature of Damage:***	
Incident Dt:	9/21/2015	***Discharger Report:***	
Dt MOE Arvl on Scn:		***Material Group:***	
MOE Reported Dt:	9/21/2015	***Impact to Health:***	
Dt Document Closed:		***Agency Involved:***	
Site No:	NA		
MOE Response:	No		
Site County/District:			
Site Geo Ref Meth:			
Site District Office:			
Nearest Watercourse:			
Site Name:	West Portal<UNOFFICIAL>		
Site Address:	529 Albert Street		
Site Region:			
Site Municipality:	Ottawa		
Site Lot:			
Site Conc:			
Site Geo Ref Accu:			
Site Map Datum:			
Northing:			
Easting:			
Incident Cause:			
Incident Preceding Spill:			
Environment Impact:			
Health Env Consequence:			
Nature of Impact:			
Contaminant Qty:	2 L		

Map Key	Number of Records	Direction/ Distance (m)	Elev/Diff (m)	Site	DB

System Facility Address:	
Client Name:	OLRT Constructors
Client Type:	
Source Type:	
Contaminant Code:	15
Contaminant Name:	HYDRAULIC OIL
Contaminant Limit 1:	
Contam Limit Freq 1:	
Contaminant UN No 1:	
Receiving Medium:	
Incident Reason:	Operator/Human Error
Incident Summary:	Oily water to ground. 2L Hydraulic oil, cleaned.
Activity Preceding Spill:	
Property 2nd Watershed:	
Property Tertiary Watershed:	
Sector Type:	Unknown / N/A
SAC Action Class:	Land Spills
Call Report Locatn Geodata:	

22	***8 of 18***	***NW/106.2***	***68.5 / -11.49***	***OLRT Constructors*** ***529 Albert Street (a.k.a. west portal)*** ***Ottawa ON***	***SPL***

Ref No:	2262-9YEL66	***Municipality No:***	
Year:		***Nature of Damage:***	
Incident Dt:	7/9/2015	***Discharger Report:***	
Dt MOE Arvl on Scn:		***Material Group:***	
MOE Reported Dt:	7/14/2015	***Impact to Health:***	
Dt Document Closed:	8/12/2015	***Agency Involved:***	

Site No:	NA
MOE Response:	No
Site County/District:	
Site Geo Ref Meth:	
Site District Office:	
Nearest Watercourse:	
Site Name:	Construction site<UNOFFICIAL>
Site Address:	529 Albert Street (a.k.a. west portal)
Site Region:	
Site Municipality:	Ottawa
Site Lot:	
Site Conc:	
Site Geo Ref Accu:	
Site Map Datum:	
Northing:	
Easting:	
Incident Cause:	
Incident Preceding Spill:	
Environment Impact:	
Health Env Consequence:	
Nature of Impact:	
Contaminant Qty:	10 L
System Facility Address:	
Client Name:	OLRT Constructors
Client Type:	
Source Type:	
Contaminant Code:	24
Contaminant Name:	GLYCOL/WATER SOLUTION
Contaminant Limit 1:	
Contam Limit Freq 1:	
Contaminant UN No 1:	
Receiving Medium:	
Incident Reason:	Equipment Failure
Incident Summary:	OLRT:~10L of Glycol to a paved surface -cleaned-
Activity Preceding Spill:	

Property 2nd Watershed:
Property Tertiary Watershed:
Sector Type: Miscellaneous Communal
SAC Action Class: Land Spills
Call Report Locatn Geodata:

---

22 | ***9 of 18*** | ***NW/106.2*** | ***68.5 / -11.49*** | ***OLRT Constructors***
529 Albert St.; Wellington Street and Commissioner Street
Ottawa; Ottawa ON NA | ***SPL***

Ref No: 3780-9ZRMA8
Year:
Incident Dt: 8/20/2015
Dt MOE Arvl on Scn:
MOE Reported Dt: 8/26/2015
Dt Document Closed:
Site No: NA; 5334-99PHK4
MOE Response: No
Site County/District:
Site Geo Ref Meth: 1-10 metres eg. Good Quality GPS
Site District Office:
Nearest Watercourse:
Site Name: OLRT West Portal<UNOFFICIAL>; OLRT Western Tunnel & Portal
Site Address: 529 Albert St.; Wellington Street and Commissioner Street
Site Region:
Site Municipality: Ottawa; Ottawa
Site Lot:
Site Conc:
Site Geo Ref Accu: Map
Site Map Datum: NAD83
Northing: 5029457; 5029463
Easting: 444566; 444450
Incident Cause:
Incident Preceding Spill:
Environment Impact:
Health Env Consequence:
Nature of Impact:
Contaminant Qty: 0 other - see incident description
System Facility Address:
Client Name: OLRT Constructors
Client Type:
Source Type:
Contaminant Code: 43
Contaminant Name: SEDIMENT(SUSPENDED SOLIDS/ SAND/ SILT)
Contaminant Limit 1:
Contam Limit Freq 1:
Contaminant UN No 1:
Receiving Medium:
Incident Reason: Weather Conditions
Incident Summary: OLRT: sediment water to cb, clnd
Activity Preceding Spill:
Property 2nd Watershed:
Property Tertiary Watershed:
Sector Type: Miscellaneous Industrial
SAC Action Class: Land Spills
Call Report Locatn Geodata:

---

22 | ***10 of 18*** | ***NW/106.2*** | ***68.5 / -11.49*** | ***OLRT Constructors***
529 Albert Street,
Ottawa ON | ***SPL***

Map Key	Number of Records	Direction/ Distance (m)	Elev/Diff (m)	Site	DB

Ref No:	0016-A8ALDT	**Municipality No:**	
Year:		**Nature of Damage:**	
Incident Dt:	2016/03/20	**Discharger Report:**	
Dt MOE Arvl on Scn:		**Material Group:**	
MOE Reported Dt:	2016/03/22	**Impact to Health:**	
Dt Document Closed:		**Agency Involved:**	
Site No:	NA		
MOE Response:	No		
Site County/District:			
Site Geo Ref Meth:	10 -100 metres eg. Topographic Map		
Site District Office:			
Nearest Watercourse:			
Site Name:	Tunnel Entrance Lot<UNOFFICIAL>		
Site Address:	529 Albert Street,		
Site Region:			
Site Municipality:	Ottawa		
Site Lot:			
Site Conc:			
Site Geo Ref Accu:			
Site Map Datum:			
Northing:	4869034		
Easting:	312109		
Incident Cause:			
Incident Preceding Spill:	Leak/Break		
Environment Impact:			
Health Env Consequence:			
Nature of Impact:			
Contaminant Qty:	0 other - see incident description		
System Facility Address:			
Client Name:	OLRT Constructors		
Client Type:			
Source Type:			
Contaminant Code:	43		
Contaminant Name:	SEDIMENT(SUSPENDED SOLIDS/ SAND/ SILT)		
Contaminant Limit 1:			
Contam Limit Freq 1:			
Contaminant UN No 1:			
Receiving Medium:	Land; Surface Water		
Incident Reason:	Equipment Failure		
Incident Summary:	OLRT: sediment laden water to CB's; cleaned		
Activity Preceding Spill:			
Property 2nd Watershed:			
Property Tertiary Watershed:			
Sector Type:	Unknown / N/A		
SAC Action Class:	Land Spills		
Call Report Locatn Geodata:			

22	**11 of 18**	**NW/106.2**	**68.5 / -11.49**	**529 Albert ST Ottawa ON**	**SPL**

Ref No:	1277-A99GXZ	**Municipality No:**	
Year:		**Nature of Damage:**	
Incident Dt:	2016/04/22	**Discharger Report:**	
Dt MOE Arvl on Scn:		**Material Group:**	
MOE Reported Dt:	2016/04/22	**Impact to Health:**	
Dt Document Closed:		**Agency Involved:**	
Site No:	NA		
MOE Response:	No		
Site County/District:			
Site Geo Ref Meth:			
Site District Office:			
Nearest Watercourse:			
Site Name:	west portal location<UNOFFICIAL>		
Site Address:	529 Albert ST		

Site Region:	
Site Municipality:	Ottawa
Site Lot:	
Site Conc:	
Site Geo Ref Accu:	
Site Map Datum:	
Northing:	
Easting:	
Incident Cause:	
Incident Preceding Spill:	Leak/Break
Environment Impact:	
Health Env Consequence:	
Nature of Impact:	
Contaminant Qty:	100 L
System Facility Address:	
Client Name:	
Client Type:	
Source Type:	
Contaminant Code:	15
Contaminant Name:	OIL (PETROLEUM BASED, NOT SPECIFIED)
Contaminant Limit 1:	
Contam Limit Freq 1:	
Contaminant UN No 1:	
Receiving Medium:	Land
Incident Reason:	Operator/Human Error
Incident Summary:	OLRT - 100 L used oil to soil
Activity Preceding Spill:	
Property 2nd Watershed:	
Property Tertiary Watershed:	
Sector Type:	Miscellaneous Industrial
SAC Action Class:	Primary Assessment of Spills
Call Report Locatn Geodata:	

22	12 of 18	NW/106.2	68.5 / -11.49	**Rideau Transit Group** **529 Albert Street** **Ottawa ON K1A 1M5**	GEN

Generator No:	ON6038738
SIC Code:	237990
SIC Description:	OTHER HEAVY AND CIVIL ENGINEERING CONSTRUCTION
Approval Years:	2016
PO Box No:	
Country:	Canada
Status:	
Co Admin:	Cory VanHoof
Choice of Contact:	CO_ADMIN
Phone No Admin:	613-314-0469 Ext.
Contaminated Facility:	No
MHSW Facility:	No

Detail(s)

Waste Class:	252
Waste Class Name:	WASTE OILS & LUBRICANTS
Waste Class:	146
Waste Class Name:	OTHER SPECIFIED INORGANICS
Waste Class:	212
Waste Class Name:	ALIPHATIC SOLVENTS
Waste Class:	221
Waste Class Name:	LIGHT FUELS

Waste Class: 331
Waste Class Name: WASTE COMPRESSED GASES

---

22 **13 of 18** **NW/106.2** **68.5 / -11.49** **Rideau Transit Group** **GEN**
529 Albert Street
Ottawa ON K1A 1M5

Generator No: ON6038738
SIC Code: 237990
SIC Description: OTHER HEAVY AND CIVIL ENGINEERING CONSTRUCTION
Approval Years: 2015
PO Box No:
Country: Canada
Status:
Co Admin: Cory VanHoof
Choice of Contact: CO_ADMIN
Phone No Admin: 613-314-0469 Ext.
Contaminated Facility: No
MHSW Facility: No

Detail(s)

Waste Class: 146
Waste Class Name: OTHER SPECIFIED INORGANICS

Waste Class: 212
Waste Class Name: ALIPHATIC SOLVENTS

Waste Class: 221
Waste Class Name: LIGHT FUELS

Waste Class: 252
Waste Class Name: WASTE OILS & LUBRICANTS

Waste Class: 331
Waste Class Name: WASTE COMPRESSED GASES

---

22 **14 of 18** **NW/106.2** **68.5 / -11.49** **Rideau Transit Group** **GEN**
529 Albert Street
Ottawa ON K1A 1M5

Generator No: ON6038738
SIC Code: 237990
SIC Description: OTHER HEAVY AND CIVIL ENGINEERING CONSTRUCTION
Approval Years: 2014
PO Box No:
Country: Canada
Status:
Co Admin: Matthew Knapp
Choice of Contact: CO_ADMIN
Phone No Admin: 613.314.5190 Ext.
Contaminated Facility: No
MHSW Facility: No

Detail(s)

Waste Class: 331
Waste Class Name: WASTE COMPRESSED GASES

Waste Class: 221
Waste Class Name: LIGHT FUELS

Map Key	Number of Records	Direction/ Distance (m)	Elev/Diff (m)	Site	DB

Waste Class: 252
Waste Class Name: WASTE OILS & LUBRICANTS

Waste Class: 212
Waste Class Name: ALIPHATIC SOLVENTS

Waste Class: 146
Waste Class Name: OTHER SPECIFIED INORGANICS

---

22 | **15 of 18** | **NW/106.2** | **68.5 / -11.49** | **Rideau Transit Group**
529 Albert Street
Ottawa ON K1A 1M5 | **GEN**

Generator No: ON6038738
SIC Code:
SIC Description:
Approval Years: As of Dec 2018
PO Box No:
Country: Canada
Status: Registered
Co Admin:
Choice of Contact:
Phone No Admin:
Contaminated Facility:
MHSW Facility:

Detail(s)

Waste Class: 114 C
Waste Class Name: Other inorganic acid wastes

Waste Class: 122 C
Waste Class Name: Alkaline slutions - containing other metals and non-metals (not cyanide)

Waste Class: 146 L
Waste Class Name: Other specified inorganic sludges, slurries or solids

Waste Class: 212 L
Waste Class Name: Aliphatic solvents and residues

Waste Class: 221 I
Waste Class Name: Light fuels

Waste Class: 221 L
Waste Class Name: Light fuels

Waste Class: 252 L
Waste Class Name: Waste crankcase oils and lubricants

Waste Class: 263 L
Waste Class Name: Misc. waste organic chemicals

Waste Class: 331 I
Waste Class Name: Waste compressed gases including cylinders

---

22 | **16 of 18** | **NW/106.2** | **68.5 / -11.49** | **529 Albert**
Ottawa ON | **SPL**

Ref No: 6847-AMPPXV
Year:
Incident Dt: 5/25/2017
Dt MOE Arvl on Scn:
MOE Reported Dt: 5/25/2017
Municipality No:
Nature of Damage:
Discharger Report:
Material Group:
Impact to Health: 2 - Minor Environment

Map Key	Number of Records	Direction/ Distance (m)	Elev/Diff (m)	Site	DB

Dt Document Closed:		**Agency Involved:**	
Site No:			
MOE Response:			
Site County/District:			
Site Geo Ref Meth:			
Site District Office:	Ottawa		
Nearest Watercourse:			
Site Name:	Re-fuelling Station<UNOFFICIAL>		
Site Address:	529 Albert		
Site Region:	Eastern		
Site Municipality:	Ottawa		
Site Lot:			
Site Conc:			
Site Geo Ref Accu:			
Site Map Datum:			
Northing:			
Easting:			
Incident Cause:			
Incident Preceding Spill:	Operator/Human error		
Environment Impact:			
Health Env Consequence:			
Nature of Impact:			
Contaminant Qty:	5 L		
System Facility Address:			
Client Name:			
Client Type:			
Source Type:	Tank - Above Ground		
Contaminant Code:	13		
Contaminant Name:	DIESEL FUEL		
Contaminant Limit 1:			
Contam Limit Freq 1:			
Contaminant UN No 1:	1202		
Receiving Medium:	Land		
Incident Reason:	Operator/Human Error		
Incident Summary:	OLRT minor fuel spill at re-fuelling yard		
Activity Preceding Spill:			
Property 2nd Watershed:			
Property Tertiary Watershed:			
Sector Type:	Unknown / N/A		
SAC Action Class:			
Call Report Locatn Geodata:			

22	**17 of 18**	**NW/106.2**	**68.5 / -11.49**	**Rideau Transit Group** **529 Albert Street** **Ottawa ON K1A 1M5**	**GEN**

Generator No:	ON6038738
SIC Code:	
SIC Description:	
Approval Years:	As of Oct 2019
PO Box No:	
Country:	Canada
Status:	Registered
Co Admin:	
Choice of Contact:	
Phone No Admin:	
Contaminated Facility:	
MHSW Facility:	

Detail(s)

Waste Class:	263 L
Waste Class Name:	Misc. waste organic chemicals

Waste Class: 221 L
Waste Class Name: Light fuels

Waste Class: 114 C
Waste Class Name: Other inorganic acid wastes

Waste Class: 146 L
Waste Class Name: Other specified inorganic sludges, slurries or solids

Waste Class: 331 I
Waste Class Name: Waste compressed gases including cylinders

Waste Class: 221 I
Waste Class Name: Light fuels

Waste Class: 212 L
Waste Class Name: Aliphatic solvents and residues

Waste Class: 122 C
Waste Class Name: Alkaline slutions - containing other metals and non-metals (not cyanide)

Waste Class: 252 L
Waste Class Name: Waste crankcase oils and lubricants

---

22 | **18 of 18** | **NW/106.2** | **68.5 / -11.49** | **PIPELINE HIT 1 ¼"**
529 ALBERT ST,,OTTAWA,ON,K0A 1L0,CA
ON | **PINC**

Incident Id:
Incident No: 1277334
Incident Reported Dt: 11/7/2013
Type: FS-Pipeline Incident
Status Code:
Tank Status: Not Investigated
Task No:
Spills Action Centre:
Fuel Type:
Fuel Occurrence Tp:
Date of Occurrence:
Occurrence Start Dt:
Depth:
Customer Acct Name: PIPELINE HIT 1 ¼"
Incident Address: 529 ALBERT ST,,OTTAWA,ON,K0A 1L0,CA
Operation Type:
Pipeline Type:
Regulator Type:
Summary:
Reported By:
Affiliation:
Occurrence Desc:
Damage Reason:
Notes:

Pipe Material:
Fuel Category:
Health Impact:
Environment Impact:
Property Damage:
Service Interrupt:
Enforce Policy:
Public Relation:
Pipeline System:
PSIG:
Attribute Category:
Regulator Location:
Method Details:

---

23 | **1 of 1** | **ENE/107.0** | **79.9 / -0.14** | **551 LAURIER AVE**
OTTAWA ON | **WWIS**

Well ID: 7302324
Construction Date:
Use 1st: Test Hole
Use 2nd: Monitoring
Final Well Status: Abandoned-Other
Water Type:

Flowing (Y/N):
Flow Rate:
Data Entry Status:
Data Src:
Date Received: 12/22/2017
Selected Flag: TRUE

Casing Material:		**Abandonment Rec:**	
Audit No:	Z212347	**Contractor:**	7241
Tag:	A189964	**Form Version:**	7
Constructn Method:		**Owner:**	
Elevation (m):		**County:**	OTTAWA-CARLETON
Elevatn Reliabilty:		**Lot:**	
Depth to Bedrock:		**Concession:**	
Well Depth:		**Concession Name:**	
Overburden/Bedrock:		**Easting NAD83:**	
Pump Rate:		**Northing NAD83:**	
Static Water Level:		**Zone:**	
Clear/Cloudy:		**UTM Reliability:**	

Municipality: OTTAWA CITY
Site Info:

PDF URL (Map): https://d2khazk8e83rdv.cloudfront.net/moe_mapping/downloads/2Water/Wells_pdfs/730\7302324.pdf

Additional Detail(s) (Map)

Well Completed Date: 11/28/2017
Year Completed: 2017
Depth (m):
Latitude: 45.4154802872497
Longitude: -75.7073423790142
X: -75.70734221697056
Y: 45.41548028028611
Path: 730\7302324.pdf

Bore Hole Information

Bore Hole ID:	1006929050	**Elevation:**	
DP2BR:		**Elevrc:**	
Spatial Status:		**Zone:**	18
Code OB:		**East83:**	444655.00
Code OB Desc:		**North83:**	5029350.00
Open Hole:		**Org CS:**	UTM83
Cluster Kind:		**UTMRC:**	4
Date Completed:	11/28/2017	**UTMRC Desc:**	margin of error : 30 m - 100 m
Remarks:		**Location Method:**	wwr

Location Method Desc: on Water Well Record
Elevrc Desc:
Location Source Date:
Improvement Location Source:
Improvement Location Method:
Source Revision Comment:
Supplier Comment:

Overburden and Bedrock Materials Interval

Formation ID: 1007107925
Layer:
Color:
General Color:
Material 1:
Material 1 Desc:
Material 2:
Material 2 Desc:
Material 3:
Material 3 Desc:
Formation Top Depth:
Formation End Depth:
Formation End Depth UOM: ft

Annular Space/Abandonment Sealing Record

Plug ID: 1007107935
Layer: 3
Plug From:
Plug To:
Plug Depth UOM: ft

Annular Space/Abandonment Sealing Record

Plug ID: 1007107934
Layer: 2
Plug From: 1.0
Plug To: 50.0
Plug Depth UOM: ft

Annular Space/Abandonment Sealing Record

Plug ID: 1007107933
Layer: 1
Plug From: 0.0
Plug To: 1.0
Plug Depth UOM: ft

Method of Construction & Well Use

Method Construction ID: 1007107932
Method Construction Code: B
Method Construction: Other Method
Other Method Construction: HAND PULL

Pipe Information

Pipe ID: 1007107924
Casing No: 0
Comment:
Alt Name:

Construction Record - Casing

Casing ID: 1007107928
Layer: 1
Material: 5
Open Hole or Material: PLASTIC
Depth From: 0.0
Depth To: 2.0
Casing Diameter: 1.6100000143051147
Casing Diameter UOM: inch
Casing Depth UOM: ft

Construction Record - Screen

Screen ID: 1007107929
Layer: 1
Slot:

Screen Top Depth:
Screen End Depth:
Screen Material:
Screen Depth UOM: ft
Screen Diameter UOM: inch
Screen Diameter: 1.899999976158142

Water Details

Water ID: 1007107927
Layer:
Kind Code:
Kind:
Water Found Depth:
Water Found Depth UOM: ft

Hole Diameter

Hole ID: 1007107926
Diameter:
Depth From:
Depth To:
Hole Depth UOM: ft
Hole Diameter UOM: inch

---

24 | **1 of 1** | **ENE/113.2** | **79.9 / -0.14** | **551 and 575 Laurier Avenue West Ottawa ON** | **EHS**

Order No: 20170111081
Status: C
Report Type: Custom Report
Report Date: 08-FEB-17
Date Received: 11-JAN-17
Previous Site Name:
Lot/Building Size:
Additional Info Ordered: City Directory

Nearest Intersection:
Municipality: Ottawa
Client Prov/State: ON
Search Radius (km): .25
X: -75.707235
Y: 45.41547

---

25 | **1 of 1** | **ENE/118.6** | **79.6 / -0.45** | **555 LAURIER ST. WEST OTTAWA ON** | **WWIS**

Well ID: 7292920
Construction Date:
Use 1st: Test Hole
Use 2nd: Monitoring
Final Well Status: Monitoring and Test Hole
Water Type:
Casing Material:
Audit No: Z206419
Tag: A182730
Constructn Method:
Elevation (m):
Elevatn Reliabilty:
Depth to Bedrock:
Well Depth:
Overburden/Bedrock:
Pump Rate:
Static Water Level:
Clear/Cloudy:
Municipality: OTTAWA CITY
Site Info:

Flowing (Y/N):
Flow Rate:
Data Entry Status:
Data Src:
Date Received: 08/18/2017
Selected Flag: TRUE
Abandonment Rec:
Contractor: 7241
Form Version: 7
Owner:
County: OTTAWA-CARLETON
Lot:
Concession:
Concession Name:
Easting NAD83:
Northing NAD83:
Zone:
UTM Reliability:

PDF URL (Map): https://d2khazk8e83rdv.cloudfront.net/moe_mapping/downloads/2Water/Wells_pdfs/729\7292920.pdf

Additional Detail(s) (Map)

Well Completed Date:	07/11/2017
Year Completed:	2017
Depth (m):	3.715512
Latitude:	45.4155708470393
Longitude:	-75.707254045244
X:	-75.70725388295534
Y:	45.4155708399499
Path:	729\7292920.pdf

Bore Hole Information

Bore Hole ID:	1006710943	***Elevation:***	
DP2BR:		***Elevrc:***	
Spatial Status:		***Zone:***	18
Code OB:		***East83:***	444662.00
Code OB Desc:		***North83:***	5029360.00
Open Hole:		***Org CS:***	UTM83
Cluster Kind:		***UTMRC:***	4
Date Completed:	07/11/2017	***UTMRC Desc:***	margin of error : 30 m - 100 m
Remarks:		***Location Method:***	wwr
Location Method Desc:	on Water Well Record		
Elevrc Desc:			
Location Source Date:			
Improvement Location Source:			
Improvement Location Method:			
Source Revision Comment:			
Supplier Comment:			

Overburden and Bedrock Materials Interval

Formation ID:	1006842545
Layer:	1
Color:	6
General Color:	BROWN
Material 1:	02
Material 1 Desc:	TOPSOIL
Material 2:	
Material 2 Desc:	
Material 3:	85
Material 3 Desc:	SOFT
Formation Top Depth:	0.0
Formation End Depth:	0.9100000262260437
Formation End Depth UOM:	ft

Overburden and Bedrock Materials Interval

Formation ID:	1006842546
Layer:	2
Color:	2
General Color:	GREY
Material 1:	15
Material 1 Desc:	LIMESTONE
Material 2:	
Material 2 Desc:	
Material 3:	74
Material 3 Desc:	LAYERED
Formation Top Depth:	0.9100000262260437

Formation End Depth: 12.1899995803833
Formation End Depth UOM: ft

Annular Space/Abandonment Sealing Record

Plug ID: 1006842556
Layer: 2
Plug From: 0.3100000023841858
Plug To: 8.84000015258789
Plug Depth UOM: ft

Annular Space/Abandonment Sealing Record

Plug ID: 1006842555
Layer: 1
Plug From: 0.0
Plug To: 0.3100000023841858
Plug Depth UOM: ft

Annular Space/Abandonment Sealing Record

Plug ID: 1006842557
Layer: 3
Plug From: 8.84000015258789
Plug To: 12.1899995803833
Plug Depth UOM: ft

Method of Construction & Well Use

Method Construction ID: 1006842554
Method Construction Code: 5
Method Construction: Air Percussion
Other Method Construction:

Pipe Information

Pipe ID: 1006842544
Casing No: 0
Comment:
Alt Name:

Construction Record - Casing

Casing ID: 1006842550
Layer: 1
Material: 5
Open Hole or Material: PLASTIC
Depth From: 0.0
Depth To: 9.140000343322754
Casing Diameter: 4.03000020980835
Casing Diameter UOM: inch
Casing Depth UOM: ft

Construction Record - Screen

Screen ID: 1006842551

Layer:	1
Slot:	10
Screen Top Depth:	9.399999618530273
Screen End Depth:	12.1899995803833
Screen Material:	5
Screen Depth UOM:	ft
Screen Diameter UOM:	inch
Screen Diameter:	4.820000171661377

Water Details

Water ID:	1006842549
Layer:	
Kind Code:	
Kind:	
Water Found Depth:	
Water Found Depth UOM:	ft

Hole Diameter

Hole ID:	1006842547
Diameter:	11.430000305175781
Depth From:	0.0
Depth To:	1.2200000286102295
Hole Depth UOM:	ft
Hole Diameter UOM:	inch

Hole Diameter

Hole ID:	1006842548
Diameter:	7.619999885559082
Depth From:	1.2200000286102295
Depth To:	12.1899995803833
Hole Depth UOM:	ft
Hole Diameter UOM:	inch

---

26 | ***1 of 2*** | ***NNW/119.7*** | ***69.9 / -10.14*** | ***CONTRACTOR AT THE CORNER OF ALBERT ST. & COMMISSIONERS (N.O.S.) OTTAWA CITY ON*** | ***SPL***

Ref No:	116126	**Municipality No:**	20101
Year:		**Nature of Damage:**	
Incident Dt:	7/22/1995	**Discharger Report:**	
Dt MOE Arvl on Scn:		**Material Group:**	
MOE Reported Dt:	7/22/1995	**Impact to Health:**	
Dt Document Closed:		**Agency Involved:**	FIRE, POLICE, WORKS
Site No:			
MOE Response:			
Site County/District:			
Site Geo Ref Meth:			
Site District Office:			
Nearest Watercourse:			
Site Name:			
Site Address:			
Site Region:			
Site Municipality:	OTTAWA CITY		
Site Lot:			
Site Conc:			
Site Geo Ref Accu:			
Site Map Datum:			
Northing:			

Easting:	
Incident Cause:	OTHER CONTAINER LEAK
Incident Preceding Spill:	
Environment Impact:	NOT ANTICIPATED
Health Env Consequence:	
Nature of Impact:	
Contaminant Qty:	
System Facility Address:	
Client Name:	
Client Type:	
Source Type:	
Contaminant Code:	
Contaminant Name:	
Contaminant Limit 1:	
Contam Limit Freq 1:	
Contaminant UN No 1:	
Receiving Medium:	LAND
Incident Reason:	ERROR
Incident Summary:	ABLE ASPHALT - ASPHALT SEALER TO ROAD FROM TRAILER.
Activity Preceding Spill:	
Property 2nd Watershed:	
Property Tertiary Watershed:	
Sector Type:	
SAC Action Class:	
Call Report Locatn Geodata:	

26 | **2 of 2** | **NNW/119.7** | **69.9 / -10.14** | **OTTAWA CITY**
ALBERT ST./COMMISSIONER ST.
OTTAWA CITY ON | **CA**

Certificate #:	3-0527-99-
Application Year:	99
Issue Date:	5/27/1999
Approval Type:	Municipal sewage
Status:	Approved
Application Type:	
Client Name:	
Client Address:	
Client City:	
Client Postal Code:	
Project Description:	
Contaminants:	
Emission Control:	

27 | **1 of 1** | **NNE/120.3** | **78.3 / -1.72** | **OTTAWA ON** | **SPL**

Ref No:	1-26QXH1	**Municipality No:**	
Year:		**Nature of Damage:**	
Incident Dt:	9/26/2022 12:04:00 PM	**Discharger Report:**	
Dt MOE Arvl on Scn:		**Material Group:**	
MOE Reported Dt:	9/26/2022 2:57:29 PM	**Impact to Health:**	1 Minor Health Impact
Dt Document Closed:		**Agency Involved:**	
Site No:			
MOE Response:	Desktop Response		
Site County/District:			
Site Geo Ref Meth:			
Site District Office:	Ottawa District Office		
Nearest Watercourse:			
Site Name:			
Site Address:			
Site Region:			

Map Key	Number of Records	Direction/ Distance (m)	Elev/Diff (m)	Site	DB

Site Municipality:	OTTAWA
Site Lot:	
Site Conc:	
Site Geo Ref Accu:	
Site Map Datum:	
Northing:	
Easting:	
Incident Cause:	
Incident Preceding Spill:	Line Strike
Environment Impact:	2 Minor Impact &/or Mortality
Health Env Consequence:	
Nature of Impact:	
Contaminant Qty:	1 other - see notes
System Facility Address:	
Client Name:	ENBRIDGE CONSUMERS GAS
Client Type:	Private Business
Source Type:	
Contaminant Code:	
Contaminant Name:	NATURAL GAS
Contaminant Limit 1:	
Contam Limit Freq 1:	
Contaminant UN No 1:	
Receiving Medium:	Air
Incident Reason:	
Incident Summary:	Enbridge: 2" plastic IP main damaged, made SAFE - 481 Slater St., Ottawa
Activity Preceding Spill:	
Property 2nd Watershed:	02L | Lower Ottawa River
Property Tertiary Watershed:	02LB | South Nation River - Lower Ottawa River
Sector Type:	NATURAL GAS DISTRIBUTION
SAC Action Class:	
Call Report Locatn Geodata:	{"integration_ids":["PR00003885002"],"wkts":["POINT (-75.7080246000 45.4159488000)"],"creation_date":"2022-09-26"}

28	1 of 1	SSE/122.3	82.9 / 2.86	**192 BRONSON PROPERTY INC.** **31 CAMBRIDGE STREET NORTH ON** **Ottawa ON**	RSC

RSC No:	225846	**X:**	-75.70769241435698
RA No:		**Y:**	45.41383088408768
Status:	FILED	**Latitude:**	45.41383088
Filing Date:		**Longitude:**	-75.70769241
Date Ack:		**UTM Coordinates:**	
Date Returned:		**Latitude Longitude:**	
Approval Date:	July 31, 2019	**Accuracy Estimate:**	
Cert Date:		**Measurement Method:**	
Cert Prop Use No:		**Mailing Address:**	
Curr Property Use:		**Telephone:**	
Intended Prop Use:		**Fax:**	
Restoration Type:		**Email:**	
Soil Type:		**Postal Code:**	K1R 7A4
Criteria:		**Ministry District:**	
Stratified (Y/N):		**MOE District:**	Ottawa
Audit (Y/N):		**SWP Area Name:**	Rideau Valley
Entire Leg Prop. (Y/N):		**Qual Person Name:**	KARYN MUNCH
CPU Issu Sect 1686:		**Consultant:**	
Business Name:	192 BRONSON PROPERTY INC.		
Address:	31 CAMBRIDGE STREET NORTH ON		
Legal Desc:			
Site Pin:	04111-0154 (LT), 04111-0155 (LT), 04111-0157 (LT)		
Asmt Roll No:			
Project Type:	POST2011		
Approval Type:	RSC based on Phase One and Two ESAs		
Applicable Standards:			

Map Key	Number of Records	Direction/ Distance (m)	Elev/Diff (m)	Site	DB

Pdf Link: https://www.accessenvironment.ene.gov.on.ca/AEWeb/ae/ViewDocument.action?documentRefID=225846

---

29 | **1 of 1** | **SSE/123.9** | **82.6 / 2.55** | **192 BRONSON PROPERTY INC.**
33 CAMBRIDGE STREET NORTH ON
Ottawa ON | **RSC**

RSC No:	225846	**X:**	-75.70769241435698
RA No:		**Y:**	45.41383088408768
Status:	FILED	**Latitude:**	45.41383088
Filing Date:		**Longitude:**	-75.70769241
Date Ack:		**UTM Coordinates:**	
Date Returned:		**Latitude Longitude:**	
Approval Date:	July 31, 2019	**Accuracy Estimate:**	
Cert Date:		**Measurement Method:**	
Cert Prop Use No:		**Mailing Address:**	
Curr Property Use:		**Telephone:**	
Intended Prop Use:		**Fax:**	
Restoration Type:		**Email:**	
Soil Type:		**Postal Code:**	K1R 7A4
Criteria:		**Ministry District:**	
Stratified (Y/N):		**MOE District:**	Ottawa
Audit (Y/N):		**SWP Area Name:**	Rideau Valley
Entire Leg Prop. (Y/N):		**Qual Person Name:**	KARYN MUNCH
CPU Issu Sect 1686:		**Consultant:**	

Business Name: 192 BRONSON PROPERTY INC.
Address: 33 CAMBRIDGE STREET NORTH ON
Legal Desc:
Site Pin: 04111-0154 (LT), 04111-0155 (LT), 04111-0157 (LT)
Asmt Roll No:
Project Type: POST2011
Approval Type: RSC based on Phase One and Two ESAs
Applicable Standards:
Pdf Link: https://www.accessenvironment.ene.gov.on.ca/AEWeb/ae/ViewDocument.action?documentRefID=225846

---

30 | **1 of 2** | **W/124.3** | **67.4 / -12.66** | **City of Ottawa Corporate Real Estate Office**
555 Albert Street
Ottawa ON K1P 5E7 | **GEN**

Generator No: ON9488934
SIC Code:
SIC Description:
Approval Years: As of Nov 2021
PO Box No:
Country: Canada
Status: Registered
Co Admin:
Choice of Contact:
Phone No Admin:
Contaminated Facility:
MHSW Facility:

Detail(s)

Waste Class: 221 L
Waste Class Name: Light fuels

Waste Class: 251 L
Waste Class Name: Waste oils/sludges (petroleum based)

Waste Class: 222 L
Waste Class Name: Heavy fuels

Map Key	Number of Records	Direction/ Distance (m)	Elev/Diff (m)	Site	DB
30	2 of 2	W/124.3	67.4 / -12.66	City of Ottawa Corporate Real Estate Office 555 Albert Street Ottawa ON K1P 5E7	GEN

Generator No: ON9488934
SIC Code:
SIC Description:
Approval Years: As of Oct 2022
PO Box No:
Country: Canada
Status: Registered
Co Admin:
Choice of Contact:
Phone No Admin:
Contaminated Facility:
MHSW Facility:

Detail(s)

Waste Class: 221 L
Waste Class Name: LIGHT FUELS

Waste Class: 222 L
Waste Class Name: HEAVY FUELS

Waste Class: 251 L
Waste Class Name: OIL SKIMMINGS & SLUDGES

Map Key	Number of Records	Direction/ Distance (m)	Elev/Diff (m)	Site	DB
31	1 of 3	SE/126.6	81.8 / 1.83	192 Bronson Property Inc. 192 Bronson Avenue Ottawa, ON K1R 6G8 Canada ON	EBR

EBR Registry No: 013-3783
Ministry Ref No: 7882-B3FHRW
Notice Type: Instrument
Notice Stage: Decision
Notice Date:
Proposal Date: September 18, 2018
Year: 2018
Decision Posted: May 8, 2019
Exception Posted:
Section: Part II.1 (20.3 or 20.5)
Act 1: Environmental Protection Act, R.S.O. 1990
Act 2: Environmental Protection Act
Site Location Map: 45.416929,-75.709243
Instrument Type: Environmental Compliance Approval (sewage)
Off Instrument Name: Environmental Compliance Approval (sewage) (OWRA s.53)
Posted By: Ministry of the Environment, Conservation and Parks
Company Name:
Site Address: 192 Bronson Avenue Ottawa, ON K1R 6G8 Canada
Location Other:
Proponent Name: 192 Bronson Property Inc.
Proponent Address: 56 Temperance Street Toronto, ON M5H 3V5 Canada
Comment Period: September 18, 2018 - November 2, 2018 (45 days) Closed
URL: https://ero.ontario.ca/notice/013-3783

Site Location Details:

Map Key	Number of Records	Direction/ Distance (m)	Elev/Diff (m)	Site	DB
31	2 of 3	SE/126.6	81.8 / 1.83	192 Bronson Property Inc. 192 Bronson Ave Ottawa ON M5H 3V5	ECA

Approval No: 9035-BBHNBD
Approval Date: 2019-05-02
Status: Approved
MOE District:
City:
Longitude:

Map Key	Number of Records	Direction/ Distance (m)	Elev/Diff (m)	Site	DB

Record Type: ECA
Link Source: IDS
SWP Area Name:
Approval Type: ECA-MUNICIPAL AND PRIVATE SEWAGE WORKS
Project Type: MUNICIPAL AND PRIVATE SEWAGE WORKS
Business Name: 192 Bronson Property Inc.
Address: 192 Bronson Ave
Full Address:
Full PDF Link: https://www.accessenvironment.ene.gov.on.ca/instruments/7882-B3FHRW-14.pdf
PDF Site Location:
Latitude:
Geometry X:
Geometry Y:

---

31 | **3 of 3** | **SE/126.6** | **81.8 / 1.83** | **192 BRONSON PROPERTY INC.**
192 BRONSON ON
Ottawa ON | **RSC**

RSC No: 225846
RA No:
Status: FILED
Filing Date:
Date Ack:
Date Returned:
Approval Date: July 31, 2019
Cert Date:
Cert Prop Use No:
Curr Property Use:
Intended Prop Use:
Restoration Type:
Soil Type:
Criteria:
Stratified (Y/N):
Audit (Y/N):
Entire Leg Prop. (Y/N):
CPU Issu Sect 1686:
Business Name: 192 BRONSON PROPERTY INC.
Address: 192 BRONSON ON
Legal Desc:
Site Pin: 04111-0154 (LT), 04111-0155 (LT), 04111-0157 (LT)
Asmt Roll No:
Project Type: POST2011
Approval Type: RSC based on Phase One and Two ESAs
Applicable Standards:
Pdf Link: https://www.accessenvironment.ene.gov.on.ca/AEWeb/ae/ViewDocument.action?documentRefID=225846

X: -75.70769241435698
Y: 45.41383088408768
Latitude: 45.41383088
Longitude: -75.70769241
UTM Coordinates:
Latitude Longitude:
Accuracy Estimate:
Measurement Method:
Mailing Address:
Telephone:
Fax:
Email:
Postal Code: K1R 6H4
Ministry District:
MOE District: Ottawa
SWP Area Name: Rideau Valley
Qual Person Name: KARYN MUNCH
Consultant:

---

32 | **1 of 1** | **SE/129.5** | **81.8 / 1.83** | **192 & 196 Bronson Avenue And 31 & 33 Cambridge Street North**
Ottawa ON | **EHS**

Order No: 20120610006
Status: C
Report Type: Custom Report
Report Date: 15-JUN-12
Date Received: 10-JUN-12
Previous Site Name:
Lot/Building Size:
Additional Info Ordered:
Nearest Intersection:
Municipality:
Client Prov/State: ON
Search Radius (km): .25
X: -75.707695
Y: 45.413866

---

33 | **1 of 1** | **NW/132.6** | **67.2 / -12.84** | **557 WELLINGTON ST**
OTTAWA ON | **WWIS**

Well ID: 7238460
Flowing (Y/N):

Construction Date:		**Flow Rate:**	
Use 1st:	Monitoring and Test Hole	**Data Entry Status:**	
Use 2nd:	0	**Data Src:**	
Final Well Status:	0	**Date Received:**	03/23/2015
Water Type:		**Selected Flag:**	TRUE
Casing Material:		**Abandonment Rec:**	
Audit No:	Z198132	**Contractor:**	7241
Tag:	A175631	**Form Version:**	7
Constructn Method:		**Owner:**	
Elevation (m):		**County:**	OTTAWA-CARLETON
Elevatn Reliabilty:		**Lot:**	
Depth to Bedrock:		**Concession:**	
Well Depth:		**Concession Name:**	
Overburden/Bedrock:		**Easting NAD83:**	
Pump Rate:		**Northing NAD83:**	
Static Water Level:		**Zone:**	
Clear/Cloudy:		**UTM Reliability:**	
Municipality:	NEPEAN TOWNSHIP		
Site Info:			

PDF URL (Map): https://d2khazk8e83rdv.cloudfront.net/moe_mapping/downloads/2Water/Wells_pdfs/723\7238460.pdf

Additional Detail(s) (Map)

Well Completed Date:	02/28/2015
Year Completed:	2015
Depth (m):	9.75
Latitude:	45.4157450362945
Longitude:	-75.7096462049283
X:	-75.70964604274842
Y:	45.415745029519876
Path:	723\7238460.pdf

Bore Hole Information

Bore Hole ID:	1005313990	**Elevation:**	
DP2BR:		**Elevrc:**	
Spatial Status:		**Zone:**	18
Code OB:		**East83:**	444475.00
Code OB Desc:		**North83:**	5029381.00
Open Hole:		**Org CS:**	UTM83
Cluster Kind:		**UTMRC:**	4
Date Completed:	02/28/2015	**UTMRC Desc:**	margin of error : 30 m - 100 m
Remarks:		**Location Method:**	wwr
Location Method Desc:	on Water Well Record		
Elevrc Desc:			
Location Source Date:			
Improvement Location Source:			
Improvement Location Method:			
Source Revision Comment:			
Supplier Comment:			

Overburden and Bedrock Materials Interval

Formation ID:	1005563144
Layer:	2
Color:	6
General Color:	BROWN
Material 1:	29
Material 1 Desc:	FINE GRAVEL
Material 2:	73
Material 2 Desc:	HARD

Material 3: 91
Material 3 Desc: WATER-BEARING
Formation Top Depth: 9.140000343322754
Formation End Depth: 9.75
Formation End Depth UOM: m

Overburden and Bedrock Materials Interval

Formation ID: 1005563143
Layer: 1
Color: 6
General Color: BROWN
Material 1: 28
Material 1 Desc: SAND
Material 2: 06
Material 2 Desc: SILT
Material 3: 73
Material 3 Desc: HARD
Formation Top Depth: 0.0
Formation End Depth: 9.140000343322754
Formation End Depth UOM: m

Annular Space/Abandonment Sealing Record

Plug ID: 1005563153
Layer: 2
Plug From: 0.3100000023841858
Plug To: 7.929999828338623
Plug Depth UOM: m

Annular Space/Abandonment Sealing Record

Plug ID: 1005563154
Layer: 3
Plug From: 7.929999828338623
Plug To: 9.75
Plug Depth UOM: m

Annular Space/Abandonment Sealing Record

Plug ID: 1005563152
Layer: 1
Plug From: 0.0
Plug To: 0.3100000023841858
Plug Depth UOM: m

Method of Construction & Well Use

Method Construction ID: 1005563151
Method Construction Code: 5
Method Construction: Air Percussion
Other Method Construction:

Pipe Information

Pipe ID: 1005563142

Casing No:	0
Comment:	
Alt Name:	

Construction Record - Casing

Casing ID:	1005563147
Layer:	1
Material:	5
Open Hole or Material:	PLASTIC
Depth From:	0.0
Depth To:	8.229999542236328
Casing Diameter:	5.199999809265137
Casing Diameter UOM:	cm
Casing Depth UOM:	m

Construction Record - Screen

Screen ID:	1005563148
Layer:	1
Slot:	10
Screen Top Depth:	8.229999542236328
Screen End Depth:	9.75
Screen Material:	5
Screen Depth UOM:	m
Screen Diameter UOM:	cm
Screen Diameter:	6.03000020980835

Water Details

Water ID:	1005563146
Layer:	
Kind Code:	
Kind:	
Water Found Depth:	
Water Found Depth UOM:	m

Hole Diameter

Hole ID:	1005563145
Diameter:	11.430000305175781
Depth From:	0.0
Depth To:	9.75
Hole Depth UOM:	m
Hole Diameter UOM:	cm

---

34 | ***1 of 1*** | ***W/133.5*** | ***67.4 / -12.66*** | ***557 WELLINGTON ST OTTAWA ON*** | ***WWIS***

Well ID:	7238458	**Flowing (Y/N):**	
Construction Date:		**Flow Rate:**	
Use 1st:	Monitoring and Test Hole	**Data Entry Status:**	
Use 2nd:	0	**Data Src:**	
Final Well Status:	Monitoring and Test Hole	**Date Received:**	03/23/2015
Water Type:		**Selected Flag:**	TRUE
Casing Material:		**Abandonment Rec:**	
Audit No:	Z201401	**Contractor:**	7241
Tag:	A175629	**Form Version:**	7
Constructn Method:		**Owner:**	
Elevation (m):		**County:**	OTTAWA-CARLETON
Elevatn Reliabilty:		**Lot:**	
Depth to Bedrock:		**Concession:**	

Well Depth:		***Concession Name:***	
Overburden/Bedrock:		***Easting NAD83:***	
Pump Rate:		***Northing NAD83:***	
Static Water Level:		***Zone:***	
Clear/Cloudy:		***UTM Reliability:***	
Municipality:	NEPEAN TOWNSHIP		
Site Info:			

PDF URL (Map): https://d2khazk8e83rdv.cloudfront.net/moe_mapping/downloads/2Water/Wells_pdfs/723\7238458.pdf

Additional Detail(s) (Map)

Well Completed Date:	03/01/2015
Year Completed:	2015
Depth (m):	7.01
Latitude:	45.4148688031255
Longitude:	-75.7101464485567
X:	-75.71014628748928
Y:	45.41486879627336
Path:	723\7238458.pdf

Bore Hole Information

Bore Hole ID:	1005313984	***Elevation:***	
DP2BR:		***Elevrc:***	
Spatial Status:		***Zone:***	18
Code OB:		***East83:***	444435.00
Code OB Desc:		***North83:***	5029284.00
Open Hole:		***Org CS:***	UTM83
Cluster Kind:		***UTMRC:***	4
Date Completed:	03/01/2015	***UTMRC Desc:***	margin of error : 30 m - 100 m
Remarks:		***Location Method:***	wwr
Location Method Desc:	on Water Well Record		
Elevrc Desc:			
Location Source Date:			
Improvement Location Source:			
Improvement Location Method:			
Source Revision Comment:			
Supplier Comment:			

Overburden and Bedrock Materials Interval

Formation ID:	1005563067
Layer:	2
Color:	2
General Color:	GREY
Material 1:	06
Material 1 Desc:	SILT
Material 2:	08
Material 2 Desc:	FINE SAND
Material 3:	73
Material 3 Desc:	HARD
Formation Top Depth:	5.789999961853027
Formation End Depth:	7.010000228881836
Formation End Depth UOM:	m

Overburden and Bedrock Materials Interval

Formation ID:	1005563066
Layer:	1

Color:	6
General Color:	BROWN
Material 1:	28
Material 1 Desc:	SAND
Material 2:	06
Material 2 Desc:	SILT
Material 3:	73
Material 3 Desc:	HARD
Formation Top Depth:	0.0
Formation End Depth:	5.789999961853027
Formation End Depth UOM:	m

Annular Space/Abandonment Sealing Record

Plug ID:	1005563075
Layer:	1
Plug From:	0.0
Plug To:	0.3100000023841858
Plug Depth UOM:	m

Annular Space/Abandonment Sealing Record

Plug ID:	1005563077
Layer:	3
Plug From:	3.6600000858306885
Plug To:	7.010000228881836
Plug Depth UOM:	m

Annular Space/Abandonment Sealing Record

Plug ID:	1005563076
Layer:	2
Plug From:	0.3100000023841858
Plug To:	3.6600000858306885
Plug Depth UOM:	m

Method of Construction & Well Use

Method Construction ID:	1005563074
Method Construction Code:	5
Method Construction:	Air Percussion
Other Method Construction:	

Pipe Information

Pipe ID:	1005563065
Casing No:	0
Comment:	
Alt Name:	

Construction Record - Casing

Casing ID:	1005563070
Layer:	1
Material:	5
Open Hole or Material:	PLASTIC
Depth From:	0.0

Depth To:	3.9600000381469727
Casing Diameter:	5.199999809265137
Casing Diameter UOM:	cm
Casing Depth UOM:	m

Construction Record - Screen

Screen ID:	1005563071
Layer:	1
Slot:	10
Screen Top Depth:	3.9600000381469727
Screen End Depth:	7.010000228881836
Screen Material:	5
Screen Depth UOM:	m
Screen Diameter UOM:	cm
Screen Diameter:	6.03000020980835

Water Details

Water ID:	1005563069
Layer:	
Kind Code:	
Kind:	
Water Found Depth:	
Water Found Depth UOM:	m

Hole Diameter

Hole ID:	1005563068
Diameter:	11.430000305175781
Depth From:	0.0
Depth To:	7.010000228881836
Hole Depth UOM:	m
Hole Diameter UOM:	cm

---

35 **1 of 1** **WNW/133.8** **65.8 / -14.22** **ON** **WWIS**

Well ID:	7372058	**Flowing (Y/N):**	
Construction Date:		**Flow Rate:**	
Use 1st:		**Data Entry Status:**	Yes
Use 2nd:		**Data Src:**	
Final Well Status:		**Date Received:**	11/02/2020
Water Type:		**Selected Flag:**	TRUE
Casing Material:		**Abandonment Rec:**	Yes
Audit No:	M08936	**Contractor:**	7659
Tag:		**Form Version:**	5
Constructn Method:		**Owner:**	
Elevation (m):		**County:**	OTTAWA-CARLETON
Elevatn Reliabilty:		**Lot:**	
Depth to Bedrock:		**Concession:**	
Well Depth:		**Concession Name:**	
Overburden/Bedrock:		**Easting NAD83:**	
Pump Rate:		**Northing NAD83:**	
Static Water Level:		**Zone:**	
Clear/Cloudy:		**UTM Reliability:**	
Municipality:	NEPEAN TOWNSHIP		
Site Info:			

Additional Detail(s) (Map)

Bore Hole ID:	1008499432	**Tag No:**	

Map Key	Number of Records	Direction/ Distance (m)	Elev/Diff (m)	Site	DB

Depth M:		**Contractor:**	7659
Year Completed:	2020	**Latitude:**	45.4156269964574
Well Completed Dt:	10/20/2020	**Longitude:**	-75.70981087475
Audit No:	M08936	**Y:**	45.41562698946306
Path:		**X:**	-75.70981071287858

Bore Hole Information

Bore Hole ID:	1008499432	**Elevation:**	
DP2BR:		**Elevrc:**	
Spatial Status:		**Zone:**	18
Code OB:		**East83:**	444462.00
Code OB Desc:		**North83:**	5029368.00
Open Hole:		**Org CS:**	UTM83
Cluster Kind:		**UTMRC:**	4
Date Completed:	10/20/2020	**UTMRC Desc:**	margin of error : 30 m - 100 m
Remarks:		**Location Method:**	wwr
Location Method Desc:	on Water Well Record		
Elevrc Desc:			
Location Source Date:			
Improvement Location Source:			
Improvement Location Method:			
Source Revision Comment:			
Supplier Comment:			

Map Key	Number of Records	Direction/ Distance (m)	Elev/Diff (m)	Site	DB
36	1 of 1	WNW/135.5	64.4 / -15.58	555 Albert Street Ottawa ON K1R 7X3	EHS

Order No:	20190322073	**Nearest Intersection:**	
Status:	C	**Municipality:**	
Report Type:	Custom Report	**Client Prov/State:**	ON
Report Date:	03-MAY-19	**Search Radius (km):**	.25
Date Received:	22-MAR-19	**X:**	-75.710003
Previous Site Name:		**Y:**	45.415433
Lot/Building Size:			
Additional Info Ordered:			

Map Key	Number of Records	Direction/ Distance (m)	Elev/Diff (m)	Site	DB
37	1 of 1	WNW/141.5	64.4 / -15.58	Site bounded by Wellington, Brickhill, Albert and Commissioner Ottawa ON	EHS

Order No:	20050929038	**Nearest Intersection:**	
Status:	C	**Municipality:**	
Report Type:	Custom Report	**Client Prov/State:**	ON
Report Date:	10/7/2005	**Search Radius (km):**	0.34
Date Received:	9/29/2005	**X:**	-75.710081
Previous Site Name:		**Y:**	45.415444
Lot/Building Size:			
Additional Info Ordered:			

Map Key	Number of Records	Direction/ Distance (m)	Elev/Diff (m)	Site	DB
38	1 of 1	ENE/142.2	79.9 / -0.14	551 LAURIER AVE OTTAWA ON	WWIS

Well ID:	7302323	**Flowing (Y/N):**	
Construction Date:		**Flow Rate:**	
Use 1st:	Test Hole	**Data Entry Status:**	
Use 2nd:	Monitoring	**Data Src:**	
Final Well Status:	Abandoned-Other	**Date Received:**	12/22/2017
Water Type:		**Selected Flag:**	TRUE
Casing Material:		**Abandonment Rec:**	
Audit No:	Z212348	**Contractor:**	7241

Tag:	A182729	**Form Version:**	7
Constructn Method:		**Owner:**	
Elevation (m):		**County:**	OTTAWA-CARLETON
Elevatn Reliabilty:		**Lot:**	
Depth to Bedrock:		**Concession:**	
Well Depth:		**Concession Name:**	
Overburden/Bedrock:		**Easting NAD83:**	
Pump Rate:		**Northing NAD83:**	
Static Water Level:		**Zone:**	
Clear/Cloudy:		**UTM Reliability:**	
Municipality:	OTTAWA CITY		
Site Info:			

Additional Detail(s) (Map)

Bore Hole ID:	1006929041	**Tag No:**	A182729
Depth M:		**Contractor:**	7241
Year Completed:	2017	**Latitude:**	45.4155014529846
Well Completed Dt:	11/28/2017	**Longitude:**	-75.7068314186902
Audit No:	Z212348	**Y:**	45.415501446368395
Path:		**X:**	-75.7068312572012

Bore Hole Information

Bore Hole ID:	1006929041	**Elevation:**	
DP2BR:		**Elevrc:**	
Spatial Status:		**Zone:**	18
Code OB:		**East83:**	444695.00
Code OB Desc:		**North83:**	5029352.00
Open Hole:		**Org CS:**	UTM83
Cluster Kind:		**UTMRC:**	4
Date Completed:	11/28/2017	**UTMRC Desc:**	margin of error : 30 m - 100 m
Remarks:		**Location Method:**	wwr
Location Method Desc:	on Water Well Record		
Elevrc Desc:			
Location Source Date:			
Improvement Location Source:			
Improvement Location Method:			
Source Revision Comment:			
Supplier Comment:			

Overburden and Bedrock Materials Interval

Formation ID:	1007107914
Layer:	
Color:	
General Color:	
Material 1:	
Material 1 Desc:	
Material 2:	
Material 2 Desc:	
Material 3:	
Material 3 Desc:	
Formation Top Depth:	
Formation End Depth:	
Formation End Depth UOM:	ft

Annular Space/Abandonment Sealing Record

Plug ID:	1007107923

Layer:	2
Plug From:	1.0
Plug To:	42.0
Plug Depth UOM:	ft

Annular Space/Abandonment Sealing Record

Plug ID:	1007107922
Layer:	1
Plug From:	0.0
Plug To:	1.0
Plug Depth UOM:	ft

Method of Construction & Well Use

Method Construction ID:	1007107921
Method Construction Code:	B
Method Construction:	Other Method
Other Method Construction:	HAND PULL

Pipe Information

Pipe ID:	1007107913
Casing No:	0
Comment:	
Alt Name:	

Construction Record - Casing

Casing ID:	1007107917
Layer:	1
Material:	5
Open Hole or Material:	PLASTIC
Depth From:	0.0
Depth To:	2.0
Casing Diameter:	1.6100000143051147
Casing Diameter UOM:	inch
Casing Depth UOM:	ft

Construction Record - Screen

Screen ID:	1007107918
Layer:	1
Slot:	
Screen Top Depth:	
Screen End Depth:	
Screen Material:	5
Screen Depth UOM:	ft
Screen Diameter UOM:	inch
Screen Diameter:	1.899999976158142

Water Details

Water ID:	1007107916
Layer:	
Kind Code:	
Kind:	
Water Found Depth:	
Water Found Depth UOM:	ft

Hole Diameter

Hole ID:	1007107915
Diameter:	
Depth From:	
Depth To:	
Hole Depth UOM:	ft
Hole Diameter UOM:	inch

---

39 ***1 of 3*** ***SE/144.5*** ***81.8 / 1.83*** ***The Ottawa Construction Association*** ***CA***
196 Bronson Avenue South
Ottawa ON

Certificate #:	1537-5MXLWV
Application Year:	2003
Issue Date:	5/29/2003
Approval Type:	Industrial Sewage Works
Status:	Approved
Application Type:	
Client Name:	
Client Address:	
Client City:	
Client Postal Code:	
Project Description:	
Contaminants:	
Emission Control:	

---

39 ***2 of 3*** ***SE/144.5*** ***81.8 / 1.83*** ***The Ottawa Construction Association*** ***ECA***
196 Bronson Avenue South
Ottawa ON K1R 6H4

Approval No:	1537-5MXLWV	***MOE District:***	Ottawa
Approval Date:	2003-05-29	***City:***	
Status:	Approved	***Longitude:***	-75.70763
Record Type:	ECA	***Latitude:***	45.41374
Link Source:	IDS	***Geometry X:***	
SWP Area Name:	Rideau Valley	***Geometry Y:***	
Approval Type:	ECA-INDUSTRIAL SEWAGE WORKS		
Project Type:	INDUSTRIAL SEWAGE WORKS		
Business Name:	The Ottawa Construction Association		
Address:	196 Bronson Avenue South		
Full Address:			
Full PDF Link:	https://www.accessenvironment.ene.gov.on.ca/instruments/7116-5M5QQS-14.pdf		
PDF Site Location:			

---

39 ***3 of 3*** ***SE/144.5*** ***81.8 / 1.83*** ***192 BRONSON PROPERTY INC.*** ***RSC***
196 BRONSON AVENUE ON
Ottawa ON

RSC No:	225846	***X:***	-75.70769241435698
RA No:		***Y:***	45.41383088408768
Status:	FILED	***Latitude:***	45.41383088
Filing Date:		***Longitude:***	-75.70769241
Date Ack:		***UTM Coordinates:***	
Date Returned:		***Latitude Longitude:***	
Approval Date:	July 31, 2019	***Accuracy Estimate:***	
Cert Date:		***Measurement Method:***	
Cert Prop Use No:		***Mailing Address:***	
Curr Property Use:		***Telephone:***	
Intended Prop Use:		***Fax:***	

Restoration Type:		**Email:**	
Soil Type:		**Postal Code:**	K1R 6H4
Criteria:		**Ministry District:**	
Stratified (Y/N):		**MOE District:**	Ottawa
Audit (Y/N):		**SWP Area Name:**	Rideau Valley
Entire Leg Prop. (Y/N):		**Qual Person Name:**	KARYN MUNCH
CPU Issu Sect 1686:		**Consultant:**	
Business Name:	192 BRONSON PROPERTY INC.		
Address:	196 BRONSON AVENUE ON		
Legal Desc:			
Site Pin:	04111-0154 (LT), 04111-0155 (LT), 04111-0157 (LT)		
Asmt Roll No:			
Project Type:	POST2011		
Approval Type:	RSC based on Phase One and Two ESAs		
Applicable Standards:			
Pdf Link:	https://www.accessenvironment.ene.gov.on.ca/AEWeb/ae/ViewDocument.action?documentRefID=225846		

40 | ***1 of 1*** | ***NW/144.6*** | ***65.8 / -14.22*** | ***557 WELLINGTON ST Ottawa ON*** | ***WWIS***

Well ID:	7238457	**Flowing (Y/N):**	
Construction Date:		**Flow Rate:**	
Use 1st:	Monitoring and Test Hole	**Data Entry Status:**	
Use 2nd:	0	**Data Src:**	
Final Well Status:	0	**Date Received:**	03/23/2015
Water Type:		**Selected Flag:**	TRUE
Casing Material:		**Abandonment Rec:**	
Audit No:	Z201434	**Contractor:**	7241
Tag:	A175630	**Form Version:**	7
Constructn Method:		**Owner:**	
Elevation (m):		**County:**	OTTAWA-CARLETON
Elevatn Reliabilty:		**Lot:**	
Depth to Bedrock:		**Concession:**	
Well Depth:		**Concession Name:**	
Overburden/Bedrock:		**Easting NAD83:**	
Pump Rate:		**Northing NAD83:**	
Static Water Level:		**Zone:**	
Clear/Cloudy:		**UTM Reliability:**	
Municipality:	NEPEAN TOWNSHIP		
Site Info:			

PDF URL (Map): https://d2khazk8e83rdv.cloudfront.net/moe_mapping/downloads/2Water/Wells_pdfs/723\7238457.pdf

Additional Detail(s) (Map)

Well Completed Date:	02/28/2015
Year Completed:	2015
Depth (m):	8.23
Latitude:	45.4158254062366
Longitude:	-75.7097494571271
X:	-75.7097492950661
Y:	45.41582539925948
Path:	723\7238457.pdf

Bore Hole Information

Bore Hole ID:	1005313981	**Elevation:**	
DP2BR:		**Elevrc:**	
Spatial Status:		**Zone:**	18
Code OB:		**East83:**	444467.00
Code OB Desc:		**North83:**	5029390.00
Open Hole:		**Org CS:**	UTM83

Cluster Kind:
Date Completed: 02/28/2015
Remarks:
Location Method Desc: on Water Well Record
Elevrc Desc:
Location Source Date:
Improvement Location Source:
Improvement Location Method:
Source Revision Comment:
Supplier Comment:

UTMRC: 4
UTMRC Desc: margin of error : 30 m - 100 m
Location Method: wwr

Overburden and Bedrock Materials Interval

Formation ID: 1005563014
Layer: 2
Color: 2
General Color: GREY
Material 1: 06
Material 1 Desc: SILT
Material 2: 05
Material 2 Desc: CLAY
Material 3: 28
Material 3 Desc: SAND
Formation Top Depth: 6.099999904632568
Formation End Depth: 8.229999542236328
Formation End Depth UOM: m

Overburden and Bedrock Materials Interval

Formation ID: 1005563013
Layer: 1
Color: 6
General Color: BROWN
Material 1: 28
Material 1 Desc: SAND
Material 2:
Material 2 Desc:
Material 3: 73
Material 3 Desc: HARD
Formation Top Depth: 0.0
Formation End Depth: 6.099999904632568
Formation End Depth UOM: m

Annular Space/Abandonment Sealing Record

Plug ID: 1005563023
Layer: 2
Plug From: 0.3100000023841858
Plug To: 6.400000095367432
Plug Depth UOM: m

Annular Space/Abandonment Sealing Record

Plug ID: 1005563022
Layer: 1
Plug From: 0.0
Plug To: 0.3100000023841858
Plug Depth UOM: m

Annular Space/Abandonment Sealing Record

Plug ID:	1005563024
Layer:	3
Plug From:	6.400000095367432
Plug To:	8.229999542236328
Plug Depth UOM:	m

Method of Construction & Well Use

Method Construction ID:	1005563021
Method Construction Code:	5
Method Construction:	Air Percussion
Other Method Construction:	DIRECT PUSH

Pipe Information

Pipe ID:	1005563012
Casing No:	0
Comment:	
Alt Name:	

Construction Record - Casing

Casing ID:	1005563017
Layer:	1
Material:	5
Open Hole or Material:	PLASTIC
Depth From:	0.0
Depth To:	6.710000038146973
Casing Diameter:	5.199999809265137
Casing Diameter UOM:	cm
Casing Depth UOM:	m

Construction Record - Screen

Screen ID:	1005563018
Layer:	1
Slot:	10
Screen Top Depth:	6.710000038146973
Screen End Depth:	8.229999542236328
Screen Material:	5
Screen Depth UOM:	m
Screen Diameter UOM:	cm
Screen Diameter:	6.03000020980835

Water Details

Water ID:	1005563016
Layer:	
Kind Code:	
Kind:	
Water Found Depth:	
Water Found Depth UOM:	m

Hole Diameter

Hole ID:	1005563015
Diameter:	11.430000305175781
Depth From:	0.0
Depth To:	8.229999542236328
Hole Depth UOM:	m
Hole Diameter UOM:	cm

41 **1 of 1** **NE/147.2** **78.9 / -1.09** **QUEEN STREET BRONSON & BAY Ottawa ON** **WWIS**

Well ID:	7271709	**Flowing (Y/N):**	
Construction Date:		**Flow Rate:**	
Use 1st:		**Data Entry Status:**	
Use 2nd:		**Data Src:**	
Final Well Status:	Abandoned-Other	**Date Received:**	09/19/2016
Water Type:		**Selected Flag:**	TRUE
Casing Material:		**Abandonment Rec:**	Yes
Audit No:	Z221573	**Contractor:**	6894
Tag:		**Form Version:**	7
Constructn Method:		**Owner:**	
Elevation (m):		**County:**	OTTAWA-CARLETON
Elevatn Reliabilty:		**Lot:**	
Depth to Bedrock:		**Concession:**	
Well Depth:		**Concession Name:**	
Overburden/Bedrock:		**Easting NAD83:**	
Pump Rate:		**Northing NAD83:**	
Static Water Level:		**Zone:**	
Clear/Cloudy:		**UTM Reliability:**	
Municipality:	OTTAWA CITY		
Site Info:			

PDF URL (Map): https://d2khazk8e83rdv.cloudfront.net/moe_mapping/downloads/2Water/Wells_pdfs/727\7271709.pdf

Additional Detail(s) (Map)

Well Completed Date:	
Year Completed:	
Depth (m):	
Latitude:	45.415922028008
Longitude:	-75.7072328678227
X:	-75.70723270604802
Y:	45.415922021264144
Path:	727\7271709.pdf

Bore Hole Information

Bore Hole ID:	1006246922	**Elevation:**	
DP2BR:		**Elevrc:**	
Spatial Status:		**Zone:**	18
Code OB:		**East83:**	444664.00
Code OB Desc:		**North83:**	5029399.00
Open Hole:		**Org CS:**	UTM83
Cluster Kind:		**UTMRC:**	4
Date Completed:		**UTMRC Desc:**	margin of error : 30 m - 100 m
Remarks:		**Location Method:**	wwr
Location Method Desc:	on Water Well Record		
Elevrc Desc:			
Location Source Date:			
Improvement Location Source:			
Improvement Location Method:			
Source Revision Comment:			
Supplier Comment:			

Overburden and Bedrock Materials Interval

Formation ID:	1006325168
Layer:	
Color:	
General Color:	
Material 1:	
Material 1 Desc:	
Material 2:	
Material 2 Desc:	
Material 3:	
Material 3 Desc:	
Formation Top Depth:	
Formation End Depth:	
Formation End Depth UOM:	ft

Annular Space/Abandonment Sealing Record

Plug ID:	1006325176
Layer:	1
Plug From:	0.0
Plug To:	24.33300018310547
Plug Depth UOM:	ft

Annular Space/Abandonment Sealing Record

Plug ID:	1006325177
Layer:	2
Plug From:	0.0
Plug To:	16.58300018310547
Plug Depth UOM:	ft

Method of Construction & Well Use

Method Construction ID:	1006325175
Method Construction Code:	
Method Construction:	
Other Method Construction:	

Pipe Information

Pipe ID:	1006325167
Casing No:	0
Comment:	
Alt Name:	

Construction Record - Casing

Casing ID:	1006325173
Layer:	
Material:	
Open Hole or Material:	
Depth From:	
Depth To:	
Casing Diameter:	
Casing Diameter UOM:	inch
Casing Depth UOM:	ft

Construction Record - Screen

Screen ID:	1006325174
Layer:	
Slot:	
Screen Top Depth:	
Screen End Depth:	
Screen Material:	
Screen Depth UOM:	ft
Screen Diameter UOM:	inch
Screen Diameter:	

Water Details

Water ID:	1006325172
Layer:	2
Kind Code:	
Kind:	
Water Found Depth:	15.416999816894531
Water Found Depth UOM:	ft

Water Details

Water ID:	1006325171
Layer:	1
Kind Code:	
Kind:	
Water Found Depth:	3.6670000553131104
Water Found Depth UOM:	ft

Hole Diameter

Hole ID:	1006325169
Diameter:	1.25
Depth From:	0.0
Depth To:	24.33300018310547
Hole Depth UOM:	ft
Hole Diameter UOM:	inch

Hole Diameter

Hole ID:	1006325170
Diameter:	1.25
Depth From:	0.0
Depth To:	16.58300018310547
Hole Depth UOM:	ft
Hole Diameter UOM:	inch

---

42 ***1 of 1*** ***W/147.8*** ***65.5 / -14.52*** ***535 ALBERT ST OTTAWA ON*** ***WWIS***

Well ID:	7389850	***Flowing (Y/N):***	
Construction Date:		***Flow Rate:***	
Use 1st:		***Data Entry Status:***	
Use 2nd:		***Data Src:***	
Final Well Status:	Abandoned-Other	***Date Received:***	06/21/2021
Water Type:		***Selected Flag:***	TRUE
Casing Material:		***Abandonment Rec:***	Yes
Audit No:	Z353513	***Contractor:***	7659
Tag:		***Form Version:***	7

Constructn Method:		**Owner:**	
Elevation (m):		**County:**	OTTAWA-CARLETON
Elevatn Reliabilty:		**Lot:**	
Depth to Bedrock:		**Concession:**	
Well Depth:		**Concession Name:**	
Overburden/Bedrock:		**Easting NAD83:**	
Pump Rate:		**Northing NAD83:**	
Static Water Level:		**Zone:**	
Clear/Cloudy:		**UTM Reliability:**	
Municipality:	OTTAWA CITY		
Site Info:			

Additional Detail(s) (Map)

Bore Hole ID:	1008700437	**Tag No:**	
Depth M:		**Contractor:**	7659
Year Completed:	2021	**Latitude:**	45.4149756975353
Well Completed Dt:	06/03/2021	**Longitude:**	-75.7103267153417
Audit No:	Z353513	**Y:**	45.41497569103707
Path:		**X:**	-75.7103265532468

Bore Hole Information

Bore Hole ID:	1008700437	**Elevation:**	
DP2BR:		**Elevrc:**	
Spatial Status:		**Zone:**	18
Code OB:		**East83:**	444421.00
Code OB Desc:		**North83:**	5029296.00
Open Hole:		**Org CS:**	UTM83
Cluster Kind:		**UTMRC:**	4
Date Completed:	06/03/2021	**UTMRC Desc:**	margin of error : 30 m - 100 m
Remarks:		**Location Method:**	wwr
Location Method Desc:	on Water Well Record		
Elevrc Desc:			
Location Source Date:			
Improvement Location Source:			
Improvement Location Method:			
Source Revision Comment:			
Supplier Comment:			

Annular Space/Abandonment Sealing Record

Plug ID:	1009937307
Layer:	1
Plug From:	
Plug To:	
Plug Depth UOM:	ft

Pipe Information

Pipe ID:	1009765535
Casing No:	0
Comment:	
Alt Name:	

Results of Well Yield Testing

Pumping Test Method Desc:	
Pump Test ID:	1009939253
Pump Set At:	
Static Level:	

Final Level After Pumping:	
Recommended Pump Depth:	
Pumping Rate:	
Flowing Rate:	
Recommended Pump Rate:	
Levels UOM:	ft
Rate UOM:	GPM
Water State After Test Code:	
Water State After Test:	
Pumping Test Method:	0
Pumping Duration HR:	
Pumping Duration MIN:	
Flowing:	

43	*1 of 1*	*W/149.7*	*65.5 / -14.52*	***557 Wellington Street Ottawa ON***	***EHS***

Order No:	20150224063	***Nearest Intersection:***	
Status:	C	***Municipality:***	Ottawa
Report Type:	Custom Report	***Client Prov/State:***	ON
Report Date:	03-MAR-15	***Search Radius (km):***	.25
Date Received:	24-FEB-15	***X:***	-75.710353
Previous Site Name:		***Y:***	45.41485
Lot/Building Size:			
Additional Info Ordered:	City Directory		

44	*1 of 1*	*ENE/150.1*	*79.6 / -0.45*	***PRIVATE RESIDENCE 553 LAURIER STREET WEST FURNACE OIL TANK OTTAWA CITY ON K1R 5C9***	***SPL***

Ref No:	122866	***Municipality No:***	20101
Year:		***Nature of Damage:***	
Incident Dt:	1/21/1996	***Discharger Report:***	
Dt MOE Arvl on Scn:		***Material Group:***	
MOE Reported Dt:	1/21/1996	***Impact to Health:***	
Dt Document Closed:		***Agency Involved:***	WORKS
Site No:			
MOE Response:			
Site County/District:			
Site Geo Ref Meth:			
Site District Office:			
Nearest Watercourse:			
Site Name:			
Site Address:			
Site Region:			
Site Municipality:	OTTAWA CITY		
Site Lot:			
Site Conc:			
Site Geo Ref Accu:			
Site Map Datum:			
Northing:			
Easting:			
Incident Cause:	PIPE/HOSE LEAK		
Incident Preceding Spill:			
Environment Impact:	CONFIRMED		
Health Env Consequence:			
Nature of Impact:	Soil contamination		
Contaminant Qty:			
System Facility Address:			
Client Name:			
Client Type:			
Source Type:			

Contaminant Code:
Contaminant Name:
Contaminant Limit 1:
Contam Limit Freq 1:
Contaminant UN No 1:
Receiving Medium: LAND
Incident Reason: VANDALISM
Incident Summary: CITY OF OTTAWA-900 L FURNACE OIL TO BASEMENT &SANITARY SEWER,WORKS.
Activity Preceding Spill:
Property 2nd Watershed:
Property Tertiary Watershed:
Sector Type:
SAC Action Class:
Call Report Locatn Geodata:

---

45 | **1 of 1** | **ENE/154.8** | **79.6 / -0.45** | **555 LAURIER AVE. WEST OTTAWA ON** | **WWIS**

Well ID:	7292922	**Flowing (Y/N):**	
Construction Date:		**Flow Rate:**	
Use 1st:	Test Hole	**Data Entry Status:**	
Use 2nd:		**Data Src:**	
Final Well Status:	Observation Wells	**Date Received:**	08/18/2017
Water Type:		**Selected Flag:**	TRUE
Casing Material:		**Abandonment Rec:**	
Audit No:	Z206421	**Contractor:**	7241
Tag:	A182729	**Form Version:**	7
Constructn Method:		**Owner:**	
Elevation (m):		**County:**	OTTAWA-CARLETON
Elevatn Reliabilty:		**Lot:**	
Depth to Bedrock:		**Concession:**	
Well Depth:		**Concession Name:**	
Overburden/Bedrock:		**Easting NAD83:**	
Pump Rate:		**Northing NAD83:**	
Static Water Level:		**Zone:**	
Clear/Cloudy:		**UTM Reliability:**	
Municipality:	OTTAWA CITY		
Site Info:			

PDF URL (Map): https://d2khazk8e83rdv.cloudfront.net/moe_mapping/downloads/2Water/Wells_pdfs/729\7292922.pdf

Additional Detail(s) (Map)

Well Completed Date: 07/11/2017
Year Completed: 2017
Depth (m): 15.24
Latitude: 45.4157443105544
Longitude: -75.7068600099339
X: -75.70685984785165
Y: 45.41574430423678
Path: 729\7292922.pdf

Bore Hole Information

Bore Hole ID:	1006710949	**Elevation:**	
DP2BR:		**Elevrc:**	
Spatial Status:		**Zone:**	18
Code OB:		**East83:**	444693.00
Code OB Desc:		**North83:**	5029379.00
Open Hole:		**Org CS:**	UTM83
Cluster Kind:		**UTMRC:**	4
Date Completed:	07/11/2017	**UTMRC Desc:**	margin of error : 30 m - 100 m

Remarks: ***Location Method:*** wwr
Location Method Desc: on Water Well Record
Elevrc Desc:
Location Source Date:
Improvement Location Source:
Improvement Location Method:
Source Revision Comment:
Supplier Comment:

Overburden and Bedrock Materials Interval

Formation ID: 1006842752
Layer: 1
Color: 8
General Color: BLACK
Material 1: 11
Material 1 Desc: GRAVEL
Material 2:
Material 2 Desc:
Material 3: 66
Material 3 Desc: DENSE
Formation Top Depth: 0.0
Formation End Depth: 0.3100000023841858
Formation End Depth UOM: m

Overburden and Bedrock Materials Interval

Formation ID: 1006842754
Layer: 3
Color: 2
General Color: GREY
Material 1: 15
Material 1 Desc: LIMESTONE
Material 2:
Material 2 Desc:
Material 3: 74
Material 3 Desc: LAYERED
Formation Top Depth: 2.440000057220459
Formation End Depth: 15.239999771118164
Formation End Depth UOM: m

Overburden and Bedrock Materials Interval

Formation ID: 1006842753
Layer: 2
Color: 6
General Color: BROWN
Material 1: 28
Material 1 Desc: SAND
Material 2:
Material 2 Desc:
Material 3: 66
Material 3 Desc: DENSE
Formation Top Depth: 0.3100000023841858
Formation End Depth: 2.440000057220459
Formation End Depth UOM: m

Annular Space/Abandonment Sealing Record

Plug ID: 1006842762
Layer: 1
Plug From: 0.0
Plug To: 0.3100000023841858
Plug Depth UOM: m

Annular Space/Abandonment Sealing Record

Plug ID: 1006842764
Layer: 3
Plug From: 11.880000114440918
Plug To: 15.239999771118164
Plug Depth UOM: m

Annular Space/Abandonment Sealing Record

Plug ID: 1006842763
Layer: 2
Plug From: 0.3100000023841858
Plug To: 11.880000114440918
Plug Depth UOM: m

Method of Construction & Well Use

Method Construction ID: 1006842761
Method Construction Code: 5
Method Construction: Air Percussion
Other Method Construction:

Pipe Information

Pipe ID: 1006842751
Casing No: 0
Comment:
Alt Name:

Construction Record - Casing

Casing ID: 1006842758
Layer: 1
Material: 5
Open Hole or Material: PLASTIC
Depth From: 0.0
Depth To: 12.1899995803833
Casing Diameter: 4.03000020980835
Casing Diameter UOM: cm
Casing Depth UOM: m

Construction Record - Screen

Screen ID: 1006842759
Layer: 1
Slot: 10
Screen Top Depth: 12.1899995803833
Screen End Depth: 15.239999771118164
Screen Material: 5
Screen Depth UOM: m

Screen Diameter UOM: cm
Screen Diameter: 4.820000171661377

Water Details

Water ID: 1006842757
Layer:
Kind Code:
Kind:
Water Found Depth:
Water Found Depth UOM: m

Hole Diameter

Hole ID: 1006842755
Diameter: 11.430000305175781
Depth From: 0.0
Depth To: 3.0999999046325684
Hole Depth UOM: m
Hole Diameter UOM: cm

Hole Diameter

Hole ID: 1006842756
Diameter: 7.619999885559082
Depth From: 3.0999999046325684
Depth To: 15.239999771118164
Hole Depth UOM: m
Hole Diameter UOM: cm

---

46 **1 of 1** **WSW/156.5** **65.5 / -14.51** **ON** **WWIS**

Well ID: 7332167
Construction Date:
Use 1st:
Use 2nd:
Final Well Status:
Water Type:
Casing Material:
Audit No: C14133
Tag:
Constructn Method:
Elevation (m):
Elevatn Reliabilty:
Depth to Bedrock:
Well Depth:
Overburden/Bedrock:
Pump Rate:
Static Water Level:
Clear/Cloudy:
Municipality: OTTAWA CITY
Site Info:

Flowing (Y/N):
Flow Rate:
Data Entry Status: Yes
Data Src:
Date Received: 01/15/2018
Selected Flag: TRUE
Abandonment Rec:
Contractor: 6894
Form Version: 6
Owner:
County: OTTAWA-CARLETON
Lot:
Concession:
Concession Name:
Easting NAD83:
Northing NAD83:
Zone:
UTM Reliability:

Additional Detail(s) (Map)

Bore Hole ID: 1007549195
Depth M:
Year Completed: 2017
Well Completed Dt: 09/28/2017
Audit No: C14133
Path:

Tag No:
Contractor: 6894
Latitude: 45.4145074290611
Longitude: -75.7103591856934
Y: 45.414507422455415
X: -75.71035902378011

Bore Hole Information

Bore Hole ID:	1007549195	***Elevation:***	
DP2BR:		***Elevrc:***	
Spatial Status:		***Zone:***	18
Code OB:		***East83:***	444418.00
Code OB Desc:		***North83:***	5029244.00
Open Hole:		***Org CS:***	UTM83
Cluster Kind:		***UTMRC:***	5
Date Completed:	09/28/2017	***UTMRC Desc:***	margin of error : 100 m - 300 m
Remarks:		***Location Method:***	wwr
Location Method Desc:	on Water Well Record		
Elevrc Desc:			
Location Source Date:			
Improvement Location Source:			
Improvement Location Method:			
Source Revision Comment:			
Supplier Comment:			

47 ***1 of 1*** ***NNW/157.0*** ***69.9 / -10.14*** ***506 COMMISSIONER ST Ottawa ON*** ***WWIS***

Well ID:	7387881	***Flowing (Y/N):***	
Construction Date:		***Flow Rate:***	
Use 1st:	Monitoring and Test Hole	***Data Entry Status:***	
Use 2nd:		***Data Src:***	
Final Well Status:	Monitoring and Test Hole	***Date Received:***	05/31/2021
Water Type:		***Selected Flag:***	TRUE
Casing Material:		***Abandonment Rec:***	
Audit No:	Z359417	***Contractor:***	7241
Tag:	A318195	***Form Version:***	7
Constructn Method:		***Owner:***	
Elevation (m):		***County:***	OTTAWA-CARLETON
Elevatn Reliabilty:		***Lot:***	
Depth to Bedrock:		***Concession:***	
Well Depth:		***Concession Name:***	
Overburden/Bedrock:		***Easting NAD83:***	
Pump Rate:		***Northing NAD83:***	
Static Water Level:		***Zone:***	
Clear/Cloudy:		***UTM Reliability:***	
Municipality:	NEPEAN TOWNSHIP		
Site Info:			

Additional Detail(s) (Map)

Bore Hole ID:	1008662319	***Tag No:***	A318195
Depth M:		***Contractor:***	7241
Year Completed:	2021	***Latitude:***	45.4162435603509
Well Completed Dt:	02/21/2021	***Longitude:***	-75.7090900950032
Audit No:	Z359417	***Y:***	45.416243553449505
Path:		***X:***	-75.70908993272896

Bore Hole Information

Bore Hole ID:	1008662319	***Elevation:***	
DP2BR:		***Elevrc:***	
Spatial Status:		***Zone:***	18
Code OB:		***East83:***	444519.00
Code OB Desc:		***North83:***	5029436.00
Open Hole:		***Org CS:***	UTM83
Cluster Kind:		***UTMRC:***	4

Date Completed: 02/21/2021
Remarks:
Location Method Desc: on Water Well Record
Elevrc Desc:
Location Source Date:
Improvement Location Source:
Improvement Location Method:
Source Revision Comment:
Supplier Comment:

UTMRC Desc: margin of error : 30 m - 100 m
Location Method: wwr

Overburden and Bedrock Materials Interval

Formation ID: 1009888649
Layer: 3
Color: 2
General Color: GREY
Material 1: 06
Material 1 Desc: SILT
Material 2: 15
Material 2 Desc: LIMESTONE
Material 3: 66
Material 3 Desc: DENSE
Formation Top Depth: 4.570000171661377
Formation End Depth: 5.179999828338623
Formation End Depth UOM: m

Overburden and Bedrock Materials Interval

Formation ID: 1009888648
Layer: 2
Color: 6
General Color: BROWN
Material 1: 05
Material 1 Desc: CLAY
Material 2: 06
Material 2 Desc: SILT
Material 3: 85
Material 3 Desc: SOFT
Formation Top Depth: 0.3100000023841858
Formation End Depth: 4.570000171661377
Formation End Depth UOM: m

Overburden and Bedrock Materials Interval

Formation ID: 1009888647
Layer: 1
Color: 6
General Color: BROWN
Material 1: 02
Material 1 Desc: TOPSOIL
Material 2:
Material 2 Desc:
Material 3: 85
Material 3 Desc: SOFT
Formation Top Depth: 0.0
Formation End Depth: 0.3100000023841858
Formation End Depth UOM: m

Annular Space/Abandonment

Sealing Record

Plug ID:	1009889578
Layer:	2
Plug From:	0.3100000023841858
Plug To:	1.8300000429153442
Plug Depth UOM:	m

Annular Space/Abandonment Sealing Record

Plug ID:	1009889579
Layer:	3
Plug From:	1.8300000429153442
Plug To:	5.179999828338623
Plug Depth UOM:	m

Annular Space/Abandonment Sealing Record

Plug ID:	1009889576
Layer:	1
Plug From:	
Plug To:	
Plug Depth UOM:	

Annular Space/Abandonment Sealing Record

Plug ID:	1009889577
Layer:	1
Plug From:	0.0
Plug To:	0.3100000023841858
Plug Depth UOM:	m

Method of Construction & Well Use

Method Construction ID:	1009890384
Method Construction Code:	5
Method Construction:	Air Percussion
Other Method Construction:	

Pipe Information

Pipe ID:	1009723402
Casing No:	0
Comment:	
Alt Name:	

Construction Record - Casing

Casing ID:	1009890720
Layer:	1
Material:	5
Open Hole or Material:	PLASTIC
Depth From:	0.0
Depth To:	2.130000114440918
Casing Diameter:	5.199999809265137
Casing Diameter UOM:	cm
Casing Depth UOM:	m

Construction Record - Screen

Screen ID:	1009890952
Layer:	1
Slot:	10
Screen Top Depth:	2.130000114440918
Screen End Depth:	5.179999828338623
Screen Material:	5
Screen Depth UOM:	m
Screen Diameter UOM:	cm
Screen Diameter:	6.03000020980835

Results of Well Yield Testing

Pumping Test Method Desc:	
Pump Test ID:	1009891421
Pump Set At:	
Static Level:	
Final Level After Pumping:	
Recommended Pump Depth:	
Pumping Rate:	
Flowing Rate:	
Recommended Pump Rate:	
Levels UOM:	m
Rate UOM:	LPM
Water State After Test Code:	
Water State After Test:	
Pumping Test Method:	0
Pumping Duration HR:	
Pumping Duration MIN:	
Flowing:	

Hole Diameter

Hole ID:	1009890045
Diameter:	11.430000305175781
Depth From:	0.0
Depth To:	5.179999828338623
Hole Depth UOM:	m
Hole Diameter UOM:	cm

---

48 | ***1 of 1*** | ***E/158.2*** | ***79.9 / -0.14*** | ***CCC289 Inc.<UNOFFICIAL>*** ***556 Laurier West*** ***Ottawa ON*** | ***SPL***

Ref No:	3751-BHWS5S	***Municipality No:***	
Year:		***Nature of Damage:***	
Incident Dt:	11/14/2019	***Discharger Report:***	
Dt MOE Arvl on Scn:		***Material Group:***	
MOE Reported Dt:	11/14/2019	***Impact to Health:***	2 - Minor Environment
Dt Document Closed:		***Agency Involved:***	
Site No:	NA		
MOE Response:	No		
Site County/District:			
Site Geo Ref Meth:			
Site District Office:	Ottawa		
Nearest Watercourse:			
Site Name:	ground level next to building<UNOFFICIAL>		
Site Address:	556 Laurier West		
Site Region:	Eastern		
Site Municipality:	Ottawa		

Site Lot:	
Site Conc:	
Site Geo Ref Accu:	
Site Map Datum:	
Northing:	5029340
Easting:	444719
Incident Cause:	
Incident Preceding Spill:	Leak/Break
Environment Impact:	
Health Env Consequence:	
Nature of Impact:	
Contaminant Qty:	5 L
System Facility Address:	
Client Name:	CCC289 Inc.<UNOFFICIAL>
Client Type:	
Source Type:	Valve/Fitting/Piping
Contaminant Code:	13
Contaminant Name:	FUEL OIL
Contaminant Limit 1:	
Contam Limit Freq 1:	
Contaminant UN No 1:	1202
Receiving Medium:	Land
Incident Reason:	Material Failure - Poor Design/Substandard Material
Incident Summary:	TSSA FSB: AGST valvew leaking, cntd
Activity Preceding Spill:	
Property 2nd Watershed:	
Property Tertiary Watershed:	
Sector Type:	Miscellaneous Industrial
SAC Action Class:	
Call Report Locatn Geodata:	

49 **1 of 1** **SW/164.4** **81.4 / 1.40** **ON** **BORE**

Borehole ID:	613250	**Inclin FLG:**	No
OGF ID:	215514552	**SP Status:**	Initial Entry
Status:		**Surv Elev:**	No
Type:	Borehole	**Piezometer:**	No
Use:		**Primary Name:**	
Completion Date:	OCT-1971	**Municipality:**	
Static Water Level:		**Lot:**	
Primary Water Use:		**Township:**	
Sec. Water Use:		**Latitude DD:**	45.413597
Total Depth m:	7.1	**Longitude DD:**	-75.709419
Depth Ref:	Ground Surface	**UTM Zone:**	18
Depth Elev:		**Easting:**	444491
Drill Method:		**Northing:**	5029142
Orig Ground Elev m:	80	**Location Accuracy:**	
Elev Reliabil Note:		**Accuracy:**	Not Applicable
DEM Ground Elev m:	74.9		
Concession:			
Location D:			
Survey D:			
Comments:			

Borehole Geology Stratum

Geology Stratum ID:	218394337	**Mat Consistency:**	Soft
Top Depth:	6.2	**Material Moisture:**	
Bottom Depth:	7.1	**Material Texture:**	
Material Color:	Grey	**Non Geo Mat Type:**	
Material 1:	Bedrock	**Geologic Formation:**	
Material 2:	Limestone	**Geologic Group:**	

Material 3:	Shale	**Geologic Period:**	
Material 4:		**Depositional Gen:**	
Gsc Material Description:			
Stratum Description:	BEDROCK. GREY,SOUND. 00000007TURED. . ED. CLAY. GREY,SOFT TO STIFF,FISSURED. CLAY.		
Geology Stratum ID:	218394336	**Mat Consistency:**	Compact
Top Depth:	0	**Material Moisture:**	
Bottom Depth:	6.2	**Material Texture:**	
Material Color:	Brown	**Non Geo Mat Type:**	
Material 1:		**Geologic Formation:**	
Material 2:	Gravel	**Geologic Group:**	
Material 3:	Sand	**Geologic Period:**	
Material 4:	Silt	**Depositional Gen:**	
Gsc Material Description:			
Stratum Description:	ARTIFICIAL. BROWN,VERY LOOSE TO COMPACT.		

Source

Source Type:	Data Survey	**Source Appl:**	Spatial/Tabular
Source Orig:	Geological Survey of Canada	**Source Iden:**	1
Source Date:	1956-1972	**Scale or Res:**	Varies
Confidence:	H	**Horizontal:**	NAD27
Observatio:		**Verticalda:**	Mean Average Sea Level
Source Name:	Urban Geology Automated Information System (UGAIS)		
Source Details:	File: OTTAWA2.txt RecordID: 057580 NTS_Sheet: 31G05G		
Confiden 1:	Logged by professional. Exact and complete description of material and properties.		

Source List

Source Identifier:	1	**Horizontal Datum:**	NAD27
Source Type:	Data Survey	**Vertical Datum:**	Mean Average Sea Level
Source Date:	1956-1972	**Projection Name:**	Universal Transverse Mercator
Scale or Resolution:	Varies		
Source Name:	Urban Geology Automated Information System (UGAIS)		
Source Originators:	Geological Survey of Canada		

Map Key	Number of Records	Direction/ Distance (m)	Elev/Diff (m)	Site	DB
50	1 of 1	SE/166.7	81.9 / 1.86	200 Bronson Ave Ottawa On Ottawa ON K1R6H4	EHS

Order No:	20140612012	**Nearest Intersection:**	
Status:	C	**Municipality:**	City of Ottawa
Report Type:	Standard Report	**Client Prov/State:**	ON
Report Date:	20-JUN-14	**Search Radius (km):**	.25
Date Received:	12-JUN-14	**X:**	-75.707297
Previous Site Name:		**Y:**	45.413641
Lot/Building Size:	0.16 acres		
Additional Info Ordered:			

Map Key	Number of Records	Direction/ Distance (m)	Elev/Diff (m)	Site	DB
51	1 of 1	SE/167.3	81.6 / 1.55	City of Ottawa Bronson Avenue at Nepean Street Ottawa ON	SPL

Ref No:	7754-7FNTVB	**Municipality No:**	
Year:		**Nature of Damage:**	
Incident Dt:		**Discharger Report:**	
Dt MOE Arvl on Scn:		**Material Group:**	
MOE Reported Dt:	6/16/2008	**Impact to Health:**	
Dt Document Closed:	6/28/2008	**Agency Involved:**	
Site No:			
MOE Response:	No Further Response (PR-PIR Table A)		
Site County/District:			
Site Geo Ref Meth:			

Map Key	Number of Records	Direction/ Distance (m)	Elev/Diff (m)	Site	DB

Site District Office:	Ottawa
Nearest Watercourse:	
Site Name:	on Bronson Avenue, northbound lane at Nepean Street<UNOFFICIAL>
Site Address:	
Site Region:	
Site Municipality:	Ottawa
Site Lot:	
Site Conc:	
Site Geo Ref Accu:	
Site Map Datum:	
Northing:	
Easting:	
Incident Cause:	Pipe Or Hose Leak
Incident Preceding Spill:	
Environment Impact:	Not Anticipated
Health Env Consequence:	
Nature of Impact:	
Contaminant Qty:	10 L
System Facility Address:	
Client Name:	City of Ottawa
Client Type:	
Source Type:	
Contaminant Code:	24
Contaminant Name:	ETHYLENE GLYCOL (ANTIFREEZE)
Contaminant Limit 1:	
Contam Limit Freq 1:	
Contaminant UN No 1:	
Receiving Medium:	
Incident Reason:	Equipment Failure
Incident Summary:	O.C. Transpo - 10 L of anti-freeze to sewer.
Activity Preceding Spill:	
Property 2nd Watershed:	
Property Tertiary Watershed:	
Sector Type:	
SAC Action Class:	Watercourse Spills
Call Report Locatn Geodata:	

52	***1 of 11***	***ESE/168.1***	***80.9 / 0.86***	***BRONSON PLACE REALTIES LTD.*** ***420-440 GLOUCESTER STREET*** ***OTTAWA ON K1R 7T8***	***GEN***

Generator No:	ON3629514
SIC Code:	
SIC Description:	
Approval Years:	02
PO Box No:	
Country:	
Status:	
Co Admin:	
Choice of Contact:	
Phone No Admin:	
Contaminated Facility:	
MHSW Facility:	

Detail(s)

Waste Class:	146
Waste Class Name:	OTHER SPECIFIED INORGANICS
Waste Class:	243
Waste Class Name:	PCB'S

Map Key	Number of Records	Direction/ Distance (m)	Elev/Diff (m)	Site	DB
52	2 of 11	ESE/168.1	80.9 / 0.86	BRONSON PLACE REALTIES LTD. SUITE 111-440 GLOUCESTER STREET OTTAWA ON K1R 7T8	GEN

Generator No: ON3629514
SIC Code: 531310
SIC Description: Real Estate Property Managers
Approval Years: 03,04,05
PO Box No:
Country:
Status:
Co Admin:
Choice of Contact:
Phone No Admin:
Contaminated Facility:
MHSW Facility:

Detail(s)

Waste Class: 243
Waste Class Name: PCB'S

Waste Class: 145
Waste Class Name: PAINT/PIGMENT/COATING RESIDUES

Waste Class: 146
Waste Class Name: OTHER SPECIFIED INORGANICS

Map Key	Number of Records	Direction/ Distance (m)	Elev/Diff (m)	Site	DB
52	3 of 11	ESE/168.1	80.9 / 0.86	Bronson Place 111-440 Gloucester St Ottawa ON K1R 7T8	GEN

Generator No: ON3390451
SIC Code: 531111
SIC Description: Lessors of Residential Buildings and Dwellings (except Social Housing Projects)
Approval Years: 2009
PO Box No:
Country:
Status:
Co Admin:
Choice of Contact:
Phone No Admin:
Contaminated Facility:
MHSW Facility:

Detail(s)

Waste Class: 251
Waste Class Name: OIL SKIMMINGS & SLUDGES

Map Key	Number of Records	Direction/ Distance (m)	Elev/Diff (m)	Site	DB
52	4 of 11	ESE/168.1	80.9 / 0.86	Bronson Place 111-440 Gloucester St Ottawa ON K1R 7T8	GEN

Generator No: ON3390451
SIC Code: 531111
SIC Description: Lessors of Residential Buildings and Dwellings (except Social Housing Projects)
Approval Years: 2010
PO Box No:
Country:
Status:
Co Admin:
Choice of Contact:

Map Key	Number of Records	Direction/ Distance (m)	Elev/Diff (m)	Site	DB

Phone No Admin:
Contaminated Facility:
MHSW Facility:

Detail(s)

Waste Class: 251
Waste Class Name: OIL SKIMMINGS & SLUDGES

Map Key	Number of Records	Direction/ Distance (m)	Elev/Diff (m)	Site	DB
52	5 of 11	ESE/168.1	80.9 / 0.86	**Bronson Place** **111-440 Gloucester St** **Ottawa ON K1R 7T8**	GEN

Generator No: ON3390451
SIC Code: 531111
SIC Description: Lessors of Residential Buildings and Dwellings (except Social Housing Projects)
Approval Years: 2011
PO Box No:
Country:
Status:
Co Admin:
Choice of Contact:
Phone No Admin:
Contaminated Facility:
MHSW Facility:

Detail(s)

Waste Class: 251
Waste Class Name: OIL SKIMMINGS & SLUDGES

Map Key	Number of Records	Direction/ Distance (m)	Elev/Diff (m)	Site	DB
52	6 of 11	ESE/168.1	80.9 / 0.86	**Bronson Place** **111-440 Gloucester St** **Ottawa ON K1R 7T8**	GEN

Generator No: ON3390451
SIC Code: 531111
SIC Description: Lessors of Residential Buildings and Dwellings (except Social Housing Projects)
Approval Years: 2012
PO Box No:
Country:
Status:
Co Admin:
Choice of Contact:
Phone No Admin:
Contaminated Facility:
MHSW Facility:

Detail(s)

Waste Class: 251
Waste Class Name: OIL SKIMMINGS & SLUDGES

Map Key	Number of Records	Direction/ Distance (m)	Elev/Diff (m)	Site	DB
52	7 of 11	ESE/168.1	80.9 / 0.86	**Bronson Place** **111-440 Gloucester St** **Ottawa ON**	GEN

Generator No: ON3390451
SIC Code: 531111
SIC Description: LESSORS OF RESIDENTIAL BUILDINGS AND DWELLINGS (EXCEPT SOCIAL HOUSING PROJECTS)
Approval Years: 2013

Map Key	Number of Records	Direction/ Distance (m)	Elev/Diff (m)	Site	DB

PO Box No:
Country:
Status:
Co Admin:
Choice of Contact:
Phone No Admin:
Contaminated Facility:
MHSW Facility:

Detail(s)

Waste Class: 251
Waste Class Name: OIL SKIMMINGS & SLUDGES

52	8 of 11	ESE/168.1	80.9 / 0.86	**Bronson Place** **111-440 Gloucester St** **Ottawa ON K1R7T8**	GEN

Generator No: ON3390451
SIC Code: 531111
SIC Description: LESSORS OF RESIDENTIAL BUILDINGS AND DWELLINGS (EXCEPT SOCIAL HOUSING PROJECTS)
Approval Years: 2016
PO Box No:
Country: Canada
Status:
Co Admin: Melanie Chaar
Choice of Contact: CO_ADMIN
Phone No Admin: 613-238-1053 Ext.
Contaminated Facility: No
MHSW Facility: No

Detail(s)

Waste Class: 251
Waste Class Name: OIL SKIMMINGS & SLUDGES

52	9 of 11	ESE/168.1	80.9 / 0.86	**Bronson Place** **111-440 Gloucester St** **Ottawa ON K1R7T8**	GEN

Generator No: ON3390451
SIC Code: 531111
SIC Description: LESSORS OF RESIDENTIAL BUILDINGS AND DWELLINGS (EXCEPT SOCIAL HOUSING PROJECTS)
Approval Years: 2015
PO Box No:
Country: Canada
Status:
Co Admin: Melanie Chaar
Choice of Contact: CO_ADMIN
Phone No Admin: 613-238-1053 Ext.
Contaminated Facility: No
MHSW Facility: No

Detail(s)

Waste Class: 251
Waste Class Name: OIL SKIMMINGS & SLUDGES

52	10 of 11	ESE/168.1	80.9 / 0.86	**Bronson Place** **111-440 Gloucester St** **Ottawa ON K1R7T8**	GEN

Map Key	Number of Records	Direction/ Distance (m)	Elev/Diff (m)	Site	DB

Generator No: ON3390451
SIC Code: 531111
SIC Description: LESSORS OF RESIDENTIAL BUILDINGS AND DWELLINGS (EXCEPT SOCIAL HOUSING PROJECTS)
Approval Years: 2014
PO Box No:
Country: Canada
Status:
Co Admin: Melanie Chaar
Choice of Contact: CO_ADMIN
Phone No Admin: 613-238-1053 Ext.
Contaminated Facility: No
MHSW Facility: No

Detail(s)

Waste Class: 251
Waste Class Name: OIL SKIMMINGS & SLUDGES

52	11 of 11	ESE/168.1	80.9 / 0.86	**Bronson Place** **111-440 Gloucester St** **Ottawa ON K1R7T8**	GEN

Generator No: ON3390451
SIC Code:
SIC Description:
Approval Years: As of Dec 2018
PO Box No:
Country: Canada
Status: Registered
Co Admin:
Choice of Contact:
Phone No Admin:
Contaminated Facility:
MHSW Facility:

Detail(s)

Waste Class: 251 L
Waste Class Name: Waste oils/sludges (petroleum based)

53	1 of 1	W/172.2	61.9 / -18.14	**N/A** **Ottawa ON**	EHS

Order No: 20130627021
Status: C
Report Type: Custom Report
Report Date: 02-JUL-13
Date Received: 27-JUN-13
Previous Site Name:
Lot/Building Size:
Additional Info Ordered:
Nearest Intersection:
Municipality:
Client Prov/State: ON
Search Radius (km): .5
X: -75.710572
Y: 45.415292

54	1 of 1	NNE/173.0	77.9 / -2.11	**488 Albert St** **Ottawa ON K1R 5B5**	EHS

Order No: 20312300042
Status: C
Report Type: Standard Report
Report Date: 26-NOV-20
Date Received: 23-NOV-20
Nearest Intersection:
Municipality:
Client Prov/State: ON
Search Radius (km): .25
X: -75.7077524

Map Key	Number of Records	Direction/ Distance (m)	Elev/Diff (m)	Site	DB

Previous Site Name:
Lot/Building Size:
Additional Info Ordered:
Y: 45.416386

---

55 | **1 of 1** | **NE/180.3** | **78.2 / -1.83** | **SPL**

City of Ottawa
On Slater between Bronson and Bay St on Left side
Ottawa ON

Ref No: 5112-7LTUU9
Year:
Incident Dt:
Dt MOE Arvl on Scn:
MOE Reported Dt: 11/28/2008
Dt Document Closed: 12/3/2008
Site No:
MOE Response: No Field Response
Site County/District:
Site Geo Ref Meth:
Site District Office: Ottawa
Nearest Watercourse:
Site Name: Roadway<UNOFFICIAL>
Site Address:
Site Region:
Site Municipality: Ottawa
Site Lot:
Site Conc:
Site Geo Ref Accu:
Site Map Datum:
Northing:
Easting:
Incident Cause: Discharge Or Bypass To A Watercourse
Incident Preceding Spill:
Environment Impact: Not Anticipated
Health Env Consequence:
Nature of Impact:
Contaminant Qty: 20 L
System Facility Address:
Client Name: City of Ottawa
Client Type:
Source Type:
Contaminant Code: 27
Contaminant Name: COOLANT N.O.S.
Contaminant Limit 1:
Contam Limit Freq 1:
Contaminant UN No 1:
Receiving Medium:
Incident Reason: Equipment Failure
Incident Summary: Radiator fluid to CB
Activity Preceding Spill:
Property 2nd Watershed:
Property Tertiary Watershed:
Sector Type: Other
SAC Action Class: Watercourse Spills
Call Report Locatn Geodata:

Municipality No:
Nature of Damage:
Discharger Report:
Material Group:
Impact to Health:
Agency Involved:

---

56 | **1 of 1** | **WSW/180.4** | **66.6 / -13.39** | **SPL**

OLRT Constructors
across from 670 Albert St
Ottawa ON

Ref No: 3824-9ZHJS6
Year:

Municipality No:
Nature of Damage:

Incident Dt:	8/18/2015	**Discharger Report:**	
Dt MOE Arvl on Scn:		**Material Group:**	
MOE Reported Dt:	8/18/2015	**Impact to Health:**	
Dt Document Closed:		**Agency Involved:**	
Site No:	NA		
MOE Response:	No		
Site County/District:			
Site Geo Ref Meth:			
Site District Office:			
Nearest Watercourse:			
Site Name:	Construction Site<UNOFFICIAL>		
Site Address:	across from 670 Albert St		
Site Region:			
Site Municipality:	Ottawa		
Site Lot:			
Site Conc:			
Site Geo Ref Accu:			
Site Map Datum:			
Northing:	5029770		
Easting:	445951		
Incident Cause:			
Incident Preceding Spill:			
Environment Impact:			
Health Env Consequence:			
Nature of Impact:			
Contaminant Qty:	10 L		
System Facility Address:			
Client Name:	OLRT Constructors		
Client Type:			
Source Type:			
Contaminant Code:	46		
Contaminant Name:	WATER/DYE SOLUTION		
Contaminant Limit 1:			
Contam Limit Freq 1:			
Contaminant UN No 1:			
Receiving Medium:			
Incident Reason:	Unknown / N/A		
Incident Summary:	OLRT: spill 10 L fluid, cleaning		
Activity Preceding Spill:			
Property 2nd Watershed:			
Property Tertiary Watershed:			
Sector Type:	Unknown / N/A		
SAC Action Class:	Land Spills		
Call Report Locatn Geodata:			

---

57 | ***1 of 1*** | ***W/183.5*** | ***63.9 / -16.14*** | ***557 WELLINGTON ST Ottawa ON*** | ***WWIS***

Well ID:	7238459	**Flowing (Y/N):**	
Construction Date:		**Flow Rate:**	
Use 1st:	Monitoring and Test Hole	**Data Entry Status:**	
Use 2nd:	0	**Data Src:**	
Final Well Status:	0	**Date Received:**	03/23/2015
Water Type:		**Selected Flag:**	TRUE
Casing Material:		**Abandonment Rec:**	
Audit No:	Z201400	**Contractor:**	7241
Tag:	A175628	**Form Version:**	7
Constructn Method:		**Owner:**	
Elevation (m):		**County:**	OTTAWA-CARLETON
Elevatn Reliabilty:		**Lot:**	
Depth to Bedrock:		**Concession:**	
Well Depth:		**Concession Name:**	
Overburden/Bedrock:		**Easting NAD83:**	
Pump Rate:		**Northing NAD83:**	

Static Water Level:		**Zone:**	
Clear/Cloudy:		**UTM Reliability:**	
Municipality:	NEPEAN TOWNSHIP		
Site Info:			

PDF URL (Map): https://d2khazk8e83rdv.cloudfront.net/moe_mapping/downloads/2Water/Wells_pdfs/723\7238459.pdf

Additional Detail(s) (Map)

Well Completed Date:	03/01/2015
Year Completed:	2015
Depth (m):	7.01
Latitude:	45.4146489737599
Longitude:	-75.7107571534512
X:	-75.71075699078172
Y:	45.4146489670097
Path:	723\7238459.pdf

Bore Hole Information

Bore Hole ID:	1005313987	**Elevation:**	
DP2BR:		**Elevrc:**	
Spatial Status:		**Zone:**	18
Code OB:		**East83:**	444387.00
Code OB Desc:		**North83:**	5029260.00
Open Hole:		**Org CS:**	UTM83
Cluster Kind:		**UTMRC:**	4
Date Completed:	03/01/2015	**UTMRC Desc:**	margin of error : 30 m - 100 m
Remarks:		**Location Method:**	wwr
Location Method Desc:	on Water Well Record		
Elevrc Desc:			
Location Source Date:			
Improvement Location Source:			
Improvement Location Method:			
Source Revision Comment:			
Supplier Comment:			

Overburden and Bedrock Materials Interval

Formation ID:	1005563131
Layer:	3
Color:	2
General Color:	GREY
Material 1:	08
Material 1 Desc:	FINE SAND
Material 2:	06
Material 2 Desc:	SILT
Material 3:	73
Material 3 Desc:	HARD
Formation Top Depth:	5.789999961853027
Formation End Depth:	7.010000228881836
Formation End Depth UOM:	m

Overburden and Bedrock Materials Interval

Formation ID:	1005563130
Layer:	2
Color:	2
General Color:	GREY
Material 1:	08

Material 1 Desc:	FINE SAND
Material 2:	06
Material 2 Desc:	SILT
Material 3:	73
Material 3 Desc:	HARD
Formation Top Depth:	3.9600000381469727
Formation End Depth:	5.789999961853027
Formation End Depth UOM:	m

Overburden and Bedrock Materials Interval

Formation ID:	1005563129
Layer:	1
Color:	6
General Color:	BROWN
Material 1:	28
Material 1 Desc:	SAND
Material 2:	
Material 2 Desc:	
Material 3:	73
Material 3 Desc:	HARD
Formation Top Depth:	0.0
Formation End Depth:	3.9600000381469727
Formation End Depth UOM:	m

Annular Space/Abandonment Sealing Record

Plug ID:	1005563141
Layer:	3
Plug From:	3.6600000858306885
Plug To:	7.010000228881836
Plug Depth UOM:	m

Annular Space/Abandonment Sealing Record

Plug ID:	1005563139
Layer:	1
Plug From:	0.0
Plug To:	0.3100000023841858
Plug Depth UOM:	m

Annular Space/Abandonment Sealing Record

Plug ID:	1005563140
Layer:	2
Plug From:	0.3100000023841858
Plug To:	3.6600000858306885
Plug Depth UOM:	m

Method of Construction & Well Use

Method Construction ID:	1005563138
Method Construction Code:	5
Method Construction:	Air Percussion
Other Method Construction:	

Map Key	Number of Records	Direction/ Distance (m)	Elev/Diff (m)	Site	DB

Pipe Information

Pipe ID: 1005563128
Casing No: 0
Comment:
Alt Name:

Construction Record - Casing

Casing ID: 1005563134
Layer: 1
Material: 5
Open Hole or Material: PLASTIC
Depth From: 0.0
Depth To: 3.9600000381469727
Casing Diameter: 6.03000020980835
Casing Diameter UOM: cm
Casing Depth UOM: m

Construction Record - Screen

Screen ID: 1005563135
Layer: 1
Slot: 10
Screen Top Depth: 3.9600000381469727
Screen End Depth: 7.010000228881836
Screen Material: 5
Screen Depth UOM: m
Screen Diameter UOM: cm
Screen Diameter: 5.199999809265137

Water Details

Water ID: 1005563133
Layer:
Kind Code:
Kind:
Water Found Depth:
Water Found Depth UOM: m

Hole Diameter

Hole ID: 1005563132
Diameter: 11.430000305175781
Depth From: 0.0
Depth To: 7.010000228881836
Hole Depth UOM: m
Hole Diameter UOM: cm

---

58 | ***1 of 1*** | ***SE/184.8*** | ***81.9 / 1.86*** | ***206 Bronson Ave Ottawa ON K1R6H4*** | ***EHS***

Order No: 20160509154
Status: C
Report Type: RSC Premium Package (Urban)
Report Date: 16-MAY-16
Date Received: 09-MAY-16
Previous Site Name:
Lot/Building Size: 560m2
Additional Info Ordered: City Directory

Nearest Intersection:
Municipality:
Client Prov/State: ON
Search Radius (km): .3
X: -75.707244
Y: 45.413473

Map Key	Number of Records	Direction/ Distance (m)	Elev/Diff (m)	Site	DB
59	1 of 24	SSW/190.8	82.3 / 2.28	SAINT-VINCENT HOSPITAL 60 CAMBRIDGE STREET NORTH OTTAWA CITY ON K1R 7A5	CA

Certificate #: 8-4104-93-
Application Year: 93
Issue Date: 10/21/1993
Approval Type: Industrial air
Status: Approved
Application Type:
Client Name:
Client Address:
Client City:
Client Postal Code:
Project Description: FLU-ACE TOWER REACTIVE SCRUBBING SYSTEM
Contaminants: Nitrogen Oxides
Emission Control: No Controls

Map Key	Number of Records	Direction/ Distance (m)	Elev/Diff (m)	Site	DB
59	2 of 24	SSW/190.8	82.3 / 2.28	SISTERS OF CHARITY OF OTTAWA HEALTH SERV LOTS 1-19, 60 CAMBRIDGE ST.N. OTTAWA CITY ON K1R 7A5	CA

Certificate #: 3-0577-96-
Application Year: 96
Issue Date: 7/17/1996
Approval Type: Municipal sewage
Status: Approved
Application Type:
Client Name:
Client Address:
Client City:
Client Postal Code:
Project Description:
Contaminants:
Emission Control:

Map Key	Number of Records	Direction/ Distance (m)	Elev/Diff (m)	Site	DB
59	3 of 24	SSW/190.8	82.3 / 2.28	HOPITAL SAINT-VINCENT HOSPITAL 60 CAMBRIDGE STREET NORTH OTTAWA ON K1R 7A5	GEN

Generator No: ON0386700
SIC Code: 8613
SIC Description: EXTENDED CARE HOSP.
Approval Years: 86,87,88
PO Box No:
Country:
Status:
Co Admin:
Choice of Contact:
Phone No Admin:
Contaminated Facility:
MHSW Facility:

Detail(s)

Waste Class: 312
Waste Class Name: PATHOLOGICAL WASTES

Map Key	Number of Records	Direction/ Distance (m)	Elev/Diff (m)	Site	DB
59	4 of 24	SSW/190.8	82.3 / 2.28	HOPITAL SAINT-VINCENT HOSPITAL 60 CAMBRIDGE STREET NORTH OTTAWA ON K1R 7A5	GEN

Generator No: ON0386700
SIC Code: 8613
SIC Description: EXTENDED CARE HOSP.
Approval Years: 89,90
PO Box No:
Country:
Status:
Co Admin:
Choice of Contact:
Phone No Admin:
Contaminated Facility:
MHSW Facility:

Detail(s)

Waste Class: 145
Waste Class Name: PAINT/PIGMENT/COATING RESIDUES

Waste Class: 148
Waste Class Name: INORGANIC LABORATORY CHEMICALS

Waste Class: 212
Waste Class Name: ALIPHATIC SOLVENTS

Waste Class: 213
Waste Class Name: PETROLEUM DISTILLATES

Waste Class: 261
Waste Class Name: PHARMACEUTICALS

Waste Class: 312
Waste Class Name: PATHOLOGICAL WASTES

Map Key	Number of Records	Direction/ Distance (m)	Elev/Diff (m)	Site	DB
59	5 of 24	SSW/190.8	82.3 / 2.28	SAINT-VINCENT HOSPITAL 20-044 60 CAMBRIDGE STREET NORTH OTTAWA ON K1R 7A5	GEN

Generator No: ON0386700
SIC Code: 8613
SIC Description: EXTENDED CARE HOSP.
Approval Years: 92,93,94,95,96
PO Box No:
Country:
Status:
Co Admin:
Choice of Contact:
Phone No Admin:
Contaminated Facility:
MHSW Facility:

Detail(s)

Waste Class: 112
Waste Class Name: ACID WASTE - HEAVY METALS

Waste Class: 121
Waste Class Name: ALKALINE WASTES - HEAVY METALS

Waste Class: 145

Waste Class Name: PAINT/PIGMENT/COATING RESIDUES

Waste Class: 148
Waste Class Name: INORGANIC LABORATORY CHEMICALS

Waste Class: 212
Waste Class Name: ALIPHATIC SOLVENTS

Waste Class: 213
Waste Class Name: PETROLEUM DISTILLATES

Waste Class: 252
Waste Class Name: WASTE OILS & LUBRICANTS

Waste Class: 261
Waste Class Name: PHARMACEUTICALS

Waste Class: 263
Waste Class Name: ORGANIC LABORATORY CHEMICALS

Waste Class: 264
Waste Class Name: PHOTOPROCESSING WASTES

Waste Class: 312
Waste Class Name: PATHOLOGICAL WASTES

---

59 | ***6 of 24*** | ***SSW/190.8*** | ***82.3 / 2.28*** | ***SAINT-VINCENT HOSPITAL***
60 CAMBRIDGE STREET NORTH
OTTAWA ON K1R 7A5 | ***GEN***

Generator No: ON0386700
SIC Code: 8613
SIC Description: EXTENDED CARE HOSP.
Approval Years: 97,98,99,00,01,02,03,04
PO Box No:
Country:
Status:
Co Admin:
Choice of Contact:
Phone No Admin:
Contaminated Facility:
MHSW Facility:

Detail(s)

Waste Class: 148
Waste Class Name: INORGANIC LABORATORY CHEMICALS

Waste Class: 112
Waste Class Name: ACID WASTE - HEAVY METALS

Waste Class: 121
Waste Class Name: ALKALINE WASTES - HEAVY METALS

Waste Class: 145
Waste Class Name: PAINT/PIGMENT/COATING RESIDUES

Waste Class: 213
Waste Class Name: PETROLEUM DISTILLATES

Waste Class: 222
Waste Class Name: HEAVY FUELS

Waste Class: 252

Map Key	Number of Records	Direction/ Distance (m)	Elev/Diff (m)	Site	DB

Waste Class Name: WASTE OILS & LUBRICANTS

Waste Class: 261
Waste Class Name: PHARMACEUTICALS

Waste Class: 263
Waste Class Name: ORGANIC LABORATORY CHEMICALS

Waste Class: 264
Waste Class Name: PHOTOPROCESSING WASTES

Waste Class: 312
Waste Class Name: PATHOLOGICAL WASTES

Waste Class: 212
Waste Class Name: ALIPHATIC SOLVENTS

Map Key	Number of Records	Direction/ Distance (m)	Elev/Diff (m)	Site	DB
59	7 of 24	SSW/190.8	82.3 / 2.28	ST-VINCENT HOSPITAL 60 CAMBRIDGE ST. OTTAWA ON K1R 7A5	GEN

Generator No: ON0763900
SIC Code: 0000
SIC Description: *** NOT DEFINED ***
Approval Years: 86,87,88,89,90,92,93,94
PO Box No:
Country:
Status:
Co Admin:
Choice of Contact:
Phone No Admin:
Contaminated Facility:
MHSW Facility:

Map Key	Number of Records	Direction/ Distance (m)	Elev/Diff (m)	Site	DB
59	8 of 24	SSW/190.8	82.3 / 2.28	SCO HEALTH SERVICE 60 Cambridge Street North Ottawa ON K1R 7A5	GEN

Generator No: ON0386700
SIC Code: 622310
SIC Description: Specialty (except Psychiatric and Substance Abuse) Hospitals
Approval Years: 05,06
PO Box No:
Country:
Status:
Co Admin:
Choice of Contact:
Phone No Admin:
Contaminated Facility:
MHSW Facility:

Detail(s)

Waste Class: 112
Waste Class Name: ACID WASTE - HEAVY METALS

Waste Class: 148
Waste Class Name: INORGANIC LABORATORY CHEMICALS

Waste Class: 213
Waste Class Name: PETROLEUM DISTILLATES

Waste Class: 222

Waste Class Name: HEAVY FUELS

Waste Class: 252
Waste Class Name: WASTE OILS & LUBRICANTS

Waste Class: 261
Waste Class Name: PHARMACEUTICALS

Waste Class: 121
Waste Class Name: ALKALINE WASTES - HEAVY METALS

Waste Class: 145
Waste Class Name: PAINT/PIGMENT/COATING RESIDUES

Waste Class: 146
Waste Class Name: OTHER SPECIFIED INORGANICS

Waste Class: 212
Waste Class Name: ALIPHATIC SOLVENTS

Waste Class: 221
Waste Class Name: LIGHT FUELS

Waste Class: 264
Waste Class Name: PHOTOPROCESSING WASTES

Waste Class: 263
Waste Class Name: ORGANIC LABORATORY CHEMICALS

Waste Class: 312
Waste Class Name: PATHOLOGICAL WASTES

---

59 | ***9 of 24*** | ***SSW/190.8*** | ***82.3 / 2.28*** | ***BRUYERE CONTINUING CARE INC***
60 Cambridge Street North
Ottawa ON K1R 7A5 | ***GEN***

Generator No: ON0386700
SIC Code: 622310
SIC Description: Specialty (except Psychiatric and Substance Abuse) Hospitals
Approval Years: 07,08
PO Box No:
Country:
Status:
Co Admin:
Choice of Contact:
Phone No Admin:
Contaminated Facility:
MHSW Facility:

Detail(s)

Waste Class: 112
Waste Class Name: ACID WASTE - HEAVY METALS

Waste Class: 121
Waste Class Name: ALKALINE WASTES - HEAVY METALS

Waste Class: 145
Waste Class Name: PAINT/PIGMENT/COATING RESIDUES

Waste Class: 213
Waste Class Name: PETROLEUM DISTILLATES

Waste Class: 146

Waste Class Name: OTHER SPECIFIED INORGANICS

Waste Class: 148
Waste Class Name: INORGANIC LABORATORY CHEMICALS

Waste Class: 212
Waste Class Name: ALIPHATIC SOLVENTS

Waste Class: 221
Waste Class Name: LIGHT FUELS

Waste Class: 222
Waste Class Name: HEAVY FUELS

Waste Class: 251
Waste Class Name: OIL SKIMMINGS & SLUDGES

Waste Class: 252
Waste Class Name: WASTE OILS & LUBRICANTS

Waste Class: 261
Waste Class Name: PHARMACEUTICALS

Waste Class: 263
Waste Class Name: ORGANIC LABORATORY CHEMICALS

Waste Class: 264
Waste Class Name: PHOTOPROCESSING WASTES

Waste Class: 312
Waste Class Name: PATHOLOGICAL WASTES

Waste Class: 331
Waste Class Name: WASTE COMPRESSED GASES

---

59 | ***10 of 24*** | ***SSW/190.8*** | ***82.3 / 2.28*** | ***BRUYERE CONTINUING CARE INC***
60 Cambridge Street North
Ottawa ON K1R 7A5 | ***GEN***

Generator No: ON0386700
SIC Code: 622111
SIC Description: General (except Paediatric) Hospitals
Approval Years: 2009
PO Box No:
Country:
Status:
Co Admin:
Choice of Contact:
Phone No Admin:
Contaminated Facility:
MHSW Facility:

Detail(s)

Waste Class: 112
Waste Class Name: ACID WASTE - HEAVY METALS

Waste Class: 145
Waste Class Name: PAINT/PIGMENT/COATING RESIDUES

Waste Class: 146
Waste Class Name: OTHER SPECIFIED INORGANICS

Waste Class: 148

Waste Class Name: INORGANIC LABORATORY CHEMICALS

Waste Class: 213
Waste Class Name: PETROLEUM DISTILLATES

Waste Class: 221
Waste Class Name: LIGHT FUELS

Waste Class: 222
Waste Class Name: HEAVY FUELS

Waste Class: 251
Waste Class Name: OIL SKIMMINGS & SLUDGES

Waste Class: 252
Waste Class Name: WASTE OILS & LUBRICANTS

Waste Class: 261
Waste Class Name: PHARMACEUTICALS

Waste Class: 263
Waste Class Name: ORGANIC LABORATORY CHEMICALS

Waste Class: 312
Waste Class Name: PATHOLOGICAL WASTES

Waste Class: 331
Waste Class Name: WASTE COMPRESSED GASES

---

59 | ***11 of 24*** | ***SSW/190.8*** | ***82.3 / 2.28*** | ***BRUYERE CONTINUING CARE INC***
60 Cambridge Street North
Ottawa ON K1R 7A5 | ***GEN***

Generator No: ON0386700
SIC Code: 622111
SIC Description: General (except Paediatric) Hospitals
Approval Years: 2010
PO Box No:
Country:
Status:
Co Admin:
Choice of Contact:
Phone No Admin:
Contaminated Facility:
MHSW Facility:

Detail(s)

Waste Class: 263
Waste Class Name: ORGANIC LABORATORY CHEMICALS

Waste Class: 112
Waste Class Name: ACID WASTE - HEAVY METALS

Waste Class: 252
Waste Class Name: WASTE OILS & LUBRICANTS

Waste Class: 222
Waste Class Name: HEAVY FUELS

Waste Class: 261
Waste Class Name: PHARMACEUTICALS

Waste Class: 312

Waste Class Name: PATHOLOGICAL WASTES

Waste Class: 146
Waste Class Name: OTHER SPECIFIED INORGANICS

Waste Class: 251
Waste Class Name: OIL SKIMMINGS & SLUDGES

Waste Class: 148
Waste Class Name: INORGANIC LABORATORY CHEMICALS

Waste Class: 331
Waste Class Name: WASTE COMPRESSED GASES

Waste Class: 213
Waste Class Name: PETROLEUM DISTILLATES

Waste Class: 145
Waste Class Name: PAINT/PIGMENT/COATING RESIDUES

Waste Class: 221
Waste Class Name: LIGHT FUELS

---

59 | ***12 of 24*** | ***SSW/190.8*** | ***82.3 / 2.28*** | ***BRUYERE CONTINUING CARE INC***
60 Cambridge Street North
Ottawa ON K1R 7A5 | ***GEN***

Generator No: ON0386700
SIC Code: 622111
SIC Description: General (except Paediatric) Hospitals
Approval Years: 2011
PO Box No:
Country:
Status:
Co Admin:
Choice of Contact:
Phone No Admin:
Contaminated Facility:
MHSW Facility:

Detail(s)

Waste Class: 251
Waste Class Name: OIL SKIMMINGS & SLUDGES

Waste Class: 145
Waste Class Name: PAINT/PIGMENT/COATING RESIDUES

Waste Class: 213
Waste Class Name: PETROLEUM DISTILLATES

Waste Class: 112
Waste Class Name: ACID WASTE - HEAVY METALS

Waste Class: 331
Waste Class Name: WASTE COMPRESSED GASES

Waste Class: 221
Waste Class Name: LIGHT FUELS

Waste Class: 261
Waste Class Name: PHARMACEUTICALS

Waste Class: 148

Waste Class Name: INORGANIC LABORATORY CHEMICALS

Waste Class: 222
Waste Class Name: HEAVY FUELS

Waste Class: 263
Waste Class Name: ORGANIC LABORATORY CHEMICALS

Waste Class: 252
Waste Class Name: WASTE OILS & LUBRICANTS

Waste Class: 146
Waste Class Name: OTHER SPECIFIED INORGANICS

Waste Class: 312
Waste Class Name: PATHOLOGICAL WASTES

---

59 | ***13 of 24*** | ***SSW/190.8*** | ***82.3 / 2.28*** | ***BRUYERE CONTINUING CARE INC***
60 Cambridge Street North
Ottawa ON K1R 7A5 | ***GEN***

Generator No: ON0386700
SIC Code: 622111
SIC Description: General (except Paediatric) Hospitals
Approval Years: 2012
PO Box No:
Country:
Status:
Co Admin:
Choice of Contact:
Phone No Admin:
Contaminated Facility:
MHSW Facility:

Detail(s)

Waste Class: 312
Waste Class Name: PATHOLOGICAL WASTES

Waste Class: 331
Waste Class Name: WASTE COMPRESSED GASES

Waste Class: 213
Waste Class Name: PETROLEUM DISTILLATES

Waste Class: 221
Waste Class Name: LIGHT FUELS

Waste Class: 112
Waste Class Name: ACID WASTE - HEAVY METALS

Waste Class: 263
Waste Class Name: ORGANIC LABORATORY CHEMICALS

Waste Class: 146
Waste Class Name: OTHER SPECIFIED INORGANICS

Waste Class: 261
Waste Class Name: PHARMACEUTICALS

Waste Class: 222
Waste Class Name: HEAVY FUELS

Waste Class: 252

Waste Class Name: WASTE OILS & LUBRICANTS

Waste Class: 251
Waste Class Name: OIL SKIMMINGS & SLUDGES

Waste Class: 145
Waste Class Name: PAINT/PIGMENT/COATING RESIDUES

Waste Class: 148
Waste Class Name: INORGANIC LABORATORY CHEMICALS

---

59 | ***14 of 24*** | ***SSW/190.8*** | ***82.3 / 2.28*** | ***BRUYERE CONTINUING CARE INC***
60 Cambridge Street North
Ottawa ON | ***GEN***

Generator No: ON0386700
SIC Code: 622111
SIC Description: GENERAL (EXCEPT PAEDIATRIC) HOSPITALS
Approval Years: 2013
PO Box No:
Country:
Status:
Co Admin:
Choice of Contact:
Phone No Admin:
Contaminated Facility:
MHSW Facility:

Detail(s)

Waste Class: 251
Waste Class Name: OIL SKIMMINGS & SLUDGES

Waste Class: 261
Waste Class Name: PHARMACEUTICALS

Waste Class: 331
Waste Class Name: WASTE COMPRESSED GASES

Waste Class: 213
Waste Class Name: PETROLEUM DISTILLATES

Waste Class: 145
Waste Class Name: PAINT/PIGMENT/COATING RESIDUES

Waste Class: 221
Waste Class Name: LIGHT FUELS

Waste Class: 222
Waste Class Name: HEAVY FUELS

Waste Class: 263
Waste Class Name: ORGANIC LABORATORY CHEMICALS

Waste Class: 252
Waste Class Name: WASTE OILS & LUBRICANTS

Waste Class: 146
Waste Class Name: OTHER SPECIFIED INORGANICS

Waste Class: 312
Waste Class Name: PATHOLOGICAL WASTES

Waste Class: 148

Waste Class Name: INORGANIC LABORATORY CHEMICALS

Waste Class: 112
Waste Class Name: ACID WASTE - HEAVY METALS

---

59 | ***15 of 24*** | ***SSW/190.8*** | ***82.3 / 2.28*** | ***BRUYERE CONTINUING CARE INC***
60 Cambridge Street North
Ottawa ON K1R 7A5 | ***GEN***

Generator No: ON0386700
SIC Code: 622111
SIC Description: GENERAL (EXCEPT PAEDIATRIC) HOSPITALS
Approval Years: 2016
PO Box No:
Country: Canada
Status:
Co Admin: Chantal Sabourin
Choice of Contact: CO_OFFICIAL
Phone No Admin: 613-562-6262 Ext.1567
Contaminated Facility: No
MHSW Facility: No

Detail(s)

Waste Class: 145
Waste Class Name: PAINT/PIGMENT/COATING RESIDUES

Waste Class: 312
Waste Class Name: PATHOLOGICAL WASTES

Waste Class: 261
Waste Class Name: PHARMACEUTICALS

Waste Class: 331
Waste Class Name: WASTE COMPRESSED GASES

Waste Class: 146
Waste Class Name: OTHER SPECIFIED INORGANICS

Waste Class: 213
Waste Class Name: PETROLEUM DISTILLATES

Waste Class: 251
Waste Class Name: OIL SKIMMINGS & SLUDGES

Waste Class: 148
Waste Class Name: INORGANIC LABORATORY CHEMICALS

Waste Class: 221
Waste Class Name: LIGHT FUELS

Waste Class: 112
Waste Class Name: ACID WASTE - HEAVY METALS

Waste Class: 222
Waste Class Name: HEAVY FUELS

Waste Class: 252
Waste Class Name: WASTE OILS & LUBRICANTS

Waste Class: 263
Waste Class Name: ORGANIC LABORATORY CHEMICALS

Map Key	Number of Records	Direction/ Distance (m)	Elev/Diff (m)	Site	DB
59	16 of 24	SSW/190.8	82.3 / 2.28	BRUYERE CONTINUING CARE INC 60 Cambridge Street North Ottawa ON K1R 7A5	GEN

Generator No: ON0386700
SIC Code: 622111
SIC Description: GENERAL (EXCEPT PAEDIATRIC) HOSPITALS
Approval Years: 2015
PO Box No:
Country: Canada
Status:
Co Admin: Chantal Sabourin
Choice of Contact: CO_OFFICIAL
Phone No Admin: 613-562-6262 Ext.1567
Contaminated Facility: No
MHSW Facility: No

Detail(s)

Waste Class: 213
Waste Class Name: PETROLEUM DISTILLATES

Waste Class: 331
Waste Class Name: WASTE COMPRESSED GASES

Waste Class: 263
Waste Class Name: ORGANIC LABORATORY CHEMICALS

Waste Class: 252
Waste Class Name: WASTE OILS & LUBRICANTS

Waste Class: 312
Waste Class Name: PATHOLOGICAL WASTES

Waste Class: 222
Waste Class Name: HEAVY FUELS

Waste Class: 251
Waste Class Name: OIL SKIMMINGS & SLUDGES

Waste Class: 261
Waste Class Name: PHARMACEUTICALS

Waste Class: 112
Waste Class Name: ACID WASTE - HEAVY METALS

Waste Class: 148
Waste Class Name: INORGANIC LABORATORY CHEMICALS

Waste Class: 145
Waste Class Name: PAINT/PIGMENT/COATING RESIDUES

Waste Class: 146
Waste Class Name: OTHER SPECIFIED INORGANICS

Waste Class: 221
Waste Class Name: LIGHT FUELS

Map Key	Number of Records	Direction/ Distance (m)	Elev/Diff (m)	Site	DB
59	17 of 24	SSW/190.8	82.3 / 2.28	BRUYERE CONTINUING CARE INC 60 Cambridge Street North Ottawa ON K1R 7A5	GEN

Generator No: ON0386700
SIC Code: 622111

SIC Description:	GENERAL (EXCEPT PAEDIATRIC) HOSPITALS
Approval Years:	2014
PO Box No:	
Country:	Canada
Status:	
Co Admin:	Chantal Sabourin
Choice of Contact:	CO_OFFICIAL
Phone No Admin:	613-562-6262 Ext.1567
Contaminated Facility:	No
MHSW Facility:	No

Detail(s)

Waste Class:	112
Waste Class Name:	ACID WASTE - HEAVY METALS
Waste Class:	251
Waste Class Name:	OIL SKIMMINGS & SLUDGES
Waste Class:	263
Waste Class Name:	ORGANIC LABORATORY CHEMICALS
Waste Class:	148
Waste Class Name:	INORGANIC LABORATORY CHEMICALS
Waste Class:	213
Waste Class Name:	PETROLEUM DISTILLATES
Waste Class:	145
Waste Class Name:	PAINT/PIGMENT/COATING RESIDUES
Waste Class:	331
Waste Class Name:	WASTE COMPRESSED GASES
Waste Class:	146
Waste Class Name:	OTHER SPECIFIED INORGANICS
Waste Class:	312
Waste Class Name:	PATHOLOGICAL WASTES
Waste Class:	222
Waste Class Name:	HEAVY FUELS
Waste Class:	261
Waste Class Name:	PHARMACEUTICALS
Waste Class:	252
Waste Class Name:	WASTE OILS & LUBRICANTS
Waste Class:	221
Waste Class Name:	LIGHT FUELS

Map Key	Number of Records	Direction/ Distance (m)	Elev/Diff (m)	Site	DB
59	18 of 24	SSW/190.8	82.3 / 2.28	***BRUYERE CONTINUING CARE INC SAINT-VINCENT HOSPITAL*** ***60 Cambridge Street North*** ***Ottawa ON K1R 7A5***	GEN

Generator No:	ON0386700
SIC Code:	
SIC Description:	
Approval Years:	As of Dec 2018
PO Box No:	
Country:	Canada
Status:	Registered

Co Admin:
Choice of Contact:
Phone No Admin:
Contaminated Facility:
MHSW Facility:

Detail(s)

Waste Class:	112 C
Waste Class Name:	Acid solutions - containing heavy metals
Waste Class:	145 I
Waste Class Name:	Wastes from the use of pigments, coatings and paints
Waste Class:	148 C
Waste Class Name:	Misc. wastes and inorganic chemicals
Waste Class:	213 I
Waste Class Name:	Petroleum distillates
Waste Class:	221 L
Waste Class Name:	Light fuels
Waste Class:	222 L
Waste Class Name:	Heavy fuels
Waste Class:	251 L
Waste Class Name:	Waste oils/sludges (petroleum based)
Waste Class:	252 L
Waste Class Name:	Waste crankcase oils and lubricants
Waste Class:	261 A
Waste Class Name:	Pharmaceuticals
Waste Class:	263 B
Waste Class Name:	Misc. waste organic chemicals
Waste Class:	263 I
Waste Class Name:	Misc. waste organic chemicals
Waste Class:	312 P
Waste Class Name:	Pathological wastes
Waste Class:	331 I
Waste Class Name:	Waste compressed gases including cylinders

Map Key	Number of Records	Direction/ Distance (m)	Elev/Diff (m)	Site	DB
59	19 of 24	SSW/190.8	82.3 / 2.28	***BRUYERE CONTINUING CARE INC SAINT-VINCENT HOSPITAL*** ***60 Cambridge Street North*** ***Ottawa ON K1R 7A5***	GEN

Generator No:	ON0386700
SIC Code:	
SIC Description:	
Approval Years:	As of Jul 2020
PO Box No:	
Country:	Canada
Status:	Registered
Co Admin:	
Choice of Contact:	
Phone No Admin:	
Contaminated Facility:	
MHSW Facility:	

Detail(s)

Waste Class:	221 L
Waste Class Name:	Light fuels
Waste Class:	252 L
Waste Class Name:	Waste crankcase oils and lubricants
Waste Class:	145 I
Waste Class Name:	Wastes from the use of pigments, coatings and paints
Waste Class:	112 C
Waste Class Name:	Acid solutions - containing heavy metals
Waste Class:	263 I
Waste Class Name:	Misc. waste organic chemicals
Waste Class:	263 B
Waste Class Name:	Misc. waste organic chemicals
Waste Class:	261 A
Waste Class Name:	Pharmaceuticals
Waste Class:	222 L
Waste Class Name:	Heavy fuels
Waste Class:	148 C
Waste Class Name:	Misc. wastes and inorganic chemicals
Waste Class:	312 P
Waste Class Name:	Pathological wastes
Waste Class:	213 I
Waste Class Name:	Petroleum distillates
Waste Class:	251 L
Waste Class Name:	Waste oils/sludges (petroleum based)
Waste Class:	331 I
Waste Class Name:	Waste compressed gases including cylinders

---

59 ***20 of 24*** ***SSW/190.8*** ***82.3 / 2.28*** ***BRUYERE CONTINUING CARE INC.*** ***EASR***
60 Cambridge ST N
Ottawa ON K1R 7A5

Approval No:	R-010-9111337050	***MOE District:***	Ottawa
Status:	REGISTERED	***Municipality:***	Ottawa
Date:	2019-05-22	***Latitude:***	45.41333333
Record Type:	EASR	***Longitude:***	-75.70888889
Link Source:	MOFA	***Geometry X:***	
Project Type:	Air Emissions	***Geometry Y:***	
Full Address:			
Approval Type:	EASR-Air Emissions		
SWP Area Name:	Rideau Valley		
PDF NAICS Code:	622310		
PDF URL:			
PDF Site Location:			

---

59 ***21 of 24*** ***SSW/190.8*** ***82.3 / 2.28*** ***Bruyere Continuing Care<UNOFFICIAL>*** ***SPL***
60 Cambridge Street North
Ottawa ON

Ref No:	5067-BR5NEF	**Municipality No:**	
Year:		**Nature of Damage:**	
Incident Dt:	2020/07/02	**Discharger Report:**	
Dt MOE Arvl on Scn:		**Material Group:**	
MOE Reported Dt:	2020/07/02	**Impact to Health:**	2 - Minor Environment
Dt Document Closed:		**Agency Involved:**	

Site No:	NA
MOE Response:	No
Site County/District:	
Site Geo Ref Meth:	
Site District Office:	Ottawa
Nearest Watercourse:	
Site Name:	Bruyere Continuing Care<UNOFFICIAL>
Site Address:	60 Cambridge Street North
Site Region:	Eastern
Site Municipality:	Ottawa
Site Lot:	
Site Conc:	
Site Geo Ref Accu:	
Site Map Datum:	
Northing:	5029061.31
Easting:	444618.11
Incident Cause:	
Incident Preceding Spill:	Leak/Break
Environment Impact:	
Health Env Consequence:	
Nature of Impact:	
Contaminant Qty:	367 kg
System Facility Address:	
Client Name:	Bruyere Continuing Care<UNOFFICIAL>
Client Type:	
Source Type:	Valve/Fitting/Piping
Contaminant Code:	38
Contaminant Name:	REFRIGERANT GAS, N.O.S.
Contaminant Limit 1:	
Contam Limit Freq 1:	
Contaminant UN No 1:	1078
Receiving Medium:	Air
Incident Reason:	Equipment Failure
Incident Summary:	Spill 367kg R134A refrigerant to atm
Activity Preceding Spill:	
Property 2nd Watershed:	
Property Tertiary Watershed:	
Sector Type:	Miscellaneous Communal
SAC Action Class:	Air Spills - Gases and Vapours
Call Report Locatn Geodata:	

59	22 of 24	SSW/190.8	82.3 / 2.28	**BRUYERE CONTINUING CARE INC SAINT-VINCENT HOSPITAL** **60 Cambridge Street North** **Ottawa ON K1R 7A5**	GEN

Generator No:	ON0386700
SIC Code:	
SIC Description:	
Approval Years:	As of Jan 2021
PO Box No:	
Country:	Canada
Status:	Registered
Co Admin:	
Choice of Contact:	
Phone No Admin:	
Contaminated Facility:	

MHSW Facility:

Detail(s)

Waste Class:	145 I
Waste Class Name:	Wastes from the use of pigments, coatings and paints
Waste Class:	263 I
Waste Class Name:	Misc. waste organic chemicals
Waste Class:	221 L
Waste Class Name:	Light fuels
Waste Class:	251 L
Waste Class Name:	Waste oils/sludges (petroleum based)
Waste Class:	263 B
Waste Class Name:	Misc. waste organic chemicals
Waste Class:	331 I
Waste Class Name:	Waste compressed gases including cylinders
Waste Class:	261 A
Waste Class Name:	Pharmaceuticals
Waste Class:	312 P
Waste Class Name:	Pathological wastes
Waste Class:	112 C
Waste Class Name:	Acid solutions - containing heavy metals
Waste Class:	213 I
Waste Class Name:	Petroleum distillates
Waste Class:	222 L
Waste Class Name:	Heavy fuels
Waste Class:	148 C
Waste Class Name:	Misc. wastes and inorganic chemicals
Waste Class:	252 L
Waste Class Name:	Waste crankcase oils and lubricants

Map Key	Number of Records	Direction/ Distance (m)	Elev/Diff (m)	Site	DB
59	23 of 24	SSW/190.8	82.3 / 2.28	BRUYERE CONTINUING CARE INC SAINT-VINCENT HOSPITAL 60 Cambridge Street North Ottawa ON K1R 7A5	GEN

Generator No:	ON0386700
SIC Code:	
SIC Description:	
Approval Years:	As of Nov 2021
PO Box No:	
Country:	Canada
Status:	Registered
Co Admin:	
Choice of Contact:	
Phone No Admin:	
Contaminated Facility:	
MHSW Facility:	

Detail(s)

Waste Class: 263 I
Waste Class Name: Misc. waste organic chemicals

Waste Class: 112 C
Waste Class Name: Acid solutions - containing heavy metals

Waste Class: 222 L
Waste Class Name: Heavy fuels

Waste Class: 261 A
Waste Class Name: Pharmaceuticals

Waste Class: 331 I
Waste Class Name: Waste compressed gases including cylinders

Waste Class: 145 I
Waste Class Name: Wastes from the use of pigments, coatings and paints

Waste Class: 148 C
Waste Class Name: Misc. wastes and inorganic chemicals

Waste Class: 213 I
Waste Class Name: Petroleum distillates

Waste Class: 251 L
Waste Class Name: Waste oils/sludges (petroleum based)

Waste Class: 263 B
Waste Class Name: Misc. waste organic chemicals

Waste Class: 221 L
Waste Class Name: Light fuels

Waste Class: 252 L
Waste Class Name: Waste crankcase oils and lubricants

Waste Class: 312 P
Waste Class Name: Pathological wastes

---

59 | ***24 of 24*** | ***SSW/190.8*** | ***82.3 / 2.28*** | ***BRUYERE CONTINUING CARE INC SAINT-VINCENT HOSPITAL***
60 Cambridge Street North
Ottawa ON K1R 7A5 | ***GEN***

Generator No: ON0386700
SIC Code:
SIC Description:
Approval Years: As of Oct 2022
PO Box No:
Country: Canada
Status: Registered
Co Admin:
Choice of Contact:
Phone No Admin:
Contaminated Facility:
MHSW Facility:

Detail(s)

Waste Class: 251 L
Waste Class Name: OIL SKIMMINGS & SLUDGES

Waste Class: 222 L
Waste Class Name: HEAVY FUELS

Waste Class: 213 I
Waste Class Name: PETROLEUM DISTILLATES

Waste Class: 263 I
Waste Class Name: ORGANIC LABORATORY CHEMICALS

Waste Class: 112 C
Waste Class Name: ACID WASTE - HEAVY METALS

Waste Class: 145 I
Waste Class Name: PAINT/PIGMENT/COATING RESIDUES

Waste Class: 148 C
Waste Class Name: INORGANIC LABORATORY CHEMICALS

Waste Class: 263 B
Waste Class Name: ORGANIC LABORATORY CHEMICALS

Waste Class: 221 L
Waste Class Name: LIGHT FUELS

Waste Class: 261 A
Waste Class Name: PHARMACEUTICALS

Waste Class: 252 L
Waste Class Name: WASTE OILS & LUBRICANTS

Waste Class: 331 I
Waste Class Name: WASTE COMPRESSED GASES

Waste Class: 312 P
Waste Class Name: PATHOLOGICAL WASTES

---

60 | **1 of 1** | **WSW/192.4** | **64.9 / -15.09** | **LeBreton Flats** | **FCS**

Ottawa ON

SGC: 3506008
Site ID: 00000007
Departmental ID: 99565
Depart Code: NCC
Class Type: 2
Class: Medium Priority for Action
Site Name: LeBreton Flats
Site Name (FR): des plaines LeBreton
Site Status: Active
Site Status Desc: Detailed testing completed. Remedial action plan under development.
Site Status (FR): Active
Description (FR): Analyse détaillée terminée. Élaboration du plan d'assainissement en cours.
Involv Code:
Census Division: Ottawa
Municipality: Ottawa
Census Sub Class: 1
Latitude: 45.414350
Longitude: -75.710770
Location:
Protected Data: 0
FED: 075
Fed Electoral District: Ottawa Centre
Fed Electoral District (FR): Ottawa-Centre
Metro:
Nearest Pop. Area:
Highest Step Cmpltd: 6
Site Deleted Flag:

Created:	2006-01-24T15:26:00
Modified:	2023-06-14T10:30:47.260
Property No.:	04074
Est m³ Contmnted:	
Est Ha Contmnted:	0.3555
Est Tons Contamin:	
Est Population at 1 Km:	16,491
Est Population at 5 Km:	228,787
Est Population at 10 Km:	648,718
Est Population at 25 Km:	1,222,015
Est Population at 50 Km:	1,438,588
Reporting Org:	National Capital Commission
Reporting Org (FR):	Commission de la Capitale nationale
Reason for Involv:	Federal Real Property
Reason for Involv (FR):	Biens immobiliers fédéraux
Liable Third Party:	
Class (FR):	Priorité d'intervention moyenne
Action Plan:	Phase III ESA and PQRA study is currrently under review by Health Canada and Environment Canada.
Action Plan (FR):	Les études préliminaires quantitatives de risque et de Phase III sont actuellement revues par Santé et Environnement Canada.
Site Mgmnt Strategy:	Additional assessment, Continous Monitoring
Minimap URL:	http://www.tbs-sct.gc.ca/fcsi-rscf/minimap.aspx?fsi=00000007
Additional Info:	
Additional Info (FR):	

Management

Management Code:	5
Management Type (EN):	Additional assessment
Management Type (FR):	Évaluation complémentaire
Management Code:	3
Management Type (EN):	Continous Monitoring
Management Type (FR):	Surveillance constante

Contamination

Contaminant:	Metal, metalloid, and organometallic
Contamination (FR):	Métaux, métalloïdes, et organométalliques
Medium Code:	2
Medium:	Groundwater
Medium (FR):	Eau souterraine
Contaminant:	Metal, metalloid, and organometallic
Contamination (FR):	Métaux, métalloïdes, et organométalliques
Medium Code:	5
Medium:	Soil
Medium (FR):	Sol
Contaminant:	PHCs (petroleum hydrocarbons)
Contamination (FR):	HCP (hydrocarbures pétroliers)
Medium Code:	5
Medium:	Soil
Medium (FR):	Sol
Contaminant:	PAHs (polycyclic aromatic hydrocarbon)
Contamination (FR):	HAP (hydrocarbures aromatiques polycycliques)
Medium Code:	5
Medium:	Soil
Medium (FR):	Sol
Contaminant:	PAHs (polycyclic aromatic hydrocarbon)
Contamination (FR):	HAP (hydrocarbures aromatiques polycycliques)
Medium Code:	2

Medium:	Groundwater
Medium (FR):	Eau souterraine

Annual Data

Fiscal Year:	2005-2006
Reporting Organization:	NCC
Reporting Organization (EN):	National Capital Commission
Reporting Organization (FR):	Commission de la Capitale nationale
Class Type:	
Class (EN):	
Class (FR):	
CCME Flag:	
CCME NCS Year:	
Step Name (EN):	
Step Name (FR):	
Highest Step Completed:	01
Highest Step Completed Desc:	
Planned Compl Date Step7:	
Planned Compl Date Step8:	
Planned Compl Date Step9:	
Created:	
Modified:	
NCSCS Year:	
Closed:	No
Actual Cubic Metres Rem:	0
Actual Hectares Rem:	0
Actual Tons Remediated:	0
Total Asmt Expenditure:	$0.00
Total Remediation Expenditure:	$0.00
Total Care/Maint Expenditur:	$0.00
Total Mntring Expenditure:	$0.00
Ttl Expenditure Reduc Liabil:	
FCSAP Asmt Expenditure:	$0.00
FCSAP Remed Expenditure:	$0.00
FCSAP Care/Maint Expenditur:	$0.00
FCSAP Mntring Expenditure:	$0.00

Annual Data

Fiscal Year:	2007-2008
Reporting Organization:	NCC
Reporting Organization (EN):	National Capital Commission
Reporting Organization (FR):	Commission de la Capitale nationale
Class Type:	
Class (EN):	
Class (FR):	
CCME Flag:	
CCME NCS Year:	
Step Name (EN):	
Step Name (FR):	
Highest Step Completed:	04
Highest Step Completed Desc:	
Planned Compl Date Step7:	
Planned Compl Date Step8:	
Planned Compl Date Step9:	
Created:	
Modified:	
NCSCS Year:	
Closed:	No
Actual Cubic Metres Rem:	0
Actual Hectares Rem:	0.3555
Actual Tons Remediated:	0
Total Asmt Expenditure:	$0.00

Total Remediation Expenditure:	$0.00
Total Care/Maint Expenditur:	$0.00
Total Mntring Expenditure:	$0.00
Ttl Expenditure Reduc Liabil:	
FCSAP Asmt Expenditure:	$675.20
FCSAP Remed Expenditure:	$0.00
FCSAP Care/Maint Expenditur:	$0.00
FCSAP Mntring Expenditure:	$0.00

Annual Data

Fiscal Year:	2008-2009
Reporting Organization:	NCC
Reporting Organization (EN):	National Capital Commission
Reporting Organization (FR):	Commission de la Capitale nationale
Class Type:	
Class (EN):	
Class (FR):	
CCME Flag:	
CCME NCS Year:	
Step Name (EN):	
Step Name (FR):	
Highest Step Completed:	04
Highest Step Completed Desc:	
Planned Compl Date Step7:	
Planned Compl Date Step8:	
Planned Compl Date Step9:	
Created:	
Modified:	
NCSCS Year:	
Closed:	No
Actual Cubic Metres Rem:	0
Actual Hectares Rem:	0
Actual Tons Remediated:	0
Total Asmt Expenditure:	$1,421.70
Total Remediation Expenditure:	$1,421.70
Total Care/Maint Expenditur:	$0.00
Total Mntring Expenditure:	$0.00
Ttl Expenditure Reduc Liabil:	
FCSAP Asmt Expenditure:	$0.00
FCSAP Remed Expenditure:	$1,137.36
FCSAP Care/Maint Expenditur:	$0.00
FCSAP Mntring Expenditure:	$0.00

Annual Data

Fiscal Year:	2006-2007
Reporting Organization:	NCC
Reporting Organization (EN):	National Capital Commission
Reporting Organization (FR):	Commission de la Capitale nationale
Class Type:	
Class (EN):	
Class (FR):	
CCME Flag:	
CCME NCS Year:	
Step Name (EN):	
Step Name (FR):	
Highest Step Completed:	04
Highest Step Completed Desc:	
Planned Compl Date Step7:	
Planned Compl Date Step8:	
Planned Compl Date Step9:	
Created:	
Modified:	

NCSCS Year:
Closed: No
Actual Cubic Metres Rem: 0
Actual Hectares Rem: 0
Actual Tons Remediated: 0
Total Asmt Expenditure: $0.00
Total Remediation Expenditure: $0.00
Total Care/Maint Expenditur: $0.00
Total Mntring Expenditure: $0.00
Ttl Expenditure Reduc Liabil:
FCSAP Asmt Expenditure: $5,592.00
FCSAP Remed Expenditure: $0.00
FCSAP Care/Maint Expenditur: $0.00
FCSAP Mntring Expenditure: $0.00

Annual Data

Fiscal Year: 2009-2010
Reporting Organization: NCC
Reporting Organization (EN): National Capital Commission
Reporting Organization (FR): Commission de la Capitale nationale
Class Type:
Class (EN):
Class (FR):
CCME Flag:
CCME NCS Year:
Step Name (EN):
Step Name (FR):
Highest Step Completed: 04
Highest Step Completed Desc:
Planned Compl Date Step7:
Planned Compl Date Step8:
Planned Compl Date Step9:
Created:
Modified:
NCSCS Year:
Closed: No
Actual Cubic Metres Rem: 0
Actual Hectares Rem: 0
Actual Tons Remediated: 0
Total Asmt Expenditure: $0.00
Total Remediation Expenditure: $0.00
Total Care/Maint Expenditur: $0.00
Total Mntring Expenditure: $0.00
Ttl Expenditure Reduc Liabil:
FCSAP Asmt Expenditure: $1,101.00
FCSAP Remed Expenditure: $0.00
FCSAP Care/Maint Expenditur: $0.00
FCSAP Mntring Expenditure: $0.00

Annual Data

Fiscal Year: 2011-2012
Reporting Organization: NCC
Reporting Organization (EN): National Capital Commission
Reporting Organization (FR): Commission de la Capitale nationale
Class Type:
Class (EN):
Class (FR):
CCME Flag:
CCME NCS Year:
Step Name (EN):
Step Name (FR):
Highest Step Completed: 06

Highest Step Completed Desc:	
Planned Compl Date Step7:	
Planned Compl Date Step8:	
Planned Compl Date Step9:	
Created:	
Modified:	
NCSCS Year:	
Closed:	No
Actual Cubic Metres Rem:	0
Actual Hectares Rem:	0
Actual Tons Remediated:	0
Total Asmt Expenditure:	$0.00
Total Remediation Expenditure:	$0.00
Total Care/Maint Expenditur:	$0.00
Total Mntring Expenditure:	$0.00
Ttl Expenditure Reduc Liabil:	
FCSAP Asmt Expenditure:	$14,045.60
FCSAP Remed Expenditure:	$0.00
FCSAP Care/Maint Expenditur:	$0.00
FCSAP Mntring Expenditure:	$0.00

Annual Data

Fiscal Year:	2012-2013
Reporting Organization:	NCC
Reporting Organization (EN):	National Capital Commission
Reporting Organization (FR):	Commission de la Capitale nationale
Class Type:	
Class (EN):	
Class (FR):	
CCME Flag:	
CCME NCS Year:	
Step Name (EN):	
Step Name (FR):	
Highest Step Completed:	06
Highest Step Completed Desc:	
Planned Compl Date Step7:	
Planned Compl Date Step8:	
Planned Compl Date Step9:	
Created:	
Modified:	
NCSCS Year:	
Closed:	No
Actual Cubic Metres Rem:	0
Actual Hectares Rem:	0
Actual Tons Remediated:	0
Total Asmt Expenditure:	$0.00
Total Remediation Expenditure:	$0.00
Total Care/Maint Expenditur:	$0.00
Total Mntring Expenditure:	$0.00
Ttl Expenditure Reduc Liabil:	
FCSAP Asmt Expenditure:	$732.80
FCSAP Remed Expenditure:	$0.00
FCSAP Care/Maint Expenditur:	$0.00
FCSAP Mntring Expenditure:	$0.00

Annual Data

Fiscal Year:	2010-2011
Reporting Organization:	NCC
Reporting Organization (EN):	National Capital Commission
Reporting Organization (FR):	Commission de la Capitale nationale
Class Type:	
Class (EN):	

Class (FR):	
CCME Flag:	
CCME NCS Year:	
Step Name (EN):	
Step Name (FR):	
Highest Step Completed:	04
Highest Step Completed Desc:	
Planned Compl Date Step7:	
Planned Compl Date Step8:	
Planned Compl Date Step9:	
Created:	
Modified:	
NCSCS Year:	
Closed:	No
Actual Cubic Metres Rem:	0
Actual Hectares Rem:	0
Actual Tons Remediated:	0
Total Asmt Expenditure:	$0.00
Total Remediation Expenditure:	$0.00
Total Care/Maint Expenditur:	$0.00
Total Mntring Expenditure:	$0.00
Ttl Expenditure Reduc Liabil:	
FCSAP Asmt Expenditure:	$0.00
FCSAP Remed Expenditure:	$0.00
FCSAP Care/Maint Expenditur:	$0.00
FCSAP Mntring Expenditure:	$0.00

Annual Data

Fiscal Year:	2013-2014
Reporting Organization:	NCC
Reporting Organization (EN):	National Capital Commission
Reporting Organization (FR):	Commission de la Capitale nationale
Class Type:	
Class (EN):	
Class (FR):	
CCME Flag:	
CCME NCS Year:	
Step Name (EN):	
Step Name (FR):	
Highest Step Completed:	06
Highest Step Completed Desc:	
Planned Compl Date Step7:	
Planned Compl Date Step8:	
Planned Compl Date Step9:	
Created:	
Modified:	
NCSCS Year:	
Closed:	No
Actual Cubic Metres Rem:	0
Actual Hectares Rem:	0
Actual Tons Remediated:	0
Total Asmt Expenditure:	$0.00
Total Remediation Expenditure:	$0.00
Total Care/Maint Expenditur:	$0.00
Total Mntring Expenditure:	$0.00
Ttl Expenditure Reduc Liabil:	
FCSAP Asmt Expenditure:	$0.00
FCSAP Remed Expenditure:	$0.00
FCSAP Care/Maint Expenditur:	$0.00
FCSAP Mntring Expenditure:	$0.00

Annual Data

Fiscal Year:	2014-2015
Reporting Organization:	NCC
Reporting Organization (EN):	National Capital Commission
Reporting Organization (FR):	Commission de la Capitale nationale
Class Type:	
Class (EN):	
Class (FR):	
CCME Flag:	
CCME NCS Year:	
Step Name (EN):	
Step Name (FR):	
Highest Step Completed:	06
Highest Step Completed Desc:	
Planned Compl Date Step7:	
Planned Compl Date Step8:	
Planned Compl Date Step9:	
Created:	
Modified:	
NCSCS Year:	
Closed:	No
Actual Cubic Metres Rem:	0
Actual Hectares Rem:	0
Actual Tons Remediated:	0
Total Asmt Expenditure:	$0.00
Total Remediation Expenditure:	$0.00
Total Care/Maint Expenditur:	$0.00
Total Mntring Expenditure:	$0.00
Ttl Expenditure Reduc Liabil:	
FCSAP Asmt Expenditure:	$0.00
FCSAP Remed Expenditure:	$0.00
FCSAP Care/Maint Expenditur:	$0.00
FCSAP Mntring Expenditure:	$0.00

Annual Data

Fiscal Year:	2015-2016
Reporting Organization:	NCC
Reporting Organization (EN):	National Capital Commission
Reporting Organization (FR):	Commission de la Capitale nationale
Class Type:	
Class (EN):	
Class (FR):	
CCME Flag:	
CCME NCS Year:	
Step Name (EN):	
Step Name (FR):	
Highest Step Completed:	06
Highest Step Completed Desc:	
Planned Compl Date Step7:	
Planned Compl Date Step8:	
Planned Compl Date Step9:	
Created:	
Modified:	
NCSCS Year:	
Closed:	No
Actual Cubic Metres Rem:	0
Actual Hectares Rem:	0
Actual Tons Remediated:	0
Total Asmt Expenditure:	$0.00
Total Remediation Expenditure:	$0.00
Total Care/Maint Expenditur:	$0.00
Total Mntring Expenditure:	$0.00
Ttl Expenditure Reduc Liabil:	
FCSAP Asmt Expenditure:	$0.00
FCSAP Remed Expenditure:	$0.00

FCSAP Care/Maint Expenditur: $0.00
FCSAP Mntring Expenditure: $0.00

Annual Data

Fiscal Year: 2019-2020
Reporting Organization: NCC
Reporting Organization (EN): National Capital Commission
Reporting Organization (FR): Commission de la Capitale nationale
Class Type:
Class (EN):
Class (FR):
CCME Flag:
CCME NCS Year:
Step Name (EN):
Step Name (FR):
Highest Step Completed: 06
Highest Step Completed Desc:
Planned Compl Date Step7:
Planned Compl Date Step8:
Planned Compl Date Step9:
Created:
Modified:
NCSCS Year:
Closed: No
Actual Cubic Metres Rem: 0
Actual Hectares Rem: 0
Actual Tons Remediated: 0
Total Asmt Expenditure: $0.00
Total Remediation Expenditure: $0.00
Total Care/Maint Expenditur: $0.00
Total Mntring Expenditure: $0.00
Ttl Expenditure Reduc Liabil:
FCSAP Asmt Expenditure: $0.00
FCSAP Remed Expenditure: $0.00
FCSAP Care/Maint Expenditur: $0.00
FCSAP Mntring Expenditure: $0.00

Annual Data

Fiscal Year: 2016-2017
Reporting Organization: NCC
Reporting Organization (EN): National Capital Commission
Reporting Organization (FR): Commission de la Capitale nationale
Class Type:
Class (EN):
Class (FR):
CCME Flag:
CCME NCS Year:
Step Name (EN):
Step Name (FR):
Highest Step Completed: 06
Highest Step Completed Desc:
Planned Compl Date Step7:
Planned Compl Date Step8:
Planned Compl Date Step9:
Created:
Modified:
NCSCS Year:
Closed: No
Actual Cubic Metres Rem: 0
Actual Hectares Rem: 0
Actual Tons Remediated: 0
Total Asmt Expenditure: $0.00

Total Remediation Expenditure:	$0.00
Total Care/Maint Expenditur:	$0.00
Total Mntring Expenditure:	$0.00
Ttl Expenditure Reduc Liabil:	
FCSAP Asmt Expenditure:	$0.00
FCSAP Remed Expenditure:	$0.00
FCSAP Care/Maint Expenditur:	$0.00
FCSAP Mntring Expenditure:	$0.00

Annual Data

Fiscal Year:	2017-2018
Reporting Organization:	NCC
Reporting Organization (EN):	National Capital Commission
Reporting Organization (FR):	Commission de la Capitale nationale
Class Type:	
Class (EN):	
Class (FR):	
CCME Flag:	
CCME NCS Year:	
Step Name (EN):	
Step Name (FR):	
Highest Step Completed:	06
Highest Step Completed Desc:	
Planned Compl Date Step7:	
Planned Compl Date Step8:	
Planned Compl Date Step9:	
Created:	
Modified:	
NCSCS Year:	
Closed:	No
Actual Cubic Metres Rem:	0
Actual Hectares Rem:	0
Actual Tons Remediated:	0
Total Asmt Expenditure:	$0.00
Total Remediation Expenditure:	$0.00
Total Care/Maint Expenditur:	$0.00
Total Mntring Expenditure:	$0.00
Ttl Expenditure Reduc Liabil:	
FCSAP Asmt Expenditure:	$0.00
FCSAP Remed Expenditure:	$0.00
FCSAP Care/Maint Expenditur:	$0.00
FCSAP Mntring Expenditure:	$0.00

Annual Data

Fiscal Year:	2018-2019
Reporting Organization:	NCC
Reporting Organization (EN):	National Capital Commission
Reporting Organization (FR):	Commission de la Capitale nationale
Class Type:	
Class (EN):	
Class (FR):	
CCME Flag:	
CCME NCS Year:	
Step Name (EN):	
Step Name (FR):	
Highest Step Completed:	06
Highest Step Completed Desc:	
Planned Compl Date Step7:	
Planned Compl Date Step8:	
Planned Compl Date Step9:	
Created:	
Modified:	

NCSCS Year:
Closed: No
Actual Cubic Metres Rem: 0
Actual Hectares Rem: 0
Actual Tons Remediated: 0
Total Asmt Expenditure: $0.00
Total Remediation Expenditure: $0.00
Total Care/Maint Expenditur: $0.00
Total Mntring Expenditure: $0.00
Ttl Expenditure Reduc Liabil:
FCSAP Asmt Expenditure: $0.00
FCSAP Remed Expenditure: $0.00
FCSAP Care/Maint Expenditur: $0.00
FCSAP Mntring Expenditure: $0.00

Annual Data

Fiscal Year: 2021-2022
Reporting Organization: NCC
Reporting Organization (EN): National Capital Commission
Reporting Organization (FR): Commission de la Capitale nationale
Class Type:
Class (EN):
Class (FR):
CCME Flag:
CCME NCS Year:
Step Name (EN):
Step Name (FR):
Highest Step Completed: 06
Highest Step Completed Desc:
Planned Compl Date Step7:
Planned Compl Date Step8:
Planned Compl Date Step9:
Created:
Modified:
NCSCS Year:
Closed: No
Actual Cubic Metres Rem: 0
Actual Hectares Rem: 0
Actual Tons Remediated: 0
Total Asmt Expenditure: $0.00
Total Remediation Expenditure: $0.00
Total Care/Maint Expenditur: $0.00
Total Mntring Expenditure: $0.00
Ttl Expenditure Reduc Liabil:
FCSAP Asmt Expenditure: $0.00
FCSAP Remed Expenditure: $0.00
FCSAP Care/Maint Expenditur: $0.00
FCSAP Mntring Expenditure: $0.00

Annual Data

Fiscal Year: 2020-2021
Reporting Organization: NCC
Reporting Organization (EN): National Capital Commission
Reporting Organization (FR): Commission de la Capitale nationale
Class Type:
Class (EN):
Class (FR):
CCME Flag:
CCME NCS Year:
Step Name (EN):
Step Name (FR):
Highest Step Completed: 06

Highest Step Completed Desc:	
Planned Compl Date Step7:	
Planned Compl Date Step8:	
Planned Compl Date Step9:	
Created:	
Modified:	
NCSCS Year:	
Closed:	No
Actual Cubic Metres Rem:	0
Actual Hectares Rem:	0
Actual Tons Remediated:	0
Total Asmt Expenditure:	$0.00
Total Remediation Expenditure:	$0.00
Total Care/Maint Expenditur:	$0.00
Total Mntring Expenditure:	$0.00
Ttl Expenditure Reduc Liabil:	
FCSAP Asmt Expenditure:	$0.00
FCSAP Remed Expenditure:	$0.00
FCSAP Care/Maint Expenditur:	$0.00
FCSAP Mntring Expenditure:	$0.00

Annual Data

Fiscal Year:	2022-2023
Reporting Organization:	NCC
Reporting Organization (EN):	National Capital Commission
Reporting Organization (FR):	Commission de la Capitale nationale
Class Type:	
Class (EN):	
Class (FR):	
CCME Flag:	
CCME NCS Year:	
Step Name (EN):	
Step Name (FR):	
Highest Step Completed:	06
Highest Step Completed Desc:	
Planned Compl Date Step7:	
Planned Compl Date Step8:	
Planned Compl Date Step9:	
Created:	
Modified:	
NCSCS Year:	
Closed:	No
Actual Cubic Metres Rem:	0
Actual Hectares Rem:	0
Actual Tons Remediated:	0
Total Asmt Expenditure:	$0.00
Total Remediation Expenditure:	$0.00
Total Care/Maint Expenditur:	$0.00
Total Mntring Expenditure:	$0.00
Ttl Expenditure Reduc Liabil:	
FCSAP Asmt Expenditure:	$0.00
FCSAP Remed Expenditure:	$0.00
FCSAP Care/Maint Expenditur:	$0.00
FCSAP Mntring Expenditure:	$0.00

61	***1 of 2***	***NNW/192.6***	***70.0 / -9.98***	***Planetary Association for 100 Bronson Ave Suite 1001 Ottawa ON K1R 6G8***	***SCT***

Established:	1975
Plant Size (ft²):	
Employment:	2

Map Key	Number of Records	Direction/ Distance (m)	Elev/Diff (m)	Site	DB

--Details--

Description: Periodical Publishers
SIC/NAICS Code: 511120

Description: Book Publishers
SIC/NAICS Code: 511130

Description: Environmental Consulting Services
SIC/NAICS Code: 541620

Description: Social Advocacy Organizations
SIC/NAICS Code: 813310

---

61 | ***2 of 2*** | ***NNW/192.6*** | ***70.0 / -9.98*** | ***100 Bronson Avenue Ottawa ON K1R 6G8*** | ***EHS***

Order No: 20100816003
Status: C
Report Type: Custom Report
Report Date: 8/20/2010
Date Received: 8/16/2010
Previous Site Name:
Lot/Building Size:
Additional Info Ordered:

Nearest Intersection:
Municipality:
Client Prov/State: ON
Search Radius (km): 0.25
X: -75.709026
Y: 45.416694

---

62 | ***1 of 1*** | ***W/195.1*** | ***60.5 / -19.50*** | ***LeBreton Flats Ottawa ON*** | ***FCS***

SGC: 3506008
Site ID: 00000004
Departmental ID: 96144
Depart Code: NCC
Class Type: 2
Class: Medium Priority for Action
Site Name: LeBreton Flats
Site Name (FR): des plaines LeBreton
Site Status: Closed
Site Status Desc: Detailed testing completed. No further action required.
Site Status (FR): Fermé
Description (FR): Analyse détaillée terminée. Aucune autre mesure nécessaire.
Involv Code:
Census Division: Ottawa
Municipality: Ottawa
Census Sub Class: 1
Latitude: 45.415360
Longitude: -75.710850
Location:
Protected Data: 0
FED: 075
Fed Electoral District: Ottawa Centre
Fed Electoral District (FR): Ottawa-Centre
Metro:
Nearest Pop. Area:
Highest Step Cmpltd: 6
Site Deleted Flag:
Created: 2006-01-24T15:25:00
Modified: 2015-05-20T09:40:32.010
Property No.: 02715
Est m³ Contmnted:
Est Ha Contmnted: 0.4

Est Tons Contamin:	
Est Population at 1 Km:	15,483
Est Population at 5 Km:	228,369
Est Population at 10 Km:	647,139
Est Population at 25 Km:	1,221,173
Est Population at 50 Km:	1,438,373
Reporting Org:	National Capital Commission
Reporting Org (FR):	Commission de la Capitale nationale
Reason for Involv:	Federal activities
Reason for Involv (FR):	Activités fédérales
Liable Third Party:	
Class (FR):	Priorité d'intervention moyenne
Action Plan:	Phase III ESA and PQRA study is currrently under review by Health Canada and Environment Canada.
Action Plan (FR):	Les études préliminaires quantitatives de risque et de Phase III sont actuellement revues par Santé et Environnement Canada.
Site Mgmnt Strategy:	Additional assessment, Continous Monitoring
Minimap URL:	http://www.tbs-sct.gc.ca/fcsi-rscf/minimap.aspx?fsi=00000004
Additional Info:	
Additional Info (FR):	

Management

Management Code:	5
Management Type (EN):	Additional assessment
Management Type (FR):	Évaluation complémentaire

Management Code:	3
Management Type (EN):	Continous Monitoring
Management Type (FR):	Surveillance constante

Contamination

Contaminant:	Metal, metalloid, and organometallic
Contamination (FR):	Métaux, métalloïdes, et organométalliques
Medium Code:	2
Medium:	Groundwater
Medium (FR):	Eau souterraine

Contaminant:	PHCs (petroleum hydrocarbons)
Contamination (FR):	HCP (hydrocarbures pétroliers)
Medium Code:	5
Medium:	Soil
Medium (FR):	Sol

Contaminant:	PAHs (polycyclic aromatic hydrocarbon)
Contamination (FR):	HAP (hydrocarbures aromatiques polycycliques)
Medium Code:	2
Medium:	Groundwater
Medium (FR):	Eau souterraine

Contaminant:	PAHs (polycyclic aromatic hydrocarbon)
Contamination (FR):	HAP (hydrocarbures aromatiques polycycliques)
Medium Code:	5
Medium:	Soil
Medium (FR):	Sol

Contaminant:	Metal, metalloid, and organometallic
Contamination (FR):	Métaux, métalloïdes, et organométalliques
Medium Code:	5
Medium:	Soil
Medium (FR):	Sol

Annual Data

Fiscal Year:	2006-2007
Reporting Organization:	NCC
Reporting Organization (EN):	National Capital Commission
Reporting Organization (FR):	Commission de la Capitale nationale
Class Type:	
Class (EN):	
Class (FR):	
CCME Flag:	
CCME NCS Year:	
Step Name (EN):	
Step Name (FR):	
Highest Step Completed:	04
Highest Step Completed Desc:	
Planned Compl Date Step7:	
Planned Compl Date Step8:	
Planned Compl Date Step9:	
Created:	
Modified:	
NCSCS Year:	
Closed:	No
Actual Cubic Metres Rem:	0
Actual Hectares Rem:	0
Actual Tons Remediated:	0
Total Asmt Expenditure:	$0.00
Total Remediation Expenditure:	$0.00
Total Care/Maint Expenditur:	$0.00
Total Mntring Expenditure:	$0.00
Ttl Expenditure Reduc Liabil:	
FCSAP Asmt Expenditure:	$5,592.00
FCSAP Remed Expenditure:	$0.00
FCSAP Care/Maint Expenditur:	$0.00
FCSAP Mntring Expenditure:	$0.00

Annual Data

Fiscal Year:	2005-2006
Reporting Organization:	NCC
Reporting Organization (EN):	National Capital Commission
Reporting Organization (FR):	Commission de la Capitale nationale
Class Type:	
Class (EN):	
Class (FR):	
CCME Flag:	
CCME NCS Year:	
Step Name (EN):	
Step Name (FR):	
Highest Step Completed:	01
Highest Step Completed Desc:	
Planned Compl Date Step7:	
Planned Compl Date Step8:	
Planned Compl Date Step9:	
Created:	
Modified:	
NCSCS Year:	
Closed:	No
Actual Cubic Metres Rem:	0
Actual Hectares Rem:	0
Actual Tons Remediated:	0
Total Asmt Expenditure:	$0.00
Total Remediation Expenditure:	$0.00
Total Care/Maint Expenditur:	$0.00
Total Mntring Expenditure:	$0.00
Ttl Expenditure Reduc Liabil:	
FCSAP Asmt Expenditure:	$0.00

FCSAP Remed Expenditure:	$0.00
FCSAP Care/Maint Expenditur:	$0.00
FCSAP Mntring Expenditure:	$0.00

Annual Data

Fiscal Year:	2008-2009
Reporting Organization:	NCC
Reporting Organization (EN):	National Capital Commission
Reporting Organization (FR):	Commission de la Capitale nationale
Class Type:	
Class (EN):	
Class (FR):	
CCME Flag:	
CCME NCS Year:	
Step Name (EN):	
Step Name (FR):	
Highest Step Completed:	04
Highest Step Completed Desc:	
Planned Compl Date Step7:	
Planned Compl Date Step8:	
Planned Compl Date Step9:	
Created:	
Modified:	
NCSCS Year:	
Closed:	No
Actual Cubic Metres Rem:	0
Actual Hectares Rem:	0
Actual Tons Remediated:	0
Total Asmt Expenditure:	$1,421.70
Total Remediation Expenditure:	$1,421.70
Total Care/Maint Expenditur:	$0.00
Total Mntring Expenditure:	$0.00
Ttl Expenditure Reduc Liabil:	
FCSAP Asmt Expenditure:	$0.00
FCSAP Remed Expenditure:	$1,137.36
FCSAP Care/Maint Expenditur:	$0.00
FCSAP Mntring Expenditure:	$0.00

Annual Data

Fiscal Year:	2007-2008
Reporting Organization:	NCC
Reporting Organization (EN):	National Capital Commission
Reporting Organization (FR):	Commission de la Capitale nationale
Class Type:	
Class (EN):	
Class (FR):	
CCME Flag:	
CCME NCS Year:	
Step Name (EN):	
Step Name (FR):	
Highest Step Completed:	04
Highest Step Completed Desc:	
Planned Compl Date Step7:	
Planned Compl Date Step8:	
Planned Compl Date Step9:	
Created:	
Modified:	
NCSCS Year:	
Closed:	No
Actual Cubic Metres Rem:	0
Actual Hectares Rem:	0.4
Actual Tons Remediated:	0

Total Asmt Expenditure:	$0.00
Total Remediation Expenditure:	$0.00
Total Care/Maint Expenditur:	$0.00
Total Mntring Expenditure:	$0.00
Ttl Expenditure Reduc Liabil:	
FCSAP Asmt Expenditure:	$1,088.00
FCSAP Remed Expenditure:	$0.00
FCSAP Care/Maint Expenditur:	$0.00
FCSAP Mntring Expenditure:	$0.00

Annual Data

Fiscal Year:	2010-2011
Reporting Organization:	NCC
Reporting Organization (EN):	National Capital Commission
Reporting Organization (FR):	Commission de la Capitale nationale
Class Type:	
Class (EN):	
Class (FR):	
CCME Flag:	
CCME NCS Year:	
Step Name (EN):	
Step Name (FR):	
Highest Step Completed:	04
Highest Step Completed Desc:	
Planned Compl Date Step7:	
Planned Compl Date Step8:	
Planned Compl Date Step9:	
Created:	
Modified:	
NCSCS Year:	
Closed:	No
Actual Cubic Metres Rem:	0
Actual Hectares Rem:	0
Actual Tons Remediated:	0
Total Asmt Expenditure:	$0.00
Total Remediation Expenditure:	$0.00
Total Care/Maint Expenditur:	$0.00
Total Mntring Expenditure:	$0.00
Ttl Expenditure Reduc Liabil:	
FCSAP Asmt Expenditure:	$0.00
FCSAP Remed Expenditure:	$0.00
FCSAP Care/Maint Expenditur:	$0.00
FCSAP Mntring Expenditure:	$0.00

Annual Data

Fiscal Year:	2009-2010
Reporting Organization:	NCC
Reporting Organization (EN):	National Capital Commission
Reporting Organization (FR):	Commission de la Capitale nationale
Class Type:	
Class (EN):	
Class (FR):	
CCME Flag:	
CCME NCS Year:	
Step Name (EN):	
Step Name (FR):	
Highest Step Completed:	04
Highest Step Completed Desc:	
Planned Compl Date Step7:	
Planned Compl Date Step8:	
Planned Compl Date Step9:	
Created:	

Modified:	
NCSCS Year:	
Closed:	No
Actual Cubic Metres Rem:	0
Actual Hectares Rem:	0
Actual Tons Remediated:	0
Total Asmt Expenditure:	$0.00
Total Remediation Expenditure:	$0.00
Total Care/Maint Expenditur:	$0.00
Total Mntring Expenditure:	$0.00
Ttl Expenditure Reduc Liabil:	
FCSAP Asmt Expenditure:	$1,101.00
FCSAP Remed Expenditure:	$0.00
FCSAP Care/Maint Expenditur:	$0.00
FCSAP Mntring Expenditure:	$0.00

Annual Data

Fiscal Year:	2012-2013
Reporting Organization:	NCC
Reporting Organization (EN):	National Capital Commission
Reporting Organization (FR):	Commission de la Capitale nationale
Class Type:	
Class (EN):	
Class (FR):	
CCME Flag:	
CCME NCS Year:	
Step Name (EN):	
Step Name (FR):	
Highest Step Completed:	06
Highest Step Completed Desc:	
Planned Compl Date Step7:	
Planned Compl Date Step8:	
Planned Compl Date Step9:	
Created:	
Modified:	
NCSCS Year:	
Closed:	No
Actual Cubic Metres Rem:	0
Actual Hectares Rem:	0
Actual Tons Remediated:	0
Total Asmt Expenditure:	$0.00
Total Remediation Expenditure:	$0.00
Total Care/Maint Expenditur:	$0.00
Total Mntring Expenditure:	$0.00
Ttl Expenditure Reduc Liabil:	
FCSAP Asmt Expenditure:	$732.80
FCSAP Remed Expenditure:	$0.00
FCSAP Care/Maint Expenditur:	$0.00
FCSAP Mntring Expenditure:	$0.00

Annual Data

Fiscal Year:	2011-2012
Reporting Organization:	NCC
Reporting Organization (EN):	National Capital Commission
Reporting Organization (FR):	Commission de la Capitale nationale
Class Type:	
Class (EN):	
Class (FR):	
CCME Flag:	
CCME NCS Year:	
Step Name (EN):	
Step Name (FR):	

Highest Step Completed:	06
Highest Step Completed Desc:	
Planned Compl Date Step7:	
Planned Compl Date Step8:	
Planned Compl Date Step9:	
Created:	
Modified:	
NCSCS Year:	
Closed:	No
Actual Cubic Metres Rem:	0
Actual Hectares Rem:	0
Actual Tons Remediated:	0
Total Asmt Expenditure:	$0.00
Total Remediation Expenditure:	$0.00
Total Care/Maint Expenditur:	$0.00
Total Mntring Expenditure:	$0.00
Ttl Expenditure Reduc Liabil:	
FCSAP Asmt Expenditure:	$14,045.60
FCSAP Remed Expenditure:	$0.00
FCSAP Care/Maint Expenditur:	$0.00
FCSAP Mntring Expenditure:	$0.00

Annual Data

Fiscal Year:	2014-2015
Reporting Organization:	NCC
Reporting Organization (EN):	National Capital Commission
Reporting Organization (FR):	Commission de la Capitale nationale
Class Type:	
Class (EN):	
Class (FR):	
CCME Flag:	
CCME NCS Year:	
Step Name (EN):	
Step Name (FR):	
Highest Step Completed:	06
Highest Step Completed Desc:	
Planned Compl Date Step7:	
Planned Compl Date Step8:	
Planned Compl Date Step9:	
Created:	
Modified:	
NCSCS Year:	
Closed:	Yes
Actual Cubic Metres Rem:	0
Actual Hectares Rem:	0
Actual Tons Remediated:	0
Total Asmt Expenditure:	$0.00
Total Remediation Expenditure:	$0.00
Total Care/Maint Expenditur:	$0.00
Total Mntring Expenditure:	$0.00
Ttl Expenditure Reduc Liabil:	
FCSAP Asmt Expenditure:	$0.00
FCSAP Remed Expenditure:	$0.00
FCSAP Care/Maint Expenditur:	$0.00
FCSAP Mntring Expenditure:	$0.00

Annual Data

Fiscal Year:	2013-2014
Reporting Organization:	NCC
Reporting Organization (EN):	National Capital Commission
Reporting Organization (FR):	Commission de la Capitale nationale
Class Type:	

Class (EN):	
Class (FR):	
CCME Flag:	
CCME NCS Year:	
Step Name (EN):	
Step Name (FR):	
Highest Step Completed:	06
Highest Step Completed Desc:	
Planned Compl Date Step7:	
Planned Compl Date Step8:	
Planned Compl Date Step9:	
Created:	
Modified:	
NCSCS Year:	
Closed:	No
Actual Cubic Metres Rem:	0
Actual Hectares Rem:	0
Actual Tons Remediated:	0
Total Asmt Expenditure:	$0.00
Total Remediation Expenditure:	$0.00
Total Care/Maint Expenditur:	$0.00
Total Mntring Expenditure:	$0.00
Ttl Expenditure Reduc Liabil:	
FCSAP Asmt Expenditure:	$0.00
FCSAP Remed Expenditure:	$0.00
FCSAP Care/Maint Expenditur:	$0.00
FCSAP Mntring Expenditure:	$0.00

63 | ***1 of 1*** | ***SW/195.4*** | ***69.1 / -10.92*** | ***in front of 670 Albert Street Ottawa ON*** | ***SPL***

Ref No:	4373-B58H49	**Municipality No:**	
Year:		**Nature of Damage:**	
Incident Dt:	2018/10/04	**Discharger Report:**	
Dt MOE Arvl on Scn:		**Material Group:**	
MOE Reported Dt:	2018/10/04	**Impact to Health:**	2 - Minor Environment
Dt Document Closed:		**Agency Involved:**	
Site No:	NA		
MOE Response:	No		
Site County/District:			
Site Geo Ref Meth:			
Site District Office:	Ottawa		
Nearest Watercourse:			
Site Name:	Storm sewer<UNOFFICIAL>		
Site Address:	in front of 670 Albert Street		
Site Region:	Eastern		
Site Municipality:	Ottawa		
Site Lot:			
Site Conc:			
Site Geo Ref Accu:			
Site Map Datum:			
Northing:	5029193.23		
Easting:	444424.95		
Incident Cause:			
Incident Preceding Spill:	Leak/Break		
Environment Impact:			
Health Env Consequence:			
Nature of Impact:			
Contaminant Qty:	15 L		
System Facility Address:			
Client Name:			
Client Type:			
Source Type:	Motor Vehicle		
Contaminant Code:	27		
Contaminant Name:	COOLANT N.O.S.		

Contaminant Limit 1:
Contam Limit Freq 1:
Contaminant UN No 1: n/a
Receiving Medium: Land
Incident Reason: Equipment Failure
Incident Summary: OC Transpo - 15L coolant to sewer
Activity Preceding Spill:
Property 2nd Watershed:
Property Tertiary Watershed:
Sector Type: Miscellaneous Industrial
SAC Action Class: Primary Assessment of Spills
Call Report Locatn Geodata:

---

64 | ***1 of 3*** | ***NNE/195.5*** | ***77.4 / -2.67*** | ***Enbridge Gas Distribution Inc.*** ***478 Albert Street*** ***Ottawa ON K1R 5B5*** | ***SPL***

Ref No: 0676-8MSP6G
Year:
Incident Dt: 10/19/2011
Dt MOE Arvl on Scn:
MOE Reported Dt: 10/19/2011
Dt Document Closed: 11/19/2011
Site No:
MOE Response: No Field Response
Site County/District:
Site Geo Ref Meth:
Site District Office:
Nearest Watercourse:
Site Name: 478 Albert Street<UNOFFICIAL>
Site Address: 478 Albert Street
Site Region:
Site Municipality: Ottawa
Site Lot:
Site Conc:
Site Geo Ref Accu:
Site Map Datum:
Northing:
Easting:
Incident Cause: Discharge or Emission to Air
Incident Preceding Spill:
Environment Impact: Not Anticipated
Health Env Consequence:
Nature of Impact:
Contaminant Qty: 0 L
System Facility Address:
Client Name: Enbridge Gas Distribution Inc.
Client Type:
Source Type:
Contaminant Code: 35
Contaminant Name: NATURAL GAS, COMPRESSED (METHANE)
Contaminant Limit 1:
Contam Limit Freq 1:
Contaminant UN No 1:
Receiving Medium:
Incident Reason: Negligence (Apparent) - Caused by lack of diligence
Incident Summary: TSSA: Line Strike - 478 Albert Street, Ottawa
Activity Preceding Spill:
Property 2nd Watershed:
Property Tertiary Watershed:
Sector Type:
SAC Action Class: TSSA - Fuel Safety Branch
Call Report Locatn Geodata:

Municipality No:
Nature of Damage:
Discharger Report:
Material Group:
Impact to Health:
Agency Involved:

Map Key	Number of Records	Direction/ Distance (m)	Elev/Diff (m)	Site	DB

64 | 2 of 3 | NNE/195.5 | 77.4 / -2.67 | 478 Albert Street, Ottawa ON | PINC

Incident Id:	2831514	**Pipe Material:**	Steel
Incident No:	674680	**Fuel Category:**	Natural Gas
Incident Reported Dt:		**Health Impact:**	No
Type:	FS-Pipeline Incident	**Environment Impact:**	No
Status Code:	Pipeline Damage Reason Est	**Property Damage:**	Yes
Tank Status:	RC Established	**Service Interrupt:**	Yes
Task No:	3514648	**Enforce Policy:**	Yes
Spills Action Centre:	0676-8MSP6G	**Public Relation:**	No
Fuel Type:	Natural Gas	**Pipeline System:**	
Fuel Occurrence Tp:	Pipeline Strike	**PSIG:**	53
Date of Occurrence:	10/19/2011 0:00	**Attribute Category:**	FS-Perform P-line Inc Invest
Occurrence Start Dt:	2011/10/19	**Regulator Location:**	Outside
Depth:	38	**Method Details:**	E-mail
Customer Acct Name:			
Incident Address:			

Operation Type: Construction Site (pipeline strike)
Pipeline Type: Service / Riser Distribution Pipeline
Regulator Type: Service Regulator (up to 60 psi intake)
Summary: 478 Albert Street, Ottawa - 1" Pipeline Hit
Reported By: Todd Stiles - Enbridge Gas Distribution Inc.
Affiliation: Industry Stakeholder (Licensee/Registration/Certificate Holder, Facility Owner, etc.)
Occurrence Desc: 1" pipeline damage
Damage Reason: Incorrect facility records/maps
Notes: inaccurate records, pipeline strike

64 | 3 of 3 | NNE/195.5 | 77.4 / -2.67 | 478 Albert St Ottawa ON K1R5B5 | EHS

Order No:	20160713009	**Nearest Intersection:**	
Status:	C	**Municipality:**	
Report Type:	Standard Report	**Client Prov/State:**	ON
Report Date:	18-JUL-16	**Search Radius (km):**	.25
Date Received:	13-JUL-16	**X:**	-75.707528
Previous Site Name:		**Y:**	45.41655
Lot/Building Size:			
Additional Info Ordered:			

65 | 1 of 6 | NW/198.0 | 66.9 / -13.14 | SNC-Lavalin Constructors (Pacific) Inc., Dragados-Canada Inc., EllisDon Corporation Wellington Street at Commissioner Street City of Ottawa CITY OF OTTAWA ON | PTTW

EBR Registry No:	011-9644	**Decision Posted:**	
Ministry Ref No:	2838-99PHD9	**Exception Posted:**	
Notice Type:	Instrument Decision	**Section:**	
Notice Stage:		**Act 1:**	
Notice Date:	July 23, 2013	**Act 2:**	
Proposal Date:	July 18, 2013	**Site Location Map:**	
Year:	2013		

Instrument Type: (OWRA s. 34) - Permit to Take Water
Off Instrument Name:
Posted By:
Company Name: SNC-Lavalin Constructors (Pacific) Inc., Dragados-Canada Inc., EllisDon Corporation
Site Address:
Location Other:
Proponent Name:

Proponent Address: Ottawa, 1600 Carling Avenue, Ottawa Ontario, Canada K1Z 1G3
Comment Period:
URL:

Site Location Details:

Wellington Street at Commissioner Street City of Ottawa CITY OF OTTAWA

---

65 | ***2 of 6*** | ***NW/198.0*** | ***66.9 / -13.14*** | ***Eastway Developments Inc. SNC-Lavalin Constructors Inc. Dragados Canada, Inc. Wellington and Commissioner Street Ottawa ON*** | ***SPL***

Ref No:	4613-9JEPK2	***Municipality No:***	
Year:		***Nature of Damage:***	
Incident Dt:	2014/04/22	***Discharger Report:***	
Dt MOE Arvl on Scn:		***Material Group:***	
MOE Reported Dt:	2014/04/22	***Impact to Health:***	
Dt Document Closed:	2014/11/06	***Agency Involved:***	

Site No: NA
MOE Response: No Field Response
Site County/District:
Site Geo Ref Meth:
Site District Office:
Nearest Watercourse:
Site Name: OLRT West Portal<UNOFFICIAL>
Site Address: Wellington and Commissioner Street
Site Region:
Site Municipality: Ottawa
Site Lot:
Site Conc:
Site Geo Ref Accu:
Site Map Datum:
Northing:
Easting:
Incident Cause: Leak/Break
Incident Preceding Spill:
Environment Impact: Confirmed
Health Env Consequence:
Nature of Impact: Soil Contamination
Contaminant Qty: 1 L
System Facility Address:
Client Name: Eastway Developments Inc.; SNC-Lavalin Constructors (Pacific) Inc., Dragados Canada, Inc., EllisDon Corporation; City of Ottawa
Client Type:
Source Type:
Contaminant Code: 15
Contaminant Name: HYDRAULIC OIL
Contaminant Limit 1:
Contam Limit Freq 1:
Contaminant UN No 1:
Receiving Medium:
Incident Reason: Equipment Failure
Incident Summary: Eastway Contracting: 1L Hydraulic spill
Activity Preceding Spill:
Property 2nd Watershed:
Property Tertiary Watershed:
Sector Type: Other
SAC Action Class: Land Spills
Call Report Locatn Geodata:

Map Key	Number of Records	Direction/ Distance (m)	Elev/Diff (m)	Site	DB
65	3 of 6	NW/198.0	66.9 / -13.14	OLRT Constructors Wellington Street and Commissioner Street Ottawa ON NA	SPL

Ref No:	1147-9ZWQJ5	**Municipality No:**	
Year:		**Nature of Damage:**	
Incident Dt:	8/31/2015	**Discharger Report:**	
Dt MOE Arvl on Scn:		**Material Group:**	
MOE Reported Dt:	8/31/2015	**Impact to Health:**	
Dt Document Closed:		**Agency Involved:**	

Site No: 5334-99PHK4
MOE Response: No
Site County/District:
Site Geo Ref Meth: 1-10 metres eg. Good Quality GPS
Site District Office:
Nearest Watercourse:
Site Name: OLRT Western Tunnel & Portal
Site Address: Wellington Street and Commissioner Street
Site Region:
Site Municipality: Ottawa
Site Lot:
Site Conc:
Site Geo Ref Accu: Map
Site Map Datum: NAD83
Northing: 5029463
Easting: 444450
Incident Cause:
Incident Preceding Spill:
Environment Impact:
Health Env Consequence:
Nature of Impact:
Contaminant Qty: 3 L
System Facility Address:
Client Name: OLRT Constructors
Client Type:
Source Type:
Contaminant Code: 27
Contaminant Name: CONCRETE
Contaminant Limit 1:
Contam Limit Freq 1:
Contaminant UN No 1:
Receiving Medium:
Incident Reason: Operator/Human Error
Incident Summary: OLRT, 3 L concrete washer to land, clnd
Activity Preceding Spill:
Property 2nd Watershed:
Property Tertiary Watershed:
Sector Type: Miscellaneous Industrial
SAC Action Class: Land Spills
Call Report Locatn Geodata:

Map Key	Number of Records	Direction/ Distance (m)	Elev/Diff (m)	Site	DB
65	4 of 6	NW/198.0	66.9 / -13.14	OLRT Constructors Wellington Street and Commissioner Street Ottawa ON NA	SPL

Ref No:	0758-9Z9SPY	**Municipality No:**	
Year:		**Nature of Damage:**	
Incident Dt:	8/10/2015	**Discharger Report:**	
Dt MOE Arvl on Scn:		**Material Group:**	
MOE Reported Dt:	8/10/2015	**Impact to Health:**	
Dt Document Closed:		**Agency Involved:**	

Site No: 5334-99PHK4
MOE Response: No
Site County/District:

Site Geo Ref Meth:	1-10 metres eg. Good Quality GPS
Site District Office:	
Nearest Watercourse:	
Site Name:	OLRT Western Tunnel & Portal
Site Address:	Wellington Street and Commissioner Street
Site Region:	
Site Municipality:	Ottawa
Site Lot:	
Site Conc:	
Site Geo Ref Accu:	Map
Site Map Datum:	NAD83
Northing:	5029463
Easting:	444450
Incident Cause:	
Incident Preceding Spill:	
Environment Impact:	
Health Env Consequence:	
Nature of Impact:	
Contaminant Qty:	3 L
System Facility Address:	
Client Name:	OLRT Constructors
Client Type:	
Source Type:	
Contaminant Code:	43
Contaminant Name:	SEDIMENT(SUSPENDED SOLIDS/ SAND/ SILT)
Contaminant Limit 1:	
Contam Limit Freq 1:	
Contaminant UN No 1:	
Receiving Medium:	
Incident Reason:	Material Failure - Poor Design/Substandard Material
Incident Summary:	OLRT: sediment laden water
Activity Preceding Spill:	
Property 2nd Watershed:	
Property Tertiary Watershed:	
Sector Type:	Miscellaneous Communal
SAC Action Class:	Land Spills
Call Report Locatn Geodata:	

---

65 | ***5 of 6*** | ***NW/198.0*** | ***66.9 / -13.14*** | ***OLRT Constructors***
Wellington Street and Commissioner Street
Ottawa ON NA | ***SPL***

Ref No:	0654-9Y7PZD	**Municipality No:**	
Year:		**Nature of Damage:**	
Incident Dt:	7/6/2015	**Discharger Report:**	
Dt MOE Arvl on Scn:		**Material Group:**	
MOE Reported Dt:	7/7/2015	**Impact to Health:**	
Dt Document Closed:	8/12/2015	**Agency Involved:**	

Site No:	5334-99PHK4
MOE Response:	No
Site County/District:	
Site Geo Ref Meth:	1-10 metres eg. Good Quality GPS
Site District Office:	
Nearest Watercourse:	
Site Name:	OLRT Western Tunnel & Portal
Site Address:	Wellington Street and Commissioner Street
Site Region:	
Site Municipality:	Ottawa
Site Lot:	
Site Conc:	
Site Geo Ref Accu:	Map
Site Map Datum:	NAD83
Northing:	5029463
Easting:	444450

Incident Cause:
Incident Preceding Spill:
Environment Impact:
Health Env Consequence:
Nature of Impact:
Contaminant Qty: 10 L
System Facility Address:
Client Name: OLRT Constructors
Client Type:
Source Type:
Contaminant Code: 24
Contaminant Name: GLYCOL/WATER SOLUTION
Contaminant Limit 1:
Contam Limit Freq 1:
Contaminant UN No 1:
Receiving Medium:
Incident Reason: Operator/Human Error
Incident Summary: OLRT- 10L Glycol to Pavement, cleaned
Activity Preceding Spill:
Property 2nd Watershed:
Property Tertiary Watershed:
Sector Type: Miscellaneous Industrial
SAC Action Class: Land Spills
Call Report Locatn Geodata:

---

65 | ***6 of 6*** | ***NW/198.0*** | ***66.9 / -13.14*** | ***OLRT Constructors***
Wellington Street and Commissioner Street
Ottawa ON NA | ***SPL***

Ref No: 1162-9XZQUD
Year:
Incident Dt: 7/1/2015
Dt MOE Arvl on Scn:
MOE Reported Dt: 7/1/2015
Dt Document Closed: 8/12/2015
Site No: 5334-99PHK4
MOE Response: No
Site County/District:
Site Geo Ref Meth: 1-10 metres eg. Good Quality GPS
Site District Office:
Nearest Watercourse:
Site Name: OLRT Western Tunnel & Portal
Site Address: Wellington Street and Commissioner Street
Site Region:
Site Municipality: Ottawa
Site Lot:
Site Conc:
Site Geo Ref Accu: Map
Site Map Datum: NAD83
Northing: 5029463
Easting: 444450
Incident Cause:
Incident Preceding Spill:
Environment Impact:
Health Env Consequence:
Nature of Impact:
Contaminant Qty: 20 L
System Facility Address:
Client Name: OLRT Constructors
Client Type:
Source Type:
Contaminant Code: 15
Contaminant Name: HYDRAULIC OIL
Contaminant Limit 1:

Municipality No:
Nature of Damage:
Discharger Report:
Material Group:
Impact to Health:
Agency Involved:

Map Key	Number of Records	Direction/ Distance (m)	Elev/Diff (m)	Site	DB

Contam Limit Freq 1:
Contaminant UN No 1:
Receiving Medium:
Incident Reason: Equipment Failure
Incident Summary: Ottawa Light Rail - Hydraulic fluid to ground, Complete
Activity Preceding Spill:
Property 2nd Watershed:
Property Tertiary Watershed:
Sector Type: Miscellaneous Industrial
SAC Action Class: Land Spills
Call Report Locatn Geodata:

---

66 | **1 of 1** | **SW/199.5** | **72.4 / -7.62** | **670 Albert Street and 19 Empress Avenue Ottawa ON K1R 6L2** | **EHS**

Order No: 21072900748
Status: C
Report Type: Custom Report
Report Date: 04-AUG-21
Date Received: 29-JUL-21
Previous Site Name:
Lot/Building Size:
Additional Info Ordered: Fire Insur. Maps and/or Site Plans; City Directory

Nearest Intersection:
Municipality:
Client Prov/State: ON
Search Radius (km): .25
X: -75.70993352
Y: 45.4134507

---

67 | **1 of 1** | **NW/201.6** | **69.5 / -10.47** | **506 Wellington Street Ottawa ON K1R** | **EHS**

Order No: 20190328162
Status: C
Report Type: RSC Report (Urban)
Report Date: 04-APR-19
Date Received: 28-MAR-19
Previous Site Name:
Lot/Building Size: 0.75
Additional Info Ordered: City Directory; Aerial Photos

Nearest Intersection:
Municipality:
Client Prov/State: ON
Search Radius (km): .3
X: -75.709682
Y: 45.416497

---

68 | **1 of 18** | **SE/204.0** | **80.9 / 0.86** | **OTTAWA R.C. SEPARATE SCHOOL BOARD IMMACULATA HIGH SCHOOL 211 BRONSON AVE. OTTAWA ON K1R 6H5** | **GEN**

Generator No: ON0426404
SIC Code: 0000
SIC Description: *** NOT DEFINED ***
Approval Years: 86,87,88,89,90
PO Box No:
Country:
Status:
Co Admin:
Choice of Contact:
Phone No Admin:
Contaminated Facility:
MHSW Facility:

Detail(s)

Waste Class: 148
Waste Class Name: INORGANIC LABORATORY CHEMICALS

Map Key	Number of Records	Direction/ Distance (m)	Elev/Diff (m)	Site	DB
68	2 of 18	SE/204.0	80.9 / 0.86	OTTAWA R.C. SEPARATE SCHOOL BOARD 29-317 IMMACULATA HIGH SCHOOL 211 BRONSON AVE. OTTAWA ON K1R 6H5	GEN

Generator No: ON0426404
SIC Code: 8511
SIC Description: ELEMT./SECON. EDUC.
Approval Years: 92,93,94,95,96,97,98
PO Box No:
Country:
Status:
Co Admin:
Choice of Contact:
Phone No Admin:
Contaminated Facility:
MHSW Facility:

Detail(s)

Waste Class: 148
Waste Class Name: INORGANIC LABORATORY CHEMICALS

Waste Class: 263
Waste Class Name: ORGANIC LABORATORY CHEMICALS

Map Key	Number of Records	Direction/ Distance (m)	Elev/Diff (m)	Site	DB
68	3 of 18	SE/204.0	80.9 / 0.86	Adoption Council of Canada 211 Bronson Ave Ottawa ON K1R 6H5	SCT

Established:
Plant Size (ft²):
Employment:

--Details--
Description: Civic and Social Organizations
SIC/NAICS Code: 813410

Map Key	Number of Records	Direction/ Distance (m)	Elev/Diff (m)	Site	DB
68	4 of 18	SE/204.0	80.9 / 0.86	Good Day Workshop Programs Inc. 211 Bronson Ave. Ottawa ON K1R 6H5	GEN

Generator No: ON7636020
SIC Code: 337123
SIC Description: Other Wood Household Furniture Manufacturing
Approval Years: 07,08
PO Box No:
Country:
Status:
Co Admin:
Choice of Contact:
Phone No Admin:
Contaminated Facility:
MHSW Facility:

Detail(s)

Waste Class: 213
Waste Class Name: PETROLEUM DISTILLATES

Map Key	Number of Records	Direction/ Distance (m)	Elev/Diff (m)	Site	DB
68	5 of 18	SE/204.0	80.9 / 0.86	KAIROS 211 Bronson Ave Suite 211 Ottawa ON K1R 6H5	SCT

Established:
Plant Size (ft²):
Employment:

--Details--
Description: Periodical Publishers
SIC/NAICS Code: 511120

Map Key	Number of Records	Direction/ Distance (m)	Elev/Diff (m)	Site	DB
68	6 of 18	SE/204.0	80.9 / 0.86	Good Day Workshop Programs Inc. 211 Bronson Ave. Ottawa ON K1R 6H5	GEN

Generator No: ON7636020
SIC Code: 337123
SIC Description: Other Wood Household Furniture Manufacturing
Approval Years: 2009
PO Box No:
Country:
Status:
Co Admin:
Choice of Contact:
Phone No Admin:
Contaminated Facility:
MHSW Facility:

Detail(s)

Waste Class: 213
Waste Class Name: PETROLEUM DISTILLATES

Map Key	Number of Records	Direction/ Distance (m)	Elev/Diff (m)	Site	DB
68	7 of 18	SE/204.0	80.9 / 0.86	Good Day Workshop Programs Inc. 211 Bronson Ave. Ottawa ON K1R 6H5	GEN

Generator No: ON7636020
SIC Code: 337123
SIC Description: Other Wood Household Furniture Manufacturing
Approval Years: 2010
PO Box No:
Country:
Status:
Co Admin:
Choice of Contact:
Phone No Admin:
Contaminated Facility:
MHSW Facility:

Detail(s)

Waste Class: 213
Waste Class Name: PETROLEUM DISTILLATES

Map Key	Number of Records	Direction/ Distance (m)	Elev/Diff (m)	Site	DB
68	8 of 18	SE/204.0	80.9 / 0.86	Shepherds of Good Hope. 211 Bronson Avenue Ottawa ON	GEN

Generator No: ON7636020
SIC Code: 337123, 811420
SIC Description: Other Wood Household Furniture Manufacturing
Approval Years: 2011
PO Box No:
Country:
Status:
Co Admin:
Choice of Contact:
Phone No Admin:
Contaminated Facility:
MHSW Facility:

Detail(s)

Waste Class: 213
Waste Class Name: PETROLEUM DISTILLATES

68	*9 of 18*	*SE/204.0*	*80.9 / 0.86*	***Shepherds of Good Hope.*** ***211 Bronson Avenue*** ***Ottawa ON***	***GEN***

Generator No: ON7636020
SIC Code: 337123, 811420
SIC Description: Other Wood Household Furniture Manufacturing, Reupholstery and Furniture Repair
Approval Years: 2012
PO Box No:
Country:
Status:
Co Admin:
Choice of Contact:
Phone No Admin:
Contaminated Facility:
MHSW Facility:

Detail(s)

Waste Class: 213
Waste Class Name: PETROLEUM DISTILLATES

68	*10 of 18*	*SE/204.0*	*80.9 / 0.86*	***Shepherds of Good Hope.*** ***211 Bronson Avenue*** ***Ottawa ON***	***GEN***

Generator No: ON7636020
SIC Code: 337123, 811420
SIC Description: OTHER WOOD HOUSEHOLD FURNITURE MANUFACTURING, REUPHOLSTERY AND FURNITURE REPAIR
Approval Years: 2013
PO Box No:
Country:
Status:
Co Admin:
Choice of Contact:
Phone No Admin:
Contaminated Facility:
MHSW Facility:

Detail(s)

Waste Class: 263
Waste Class Name: ORGANIC LABORATORY CHEMICALS

Waste Class: 212
Waste Class Name: ALIPHATIC SOLVENTS

Waste Class: 122
Waste Class Name: ALKALINE WASTES - OTHER METALS

Waste Class: 213
Waste Class Name: PETROLEUM DISTILLATES

---

68 | **11 of 18** | **SE/204.0** | **80.9 / 0.86** | **Shepherds of Good Hope.**
211 Bronson Avenue
Ottawa ON K1R 6H5 | **GEN**

Generator No: ON7636020
SIC Code: 337123, 811420
SIC Description: OTHER WOOD HOUSEHOLD FURNITURE MANUFACTURING, REUPHOLSTERY AND FURNITURE REPAIR
Approval Years: 2016
PO Box No:
Country: Canada
Status:
Co Admin: Mary T Gelineau
Choice of Contact: CO_OFFICIAL
Phone No Admin: 613-822-2700 Ext.241
Contaminated Facility: No
MHSW Facility: No

Detail(s)

Waste Class: 212
Waste Class Name: ALIPHATIC SOLVENTS

Waste Class: 122
Waste Class Name: ALKALINE WASTES - OTHER METALS

Waste Class: 213
Waste Class Name: PETROLEUM DISTILLATES

Waste Class: 263
Waste Class Name: ORGANIC LABORATORY CHEMICALS

---

68 | **12 of 18** | **SE/204.0** | **80.9 / 0.86** | **Shepherds of Good Hope.**
211 Bronson Avenue
Ottawa ON K1R 6H5 | **GEN**

Generator No: ON7636020
SIC Code: 337123, 811420
SIC Description: OTHER WOOD HOUSEHOLD FURNITURE MANUFACTURING, REUPHOLSTERY AND FURNITURE REPAIR
Approval Years: 2015
PO Box No:
Country: Canada
Status:
Co Admin: Mary T Gelineau
Choice of Contact: CO_OFFICIAL
Phone No Admin: 613-822-2700 Ext.241
Contaminated Facility: No
MHSW Facility: No

Detail(s)

Waste Class: 213
Waste Class Name: PETROLEUM DISTILLATES

Map Key	Number of Records	Direction/ Distance (m)	Elev/Diff (m)	Site	DB

Waste Class: 263
Waste Class Name: ORGANIC LABORATORY CHEMICALS

Waste Class: 122
Waste Class Name: ALKALINE WASTES - OTHER METALS

Waste Class: 212
Waste Class Name: ALIPHATIC SOLVENTS

---

68 | **13 of 18** | **SE/204.0** | **80.9 / 0.86** | **Shepherds of Good Hope.**
211 Bronson Avenue
Ottawa ON K1R 6H5 | **GEN**

Generator No: ON7636020
SIC Code: 337123, 811420
SIC Description: OTHER WOOD HOUSEHOLD FURNITURE MANUFACTURING, REUPHOLSTERY AND FURNITURE REPAIR
Approval Years: 2014
PO Box No:
Country: Canada
Status:
Co Admin: Mary T Gelineau
Choice of Contact: CO_OFFICIAL
Phone No Admin: 613-822-2700 Ext.241
Contaminated Facility: No
MHSW Facility: No

Detail(s)

Waste Class: 213
Waste Class Name: PETROLEUM DISTILLATES

Waste Class: 122
Waste Class Name: ALKALINE WASTES - OTHER METALS

Waste Class: 263
Waste Class Name: ORGANIC LABORATORY CHEMICALS

Waste Class: 212
Waste Class Name: ALIPHATIC SOLVENTS

---

68 | **14 of 18** | **SE/204.0** | **80.9 / 0.86** | **Shepherds of Good Hope. Good Day Workshop Programs**
211 Bronson Avenue
Ottawa ON K1R 6H5 | **GEN**

Generator No: ON7636020
SIC Code:
SIC Description:
Approval Years: As of Dec 2018
PO Box No:
Country: Canada
Status: Registered
Co Admin:
Choice of Contact:
Phone No Admin:
Contaminated Facility:
MHSW Facility:

Detail(s)

Waste Class: 263 L
Waste Class Name: Misc. waste organic chemicals

Map Key	Number of Records	Direction/ Distance (m)	Elev/Diff (m)	Site	DB
68	15 of 18	SE/204.0	80.9 / 0.86	Shepherds of Good Hope. Good Day Workshop Programs 211 Bronson Avenue Ottawa ON K1R 6H5	GEN

Generator No: ON7636020
SIC Code:
SIC Description:
Approval Years: As of Jul 2020
PO Box No:
Country: Canada
Status: Registered
Co Admin:
Choice of Contact:
Phone No Admin:
Contaminated Facility:
MHSW Facility:

Detail(s)

Waste Class: 263 L
Waste Class Name: Misc. waste organic chemicals

Map Key	Number of Records	Direction/ Distance (m)	Elev/Diff (m)	Site	DB
68	16 of 18	SE/204.0	80.9 / 0.86	THE BRONSON CENTRE 211 Bronson Ave Ottawa ON K1R 6H5	GEN

Generator No: ON3561188
SIC Code:
SIC Description:
Approval Years: As of Jul 2020
PO Box No:
Country: Canada
Status: Registered
Co Admin:
Choice of Contact:
Phone No Admin:
Contaminated Facility:
MHSW Facility:

Detail(s)

Waste Class: 252 L
Waste Class Name: Waste crankcase oils and lubricants

Map Key	Number of Records	Direction/ Distance (m)	Elev/Diff (m)	Site	DB
68	17 of 18	SE/204.0	80.9 / 0.86	THE BRONSON CENTRE 211 Bronson Ave Ottawa ON K1R 6H5	GEN

Generator No: ON3561188
SIC Code:
SIC Description:
Approval Years: As of Jan 2021
PO Box No:
Country: Canada
Status: Registered
Co Admin:
Choice of Contact:
Phone No Admin:
Contaminated Facility:
MHSW Facility:

Map Key	Number of Records	Direction/ Distance (m)	Elev/Diff (m)	Site	DB

Detail(s)

Waste Class: 252 L
Waste Class Name: Waste crankcase oils and lubricants

---

68 | ***18 of 18*** | ***SE/204.0*** | ***80.9 / 0.86*** | ***Shepherds of Good Hope. Good Day Workshop Programs***
211 Bronson Avenue
Ottawa ON K1R 6H5 | ***GEN***

Generator No: ON7636020
SIC Code:
SIC Description:
Approval Years: As of Jan 2021
PO Box No:
Country: Canada
Status: Registered
Co Admin:
Choice of Contact:
Phone No Admin:
Contaminated Facility:
MHSW Facility:

Detail(s)

Waste Class: 263 L
Waste Class Name: Misc. waste organic chemicals

---

69 | ***1 of 1*** | ***NW/205.0*** | ***69.5 / -10.47*** | ***ON*** | ***BORE***

Borehole ID: 613304
OGF ID: 215514605
Status:
Type: Borehole
Use:
Completion Date:
Static Water Level: 3.0
Primary Water Use:
Sec. Water Use:
Total Depth m: -999
Depth Ref: Ground Surface
Depth Elev:
Drill Method:
Orig Ground Elev m: 64
Elev Reliabil Note:
DEM Ground Elev m: 66.4
Concession:
Location D:
Survey D:
Comments:

Inclin FLG: No
SP Status: Initial Entry
Surv Elev: No
Piezometer: No
Primary Name:
Municipality:
Lot:
Township:
Latitude DD: 45.416567
Longitude DD: -75.709584
UTM Zone: 18
Easting: 444481
Northing: 5029472
Location Accuracy:
Accuracy: Not Applicable

Borehole Geology Stratum

Geology Stratum ID: 218394579
Top Depth: 1.5
Bottom Depth:
Material Color: Blue
Material 1: Till
Material 2:
Material 3:
Material 4:

Mat Consistency: Compact
Material Moisture:
Material Texture:
Non Geo Mat Type:
Geologic Formation:
Geologic Group:
Geologic Period:
Depositional Gen:

Gsc Material Description:
Stratum Description: TILL. . CLAY. YELLOW,STIFF. CLAY. BLUE,SOFT. CLAY. GREY,FIRM. TILL. COMPACT. BEDROC **Note: Many records provided by the department have a truncated [Stratum Description] field.

Geology Stratum ID: 218394578
Top Depth: 0
Bottom Depth: 1.5
Material Color:
Material 1: Fill
Material 2:
Material 3:
Material 4:
Gsc Material Description:
Stratum Description: FILL.

Mat Consistency:
Material Moisture:
Material Texture:
Non Geo Mat Type:
Geologic Formation:
Geologic Group:
Geologic Period:
Depositional Gen: fill

Source

Source Type: Data Survey
Source Orig: Geological Survey of Canada
Source Date: 1956-1972
Confidence: M
Observatio:
Source Name: Urban Geology Automated Information System (UGAIS)
Source Details: File: OTTAWA2.txt RecordID: 058120 NTS_Sheet: 31G05G
Confiden 1: Logs are approximately correct. Lack of information. Doubtful terminology.

Source Appl: Spatial/Tabular
Source Iden: 1
Scale or Res: Varies
Horizontal: NAD27
Verticalda: Mean Average Sea Level

Source List

Source Identifier: 1
Source Type: Data Survey
Source Date: 1956-1972
Scale or Resolution: Varies
Source Name: Urban Geology Automated Information System (UGAIS)
Source Originators: Geological Survey of Canada

Horizontal Datum: NAD27
Vertical Datum: Mean Average Sea Level
Projection Name: Universal Transverse Mercator

---

70 ***1 of 1*** ***E/205.2*** ***79.9 / -0.14*** ***ON*** ***BORE***

Borehole ID: 613282
OGF ID: 215514583
Status:
Type: Borehole
Use:
Completion Date: MAY-1971
Static Water Level:
Primary Water Use:
Sec. Water Use:
Total Depth m: 6.7
Depth Ref: Ground Surface
Depth Elev:
Drill Method:
Orig Ground Elev m: 71.9
Elev Reliabil Note:
DEM Ground Elev m: 76.5
Concession:
Location D:
Survey D:
Comments:

Inclin FLG: No
SP Status: Initial Entry
Surv Elev: No
Piezometer: No
Primary Name:
Municipality:
Lot:
Township:
Latitude DD: 45.415239
Longitude DD: -75.705861
UTM Zone: 18
Easting: 444771
Northing: 5029322
Location Accuracy:
Accuracy: Not Applicable

Borehole Geology Stratum

Geology Stratum ID: 218394481

Mat Consistency:

Top Depth:	0	**Material Moisture:**	
Bottom Depth:	2.1	**Material Texture:**	
Material Color:		**Non Geo Mat Type:**	
Material 1:		**Geologic Formation:**	
Material 2:	Sand	**Geologic Group:**	
Material 3:	Clay	**Geologic Period:**	
Material 4:	Silt	**Depositional Gen:**	
Gsc Material Description:			
Stratum Description:	ARTIFICIAL.		

Geology Stratum ID:	218394482	**Mat Consistency:**	Dense
Top Depth:	2.1	**Material Moisture:**	
Bottom Depth:	3.7	**Material Texture:**	
Material Color:		**Non Geo Mat Type:**	
Material 1:	Unknown	**Geologic Formation:**	
Material 2:	Till	**Geologic Group:**	
Material 3:	Sand	**Geologic Period:**	
Material 4:		**Depositional Gen:**	
Gsc Material Description:			
Stratum Description:	UNSPECIFIED. DENSE.		

Geology Stratum ID:	218394483	**Mat Consistency:**	
Top Depth:	3.7	**Material Moisture:**	
Bottom Depth:	5.2	**Material Texture:**	
Material Color:		**Non Geo Mat Type:**	
Material 1:	Bedrock	**Geologic Formation:**	
Material 2:	Limestone	**Geologic Group:**	
Material 3:		**Geologic Period:**	
Material 4:		**Depositional Gen:**	
Gsc Material Description:			
Stratum Description:	BEDROCK.		

Geology Stratum ID:	218394484	**Mat Consistency:**	
Top Depth:	5.2	**Material Moisture:**	
Bottom Depth:	6.7	**Material Texture:**	
Material Color:	Dark	**Non Geo Mat Type:**	
Material 1:	Bedrock	**Geologic Formation:**	
Material 2:	Limestone	**Geologic Group:**	
Material 3:		**Geologic Period:**	
Material 4:		**Depositional Gen:**	
Gsc Material Description:			
Stratum Description:	BEDROCK. 00000 019 00070 009 0000001900070124BEDROCK. DARK,GREY,SOUND,STRATIFIED. 0000 **Note: Many records provided by the department have a truncated [Stratum Description] field.		

Source

Source Type:	Data Survey	**Source Appl:**	Spatial/Tabular
Source Orig:	Geological Survey of Canada	**Source Iden:**	1
Source Date:	1956-1972	**Scale or Res:**	Varies
Confidence:		**Horizontal:**	NAD27
Observatio:		**Verticalda:**	Mean Average Sea Level
Source Name:	Urban Geology Automated Information System (UGAIS)		
Source Details:	File: OTTAWA2.txt RecordID: 057900 NTS_Sheet: 31G05G		
Confiden 1:			

Source List

Source Identifier:	1	**Horizontal Datum:**	NAD27
Source Type:	Data Survey	**Vertical Datum:**	Mean Average Sea Level
Source Date:	1956-1972	**Projection Name:**	Universal Transverse Mercator
Scale or Resolution:	Varies		
Source Name:	Urban Geology Automated Information System (UGAIS)		
Source Originators:	Geological Survey of Canada		

Map Key	Number of Records	Direction/ Distance (m)	Elev/Diff (m)	Site	DB
71	1 of 1	NW/205.3	64.2 / -15.86	Fleet Street Ottawa ON	EHS

Order No:	20060503031	**Nearest Intersection:**	
Status:	C	**Municipality:**	
Report Type:	Complete Report	**Client Prov/State:**	ON
Report Date:	5/12/2006	**Search Radius (km):**	0.25
Date Received:	5/3/2006	**X:**	-75.710238
Previous Site Name:		**Y:**	45.416253
Lot/Building Size:			
Additional Info Ordered:	Fire Insur. Maps and/or Site Plans		

Map Key	Number of Records	Direction/ Distance (m)	Elev/Diff (m)	Site	DB
72	1 of 1	WSW/206.4	66.9 / -13.14	665 Albert Street Ottawa ON K1R	EHS

Order No:	22011800144	**Nearest Intersection:**	
Status:	C	**Municipality:**	Ottawa
Report Type:	Standard Report	**Client Prov/State:**	ON
Report Date:	21-JAN-22	**Search Radius (km):**	.25
Date Received:	18-JAN-22	**X:**	-75.7105637
Previous Site Name:	various	**Y:**	45.4138039
Lot/Building Size:	12000 square metres		
Additional Info Ordered:			

Map Key	Number of Records	Direction/ Distance (m)	Elev/Diff (m)	Site	DB
73	1 of 1	NNE/211.0	77.6 / -2.45	470 Albert St Ottawa ON K1R5B5	EHS

Order No:	20130523017	**Nearest Intersection:**	
Status:	C	**Municipality:**	Ottawa
Report Type:	Standard Report	**Client Prov/State:**	ON
Report Date:	29-MAY-13	**Search Radius (km):**	.25
Date Received:	23-MAY-13	**X:**	-75.707326
Previous Site Name:	residential and possible hotel	**Y:**	45.416636
Lot/Building Size:	720 m2		
Additional Info Ordered:	Fire Insur. Maps and/or Site Plans		

Map Key	Number of Records	Direction/ Distance (m)	Elev/Diff (m)	Site	DB
74	1 of 1	NW/213.5	65.2 / -14.81	City of Ottawa Transportation 557 Wellington Street Ottawa ON K1Y 3E6	GEN

Generator No:	ON7184281
SIC Code:	
SIC Description:	
Approval Years:	As of Oct 2019
PO Box No:	
Country:	Canada
Status:	Registered
Co Admin:	
Choice of Contact:	
Phone No Admin:	
Contaminated Facility:	
MHSW Facility:	

Detail(s)

Waste Class:	150 L
Waste Class Name:	Inert organic wastes

Map Key	Number of Records	Direction/ Distance (m)	Elev/Diff (m)	Site	DB
75	1 of 1	WSW/214.8	64.2 / -15.81	ON	WWIS

Well ID: 7206940
Construction Date:
Use 1st:
Use 2nd:
Final Well Status:
Water Type:
Casing Material:
Audit No: C21259
Tag: A136696
Constructn Method:
Elevation (m):
Elevatn Reliabilty:
Depth to Bedrock:
Well Depth:
Overburden/Bedrock:
Pump Rate:
Static Water Level:
Clear/Cloudy:
Municipality: NEPEAN TOWNSHIP
Site Info:

Flowing (Y/N):
Flow Rate:
Data Entry Status: Yes
Data Src:
Date Received: 08/27/2013
Selected Flag: TRUE
Abandonment Rec:
Contractor: 1844
Form Version: 8
Owner:
County: OTTAWA-CARLETON
Lot:
Concession:
Concession Name:
Easting NAD83:
Northing NAD83:
Zone:
UTM Reliability:

Additional Detail(s) (Map)

Bore Hole ID: 1004546131
Depth M:
Year Completed: 2013
Well Completed Dt: 02/08/2013
Audit No: C21259
Path:

Tag No: A136696
Contractor: 1844
Latitude: 45.4143589667665
Longitude: -75.7110730242906
Y: 45.41435895997426
X: -75.71107286171173

Bore Hole Information

Bore Hole ID: 1004546131
DP2BR:
Spatial Status:
Code OB:
Code OB Desc:
Open Hole:
Cluster Kind:
Date Completed: 02/08/2013
Remarks:
Location Method Desc: on Water Well Record
Elevrc Desc:
Location Source Date:
Improvement Location Source:
Improvement Location Method:
Source Revision Comment:
Supplier Comment:

Elevation:
Elevrc:
Zone: 18
East83: 444362.00
North83: 5029228.00
Org CS: UTM83
UTMRC: 4
UTMRC Desc: margin of error : 30 m - 100 m
Location Method: wwr

Map Key	Number of Records	Direction/ Distance (m)	Elev/Diff (m)	Site	DB
76	1 of 1	WSW/217.2	66.9 / -13.14	ON	BORE

Borehole ID: 613253
OGF ID: 215514555
Status:
Type: Borehole
Use:
Completion Date: MAR-1964
Static Water Level: -7.4
Primary Water Use:

Inclin FLG: No
SP Status: Initial Entry
Surv Elev: No
Piezometer: No
Primary Name:
Municipality:
Lot:
Township:

Map Key	Number of Records	Direction/ Distance (m)	Elev/Diff (m)	Site	DB

Sec. Water Use:		**Latitude DD:**	45.413769
Total Depth m:	7.7	**Longitude DD:**	-75.710699
Depth Ref:	Ground Surface	**UTM Zone:**	18
Depth Elev:		**Easting:**	444391
Drill Method:		**Northing:**	5029162
Orig Ground Elev m:	59.8	**Location Accuracy:**	
Elev Reliabil Note:		**Accuracy:**	Not Applicable
DEM Ground Elev m:	62		
Concession:			
Location D:			
Survey D:			
Comments:			

Borehole Geology Stratum

Geology Stratum ID:	218394352	**Mat Consistency:**	
Top Depth:	0	**Material Moisture:**	
Bottom Depth:	2.3	**Material Texture:**	
Material Color:		**Non Geo Mat Type:**	
Material 1:		**Geologic Formation:**	
Material 2:	Gravel	**Geologic Group:**	
Material 3:	Silt	**Geologic Period:**	
Material 4:	Brick fragments	**Depositional Gen:**	
Gsc Material Description:			
Stratum Description:	ARTIFICIAL.		

Geology Stratum ID:	218394353	**Mat Consistency:**	Dense
Top Depth:	2.3	**Material Moisture:**	
Bottom Depth:	7.7	**Material Texture:**	
Material Color:	Grey	**Non Geo Mat Type:**	
Material 1:	Bedrock	**Geologic Formation:**	
Material 2:		**Geologic Group:**	
Material 3:		**Geologic Period:**	
Material 4:		**Depositional Gen:**	
Gsc Material Description:			
Stratum Description:	BEDROCK. 00000016WATER STABLE AT 220.4 FEET.CLAY. CLAY. CLAY. GREY. SILT. DENSE. TI **Note: Many records provided by the department have a truncated [Stratum Description] field.		

Source

Source Type:	Data Survey	**Source Appl:**	Spatial/Tabular
Source Orig:	Geological Survey of Canada	**Source Iden:**	1
Source Date:	1956-1972	**Scale or Res:**	Varies
Confidence:	H	**Horizontal:**	NAD27
Observatio:		**Verticalda:**	Mean Average Sea Level
Source Name:	Urban Geology Automated Information System (UGAIS)		
Source Details:	File: OTTAWA2.txt RecordID: 057610 NTS_Sheet: 31G05G		
Confiden 1:	Logged by professional. Exact and complete description of material and properties.		

Source List

Source Identifier:	1	**Horizontal Datum:**	NAD27
Source Type:	Data Survey	**Vertical Datum:**	Mean Average Sea Level
Source Date:	1956-1972	**Projection Name:**	Universal Transverse Mercator
Scale or Resolution:	Varies		
Source Name:	Urban Geology Automated Information System (UGAIS)		
Source Originators:	Geological Survey of Canada		

Map Key	Number of Records	Direction/ Distance (m)	Elev/Diff (m)	Site	DB
77	1 of 3	WSW/217.6	64.2 / -15.81	OLRT Constructors 584 Wellington Street Ottawa ON	SPL

Map Key	Number of Records	Direction/ Distance (m)	Elev/Diff (m)	Site	DB

Ref No:	0232-A4SSFR	**Municipality No:**	
Year:		**Nature of Damage:**	
Incident Dt:	12/1/2015	**Discharger Report:**	
Dt MOE Arvl on Scn:		**Material Group:**	
MOE Reported Dt:	12/1/2015	**Impact to Health:**	
Dt Document Closed:		**Agency Involved:**	
Site No:	NA		
MOE Response:	No		
Site County/District:			
Site Geo Ref Meth:			
Site District Office:			
Nearest Watercourse:			
Site Name:	Concrete Washout<UNOFFICIAL>		
Site Address:	584 Wellington Street		
Site Region:			
Site Municipality:	Ottawa		
Site Lot:			
Site Conc:			
Site Geo Ref Accu:			
Site Map Datum:			
Northing:	5029207		
Easting:	444303		
Incident Cause:			
Incident Preceding Spill:			
Environment Impact:			
Health Env Consequence:			
Nature of Impact:			
Contaminant Qty:	0 L		
System Facility Address:			
Client Name:	OLRT Constructors		
Client Type:			
Source Type:			
Contaminant Code:	27		
Contaminant Name:	CONCRETE		
Contaminant Limit 1:			
Contam Limit Freq 1:			
Contaminant UN No 1:			
Receiving Medium:			
Incident Reason:	Operator/Human Error		
Incident Summary:	OLRT- 1L Concrete Wash-out to Soil, Cleaned		
Activity Preceding Spill:			
Property 2nd Watershed:			
Property Tertiary Watershed:			
Sector Type:	Miscellaneous Industrial		
SAC Action Class:	Land Spills		
Call Report Locatn Geodata:			

77	***2 of 3***	***WSW/217.6***	***64.2 / -15.81***	***OLRT Constructors 584 Wellington St Ottawa ON***	***SPL***

Ref No:	2723-A6EQ9Z	**Municipality No:**	
Year:		**Nature of Damage:**	
Incident Dt:	2016/01/22	**Discharger Report:**	
Dt MOE Arvl on Scn:		**Material Group:**	
MOE Reported Dt:	2016/01/22	**Impact to Health:**	
Dt Document Closed:		**Agency Involved:**	
Site No:	NA		
MOE Response:	No		
Site County/District:			
Site Geo Ref Meth:			
Site District Office:			
Nearest Watercourse:			
Site Name:	Construction Site<UNOFFICIAL>		

Site Address:	584 Wellington St
Site Region:	
Site Municipality:	Ottawa
Site Lot:	
Site Conc:	
Site Geo Ref Accu:	
Site Map Datum:	
Northing:	
Easting:	
Incident Cause:	
Incident Preceding Spill:	Leak/Break
Environment Impact:	
Health Env Consequence:	
Nature of Impact:	
Contaminant Qty:	1 L
System Facility Address:	
Client Name:	OLRT Constructors
Client Type:	
Source Type:	
Contaminant Code:	13
Contaminant Name:	DIESEL FUEL
Contaminant Limit 1:	
Contam Limit Freq 1:	
Contaminant UN No 1:	
Receiving Medium:	Land
Incident Reason:	Material Failure - Poor Design/Substandard Material
Incident Summary:	OLRT: 1L spill of diesel to soil, cleaned.
Activity Preceding Spill:	
Property 2nd Watershed:	
Property Tertiary Watershed:	
Sector Type:	Other
SAC Action Class:	Land Spills
Call Report Locatn Geodata:	

Map Key	Number of Records	Direction/ Distance (m)	Elev/Diff (m)	Site	DB
77	3 of 3	WSW/217.6	64.2 / -15.81	584 Wellington Street Ottawa ON	SPL

Ref No:	0838-A3AQN4	**Municipality No:**	
Year:		**Nature of Damage:**	
Incident Dt:	9/25/2015	**Discharger Report:**	
Dt MOE Arvl on Scn:		**Material Group:**	
MOE Reported Dt:	10/14/2015	**Impact to Health:**	
Dt Document Closed:		**Agency Involved:**	
Site No:	NA		
MOE Response:	No		
Site County/District:			
Site Geo Ref Meth:			
Site District Office:			
Nearest Watercourse:			
Site Name:	Spill Location<UNOFFICIAL>		
Site Address:	584 Wellington Street		
Site Region:			
Site Municipality:	Ottawa		
Site Lot:			
Site Conc:			
Site Geo Ref Accu:			
Site Map Datum:			
Northing:			
Easting:			
Incident Cause:			
Incident Preceding Spill:			
Environment Impact:			
Health Env Consequence:			
Nature of Impact:			

Contaminant Qty:	5 L
System Facility Address:	
Client Name:	
Client Type:	
Source Type:	
Contaminant Code:	28
Contaminant Name:	WASHWATER (N.O.S.)
Contaminant Limit 1:	
Contam Limit Freq 1:	
Contaminant UN No 1:	
Receiving Medium:	
Incident Reason:	Unknown / N/A
Incident Summary:	5L spill of concrete washout to ground. Cleaned
Activity Preceding Spill:	
Property 2nd Watershed:	
Property Tertiary Watershed:	
Sector Type:	Unknown / N/A
SAC Action Class:	Land Spills
Call Report Locatn Geodata:	

---

78 | ***1 of 1*** | ***SSE/219.5*** | ***81.9 / 1.86*** | ***11 Primrose Avenue Ottawa ON K1R 6L5*** | ***EHS***

Order No:	20090421001	**Nearest Intersection:**	
Status:	C	**Municipality:**	
Report Type:	Custom Report	**Client Prov/State:**	ON
Report Date:	4/24/2009	**Search Radius (km):**	0.25
Date Received:	4/21/2009	**X:**	-75.707358
Previous Site Name:		**Y:**	45.413159
Lot/Building Size:			
Additional Info Ordered:	Fire Insur. Maps and/or Site Plans		

---

79 | ***1 of 1*** | ***N/220.7*** | ***72.9 / -7.10*** | ***81 Bronson Ave Ottawa ON K1R 6G7*** | ***EHS***

Order No:	20020604003	**Nearest Intersection:**	at Albert and Queen
Status:	C	**Municipality:**	
Report Type:	Complete Report	**Client Prov/State:**	ON
Report Date:	6/6/02	**Search Radius (km):**	0.25
Date Received:	6/4/02	**X:**	-75.708697
Previous Site Name:		**Y:**	45.416795
Lot/Building Size:			
Additional Info Ordered:			

---

80 | ***1 of 2*** | ***WSW/222.9*** | ***66.9 / -13.14*** | ***Empress and Albert Ottawa ON*** | ***SPL***

Ref No:	6421-8G2UVX	**Municipality No:**	
Year:		**Nature of Damage:**	
Incident Dt:	4/18/2011	**Discharger Report:**	
Dt MOE Arvl on Scn:		**Material Group:**	
MOE Reported Dt:	4/18/2011	**Impact to Health:**	
Dt Document Closed:	4/28/2011	**Agency Involved:**	
Site No:			
MOE Response:	No Further Response (PR-PIR Table A)		
Site County/District:			
Site Geo Ref Meth:			
Site District Office:			
Nearest Watercourse:			
Site Name:	Coolant on Roadway<UNOFFICIAL>		

Site Address:	Empress and Albert
Site Region:	
Site Municipality:	Ottawa
Site Lot:	
Site Conc:	
Site Geo Ref Accu:	
Site Map Datum:	
Northing:	
Easting:	
Incident Cause:	Other Discharges
Incident Preceding Spill:	
Environment Impact:	Not Anticipated
Health Env Consequence:	
Nature of Impact:	Soil Contamination
Contaminant Qty:	30 L
System Facility Address:	
Client Name:	
Client Type:	
Source Type:	
Contaminant Code:	27
Contaminant Name:	COOLANT N.O.S.
Contaminant Limit 1:	
Contam Limit Freq 1:	
Contaminant UN No 1:	
Receiving Medium:	
Incident Reason:	Spill
Incident Summary:	Veolia- 30L coolant to CB
Activity Preceding Spill:	
Property 2nd Watershed:	
Property Tertiary Watershed:	
Sector Type:	Other
SAC Action Class:	Highway Spills (usually highway accidents)
Call Report Locatn Geodata:	

---

80 | ***2 of 2*** | ***WSW/222.9*** | ***66.9 / -13.14*** | ***City of Ottawa***
Bank St southbound between Albert and Slater
Ottawa ON | ***SPL***

Ref No:	5605-AFSS93	**Municipality No:**	
Year:		**Nature of Damage:**	
Incident Dt:	2016/11/17	**Discharger Report:**	
Dt MOE Arvl on Scn:		**Material Group:**	
MOE Reported Dt:	2016/11/17	**Impact to Health:**	
Dt Document Closed:		**Agency Involved:**	
Site No:	NA		
MOE Response:	No		
Site County/District:			
Site Geo Ref Meth:			
Site District Office:			
Nearest Watercourse:			
Site Name:	Roadway <UNOFFICIAL>		
Site Address:	Bank St southbound between Albert and Slater		
Site Region:			
Site Municipality:	Ottawa		
Site Lot:			
Site Conc:			
Site Geo Ref Accu:			
Site Map Datum:			
Northing:			
Easting:			
Incident Cause:			
Incident Preceding Spill:	Leak/Break		
Environment Impact:			
Health Env Consequence:			

Nature of Impact:	
Contaminant Qty:	18 L
System Facility Address:	
Client Name:	City of Ottawa
Client Type:	
Source Type:	
Contaminant Code:	27
Contaminant Name:	COOLANT N.O.S.
Contaminant Limit 1:	
Contam Limit Freq 1:	
Contaminant UN No 1:	
Receiving Medium:	Land; Surface Water
Incident Reason:	Equipment Failure
Incident Summary:	OLRT: coolant to roadway, cleaning
Activity Preceding Spill:	
Property 2nd Watershed:	
Property Tertiary Watershed:	
Sector Type:	Other
SAC Action Class:	Watercourse Spills
Call Report Locatn Geodata:	

---

81 | ***1 of 1*** | ***WSW/226.0*** | ***65.5 / -14.49*** | ***LeBreton Flats*** | ***FCS***

Ottawa ON

SGC:	3506008
Site ID:	00000009
Departmental ID:	96152
Depart Code:	NCC
Class Type:	2
Class:	Medium Priority for Action
Site Name:	LeBreton Flats
Site Name (FR):	des plaines LeBreton
Site Status:	Active
Site Status Desc:	Detailed testing completed. Remedial action plan under development.
Site Status (FR):	Active
Description (FR):	Analyse détaillée terminée. Élaboration du plan d'assainissement en cours.
Involv Code:	
Census Division:	Ottawa
Municipality:	Ottawa
Census Sub Class:	1
Latitude:	45.414050
Longitude:	-75.711060
Location:	
Protected Data:	0
FED:	075
Fed Electoral District:	Ottawa Centre
Fed Electoral District (FR):	Ottawa-Centre
Metro:	
Nearest Pop. Area:	
Highest Step Cmpltd:	6
Site Deleted Flag:	
Created:	2006-02-06T13:54:00
Modified:	2023-06-14T10:31:24.827
Property No.:	02721
Est m³ Contmnted:	
Est Ha Contmnted:	0.1905
Est Tons Contamin:	
Est Population at 1 Km:	16,333
Est Population at 5 Km:	228,782
Est Population at 10 Km:	649,421
Est Population at 25 Km:	1,222,454
Est Population at 50 Km:	1,438,622
Reporting Org:	National Capital Commission

Reporting Org (FR): Commission de la Capitale nationale
Reason for Involv: Federal Real Property
Reason for Involv (FR): Biens immobiliers fédéraux
Liable Third Party:
Class (FR): Priorité d'intervention moyenne
Action Plan: Phase III ESA and PQRA study is currrently under review by Health Canada and Environment Canada.
Action Plan (FR): Les études préliminaires quantitatives de risque et de Phase III sont actuellement revues par Santé et Environnement Canada.
Site Mgmnt Strategy: Additional assessment, Continous Monitoring
Minimap URL: http://www.tbs-sct.gc.ca/fcsi-rscf/minimap.aspx?fsi=00000009
Additional Info:
Additional Info (FR):

Management

Management Code: 3
Management Type (EN): Continous Monitoring
Management Type (FR): Surveillance constante

Management Code: 5
Management Type (EN): Additional assessment
Management Type (FR): Évaluation complémentaire

Contamination

Contaminant: PAHs (polycyclic aromatic hydrocarbon)
Contamination (FR): HAP (hydrocarbures aromatiques polycycliques)
Medium Code: 5
Medium: Soil
Medium (FR): Sol

Contaminant: Metal, metalloid, and organometallic
Contamination (FR): Métaux, métalloïdes, et organométalliques
Medium Code: 5
Medium: Soil
Medium (FR): Sol

Contaminant: PAHs (polycyclic aromatic hydrocarbon)
Contamination (FR): HAP (hydrocarbures aromatiques polycycliques)
Medium Code: 2
Medium: Groundwater
Medium (FR): Eau souterraine

Contaminant: PHCs (petroleum hydrocarbons)
Contamination (FR): HCP (hydrocarbures pétroliers)
Medium Code: 5
Medium: Soil
Medium (FR): Sol

Contaminant: Metal, metalloid, and organometallic
Contamination (FR): Métaux, métalloïdes, et organométalliques
Medium Code: 2
Medium: Groundwater
Medium (FR): Eau souterraine

Annual Data

Fiscal Year: 2006-2007
Reporting Organization: NCC
Reporting Organization (EN): National Capital Commission
Reporting Organization (FR): Commission de la Capitale nationale
Class Type:
Class (EN):

Class (FR):	
CCME Flag:	
CCME NCS Year:	
Step Name (EN):	
Step Name (FR):	
Highest Step Completed:	04
Highest Step Completed Desc:	
Planned Compl Date Step7:	
Planned Compl Date Step8:	
Planned Compl Date Step9:	
Created:	
Modified:	
NCSCS Year:	
Closed:	No
Actual Cubic Metres Rem:	0
Actual Hectares Rem:	0
Actual Tons Remediated:	0
Total Asmt Expenditure:	$0.00
Total Remediation Expenditure:	$0.00
Total Care/Maint Expenditur:	$0.00
Total Mntring Expenditure:	$0.00
Ttl Expenditure Reduc Liabil:	
FCSAP Asmt Expenditure:	$4,473.60
FCSAP Remed Expenditure:	$0.00
FCSAP Care/Maint Expenditur:	$0.00
FCSAP Mntring Expenditure:	$0.00

Annual Data

Fiscal Year:	2005-2006
Reporting Organization:	NCC
Reporting Organization (EN):	National Capital Commission
Reporting Organization (FR):	Commission de la Capitale nationale
Class Type:	
Class (EN):	
Class (FR):	
CCME Flag:	
CCME NCS Year:	
Step Name (EN):	
Step Name (FR):	
Highest Step Completed:	01
Highest Step Completed Desc:	
Planned Compl Date Step7:	
Planned Compl Date Step8:	
Planned Compl Date Step9:	
Created:	
Modified:	
NCSCS Year:	
Closed:	No
Actual Cubic Metres Rem:	0
Actual Hectares Rem:	0
Actual Tons Remediated:	0
Total Asmt Expenditure:	$0.00
Total Remediation Expenditure:	$0.00
Total Care/Maint Expenditur:	$0.00
Total Mntring Expenditure:	$0.00
Ttl Expenditure Reduc Liabil:	
FCSAP Asmt Expenditure:	$0.00
FCSAP Remed Expenditure:	$0.00
FCSAP Care/Maint Expenditur:	$0.00
FCSAP Mntring Expenditure:	$0.00

Annual Data

Fiscal Year:	2007-2008
Reporting Organization:	NCC
Reporting Organization (EN):	National Capital Commission
Reporting Organization (FR):	Commission de la Capitale nationale
Class Type:	
Class (EN):	
Class (FR):	
CCME Flag:	
CCME NCS Year:	
Step Name (EN):	
Step Name (FR):	
Highest Step Completed:	04
Highest Step Completed Desc:	
Planned Compl Date Step7:	
Planned Compl Date Step8:	
Planned Compl Date Step9:	
Created:	
Modified:	
NCSCS Year:	
Closed:	No
Actual Cubic Metres Rem:	0
Actual Hectares Rem:	0.1905
Actual Tons Remediated:	0
Total Asmt Expenditure:	$0.00
Total Remediation Expenditure:	$0.00
Total Care/Maint Expenditur:	$0.00
Total Mntring Expenditure:	$0.00
Ttl Expenditure Reduc Liabil:	
FCSAP Asmt Expenditure:	$1,357.60
FCSAP Remed Expenditure:	$0.00
FCSAP Care/Maint Expenditur:	$0.00
FCSAP Mntring Expenditure:	$0.00

Annual Data

Fiscal Year:	2010-2011
Reporting Organization:	NCC
Reporting Organization (EN):	National Capital Commission
Reporting Organization (FR):	Commission de la Capitale nationale
Class Type:	
Class (EN):	
Class (FR):	
CCME Flag:	
CCME NCS Year:	
Step Name (EN):	
Step Name (FR):	
Highest Step Completed:	04
Highest Step Completed Desc:	
Planned Compl Date Step7:	
Planned Compl Date Step8:	
Planned Compl Date Step9:	
Created:	
Modified:	
NCSCS Year:	
Closed:	No
Actual Cubic Metres Rem:	0
Actual Hectares Rem:	0
Actual Tons Remediated:	0
Total Asmt Expenditure:	$0.00
Total Remediation Expenditure:	$0.00
Total Care/Maint Expenditur:	$0.00
Total Mntring Expenditure:	$0.00
Ttl Expenditure Reduc Liabil:	
FCSAP Asmt Expenditure:	$0.00
FCSAP Remed Expenditure:	$0.00

FCSAP Care/Maint Expenditur:	$0.00
FCSAP Mntring Expenditure:	$0.00

Annual Data

Fiscal Year:	2008-2009
Reporting Organization:	NCC
Reporting Organization (EN):	National Capital Commission
Reporting Organization (FR):	Commission de la Capitale nationale
Class Type:	
Class (EN):	
Class (FR):	
CCME Flag:	
CCME NCS Year:	
Step Name (EN):	
Step Name (FR):	
Highest Step Completed:	04
Highest Step Completed Desc:	
Planned Compl Date Step7:	
Planned Compl Date Step8:	
Planned Compl Date Step9:	
Created:	
Modified:	
NCSCS Year:	
Closed:	No
Actual Cubic Metres Rem:	0
Actual Hectares Rem:	0
Actual Tons Remediated:	0
Total Asmt Expenditure:	$1,421.70
Total Remediation Expenditure:	$1,421.70
Total Care/Maint Expenditur:	$0.00
Total Mntring Expenditure:	$0.00
Ttl Expenditure Reduc Liabil:	
FCSAP Asmt Expenditure:	$0.00
FCSAP Remed Expenditure:	$1,137.36
FCSAP Care/Maint Expenditur:	$0.00
FCSAP Mntring Expenditure:	$0.00

Annual Data

Fiscal Year:	2009-2010
Reporting Organization:	NCC
Reporting Organization (EN):	National Capital Commission
Reporting Organization (FR):	Commission de la Capitale nationale
Class Type:	
Class (EN):	
Class (FR):	
CCME Flag:	
CCME NCS Year:	
Step Name (EN):	
Step Name (FR):	
Highest Step Completed:	04
Highest Step Completed Desc:	
Planned Compl Date Step7:	
Planned Compl Date Step8:	
Planned Compl Date Step9:	
Created:	
Modified:	
NCSCS Year:	
Closed:	No
Actual Cubic Metres Rem:	0
Actual Hectares Rem:	0
Actual Tons Remediated:	0
Total Asmt Expenditure:	$0.00

Total Remediation Expenditure:	$0.00
Total Care/Maint Expenditur:	$0.00
Total Mntring Expenditure:	$0.00
Ttl Expenditure Reduc Liabil:	
FCSAP Asmt Expenditure:	$1,101.00
FCSAP Remed Expenditure:	$0.00
FCSAP Care/Maint Expenditur:	$0.00
FCSAP Mntring Expenditure:	$0.00

Annual Data

Fiscal Year:	2011-2012
Reporting Organization:	NCC
Reporting Organization (EN):	National Capital Commission
Reporting Organization (FR):	Commission de la Capitale nationale
Class Type:	
Class (EN):	
Class (FR):	
CCME Flag:	
CCME NCS Year:	
Step Name (EN):	
Step Name (FR):	
Highest Step Completed:	06
Highest Step Completed Desc:	
Planned Compl Date Step7:	
Planned Compl Date Step8:	
Planned Compl Date Step9:	
Created:	
Modified:	
NCSCS Year:	
Closed:	No
Actual Cubic Metres Rem:	0
Actual Hectares Rem:	0
Actual Tons Remediated:	0
Total Asmt Expenditure:	$0.00
Total Remediation Expenditure:	$0.00
Total Care/Maint Expenditur:	$0.00
Total Mntring Expenditure:	$0.00
Ttl Expenditure Reduc Liabil:	
FCSAP Asmt Expenditure:	$14,045.60
FCSAP Remed Expenditure:	$0.00
FCSAP Care/Maint Expenditur:	$0.00
FCSAP Mntring Expenditure:	$0.00

Annual Data

Fiscal Year:	2012-2013
Reporting Organization:	NCC
Reporting Organization (EN):	National Capital Commission
Reporting Organization (FR):	Commission de la Capitale nationale
Class Type:	
Class (EN):	
Class (FR):	
CCME Flag:	
CCME NCS Year:	
Step Name (EN):	
Step Name (FR):	
Highest Step Completed:	06
Highest Step Completed Desc:	
Planned Compl Date Step7:	
Planned Compl Date Step8:	
Planned Compl Date Step9:	
Created:	
Modified:	

NCSCS Year:
Closed: No
Actual Cubic Metres Rem: 0
Actual Hectares Rem: 0
Actual Tons Remediated: 0
Total Asmt Expenditure: $0.00
Total Remediation Expenditure: $0.00
Total Care/Maint Expenditur: $0.00
Total Mntring Expenditure: $0.00
Ttl Expenditure Reduc Liabil:
FCSAP Asmt Expenditure: $732.80
FCSAP Remed Expenditure: $0.00
FCSAP Care/Maint Expenditur: $0.00
FCSAP Mntring Expenditure: $0.00

Annual Data

Fiscal Year: 2014-2015
Reporting Organization: NCC
Reporting Organization (EN): National Capital Commission
Reporting Organization (FR): Commission de la Capitale nationale
Class Type:
Class (EN):
Class (FR):
CCME Flag:
CCME NCS Year:
Step Name (EN):
Step Name (FR):
Highest Step Completed: 06
Highest Step Completed Desc:
Planned Compl Date Step7:
Planned Compl Date Step8:
Planned Compl Date Step9:
Created:
Modified:
NCSCS Year:
Closed: No
Actual Cubic Metres Rem: 0
Actual Hectares Rem: 0
Actual Tons Remediated: 0
Total Asmt Expenditure: $0.00
Total Remediation Expenditure: $0.00
Total Care/Maint Expenditur: $0.00
Total Mntring Expenditure: $0.00
Ttl Expenditure Reduc Liabil:
FCSAP Asmt Expenditure: $0.00
FCSAP Remed Expenditure: $0.00
FCSAP Care/Maint Expenditur: $0.00
FCSAP Mntring Expenditure: $0.00

Annual Data

Fiscal Year: 2015-2016
Reporting Organization: NCC
Reporting Organization (EN): National Capital Commission
Reporting Organization (FR): Commission de la Capitale nationale
Class Type:
Class (EN):
Class (FR):
CCME Flag:
CCME NCS Year:
Step Name (EN):
Step Name (FR):
Highest Step Completed: 06

Highest Step Completed Desc:
Planned Compl Date Step7:
Planned Compl Date Step8:
Planned Compl Date Step9:
Created:
Modified:
NCSCS Year:
Closed: No
Actual Cubic Metres Rem: 0
Actual Hectares Rem: 0
Actual Tons Remediated: 0
Total Asmt Expenditure: $0.00
Total Remediation Expenditure: $0.00
Total Care/Maint Expenditur: $0.00
Total Mntring Expenditure: $0.00
Ttl Expenditure Reduc Liabil:
FCSAP Asmt Expenditure: $0.00
FCSAP Remed Expenditure: $0.00
FCSAP Care/Maint Expenditur: $0.00
FCSAP Mntring Expenditure: $0.00

Annual Data

Fiscal Year: 2013-2014
Reporting Organization: NCC
Reporting Organization (EN): National Capital Commission
Reporting Organization (FR): Commission de la Capitale nationale
Class Type:
Class (EN):
Class (FR):
CCME Flag:
CCME NCS Year:
Step Name (EN):
Step Name (FR):
Highest Step Completed: 06
Highest Step Completed Desc:
Planned Compl Date Step7:
Planned Compl Date Step8:
Planned Compl Date Step9:
Created:
Modified:
NCSCS Year:
Closed: No
Actual Cubic Metres Rem: 0
Actual Hectares Rem: 0
Actual Tons Remediated: 0
Total Asmt Expenditure: $0.00
Total Remediation Expenditure: $0.00
Total Care/Maint Expenditur: $0.00
Total Mntring Expenditure: $0.00
Ttl Expenditure Reduc Liabil:
FCSAP Asmt Expenditure: $0.00
FCSAP Remed Expenditure: $0.00
FCSAP Care/Maint Expenditur: $0.00
FCSAP Mntring Expenditure: $0.00

Annual Data

Fiscal Year: 2016-2017
Reporting Organization: NCC
Reporting Organization (EN): National Capital Commission
Reporting Organization (FR): Commission de la Capitale nationale
Class Type:
Class (EN):

Class (FR):	
CCME Flag:	
CCME NCS Year:	
Step Name (EN):	
Step Name (FR):	
Highest Step Completed:	06
Highest Step Completed Desc:	
Planned Compl Date Step7:	
Planned Compl Date Step8:	
Planned Compl Date Step9:	
Created:	
Modified:	
NCSCS Year:	
Closed:	No
Actual Cubic Metres Rem:	0
Actual Hectares Rem:	0
Actual Tons Remediated:	0
Total Asmt Expenditure:	$0.00
Total Remediation Expenditure:	$0.00
Total Care/Maint Expenditur:	$0.00
Total Mntring Expenditure:	$0.00
Ttl Expenditure Reduc Liabil:	
FCSAP Asmt Expenditure:	$0.00
FCSAP Remed Expenditure:	$0.00
FCSAP Care/Maint Expenditur:	$0.00
FCSAP Mntring Expenditure:	$0.00

Annual Data

Fiscal Year:	2018-2019
Reporting Organization:	NCC
Reporting Organization (EN):	National Capital Commission
Reporting Organization (FR):	Commission de la Capitale nationale
Class Type:	
Class (EN):	
Class (FR):	
CCME Flag:	
CCME NCS Year:	
Step Name (EN):	
Step Name (FR):	
Highest Step Completed:	06
Highest Step Completed Desc:	
Planned Compl Date Step7:	
Planned Compl Date Step8:	
Planned Compl Date Step9:	
Created:	
Modified:	
NCSCS Year:	
Closed:	No
Actual Cubic Metres Rem:	0
Actual Hectares Rem:	0
Actual Tons Remediated:	0
Total Asmt Expenditure:	$0.00
Total Remediation Expenditure:	$0.00
Total Care/Maint Expenditur:	$0.00
Total Mntring Expenditure:	$0.00
Ttl Expenditure Reduc Liabil:	
FCSAP Asmt Expenditure:	$0.00
FCSAP Remed Expenditure:	$0.00
FCSAP Care/Maint Expenditur:	$0.00
FCSAP Mntring Expenditure:	$0.00

Annual Data

Fiscal Year:	2019-2020
Reporting Organization:	NCC
Reporting Organization (EN):	National Capital Commission
Reporting Organization (FR):	Commission de la Capitale nationale
Class Type:	
Class (EN):	
Class (FR):	
CCME Flag:	
CCME NCS Year:	
Step Name (EN):	
Step Name (FR):	
Highest Step Completed:	06
Highest Step Completed Desc:	
Planned Compl Date Step7:	
Planned Compl Date Step8:	
Planned Compl Date Step9:	
Created:	
Modified:	
NCSCS Year:	
Closed:	No
Actual Cubic Metres Rem:	0
Actual Hectares Rem:	0
Actual Tons Remediated:	0
Total Asmt Expenditure:	$0.00
Total Remediation Expenditure:	$0.00
Total Care/Maint Expenditur:	$0.00
Total Mntring Expenditure:	$0.00
Ttl Expenditure Reduc Liabil:	
FCSAP Asmt Expenditure:	$0.00
FCSAP Remed Expenditure:	$0.00
FCSAP Care/Maint Expenditur:	$0.00
FCSAP Mntring Expenditure:	$0.00

Annual Data

Fiscal Year:	2017-2018
Reporting Organization:	NCC
Reporting Organization (EN):	National Capital Commission
Reporting Organization (FR):	Commission de la Capitale nationale
Class Type:	
Class (EN):	
Class (FR):	
CCME Flag:	
CCME NCS Year:	
Step Name (EN):	
Step Name (FR):	
Highest Step Completed:	06
Highest Step Completed Desc:	
Planned Compl Date Step7:	
Planned Compl Date Step8:	
Planned Compl Date Step9:	
Created:	
Modified:	
NCSCS Year:	
Closed:	No
Actual Cubic Metres Rem:	0
Actual Hectares Rem:	0
Actual Tons Remediated:	0
Total Asmt Expenditure:	$0.00
Total Remediation Expenditure:	$0.00
Total Care/Maint Expenditur:	$0.00
Total Mntring Expenditure:	$0.00
Ttl Expenditure Reduc Liabil:	
FCSAP Asmt Expenditure:	$0.00
FCSAP Remed Expenditure:	$0.00

FCSAP Care/Maint Expenditur: $0.00
FCSAP Mntring Expenditure: $0.00

Annual Data

Fiscal Year: 2020-2021
Reporting Organization: NCC
Reporting Organization (EN): National Capital Commission
Reporting Organization (FR): Commission de la Capitale nationale
Class Type:
Class (EN):
Class (FR):
CCME Flag:
CCME NCS Year:
Step Name (EN):
Step Name (FR):
Highest Step Completed: 06
Highest Step Completed Desc:
Planned Compl Date Step7:
Planned Compl Date Step8:
Planned Compl Date Step9:
Created:
Modified:
NCSCS Year:
Closed: No
Actual Cubic Metres Rem: 0
Actual Hectares Rem: 0
Actual Tons Remediated: 0
Total Asmt Expenditure: $0.00
Total Remediation Expenditure: $0.00
Total Care/Maint Expenditur: $0.00
Total Mntring Expenditure: $0.00
Ttl Expenditure Reduc Liabil:
FCSAP Asmt Expenditure: $0.00
FCSAP Remed Expenditure: $0.00
FCSAP Care/Maint Expenditur: $0.00
FCSAP Mntring Expenditure: $0.00

Annual Data

Fiscal Year: 2022-2023
Reporting Organization: NCC
Reporting Organization (EN): National Capital Commission
Reporting Organization (FR): Commission de la Capitale nationale
Class Type:
Class (EN):
Class (FR):
CCME Flag:
CCME NCS Year:
Step Name (EN):
Step Name (FR):
Highest Step Completed: 06
Highest Step Completed Desc:
Planned Compl Date Step7:
Planned Compl Date Step8:
Planned Compl Date Step9:
Created:
Modified:
NCSCS Year:
Closed: No
Actual Cubic Metres Rem: 0
Actual Hectares Rem: 0
Actual Tons Remediated: 0
Total Asmt Expenditure: $0.00

Total Remediation Expenditure:	$0.00
Total Care/Maint Expenditur:	$0.00
Total Mntring Expenditure:	$0.00
Ttl Expenditure Reduc Liabil:	
FCSAP Asmt Expenditure:	$0.00
FCSAP Remed Expenditure:	$0.00
FCSAP Care/Maint Expenditur:	$0.00
FCSAP Mntring Expenditure:	$0.00

Annual Data

Fiscal Year:	2021-2022
Reporting Organization:	NCC
Reporting Organization (EN):	National Capital Commission
Reporting Organization (FR):	Commission de la Capitale nationale
Class Type:	
Class (EN):	
Class (FR):	
CCME Flag:	
CCME NCS Year:	
Step Name (EN):	
Step Name (FR):	
Highest Step Completed:	06
Highest Step Completed Desc:	
Planned Compl Date Step7:	
Planned Compl Date Step8:	
Planned Compl Date Step9:	
Created:	
Modified:	
NCSCS Year:	
Closed:	No
Actual Cubic Metres Rem:	0
Actual Hectares Rem:	0
Actual Tons Remediated:	0
Total Asmt Expenditure:	$0.00
Total Remediation Expenditure:	$0.00
Total Care/Maint Expenditur:	$0.00
Total Mntring Expenditure:	$0.00
Ttl Expenditure Reduc Liabil:	
FCSAP Asmt Expenditure:	$0.00
FCSAP Remed Expenditure:	$0.00
FCSAP Care/Maint Expenditur:	$0.00
FCSAP Mntring Expenditure:	$0.00

82	***1 of 1***	***NNE/227.1***	***76.1 / -3.94***	***473 albert st. Ottawa ON***	***WWIS***

Well ID:	7354215	***Flowing (Y/N):***	
Construction Date:		***Flow Rate:***	
Use 1st:	Test Hole	***Data Entry Status:***	
Use 2nd:	Monitoring	***Data Src:***	
Final Well Status:	Monitoring and Test Hole	***Date Received:***	02/19/2020
Water Type:		***Selected Flag:***	TRUE
Casing Material:		***Abandonment Rec:***	
Audit No:	Z308472	***Contractor:***	7241
Tag:	A282391	***Form Version:***	7
Constructn Method:		***Owner:***	
Elevation (m):		***County:***	OTTAWA-CARLETON
Elevatn Reliabilty:		***Lot:***	
Depth to Bedrock:		***Concession:***	
Well Depth:		***Concession Name:***	
Overburden/Bedrock:		***Easting NAD83:***	
Pump Rate:		***Northing NAD83:***	
Static Water Level:		***Zone:***	

Clear/Cloudy:
UTM Reliability:
Municipality: OTTAWA CITY
Site Info:

PDF URL (Map): https://d2khazk8e83rdv.cloudfront.net/moe_mapping/downloads/2Water/Wells_pdfs/735\7354215.pdf

Additional Detail(s) (Map)

Well Completed Date: 12/12/2019
Year Completed: 2019
Depth (m): 3.81
Latitude: 45.4169255009198
Longitude: -75.70798668903
X: -75.70798652698348
Y: 45.4169254940764
Path: 735\7354215.pdf

Bore Hole Information

Bore Hole ID: 1008173790
DP2BR:
Spatial Status:
Code OB:
Code OB Desc:
Open Hole:
Cluster Kind:
Date Completed: 12/12/2019
Remarks:
Location Method Desc: on Water Well Record
Elevrc Desc:
Location Source Date:
Improvement Location Source:
Improvement Location Method:
Source Revision Comment:
Supplier Comment:

Elevation:
Elevrc:
Zone: 18
East83: 444606.00
North83: 5029511.00
Org CS: UTM83
UTMRC: 4
UTMRC Desc: margin of error : 30 m - 100 m
Location Method: wwr

Overburden and Bedrock Materials Interval

Formation ID: 1008251324
Layer: 2
Color: 2
General Color: GREY
Material 1: 15
Material 1 Desc: LIMESTONE
Material 2: 17
Material 2 Desc: SHALE
Material 3: 73
Material 3 Desc: HARD
Formation Top Depth: 1.0
Formation End Depth: 12.5
Formation End Depth UOM: ft

Overburden and Bedrock Materials Interval

Formation ID: 1008251323
Layer: 1
Color: 2
General Color: GREY
Material 1: 27
Material 1 Desc: OTHER

Material 2:	11
Material 2 Desc:	GRAVEL
Material 3:	73
Material 3 Desc:	HARD
Formation Top Depth:	0.0
Formation End Depth:	1.0
Formation End Depth UOM:	ft

Annular Space/Abandonment Sealing Record

Plug ID:	1008252279
Layer:	3
Plug From:	3.0
Plug To:	12.5
Plug Depth UOM:	ft

Annular Space/Abandonment Sealing Record

Plug ID:	1008252277
Layer:	1
Plug From:	0.0
Plug To:	1.0
Plug Depth UOM:	ft

Annular Space/Abandonment Sealing Record

Plug ID:	1008252278
Layer:	2
Plug From:	1.0
Plug To:	3.0
Plug Depth UOM:	ft

Method of Construction & Well Use

Method Construction ID:	1008253305
Method Construction Code:	7
Method Construction:	Diamond
Other Method Construction:	

Pipe Information

Pipe ID:	1008250008
Casing No:	0
Comment:	
Alt Name:	

Construction Record - Casing

Casing ID:	1008253647
Layer:	1
Material:	5
Open Hole or Material:	PLASTIC
Depth From:	0.0
Depth To:	4.0
Casing Diameter:	1.3799999952316284
Casing Diameter UOM:	Inch
Casing Depth UOM:	ft

Construction Record - Screen

Screen ID:	1008253998
Layer:	1
Slot:	10
Screen Top Depth:	4.0
Screen End Depth:	12.5
Screen Material:	5
Screen Depth UOM:	ft
Screen Diameter UOM:	inch
Screen Diameter:	1.659999966621399

Results of Well Yield Testing

Pumping Test Method Desc:	
Pump Test ID:	1008254341
Pump Set At:	
Static Level:	
Final Level After Pumping:	
Recommended Pump Depth:	
Pumping Rate:	
Flowing Rate:	
Recommended Pump Rate:	
Levels UOM:	ft
Rate UOM:	GPM
Water State After Test Code:	
Water State After Test:	
Pumping Test Method:	0
Pumping Duration HR:	
Pumping Duration MIN:	
Flowing:	

Hole Diameter

Hole ID:	1008252953
Diameter:	2.875
Depth From:	0.0
Depth To:	1.0
Hole Depth UOM:	ft
Hole Diameter UOM:	Inch

Hole Diameter

Hole ID:	1008252954
Diameter:	2.375
Depth From:	1.0
Depth To:	12.5
Hole Depth UOM:	ft
Hole Diameter UOM:	Inch

---

83 ***1 of 1*** ***N/236.1*** ***74.9 / -5.14*** ***473 albert st. Ottawa ON*** ***WWIS***

Well ID:	7354218	***Flowing (Y/N):***	
Construction Date:		***Flow Rate:***	
Use 1st:	Test Hole	***Data Entry Status:***	
Use 2nd:	Monitoring	***Data Src:***	
Final Well Status:	Monitoring and Test Hole	***Date Received:***	02/19/2020
Water Type:		***Selected Flag:***	TRUE
Casing Material:		***Abandonment Rec:***	
Audit No:	Z308475	***Contractor:***	7241

Tag:	A282292	**Form Version:**	7
Constructn Method:		**Owner:**	
Elevation (m):		**County:**	OTTAWA-CARLETON
Elevatn Reliabilty:		**Lot:**	
Depth to Bedrock:		**Concession:**	
Well Depth:		**Concession Name:**	
Overburden/Bedrock:		**Easting NAD83:**	
Pump Rate:		**Northing NAD83:**	
Static Water Level:		**Zone:**	
Clear/Cloudy:		**UTM Reliability:**	
Municipality:	OTTAWA CITY		
Site Info:			

PDF URL (Map): https://d2khazk8e83rdv.cloudfront.net/moe_mapping/downloads/2Water/Wells_pdfs/735\7354218.pdf

Additional Detail(s) (Map)

Well Completed Date:	12/16/2019
Year Completed:	2019
Depth (m):	3.9624
Latitude:	45.4170150313794
Longitude:	-75.7080644936302
X:	-75.70806433183347
Y:	45.41701502423977
Path:	735\7354218.pdf

Bore Hole Information

Bore Hole ID:	1008173799	**Elevation:**	
DP2BR:		**Elevrc:**	
Spatial Status:		**Zone:**	18
Code OB:		**East83:**	444600.00
Code OB Desc:		**North83:**	5029521.00
Open Hole:		**Org CS:**	UTM83
Cluster Kind:		**UTMRC:**	4
Date Completed:	12/16/2019	**UTMRC Desc:**	margin of error : 30 m - 100 m
Remarks:		**Location Method:**	wwr
Location Method Desc:	on Water Well Record		
Elevrc Desc:			
Location Source Date:			
Improvement Location Source:			
Improvement Location Method:			
Source Revision Comment:			
Supplier Comment:			

Overburden and Bedrock Materials Interval

Formation ID:	1008251332
Layer:	2
Color:	2
General Color:	GREY
Material 1:	11
Material 1 Desc:	GRAVEL
Material 2:	
Material 2 Desc:	
Material 3:	73
Material 3 Desc:	HARD
Formation Top Depth:	0.75
Formation End Depth:	1.0
Formation End Depth UOM:	ft

Overburden and Bedrock Materials Interval

Formation ID:	1008251331
Layer:	1
Color:	2
General Color:	GREY
Material 1:	27
Material 1 Desc:	OTHER
Material 2:	
Material 2 Desc:	
Material 3:	73
Material 3 Desc:	HARD
Formation Top Depth:	0.0
Formation End Depth:	0.75
Formation End Depth UOM:	ft

Overburden and Bedrock Materials Interval

Formation ID:	1008251333
Layer:	3
Color:	2
General Color:	GREY
Material 1:	15
Material 1 Desc:	LIMESTONE
Material 2:	17
Material 2 Desc:	SHALE
Material 3:	73
Material 3 Desc:	HARD
Formation Top Depth:	1.0
Formation End Depth:	13.0
Formation End Depth UOM:	ft

Annular Space/Abandonment Sealing Record

Plug ID:	1008252286
Layer:	1
Plug From:	0.0
Plug To:	1.0
Plug Depth UOM:	ft

Annular Space/Abandonment Sealing Record

Plug ID:	1008252288
Layer:	3
Plug From:	2.0
Plug To:	4.0
Plug Depth UOM:	ft

Annular Space/Abandonment Sealing Record

Plug ID:	1008252287
Layer:	2
Plug From:	1.0
Plug To:	2.0
Plug Depth UOM:	ft

Annular Space/Abandonment

Sealing Record

Plug ID:	1008252289
Layer:	4
Plug From:	4.0
Plug To:	13.0
Plug Depth UOM:	ft

Method of Construction & Well Use

Method Construction ID:	1008253310
Method Construction Code:	7
Method Construction:	Diamond
Other Method Construction:	

Pipe Information

Pipe ID:	1008250011
Casing No:	0
Comment:	
Alt Name:	

Construction Record - Casing

Casing ID:	1008253650
Layer:	1
Material:	5
Open Hole or Material:	PLASTIC
Depth From:	0.0
Depth To:	5.0
Casing Diameter:	1.3799999952316284
Casing Diameter UOM:	Inch
Casing Depth UOM:	ft

Construction Record - Screen

Screen ID:	1008254001
Layer:	1
Slot:	10
Screen Top Depth:	5.0
Screen End Depth:	13.0
Screen Material:	5
Screen Depth UOM:	ft
Screen Diameter UOM:	inch
Screen Diameter:	1.659999966621399

Results of Well Yield Testing

Pumping Test Method Desc:	
Pump Test ID:	1008254344
Pump Set At:	
Static Level:	
Final Level After Pumping:	
Recommended Pump Depth:	
Pumping Rate:	
Flowing Rate:	
Recommended Pump Rate:	
Levels UOM:	ft
Rate UOM:	GPM
Water State After Test Code:	
Water State After Test:	

Pumping Test Method:	0
Pumping Duration HR:	
Pumping Duration MIN:	
Flowing:	

Hole Diameter

Hole ID:	1008252960
Diameter:	2.25
Depth From:	2.0
Depth To:	13.0
Hole Depth UOM:	ft
Hole Diameter UOM:	Inch

Hole Diameter

Hole ID:	1008252959
Diameter:	2.875
Depth From:	0.0
Depth To:	2.0
Hole Depth UOM:	ft
Hole Diameter UOM:	Inch

---

84 ***1 of 1*** ***SW/236.2*** ***77.9 / -2.14*** ***ON*** ***BORE***

Borehole ID:	613247	**Inclin FLG:**	No
OGF ID:	215514549	**SP Status:**	Initial Entry
Status:		**Surv Elev:**	No
Type:	Borehole	**Piezometer:**	No
Use:		**Primary Name:**	
Completion Date:	OCT-1971	**Municipality:**	
Static Water Level:		**Lot:**	
Primary Water Use:		**Township:**	
Sec. Water Use:		**Latitude DD:**	45.413054
Total Depth m:	4.6	**Longitude DD:**	-75.709923
Depth Ref:	Ground Surface	**UTM Zone:**	18
Depth Elev:		**Easting:**	444451
Drill Method:		**Northing:**	5029082
Orig Ground Elev m:	80.9	**Location Accuracy:**	
Elev Reliabil Note:		**Accuracy:**	Not Applicable
DEM Ground Elev m:	68.8		
Concession:			
Location D:			
Survey D:			
Comments:			

Borehole Geology Stratum

Geology Stratum ID:	218394324	**Mat Consistency:**	
Top Depth:	0	**Material Moisture:**	
Bottom Depth:	.2	**Material Texture:**	
Material Color:		**Non Geo Mat Type:**	
Material 1:		**Geologic Formation:**	
Material 2:	Gravel	**Geologic Group:**	
Material 3:		**Geologic Period:**	
Material 4:		**Depositional Gen:**	
Gsc Material Description:			
Stratum Description:	ARTIFICIAL.		

Geology Stratum ID:	218394325	**Mat Consistency:**	Dense
Top Depth:	.2	**Material Moisture:**	

Bottom Depth:	1	**Material Texture:**	
Material Color:	Brown	**Non Geo Mat Type:**	
Material 1:		**Geologic Formation:**	
Material 2:	Sand	**Geologic Group:**	
Material 3:	Silt	**Geologic Period:**	
Material 4:	Gravel	**Depositional Gen:**	
Gsc Material Description:			
Stratum Description:	ARTIFICIAL. BROWN,DENSE.		

Geology Stratum ID:	218394327	**Mat Consistency:**	Soft
Top Depth:	1.5	**Material Moisture:**	
Bottom Depth:	4.6	**Material Texture:**	
Material Color:	Grey	**Non Geo Mat Type:**	
Material 1:	Bedrock	**Geologic Formation:**	
Material 2:	Limestone	**Geologic Group:**	
Material 3:	Shale	**Geologic Period:**	
Material 4:		**Depositional Gen:**	
Gsc Material Description:			
Stratum Description:	BEDROCK. GREY,SOUND. ED. CLAY. GREY,SOFT TO STIFF,FISSURED. CLAY. GREY,SOFT TO STIFF, FISSUR **Note: Many records provided by the department have a truncated [Stratum Description] field.		

Geology Stratum ID:	218394326	**Mat Consistency:**	
Top Depth:	1	**Material Moisture:**	
Bottom Depth:	1.5	**Material Texture:**	
Material Color:	Grey	**Non Geo Mat Type:**	
Material 1:	Bedrock	**Geologic Formation:**	
Material 2:	Limestone	**Geologic Group:**	
Material 3:		**Geologic Period:**	
Material 4:		**Depositional Gen:**	
Gsc Material Description:			
Stratum Description:	BEDROCK. GREY,FRACTURED.		

Source

Source Type:	Data Survey	**Source Appl:**	Spatial/Tabular
Source Orig:	Geological Survey of Canada	**Source Iden:**	1
Source Date:	1956-1972	**Scale or Res:**	Varies
Confidence:	H	**Horizontal:**	NAD27
Observatio:		**Verticalda:**	Mean Average Sea Level
Source Name:	Urban Geology Automated Information System (UGAIS)		
Source Details:	File: OTTAWA2.txt RecordID: 057550 NTS_Sheet: 31G05G		
Confiden 1:	Logged by professional. Exact and complete description of material and properties.		

Source List

Source Identifier:	1	**Horizontal Datum:**	NAD27
Source Type:	Data Survey	**Vertical Datum:**	Mean Average Sea Level
Source Date:	1956-1972	**Projection Name:**	Universal Transverse Mercator
Scale or Resolution:	Varies		
Source Name:	Urban Geology Automated Information System (UGAIS)		
Source Originators:	Geological Survey of Canada		

Map Key	Number of Records	Direction/ Distance (m)	Elev/Diff (m)	Site	DB
85	1 of 1	NNE/239.9	75.9 / -4.11	473 Albert St Ottawa ON K1R 7X3	EHS

Order No:	20191021151	**Nearest Intersection:**	
Status:	C	**Municipality:**	
Report Type:	RSC Report (Urban)	**Client Prov/State:**	ON
Report Date:	24-OCT-19	**Search Radius (km):**	.3
Date Received:	21-OCT-19	**X:**	-75.707602
Previous Site Name:		**Y:**	45.416983
Lot/Building Size:			
Additional Info Ordered:			

Map Key	Number of Records	Direction/ Distance (m)	Elev/Diff (m)	Site	DB

86 **1 of 2** **N/240.2** **73.8 / -6.19** **85 Bronson Avenue OTTAWA ON** **SPL**

Ref No:	1-48O33T	**Municipality No:**	
Year:		**Nature of Damage:**	
Incident Dt:	11/2/2023 7:16:32 PM	**Discharger Report:**	
Dt MOE Arvl on Scn:		**Material Group:**	
MOE Reported Dt:	11/2/2023 7:16:32 PM	**Impact to Health:**	
Dt Document Closed:	11/3/2023 8:52:14 AM	**Agency Involved:**	
Site No:			

MOE Response: Desktop Response
Site County/District:
Site Geo Ref Meth:
Site District Office: Ottawa District Office
Nearest Watercourse:
Site Name:
Site Address: 85 Bronson Avenue
Site Region:
Site Municipality: OTTAWA
Site Lot:
Site Conc:
Site Geo Ref Accu:
Site Map Datum:
Northing:
Easting:
Incident Cause:
Incident Preceding Spill: Unknown / N/A
Environment Impact:
Health Env Consequence:
Nature of Impact:
Contaminant Qty: 10 litre (L)
System Facility Address:
Client Name:
Client Type:
Source Type: Unknown / N/A
Contaminant Code:
Contaminant Name: ETHYLENE GLYCOL
Contaminant Limit 1:
Contam Limit Freq 1:
Contaminant UN No 1:
Receiving Medium: Land
Incident Reason: Unknown
Incident Summary: 10Litres+ Ethylene Glycol spill at an apartment building
Activity Preceding Spill: Normal operations
Property 2nd Watershed: 02L | Lower Ottawa River
Property Tertiary Watershed: 02LB | South Nation River - Lower Ottawa River
Sector Type:
SAC Action Class:
Call Report Locatn Geodata: {"integration_ids":["PR00004295966"],"wkts":["POINT (-75.7084659000 45.4170684000)"],"creation_date":"2023-11-02"}

86 **2 of 2** **N/240.2** **73.8 / -6.19** **85 Bronson Avenue Ottawa, ON OTTAWA ON** **SPL**

Ref No:	1-498SA6	**Municipality No:**	
Year:		**Nature of Damage:**	
Incident Dt:	11/1/2023 9:51:23 AM	**Discharger Report:**	
Dt MOE Arvl on Scn:		**Material Group:**	
MOE Reported Dt:	11/3/2023 9:51:23 AM	**Impact to Health:**	
Dt Document Closed:		**Agency Involved:**	
Site No:			

MOE Response:	Desktop Response
Site County/District:	
Site Geo Ref Meth:	
Site District Office:	Ottawa District Office
Nearest Watercourse:	
Site Name:	
Site Address:	85 Bronson Avenue Ottawa, ON
Site Region:	
Site Municipality:	OTTAWA
Site Lot:	
Site Conc:	
Site Geo Ref Accu:	
Site Map Datum:	
Northing:	
Easting:	
Incident Cause:	
Incident Preceding Spill:	
Environment Impact:	
Health Env Consequence:	
Nature of Impact:	
Contaminant Qty:	
System Facility Address:	
Client Name:	
Client Type:	
Source Type:	
Contaminant Code:	
Contaminant Name:	
Contaminant Limit 1:	
Contam Limit Freq 1:	
Contaminant UN No 1:	
Receiving Medium:	Land
Incident Reason:	
Incident Summary:	85 Bronson Ave, Ottawa - Glycol spill in building; no env impacts
Activity Preceding Spill:	
Property 2nd Watershed:	02L | Lower Ottawa River
Property Tertiary Watershed:	02LB | South Nation River - Lower Ottawa River
Sector Type:	
SAC Action Class:	
Call Report Locatn Geodata:	{"integration_ids":["PR00004295966"],"wkts":["POINT (-75.7084659000 45.4170684000)"],"creation_date":"2023-11-03"}

Map Key	Number of Records	Direction/ Distance (m)	Elev/Diff (m)	Site	DB
87	1 of 16	NNE/241.2	75.9 / -4.11	GVT. OF CAN. - NATIONAL ENERGYBRD. PROPERTY, MATERIAL MANAGEMENT 473 ALBERT STREET OTTAWA ON K1A 0K9	GEN

Generator No:	ON0269400
SIC Code:	8125
SIC Description:	REGULATORY SERV.
Approval Years:	86,87,88,89,90
PO Box No:	
Country:	
Status:	
Co Admin:	
Choice of Contact:	
Phone No Admin:	
Contaminated Facility:	
MHSW Facility:	

Detail(s)

Waste Class:	241
Waste Class Name:	HALOGENATED SOLVENTS

Map Key	Number of Records	Direction/ Distance (m)	Elev/Diff (m)	Site	DB

Waste Class: 264
Waste Class Name: PHOTOPROCESSING WASTES

---

87 | **2 of 16** | **NNE/241.2** | **75.9 / -4.11** | **GVT. OF CAN. (OUT OF BUSINESS) 18-117 PROPERTY, MATERIAL MANAGEMENT 473 ALBERT STREET OTTAWA ON K1A 0K9** | **GEN**

Generator No: ON0269400
SIC Code: 8125
SIC Description: REGULATORY SERV.
Approval Years: 92,93,94,95,96,97
PO Box No:
Country:
Status:
Co Admin:
Choice of Contact:
Phone No Admin:
Contaminated Facility:
MHSW Facility:

Detail(s)

Waste Class: 241
Waste Class Name: HALOGENATED SOLVENTS

Waste Class: 264
Waste Class Name: PHOTOPROCESSING WASTES

---

87 | **3 of 16** | **NNE/241.2** | **75.9 / -4.11** | **GVT. OF CAN. (OUT OF BUSINESS) PROPERTY, MATERIAL MANAGEMENT 473 ALBERT STREET OTTAWA ON K1A 0K9** | **GEN**

Generator No: ON0269400
SIC Code: 8125
SIC Description: REGULATORY SERV.
Approval Years: 98
PO Box No:
Country:
Status:
Co Admin:
Choice of Contact:
Phone No Admin:
Contaminated Facility:
MHSW Facility:

Detail(s)

Waste Class: 241
Waste Class Name: HALOGENATED SOLVENTS

Waste Class: 264
Waste Class Name: PHOTOPROCESSING WASTES

---

87 | **4 of 16** | **NNE/241.2** | **75.9 / -4.11** | **Rosont Investment Inc.(Rosdev) 473 Albert St Ottawa ON K1R 5B4** | **GEN**

Generator No: ON6040409
SIC Code: 551113

SIC Description: Holding Companies
Approval Years: 05
PO Box No:
Country:
Status:
Co Admin:
Choice of Contact:
Phone No Admin:
Contaminated Facility:
MHSW Facility:

Detail(s)

Waste Class: 221
Waste Class Name: LIGHT FUELS

---

87 | **5 of 16** | **NNE/241.2** | **75.9 / -4.11** | **473 ALBERT STREET OTTAWA ON K1R 5B4** | **EHS**

Order No: 20071212022
Status: C
Report Type: CAN - Custom Report
Report Date: 12/21/2007
Date Received: 12/12/2007
Previous Site Name:
Lot/Building Size:
Additional Info Ordered: Fire Insur. Maps And /or Site Plans

Nearest Intersection:
Municipality:
Client Prov/State:
Search Radius (km): 0.25
X: -75.707842
Y: 45.41693

---

87 | **6 of 16** | **NNE/241.2** | **75.9 / -4.11** | **2164613 Ontario Inc.
473 Albert Street Unit Suite 100 Ottawa K1R 5B4
CITY OF OTTAWA
ON** | **EBR**

EBR Registry No: 010-7590
Ministry Ref No: 3603-7UULDT
Notice Type: Instrument Decision
Notice Stage:
Notice Date: October 30, 2009
Proposal Date: August 19, 2009
Year: 2009
Instrument Type: (EPA s. 9) - Approval for discharge into the natural environment other than water (i.e. Air)
Off Instrument Name:
Posted By:
Company Name: 2164613 Ontario Inc.
Site Address:
Location Other:
Proponent Name:
Proponent Address: 473 Albert Street , Suite 100, Ottawa Ontario, Canada K1R 5B4
Comment Period:
URL:

Decision Posted:
Exception Posted:
Section:
Act 1:
Act 2:
Site Location Map:

Site Location Details:

473 Albert Street Unit Suite 100 Ottawa K1R 5B4 CITY OF OTTAWA

---

87 | **7 of 16** | **NNE/241.2** | **75.9 / -4.11** | **2164613 Ontario Inc.
473 Albert St
Ottawa ON** | **CA**

Certificate #: 5600-7X3RTQ

Application Year: 2009
Issue Date: 10/23/2009
Approval Type: Air
Status: Approved
Application Type:
Client Name:
Client Address:
Client City:
Client Postal Code:
Project Description:
Contaminants:
Emission Control:

---

87 | **8 of 16** | **NNE/241.2** | **75.9 / -4.11** | **2164613 Ontario Inc.**
473 Albert Street
Ottawa ON | **GEN**

Generator No: ON2677674
SIC Code: 531310
SIC Description: Real Estate Property Managers
Approval Years: 2009
PO Box No:
Country:
Status:
Co Admin:
Choice of Contact:
Phone No Admin:
Contaminated Facility:
MHSW Facility:

Detail(s)

Waste Class: 243
Waste Class Name: PCBS

---

87 | **9 of 16** | **NNE/241.2** | **75.9 / -4.11** | **473 Albert Street**
Ottawa ON | **EHS**

Order No: 20120404008
Status: C
Report Type: Custom Report
Report Date: 4/11/2012 9:42:18 AM
Date Received: 4/4/2012 9:40:25 AM
Previous Site Name:
Lot/Building Size:
Additional Info Ordered:
Nearest Intersection:
Municipality:
Client Prov/State: ON
Search Radius (km): 0.25
X: -75.707564
Y: 45.416874

---

87 | **10 of 16** | **NNE/241.2** | **75.9 / -4.11** | **HVAC Maximum Heating & Cooling Inc.**
473 Albert St
Ottawa ON | **GEN**

Generator No: ON4403054
SIC Code: 561799
SIC Description:
Approval Years: 2011
PO Box No:
Country:
Status:
Co Admin:
Choice of Contact:
Phone No Admin:

Map Key	Number of Records	Direction/ Distance (m)	Elev/Diff (m)	Site	DB

Contaminated Facility:
MHSW Facility:

---

87 | **11 of 16** | **NNE/241.2** | **75.9 / -4.11** | **473 Albert Street Ottawa ON** | **EHS**

Order No:	20140523077	**Nearest Intersection:**	
Status:	C	**Municipality:**	
Report Type:	Standard Report	**Client Prov/State:**	ON
Report Date:	03-JUN-14	**Search Radius (km):**	.25
Date Received:	23-MAY-14	**X:**	-75.707471
Previous Site Name:		**Y:**	45.416901
Lot/Building Size:			
Additional Info Ordered:			

---

87 | **12 of 16** | **NNE/241.2** | **75.9 / -4.11** | **2164613 Ontario Inc. 473 Albert St Ottawa ON K1R 5B4** | **ECA**

Approval No:	5600-7X3RTQ	**MOE District:**	Ottawa
Approval Date:	2009-10-23	**City:**	
Status:	Approved	**Longitude:**	-75.70767
Record Type:	ECA	**Latitude:**	45.417004
Link Source:	IDS	**Geometry X:**	
SWP Area Name:	Rideau Valley	**Geometry Y:**	
Approval Type:	ECA-AIR		
Project Type:	AIR		
Business Name:	2164613 Ontario Inc.		
Address:	473 Albert St		
Full Address:			
Full PDF Link:	https://www.accessenvironment.ene.gov.on.ca/instruments/3603-7UULDT-14.pdf		
PDF Site Location:			

---

87 | **13 of 16** | **NNE/241.2** | **75.9 / -4.11** | **473 Albert Street Ottawa ON K1R 7X3** | **EHS**

Order No:	20181106097	**Nearest Intersection:**	
Status:	C	**Municipality:**	
Report Type:	Standard Report	**Client Prov/State:**	ON
Report Date:	12-NOV-18	**Search Radius (km):**	.25
Date Received:	06-NOV-18	**X:**	-75.707666
Previous Site Name:		**Y:**	45.417008
Lot/Building Size:			
Additional Info Ordered:			

---

87 | **14 of 16** | **NNE/241.2** | **75.9 / -4.11** | **473 Albert ST Ottawa ON K1R 7X3** | **ECA**

Approval No:	B-403-2123627482	**MOE District:**	Ottawa
Approval Date:	2021-04-15	**City:**	
Status:	Active	**Longitude:**	-75.70777778
Record Type:	RSC	**Latitude:**	45.41694444
Link Source:	PEST	**Geometry X:**	-8427751.2713
SWP Area Name:	Rideau Valley	**Geometry Y:**	5687401.4357
Approval Type:	RSC-Phase One and Two RSC		
Project Type:	Phase One and Two RSC		
Business Name:			
Address:	473 Albert ST		
Full Address:			
Full PDF Link:	http://www.accessenvironment.ene.gov.on.ca/AEWeb/ae/ViewDocument.action?documentRefID=2385258		

PDF Site Location:

---

87 | ***15 of 16*** | ***NNE/241.2*** | ***75.9 / -4.11*** | ***InterRent No. 3 Limited Partnership*** | ***ECA***

473 Albert Street
Ottawa ON K2P 1Z2

Approval No:	0482-C7APAN	***MOE District:***	Ottawa
Approval Date:	2021-10-15	***City:***	
Status:	Approved	***Longitude:***	
Record Type:	ECA	***Latitude:***	
Link Source:	IDS	***Geometry X:***	-8427739.2734999992
SWP Area Name:	Rideau Valley	***Geometry Y:***	5687411.3562999945

Approval Type: ECA-MUNICIPAL AND PRIVATE SEWAGE WORKS
Project Type: MUNICIPAL AND PRIVATE SEWAGE WORKS
Business Name: InterRent No. 3 Limited Partnership
Address: 473 Albert Street
Full Address:
Full PDF Link: https://www.accessenvironment.ene.gov.on.ca/instruments/3157-C75JZZ-14.pdf
PDF Site Location: 473 Albert Street
City of Ottawa, Ontario

---

87 | ***16 of 16*** | ***NNE/241.2*** | ***75.9 / -4.11*** | ***INTERRENT APARTMENTS INC.*** | ***RSC***

473 Albert ST
Ottawa ON

RSC No:	B-403-2123627482	***X:***	-75.70777777766517
RA No:		***Y:***	45.4169444432179
Status:	Active	***Latitude:***	45.41694444
Filing Date:		***Longitude:***	-75.70777778
Date Ack:		***UTM Coordinates:***	
Date Returned:		***Latitude Longitude:***	
Approval Date:	April 15, 2021	***Accuracy Estimate:***	
Cert Date:		***Measurement Method:***	
Cert Prop Use No:		***Mailing Address:***	
Curr Property Use:		***Telephone:***	
Intended Prop Use:		***Fax:***	
Restoration Type:		***Email:***	
Soil Type:		***Postal Code:***	K1R 7X3
Criteria:		***Ministry District:***	
Stratified (Y/N):		***MOE District:***	Ottawa
Audit (Y/N):		***SWP Area Name:***	Rideau Valley
Entire Leg Prop. (Y/N):		***Qual Person Name:***	Karyn Munch
CPU Issu Sect 1686:		***Consultant:***	

Business Name: INTERRENT APARTMENTS INC.
Address: 473 Albert ST
Legal Desc:
Site Pin:
Asmt Roll No:
Project Type: RSC based on Phase One and Two ESAs
Approval Type: RSC-RSC based on Phase One and Two ESAs
Applicable Standards:
Pdf Link: https://www.accessenvironment.ene.gov.on.ca/AEWeb/ae/ViewDocument.action?documentRefID=2385258

---

88 | ***1 of 1*** | ***SSE/245.9*** | ***81.9 / 1.86*** | ***CAPITAL ENVIRONMENTAL*** | ***SPL***

28 PRIMROSE ST. GARBAGE TRUCK (0PERATING FLUIDS)
OTTAWA CITY ON

Ref No:	229741	***Municipality No:***	20101
Year:		***Nature of Damage:***	

Incident Dt:	6/26/2002	**Discharger Report:**	
Dt MOE Arvl on Scn:		**Material Group:**	
MOE Reported Dt:	6/26/2002	**Impact to Health:**	
Dt Document Closed:		**Agency Involved:**	
Site No:			
MOE Response:			
Site County/District:			
Site Geo Ref Meth:			
Site District Office:			
Nearest Watercourse:			
Site Name:			
Site Address:			
Site Region:			
Site Municipality:	OTTAWA CITY		
Site Lot:			
Site Conc:			
Site Geo Ref Accu:			
Site Map Datum:			
Northing:			
Easting:			
Incident Cause:	PIPE/HOSE LEAK		
Incident Preceding Spill:			
Environment Impact:	POSSIBLE		
Health Env Consequence:			
Nature of Impact:	Water course or lake		
Contaminant Qty:			
System Facility Address:			
Client Name:			
Client Type:			
Source Type:			
Contaminant Code:			
Contaminant Name:			
Contaminant Limit 1:			
Contam Limit Freq 1:			
Contaminant UN No 1:			
Receiving Medium:	LAND / WATER		
Incident Reason:	UNKNOWN		
Incident Summary:	CAPITAL ENV. HYDRAULIC OIL SPILL TO ROAD AND C/B. CLEANED.		
Activity Preceding Spill:			
Property 2nd Watershed:			
Property Tertiary Watershed:			
Sector Type:			
SAC Action Class:			
Call Report Locatn Geodata:			

89	*1 of 1*	*NW/246.2*	*66.3 / -13.74*	***R.M. OF OTTAWA-CARLETON WELLINGTON ST/POOLEY'S BRIDGE OTTAWA ON***	*CA*

Certificate #:	7-0522-98-
Application Year:	98
Issue Date:	6/17/1998
Approval Type:	Municipal water
Status:	Approved
Application Type:	
Client Name:	
Client Address:	
Client City:	
Client Postal Code:	
Project Description:	
Contaminants:	
Emission Control:	

Map Key	Number of Records	Direction/ Distance (m)	Elev/Diff (m)	Site	DB
90	1 of 1	NNE/247.2	75.2 / -4.83	434 QUEEN ST Ottawa ON	WWIS

Well ID: 7317392
Construction Date:
Use 1st: Test Hole
Use 2nd: Monitoring
Final Well Status: Test Hole
Water Type:
Casing Material:
Audit No: Z281955
Tag: A215664
Constructn Method:
Elevation (m):
Elevatn Reliabilty:
Depth to Bedrock:
Well Depth:
Overburden/Bedrock:
Pump Rate:
Static Water Level:
Clear/Cloudy:
Municipality: OTTAWA CITY
Site Info:

Flowing (Y/N):
Flow Rate:
Data Entry Status:
Data Src:
Date Received: 08/20/2018
Selected Flag: TRUE
Abandonment Rec:
Contractor: 7241
Form Version: 7
Owner:
County: OTTAWA-CARLETON
Lot:
Concession:
Concession Name:
Easting NAD83:
Northing NAD83:
Zone:
UTM Reliability:

PDF URL (Map): https://d2khazk8e83rdv.cloudfront.net/moe_mapping/downloads/2Water/Wells_pdfs/731\7317392.pdf

Additional Detail(s) (Map)

Well Completed Date: 04/09/2018
Year Completed: 2018
Depth (m): 4.57
Latitude: 45.4171056709258
Longitude: -75.7079633786716
X: -75.70796321749091
Y: 45.417105664045586
Path: 731\7317392.pdf

Bore Hole Information

Bore Hole ID: 1007263392
DP2BR:
Spatial Status:
Code OB:
Code OB Desc:
Open Hole:
Cluster Kind:
Date Completed: 04/09/2018
Remarks:
Location Method Desc: on Water Well Record
Elevrc Desc:
Location Source Date:
Improvement Location Source:
Improvement Location Method:
Source Revision Comment:
Supplier Comment:

Elevation:
Elevrc:
Zone: 18
East83: 444608.00
North83: 5029531.00
Org CS: UTM83
UTMRC: 4
UTMRC Desc: margin of error : 30 m - 100 m
Location Method: wwr

Overburden and Bedrock Materials Interval

Formation ID: 1007441605
Layer: 2
Color: 2

General Color:	GREY
Material 1:	11
Material 1 Desc:	GRAVEL
Material 2:	
Material 2 Desc:	
Material 3:	
Material 3 Desc:	
Formation Top Depth:	0.3100000023841858
Formation End Depth:	0.6100000143051147
Formation End Depth UOM:	m

Overburden and Bedrock Materials Interval

Formation ID:	1007441606
Layer:	3
Color:	2
General Color:	GREY
Material 1:	15
Material 1 Desc:	LIMESTONE
Material 2:	
Material 2 Desc:	
Material 3:	
Material 3 Desc:	
Formation Top Depth:	0.6100000143051147
Formation End Depth:	4.570000171661377
Formation End Depth UOM:	m

Overburden and Bedrock Materials Interval

Formation ID:	1007441604
Layer:	1
Color:	2
General Color:	GREY
Material 1:	27
Material 1 Desc:	OTHER
Material 2:	
Material 2 Desc:	
Material 3:	
Material 3 Desc:	
Formation Top Depth:	0.0
Formation End Depth:	0.3100000023841858
Formation End Depth UOM:	m

Annular Space/Abandonment Sealing Record

Plug ID:	1007441616
Layer:	2
Plug From:	0.3100000023841858
Plug To:	1.2200000286102295
Plug Depth UOM:	m

Annular Space/Abandonment Sealing Record

Plug ID:	1007441617
Layer:	3
Plug From:	1.2200000286102295
Plug To:	4.570000171661377
Plug Depth UOM:	m

Annular Space/Abandonment Sealing Record

Plug ID:	1007441615
Layer:	1
Plug From:	0.0
Plug To:	0.3100000023841858
Plug Depth UOM:	m

Method of Construction & Well Use

Method Construction ID:	1007441614
Method Construction Code:	7
Method Construction:	Diamond
Other Method Construction:	

Pipe Information

Pipe ID:	1007441603
Casing No:	0
Comment:	
Alt Name:	

Construction Record - Casing

Casing ID:	1007441610
Layer:	1
Material:	5
Open Hole or Material:	PLASTIC
Depth From:	0.0
Depth To:	1.5199999809265137
Casing Diameter:	3.450000047683716
Casing Diameter UOM:	cm
Casing Depth UOM:	m

Construction Record - Screen

Screen ID:	1007441611
Layer:	1
Slot:	10
Screen Top Depth:	1.5199999809265137
Screen End Depth:	4.570000171661377
Screen Material:	5
Screen Depth UOM:	m
Screen Diameter UOM:	cm
Screen Diameter:	4.210000038146973

Water Details

Water ID:	1007441609
Layer:	
Kind Code:	
Kind:	
Water Found Depth:	
Water Found Depth UOM:	m

Hole Diameter

Hole ID: 1007441608
Diameter: 6.0
Depth From: 0.9100000262260437
Depth To: 4.570000171661377
Hole Depth UOM: m
Hole Diameter UOM: cm

Hole Diameter

Hole ID: 1007441607
Diameter: 8.25
Depth From: 0.0
Depth To: 0.9100000262260437
Hole Depth UOM: m
Hole Diameter UOM: cm

---

91 | **1 of 1** | **SW/249.3** | **70.5 / -9.50** | **10 Empress Ave Ottawa ON**
Ottawa ON K1R 7E8 | **EHS**

Order No: 23062900368
Status: C
Report Type: Custom Report
Report Date: 05-JUL-23
Date Received: 29-JUN-23
Previous Site Name:
Lot/Building Size:
Additional Info Ordered: Fire Insur. Maps and/or Site Plans; Topographic Maps

Nearest Intersection:
Municipality:
Client Prov/State: ON
Search Radius (km): .25
X: -75.7106101
Y: 45.4132626

---

92 | **1 of 1** | **NNE/251.3** | **75.2 / -4.83** | **473 albert st.**
Ottawa ON | **WWIS**

Well ID: 7354216
Construction Date:
Use 1st: Test Hole
Use 2nd: Monitoring
Final Well Status: Monitoring and Test Hole
Water Type:
Casing Material:
Audit No: Z308473
Tag: A282293
Constructn Method:
Elevation (m):
Elevatn Reliabilty:
Depth to Bedrock:
Well Depth:
Overburden/Bedrock:
Pump Rate:
Static Water Level:
Clear/Cloudy:
Municipality: OTTAWA CITY
Site Info:

Flowing (Y/N):
Flow Rate:
Data Entry Status:
Data Src:
Date Received: 02/19/2020
Selected Flag: TRUE
Abandonment Rec:
Contractor: 7241
Form Version: 7
Owner:
County: OTTAWA-CARLETON
Lot:
Concession:
Concession Name:
Easting NAD83:
Northing NAD83:
Zone:
UTM Reliability:

PDF URL (Map): https://d2khazk8e83rdv.cloudfront.net/moe_mapping/downloads/2Water/Wells_pdfs/735\7354216.pdf

Additional Detail(s) (Map)

Well Completed Date: 12/13/2019
Year Completed: 2019
Depth (m): 4.572
Latitude: 45.4171417524541
Longitude: -75.7079510485861
X: -75.70795088721636

Y: 45.41714174551463
Path: 735\7354216.pdf

Bore Hole Information

Bore Hole ID: 1008173793
DP2BR:
Spatial Status:
Code OB:
Code OB Desc:
Open Hole:
Cluster Kind:
Date Completed: 12/13/2019
Remarks:
Location Method Desc: on Water Well Record
Elevrc Desc:
Location Source Date:
Improvement Location Source:
Improvement Location Method:
Source Revision Comment:
Supplier Comment:

Elevation:
Elevrc:
Zone: 18
East83: 444609.00
North83: 5029535.00
Org CS: UTM83
UTMRC: 4
UTMRC Desc: margin of error : 30 m - 100 m
Location Method: wwr

Overburden and Bedrock Materials Interval

Formation ID: 1008251325
Layer: 1
Color: 2
General Color: GREY
Material 1: 27
Material 1 Desc: OTHER
Material 2: 11
Material 2 Desc: GRAVEL
Material 3: 73
Material 3 Desc: HARD
Formation Top Depth: 0.0
Formation End Depth: 1.0
Formation End Depth UOM: ft

Overburden and Bedrock Materials Interval

Formation ID: 1008251327
Layer: 3
Color: 2
General Color: GREY
Material 1: 15
Material 1 Desc: LIMESTONE
Material 2: 19
Material 2 Desc: SLATE
Material 3: 73
Material 3 Desc: HARD
Formation Top Depth: 13.5
Formation End Depth: 15.0
Formation End Depth UOM: ft

Overburden and Bedrock Materials Interval

Formation ID: 1008251326
Layer: 2
Color: 6

General Color:	BROWN
Material 1:	10
Material 1 Desc:	COARSE SAND
Material 2:	11
Material 2 Desc:	GRAVEL
Material 3:	12
Material 3 Desc:	STONES
Formation Top Depth:	1.0
Formation End Depth:	13.5
Formation End Depth UOM:	ft

Annular Space/Abandonment Sealing Record

Plug ID:	1008252281
Layer:	2
Plug From:	1.0
Plug To:	4.0
Plug Depth UOM:	ft

Annular Space/Abandonment Sealing Record

Plug ID:	1008252282
Layer:	3
Plug From:	4.0
Plug To:	15.0
Plug Depth UOM:	ft

Annular Space/Abandonment Sealing Record

Plug ID:	1008252280
Layer:	1
Plug From:	0.0
Plug To:	1.0
Plug Depth UOM:	ft

Method of Construction & Well Use

Method Construction ID:	1008253307
Method Construction Code:	7
Method Construction:	Diamond
Other Method Construction:	

Method of Construction & Well Use

Method Construction ID:	1008253306
Method Construction Code:	D
Method Construction:	Direct Push
Other Method Construction:	

Pipe Information

Pipe ID:	1008250009
Casing No:	0
Comment:	
Alt Name:	

Construction Record - Casing

Casing ID:	1008253648
Layer:	1
Material:	5
Open Hole or Material:	PLASTIC
Depth From:	0.0
Depth To:	5.0
Casing Diameter:	1.3799999952316284
Casing Diameter UOM:	Inch
Casing Depth UOM:	ft

Construction Record - Screen

Screen ID:	1008253999
Layer:	1
Slot:	10
Screen Top Depth:	5.0
Screen End Depth:	15.0
Screen Material:	5
Screen Depth UOM:	ft
Screen Diameter UOM:	inch
Screen Diameter:	1.659999966621399

Results of Well Yield Testing

Pumping Test Method Desc:	
Pump Test ID:	1008254342
Pump Set At:	
Static Level:	
Final Level After Pumping:	
Recommended Pump Depth:	
Pumping Rate:	
Flowing Rate:	
Recommended Pump Rate:	
Levels UOM:	ft
Rate UOM:	GPM
Water State After Test Code:	
Water State After Test:	
Pumping Test Method:	0
Pumping Duration HR:	
Pumping Duration MIN:	
Flowing:	

Hole Diameter

Hole ID:	1008252956
Diameter:	2.375
Depth From:	14.0
Depth To:	15.0
Hole Depth UOM:	ft
Hole Diameter UOM:	Inch

Hole Diameter

Hole ID:	1008252955
Diameter:	2.875
Depth From:	0.0
Depth To:	14.0
Hole Depth UOM:	ft
Hole Diameter UOM:	Inch

Map Key	Number of Records	Direction/ Distance (m)	Elev/Diff (m)	Site	DB
93	1 of 1	SE/252.7	80.8 / 0.83	212 Bronson Ave Ottawa ON K1R6H8	EHS

Order No:	20160108022	**Nearest Intersection:**	
Status:	C	**Municipality:**	
Report Type:	Standard Report	**Client Prov/State:**	ON
Report Date:	14-JAN-16	**Search Radius (km):**	.25
Date Received:	08-JAN-16	**X:**	-75.706925
Previous Site Name:		**Y:**	45.412898
Lot/Building Size:			
Additional Info Ordered:			

Map Key	Number of Records	Direction/ Distance (m)	Elev/Diff (m)	Site	DB
94	1 of 1	N/254.1	75.2 / -4.83	473 albert st. Ottawa ON	WWIS

Well ID:	7354217	**Flowing (Y/N):**	
Construction Date:		**Flow Rate:**	
Use 1st:	Test Hole	**Data Entry Status:**	
Use 2nd:	Monitoring	**Data Src:**	
Final Well Status:	Monitoring and Test Hole	**Date Received:**	02/19/2020
Water Type:		**Selected Flag:**	TRUE
Casing Material:		**Abandonment Rec:**	
Audit No:	Z308474	**Contractor:**	7241
Tag:	A269094	**Form Version:**	7
Constructn Method:		**Owner:**	
Elevation (m):		**County:**	OTTAWA-CARLETON
Elevatn Reliabilty:		**Lot:**	
Depth to Bedrock:		**Concession:**	
Well Depth:		**Concession Name:**	
Overburden/Bedrock:		**Easting NAD83:**	
Pump Rate:		**Northing NAD83:**	
Static Water Level:		**Zone:**	
Clear/Cloudy:		**UTM Reliability:**	
Municipality:	OTTAWA CITY		
Site Info:			

PDF URL (Map): https://d2khazk8e83rdv.cloudfront.net/moe_mapping/downloads/2Water/Wells_pdfs/735\7354217.pdf

Additional Detail(s) (Map)

Well Completed Date:	12/16/2019
Year Completed:	2019
Depth (m):	3.81
Latitude:	45.4171771210166
Longitude:	-75.7080537385087
X:	-75.70805357719269
Y:	45.41717711442942
Path:	735\7354217.pdf

Bore Hole Information

Bore Hole ID:	1008173796	**Elevation:**	
DP2BR:		**Elevrc:**	
Spatial Status:		**Zone:**	18
Code OB:		**East83:**	444601.00
Code OB Desc:		**North83:**	5029539.00
Open Hole:		**Org CS:**	UTM83
Cluster Kind:		**UTMRC:**	4
Date Completed:	12/16/2019	**UTMRC Desc:**	margin of error : 30 m - 100 m
Remarks:		**Location Method:**	wwr
Location Method Desc:	on Water Well Record		

Elevrc Desc:
Location Source Date:
Improvement Location Source:
Improvement Location Method:
Source Revision Comment:
Supplier Comment:

Overburden and Bedrock Materials Interval

Formation ID: 1008251328
Layer: 1
Color: 2
General Color: GREY
Material 1: 27
Material 1 Desc: OTHER
Material 2:
Material 2 Desc:
Material 3: 73
Material 3 Desc: HARD
Formation Top Depth: 0.0
Formation End Depth: 0.5
Formation End Depth UOM: ft

Overburden and Bedrock Materials Interval

Formation ID: 1008251329
Layer: 2
Color: 6
General Color: BROWN
Material 1: 10
Material 1 Desc: COARSE SAND
Material 2: 11
Material 2 Desc: GRAVEL
Material 3: 73
Material 3 Desc: HARD
Formation Top Depth: 0.5
Formation End Depth: 1.5
Formation End Depth UOM: ft

Overburden and Bedrock Materials Interval

Formation ID: 1008251330
Layer: 3
Color: 2
General Color: GREY
Material 1: 15
Material 1 Desc: LIMESTONE
Material 2: 17
Material 2 Desc: SHALE
Material 3: 73
Material 3 Desc: HARD
Formation Top Depth: 1.5
Formation End Depth: 12.5
Formation End Depth UOM: ft

Annular Space/Abandonment Sealing Record

Plug ID: 1008252285

Layer: 3
Plug From: 3.5
Plug To: 12.5
Plug Depth UOM: ft

Annular Space/Abandonment Sealing Record

Plug ID: 1008252283
Layer: 1
Plug From: 0.0
Plug To: 1.0
Plug Depth UOM: ft

Annular Space/Abandonment Sealing Record

Plug ID: 1008252284
Layer: 2
Plug From: 1.0
Plug To: 3.5
Plug Depth UOM: ft

Method of Construction & Well Use

Method Construction ID: 1008253308
Method Construction Code: D
Method Construction: Direct Push
Other Method Construction:

Method of Construction & Well Use

Method Construction ID: 1008253309
Method Construction Code: 7
Method Construction: Diamond
Other Method Construction:

Pipe Information

Pipe ID: 1008250010
Casing No: 0
Comment:
Alt Name:

Construction Record - Casing

Casing ID: 1008253649
Layer: 1
Material: 5
Open Hole or Material: PLASTIC
Depth From: 0.0
Depth To: 4.5
Casing Diameter: 1.3799999952316284
Casing Diameter UOM: Inch
Casing Depth UOM: ft

Construction Record - Screen

Screen ID:	1008254000
Layer:	1
Slot:	10
Screen Top Depth:	4.5
Screen End Depth:	12.5
Screen Material:	5
Screen Depth UOM:	ft
Screen Diameter UOM:	inch
Screen Diameter:	1.659999966621399

Results of Well Yield Testing

Pumping Test Method Desc:	
Pump Test ID:	1008254343
Pump Set At:	
Static Level:	
Final Level After Pumping:	
Recommended Pump Depth:	
Pumping Rate:	
Flowing Rate:	
Recommended Pump Rate:	
Levels UOM:	ft
Rate UOM:	GPM
Water State After Test Code:	
Water State After Test:	
Pumping Test Method:	0
Pumping Duration HR:	
Pumping Duration MIN:	
Flowing:	

Hole Diameter

Hole ID:	1008252957
Diameter:	2.875
Depth From:	0.0
Depth To:	2.0
Hole Depth UOM:	ft
Hole Diameter UOM:	Inch

Hole Diameter

Hole ID:	1008252958
Diameter:	2.375
Depth From:	2.0
Depth To:	12.5
Hole Depth UOM:	ft
Hole Diameter UOM:	Inch

---

95 | ***1 of 1*** | ***SSW/256.4*** | ***77.9 / -2.14*** | ***43 EMPRESS AVE OTTAWA ON*** | ***WWIS***

Well ID:	7339402	**Flowing (Y/N):**	
Construction Date:		**Flow Rate:**	
Use 1st:	Test Hole	**Data Entry Status:**	
Use 2nd:	Monitoring	**Data Src:**	
Final Well Status:	Monitoring and Test Hole	**Date Received:**	08/13/2019
Water Type:		**Selected Flag:**	TRUE
Casing Material:		**Abandonment Rec:**	
Audit No:	Z315213	**Contractor:**	6764
Tag:	A256030	**Form Version:**	7
Constructn Method:		**Owner:**	
Elevation (m):		**County:**	OTTAWA-CARLETON

Elevatn Reliabilty:		**Lot:**	
Depth to Bedrock:		**Concession:**	
Well Depth:		**Concession Name:**	
Overburden/Bedrock:		**Easting NAD83:**	
Pump Rate:		**Northing NAD83:**	
Static Water Level:		**Zone:**	
Clear/Cloudy:		**UTM Reliability:**	
Municipality:	OTTAWA CITY		
Site Info:			

PDF URL (Map): https://d2khazk8e83rdv.cloudfront.net/moe_mapping/downloads/2Water/Wells_pdfs/733\7339402.pdf

Additional Detail(s) (Map)

Well Completed Date:	07/17/2019
Year Completed:	2019
Depth (m):	5.0801016
Latitude:	45.4127831309233
Longitude:	-75.7097241276797
X:	-75.70972396643523
Y:	45.41278312441061
Path:	733\7339402.pdf

Bore Hole Information

Bore Hole ID:	1007588850	**Elevation:**	
DP2BR:		**Elevrc:**	
Spatial Status:		**Zone:**	18
Code OB:		**East83:**	444466.00
Code OB Desc:		**North83:**	5029052.00
Open Hole:		**Org CS:**	UTM83
Cluster Kind:		**UTMRC:**	4
Date Completed:	07/17/2019	**UTMRC Desc:**	margin of error : 30 m - 100 m
Remarks:		**Location Method:**	wwr
Location Method Desc:	on Water Well Record		
Elevrc Desc:			
Location Source Date:			
Improvement Location Source:			
Improvement Location Method:			
Source Revision Comment:			
Supplier Comment:			

Overburden and Bedrock Materials Interval

Formation ID:	1008015802
Layer:	3
Color:	
General Color:	
Material 1:	
Material 1 Desc:	
Material 2:	
Material 2 Desc:	
Material 3:	
Material 3 Desc:	
Formation Top Depth:	16.66699981689453
Formation End Depth:	
Formation End Depth UOM:	

Overburden and Bedrock Materials Interval

Formation ID:	1008015801
Layer:	2
Color:	2
General Color:	GREY
Material 1:	15
Material 1 Desc:	LIMESTONE
Material 2:	
Material 2 Desc:	
Material 3:	66
Material 3 Desc:	DENSE
Formation Top Depth:	7.25
Formation End Depth:	16.66699981689453
Formation End Depth UOM:	ft

Overburden and Bedrock Materials Interval

Formation ID:	1008015800
Layer:	1
Color:	6
General Color:	BROWN
Material 1:	28
Material 1 Desc:	SAND
Material 2:	01
Material 2 Desc:	FILL
Material 3:	11
Material 3 Desc:	GRAVEL
Formation Top Depth:	0.0
Formation End Depth:	7.25
Formation End Depth UOM:	ft

Annular Space/Abandonment Sealing Record

Plug ID:	1008016618
Layer:	1
Plug From:	0.0
Plug To:	10.666999816894531
Plug Depth UOM:	ft

Annular Space/Abandonment Sealing Record

Plug ID:	1008016619
Layer:	2
Plug From:	10.666999816894531
Plug To:	16.66699981689453
Plug Depth UOM:	ft

Method of Construction & Well Use

Method Construction ID:	1008017491
Method Construction Code:	7
Method Construction:	Diamond
Other Method Construction:	

Pipe Information

Pipe ID:	1008013892
Casing No:	0
Comment:	

Alt Name:

Construction Record - Casing

Casing ID:	1008017990
Layer:	1
Material:	5
Open Hole or Material:	PLASTIC
Depth From:	0.0
Depth To:	11.666999816894531
Casing Diameter:	1.25
Casing Diameter UOM:	Inch
Casing Depth UOM:	ft

Construction Record - Screen

Screen ID:	1008018281
Layer:	1
Slot:	10
Screen Top Depth:	11.666999816894531
Screen End Depth:	16.66699981689453
Screen Material:	5
Screen Depth UOM:	ft
Screen Diameter UOM:	inch
Screen Diameter:	1.659999966621399

Results of Well Yield Testing

Pumping Test Method Desc:	
Pump Test ID:	1008018911
Pump Set At:	
Static Level:	
Final Level After Pumping:	
Recommended Pump Depth:	
Pumping Rate:	
Flowing Rate:	
Recommended Pump Rate:	
Levels UOM:	ft
Rate UOM:	GPM
Water State After Test Code:	
Water State After Test:	
Pumping Test Method:	0
Pumping Duration HR:	
Pumping Duration MIN:	
Flowing:	No

Map Key	Number of Records	Direction/ Distance (m)	Elev/Diff (m)	Site	DB
96	1 of 1	NNE/256.9	75.2 / -4.83	473 albert st Ottawa ON	WWIS

Well ID:	7354222	***Flowing (Y/N):***	
Construction Date:		***Flow Rate:***	
Use 1st:	Test Hole	***Data Entry Status:***	
Use 2nd:	Monitoring	***Data Src:***	
Final Well Status:	Monitoring and Test Hole	***Date Received:***	02/19/2020
Water Type:		***Selected Flag:***	TRUE
Casing Material:		***Abandonment Rec:***	
Audit No:	Z308476	***Contractor:***	7241
Tag:	A282287	***Form Version:***	7
Constructn Method:		***Owner:***	
Elevation (m):		***County:***	OTTAWA-CARLETON
Elevatn Reliabilty:		***Lot:***	
Depth to Bedrock:		***Concession:***	

Well Depth:		**Concession Name:**	
Overburden/Bedrock:		**Easting NAD83:**	
Pump Rate:		**Northing NAD83:**	
Static Water Level:		**Zone:**	
Clear/Cloudy:		**UTM Reliability:**	
Municipality:	OTTAWA CITY		
Site Info:			

PDF URL (Map): https://d2khazk8e83rdv.cloudfront.net/moe_mapping/downloads/2Water/Wells_pdfs/735\7354222.pdf

Additional Detail(s) (Map)

Well Completed Date:	12/19/2019
Year Completed:	2019
Depth (m):	3.6576
Latitude:	45.4171870721884
Longitude:	-75.7079004909439
X:	-75.70790032914675
Y:	45.417187065334
Path:	735\7354222.pdf

Bore Hole Information

Bore Hole ID:	1008173811	**Elevation:**	
DP2BR:		**Elevrc:**	
Spatial Status:		**Zone:**	18
Code OB:		**East83:**	444613.00
Code OB Desc:		**North83:**	5029540.00
Open Hole:		**Org CS:**	UTM83
Cluster Kind:		**UTMRC:**	4
Date Completed:	12/19/2019	**UTMRC Desc:**	margin of error : 30 m - 100 m
Remarks:		**Location Method:**	wwr
Location Method Desc:	on Water Well Record		
Elevrc Desc:			
Location Source Date:			
Improvement Location Source:			
Improvement Location Method:			
Source Revision Comment:			
Supplier Comment:			

Overburden and Bedrock Materials Interval

Formation ID:	1008251344
Layer:	2
Color:	2
General Color:	GREY
Material 1:	15
Material 1 Desc:	LIMESTONE
Material 2:	17
Material 2 Desc:	SHALE
Material 3:	73
Material 3 Desc:	HARD
Formation Top Depth:	1.0
Formation End Depth:	12.0
Formation End Depth UOM:	ft

Overburden and Bedrock Materials Interval

Formation ID:	1008251343
Layer:	1

Color:	2
General Color:	GREY
Material 1:	27
Material 1 Desc:	OTHER
Material 2:	11
Material 2 Desc:	GRAVEL
Material 3:	73
Material 3 Desc:	HARD
Formation Top Depth:	0.0
Formation End Depth:	1.0
Formation End Depth UOM:	ft

Overburden and Bedrock Materials Interval

Formation ID:	1008251345
Layer:	3
Color:	
General Color:	
Material 1:	
Material 1 Desc:	
Material 2:	
Material 2 Desc:	
Material 3:	
Material 3 Desc:	
Formation Top Depth:	12.0
Formation End Depth:	
Formation End Depth UOM:	ft

Annular Space/Abandonment Sealing Record

Plug ID:	1008252302
Layer:	1
Plug From:	0.0
Plug To:	1.0
Plug Depth UOM:	ft

Annular Space/Abandonment Sealing Record

Plug ID:	1008252304
Layer:	3
Plug From:	2.0
Plug To:	3.0
Plug Depth UOM:	ft

Annular Space/Abandonment Sealing Record

Plug ID:	1008252303
Layer:	2
Plug From:	1.0
Plug To:	2.0
Plug Depth UOM:	ft

Annular Space/Abandonment Sealing Record

Plug ID:	1008252305
Layer:	4
Plug From:	3.0

Plug To: 12.0
Plug Depth UOM: ft

Method of Construction & Well Use

Method Construction ID: 1008253317
Method Construction Code: D
Method Construction: Direct Push
Other Method Construction:

Method of Construction & Well Use

Method Construction ID: 1008253316
Method Construction Code: 7
Method Construction: Diamond
Other Method Construction:

Pipe Information

Pipe ID: 1008250015
Casing No: 0
Comment:
Alt Name:

Construction Record - Casing

Casing ID: 1008253654
Layer: 1
Material: 5
Open Hole or Material: PLASTIC
Depth From: 0.0
Depth To: 4.0
Casing Diameter: 1.3799999952316284
Casing Diameter UOM: Inch
Casing Depth UOM: ft

Construction Record - Screen

Screen ID: 1008254005
Layer: 1
Slot: 10
Screen Top Depth: 4.0
Screen End Depth: 12.0
Screen Material: 5
Screen Depth UOM: ft
Screen Diameter UOM: inch
Screen Diameter: 1.659999966621399

Results of Well Yield Testing

Pumping Test Method Desc:
Pump Test ID: 1008254348
Pump Set At:
Static Level:
Final Level After Pumping:
Recommended Pump Depth:
Pumping Rate:
Flowing Rate:
Recommended Pump Rate:

Levels UOM:	ft
Rate UOM:	GPM
Water State After Test Code:	
Water State After Test:	
Pumping Test Method:	0
Pumping Duration HR:	
Pumping Duration MIN:	
Flowing:	

Hole Diameter

Hole ID:	1008252967
Diameter:	2.875
Depth From:	0.0
Depth To:	2.0
Hole Depth UOM:	ft
Hole Diameter UOM:	Inch

Hole Diameter

Hole ID:	1008252968
Diameter:	2.25
Depth From:	2.0
Depth To:	12.0
Hole Depth UOM:	ft
Hole Diameter UOM:	Inch

---

97 ***1 of 6*** ***ENE/258.1*** ***78.9 / -1.14*** ***C.C.C. #95 & C.C.C. #165 500-530 LAURIER AVENUE OTTAWA CITY ON*** ***CA***

Certificate #:	8-4158-90-
Application Year:	90
Issue Date:	12/5/1990
Approval Type:	Industrial air
Status:	Approved
Application Type:	
Client Name:	
Client Address:	
Client City:	
Client Postal Code:	
Project Description:	CHANGE EXIST. HOT WATER HEATING SYSTEM
Contaminants:	
Emission Control:	

---

97 ***2 of 6*** ***ENE/258.1*** ***78.9 / -1.14*** ***C.C.C. #95 & C.C.C. #165 500-530 LAURIER AVENUE OTTAWA CITY ON*** ***CA***

Certificate #:	8-4158-90-916
Application Year:	90
Issue Date:	6/14/91
Approval Type:	Industrial air
Status:	Received in 1990, Issued in 1991
Application Type:	
Client Name:	
Client Address:	
Client City:	
Client Postal Code:	
Project Description:	INSTALL (4) NAT. GAS HOT WATER BOILERS
Contaminants:	Nitrogen Oxides
Emission Control:	No Controls

Map Key	Number of Records	Direction/ Distance (m)	Elev/Diff (m)	Site	DB
97	3 of 6	ENE/258.1	78.9 / -1.14	Carleton Condominium Corporation No. 95 500 Laurier Avenue West Ottawa ON K1R 5E1	GEN

Generator No: ON4172617
SIC Code: 531310
SIC Description: Real Estate Property Managers
Approval Years: 03,04,05,06,07,08
PO Box No:
Country:
Status:
Co Admin:
Choice of Contact:
Phone No Admin:
Contaminated Facility:
MHSW Facility:

Detail(s)

Waste Class: 212
Waste Class Name: ALIPHATIC SOLVENTS

Map Key	Number of Records	Direction/ Distance (m)	Elev/Diff (m)	Site	DB
97	4 of 6	ENE/258.1	78.9 / -1.14	500 Laurier Ave West Ottawa ON	SPL

Ref No: 3141-7UWJ23
Year:
Incident Dt:
Dt MOE Arvl on Scn:
MOE Reported Dt: 8/14/2009
Dt Document Closed:
Site No:
MOE Response: No Field Response
Site County/District:
Site Geo Ref Meth:
Site District Office:
Nearest Watercourse:
Site Name: Private Residence<UNOFFICIAL>
Site Address:
Site Region:
Site Municipality: Ottawa
Site Lot:
Site Conc:
Site Geo Ref Accu:
Site Map Datum:
Northing:
Easting:
Incident Cause: Discharge or Emission to Air
Incident Preceding Spill:
Environment Impact: Confirmed
Health Env Consequence:
Nature of Impact: Air Pollution
Contaminant Qty: 40 lb
System Facility Address:
Client Name:
Client Type:
Source Type:
Contaminant Code:
Contaminant Name: REFRIGERANT GAS, N.O.S.
Contaminant Limit 1:
Contam Limit Freq 1:
Municipality No:
Nature of Damage:
Discharger Report:
Material Group:
Impact to Health:
Agency Involved:

Map Key	Number of Records	Direction/ Distance (m)	Elev/Diff (m)	Site	DB

Contaminant UN No 1:
Receiving Medium:
Incident Reason: Equipment Failure
Incident Summary: Ottawa: Approx. 40 lbs of R22 to air.
Activity Preceding Spill:
Property 2nd Watershed:
Property Tertiary Watershed:
Sector Type: Other
SAC Action Class: Air Spills - Gases and Vapours
Call Report Locatn Geodata:

---

97 | ***5 of 6*** | ***ENE/258.1*** | ***78.9 / -1.14*** | ***Carleton Condominium Corporation No. 95*** ***500 Laurier Avenue West*** ***Ottawa ON K1R 5E1*** | ***GEN***

Generator No: ON4172617
SIC Code: 531310
SIC Description: Real Estate Property Managers
Approval Years: 2009
PO Box No:
Country:
Status:
Co Admin:
Choice of Contact:
Phone No Admin:
Contaminated Facility:
MHSW Facility:

Detail(s)

Waste Class: 212
Waste Class Name: ALIPHATIC SOLVENTS

---

97 | ***6 of 6*** | ***ENE/258.1*** | ***78.9 / -1.14*** | ***Carleton Condominium Corporation No. 95*** ***500 Laurier Avenue West*** ***Ottawa ON K1R 5E1*** | ***GEN***

Generator No: ON4172617
SIC Code: 531310
SIC Description: Real Estate Property Managers
Approval Years: 2010
PO Box No:
Country:
Status:
Co Admin:
Choice of Contact:
Phone No Admin:
Contaminated Facility:
MHSW Facility:

Detail(s)

Waste Class: 212
Waste Class Name: ALIPHATIC SOLVENTS

---

98 | ***1 of 1*** | ***NNW/259.5*** | ***70.9 / -9.09*** | ***84 Bronson*** ***Ottawa ON*** | ***EHS***

Order No: 20050915019
Status: C
Report Type: Complete Report
Nearest Intersection:
Municipality:
Client Prov/State: ON

Report Date:	9/23/2005	**Search Radius (km):**	0.25
Date Received:	9/15/2005	**X:**	-75.709434
Previous Site Name:		**Y:**	45.417264
Lot/Building Size:			
Additional Info Ordered:			

99 **1 of 1** **NNE/260.5** **74.9 / -5.14** **434 QUEEN ST Ottawa ON** **WWIS**

Well ID:	7317391	**Flowing (Y/N):**	
Construction Date:		**Flow Rate:**	
Use 1st:	Test Hole	**Data Entry Status:**	
Use 2nd:	Monitoring	**Data Src:**	
Final Well Status:	Test Hole	**Date Received:**	08/20/2018
Water Type:		**Selected Flag:**	TRUE
Casing Material:		**Abandonment Rec:**	
Audit No:	Z281953	**Contractor:**	7241
Tag:	A215682	**Form Version:**	7
Constructn Method:		**Owner:**	
Elevation (m):		**County:**	OTTAWA-CARLETON
Elevatn Reliabilty:		**Lot:**	
Depth to Bedrock:		**Concession:**	
Well Depth:		**Concession Name:**	
Overburden/Bedrock:		**Easting NAD83:**	
Pump Rate:		**Northing NAD83:**	
Static Water Level:		**Zone:**	
Clear/Cloudy:		**UTM Reliability:**	
Municipality:	OTTAWA CITY		
Site Info:			

PDF URL (Map): https://d2khazk8e83rdv.cloudfront.net/moe_mapping/downloads/2Water/Wells_pdfs/731\7317391.pdf

Additional Detail(s) (Map)

Well Completed Date:	04/09/2018
Year Completed:	2018
Depth (m):	4.57
Latitude:	45.4172229160846
Longitude:	-75.7079265008406
X:	-75.70792633895583
Y:	45.41722290903063
Path:	731\7317391.pdf

Bore Hole Information

Bore Hole ID:	1007263378	**Elevation:**	
DP2BR:		**Elevrc:**	
Spatial Status:		**Zone:**	18
Code OB:		**East83:**	444611.00
Code OB Desc:		**North83:**	5029544.00
Open Hole:		**Org CS:**	UTM83
Cluster Kind:		**UTMRC:**	4
Date Completed:	04/09/2018	**UTMRC Desc:**	margin of error : 30 m - 100 m
Remarks:		**Location Method:**	wwr
Location Method Desc:	on Water Well Record		
Elevrc Desc:			
Location Source Date:			
Improvement Location Source:			
Improvement Location Method:			
Source Revision Comment:			
Supplier Comment:			

Overburden and Bedrock Materials Interval

Formation ID:	1007441591
Layer:	3
Color:	2
General Color:	GREY
Material 1:	15
Material 1 Desc:	LIMESTONE
Material 2:	
Material 2 Desc:	
Material 3:	
Material 3 Desc:	
Formation Top Depth:	0.6100000143051147
Formation End Depth:	4.570000171661377
Formation End Depth UOM:	m

Overburden and Bedrock Materials Interval

Formation ID:	1007441589
Layer:	1
Color:	2
General Color:	GREY
Material 1:	27
Material 1 Desc:	OTHER
Material 2:	
Material 2 Desc:	
Material 3:	
Material 3 Desc:	
Formation Top Depth:	0.0
Formation End Depth:	0.3100000023841858
Formation End Depth UOM:	m

Overburden and Bedrock Materials Interval

Formation ID:	1007441590
Layer:	2
Color:	2
General Color:	GREY
Material 1:	11
Material 1 Desc:	GRAVEL
Material 2:	
Material 2 Desc:	
Material 3:	
Material 3 Desc:	
Formation Top Depth:	0.3100000023841858
Formation End Depth:	0.6100000143051147
Formation End Depth UOM:	m

Annular Space/Abandonment Sealing Record

Plug ID:	1007441601
Layer:	2
Plug From:	0.3100000023841858
Plug To:	1.2200000286102295
Plug Depth UOM:	m

Annular Space/Abandonment Sealing Record

Plug ID: 1007441602
Layer: 3
Plug From: 1.2200000286102295
Plug To: 4.570000171661377
Plug Depth UOM: m

Annular Space/Abandonment Sealing Record

Plug ID: 1007441600
Layer: 1
Plug From: 0.0
Plug To: 0.3100000023841858
Plug Depth UOM: m

Method of Construction & Well Use

Method Construction ID: 1007441599
Method Construction Code: 7
Method Construction: Diamond
Other Method Construction:

Pipe Information

Pipe ID: 1007441588
Casing No: 0
Comment:
Alt Name:

Construction Record - Casing

Casing ID: 1007441595
Layer: 1
Material: 5
Open Hole or Material: PLASTIC
Depth From: 0.0
Depth To: 1.5199999809265137
Casing Diameter: 3.450000047683716
Casing Diameter UOM: cm
Casing Depth UOM: m

Construction Record - Screen

Screen ID: 1007441596
Layer: 1
Slot: 10
Screen Top Depth: 1.5199999809265137
Screen End Depth: 4.570000171661377
Screen Material: 5
Screen Depth UOM: m
Screen Diameter UOM: cm
Screen Diameter: 4.199999809265137

Water Details

Water ID: 1007441594
Layer:
Kind Code:
Kind:

Water Found Depth:
Water Found Depth UOM: m

Hole Diameter

Hole ID: 1007441592
Diameter: 8.25
Depth From: 0.0
Depth To: 0.9100000262260437
Hole Depth UOM: m
Hole Diameter UOM: cm

Hole Diameter

Hole ID: 1007441593
Diameter: 6.0
Depth From: 0.9100000262260437
Depth To: 4.570000171661377
Hole Depth UOM: m
Hole Diameter UOM: cm

---

100 ***1 of 2*** ***SSE/261.4*** ***80.8 / 0.77*** ***ON*** ***WWIS***

Well ID: 7335409
Construction Date:
Use 1st:
Use 2nd:
Final Well Status:
Water Type:
Casing Material:
Audit No: C30160
Tag: A251271
Constructn Method:
Elevation (m):
Elevatn Reliabilty:
Depth to Bedrock:
Well Depth:
Overburden/Bedrock:
Pump Rate:
Static Water Level:
Clear/Cloudy:
Municipality: OTTAWA CITY
Site Info:

Flowing (Y/N):
Flow Rate:
Data Entry Status: Yes
Data Src:
Date Received: 06/21/2019
Selected Flag: TRUE
Abandonment Rec:
Contractor: 1844
Form Version: 8
Owner:
County: OTTAWA-CARLETON
Lot:
Concession:
Concession Name:
Easting NAD83:
Northing NAD83:
Zone:
UTM Reliability:

Additional Detail(s) (Map)

Bore Hole ID: 1007486138
Depth M:
Year Completed: 2019
Well Completed Dt: 01/23/2019
Audit No: C30160
Path:

Tag No: A251271
Contractor: 1844
Latitude: 45.4126344403404
Longitude: -75.7075752306317
Y: 45.412634433408
X: -75.70757506943991

Bore Hole Information

Bore Hole ID: 1007486138
DP2BR:
Spatial Status:
Code OB:
Code OB Desc:
Open Hole:

Elevation:
Elevrc:
Zone: 18
East83: 444634.00
North83: 5029034.00
Org CS: UTM83

Map Key	Number of Records	Direction/ Distance (m)	Elev/Diff (m)	Site	DB

Cluster Kind:		**UTMRC:**	4
Date Completed:	01/23/2019	**UTMRC Desc:**	margin of error : 30 m - 100 m
Remarks:		**Location Method:**	wwr
Location Method Desc:	on Water Well Record		
Elevrc Desc:			
Location Source Date:			
Improvement Location Source:			
Improvement Location Method:			
Source Revision Comment:			
Supplier Comment:			

100 **2 of 2** **SSE/261.4** **80.8 / 0.77** **ON** **WWIS**

Well ID:	7359568	**Flowing (Y/N):**	
Construction Date:		**Flow Rate:**	
Use 1st:		**Data Entry Status:**	Yes
Use 2nd:		**Data Src:**	
Final Well Status:		**Date Received:**	05/27/2020
Water Type:		**Selected Flag:**	TRUE
Casing Material:		**Abandonment Rec:**	
Audit No:	C48491	**Contractor:**	1844
Tag:	A251271	**Form Version:**	8
Constructn Method:		**Owner:**	
Elevation (m):		**County:**	OTTAWA-CARLETON
Elevatn Reliabilty:		**Lot:**	
Depth to Bedrock:		**Concession:**	
Well Depth:		**Concession Name:**	
Overburden/Bedrock:		**Easting NAD83:**	
Pump Rate:		**Northing NAD83:**	
Static Water Level:		**Zone:**	
Clear/Cloudy:		**UTM Reliability:**	
Municipality:	NEPEAN TOWNSHIP		
Site Info:			

Additional Detail(s) (Map)

Bore Hole ID:	1008287079	**Tag No:**	A251271
Depth M:		**Contractor:**	1844
Year Completed:	2020	**Latitude:**	45.4126344403404
Well Completed Dt:	04/20/2020	**Longitude:**	-75.7075752306317
Audit No:	C48491	**Y:**	45.412634433408
Path:		**X:**	-75.70757506943991

Bore Hole Information

Bore Hole ID:	1008287079	**Elevation:**	
DP2BR:		**Elevrc:**	
Spatial Status:		**Zone:**	18
Code OB:		**East83:**	444634.00
Code OB Desc:		**North83:**	5029034.00
Open Hole:		**Org CS:**	UTM83
Cluster Kind:		**UTMRC:**	4
Date Completed:	04/20/2020	**UTMRC Desc:**	margin of error : 30 m - 100 m
Remarks:		**Location Method:**	wwr
Location Method Desc:	on Water Well Record		
Elevrc Desc:			
Location Source Date:			
Improvement Location Source:			
Improvement Location Method:			
Source Revision Comment:			
Supplier Comment:			

Map Key	Number of Records	Direction/ Distance (m)	Elev/Diff (m)	Site	DB
101	1 of 1	NNE/261.7	74.9 / -5.14	473 albert st Ottawa ON	WWIS

Well ID: 7354220
Construction Date:
Use 1st: Test Hole
Use 2nd: Monitoring
Final Well Status: Monitoring and Test Hole
Water Type:
Casing Material:
Audit No: Z317391
Tag: A282290
Constructn Method:
Elevation (m):
Elevatn Reliabilty:
Depth to Bedrock:
Well Depth:
Overburden/Bedrock:
Pump Rate:
Static Water Level:
Clear/Cloudy:
Municipality: OTTAWA CITY
Site Info:

Flowing (Y/N):
Flow Rate:
Data Entry Status:
Data Src:
Date Received: 02/19/2020
Selected Flag: TRUE
Abandonment Rec:
Contractor: 7241
Form Version: 7
Owner:
County: OTTAWA-CARLETON
Lot:
Concession:
Concession Name:
Easting NAD83:
Northing NAD83:
Zone:
UTM Reliability:

PDF URL (Map): https://d2khazk8e83rdv.cloudfront.net/moe_mapping/downloads/2Water/Wells_pdfs/735\7354220.pdf

Additional Detail(s) (Map)

Well Completed Date: 12/19/2019
Year Completed: 2019
Depth (m): 3.6576
Latitude: 45.4172234705231
Longitude: -75.7078370407479
X: -75.70783687935955
Y: 45.417223463921665
Path: 735\7354220.pdf

Bore Hole Information

Bore Hole ID: 1008173805
DP2BR:
Spatial Status:
Code OB:
Code OB Desc:
Open Hole:
Cluster Kind:
Date Completed: 12/19/2019
Remarks:
Location Method Desc: on Water Well Record
Elevrc Desc:
Location Source Date:
Improvement Location Source:
Improvement Location Method:
Source Revision Comment:
Supplier Comment:

Elevation:
Elevrc:
Zone: 18
East83: 444618.00
North83: 5029544.00
Org CS: UTM83
UTMRC: 4
UTMRC Desc: margin of error : 30 m - 100 m
Location Method: wwr

Overburden and Bedrock Materials Interval

Formation ID: 1008251339
Layer: 3
Color:

General Color:
Material 1:
Material 1 Desc:
Material 2:
Material 2 Desc:
Material 3:
Material 3 Desc:
Formation Top Depth: 12.0
Formation End Depth:
Formation End Depth UOM: ft

Overburden and Bedrock Materials Interval

Formation ID: 1008251337
Layer: 1
Color: 2
General Color: GREY
Material 1: 27
Material 1 Desc: OTHER
Material 2: 11
Material 2 Desc: GRAVEL
Material 3: 73
Material 3 Desc: HARD
Formation Top Depth: 0.0
Formation End Depth: 1.0
Formation End Depth UOM: ft

Overburden and Bedrock Materials Interval

Formation ID: 1008251338
Layer: 2
Color: 2
General Color: GREY
Material 1: 15
Material 1 Desc: LIMESTONE
Material 2: 17
Material 2 Desc: SHALE
Material 3: 73
Material 3 Desc: HARD
Formation Top Depth: 1.0
Formation End Depth: 12.0
Formation End Depth UOM: ft

Annular Space/Abandonment Sealing Record

Plug ID: 1008252297
Layer: 4
Plug From: 3.0
Plug To: 14.0
Plug Depth UOM: ft

Annular Space/Abandonment Sealing Record

Plug ID: 1008252296
Layer: 3
Plug From: 2.0
Plug To: 3.0
Plug Depth UOM: ft

Annular Space/Abandonment Sealing Record

Plug ID:	1008252295
Layer:	2
Plug From:	1.0
Plug To:	2.0
Plug Depth UOM:	ft

Annular Space/Abandonment Sealing Record

Plug ID:	1008252294
Layer:	1
Plug From:	0.0
Plug To:	1.0
Plug Depth UOM:	ft

Method of Construction & Well Use

Method Construction ID:	1008253313
Method Construction Code:	7
Method Construction:	Diamond
Other Method Construction:	

Pipe Information

Pipe ID:	1008250013
Casing No:	0
Comment:	
Alt Name:	

Construction Record - Casing

Casing ID:	1008253652
Layer:	1
Material:	5
Open Hole or Material:	PLASTIC
Depth From:	0.0
Depth To:	4.0
Casing Diameter:	1.3799999952316284
Casing Diameter UOM:	Inch
Casing Depth UOM:	ft

Construction Record - Screen

Screen ID:	1008254003
Layer:	1
Slot:	10
Screen Top Depth:	4.0
Screen End Depth:	12.0
Screen Material:	5
Screen Depth UOM:	ft
Screen Diameter UOM:	inch
Screen Diameter:	1.659999966621399

Results of Well Yield Testing

Pumping Test Method Desc:	
Pump Test ID:	1008254346
Pump Set At:	
Static Level:	
Final Level After Pumping:	
Recommended Pump Depth:	
Pumping Rate:	
Flowing Rate:	
Recommended Pump Rate:	
Levels UOM:	ft
Rate UOM:	GPM
Water State After Test Code:	
Water State After Test:	
Pumping Test Method:	0
Pumping Duration HR:	
Pumping Duration MIN:	
Flowing:	

Hole Diameter

Hole ID:	1008252963
Diameter:	2.875
Depth From:	0.0
Depth To:	2.0
Hole Depth UOM:	ft
Hole Diameter UOM:	Inch

Hole Diameter

Hole ID:	1008252964
Diameter:	2.25
Depth From:	2.0
Depth To:	12.0
Hole Depth UOM:	ft
Hole Diameter UOM:	Inch

---

102 | ***1 of 1*** | ***NNE/262.5*** | ***74.9 / -5.14*** | ***473 albert st Ottawa ON*** | ***WWIS***

Well ID:	7354219	**Flowing (Y/N):**	
Construction Date:		**Flow Rate:**	
Use 1st:	Test Hole	**Data Entry Status:**	
Use 2nd:	Monitoring	**Data Src:**	
Final Well Status:	Monitoring and Test Hole	**Date Received:**	02/19/2020
Water Type:		**Selected Flag:**	TRUE
Casing Material:		**Abandonment Rec:**	
Audit No:	Z308477	**Contractor:**	7241
Tag:	A282291	**Form Version:**	7
Constructn Method:		**Owner:**	
Elevation (m):		**County:**	OTTAWA-CARLETON
Elevatn Reliabilty:		**Lot:**	
Depth to Bedrock:		**Concession:**	
Well Depth:		**Concession Name:**	
Overburden/Bedrock:		**Easting NAD83:**	
Pump Rate:		**Northing NAD83:**	
Static Water Level:		**Zone:**	
Clear/Cloudy:		**UTM Reliability:**	
Municipality:	OTTAWA CITY		
Site Info:			

PDF URL (Map): https://d2khazk8e83rdv.cloudfront.net/moe_mapping/downloads/2Water/Wells_pdfs/735\7354219.pdf

Additional Detail(s) (Map)

Well Completed Date:	12/18/2019
Year Completed:	2019
Depth (m):	3.81
Latitude:	45.4172409172415
Longitude:	-75.7079267257843
X:	-75.70792656443133
Y:	45.41724091032067
Path:	735\7354219.pdf

Bore Hole Information

Bore Hole ID:	1008173802	***Elevation:***	
DP2BR:		***Elevrc:***	
Spatial Status:		***Zone:***	18
Code OB:		***East83:***	444611.00
Code OB Desc:		***North83:***	5029546.00
Open Hole:		***Org CS:***	UTM83
Cluster Kind:		***UTMRC:***	4
Date Completed:	12/18/2019	***UTMRC Desc:***	margin of error : 30 m - 100 m
Remarks:		***Location Method:***	wwr
Location Method Desc:	on Water Well Record		
Elevrc Desc:			
Location Source Date:			
Improvement Location Source:			
Improvement Location Method:			
Source Revision Comment:			
Supplier Comment:			

Overburden and Bedrock Materials Interval

Formation ID:	1008251334
Layer:	1
Color:	2
General Color:	GREY
Material 1:	27
Material 1 Desc:	OTHER
Material 2:	
Material 2 Desc:	
Material 3:	73
Material 3 Desc:	HARD
Formation Top Depth:	0.0
Formation End Depth:	1.0
Formation End Depth UOM:	ft

Overburden and Bedrock Materials Interval

Formation ID:	1008251335
Layer:	2
Color:	6
General Color:	BROWN
Material 1:	10
Material 1 Desc:	COARSE SAND
Material 2:	11
Material 2 Desc:	GRAVEL
Material 3:	12
Material 3 Desc:	STONES
Formation Top Depth:	1.0
Formation End Depth:	1.5
Formation End Depth UOM:	ft

Overburden and Bedrock Materials Interval

Formation ID:	1008251336
Layer:	3
Color:	
General Color:	
Material 1:	
Material 1 Desc:	
Material 2:	
Material 2 Desc:	
Material 3:	
Material 3 Desc:	
Formation Top Depth:	1.5
Formation End Depth:	12.5
Formation End Depth UOM:	ft

Annular Space/Abandonment Sealing Record

Plug ID:	1008252290
Layer:	1
Plug From:	0.0
Plug To:	1.0
Plug Depth UOM:	ft

Annular Space/Abandonment Sealing Record

Plug ID:	1008252292
Layer:	3
Plug From:	2.0
Plug To:	3.5
Plug Depth UOM:	ft

Annular Space/Abandonment Sealing Record

Plug ID:	1008252293
Layer:	4
Plug From:	3.5
Plug To:	12.5
Plug Depth UOM:	ft

Annular Space/Abandonment Sealing Record

Plug ID:	1008252291
Layer:	2
Plug From:	1.0
Plug To:	2.0
Plug Depth UOM:	ft

Method of Construction & Well Use

Method Construction ID:	1008253312
Method Construction Code:	7
Method Construction:	Diamond
Other Method Construction:	

Method of Construction & Well Use

Method Construction ID:	1008253311
Method Construction Code:	D
Method Construction:	Direct Push
Other Method Construction:	

Pipe Information

Pipe ID:	1008250012
Casing No:	0
Comment:	
Alt Name:	

Construction Record - Casing

Casing ID:	1008253651
Layer:	1
Material:	5
Open Hole or Material:	PLASTIC
Depth From:	0.0
Depth To:	4.5
Casing Diameter:	1.3799999952316284
Casing Diameter UOM:	Inch
Casing Depth UOM:	ft

Construction Record - Screen

Screen ID:	1008254002
Layer:	1
Slot:	10
Screen Top Depth:	4.5
Screen End Depth:	12.5
Screen Material:	5
Screen Depth UOM:	ft
Screen Diameter UOM:	inch
Screen Diameter:	1.659999966621399

Results of Well Yield Testing

Pumping Test Method Desc:	
Pump Test ID:	1008254345
Pump Set At:	
Static Level:	
Final Level After Pumping:	
Recommended Pump Depth:	
Pumping Rate:	
Flowing Rate:	
Recommended Pump Rate:	
Levels UOM:	ft
Rate UOM:	GPM
Water State After Test Code:	
Water State After Test:	
Pumping Test Method:	0
Pumping Duration HR:	
Pumping Duration MIN:	
Flowing:	

Hole Diameter

Hole ID: 1008252961
Diameter: 2.875
Depth From: 0.0
Depth To: 2.0
Hole Depth UOM: ft
Hole Diameter UOM: Inch

Hole Diameter

Hole ID: 1008252962
Diameter: 2.25
Depth From: 2.0
Depth To: 12.5
Hole Depth UOM: ft
Hole Diameter UOM: Inch

---

103 | **1 of 1** | **WSW/264.1** | **65.9 / -14.14** | **MPCT DIF DAM LEBRETON GP INC. as general partner for and on behalf of MPCT DIF DAM LEBRETON LP 665 Albert Street Ottawa, ON Canada ON** | **PTTW**

EBR Registry No: 019-6780
Ministry Ref No: 8470-CPWK74
Notice Type: Instrument
Notice Stage: Decision
Notice Date:
Proposal Date: March 17, 2023
Year: 2023
Decision Posted: June 20, 2023
Exception Posted:
Section: Section 34
Act 1: Ontario Water Resources Act, R.S.O. 1990
Act 2: Ontario Water Resources Act
Site Location Map: 45.41383,-75.71145
Instrument Type: Permit to take water
Off Instrument Name: Permit to Take Water (OWRA s. 34)
Posted By: Ministry of the Environment, Conservation and Parks
Company Name:
Site Address: 665 Albert Street
Ottawa,
ON
Canada
Location Other:
Proponent Name: MPCT DIF DAM LEBRETON GP INC. as general partner for and on behalf of MPCT DIF DAM LEBRETON LP
Proponent Address: MPCT DIF DAM LEBRETON GP INC. as general partner for and on behalf of MPCT DIF DAM LEBRETON LP
30 Adelaide Street
Suite 301
Toronto,
ON
M5C 3H1
Canada
Comment Period: March 17, 2023 - April 16, 2023 (30 days) Closed
URL: https://ero.ontario.ca/notice/019-6780

Site Location Details:

Lot 40, Concession A

---

104 | **1 of 5** | **N/266.4** | **74.6 / -5.45** | **FARM CREDIT CORPORATION 434 QUEEN ST. OTTAWA ON K1R 7V7** | **GEN**

Generator No: ON1223100
SIC Code: 7111
SIC Description: CONSUM. LOAN COMP.
Approval Years: 89,92,93,97,98

PO Box No:
Country:
Status:
Co Admin:
Choice of Contact:
Phone No Admin:
Contaminated Facility:
MHSW Facility:

Detail(s)

Waste Class: 241
Waste Class Name: HALOGENATED SOLVENTS

Waste Class: 265
Waste Class Name: GRAPHIC ART WASTES

Waste Class: 145
Waste Class Name: PAINT/PIGMENT/COATING RESIDUES

Waste Class: 213
Waste Class Name: PETROLEUM DISTILLATES

---

104 ***2 of 5*** ***N/266.4*** ***74.6 / -5.45*** ***FARM CREDIT CORPORATION 15-480***
434 QUEEN ST.
OTTAWA ON K1R 7V7 ***GEN***

Generator No: ON1223100
SIC Code: 7111
SIC Description: CONSUM. LOAN COMP.
Approval Years: 94,95,96
PO Box No:
Country:
Status:
Co Admin:
Choice of Contact:
Phone No Admin:
Contaminated Facility:
MHSW Facility:

Detail(s)

Waste Class: 145
Waste Class Name: PAINT/PIGMENT/COATING RESIDUES

Waste Class: 213
Waste Class Name: PETROLEUM DISTILLATES

Waste Class: 241
Waste Class Name: HALOGENATED SOLVENTS

Waste Class: 265
Waste Class Name: GRAPHIC ART WASTES

---

104 ***3 of 5*** ***N/266.4*** ***74.6 / -5.45*** ***434 Queen St***
Ottawa ON K1R5A7 ***EHS***

Order No:	20130717028	***Nearest Intersection:***	
Status:	C	***Municipality:***	
Report Type:	Custom Report	***Client Prov/State:***	ON
Report Date:	24-JUL-13	***Search Radius (km):***	.25
Date Received:	17-JUL-13	***X:***	-75.708044
Previous Site Name:		***Y:***	45.417215

Map Key	Number of Records	Direction/ Distance (m)	Elev/Diff (m)	Site	DB

Lot/Building Size:
Additional Info Ordered:

---

104 **4 of 5** **N/266.4** **74.6 / -5.45** **434 Queen St**
Ottawa ON **EHS**

Order No:	20180207038	**Nearest Intersection:**	
Status:	C	**Municipality:**	
Report Type:	Standard Report	**Client Prov/State:**	ON
Report Date:	12-FEB-18	**Search Radius (km):**	.25
Date Received:	07-FEB-18	**X:**	-75.708004
Previous Site Name:		**Y:**	45.417251

Lot/Building Size:
Additional Info Ordered: Fire Insur. Maps and/or Site Plans; City Directory; Aerial Photos

---

104 **5 of 5** **N/266.4** **74.6 / -5.45** **Tower Committee C/O CMG**
434 Queen Street
Ottawa ON K1R 7V7 **GEN**

Generator No: ON9036538
SIC Code:
SIC Description:
Approval Years: As of Oct 2022
PO Box No:
Country: Canada
Status: Registered
Co Admin:
Choice of Contact:
Phone No Admin:
Contaminated Facility:
MHSW Facility:

Detail(s)

Waste Class: 251 L
Waste Class Name: OIL SKIMMINGS & SLUDGES

---

105 **1 of 15** **NE/266.9** **77.2 / -2.83** **OTTAWA BOARD OF EDUCATION**
OTTAWA TECHNICAL HIGH SCHOOL 440
ALBERT STREET
OTTAWA ON K1R 5B5 **GEN**

Generator No: ON0375204
SIC Code: 8511
SIC Description: ELEMT./SECON. EDUC.
Approval Years: 86,87,88,89,90,92,93,97
PO Box No:
Country:
Status:
Co Admin:
Choice of Contact:
Phone No Admin:
Contaminated Facility:
MHSW Facility:

Detail(s)

Waste Class: 148
Waste Class Name: INORGANIC LABORATORY CHEMICALS

Map Key	Number of Records	Direction/ Distance (m)	Elev/Diff (m)	Site	DB

Waste Class: 212
Waste Class Name: ALIPHATIC SOLVENTS

Waste Class: 213
Waste Class Name: PETROLEUM DISTILLATES

Waste Class: 252
Waste Class Name: WASTE OILS & LUBRICANTS

Waste Class: 263
Waste Class Name: ORGANIC LABORATORY CHEMICALS

Map Key	Number of Records	Direction/ Distance (m)	Elev/Diff (m)	Site	DB
105	2 of 15	NE/266.9	77.2 / -2.83	OTTAWA BOARD OF EDUCATION 29-551 OTTAWA TECHNICAL HIGH SCHOOL 440 ALBERT STREET OTTAWA ON K1R 5B5	GEN

Generator No: ON0375204
SIC Code: 8511
SIC Description: ELEMT./SECON. EDUC.
Approval Years: 94,95,96
PO Box No:
Country:
Status:
Co Admin:
Choice of Contact:
Phone No Admin:
Contaminated Facility:
MHSW Facility:

Detail(s)

Waste Class: 148
Waste Class Name: INORGANIC LABORATORY CHEMICALS

Waste Class: 212
Waste Class Name: ALIPHATIC SOLVENTS

Waste Class: 213
Waste Class Name: PETROLEUM DISTILLATES

Waste Class: 252
Waste Class Name: WASTE OILS & LUBRICANTS

Waste Class: 263
Waste Class Name: ORGANIC LABORATORY CHEMICALS

Map Key	Number of Records	Direction/ Distance (m)	Elev/Diff (m)	Site	DB
105	3 of 15	NE/266.9	77.2 / -2.83	OTTAWA-CARLETON DISTRICT SCHOOL BOARD ALBERT STREET ADMINISTRATION BUILDING 440 ALBERT STREET OTTAWA ON K1R 5B5	GEN

Generator No: ON0375204
SIC Code: 8511
SIC Description: ELEMT./SECON. EDUC.
Approval Years: 98,99,00,01,03,04,05,06
PO Box No:
Country:
Status:
Co Admin:
Choice of Contact:
Phone No Admin:

Contaminated Facility:
MHSW Facility:

Detail(s)

Waste Class: 212
Waste Class Name: ALIPHATIC SOLVENTS

Waste Class: 263
Waste Class Name: ORGANIC LABORATORY CHEMICALS

Waste Class: 252
Waste Class Name: WASTE OILS & LUBRICANTS

Waste Class: 148
Waste Class Name: INORGANIC LABORATORY CHEMICALS

Waste Class: 213
Waste Class Name: PETROLEUM DISTILLATES

Waste Class: 251
Waste Class Name: OIL SKIMMINGS & SLUDGES

---

105 | ***4 of 15*** | ***NE/266.9*** | ***77.2 / -2.83*** | ***Ottawa-Carleton District School Boa***
440 Albert St.
Ottawa ON K1R 5B5 | ***GEN***

Generator No: ON9881353
SIC Code: 611110
SIC Description: Elementary and Secondary Schools
Approval Years: 2009
PO Box No:
Country:
Status:
Co Admin:
Choice of Contact:
Phone No Admin:
Contaminated Facility:
MHSW Facility:

Detail(s)

Waste Class: 146
Waste Class Name: OTHER SPECIFIED INORGANICS

---

105 | ***5 of 15*** | ***NE/266.9*** | ***77.2 / -2.83*** | ***Ottawa-Carleton District School Boa***
440 Albert St.
Ottawa ON K1R 5B5 | ***GEN***

Generator No: ON9881353
SIC Code: 611110
SIC Description: Elementary and Secondary Schools
Approval Years: 2010
PO Box No:
Country:
Status:
Co Admin:
Choice of Contact:
Phone No Admin:
Contaminated Facility:
MHSW Facility:

Detail(s)

Waste Class: 148
Waste Class Name: INORGANIC LABORATORY CHEMICALS

Waste Class: 121
Waste Class Name: ALKALINE WASTES - HEAVY METALS

Waste Class: 221
Waste Class Name: LIGHT FUELS

Waste Class: 146
Waste Class Name: OTHER SPECIFIED INORGANICS

---

105 | ***6 of 15*** | ***NE/266.9*** | ***77.2 / -2.83*** | ***Ottawa-Carleton District School Boa***
440 Albert St.
Ottawa ON K1R 5B5 | ***GEN***

Generator No: ON9881353
SIC Code: 611110
SIC Description: Elementary and Secondary Schools
Approval Years: 2011
PO Box No:
Country:
Status:
Co Admin:
Choice of Contact:
Phone No Admin:
Contaminated Facility:
MHSW Facility:

Detail(s)

Waste Class: 121
Waste Class Name: ALKALINE WASTES - HEAVY METALS

Waste Class: 148
Waste Class Name: INORGANIC LABORATORY CHEMICALS

Waste Class: 146
Waste Class Name: OTHER SPECIFIED INORGANICS

Waste Class: 221
Waste Class Name: LIGHT FUELS

---

105 | ***7 of 15*** | ***NE/266.9*** | ***77.2 / -2.83*** | ***Ottawa-Carleton District School Boa***
440 Albert St.
Ottawa ON K1R 5B5 | ***GEN***

Generator No: ON9881353
SIC Code: 611110
SIC Description: Elementary and Secondary Schools
Approval Years: 2012
PO Box No:
Country:
Status:
Co Admin:
Choice of Contact:
Phone No Admin:
Contaminated Facility:
MHSW Facility:

Detail(s)

Waste Class: 221
Waste Class Name: LIGHT FUELS

Waste Class: 146
Waste Class Name: OTHER SPECIFIED INORGANICS

Waste Class: 121
Waste Class Name: ALKALINE WASTES - HEAVY METALS

Waste Class: 148
Waste Class Name: INORGANIC LABORATORY CHEMICALS

---

105 | **8 of 15** | **NE/266.9** | **77.2 / -2.83** | **Ottawa-Carleton District School Boa**
440 Albert St.
Ottawa ON | **GEN**

Generator No: ON9881353
SIC Code: 611110
SIC Description: ELEMENTARY AND SECONDARY SCHOOLS
Approval Years: 2013
PO Box No:
Country:
Status:
Co Admin:
Choice of Contact:
Phone No Admin:
Contaminated Facility:
MHSW Facility:

Detail(s)

Waste Class: 221
Waste Class Name: LIGHT FUELS

Waste Class: 251
Waste Class Name: OIL SKIMMINGS & SLUDGES

Waste Class: 146
Waste Class Name: OTHER SPECIFIED INORGANICS

Waste Class: 121
Waste Class Name: ALKALINE WASTES - HEAVY METALS

Waste Class: 148
Waste Class Name: INORGANIC LABORATORY CHEMICALS

---

105 | **9 of 15** | **NE/266.9** | **77.2 / -2.83** | **Ottawa-Carleton District School Boa**
440 Albert St.
Ottawa ON K1R 5B5 | **GEN**

Generator No: ON9881353
SIC Code: 611110
SIC Description: ELEMENTARY AND SECONDARY SCHOOLS
Approval Years: 2016
PO Box No:
Country: Canada
Status:
Co Admin: Greg Benson
Choice of Contact: CO_OFFICIAL
Phone No Admin: 613-596-8211 Ext.8549
Contaminated Facility: No
MHSW Facility: No

Detail(s)

Waste Class: 146
Waste Class Name: OTHER SPECIFIED INORGANICS

Waste Class: 221
Waste Class Name: LIGHT FUELS

Waste Class: 251
Waste Class Name: OIL SKIMMINGS & SLUDGES

Waste Class: 121
Waste Class Name: ALKALINE WASTES - HEAVY METALS

Waste Class: 148
Waste Class Name: INORGANIC LABORATORY CHEMICALS

---

105 ***10 of 15*** ***NE/266.9*** ***77.2 / -2.83*** ***Ottawa-Carleton District School Boa***
440 Albert St.
Ottawa ON K1R 5B5 ***GEN***

Generator No: ON9881353
SIC Code: 611110
SIC Description: ELEMENTARY AND SECONDARY SCHOOLS
Approval Years: 2015
PO Box No:
Country: Canada
Status:
Co Admin: Greg Benson
Choice of Contact: CO_OFFICIAL
Phone No Admin: 613-596-8211 Ext.8549
Contaminated Facility: No
MHSW Facility: No

Detail(s)

Waste Class: 251
Waste Class Name: OIL SKIMMINGS & SLUDGES

Waste Class: 121
Waste Class Name: ALKALINE WASTES - HEAVY METALS

Waste Class: 148
Waste Class Name: INORGANIC LABORATORY CHEMICALS

Waste Class: 221
Waste Class Name: LIGHT FUELS

Waste Class: 146
Waste Class Name: OTHER SPECIFIED INORGANICS

---

105 ***11 of 15*** ***NE/266.9*** ***77.2 / -2.83*** ***Ottawa-Carleton District School Boa***
440 Albert St.
Ottawa ON K1R 5B5 ***GEN***

Generator No: ON9881353
SIC Code: 611110
SIC Description: ELEMENTARY AND SECONDARY SCHOOLS
Approval Years: 2014
PO Box No:
Country: Canada
Status:

Co Admin:	Greg Benson
Choice of Contact:	CO_OFFICIAL
Phone No Admin:	613-596-8211 Ext.8549
Contaminated Facility:	No
MHSW Facility:	No

Detail(s)

Waste Class:	221
Waste Class Name:	LIGHT FUELS
Waste Class:	121
Waste Class Name:	ALKALINE WASTES - HEAVY METALS
Waste Class:	146
Waste Class Name:	OTHER SPECIFIED INORGANICS
Waste Class:	148
Waste Class Name:	INORGANIC LABORATORY CHEMICALS
Waste Class:	251
Waste Class Name:	OIL SKIMMINGS & SLUDGES

---

105 | ***12 of 15*** | ***NE/266.9*** | ***77.2 / -2.83*** | ***Ottawa-Carleton District School Boa Health & Safety
440 Albert St.
Ottawa ON K1R 5B5*** | ***GEN***

Generator No:	ON9881353
SIC Code:	
SIC Description:	
Approval Years:	As of Dec 2018
PO Box No:	
Country:	Canada
Status:	Registered
Co Admin:	
Choice of Contact:	
Phone No Admin:	
Contaminated Facility:	
MHSW Facility:	

Detail(s)

Waste Class:	121 C
Waste Class Name:	Alkaline slutions - containing heavy metals
Waste Class:	145 I
Waste Class Name:	Wastes from the use of pigments, coatings and paints
Waste Class:	146 R
Waste Class Name:	Other specified inorganic sludges, slurries or solids
Waste Class:	146 T
Waste Class Name:	Other specified inorganic sludges, slurries or solids
Waste Class:	148 B
Waste Class Name:	Misc. wastes and inorganic chemicals
Waste Class:	148 C
Waste Class Name:	Misc. wastes and inorganic chemicals
Waste Class:	148 I
Waste Class Name:	Misc. wastes and inorganic chemicals

Waste Class: 221 L
Waste Class Name: Light fuels

Waste Class: 251 L
Waste Class Name: Waste oils/sludges (petroleum based)

Waste Class: 263 B
Waste Class Name: Misc. waste organic chemicals

Waste Class: 263 C
Waste Class Name: Misc. waste organic chemicals

---

105 | **13 of 15** | **NE/266.9** | **77.2 / -2.83** | **Ottawa-Carleton District School Boa Health & Safety**
440 Albert St.
Ottawa ON K1R 5B5 | **GEN**

Generator No: ON9881353
SIC Code:
SIC Description:
Approval Years: As of Jul 2020
PO Box No:
Country: Canada
Status: Registered
Co Admin:
Choice of Contact:
Phone No Admin:
Contaminated Facility:
MHSW Facility:

Detail(s)

Waste Class: 146 R
Waste Class Name: Other specified inorganic sludges, slurries or solids

Waste Class: 148 I
Waste Class Name: Misc. wastes and inorganic chemicals

Waste Class: 121 C
Waste Class Name: Alkaline slutions - containing heavy metals

Waste Class: 221 L
Waste Class Name: Light fuels

Waste Class: 252 L
Waste Class Name: Waste crankcase oils and lubricants

Waste Class: 145 I
Waste Class Name: Wastes from the use of pigments, coatings and paints

Waste Class: 263 C
Waste Class Name: Misc. waste organic chemicals

Waste Class: 251 L
Waste Class Name: Waste oils/sludges (petroleum based)

Waste Class: 263 B
Waste Class Name: Misc. waste organic chemicals

Waste Class: 148 C
Waste Class Name: Misc. wastes and inorganic chemicals

Waste Class: 146 T

Map Key	Number of Records	Direction/ Distance (m)	Elev/Diff (m)	Site	DB

Waste Class Name: Other specified inorganic sludges, slurries or solids

Waste Class: 148 B
Waste Class Name: Misc. wastes and inorganic chemicals

---

105 | ***14 of 15*** | ***NE/266.9*** | ***77.2 / -2.83*** | ***Ottawa-Carleton District School Boa Health & Safety***
440 Albert St.
Ottawa ON K1R 5B5 | ***GEN***

Generator No: ON9881353
SIC Code:
SIC Description:
Approval Years: As of Nov 2021
PO Box No:
Country: Canada
Status: Registered
Co Admin:
Choice of Contact:
Phone No Admin:
Contaminated Facility:
MHSW Facility:

Detail(s)

Waste Class: 263 C
Waste Class Name: Misc. waste organic chemicals

Waste Class: 148 I
Waste Class Name: Misc. wastes and inorganic chemicals

Waste Class: 148 B
Waste Class Name: Misc. wastes and inorganic chemicals

Waste Class: 252 L
Waste Class Name: Waste crankcase oils and lubricants

Waste Class: 148 C
Waste Class Name: Misc. wastes and inorganic chemicals

Waste Class: 146 T
Waste Class Name: Other specified inorganic sludges, slurries or solids

Waste Class: 263 B
Waste Class Name: Misc. waste organic chemicals

Waste Class: 121 C
Waste Class Name: Alkaline slutions - containing heavy metals

Waste Class: 146 R
Waste Class Name: Other specified inorganic sludges, slurries or solids

Waste Class: 251 L
Waste Class Name: Waste oils/sludges (petroleum based)

Waste Class: 145 I
Waste Class Name: Wastes from the use of pigments, coatings and paints

Waste Class: 221 L
Waste Class Name: Light fuels

---

105 | ***15 of 15*** | ***NE/266.9*** | ***77.2 / -2.83*** | ***Ottawa-Carleton District School Boa Health & Safety*** | ***GEN***

440 Albert St.
Ottawa ON K1R 5B5

Generator No:	ON9881353
SIC Code:	
SIC Description:	
Approval Years:	As of Oct 2022
PO Box No:	
Country:	Canada
Status:	Registered
Co Admin:	
Choice of Contact:	
Phone No Admin:	
Contaminated Facility:	
MHSW Facility:	

Detail(s)

Waste Class:	263 B
Waste Class Name:	ORGANIC LABORATORY CHEMICALS
Waste Class:	148 C
Waste Class Name:	INORGANIC LABORATORY CHEMICALS
Waste Class:	121 C
Waste Class Name:	ALKALINE WASTES - HEAVY METALS
Waste Class:	221 L
Waste Class Name:	LIGHT FUELS
Waste Class:	263 C
Waste Class Name:	ORGANIC LABORATORY CHEMICALS
Waste Class:	148 B
Waste Class Name:	INORGANIC LABORATORY CHEMICALS
Waste Class:	145 I
Waste Class Name:	PAINT/PIGMENT/COATING RESIDUES
Waste Class:	146 R
Waste Class Name:	OTHER SPECIFIED INORGANICS
Waste Class:	148 I
Waste Class Name:	INORGANIC LABORATORY CHEMICALS
Waste Class:	252 L
Waste Class Name:	WASTE OILS & LUBRICANTS
Waste Class:	251 L
Waste Class Name:	OIL SKIMMINGS & SLUDGES
Waste Class:	146 T
Waste Class Name:	OTHER SPECIFIED INORGANICS

Map Key	Number of Records	Direction/ Distance (m)	Elev/Diff (m)	Site	DB
106	1 of 1	NNE/268.6	75.3 / -4.72	**473 albert st** **Ottawa ON**	WWIS

Well ID:	7354221	**Flowing (Y/N):**	
Construction Date:		**Flow Rate:**	
Use 1st:	Test Hole	**Data Entry Status:**	
Use 2nd:	Monitoring	**Data Src:**	
Final Well Status:	Monitoring and Test Hole	**Date Received:**	02/19/2020
Water Type:		**Selected Flag:**	TRUE
Casing Material:		**Abandonment Rec:**	

Audit No:	Z324452	**Contractor:**	7241
Tag:	A282286	**Form Version:**	7
Constructn Method:		**Owner:**	
Elevation (m):		**County:**	OTTAWA-CARLETON
Elevatn Reliabilty:		**Lot:**	
Depth to Bedrock:		**Concession:**	
Well Depth:		**Concession Name:**	
Overburden/Bedrock:		**Easting NAD83:**	
Pump Rate:		**Northing NAD83:**	
Static Water Level:		**Zone:**	
Clear/Cloudy:		**UTM Reliability:**	
Municipality:	OTTAWA CITY		
Site Info:			

Additional Detail(s) (Map)

Bore Hole ID:	1008173808	**Tag No:**	A282286
Depth M:	3.6576	**Contractor:**	7241
Year Completed:	2019	**Latitude:**	45.4172778699802
Well Completed Dt:	12/19/2019	**Longitude:**	-75.7077738153657
Audit No:	Z324452	**Y:**	45.41727786313365
Path:		**X:**	-75.70777365325122

Bore Hole Information

Bore Hole ID:	1008173808	**Elevation:**	
DP2BR:		**Elevrc:**	
Spatial Status:		**Zone:**	18
Code OB:		**East83:**	444623.00
Code OB Desc:		**North83:**	5029550.00
Open Hole:		**Org CS:**	UTM83
Cluster Kind:		**UTMRC:**	4
Date Completed:	12/19/2019	**UTMRC Desc:**	margin of error : 30 m - 100 m
Remarks:		**Location Method:**	wwr
Location Method Desc:	on Water Well Record		
Elevrc Desc:			
Location Source Date:			
Improvement Location Source:			
Improvement Location Method:			
Source Revision Comment:			
Supplier Comment:			

Overburden and Bedrock Materials Interval

Formation ID:	1008251342
Layer:	3
Color:	
General Color:	
Material 1:	
Material 1 Desc:	
Material 2:	
Material 2 Desc:	
Material 3:	
Material 3 Desc:	
Formation Top Depth:	12.0
Formation End Depth:	
Formation End Depth UOM:	ft

Overburden and Bedrock Materials Interval

Formation ID:	1008251340
Layer:	1
Color:	2
General Color:	GREY
Material 1:	27
Material 1 Desc:	OTHER
Material 2:	11
Material 2 Desc:	GRAVEL
Material 3:	73
Material 3 Desc:	HARD
Formation Top Depth:	0.0
Formation End Depth:	1.0
Formation End Depth UOM:	ft

Overburden and Bedrock Materials Interval

Formation ID:	1008251341
Layer:	2
Color:	2
General Color:	GREY
Material 1:	15
Material 1 Desc:	LIMESTONE
Material 2:	17
Material 2 Desc:	SHALE
Material 3:	73
Material 3 Desc:	HARD
Formation Top Depth:	1.0
Formation End Depth:	12.0
Formation End Depth UOM:	ft

Annular Space/Abandonment Sealing Record

Plug ID:	1008252300
Layer:	3
Plug From:	2.0
Plug To:	3.0
Plug Depth UOM:	ft

Annular Space/Abandonment Sealing Record

Plug ID:	1008252299
Layer:	2
Plug From:	1.0
Plug To:	2.0
Plug Depth UOM:	ft

Annular Space/Abandonment Sealing Record

Plug ID:	1008252298
Layer:	1
Plug From:	0.0
Plug To:	1.0
Plug Depth UOM:	ft

Annular Space/Abandonment Sealing Record

Plug ID:	1008252301

Layer:	4
Plug From:	3.0
Plug To:	12.0
Plug Depth UOM:	ft

Method of Construction & Well Use

Method Construction ID:	1008253315
Method Construction Code:	7
Method Construction:	Diamond
Other Method Construction:	

Method of Construction & Well Use

Method Construction ID:	1008253314
Method Construction Code:	D
Method Construction:	Direct Push
Other Method Construction:	

Pipe Information

Pipe ID:	1008250014
Casing No:	0
Comment:	
Alt Name:	

Construction Record - Casing

Casing ID:	1008253653
Layer:	1
Material:	5
Open Hole or Material:	PLASTIC
Depth From:	0.0
Depth To:	4.0
Casing Diameter:	2.380000114440918
Casing Diameter UOM:	Inch
Casing Depth UOM:	ft

Construction Record - Screen

Screen ID:	1008254004
Layer:	1
Slot:	10
Screen Top Depth:	4.0
Screen End Depth:	12.0
Screen Material:	5
Screen Depth UOM:	ft
Screen Diameter UOM:	inch
Screen Diameter:	1.659999966621399

Results of Well Yield Testing

Pumping Test Method Desc:	
Pump Test ID:	1008254347
Pump Set At:	
Static Level:	
Final Level After Pumping:	
Recommended Pump Depth:	
Pumping Rate:	

Flowing Rate:
Recommended Pump Rate:
Levels UOM: ft
Rate UOM: GPM
Water State After Test Code:
Water State After Test:
Pumping Test Method: 0
Pumping Duration HR:
Pumping Duration MIN:
Flowing:

Hole Diameter

Hole ID: 1008252966
Diameter: 2.25
Depth From: 2.0
Depth To: 12.0
Hole Depth UOM: ft
Hole Diameter UOM: Inch

Hole Diameter

Hole ID: 1008252965
Diameter: 2.8450000286102295
Depth From: 0.0
Depth To: 2.0
Hole Depth UOM: ft
Hole Diameter UOM: Inch

---

107 ***1 of 2*** ***WSW/269.4*** ***68.1 / -11.91*** ***TAGGART CONSTRUCTION LTD PERKINS & ALBERT,,OTTAWA,ON,,CA ON*** ***PINC***

Incident Id:
Incident No: 1690694
Incident Reported Dt: 7/28/2015
Type: FS-Pipeline Incident
Status Code:
Tank Status: Pipeline Damage Reason Est
Task No:
Spills Action Centre:
Fuel Type:
Fuel Occurrence Tp:
Date of Occurrence:
Occurrence Start Dt:
Depth:
Customer Acct Name: TAGGART CONSTRUCTION LTD
Incident Address: PERKINS & ALBERT,,OTTAWA,ON,,CA
Operation Type:
Pipeline Type:
Regulator Type:
Summary:
Reported By:
Affiliation:
Occurrence Desc:
Damage Reason:
Notes:

Pipe Material:
Fuel Category:
Health Impact:
Environment Impact:
Property Damage:
Service Interrupt:
Enforce Policy:
Public Relation:
Pipeline System:
PSIG:
Attribute Category:
Regulator Location:
Method Details:

---

107 ***2 of 2*** ***WSW/269.4*** ***68.1 / -11.91*** ***Enbridge Gas Distribution Inc. Perkins @ Albert Ottawa ON*** ***SPL***

Map Key	Number of Records	Direction/ Distance (m)	Elev/Diff (m)	Site	DB

Ref No:	6745-9YUKTL	**Municipality No:**	
Year:		**Nature of Damage:**	
Incident Dt:	7/28/2015	**Discharger Report:**	
Dt MOE Arvl on Scn:		**Material Group:**	
MOE Reported Dt:	7/28/2015	**Impact to Health:**	
Dt Document Closed:	10/3/2015	**Agency Involved:**	

Site No: NA
MOE Response: No
Site County/District:
Site Geo Ref Meth:
Site District Office:
Nearest Watercourse:
Site Name: Intersection (SE corner)<UNOFFICIAL>
Site Address: Perkins @ Albert
Site Region:
Site Municipality: Ottawa
Site Lot:
Site Conc:
Site Geo Ref Accu:
Site Map Datum:
Northing:
Easting:
Incident Cause:
Incident Preceding Spill:
Environment Impact:
Health Env Consequence:
Nature of Impact:
Contaminant Qty: 0 other - see incident description
System Facility Address:
Client Name: Enbridge Gas Distribution Inc.
Client Type:
Source Type:
Contaminant Code: 35
Contaminant Name: NATURAL GAS (METHANE)
Contaminant Limit 1:
Contam Limit Freq 1:
Contaminant UN No 1:
Receiving Medium:
Incident Reason: Unknown / N/A
Incident Summary: TSSA FSB: 1 1/4" plastic main hit at intersection
Activity Preceding Spill:
Property 2nd Watershed:
Property Tertiary Watershed:
Sector Type: Unknown / N/A
SAC Action Class: TSSA - Fuel Safety Branch - Hydrocarbon Fuel Release/Spill
Call Report Locatn Geodata:

108	1 of 9	NW/272.4	68.0 / -12.02	***City of Ottawa*** ***10 Fleet St North East of Fleet Street Pumping Station, East of Tailrace Canal*** ***Ottawa ON***	CA

Certificate #: 8494-84GSRF
Application Year: 2010
Issue Date: 4/15/2010
Approval Type: Municipal and Private Sewage Works
Status: Approved
Application Type:
Client Name:
Client Address:
Client City:
Client Postal Code:
Project Description:
Contaminants:

Map Key	Number of Records	Direction/ Distance (m)	Elev/Diff (m)	Site	DB

Emission Control:

---

108 | ***2 of 9*** | ***NW/272.4*** | ***68.0 / -12.02*** | ***City of Ottawa***
10 Fleet St
Ottawa ON | ***CA***

Certificate #: 8656-7FWKUJ
Application Year: 2008
Issue Date: 6/24/2008
Approval Type: Air
Status: Approved
Application Type:
Client Name:
Client Address:
Client City:
Client Postal Code:
Project Description:
Contaminants:
Emission Control:

---

108 | ***3 of 9*** | ***NW/272.4*** | ***68.0 / -12.02*** | ***City of Ottawa***
10 Fleet St North East of Fleet Street Pumping Station, East of Tailrace Canal
Ottawa ON | ***CA***

Certificate #: 9608-7L6RZV
Application Year: 2008
Issue Date: 11/10/2008
Approval Type: Municipal and Private Sewage Works
Status: Revoked and/or Replaced
Application Type:
Client Name:
Client Address:
Client City:
Client Postal Code:
Project Description:
Contaminants:
Emission Control:

---

108 | ***4 of 9*** | ***NW/272.4*** | ***68.0 / -12.02*** | ***10 Fleet St***
Ottawa ON | ***SPL***

Ref No: 7768-8MZKNY
Year:
Incident Dt: 10/26/2011
Dt MOE Arvl on Scn:
MOE Reported Dt: 10/26/2011
Dt Document Closed:
Site No:
MOE Response: No Field Response
Site County/District:
Site Geo Ref Meth:
Site District Office:
Nearest Watercourse:
Site Name: Fleet Street Pumping Station
Site Address: 10 Fleet St
Site Region:
Site Municipality: Ottawa
Site Lot:
Site Conc:
Municipality No:
Nature of Damage:
Discharger Report:
Material Group:
Impact to Health:
Agency Involved:

Site Geo Ref Accu:	
Site Map Datum:	
Northing:	NA
Easting:	NA
Incident Cause:	Discharge Or Bypass To A Watercourse
Incident Preceding Spill:	
Environment Impact:	Not Anticipated
Health Env Consequence:	
Nature of Impact:	
Contaminant Qty:	5 L
System Facility Address:	
Client Name:	
Client Type:	
Source Type:	
Contaminant Code:	13
Contaminant Name:	HYDROCARBON LIGHT
Contaminant Limit 1:	
Contam Limit Freq 1:	
Contaminant UN No 1:	
Receiving Medium:	
Incident Reason:	Spill
Incident Summary:	Ottawa: sheen in Ottawa R, investigating source.
Activity Preceding Spill:	
Property 2nd Watershed:	
Property Tertiary Watershed:	
Sector Type:	Other
SAC Action Class:	Watercourse Spills
Call Report Locatn Geodata:	

---

108 | ***5 of 9*** | ***NW/272.4*** | ***68.0 / -12.02*** | ***City of Ottawa***
10 Fleet St North East of Fleet Street Pumping Station, East of Tailrace Canal
Ottawa ON K2G 6J8 | ***ECA***

Approval No:	9608-7L6RZV	**MOE District:**	Ottawa
Approval Date:	2008-11-10	**City:**	
Status:	Revoked and/or Replaced	**Longitude:**	-75.7129
Record Type:	ECA	**Latitude:**	45.4168
Link Source:	IDS	**Geometry X:**	
SWP Area Name:	Rideau Valley	**Geometry Y:**	
Approval Type:	ECA-MUNICIPAL AND PRIVATE SEWAGE WORKS		
Project Type:	MUNICIPAL AND PRIVATE SEWAGE WORKS		
Business Name:	City of Ottawa		
Address:	10 Fleet St North East of Fleet Street Pumping Station, East of Tailrace Canal		
Full Address:			
Full PDF Link:	https://www.accessenvironment.ene.gov.on.ca/instruments/7321-7JZJJY-14.pdf		
PDF Site Location:			

---

108 | ***6 of 9*** | ***NW/272.4*** | ***68.0 / -12.02*** | ***City of Ottawa***
10 Fleet St
Ottawa ON K2G 6J8 | ***ECA***

Approval No:	0841-6EVRCV	**MOE District:**	
Approval Date:	2005-08-03	**City:**	
Status:	Approved	**Longitude:**	
Record Type:	ECA	**Latitude:**	
Link Source:	IDS	**Geometry X:**	
SWP Area Name:		**Geometry Y:**	
Approval Type:	ECA-Municipal Drinking Water Systems		
Project Type:	Municipal Drinking Water Systems		
Business Name:	City of Ottawa		
Address:	10 Fleet St		

Map Key	Number of Records	Direction/ Distance (m)	Elev/Diff (m)	Site	DB

Full Address:
Full PDF Link:
PDF Site Location:

---

108 | ***7 of 9*** | ***NW/272.4*** | ***68.0 / -12.02*** | ***City of Ottawa***
10 Fleet St North East of Fleet Street Pumping Station, East of Tailrace Canal
Ottawa ON K2G 6J8 | ***ECA***

Approval No:	8494-84GSRF	***MOE District:***	Ottawa
Approval Date:	2010-04-15	***City:***	
Status:	Approved	***Longitude:***	-75.7129
Record Type:	ECA	***Latitude:***	45.4168
Link Source:	IDS	***Geometry X:***	
SWP Area Name:	Rideau Valley	***Geometry Y:***	

Approval Type: ECA-MUNICIPAL AND PRIVATE SEWAGE WORKS
Project Type: MUNICIPAL AND PRIVATE SEWAGE WORKS
Business Name: City of Ottawa
Address: 10 Fleet St North East of Fleet Street Pumping Station, East of Tailrace Canal
Full Address:
Full PDF Link: https://www.accessenvironment.ene.gov.on.ca/instruments/1953-82WKJS-14.pdf
PDF Site Location:

---

108 | ***8 of 9*** | ***NW/272.4*** | ***68.0 / -12.02*** | ***City of Ottawa***
10 Fleet St
Ottawa ON K1P 1J1 | ***ECA***

Approval No:	8656-7FWKUJ	***MOE District:***	
Approval Date:	2008-06-24	***City:***	
Status:	Approved	***Longitude:***	
Record Type:	ECA	***Latitude:***	
Link Source:	IDS	***Geometry X:***	
SWP Area Name:		***Geometry Y:***	

Approval Type: ECA-AIR
Project Type: AIR
Business Name: City of Ottawa
Address: 10 Fleet St
Full Address:
Full PDF Link: https://www.accessenvironment.ene.gov.on.ca/instruments/8129-7CHNZK-14.pdf
PDF Site Location:

---

108 | ***9 of 9*** | ***NW/272.4*** | ***68.0 / -12.02*** | ***Donalco Inc***
10 Fleet St.
Ottawa ON K1R 0A8 | ***GEN***

Generator No: ON7523802
SIC Code:
SIC Description:
Approval Years: As of Dec 2017
PO Box No:
Country: Canada
Status: Registered
Co Admin:
Choice of Contact:
Phone No Admin:
Contaminated Facility:
MHSW Facility:

Detail(s)

Map Key	Number of Records	Direction/ Distance (m)	Elev/Diff (m)	Site	DB

Waste Class: 146 T
Waste Class Name: Other specified inorganic sludges, slurries or solids

---

109 **1 of 1** **ENE/273.4** **78.6 / -1.45** **210 Bay Street OTTAWA ON K1R 5Y9** **HINC**

External File Num: FS INC 0702-00940
Fuel Occurrence Type: CO Release
Date of Occurrence: 2/28/2007
Fuel Type Involved: Natural Gas
Status Desc: Completed - Causal Analysis(End)
Job Type Desc: Incident/Near-Miss Occurrence (FS)
Oper. Type Involved: Multi-unit Residential
Service Interruptions: Yes
Property Damage: No
Fuel Life Cycle Stage: Utilization
Root Cause: Root Cause: Equipment/Material/Component:Yes Procedures:No Maintenance:Yes Design:No Training: No Management:No Human Factors:Yes
Reported Details:
Fuel Category: Gaseous Fuel
Occurrence Type: Near-miss
Affiliation: Industry Stakeholder (Licensee/Registration/Certificate Holder, Facility Owner, etc.)
County Name: Simcoe
Approx. Quant. Rel:
Nearby body of water:
Enter Drainage Syst.:
Approx. Quant. Unit:
Environmental Impact:

---

110 **1 of 1** **SSE/274.1** **80.8 / 0.80** **79 CAMBRIDGE STREET NORTH OTTAWA ON K1R 7A6** **HINC**

External File Num: FS INC 0903-01371
Fuel Occurrence Type: CO Release
Date of Occurrence: 3/16/2009
Fuel Type Involved: Natural Gas
Status Desc: Completed - No Action Required
Job Type Desc: Incident/Near-Miss Occurrence (FS)
Oper. Type Involved: Multi-unit Residential
Service Interruptions: No
Property Damage: No
Fuel Life Cycle Stage: Utilization
Root Cause:
Reported Details:
Fuel Category: Gaseous Fuel
Occurrence Type: Incident
Affiliation: Industry Stakeholder (Licensee/Registration/Certificate Holder, Facility Owner, etc.)
County Name: Ottawa
Approx. Quant. Rel:
Nearby body of water:
Enter Drainage Syst.:
Approx. Quant. Unit:
Environmental Impact:

---

111 **1 of 1** **SSE/275.9** **80.8 / 0.78** **75 & 77 Cambridge Street North Ottawa ON** **EHS**

Order No: 20110922021
Status: C
Report Type: Custom Report
Report Date: 9/29/2011
Nearest Intersection:
Municipality:
Client Prov/State: ON
Search Radius (km): 0.25

Map Key	Number of Records	Direction/ Distance (m)	Elev/Diff (m)	Site	DB

Date Received:	9/22/2011 12:34:05 PM	**X:**	-75.707358
Previous Site Name:		**Y:**	45.412543
Lot/Building Size:			
Additional Info Ordered:			

---

112 | **1 of 1** | **ENE/276.2** | **78.9 / -1.14** | **500 Laurier Ave Ottawa ON** | **EHS**

Order No:	20131205041	**Nearest Intersection:**	
Status:	C	**Municipality:**	
Report Type:	Standard Report	**Client Prov/State:**	NY
Report Date:	11-DEC-13	**Search Radius (km):**	.25
Date Received:	05-DEC-13	**X:**	-75.705093
Previous Site Name:		**Y:**	45.415694
Lot/Building Size:			
Additional Info Ordered:			

---

113 | **1 of 1** | **WSW/277.3** | **63.3 / -16.76** | **OLRT Constructors Ottawa ON** | **SPL**

Ref No:	8720-A5ASQU	**Municipality No:**	
Year:		**Nature of Damage:**	
Incident Dt:	12/17/2015	**Discharger Report:**	
Dt MOE Arvl on Scn:		**Material Group:**	
MOE Reported Dt:	12/17/2015	**Impact to Health:**	
Dt Document Closed:		**Agency Involved:**	

Site No:	NA
MOE Response:	No
Site County/District:	
Site Geo Ref Meth:	
Site District Office:	
Nearest Watercourse:	
Site Name:	584 Wellington Street<UNOFFICIAL>
Site Address:	
Site Region:	
Site Municipality:	Ottawa
Site Lot:	
Site Conc:	
Site Geo Ref Accu:	
Site Map Datum:	
Northing:	5029207
Easting:	444303
Incident Cause:	
Incident Preceding Spill:	
Environment Impact:	
Health Env Consequence:	
Nature of Impact:	
Contaminant Qty:	2 L
System Facility Address:	
Client Name:	OLRT Constructors
Client Type:	
Source Type:	
Contaminant Code:	15
Contaminant Name:	OIL (PETROLEUM BASED, NOT SPECIFIED)
Contaminant Limit 1:	
Contam Limit Freq 1:	
Contaminant UN No 1:	
Receiving Medium:	
Incident Reason:	Operator/Human Error
Incident Summary:	OLRT 1-2 L of form oil to ground
Activity Preceding Spill:	

Property 2nd Watershed:
Property Tertiary Watershed:
Sector Type: Miscellaneous Industrial
SAC Action Class: Land Spills
Call Report Locatn Geodata:

---

114 ***1 of 1*** ***SSW/279.0*** ***80.0 / -0.05*** ***ON*** ***BORE***

Borehole ID:	613236	***Inclin FLG:***	No
OGF ID:	215514538	***SP Status:***	Initial Entry
Status:		***Surv Elev:***	No
Type:	Borehole	***Piezometer:***	No
Use:		***Primary Name:***	
Completion Date:	OCT-1971	***Municipality:***	
Static Water Level:	22.8	***Lot:***	
Primary Water Use:		***Township:***	
Sec. Water Use:		***Latitude DD:***	45.412516
Total Depth m:	3.9	***Longitude DD:***	-75.709533
Depth Ref:	Ground Surface	***UTM Zone:***	18
Depth Elev:		***Easting:***	444481
Drill Method:		***Northing:***	5029022
Orig Ground Elev m:	80.7	***Location Accuracy:***	
Elev Reliabil Note:		***Accuracy:***	Not Applicable
DEM Ground Elev m:	79.7		
Concession:			
Location D:			
Survey D:			
Comments:			

Borehole Geology Stratum

Geology Stratum ID:	218394271	***Mat Consistency:***	
Top Depth:	1.3	***Material Moisture:***	
Bottom Depth:	3.9	***Material Texture:***	
Material Color:	Grey	***Non Geo Mat Type:***	
Material 1:	Bedrock	***Geologic Formation:***	
Material 2:	Limestone	***Geologic Group:***	
Material 3:	Shale	***Geologic Period:***	
Material 4:		***Depositional Gen:***	
Gsc Material Description:			
Stratum Description:	BEDROCK. GREY,SOUND. . WATER STABLE AT 190.0 FEET.CLAY. GREY. TILL. BEDROCK. T. 00 **Note: Many records provided by the department have a truncated [Stratum Description] field.		

Geology Stratum ID:	218394269	***Mat Consistency:***	
Top Depth:	0	***Material Moisture:***	
Bottom Depth:	.3	***Material Texture:***	
Material Color:		***Non Geo Mat Type:***	
Material 1:		***Geologic Formation:***	
Material 2:	Gravel	***Geologic Group:***	
Material 3:		***Geologic Period:***	
Material 4:		***Depositional Gen:***	
Gsc Material Description:			
Stratum Description:	ARTIFICIAL.		

Geology Stratum ID:	218394270	***Mat Consistency:***	
Top Depth:	.3	***Material Moisture:***	
Bottom Depth:	1.3	***Material Texture:***	
Material Color:	Grey	***Non Geo Mat Type:***	
Material 1:	Bedrock	***Geologic Formation:***	
Material 2:	Limestone	***Geologic Group:***	
Material 3:		***Geologic Period:***	
Material 4:		***Depositional Gen:***	

Gsc Material Description:
Stratum Description: BEDROCK. GREY,FRACTURED.

Source

Source Type:	Data Survey	**Source Appl:**	Spatial/Tabular
Source Orig:	Geological Survey of Canada	**Source Iden:**	1
Source Date:	1956-1972	**Scale or Res:**	Varies
Confidence:	H	**Horizontal:**	NAD27
Observatio:		**Verticalda:**	Mean Average Sea Level

Source Name: Urban Geology Automated Information System (UGAIS)
Source Details: File: OTTAWA2.txt RecordID: 057440 NTS_Sheet: 31G05G
Confiden 1: Logged by professional. Exact and complete description of material and properties.

Source List

Source Identifier:	1	**Horizontal Datum:**	NAD27
Source Type:	Data Survey	**Vertical Datum:**	Mean Average Sea Level
Source Date:	1956-1972	**Projection Name:**	Universal Transverse Mercator
Scale or Resolution:	Varies		

Source Name: Urban Geology Automated Information System (UGAIS)
Source Originators: Geological Survey of Canada

---

115 | ***1 of 1*** | ***N/279.3*** | ***72.9 / -7.09*** | ***City of Ottawa 351-445 Queen St Ottawa ON K2G 6J8*** | ***ECA***

Approval No:	0343-99HPA6	**MOE District:**	
Approval Date:	2013-07-23	**City:**	
Status:	Approved	**Longitude:**	
Record Type:	ECA	**Latitude:**	
Link Source:	IDS	**Geometry X:**	
SWP Area Name:		**Geometry Y:**	

Approval Type: ECA-MUNICIPAL AND PRIVATE SEWAGE WORKS
Project Type: MUNICIPAL AND PRIVATE SEWAGE WORKS
Business Name: City of Ottawa
Address: 351-445 Queen St
Full Address:
Full PDF Link: https://www.accessenvironment.ene.gov.on.ca/instruments/0883-95ZQMG-14.pdf
PDF Site Location:

---

116 | ***1 of 6*** | ***WSW/281.0*** | ***62.2 / -17.82*** | ***557 WELLINGTON ST. Ottawa ON*** | ***WWIS***

Well ID:	7127364	**Flowing (Y/N):**	
Construction Date:		**Flow Rate:**	
Use 1st:	Monitoring	**Data Entry Status:**	
Use 2nd:		**Data Src:**	
Final Well Status:	Test Hole	**Date Received:**	11/16/2007
Water Type:		**Selected Flag:**	TRUE
Casing Material:		**Abandonment Rec:**	
Audit No:	M00539	**Contractor:**	1844
Tag:	A058377	**Form Version:**	5
Constructn Method:		**Owner:**	
Elevation (m):		**County:**	OTTAWA-CARLETON
Elevatn Reliabilty:		**Lot:**	
Depth to Bedrock:		**Concession:**	
Well Depth:		**Concession Name:**	
Overburden/Bedrock:		**Easting NAD83:**	
Pump Rate:		**Northing NAD83:**	
Static Water Level:		**Zone:**	
Clear/Cloudy:		**UTM Reliability:**	

Municipality: OTTAWA CITY
Site Info:

Additional Detail(s) (Map)

Bore Hole ID:	1002641469	***Tag No:***	A058377
Depth M:	7.7	***Contractor:***	1844
Year Completed:	2007	***Latitude:***	45.4174434576832
Well Completed Dt:	08/21/2007	***Longitude:***	-75.7115462946725
Audit No:	M00539	***Y:***	45.41744345107443
Path:		***X:***	-75.71154613331024

Additional Detail(s) (Map)

Bore Hole ID:	1002794416	***Tag No:***	A058377
Depth M:		***Contractor:***	1844
Year Completed:	2007	***Latitude:***	45.4177378483946
Well Completed Dt:	08/09/2007	***Longitude:***	-75.7119717692002
Audit No:	M00539	***Y:***	45.417737841063555
Path:		***X:***	-75.71197160670377

Bore Hole Information

Bore Hole ID:	1002641469	***Elevation:***	
DP2BR:		***Elevrc:***	
Spatial Status:		***Zone:***	18
Code OB:		***East83:***	444328.00
Code OB Desc:		***North83:***	5029571.00
Open Hole:	No	***Org CS:***	UTM83
Cluster Kind:		***UTMRC:***	4
Date Completed:	08/21/2007	***UTMRC Desc:***	margin of error : 30 m - 100 m
Remarks:		***Location Method:***	wwr
Location Method Desc:	on Water Well Record		
Elevrc Desc:			
Location Source Date:			
Improvement Location Source:			
Improvement Location Method:			
Source Revision Comment:			
Supplier Comment:			

Overburden and Bedrock Materials Interval

Formation ID:	1002794426
Layer:	1
Color:	6
General Color:	BROWN
Material 1:	11
Material 1 Desc:	GRAVEL
Material 2:	
Material 2 Desc:	
Material 3:	
Material 3 Desc:	
Formation Top Depth:	0.0
Formation End Depth:	1.0
Formation End Depth UOM:	m

Overburden and Bedrock Materials Interval

Formation ID:	1002794427
Layer:	2

Color:	2
General Color:	GREY
Material 1:	26
Material 1 Desc:	ROCK
Material 2:	
Material 2 Desc:	
Material 3:	
Material 3 Desc:	
Formation Top Depth:	1.0
Formation End Depth:	7.699999809265137
Formation End Depth UOM:	m

Annular Space/Abandonment Sealing Record

Plug ID:	1002794430
Layer:	1
Plug From:	0.0
Plug To:	2.0
Plug Depth UOM:	m

Method of Construction & Well Use

Method Construction ID:	1002794433
Method Construction Code:	5
Method Construction:	Air Percussion
Other Method Construction:	HSA

Pipe Information

Pipe ID:	1002794425
Casing No:	0
Comment:	
Alt Name:	

Construction Record - Screen

Screen ID:	1002794431
Layer:	1
Slot:	10
Screen Top Depth:	
Screen End Depth:	
Screen Material:	5
Screen Depth UOM:	m
Screen Diameter UOM:	cm
Screen Diameter:	3.799999952316284

Hole Diameter

Hole ID:	1002794429
Diameter:	10.0
Depth From:	1.100000023841858
Depth To:	7.599999904632568
Hole Depth UOM:	m
Hole Diameter UOM:	cm

Hole Diameter

Hole ID:	1002794428
Diameter:	20.0

Depth From: 0.0
Depth To: 1.100000023841858
Hole Depth UOM: m
Hole Diameter UOM: cm

Bore Hole Information

Bore Hole ID: 1002794416
DP2BR:
Spatial Status:
Code OB:
Code OB Desc:
Open Hole:
Cluster Kind: This is a record from cluster log sheet
Date Completed: 08/09/2007
Remarks:
Location Method Desc: on Water Well Record
Elevrc Desc:
Location Source Date:
Improvement Location Source:
Improvement Location Method:
Source Revision Comment:
Supplier Comment:

Elevation:
Elevrc:
Zone: 18
East83: 444295.00
North83: 5029604.00
Org CS: UTM83
UTMRC: 3
UTMRC Desc: margin of error : 10 - 30 m
Location Method: wwr

Annular Space/Abandonment Sealing Record

Plug ID: 1002794420
Layer:
Plug From:
Plug To:
Plug Depth UOM:

Method of Construction & Well Use

Method Construction ID: 1002794419
Method Construction Code:
Method Construction:
Other Method Construction: HSA/AIR

Pipe Information

Pipe ID: 1002794421
Casing No: 0
Comment:
Alt Name:

Construction Record - Casing

Casing ID: 1002794423
Layer:
Material: 5
Open Hole or Material: PLASTIC
Depth From:
Depth To: 3.5
Casing Diameter:
Casing Diameter UOM:
Casing Depth UOM: m

Construction Record - Screen

Screen ID: 1002794422
Layer:
Slot:
Screen Top Depth: 3.5
Screen End Depth: 7.369999885559082
Screen Material:
Screen Depth UOM: m
Screen Diameter UOM:
Screen Diameter:

Results of Well Yield Testing

Pumping Test Method Desc:
Pump Test ID: 1002794424
Pump Set At:
Static Level:
Final Level After Pumping:
Recommended Pump Depth:
Pumping Rate:
Flowing Rate:
Recommended Pump Rate:
Levels UOM:
Rate UOM:
Water State After Test Code:
Water State After Test:
Pumping Test Method:
Pumping Duration HR:
Pumping Duration MIN:
Flowing:

Hole Diameter

Hole ID: 1002794418
Diameter: 20.0
Depth From:
Depth To: 7.389999866485596
Hole Depth UOM: m
Hole Diameter UOM: cm

---

116 | **2 of 6** | **WSW/281.0** | **62.2 / -17.82** | ***City of Ottawa***
557 Wellington Street Proposed Rail Corridor
Ottawa ON K1R6G8 | **GEN**

Generator No: ON3241070
SIC Code: 913910
SIC Description:
Approval Years: 2011
PO Box No:
Country:
Status:
Co Admin:
Choice of Contact:
Phone No Admin:
Contaminated Facility:
MHSW Facility:

---

116 | **3 of 6** | **WSW/281.0** | **62.2 / -17.82** | ***City of Ottawa***
557 Wellington Street Proposed Rail Corridor
Ottawa ON K1R6G8 | **GEN**

Generator No: ON3241070
SIC Code: 913910

Map Key	Number of Records	Direction/ Distance (m)	Elev/Diff (m)	Site	DB

SIC Description: Other Local Municipal and Regional Public Administration
Approval Years: 2012
PO Box No:
Country:
Status:
Co Admin:
Choice of Contact:
Phone No Admin:
Contaminated Facility:
MHSW Facility:

---

116 | **4 of 6** | **WSW/281.0** | **62.2 / -17.82** | **City of Ottawa**
557 Wellington Street Proposed Rail Corridor
Ottawa ON | **GEN**

Generator No: ON3241070
SIC Code: 913910
SIC Description:
Approval Years: 2013
PO Box No:
Country:
Status:
Co Admin:
Choice of Contact:
Phone No Admin:
Contaminated Facility:
MHSW Facility:

Detail(s)

Waste Class: 146
Waste Class Name: OTHER SPECIFIED INORGANICS

Waste Class: 252
Waste Class Name: WASTE OILS & LUBRICANTS

Waste Class: 243
Waste Class Name: PCBS

Waste Class: 221
Waste Class Name: LIGHT FUELS

---

116 | **5 of 6** | **WSW/281.0** | **62.2 / -17.82** | **OLRT Constructors; SNC-Lavalin Constructors (Pacific) Inc.**
557 Wellington St
Ottawa ON | **SPL**

Ref No: 1473-9TTMFE
Year:
Incident Dt: 2/17/2015
Dt MOE Arvl on Scn:
MOE Reported Dt: 2/17/2015
Dt Document Closed: 2/26/2015
Site No: NA
MOE Response: N
Site County/District:
Site Geo Ref Meth:
Site District Office:
Nearest Watercourse:
Site Name: West Portal<UNOFFICIAL>
Site Address: 557 Wellington St
Site Region:
Site Municipality: Ottawa

Municipality No:
Nature of Damage:
Discharger Report:
Material Group:
Impact to Health:
Agency Involved:

Site Lot:	
Site Conc:	
Site Geo Ref Accu:	
Site Map Datum:	
Northing:	4985973
Easting:	449871
Incident Cause:	Leak/Break
Incident Preceding Spill:	
Environment Impact:	
Health Env Consequence:	
Nature of Impact:	Land
Contaminant Qty:	50 L
System Facility Address:	
Client Name:	OLRT Constructors; SNC-Lavalin Constructors (Pacific) Inc., Dragados Canada Inc., EllisDon Corporation; City of Ottawa
Client Type:	
Source Type:	
Contaminant Code:	28
Contaminant Name:	WASHWATER (N.O.S.)
Contaminant Limit 1:	
Contam Limit Freq 1:	
Contaminant UN No 1:	
Receiving Medium:	
Incident Reason:	Material Failure - Poor Design/Substandard Material
Incident Summary:	OLRT- Concrete washout water 50L
Activity Preceding Spill:	
Property 2nd Watershed:	
Property Tertiary Watershed:	
Sector Type:	
SAC Action Class:	Land Spills
Call Report Locatn Geodata:	

Map Key	Number of Records	Direction/ Distance (m)	Elev/Diff (m)	Site	DB
116	6 of 6	WSW/281.0	62.2 / -17.82	**City of Ottawa** **557 Wellington Street Proposed Rail Corridor** **Ottawa ON K1R6G8**	GEN

Generator No:	ON3241070
SIC Code:	913910
SIC Description:	913910
Approval Years:	2014
PO Box No:	
Country:	Canada
Status:	
Co Admin:	Sean Sterling
Choice of Contact:	CO_ADMIN
Phone No Admin:	613-232-2525 Ext.324
Contaminated Facility:	No
MHSW Facility:	No

Detail(s)

Waste Class:	146
Waste Class Name:	OTHER SPECIFIED INORGANICS
Waste Class:	252
Waste Class Name:	WASTE OILS & LUBRICANTS
Waste Class:	221
Waste Class Name:	LIGHT FUELS
Waste Class:	243
Waste Class Name:	PCBS

Map Key	Number of Records	Direction/ Distance (m)	Elev/Diff (m)	Site	DB
117	1 of 1	WNW/281.3	58.9 / -21.14	CITY OF OTTAWA 3 FLEET STREET PUMPING STATION OTTAWA ON	GEN

Generator No: ON2937680
SIC Code: 236220
SIC Description: COMMERCIAL AND INSTITUTIONAL BUILDING CONSTRUCTION
Approval Years: 2013
PO Box No:
Country:
Status:
Co Admin:
Choice of Contact:
Phone No Admin:
Contaminated Facility:
MHSW Facility:

Detail(s)

Waste Class: 221
Waste Class Name: LIGHT FUELS

Map Key	Number of Records	Direction/ Distance (m)	Elev/Diff (m)	Site	DB
118	1 of 1	ENE/282.4	78.9 / -1.14	ON	BORE

Borehole ID: 613288
OGF ID: 215514589
Status:
Type: Borehole
Use:
Completion Date: JAN-1965
Static Water Level:
Primary Water Use:
Sec. Water Use:
Total Depth m: -999
Depth Ref: Ground Surface
Depth Elev:
Drill Method:
Orig Ground Elev m: 71.7
Elev Reliabil Note:
DEM Ground Elev m: 73.4
Concession:
Location D:
Survey D:
Comments:

Inclin FLG: No
SP Status: Initial Entry
Surv Elev: No
Piezometer: No
Primary Name:
Municipality:
Lot:
Township:
Latitude DD: 45.415605
Longitude DD: -75.704971
UTM Zone: 18
Easting: 444841
Northing: 5029362
Location Accuracy:
Accuracy: Not Applicable

Borehole Geology Stratum

Geology Stratum ID: 218394515
Top Depth: .3
Bottom Depth: 1.5
Material Color:
Material 1: Fill
Material 2:
Material 3:
Material 4:
Gsc Material Description:
Stratum Description: FILL. VERY HARD.

Mat Consistency: Hard
Material Moisture:
Material Texture:
Non Geo Mat Type:
Geologic Formation:
Geologic Group:
Geologic Period:
Depositional Gen: fill

Geology Stratum ID: 218394516
Top Depth: 1.5
Bottom Depth: 2.4

Mat Consistency: Compact
Material Moisture:
Material Texture:

Material Color:		**Non Geo Mat Type:**	
Material 1:	Fill	**Geologic Formation:**	
Material 2:		**Geologic Group:**	
Material 3:		**Geologic Period:**	
Material 4:		**Depositional Gen:**	fill
Gsc Material Description:			
Stratum Description:	FILL. COMPACT.		

Geology Stratum ID:	218394514	**Mat Consistency:**	Compact
Top Depth:	0	**Material Moisture:**	
Bottom Depth:	.3	**Material Texture:**	
Material Color:		**Non Geo Mat Type:**	
Material 1:	Sand	**Geologic Formation:**	
Material 2:		**Geologic Group:**	
Material 3:		**Geologic Period:**	
Material 4:		**Depositional Gen:**	
Gsc Material Description:			
Stratum Description:	SAND. COMPACT.		

Geology Stratum ID:	218394517	**Mat Consistency:**	Firm
Top Depth:	2.4	**Material Moisture:**	
Bottom Depth:		**Material Texture:**	
Material Color:	Grey	**Non Geo Mat Type:**	
Material 1:	Bedrock	**Geologic Formation:**	
Material 2:	Limestone	**Geologic Group:**	
Material 3:	Shale	**Geologic Period:**	
Material 4:		**Depositional Gen:**	
Gsc Material Description:			
Stratum Description:	BEDROCK. GREY,FOSSILIFEROUS,FRACTURED. GREY,FIRM. 00000 018 00050 017 00130 038 **Note: Many records provided by the department have a truncated [Stratum Description] field.		

Source

Source Type:	Data Survey	**Source Appl:**	Spatial/Tabular
Source Orig:	Geological Survey of Canada	**Source Iden:**	1
Source Date:	1956-1972	**Scale or Res:**	Varies
Confidence:		**Horizontal:**	NAD27
Observatio:		**Verticalda:**	Mean Average Sea Level
Source Name:	Urban Geology Automated Information System (UGAIS)		
Source Details:	File: OTTAWA2.txt RecordID: 057960 NTS_Sheet: 31G05G		
Confiden 1:			

Source List

Source Identifier:	1	**Horizontal Datum:**	NAD27
Source Type:	Data Survey	**Vertical Datum:**	Mean Average Sea Level
Source Date:	1956-1972	**Projection Name:**	Universal Transverse Mercator
Scale or Resolution:	Varies		
Source Name:	Urban Geology Automated Information System (UGAIS)		
Source Originators:	Geological Survey of Canada		

---

119 | ***1 of 1*** | ***W/282.8*** | ***61.7 / -18.35*** | ***TRANSIT WAY AT WELLINGTON STREET Ottawa ON*** | ***WWIS***

Well ID:	7263311	**Flowing (Y/N):**	
Construction Date:		**Flow Rate:**	
Use 1st:	Monitoring	**Data Entry Status:**	
Use 2nd:		**Data Src:**	
Final Well Status:	Abandoned-Other	**Date Received:**	05/24/2016
Water Type:		**Selected Flag:**	TRUE
Casing Material:		**Abandonment Rec:**	Yes
Audit No:	Z227916	**Contractor:**	1844
Tag:		**Form Version:**	7

Constructn Method:		***Owner:***	
Elevation (m):		***County:***	OTTAWA-CARLETON
Elevatn Reliabilty:		***Lot:***	
Depth to Bedrock:		***Concession:***	
Well Depth:		***Concession Name:***	
Overburden/Bedrock:		***Easting NAD83:***	
Pump Rate:		***Northing NAD83:***	
Static Water Level:		***Zone:***	
Clear/Cloudy:		***UTM Reliability:***	
Municipality:	NEPEAN TOWNSHIP		
Site Info:			

PDF URL (Map): https://d2khazk8e83rdv.cloudfront.net/moe_mapping/downloads/2Water/Wells_pdfs/726\7263311.pdf

Additional Detail(s) (Map)

Well Completed Date:	01/25/2016
Year Completed:	2016
Depth (m):	
Latitude:	45.4143084709389
Longitude:	-75.7119542343886
X:	-75.71195407188667
Y:	45.414308464520126
Path:	726\7263311.pdf

Bore Hole Information

Bore Hole ID:	1006003827	***Elevation:***	
DP2BR:		***Elevrc:***	
Spatial Status:		***Zone:***	18
Code OB:		***East83:***	444293.00
Code OB Desc:		***North83:***	5029223.00
Open Hole:		***Org CS:***	UTM83
Cluster Kind:		***UTMRC:***	4
Date Completed:	01/25/2016	***UTMRC Desc:***	margin of error : 30 m - 100 m
Remarks:		***Location Method:***	wwr
Location Method Desc:	on Water Well Record		
Elevrc Desc:			
Location Source Date:			
Improvement Location Source:			
Improvement Location Method:			
Source Revision Comment:			
Supplier Comment:			

Annular Space/Abandonment Sealing Record

Plug ID:	1006086452
Layer:	1
Plug From:	
Plug To:	
Plug Depth UOM:	ft

Annular Space/Abandonment Sealing Record

Plug ID:	1006086453
Layer:	2
Plug From:	
Plug To:	
Plug Depth UOM:	ft

Method of Construction & Well Use

Method Construction ID:	1006086451
Method Construction Code:	D
Method Construction:	Direct Push
Other Method Construction:	

Pipe Information

Pipe ID:	1006086444
Casing No:	0
Comment:	
Alt Name:	

Construction Record - Casing

Casing ID:	1006086448
Layer:	
Material:	
Open Hole or Material:	
Depth From:	
Depth To:	
Casing Diameter:	
Casing Diameter UOM:	inch
Casing Depth UOM:	ft

Construction Record - Screen

Screen ID:	1006086449
Layer:	
Slot:	
Screen Top Depth:	
Screen End Depth:	
Screen Material:	
Screen Depth UOM:	ft
Screen Diameter UOM:	inch
Screen Diameter:	

Water Details

Water ID:	1006086447
Layer:	
Kind Code:	
Kind:	
Water Found Depth:	
Water Found Depth UOM:	ft

Hole Diameter

Hole ID:	1006086446
Diameter:	
Depth From:	0.0
Depth To:	8.300000190734863
Hole Depth UOM:	ft
Hole Diameter UOM:	inch

120	*1 of 2*	*WSW/283.4*	*69.0 / -10.98*	***TAGGART CONSTRUCTION LTD*** ***698 ALBERT ST,,OTTAWA,ON,K1R 6L4,CA*** ***ON***	***PINC***

Map Key	Number of Records	Direction/ Distance (m)	Elev/Diff (m)	Site	DB

Incident Id:		**Pipe Material:**	
Incident No:	1884878	**Fuel Category:**	
Incident Reported Dt:	6/13/2016	**Health Impact:**	
Type:	FS-Pipeline Incident	**Environment Impact:**	
Status Code:		**Property Damage:**	
Tank Status:	Pipeline Damage Reason Est	**Service Interrupt:**	
Task No:		**Enforce Policy:**	
Spills Action Centre:		**Public Relation:**	
Fuel Type:		**Pipeline System:**	
Fuel Occurrence Tp:		**PSIG:**	
Date of Occurrence:		**Attribute Category:**	
Occurrence Start Dt:		**Regulator Location:**	
Depth:		**Method Details:**	
Customer Acct Name:	TAGGART CONSTRUCTION LTD		
Incident Address:	698 ALBERT ST,,OTTAWA,ON,K1R 6L4,CA		
Operation Type:			
Pipeline Type:			
Regulator Type:			
Summary:			
Reported By:			
Affiliation:			
Occurrence Desc:			
Damage Reason:			
Notes:			

120	2 of 2	WSW/283.4	69.0 / -10.98	698 Albert Street Ottawa ON	SPL

Ref No:	7438-AAVLT5	**Municipality No:**	
Year:		**Nature of Damage:**	
Incident Dt:	2016/06/13	**Discharger Report:**	
Dt MOE Arvl on Scn:		**Material Group:**	
MOE Reported Dt:	2016/06/13	**Impact to Health:**	
Dt Document Closed:	2016/08/10	**Agency Involved:**	
Site No:	NA		
MOE Response:	No		
Site County/District:			
Site Geo Ref Meth:			
Site District Office:			
Nearest Watercourse:			
Site Name:	Residential Property<UNOFFICIAL>		
Site Address:	698 Albert Street		
Site Region:			
Site Municipality:	Ottawa		
Site Lot:			
Site Conc:			
Site Geo Ref Accu:			
Site Map Datum:			
Northing:			
Easting:			
Incident Cause:			
Incident Preceding Spill:	Leak/Break		
Environment Impact:			
Health Env Consequence:			
Nature of Impact:			
Contaminant Qty:	0 other - see incident description		
System Facility Address:			
Client Name:			
Client Type:			
Source Type:			
Contaminant Code:	35		
Contaminant Name:	NATURAL GAS (METHANE)		
Contaminant Limit 1:			
Contam Limit Freq 1:			

Contaminant UN No 1:
Receiving Medium: Air
Incident Reason: Operator/Human Error
Incident Summary: TSSA: FSB 0.5" PL strike, Made Safe
Activity Preceding Spill:
Property 2nd Watershed:
Property Tertiary Watershed:
Sector Type: Miscellaneous Communal
SAC Action Class: TSSA - Fuel Safety Branch - Hydrocarbon Fuel Release/Spill
Call Report Locatn Geodata:

---

121 | ***1 of 2*** | ***N/284.2*** | ***72.9 / -7.09*** | ***Broccinni Construction<UNOFFICIAL>*** ***443 Queen St W*** ***Ottawa ON*** | ***SPL***

Ref No: 8017-9QQNUY
Year:
Incident Dt: 2014/11/10
Dt MOE Arvl on Scn:
MOE Reported Dt: 2014/11/10
Dt Document Closed: 2015/01/13
Site No: NA
MOE Response: Planned Field Response
Site County/District:
Site Geo Ref Meth:
Site District Office:
Nearest Watercourse:
Site Name: New Condo Development<UNOFFICIAL>
Site Address: 443 Queen St W
Site Region:
Site Municipality: Ottawa
Site Lot:
Site Conc:
Site Geo Ref Accu:
Site Map Datum:
Northing:
Easting:
Incident Cause: Leak/Break
Incident Preceding Spill:
Environment Impact: Confirmed
Health Env Consequence:
Nature of Impact: Other Impact(s); Surface Water Pollution
Contaminant Qty: 1400 L
System Facility Address:
Client Name: Broccinni Construction<UNOFFICIAL>
Client Type:
Source Type:
Contaminant Code: 24
Contaminant Name: PROPYLENE GLYCOL
Contaminant Limit 1:
Contam Limit Freq 1:
Contaminant UN No 1:
Receiving Medium:
Incident Reason: Equipment Failure
Incident Summary: Broccolini Construction Ottawa INC
Activity Preceding Spill:
Property 2nd Watershed:
Property Tertiary Watershed:
Sector Type: Sewer (Private or Municipal)
SAC Action Class: Watercourse Spills
Call Report Locatn Geodata:

Municipality No:
Nature of Damage:
Discharger Report:
Material Group:
Impact to Health:
Agency Involved:

Map Key	Number of Records	Direction/ Distance (m)	Elev/Diff (m)	Site	DB
121	2 of 2	N/284.2	72.9 / -7.09	Gafftech Solutions Inc. 443 Queen street Ottawa ON K1K 1W8	GEN

Generator No: ON2926809
SIC Code: 236210
SIC Description: INDUSTRIAL BUILDING AND STRUCTURE CONSTRUCTION
Approval Years: 2014
PO Box No:
Country: Canada
Status:
Co Admin:
Choice of Contact: CO_OFFICIAL
Phone No Admin:
Contaminated Facility: No
MHSW Facility: No

Detail(s)

Waste Class: 212
Waste Class Name: ALIPHATIC SOLVENTS

Map Key	Number of Records	Direction/ Distance (m)	Elev/Diff (m)	Site	DB
122	1 of 1	W/284.8	61.7 / -18.35	LeBreton Flats Ottawa ON	FCS

SGC: 3506008
Site ID: 00000008
Departmental ID: 96139
Depart Code: NCC
Class Type: 2
Class: Medium Priority for Action
Site Name: LeBreton Flats
Site Name (FR): des plaines LeBreton
Site Status: Closed
Site Status Desc: Detailed testing completed. No further action required.
Site Status (FR): Fermé
Description (FR): Analyse détaillée terminée. Aucune autre mesure nécessaire.
Involv Code:
Census Division: Ottawa
Municipality: Ottawa
Census Sub Class: 1
Latitude: 45.414370
Longitude: -75.712000
Location:
Protected Data: 0
FED: 075
Fed Electoral District: Ottawa Centre
Fed Electoral District (FR): Ottawa-Centre
Metro:
Nearest Pop. Area:
Highest Step Cmpltd: 6
Site Deleted Flag:
Created: 2006-02-06T13:53:00
Modified: 2020-07-10T14:19:04.680
Property No.: 02713
Est m³ Contmnted:
Est Ha Contmnted: 0.248
Est Tons Contamin:
Est Population at 1 Km: 14,927
Est Population at 5 Km: 227,939
Est Population at 10 Km: 650,155
Est Population at 25 Km: 1,222,696
Est Population at 50 Km: 1,438,479

Reporting Org:	National Capital Commission
Reporting Org (FR):	Commission de la Capitale nationale
Reason for Involv:	Federal Real Property
Reason for Involv (FR):	Biens immobiliers fédéraux
Liable Third Party:	
Class (FR):	Priorité d'intervention moyenne
Action Plan:	Phase III ESA and PQRA study is currrently under review by Health Canada and Environment Canada.
Action Plan (FR):	Les études préliminaires quantitatives de risque et de Phase III sont actuellement revues par Santé et Environnement Canada.
Site Mgmnt Strategy:	Additional assessment, Continous Monitoring
Minimap URL:	http://www.tbs-sct.gc.ca/fcsi-rscf/minimap.aspx?fsi=00000008
Additional Info:	
Additional Info (FR):	

Management

Management Code:	5
Management Type (EN):	Additional assessment
Management Type (FR):	Évaluation complémentaire
Management Code:	3
Management Type (EN):	Continous Monitoring
Management Type (FR):	Surveillance constante

Contamination

Contaminant:	PAHs (polycyclic aromatic hydrocarbon)
Contamination (FR):	HAP (hydrocarbures aromatiques polycycliques)
Medium Code:	5
Medium:	Soil
Medium (FR):	Sol
Contaminant:	PHCs (petroleum hydrocarbons)
Contamination (FR):	HCP (hydrocarbures pétroliers)
Medium Code:	5
Medium:	Soil
Medium (FR):	Sol
Contaminant:	Metal, metalloid, and organometallic
Contamination (FR):	Métaux, métalloïdes, et organométalliques
Medium Code:	5
Medium:	Soil
Medium (FR):	Sol
Contaminant:	Metal, metalloid, and organometallic
Contamination (FR):	Métaux, métalloïdes, et organométalliques
Medium Code:	2
Medium:	Groundwater
Medium (FR):	Eau souterraine
Contaminant:	PAHs (polycyclic aromatic hydrocarbon)
Contamination (FR):	HAP (hydrocarbures aromatiques polycycliques)
Medium Code:	2
Medium:	Groundwater
Medium (FR):	Eau souterraine

Annual Data

Fiscal Year:	2005-2006
Reporting Organization:	NCC
Reporting Organization (EN):	National Capital Commission
Reporting Organization (FR):	Commission de la Capitale nationale
Class Type:	

Class (EN):
Class (FR):
CCME Flag:
CCME NCS Year:
Step Name (EN):
Step Name (FR):
Highest Step Completed: 01
Highest Step Completed Desc:
Planned Compl Date Step7:
Planned Compl Date Step8:
Planned Compl Date Step9:
Created:
Modified:
NCSCS Year:
Closed: No
Actual Cubic Metres Rem: 0
Actual Hectares Rem: 0
Actual Tons Remediated: 0
Total Asmt Expenditure: $0.00
Total Remediation Expenditure: $0.00
Total Care/Maint Expenditur: $0.00
Total Mntring Expenditure: $0.00
Ttl Expenditure Reduc Liabil:
FCSAP Asmt Expenditure: $0.00
FCSAP Remed Expenditure: $0.00
FCSAP Care/Maint Expenditur: $0.00
FCSAP Mntring Expenditure: $0.00

Annual Data

Fiscal Year: 2006-2007
Reporting Organization: NCC
Reporting Organization (EN): National Capital Commission
Reporting Organization (FR): Commission de la Capitale nationale
Class Type:
Class (EN):
Class (FR):
CCME Flag:
CCME NCS Year:
Step Name (EN):
Step Name (FR):
Highest Step Completed: 04
Highest Step Completed Desc:
Planned Compl Date Step7:
Planned Compl Date Step8:
Planned Compl Date Step9:
Created:
Modified:
NCSCS Year:
Closed: No
Actual Cubic Metres Rem: 0
Actual Hectares Rem: 0
Actual Tons Remediated: 0
Total Asmt Expenditure: $0.00
Total Remediation Expenditure: $0.00
Total Care/Maint Expenditur: $0.00
Total Mntring Expenditure: $0.00
Ttl Expenditure Reduc Liabil:
FCSAP Asmt Expenditure: $4,473.60
FCSAP Remed Expenditure: $0.00
FCSAP Care/Maint Expenditur: $0.00
FCSAP Mntring Expenditure: $0.00

Annual Data

Fiscal Year:	2008-2009
Reporting Organization:	NCC
Reporting Organization (EN):	National Capital Commission
Reporting Organization (FR):	Commission de la Capitale nationale
Class Type:	
Class (EN):	
Class (FR):	
CCME Flag:	
CCME NCS Year:	
Step Name (EN):	
Step Name (FR):	
Highest Step Completed:	04
Highest Step Completed Desc:	
Planned Compl Date Step7:	
Planned Compl Date Step8:	
Planned Compl Date Step9:	
Created:	
Modified:	
NCSCS Year:	
Closed:	No
Actual Cubic Metres Rem:	0
Actual Hectares Rem:	0
Actual Tons Remediated:	0
Total Asmt Expenditure:	$1,421.70
Total Remediation Expenditure:	$1,421.70
Total Care/Maint Expenditur:	$0.00
Total Mntring Expenditure:	$0.00
Ttl Expenditure Reduc Liabil:	
FCSAP Asmt Expenditure:	$0.00
FCSAP Remed Expenditure:	$1,137.36
FCSAP Care/Maint Expenditur:	$0.00
FCSAP Mntring Expenditure:	$0.00

Annual Data

Fiscal Year:	2007-2008
Reporting Organization:	NCC
Reporting Organization (EN):	National Capital Commission
Reporting Organization (FR):	Commission de la Capitale nationale
Class Type:	
Class (EN):	
Class (FR):	
CCME Flag:	
CCME NCS Year:	
Step Name (EN):	
Step Name (FR):	
Highest Step Completed:	04
Highest Step Completed Desc:	
Planned Compl Date Step7:	
Planned Compl Date Step8:	
Planned Compl Date Step9:	
Created:	
Modified:	
NCSCS Year:	
Closed:	No
Actual Cubic Metres Rem:	0
Actual Hectares Rem:	0.248
Actual Tons Remediated:	0
Total Asmt Expenditure:	$0.00
Total Remediation Expenditure:	$0.00
Total Care/Maint Expenditur:	$0.00
Total Mntring Expenditure:	$0.00
Ttl Expenditure Reduc Liabil:	
FCSAP Asmt Expenditure:	$931.20

FCSAP Remed Expenditure:	$0.00
FCSAP Care/Maint Expenditur:	$0.00
FCSAP Mntring Expenditure:	$0.00

Annual Data

Fiscal Year:	2009-2010
Reporting Organization:	NCC
Reporting Organization (EN):	National Capital Commission
Reporting Organization (FR):	Commission de la Capitale nationale
Class Type:	
Class (EN):	
Class (FR):	
CCME Flag:	
CCME NCS Year:	
Step Name (EN):	
Step Name (FR):	
Highest Step Completed:	04
Highest Step Completed Desc:	
Planned Compl Date Step7:	
Planned Compl Date Step8:	
Planned Compl Date Step9:	
Created:	
Modified:	
NCSCS Year:	
Closed:	No
Actual Cubic Metres Rem:	0
Actual Hectares Rem:	0.248
Actual Tons Remediated:	0
Total Asmt Expenditure:	$0.00
Total Remediation Expenditure:	$0.00
Total Care/Maint Expenditur:	$0.00
Total Mntring Expenditure:	$0.00
Ttl Expenditure Reduc Liabil:	
FCSAP Asmt Expenditure:	$1,164.00
FCSAP Remed Expenditure:	$0.00
FCSAP Care/Maint Expenditur:	$0.00
FCSAP Mntring Expenditure:	$0.00

Annual Data

Fiscal Year:	2010-2011
Reporting Organization:	NCC
Reporting Organization (EN):	National Capital Commission
Reporting Organization (FR):	Commission de la Capitale nationale
Class Type:	
Class (EN):	
Class (FR):	
CCME Flag:	
CCME NCS Year:	
Step Name (EN):	
Step Name (FR):	
Highest Step Completed:	04
Highest Step Completed Desc:	
Planned Compl Date Step7:	
Planned Compl Date Step8:	
Planned Compl Date Step9:	
Created:	
Modified:	
NCSCS Year:	
Closed:	No
Actual Cubic Metres Rem:	0
Actual Hectares Rem:	0
Actual Tons Remediated:	0

Total Asmt Expenditure:	$0.00
Total Remediation Expenditure:	$0.00
Total Care/Maint Expenditur:	$0.00
Total Mntring Expenditure:	$0.00
Ttl Expenditure Reduc Liabil:	
FCSAP Asmt Expenditure:	$0.00
FCSAP Remed Expenditure:	$0.00
FCSAP Care/Maint Expenditur:	$0.00
FCSAP Mntring Expenditure:	$0.00

Annual Data

Fiscal Year:	2011-2012
Reporting Organization:	NCC
Reporting Organization (EN):	National Capital Commission
Reporting Organization (FR):	Commission de la Capitale nationale
Class Type:	
Class (EN):	
Class (FR):	
CCME Flag:	
CCME NCS Year:	
Step Name (EN):	
Step Name (FR):	
Highest Step Completed:	06
Highest Step Completed Desc:	
Planned Compl Date Step7:	
Planned Compl Date Step8:	
Planned Compl Date Step9:	
Created:	
Modified:	
NCSCS Year:	
Closed:	No
Actual Cubic Metres Rem:	0
Actual Hectares Rem:	0
Actual Tons Remediated:	0
Total Asmt Expenditure:	$0.00
Total Remediation Expenditure:	$0.00
Total Care/Maint Expenditur:	$0.00
Total Mntring Expenditure:	$0.00
Ttl Expenditure Reduc Liabil:	
FCSAP Asmt Expenditure:	$14,045.60
FCSAP Remed Expenditure:	$0.00
FCSAP Care/Maint Expenditur:	$0.00
FCSAP Mntring Expenditure:	$0.00

Annual Data

Fiscal Year:	2013-2014
Reporting Organization:	NCC
Reporting Organization (EN):	National Capital Commission
Reporting Organization (FR):	Commission de la Capitale nationale
Class Type:	
Class (EN):	
Class (FR):	
CCME Flag:	
CCME NCS Year:	
Step Name (EN):	
Step Name (FR):	
Highest Step Completed:	06
Highest Step Completed Desc:	
Planned Compl Date Step7:	
Planned Compl Date Step8:	
Planned Compl Date Step9:	
Created:	

Modified:	
NCSCS Year:	
Closed:	No
Actual Cubic Metres Rem:	0
Actual Hectares Rem:	0
Actual Tons Remediated:	0
Total Asmt Expenditure:	$0.00
Total Remediation Expenditure:	$0.00
Total Care/Maint Expenditur:	$0.00
Total Mntring Expenditure:	$0.00
Ttl Expenditure Reduc Liabil:	
FCSAP Asmt Expenditure:	$0.00
FCSAP Remed Expenditure:	$0.00
FCSAP Care/Maint Expenditur:	$0.00
FCSAP Mntring Expenditure:	$0.00

Annual Data

Fiscal Year:	2012-2013
Reporting Organization:	NCC
Reporting Organization (EN):	National Capital Commission
Reporting Organization (FR):	Commission de la Capitale nationale
Class Type:	
Class (EN):	
Class (FR):	
CCME Flag:	
CCME NCS Year:	
Step Name (EN):	
Step Name (FR):	
Highest Step Completed:	06
Highest Step Completed Desc:	
Planned Compl Date Step7:	
Planned Compl Date Step8:	
Planned Compl Date Step9:	
Created:	
Modified:	
NCSCS Year:	
Closed:	No
Actual Cubic Metres Rem:	0
Actual Hectares Rem:	0
Actual Tons Remediated:	0
Total Asmt Expenditure:	$0.00
Total Remediation Expenditure:	$0.00
Total Care/Maint Expenditur:	$0.00
Total Mntring Expenditure:	$0.00
Ttl Expenditure Reduc Liabil:	
FCSAP Asmt Expenditure:	$732.80
FCSAP Remed Expenditure:	$0.00
FCSAP Care/Maint Expenditur:	$0.00
FCSAP Mntring Expenditure:	$0.00

Annual Data

Fiscal Year:	2014-2015
Reporting Organization:	NCC
Reporting Organization (EN):	National Capital Commission
Reporting Organization (FR):	Commission de la Capitale nationale
Class Type:	
Class (EN):	
Class (FR):	
CCME Flag:	
CCME NCS Year:	
Step Name (EN):	
Step Name (FR):	

Highest Step Completed:	06
Highest Step Completed Desc:	
Planned Compl Date Step7:	
Planned Compl Date Step8:	
Planned Compl Date Step9:	
Created:	
Modified:	
NCSCS Year:	
Closed:	No
Actual Cubic Metres Rem:	0
Actual Hectares Rem:	0
Actual Tons Remediated:	0
Total Asmt Expenditure:	$0.00
Total Remediation Expenditure:	$0.00
Total Care/Maint Expenditur:	$0.00
Total Mntring Expenditure:	$0.00
Ttl Expenditure Reduc Liabil:	
FCSAP Asmt Expenditure:	$0.00
FCSAP Remed Expenditure:	$0.00
FCSAP Care/Maint Expenditur:	$0.00
FCSAP Mntring Expenditure:	$0.00

Annual Data

Fiscal Year:	2016-2017
Reporting Organization:	NCC
Reporting Organization (EN):	National Capital Commission
Reporting Organization (FR):	Commission de la Capitale nationale
Class Type:	
Class (EN):	
Class (FR):	
CCME Flag:	
CCME NCS Year:	
Step Name (EN):	
Step Name (FR):	
Highest Step Completed:	06
Highest Step Completed Desc:	
Planned Compl Date Step7:	
Planned Compl Date Step8:	
Planned Compl Date Step9:	
Created:	
Modified:	
NCSCS Year:	
Closed:	No
Actual Cubic Metres Rem:	0
Actual Hectares Rem:	0
Actual Tons Remediated:	0
Total Asmt Expenditure:	$0.00
Total Remediation Expenditure:	$0.00
Total Care/Maint Expenditur:	$0.00
Total Mntring Expenditure:	$0.00
Ttl Expenditure Reduc Liabil:	
FCSAP Asmt Expenditure:	$0.00
FCSAP Remed Expenditure:	$0.00
FCSAP Care/Maint Expenditur:	$0.00
FCSAP Mntring Expenditure:	$0.00

Annual Data

Fiscal Year:	2015-2016
Reporting Organization:	NCC
Reporting Organization (EN):	National Capital Commission
Reporting Organization (FR):	Commission de la Capitale nationale
Class Type:	

Class (EN):	
Class (FR):	
CCME Flag:	
CCME NCS Year:	
Step Name (EN):	
Step Name (FR):	
Highest Step Completed:	06
Highest Step Completed Desc:	
Planned Compl Date Step7:	
Planned Compl Date Step8:	
Planned Compl Date Step9:	
Created:	
Modified:	
NCSCS Year:	
Closed:	No
Actual Cubic Metres Rem:	0
Actual Hectares Rem:	0
Actual Tons Remediated:	0
Total Asmt Expenditure:	$0.00
Total Remediation Expenditure:	$0.00
Total Care/Maint Expenditur:	$0.00
Total Mntring Expenditure:	$0.00
Ttl Expenditure Reduc Liabil:	
FCSAP Asmt Expenditure:	$0.00
FCSAP Remed Expenditure:	$0.00
FCSAP Care/Maint Expenditur:	$0.00
FCSAP Mntring Expenditure:	$0.00

Annual Data

Fiscal Year:	2019-2020
Reporting Organization:	NCC
Reporting Organization (EN):	National Capital Commission
Reporting Organization (FR):	Commission de la Capitale nationale
Class Type:	
Class (EN):	
Class (FR):	
CCME Flag:	
CCME NCS Year:	
Step Name (EN):	
Step Name (FR):	
Highest Step Completed:	06
Highest Step Completed Desc:	
Planned Compl Date Step7:	
Planned Compl Date Step8:	
Planned Compl Date Step9:	
Created:	
Modified:	
NCSCS Year:	
Closed:	Yes
Actual Cubic Metres Rem:	0
Actual Hectares Rem:	0
Actual Tons Remediated:	0
Total Asmt Expenditure:	$0.00
Total Remediation Expenditure:	$0.00
Total Care/Maint Expenditur:	$0.00
Total Mntring Expenditure:	$0.00
Ttl Expenditure Reduc Liabil:	
FCSAP Asmt Expenditure:	$0.00
FCSAP Remed Expenditure:	$0.00
FCSAP Care/Maint Expenditur:	$0.00
FCSAP Mntring Expenditure:	$0.00

Annual Data

Fiscal Year:	2018-2019
Reporting Organization:	NCC
Reporting Organization (EN):	National Capital Commission
Reporting Organization (FR):	Commission de la Capitale nationale
Class Type:	
Class (EN):	
Class (FR):	
CCME Flag:	
CCME NCS Year:	
Step Name (EN):	
Step Name (FR):	
Highest Step Completed:	06
Highest Step Completed Desc:	
Planned Compl Date Step7:	
Planned Compl Date Step8:	
Planned Compl Date Step9:	
Created:	
Modified:	
NCSCS Year:	
Closed:	No
Actual Cubic Metres Rem:	0
Actual Hectares Rem:	0
Actual Tons Remediated:	0
Total Asmt Expenditure:	$0.00
Total Remediation Expenditure:	$0.00
Total Care/Maint Expenditur:	$0.00
Total Mntring Expenditure:	$0.00
Ttl Expenditure Reduc Liabil:	
FCSAP Asmt Expenditure:	$0.00
FCSAP Remed Expenditure:	$0.00
FCSAP Care/Maint Expenditur:	$0.00
FCSAP Mntring Expenditure:	$0.00

Annual Data

Fiscal Year:	2017-2018
Reporting Organization:	NCC
Reporting Organization (EN):	National Capital Commission
Reporting Organization (FR):	Commission de la Capitale nationale
Class Type:	
Class (EN):	
Class (FR):	
CCME Flag:	
CCME NCS Year:	
Step Name (EN):	
Step Name (FR):	
Highest Step Completed:	06
Highest Step Completed Desc:	
Planned Compl Date Step7:	
Planned Compl Date Step8:	
Planned Compl Date Step9:	
Created:	
Modified:	
NCSCS Year:	
Closed:	No
Actual Cubic Metres Rem:	0
Actual Hectares Rem:	0
Actual Tons Remediated:	0
Total Asmt Expenditure:	$0.00
Total Remediation Expenditure:	$0.00
Total Care/Maint Expenditur:	$0.00
Total Mntring Expenditure:	$0.00
Ttl Expenditure Reduc Liabil:	
FCSAP Asmt Expenditure:	$0.00

Map Key	Number of Records	Direction/ Distance (m)	Elev/Diff (m)	Site	DB

FCSAP Remed Expenditure: $0.00
FCSAP Care/Maint Expenditur: $0.00
FCSAP Mntring Expenditure: $0.00

---

123 *1 of 3* *WNW/287.1* *58.9 / -21.11* ***Claridge Homes (Lebreton Flats Phase 3) Inc.*** ***Southeast quadrant of Fleet Street and 300 Lett*** ***Street Address: Lot: 40, Concession: A, Part of*** ***Ottawa River, Geographic Township of Nepean,*** ***City of*** ***Ottawa District Office: Ottawa NEPEAN ON*** ***PTTW***

EBR Registry No: 011-7149
Ministry Ref No: 3230-8WTKKW
Notice Type: Instrument Decision
Notice Stage:
Notice Date: August 23, 2013
Proposal Date: September 07, 2012
Year: 2012
Instrument Type: (OWRA s. 34) - Permit to Take Water
Off Instrument Name:
Posted By:
Company Name: Claridge Homes (Lebreton Flats Phase 3) Inc.
Site Address:
Location Other:
Proponent Name:
Proponent Address: 210 Gladstone avenue , Suite 2001, Ottawa Ontario, Canada K2P 0Y6
Comment Period:
URL:

Decision Posted:
Exception Posted:
Section:
Act 1:
Act 2:
Site Location Map:

Site Location Details:

Southeast quadrant of Fleet Street and 300 Lett Street Address: Lot: 40, Concession: A, Part of Ottawa River, Geographic Township of Nepean, City of Ottawa District Office: Ottawa NEPEAN

---

123 *2 of 3* *WNW/287.1* *58.9 / -21.11* ***300 Lett Street*** ***Ottawa ON*** ***EHS***

Order No: 20121206013
Status: C
Report Type: Standard Report
Report Date: 14-DEC-12
Date Received: 06-DEC-12
Previous Site Name:
Lot/Building Size: 5,674.52 m²
Additional Info Ordered: City Directory

Nearest Intersection:
Municipality:
Client Prov/State: ON
Search Radius (km): .25
X: -75.711822
Y: 45.415906

---

123 *3 of 3* *WNW/287.1* *58.9 / -21.11* ***Malhorta Construction (P) Ltd.*** ***300 Lett St.*** ***Ottawa ON K1R 0A7*** ***GEN***

Generator No: ON7444417
SIC Code: 236210
SIC Description: INDUSTRIAL BUILDING AND STRUCTURE CONSTRUCTION
Approval Years: 2015
PO Box No:
Country: Canada
Status:
Co Admin:
Choice of Contact: CO_OFFICIAL
Phone No Admin:
Contaminated Facility: No

Map Key	Number of Records	Direction/ Distance (m)	Elev/Diff (m)	Site	DB

MHSW Facility: No

Detail(s)

Waste Class: 221
Waste Class Name: LIGHT FUELS

---

124 **1 of 6** **NNE/287.4** **76.3 / -3.68** **435 Albert Street**
Ottawa ON K1R 7X4 **EHS**

Order No: 20040507009
Status: C
Report Type: Custom Report
Report Date: 5/18/04
Date Received: 5/7/04
Previous Site Name:
Lot/Building Size:
Additional Info Ordered:

Nearest Intersection: Albert Street and Bay Street
Municipality:
Client Prov/State: ON
Search Radius (km): 0.25
X: -75.70668
Y: 45.417467

---

124 **2 of 6** **NNE/287.4** **76.3 / -3.68** **435 Albert Street**
Ottawa ON K1R 7X4 **EHS**

Order No: 20110712018
Status: C
Report Type: Custom Report
Report Date: 7/18/2011
Date Received: 7/12/2011 11:51:26 AM
Previous Site Name:
Lot/Building Size:
Additional Info Ordered:

Nearest Intersection:
Municipality:
Client Prov/State: ON
Search Radius (km): 0.25
X: -75.707041
Y: 45.417179

---

124 **3 of 6** **NNE/287.4** **76.3 / -3.68** **435 Albert St**
Ottawa ON K1R7X4 **EHS**

Order No: 20160830011
Status: C
Report Type: Standard Report
Report Date: 02-SEP-16
Date Received: 30-AUG-16
Previous Site Name:
Lot/Building Size:
Additional Info Ordered:

Nearest Intersection:
Municipality:
Client Prov/State: ON
Search Radius (km): .25
X: -75.706996
Y: 45.417136

---

124 **4 of 6** **NNE/287.4** **76.3 / -3.68** **435 Albert Street**
Ottawa ON **SPL**

Ref No: 6555-AUPTJY
Year:
Incident Dt: 2018/01/04
Dt MOE Arvl on Scn:
MOE Reported Dt: 2018/01/04
Dt Document Closed:
Site No: NA
MOE Response: No
Site County/District:
Site Geo Ref Meth:
Site District Office: Ottawa
Nearest Watercourse:
Site Name: Quik E Mart<UNOFFICIAL>

Municipality No:
Nature of Damage:
Discharger Report:
Material Group:
Impact to Health: 2 - Minor Environment
Agency Involved:

Map Key	Number of Records	Direction/ Distance (m)	Elev/Diff (m)	Site	DB

Site Address:	435 Albert Street
Site Region:	Eastern
Site Municipality:	Ottawa
Site Lot:	
Site Conc:	
Site Geo Ref Accu:	
Site Map Datum:	
Northing:	5029533.24
Easting:	444686.35
Incident Cause:	
Incident Preceding Spill:	Leak/Break
Environment Impact:	
Health Env Consequence:	
Nature of Impact:	
Contaminant Qty:	12 L
System Facility Address:	
Client Name:	
Client Type:	
Source Type:	Motor Vehicle
Contaminant Code:	27
Contaminant Name:	COOLANT N.O.S.
Contaminant Limit 1:	
Contam Limit Freq 1:	
Contaminant UN No 1:	n/a
Receiving Medium:	Land
Incident Reason:	Operator/Human Error
Incident Summary:	OC Transpo: 12 L Coolant from bus to ground, cb impacted
Activity Preceding Spill:	
Property 2nd Watershed:	
Property Tertiary Watershed:	
Sector Type:	Miscellaneous Industrial
SAC Action Class:	Land Spills
Call Report Locatn Geodata:	

124	5 of 6	NNE/287.4	76.3 / -3.68	**435 Albert Street** **Ottawa ON K1R 7X4**	EHS

Order No:	21031900089	**Nearest Intersection:**	
Status:	C	**Municipality:**	
Report Type:	Standard Select Report	**Client Prov/State:**	ON
Report Date:	24-MAR-21	**Search Radius (km):**	.25
Date Received:	19-MAR-21	**X:**	-75.7067817
Previous Site Name:		**Y:**	45.4173543
Lot/Building Size:			
Additional Info Ordered:	Fire Insur. Maps and/or Site Plans; Title Searches; Topographic Maps; City Directory		

124	6 of 6	NNE/287.4	76.3 / -3.68	**435 Albert St** **Ottawa ON K1R 7X4**	EHS

Order No:	20200616043	**Nearest Intersection:**	
Status:	C	**Municipality:**	
Report Type:	Standard Report	**Client Prov/State:**	ON
Report Date:	19-JUN-20	**Search Radius (km):**	.25
Date Received:	16-JUN-20	**X:**	-75.7067817
Previous Site Name:		**Y:**	45.4173543
Lot/Building Size:			
Additional Info Ordered:			

125	1 of 2	WSW/288.9	69.0 / -10.98	**Enbridge Gas Distribution Inc.** **6 Perkins St, Ottawa**	SPL

Ottawa ON

Ref No:	1537-ABKMMM	**Municipality No:**	
Year:		**Nature of Damage:**	
Incident Dt:	2016/07/05	**Discharger Report:**	
Dt MOE Arvl on Scn:		**Material Group:**	
MOE Reported Dt:	2016/07/05	**Impact to Health:**	
Dt Document Closed:	2016/08/10	**Agency Involved:**	
Site No:	NA		
MOE Response:	No		
Site County/District:			
Site Geo Ref Meth:			
Site District Office:			
Nearest Watercourse:			
Site Name:	Residential Home<UNOFFICIAL>		
Site Address:	6 Perkins St, Ottawa		
Site Region:			
Site Municipality:	Ottawa		
Site Lot:			
Site Conc:			
Site Geo Ref Accu:			
Site Map Datum:			
Northing:			
Easting:			
Incident Cause:			
Incident Preceding Spill:	Leak/Break		
Environment Impact:			
Health Env Consequence:			
Nature of Impact:			
Contaminant Qty:	0 L		
System Facility Address:			
Client Name:	Enbridge Gas Distribution Inc.		
Client Type:			
Source Type:			
Contaminant Code:	35		
Contaminant Name:	NATURAL GAS (METHANE)		
Contaminant Limit 1:			
Contam Limit Freq 1:			
Contaminant UN No 1:			
Receiving Medium:	Air		
Incident Reason:	Operator/Human Error		
Incident Summary:	TSSA FSB: 1/2" pl single service line strike, made safe		
Activity Preceding Spill:			
Property 2nd Watershed:			
Property Tertiary Watershed:			
Sector Type:	Unknown / N/A		
SAC Action Class:	TSSA - Fuel Safety Branch - Hydrocarbon Fuel Release/Spill		
Call Report Locatn Geodata:			

Map Key	Number of Records	Direction/ Distance (m)	Elev/Diff (m)	Site	DB
125	2 of 2	WSW/288.9	69.0 / -10.98	PIPELINE HIT - 1/2" 6 PERKINS ST,,OTTAWA,ON,K1R 7G5,CA ON	PINC

Incident Id:		**Pipe Material:**	
Incident No:	1897452	**Fuel Category:**	
Incident Reported Dt:	7/5/2016	**Health Impact:**	
Type:	FS-Pipeline Incident	**Environment Impact:**	
Status Code:		**Property Damage:**	
Tank Status:	Non Mandated	**Service Interrupt:**	
Task No:		**Enforce Policy:**	
Spills Action Centre:		**Public Relation:**	
Fuel Type:		**Pipeline System:**	
Fuel Occurrence Tp:		**PSIG:**	

Date of Occurrence:
Occurrence Start Dt:
Depth:
Customer Acct Name: PIPELINE HIT - 1/2"
Incident Address: 6 PERKINS ST,,OTTAWA,ON,K1R 7G5,CA
Operation Type:
Pipeline Type:
Regulator Type:
Summary:
Reported By:
Affiliation:
Occurrence Desc:
Damage Reason:
Notes:
Attribute Category:
Regulator Location:
Method Details:

---

126 | ***1 of 12*** | ***E/291.4*** | ***78.8 / -1.20*** | ***Ottawa-Carleton District School Board, 376 Gloucester St., Ottawa ON K1R 5E8*** | ***GEN***

Generator No: ON8597795
SIC Code: 611110
SIC Description: Elementary and Secondary Schools
Approval Years: 06
PO Box No:
Country:
Status:
Co Admin:
Choice of Contact:
Phone No Admin:
Contaminated Facility:
MHSW Facility:

Detail(s)

Waste Class: 221
Waste Class Name: LIGHT FUELS

---

126 | ***2 of 12*** | ***E/291.4*** | ***78.8 / -1.20*** | ***Ottawa-Carleton District School Board, 376 Gloucester St., Ottawa ON K1R 5E8*** | ***GEN***

Generator No: ON5803229
SIC Code: 611110
SIC Description: Elementary and Secondary Schools
Approval Years: 2010
PO Box No:
Country:
Status:
Co Admin:
Choice of Contact:
Phone No Admin:
Contaminated Facility:
MHSW Facility:

Detail(s)

Waste Class: 145
Waste Class Name: PAINT/PIGMENT/COATING RESIDUES

Waste Class: 121
Waste Class Name: ALKALINE WASTES - HEAVY METALS

Waste Class: 263
Waste Class Name: ORGANIC LABORATORY CHEMICALS

Waste Class: 146
Waste Class Name: OTHER SPECIFIED INORGANICS

---

126 **3 of 12** **E/291.4** **78.8 / -1.20** **Ottawa-Carleton District School Board**
376 Gloucester St.
Ottawa ON K1R 5E8 **GEN**

Generator No: ON5803229
SIC Code: 611110
SIC Description: Elementary and Secondary Schools
Approval Years: 2011
PO Box No:
Country:
Status:
Co Admin:
Choice of Contact:
Phone No Admin:
Contaminated Facility:
MHSW Facility:

Detail(s)

Waste Class: 121
Waste Class Name: ALKALINE WASTES - HEAVY METALS

Waste Class: 146
Waste Class Name: OTHER SPECIFIED INORGANICS

Waste Class: 263
Waste Class Name: ORGANIC LABORATORY CHEMICALS

Waste Class: 145
Waste Class Name: PAINT/PIGMENT/COATING RESIDUES

---

126 **4 of 12** **E/291.4** **78.8 / -1.20** **Ottawa-Carleton District School Board**
376 Gloucester St.
Ottawa ON K1R 5E8 **GEN**

Generator No: ON5803229
SIC Code: 611110
SIC Description: Elementary and Secondary Schools
Approval Years: 2012
PO Box No:
Country:
Status:
Co Admin:
Choice of Contact:
Phone No Admin:
Contaminated Facility:
MHSW Facility:

Detail(s)

Waste Class: 146
Waste Class Name: OTHER SPECIFIED INORGANICS

Waste Class: 121
Waste Class Name: ALKALINE WASTES - HEAVY METALS

Waste Class: 145

Waste Class Name: PAINT/PIGMENT/COATING RESIDUES

Waste Class: 263
Waste Class Name: ORGANIC LABORATORY CHEMICALS

---

126 | **5 of 12** | **E/291.4** | **78.8 / -1.20** | **Ottawa-Carleton District School Board**
376 Gloucester St.
Ottawa ON | **GEN**

Generator No: ON5803229
SIC Code: 611110
SIC Description: ELEMENTARY AND SECONDARY SCHOOLS
Approval Years: 2013
PO Box No:
Country:
Status:
Co Admin:
Choice of Contact:
Phone No Admin:
Contaminated Facility:
MHSW Facility:

Detail(s)

Waste Class: 146
Waste Class Name: OTHER SPECIFIED INORGANICS

Waste Class: 145
Waste Class Name: PAINT/PIGMENT/COATING RESIDUES

Waste Class: 263
Waste Class Name: ORGANIC LABORATORY CHEMICALS

Waste Class: 121
Waste Class Name: ALKALINE WASTES - HEAVY METALS

---

126 | **6 of 12** | **E/291.4** | **78.8 / -1.20** | **Ottawa-Carleton District School Board**
376 Gloucester St.
Ottawa ON K1R 5E8 | **GEN**

Generator No: ON5803229
SIC Code: 611110
SIC Description: ELEMENTARY AND SECONDARY SCHOOLS
Approval Years: 2016
PO Box No:
Country: Canada
Status:
Co Admin: Greg Benson
Choice of Contact: CO_OFFICIAL
Phone No Admin: 613-596-8211 Ext.8549
Contaminated Facility: No
MHSW Facility: No

Detail(s)

Waste Class: 146
Waste Class Name: OTHER SPECIFIED INORGANICS

Waste Class: 121
Waste Class Name: ALKALINE WASTES - HEAVY METALS

Waste Class: 263
Waste Class Name: ORGANIC LABORATORY CHEMICALS

Waste Class: 145
Waste Class Name: PAINT/PIGMENT/COATING RESIDUES

---

126 **7 of 12** **E/291.4** **78.8 / -1.20** **Ottawa-Carleton District School Board**
376 Gloucester St.
Ottawa ON K1R 5E8
GEN

Generator No: ON5803229
SIC Code: 611110
SIC Description: ELEMENTARY AND SECONDARY SCHOOLS
Approval Years: 2015
PO Box No:
Country: Canada
Status:
Co Admin: Greg Benson
Choice of Contact: CO_OFFICIAL
Phone No Admin: 613-596-8211 Ext.8549
Contaminated Facility: No
MHSW Facility: No

Detail(s)

Waste Class: 145
Waste Class Name: PAINT/PIGMENT/COATING RESIDUES

Waste Class: 146
Waste Class Name: OTHER SPECIFIED INORGANICS

Waste Class: 121
Waste Class Name: ALKALINE WASTES - HEAVY METALS

Waste Class: 263
Waste Class Name: ORGANIC LABORATORY CHEMICALS

---

126 **8 of 12** **E/291.4** **78.8 / -1.20** **Ottawa-Carleton District School Board**
376 Gloucester St.
Ottawa ON K1R 5E8
GEN

Generator No: ON5803229
SIC Code: 611110
SIC Description: ELEMENTARY AND SECONDARY SCHOOLS
Approval Years: 2014
PO Box No:
Country: Canada
Status:
Co Admin: Greg Benson
Choice of Contact: CO_OFFICIAL
Phone No Admin: 613-596-8211 Ext.8549
Contaminated Facility: No
MHSW Facility: No

Detail(s)

Waste Class: 145
Waste Class Name: PAINT/PIGMENT/COATING RESIDUES

Waste Class: 263
Waste Class Name: ORGANIC LABORATORY CHEMICALS

Waste Class: 146
Waste Class Name: OTHER SPECIFIED INORGANICS

Map Key	Number of Records	Direction/ Distance (m)	Elev/Diff (m)	Site	DB

Waste Class: 121
Waste Class Name: ALKALINE WASTES - HEAVY METALS

---

126 | ***9 of 12*** | ***E/291.4*** | ***78.8 / -1.20*** | ***Ottawa-Carleton District School Board Health & Safety*** ***376 Gloucester St.*** ***Ottawa ON K1R 5E8*** | ***GEN***

Generator No: ON5803229
SIC Code:
SIC Description:
Approval Years: As of Dec 2018
PO Box No:
Country: Canada
Status: Registered
Co Admin:
Choice of Contact:
Phone No Admin:
Contaminated Facility:
MHSW Facility:

Detail(s)

Waste Class: 121 C
Waste Class Name: Alkaline slutions - containing heavy metals

Waste Class: 145 I
Waste Class Name: Wastes from the use of pigments, coatings and paints

Waste Class: 146 R
Waste Class Name: Other specified inorganic sludges, slurries or solids

Waste Class: 146 T
Waste Class Name: Other specified inorganic sludges, slurries or solids

Waste Class: 252 L
Waste Class Name: Waste crankcase oils and lubricants

Waste Class: 263 I
Waste Class Name: Misc. waste organic chemicals

---

126 | ***10 of 12*** | ***E/291.4*** | ***78.8 / -1.20*** | ***Ottawa-Carleton District School Board Health & Safety*** ***376 Gloucester St.*** ***Ottawa ON K1R 5E8*** | ***GEN***

Generator No: ON5803229
SIC Code:
SIC Description:
Approval Years: As of Jul 2020
PO Box No:
Country: Canada
Status: Registered
Co Admin:
Choice of Contact:
Phone No Admin:
Contaminated Facility:
MHSW Facility:

Detail(s)

Waste Class: 146 T
Waste Class Name: Other specified inorganic sludges, slurries or solids

Waste Class: 145 I
Waste Class Name: Wastes from the use of pigments, coatings and paints

Waste Class: 121 C
Waste Class Name: Alkaline slutions - containing heavy metals

Waste Class: 263 I
Waste Class Name: Misc. waste organic chemicals

Waste Class: 146 R
Waste Class Name: Other specified inorganic sludges, slurries or solids

Waste Class: 252 L
Waste Class Name: Waste crankcase oils and lubricants

---

126 | ***11 of 12*** | ***E/291.4*** | ***78.8 / -1.20*** | ***Ottawa-Carleton District School Board Health & Safety***
376 Gloucester St.
Ottawa ON K1R 5E8 | ***GEN***

Generator No: ON5803229
SIC Code:
SIC Description:
Approval Years: As of Nov 2021
PO Box No:
Country: Canada
Status: Registered
Co Admin:
Choice of Contact:
Phone No Admin:
Contaminated Facility:
MHSW Facility:

Detail(s)

Waste Class: 121 C
Waste Class Name: Alkaline slutions - containing heavy metals

Waste Class: 146 R
Waste Class Name: Other specified inorganic sludges, slurries or solids

Waste Class: 145 I
Waste Class Name: Wastes from the use of pigments, coatings and paints

Waste Class: 252 L
Waste Class Name: Waste crankcase oils and lubricants

Waste Class: 146 T
Waste Class Name: Other specified inorganic sludges, slurries or solids

Waste Class: 263 I
Waste Class Name: Misc. waste organic chemicals

---

126 | ***12 of 12*** | ***E/291.4*** | ***78.8 / -1.20*** | ***Ottawa-Carleton District School Board Health & Safety***
376 Gloucester St.
Ottawa ON K1R 5E8 | ***GEN***

Generator No: ON5803229
SIC Code:
SIC Description:
Approval Years: As of Oct 2022

PO Box No:
Country: Canada
Status: Registered
Co Admin:
Choice of Contact:
Phone No Admin:
Contaminated Facility:
MHSW Facility:

Detail(s)

Waste Class: 146 R
Waste Class Name: OTHER SPECIFIED INORGANICS

Waste Class: 146 T
Waste Class Name: OTHER SPECIFIED INORGANICS

Waste Class: 145 I
Waste Class Name: PAINT/PIGMENT/COATING RESIDUES

Waste Class: 263 I
Waste Class Name: ORGANIC LABORATORY CHEMICALS

Waste Class: 252 L
Waste Class Name: WASTE OILS & LUBRICANTS

Waste Class: 121 C
Waste Class Name: ALKALINE WASTES - HEAVY METALS

Waste Class: 145 L
Waste Class Name: PAINT/PIGMENT/COATING RESIDUES

---

127 | ***1 of 1*** | ***SW/293.5*** | ***76.4 / -3.59*** | ***42 EMPRESS AVENUE OTTAWA ON K1R 7E8*** | ***HINC***

External File Num: FS INC 0905-02725
Fuel Occurrence Type:
Date of Occurrence:
Fuel Type Involved:
Status Desc: Pending Level 1 Occurrence Investigation
Job Type Desc: Incident/Near-Miss Occurrence (FS)
Oper. Type Involved:
Service Interruptions:
Property Damage:
Fuel Life Cycle Stage:
Root Cause:
Reported Details:
Fuel Category: Gaseous Fuel
Occurrence Type: Incident
Affiliation: Industry Stakeholder (Licensee/Registration/Certificate Holder, Facility Owner, etc.)
County Name: Ottawa
Approx. Quant. Rel:
Nearby body of water:
Enter Drainage Syst.:
Approx. Quant. Unit:
Environmental Impact:

---

128 | ***1 of 1*** | ***WNW/293.6*** | ***58.9 / -21.14*** | ***n/a Ottawa ON*** | ***EHS***

Order No: 20171220124
Status: C
Nearest Intersection:
Municipality:

Map Key	Number of Records	Direction/ Distance (m)	Elev/Diff (m)	Site	DB

Report Type:	Standard Report	**Client Prov/State:**	ON
Report Date:	29-DEC-17	**Search Radius (km):**	.25
Date Received:	20-DEC-17	**X:**	-75.711526
Previous Site Name:		**Y:**	45.41641
Lot/Building Size:			
Additional Info Ordered:			

---

129 | ***1 of 1*** | ***SSE/295.4*** | ***80.9 / 0.86*** | ***90 Cambridge Street, North, Ottawa ON*** | ***PINC***

Incident Id:	2642156	**Pipe Material:**	Plastic
Incident No:	485866	**Fuel Category:**	Natural Gas
Incident Reported Dt:		**Health Impact:**	No
Type:	FS-Pipeline Incident	**Environment Impact:**	No
Status Code:	Pipeline Damage Reason Est	**Property Damage:**	Yes
Tank Status:	RC Established	**Service Interrupt:**	Yes
Task No:	3138450	**Enforce Policy:**	Yes
Spills Action Centre:		**Public Relation:**	No
Fuel Type:	Natural Gas	**Pipeline System:**	
Fuel Occurrence Tp:	Pipeline Strike	**PSIG:**	40
Date of Occurrence:	7/22/2010 0:00	**Attribute Category:**	FS-Perform P-line Inc Invest
Occurrence Start Dt:	2011/03/25	**Regulator Location:**	Outside
Depth:	21	**Method Details:**	E-mail
Customer Acct Name:			
Incident Address:			

Operation Type:	Construction Site (pipeline strike)
Pipeline Type:	Service / Riser Distribution Pipeline
Regulator Type:	Service Regulator (up to 60 psi intake)
Summary:	90 Cambridge Street, North, Ottawa - 1/2" Pipeline Hit
Reported By:	Jeff Stiles - Enbridge
Affiliation:	Industry Stakeholder (Licensee/Registration/Certificate Holder, Facility Owner, etc.)
Occurrence Desc:	gas service severed
Damage Reason:	Excavation practices not sufficient
Notes:	failed to hand dig

---

130 | ***1 of 3*** | ***S/295.9*** | ***80.9 / 0.86*** | ***Rivermount Investments Inc., operating as Mannion Pumping<UNOFFICIAL> 54 Primrose St Ottawa ON K1R 6L9*** | ***SPL***

Ref No:	4720-7KLHGM	**Municipality No:**	
Year:		**Nature of Damage:**	
Incident Dt:		**Discharger Report:**	
Dt MOE Arvl on Scn:		**Material Group:**	
MOE Reported Dt:	10/20/2008	**Impact to Health:**	
Dt Document Closed:	12/3/2008	**Agency Involved:**	
Site No:			

MOE Response:	No Field Response
Site County/District:	
Site Geo Ref Meth:	
Site District Office:	Ottawa
Nearest Watercourse:	
Site Name:	Paul Migus<UNOFFICIAL>
Site Address:	
Site Region:	
Site Municipality:	Ottawa
Site Lot:	
Site Conc:	
Site Geo Ref Accu:	
Site Map Datum:	
Northing:	
Easting:	

Incident Cause:	Tank (Underground) Leak
Incident Preceding Spill:	
Environment Impact:	Not Anticipated
Health Env Consequence:	
Nature of Impact:	
Contaminant Qty:	
System Facility Address:	
Client Name:	Rivermount Investments Inc., operating as Mannion Pumping<UNOFFICIAL>
Client Type:	
Source Type:	
Contaminant Code:	13
Contaminant Name:	FUEL OIL
Contaminant Limit 1:	
Contam Limit Freq 1:	
Contaminant UN No 1:	
Receiving Medium:	
Incident Reason:	Spill
Incident Summary:	TSSA- Residential UST, unkn volume furnace oil to ground.
Activity Preceding Spill:	
Property 2nd Watershed:	
Property Tertiary Watershed:	
Sector Type:	Other
SAC Action Class:	Land Spills
Call Report Locatn Geodata:	

---

130 | ***2 of 3*** | ***S/295.9*** | ***80.9 / 0.86*** | ***54 PRIMROSE STREET OTTAWA ON*** | ***HINC***

External File Num:	FS INC 0810-06263
Fuel Occurrence Type:	Leak
Date of Occurrence:	10/20/2008
Fuel Type Involved:	Fuel Oil
Status Desc:	Completed - Causal Analysis(End)
Job Type Desc:	Incident/Near-Miss Occurrence (FS)
Oper. Type Involved:	Multi-unit Residential
Service Interruptions:	No
Property Damage:	No
Fuel Life Cycle Stage:	Utilization
Root Cause:	Root Cause: Equipment/Material/Component:Yes Procedures:No Maintenance:No Design:No Training:No Management:No Human Factors:No
Reported Details:	
Fuel Category:	Liquid Fuel
Occurrence Type:	Incident
Affiliation:	Industry Stakeholder (Licensee/Registration/Certificate Holder, Facility Owner, etc.)
County Name:	Ottawa
Approx. Quant. Rel:	200
Nearby body of water:	No
Enter Drainage Syst.:	No
Approx. Quant. Unit:	Liters
Environmental Impact:	

---

130 | ***3 of 3*** | ***S/295.9*** | ***80.9 / 0.86*** | ***54 Primrose Avenue Ottawa ON K1R 6M1*** | ***EHS***

Order No:	22011900440	**Nearest Intersection:**	
Status:	C	**Municipality:**	Ottawa
Report Type:	Standard Report	**Client Prov/State:**	ON
Report Date:	24-JAN-22	**Search Radius (km):**	.25
Date Received:	19-JAN-22	**X:**	-75.7086893
Previous Site Name:		**Y:**	45.4122487
Lot/Building Size:	0.07 Ha		
Additional Info Ordered:	City Directory		

Map Key	Number of Records	Direction/ Distance (m)	Elev/Diff (m)	Site	DB
131	1 of 71	WNW/297.9	58.9 / -21.14	PUBLIC WORKS CANADA CENTRAL HEATING PLANT 1 FLEET & WELLINGTON OTTAWA ON	PRT

Location ID: 10940
Type: private
Expiry Date:
Capacity (L): 13638.00
Licence #: 0001039785

Map Key	Number of Records	Direction/ Distance (m)	Elev/Diff (m)	Site	DB
131	2 of 71	WNW/297.9	58.9 / -21.14	SCHOONER TRANSPORT 1 FLEET STREET, PARLIMENT BUILDINGS TANK TRUCK (CARGO) OTTAWA CITY ON	SPL

Ref No: 193229
Year:
Incident Dt: 1/12/2001
Dt MOE Arvl on Scn:
MOE Reported Dt: 1/12/2001
Dt Document Closed:
Site No:
MOE Response:
Site County/District:
Site Geo Ref Meth:
Site District Office:
Nearest Watercourse:
Site Name:
Site Address:
Site Region:
Site Municipality: OTTAWA CITY
Site Lot:
Site Conc:
Site Geo Ref Accu:
Site Map Datum:
Northing:
Easting:
Incident Cause: PIPE/HOSE LEAK
Incident Preceding Spill:
Environment Impact: Possible
Health Env Consequence:
Nature of Impact: Water course or lake
Contaminant Qty:
System Facility Address:
Client Name:
Client Type:
Source Type:
Contaminant Code:
Contaminant Name:
Contaminant Limit 1:
Contam Limit Freq 1:
Contaminant UN No 1:
Receiving Medium: Land
Incident Reason: UNKNOWN
Incident Summary: SCHOONER TRANSPORT: 20 L BUNKER FUEL TO GROUND. CLEANING. E.P.S.
Activity Preceding Spill:
Property 2nd Watershed:
Property Tertiary Watershed:
Sector Type:
SAC Action Class:

Municipality No: 20107
Nature of Damage:
Discharger Report:
Material Group:
Impact to Health:
Agency Involved:

Call Report Locatn Geodata:

---

131 | ***3 of 71*** | ***WNW/297.9*** | ***58.9 / -21.14*** | ***PUBLIC WORKS CANADA*** | ***SPL***

1 FLEET ST GOVERNMENT BUILDING OR PROPERTY
OTTAWA CITY ON

Ref No:	224069	***Municipality No:***	20107
Year:		***Nature of Damage:***	
Incident Dt:	4/16/2002	***Discharger Report:***	
Dt MOE Arvl on Scn:		***Material Group:***	
MOE Reported Dt:	4/16/2002	***Impact to Health:***	
Dt Document Closed:		***Agency Involved:***	
Site No:			
MOE Response:			
Site County/District:			
Site Geo Ref Meth:			
Site District Office:			
Nearest Watercourse:			
Site Name:			
Site Address:			
Site Region:			
Site Municipality:	OTTAWA CITY		
Site Lot:			
Site Conc:			
Site Geo Ref Accu:			
Site Map Datum:			
Northing:			
Easting:			
Incident Cause:	VALVE/FITTING LEAK OR FAILURE		
Incident Preceding Spill:			
Environment Impact:	CONFIRMED		
Health Env Consequence:			
Nature of Impact:	Air Pollution		
Contaminant Qty:			
System Facility Address:			
Client Name:			
Client Type:			
Source Type:			
Contaminant Code:			
Contaminant Name:			
Contaminant Limit 1:			
Contam Limit Freq 1:			
Contaminant UN No 1:			
Receiving Medium:	AIR		
Incident Reason:	CARELESS APPLICATION		
Incident Summary:	PUBLIC WORKS:UNKOWN AMT OF FREON TO ATM.		
Activity Preceding Spill:			
Property 2nd Watershed:			
Property Tertiary Watershed:			
Sector Type:			
SAC Action Class:			
Call Report Locatn Geodata:			

---

131 | ***4 of 71*** | ***WNW/297.9*** | ***58.9 / -21.14*** | ****Cliff Central Heating and Cooling Plant*** | ***PTTW***

1 Fleet Street, Ottawa CITY OF OTTAWA ON

EBR Registry No:	IA01E0365	***Decision Posted:***	
Ministry Ref No:	ER-12358	***Exception Posted:***	
Notice Type:	Instrument Decision	***Section:***	
Notice Stage:		***Act 1:***	

Notice Date:	February 20, 2002	***Act 2:***	
Proposal Date:	March 15, 2001	***Site Location Map:***	
Year:	2001		
Instrument Type:	(OWRA s. 34) - Permit to Take Water		
Off Instrument Name:			
Posted By:			
Company Name:	*Cliff Central Heating and Cooling Plant		
Site Address:			
Location Other:			
Proponent Name:			
Proponent Address:	1 Fleet Street, Ottawa Ontario, K1A 0M3		
Comment Period:			
URL:			

Site Location Details:

1 Fleet Street, Ottawa CITY OF OTTAWA

---

131 | ***5 of 71*** | ***WNW/297.9*** | ***58.9 / -21.14*** | ***PUBLIC WORKS AND GOVERNMENT SERVICES CAN***
CLIFF HEATING AND COOLING PLANT 1 FLEET STREET
OTTAWA ON | ***GEN***

Generator No:	ON0144717
SIC Code:	8159
SIC Description:	OTHER GEN. ADMIN.
Approval Years:	92,93,94,95,96,97
PO Box No:	
Country:	
Status:	
Co Admin:	
Choice of Contact:	
Phone No Admin:	
Contaminated Facility:	
MHSW Facility:	

Detail(s)

Waste Class:	212
Waste Class Name:	ALIPHATIC SOLVENTS
Waste Class:	112
Waste Class Name:	ACID WASTE - HEAVY METALS
Waste Class:	146
Waste Class Name:	OTHER SPECIFIED INORGANICS
Waste Class:	148
Waste Class Name:	INORGANIC LABORATORY CHEMICALS
Waste Class:	213
Waste Class Name:	PETROLEUM DISTILLATES
Waste Class:	222
Waste Class Name:	HEAVY FUELS
Waste Class:	241
Waste Class Name:	HALOGENATED SOLVENTS
Waste Class:	252
Waste Class Name:	WASTE OILS & LUBRICANTS

Map Key	Number of Records	Direction/ Distance (m)	Elev/Diff (m)	Site	DB
131	6 of 71	WNW/297.9	58.9 / -21.14	PUBLIC WORKS CANADA CLIFF HEATING AND COOLING PLANT 1 FLEET STREET OTTAWA ON	GEN

Generator No: ON0144717
SIC Code: 8159
SIC Description: OTHER GEN. ADMIN.
Approval Years: 98,99,00,01,02,03,04,05,06,07,08
PO Box No:
Country:
Status:
Co Admin:
Choice of Contact:
Phone No Admin:
Contaminated Facility:
MHSW Facility:

Detail(s)

Waste Class: 231
Waste Class Name: LATEX WASTES

Waste Class: 121
Waste Class Name: ALKALINE WASTES - HEAVY METALS

Waste Class: 122
Waste Class Name: ALKALINE WASTES - OTHER METALS

Waste Class: 145
Waste Class Name: PAINT/PIGMENT/COATING RESIDUES

Waste Class: 221
Waste Class Name: LIGHT FUELS

Waste Class: 243
Waste Class Name: PCB'S

Waste Class: 112
Waste Class Name: ACID WASTE - HEAVY METALS

Waste Class: 146
Waste Class Name: OTHER SPECIFIED INORGANICS

Waste Class: 148
Waste Class Name: INORGANIC LABORATORY CHEMICALS

Waste Class: 212
Waste Class Name: ALIPHATIC SOLVENTS

Waste Class: 213
Waste Class Name: PETROLEUM DISTILLATES

Waste Class: 222
Waste Class Name: HEAVY FUELS

Waste Class: 241
Waste Class Name: HALOGENATED SOLVENTS

Waste Class: 251
Waste Class Name: OIL SKIMMINGS & SLUDGES

Waste Class: 252

Map Key	Number of Records	Direction/ Distance (m)	Elev/Diff (m)	Site	DB

Waste Class Name: WASTE OILS & LUBRICANTS

---

131 **7 of 71** **WNW/297.9** **58.9 / -21.14** **PUBLIC WORKS CANADA CENTRAL HEATING PLANT**
1 FLEET & WELLINGTON
OTTAWA ON
FSTH

License Issue Date: 4/18/1994
Tank Status: Licensed
Tank Status As Of: August 2007
Operation Type: Private Fuel Outlet
Facility Type: Gasoline Station - Self Serve

--Details--
Status: Active
Year of Installation: 1977
Corrosion Protection:
Capacity: 13638
Tank Fuel Type: Liquid Fuel Single Wall UST - Diesel

---

131 **8 of 71** **WNW/297.9** **58.9 / -21.14** **Public Works and Government Services Canada<UNOFFICIAL>**
1 Fleet St.
Ottawa ON
SPL

Ref No: 0522-5S5RPG
Year:
Incident Dt: 10/8/2003
Dt MOE Arvl on Scn:
MOE Reported Dt: 10/8/2003
Dt Document Closed:
Site No:
MOE Response:
Site County/District:
Site Geo Ref Meth:
Site District Office: Ottawa
Nearest Watercourse:
Site Name: CLIFF HEATING AND COOLING PLANT<UNOFFICIAL>
Site Address:
Site Region: Eastern
Site Municipality: Ottawa
Site Lot:
Site Conc:
Site Geo Ref Accu:
Site Map Datum:
Northing:
Easting:
Incident Cause: Unknown
Incident Preceding Spill:
Environment Impact: Not Anticipated
Health Env Consequence:
Nature of Impact: Air Pollution
Contaminant Qty:
System Facility Address:
Client Name: Public Works and Government Services Canada<UNOFFICIAL>
Client Type:
Source Type:
Contaminant Code: 38
Contaminant Name: FREON (CFC)
Contaminant Limit 1:
Contam Limit Freq 1:
Contaminant UN No 1:

Municipality No:
Nature of Damage:
Discharger Report:
Material Group: Gases/Particulate
Impact to Health:
Agency Involved:

Receiving Medium: Air
Incident Reason: Unknown - Reason not determined
Incident Summary: Cliff Heating&Cooling: Freon Leak
Activity Preceding Spill:
Property 2nd Watershed:
Property Tertiary Watershed:
Sector Type:
SAC Action Class: Spill to Air
Call Report Locatn Geodata:

---

131 | ***9 of 71*** | ***WNW/297.9*** | ***58.9 / -21.14*** | ***Public Works and Government Services Canada***
1 Fleet Street
Ottawa ON | ***SPL***

Ref No: 8845-5N9QG8
Year:
Incident Dt: 6/5/2003
Dt MOE Arvl on Scn:
MOE Reported Dt: 6/6/2003
Dt Document Closed:
Site No:
MOE Response:
Site County/District:
Site Geo Ref Meth:
Site District Office: Ottawa
Nearest Watercourse:
Site Name: CLIFF HEATING AND COOLING PLANT<UNOFFICIAL>
Site Address:
Site Region: Eastern
Site Municipality: Ottawa
Site Lot:
Site Conc:
Site Geo Ref Accu:
Site Map Datum:
Northing:
Easting:
Incident Cause: Discharge or Emission to Air
Incident Preceding Spill:
Environment Impact: Possible
Health Env Consequence:
Nature of Impact: Air Pollution
Contaminant Qty: 100 kg
System Facility Address:
Client Name: Public Works and Government Services Canada
Client Type:
Source Type:
Contaminant Code: 38
Contaminant Name: FREON R-22 (CFC)
Contaminant Limit 1:
Contam Limit Freq 1:
Contaminant UN No 1:
Receiving Medium: Air
Incident Reason: Equipment Failure
Incident Summary: Ottawa: spill >100kg Freon-22
Activity Preceding Spill:
Property 2nd Watershed:
Property Tertiary Watershed:
Sector Type: Other Plant
SAC Action Class: Spill to Air
Call Report Locatn Geodata:

Municipality No:
Nature of Damage:
Discharger Report:
Material Group: Gases/Particulate
Impact to Health:
Agency Involved:

Map Key	Number of Records	Direction/ Distance (m)	Elev/Diff (m)	Site	DB
131	10 of 71	WNW/297.9	58.9 / -21.14	Public Works and Government Services Canada 1 FLEET ST <UNOFFICIAL> Ottawa ON	SPL

Ref No:	1387-5YJQTD	**Municipality No:**	
Year:		**Nature of Damage:**	
Incident Dt:	4/30/2004	**Discharger Report:**	
Dt MOE Arvl on Scn:		**Material Group:**	Gases/Particulate
MOE Reported Dt:	4/30/2004	**Impact to Health:**	
Dt Document Closed:		**Agency Involved:**	
Site No:			
MOE Response:			
Site County/District:			
Site Geo Ref Meth:			
Site District Office:	Ottawa		
Nearest Watercourse:			
Site Name:	1 FLEET ST <UNOFFICIAL>		
Site Address:			
Site Region:	Eastern		
Site Municipality:	Ottawa		
Site Lot:			
Site Conc:			
Site Geo Ref Accu:			
Site Map Datum:			
Northing:			
Easting:			
Incident Cause:	Valve / Fitting Leak Or Failure		
Incident Preceding Spill:			
Environment Impact:	Confirmed		
Health Env Consequence:			
Nature of Impact:	Air Pollution		
Contaminant Qty:	other - see incident description		
System Facility Address:			
Client Name:	Public Works and Government Services Canada		
Client Type:			
Source Type:			
Contaminant Code:	38		
Contaminant Name:	FREON R-22 (CFC)		
Contaminant Limit 1:			
Contam Limit Freq 1:			
Contaminant UN No 1:			
Receiving Medium:	Air		
Incident Reason:	Unknown - Reason not determined		
Incident Summary:	City of Ottawa - Freon R-22 Release		
Activity Preceding Spill:			
Property 2nd Watershed:			
Property Tertiary Watershed:			
Sector Type:			
SAC Action Class:	Spill to Air		
Call Report Locatn Geodata:			

Map Key	Number of Records	Direction/ Distance (m)	Elev/Diff (m)	Site	DB
131	11 of 71	WNW/297.9	58.9 / -21.14	Drain-All Ltd. 1 Fleet Street Ottawa ON	SPL

Ref No:	1885-66UM6V	**Municipality No:**	
Year:		**Nature of Damage:**	
Incident Dt:	11/18/2004	**Discharger Report:**	
Dt MOE Arvl on Scn:		**Material Group:**	Oil
MOE Reported Dt:	11/18/2004	**Impact to Health:**	
Dt Document Closed:		**Agency Involved:**	
Site No:			
MOE Response:			
Site County/District:			

Site Geo Ref Meth:
Site District Office: Ottawa
Nearest Watercourse:
Site Name: 1 FLEET STREET<UNOFFICIAL>
Site Address:
Site Region: Eastern
Site Municipality: Ottawa
Site Lot:
Site Conc:
Site Geo Ref Accu:
Site Map Datum:
Northing:
Easting:
Incident Cause: Pipe Or Hose Leak
Incident Preceding Spill:
Environment Impact: Not Anticipated
Health Env Consequence:
Nature of Impact:
Contaminant Qty: 500 L
System Facility Address:
Client Name: Drain-All Ltd.
Client Type:
Source Type:
Contaminant Code: 14
Contaminant Name: BUNKER FUEL OIL (NO. 4, 5 OR 6)
Contaminant Limit 1:
Contam Limit Freq 1:
Contaminant UN No 1:
Receiving Medium: Land
Incident Reason: Equipment Failure
Incident Summary: Drain All, 500 L Bunker Oil, clng
Activity Preceding Spill:
Property 2nd Watershed:
Property Tertiary Watershed:
Sector Type:
SAC Action Class: Spills
Call Report Locatn Geodata:

---

131 | ***12 of 71*** | ***WNW/297.9*** | ***58.9 / -21.14*** | ***Public Works and Government Services Canada***
1 FLEET ST.<UNOFFICIAL>
Ottawa ON | ***SPL***

Ref No: 2612-62VQBB
Year:
Incident Dt: 7/14/2004
Dt MOE Arvl on Scn:
MOE Reported Dt: 7/14/2004
Dt Document Closed:
Site No:
MOE Response:
Site County/District:
Site Geo Ref Meth:
Site District Office: Ottawa
Nearest Watercourse:
Site Name: 1 FLEET ST.<UNOFFICIAL>
Site Address:
Site Region: Eastern
Site Municipality: Ottawa
Site Lot:
Site Conc:
Site Geo Ref Accu:
Site Map Datum:
Northing:
Easting:

Municipality No:
Nature of Damage:
Discharger Report:
Material Group: Gases/Particulate
Impact to Health:
Agency Involved:

Incident Cause:	Discharge or Emission to Air
Incident Preceding Spill:	
Environment Impact:	Possible
Health Env Consequence:	
Nature of Impact:	Air Pollution
Contaminant Qty:	other - see incident description
System Facility Address:	
Client Name:	Public Works and Government Services Canada
Client Type:	
Source Type:	
Contaminant Code:	38
Contaminant Name:	FREON R-22 (CFC)
Contaminant Limit 1:	
Contam Limit Freq 1:	
Contaminant UN No 1:	
Receiving Medium:	Air
Incident Reason:	Equipment Failure
Incident Summary:	Pub Works & GSC,ukn amt freon R 22 to ATM
Activity Preceding Spill:	
Property 2nd Watershed:	
Property Tertiary Watershed:	
Sector Type:	Other
SAC Action Class:	Federal Site Spill; Spill to Air
Call Report Locatn Geodata:	

---

131 | ***13 of 71*** | ***WNW/297.9*** | ***58.9 / -21.14*** | ***Public Works and Government Services Canada***
1 Fleet Street
Ottawa ON | ***SPL***

Ref No:	7133-5YQQK2	**Municipality No:**	
Year:		**Nature of Damage:**	
Incident Dt:	5/6/2004	**Discharger Report:**	
Dt MOE Arvl on Scn:		**Material Group:**	Gases/Particulate
MOE Reported Dt:	5/6/2004	**Impact to Health:**	
Dt Document Closed:		**Agency Involved:**	
Site No:			
MOE Response:			
Site County/District:			
Site Geo Ref Meth:			
Site District Office:	Ottawa		
Nearest Watercourse:			
Site Name:	CENTRAL HEATING AND COOLING PLANT<UNOFFICIAL>		
Site Address:			
Site Region:	Eastern		
Site Municipality:	Ottawa		
Site Lot:			
Site Conc:			
Site Geo Ref Accu:			
Site Map Datum:			
Northing:			
Easting:			
Incident Cause:	Valve / Fitting Leak Or Failure		
Incident Preceding Spill:			
Environment Impact:	Possible		
Health Env Consequence:			
Nature of Impact:	Air Pollution		
Contaminant Qty:			
System Facility Address:			
Client Name:	Public Works and Government Services Canada		
Client Type:			
Source Type:			
Contaminant Code:	38		
Contaminant Name:	FREON R-22 (CFC)		
Contaminant Limit 1:			

Contam Limit Freq 1:
Contaminant UN No 1:
Receiving Medium: Air
Incident Reason: Material Failure - Poor design or substandard materials
Incident Summary: City of Ottawa: Est. >100kg R22 to atmosphere
Activity Preceding Spill:
Property 2nd Watershed:
Property Tertiary Watershed:
Sector Type: Other Plant
SAC Action Class: Spill to Air
Call Report Locatn Geodata:

---

131 | ***14 of 71*** | ***WNW/297.9*** | ***58.9 / -21.14*** | ***Public Works and Government Services Canada***
1 Fleet St
Ottawa ON | ***SPL***

Ref No: 7627-5ZEMSF
Year:
Incident Dt: 5/28/2004
Dt MOE Arvl on Scn:
MOE Reported Dt: 5/28/2004
Dt Document Closed:
Site No:
MOE Response:
Site County/District:
Site Geo Ref Meth:
Site District Office: Ottawa
Nearest Watercourse:
Site Name: PUBLIC WORKS AND GOVERNMENT SERVICES CANADA<UNOFFICIAL>
Site Address:
Site Region: Eastern
Site Municipality: Ottawa
Site Lot:
Site Conc:
Site Geo Ref Accu:
Site Map Datum:
Northing:
Easting:
Incident Cause: Pipe Or Hose Leak
Incident Preceding Spill:
Environment Impact: Possible
Health Env Consequence:
Nature of Impact: Air Pollution
Contaminant Qty:
System Facility Address:
Client Name: Public Works and Government Services Canada
Client Type:
Source Type:
Contaminant Code:
Contaminant Name: REFRIGERANT GAS R22
Contaminant Limit 1:
Contam Limit Freq 1:
Contaminant UN No 1:
Receiving Medium: Air
Incident Reason: Unknown - Reason not determined
Incident Summary: PW Gov Srvcs- >100 kg R-22 to air.
Activity Preceding Spill:
Property 2nd Watershed:
Property Tertiary Watershed:
Sector Type:
SAC Action Class: Spill to Air
Call Report Locatn Geodata:

Municipality No:
Nature of Damage:
Discharger Report:
Material Group: Gases/Particulate
Impact to Health:
Agency Involved:

Map Key	Number of Records	Direction/ Distance (m)	Elev/Diff (m)	Site	DB
131	15 of 71	WNW/297.9	58.9 / -21.14	Public Works and Government Services Canada 1 Fleet St. Ottawa ON	SPL

Ref No:	8731-5XKNLW	**Municipality No:**	
Year:		**Nature of Damage:**	
Incident Dt:	3/29/2004	**Discharger Report:**	
Dt MOE Arvl on Scn:		**Material Group:**	Gases/Particulate
MOE Reported Dt:	3/30/2004	**Impact to Health:**	
Dt Document Closed:		**Agency Involved:**	
Site No:			
MOE Response:			
Site County/District:			
Site Geo Ref Meth:			
Site District Office:	Ottawa		
Nearest Watercourse:			
Site Name:	CLIFF CENTRAL HEATING AND COOLING PLANT<UNOFFICIAL>		
Site Address:			
Site Region:	Eastern		
Site Municipality:	Ottawa		
Site Lot:			
Site Conc:			
Site Geo Ref Accu:			
Site Map Datum:			
Northing:			
Easting:			
Incident Cause:	Discharge or Emission to Air		
Incident Preceding Spill:			
Environment Impact:	Not Anticipated		
Health Env Consequence:			
Nature of Impact:	Air Pollution		
Contaminant Qty:	100 kg		
System Facility Address:			
Client Name:	Public Works and Government Services Canada		
Client Type:			
Source Type:			
Contaminant Code:	38		
Contaminant Name:	FREON (CFC)		
Contaminant Limit 1:			
Contam Limit Freq 1:			
Contaminant UN No 1:			
Receiving Medium:	Air		
Incident Reason:	Equipment Failure		
Incident Summary:	Ottawa-Spill of >100 Kg Freon from fed facility.		
Activity Preceding Spill:			
Property 2nd Watershed:			
Property Tertiary Watershed:			
Sector Type:	Other Plant		
SAC Action Class:	Spill to Air		
Call Report Locatn Geodata:			

Map Key	Number of Records	Direction/ Distance (m)	Elev/Diff (m)	Site	DB
131	16 of 71	WNW/297.9	58.9 / -21.14	1 Fleet Street Ottawa ON	SPL

Ref No:	1075-6FBNYS	**Municipality No:**	
Year:		**Nature of Damage:**	
Incident Dt:		**Discharger Report:**	0
Dt MOE Arvl on Scn:		**Material Group:**	Gases/Particulate
MOE Reported Dt:	8/16/2005	**Impact to Health:**	
Dt Document Closed:		**Agency Involved:**	
Site No:			
MOE Response:			
Site County/District:			

Site Geo Ref Meth:
Site District Office: Ottawa
Nearest Watercourse:
Site Name: Public Works Canada - Cliff Central Heating and Cooling Plant<UNOFFICIAL>
Site Address:
Site Region:
Site Municipality: Ottawa
Site Lot:
Site Conc:
Site Geo Ref Accu:
Site Map Datum:
Northing:
Easting:
Incident Cause:
Incident Preceding Spill:
Environment Impact: Not Anticipated
Health Env Consequence:
Nature of Impact: Air Pollution
Contaminant Qty:
System Facility Address:
Client Name:
Client Type:
Source Type:
Contaminant Code:
Contaminant Name: FREON R-22 (CFC)
Contaminant Limit 1:
Contam Limit Freq 1:
Contaminant UN No 1:
Receiving Medium: Air
Incident Reason:
Incident Summary: Public Works Canada: 690 Kg R22 to recharge chiller
Activity Preceding Spill:
Property 2nd Watershed:
Property Tertiary Watershed:
Sector Type: Heat/Power Plant
SAC Action Class: Spills to Air - gases and vapours
Call Report Locatn Geodata:

---

131 ***17 of 71*** ***WNW/297.9*** ***58.9 / -21.14*** ***Public Works and Government Services Canada***
1 Fleet Street<UNOFFICIAL>
Ottawa ON ***SPL***

Ref No: 1103-6EBPV7
Year:
Incident Dt: 7/15/2005
Dt MOE Arvl on Scn:
MOE Reported Dt: 7/15/2005
Dt Document Closed:
Site No:
MOE Response:
Site County/District:
Site Geo Ref Meth:
Site District Office: Ottawa
Nearest Watercourse:
Site Name: 1 Fleet Street<UNOFFICIAL>
Site Address:
Site Region:
Site Municipality: Ottawa
Site Lot:
Site Conc:
Site Geo Ref Accu:
Site Map Datum:
Northing:
Easting:

Municipality No:
Nature of Damage:
Discharger Report: 0
Material Group: Gases/Particulate
Impact to Health:
Agency Involved:

Incident Cause:	Cooling System Leak
Incident Preceding Spill:	
Environment Impact:	Possible
Health Env Consequence:	
Nature of Impact:	Air Pollution
Contaminant Qty:	
System Facility Address:	
Client Name:	Public Works and Government Services Canada
Client Type:	
Source Type:	
Contaminant Code:	
Contaminant Name:	FREON R-22 (CFC)
Contaminant Limit 1:	
Contam Limit Freq 1:	
Contaminant UN No 1:	
Receiving Medium:	Air
Incident Reason:	Unknown - Reason not determined
Incident Summary:	EPS: >100 kg R22 Freon to air
Activity Preceding Spill:	
Property 2nd Watershed:	
Property Tertiary Watershed:	
Sector Type:	Other
SAC Action Class:	Spills to Air - gases and vapours
Call Report Locatn Geodata:	

---

131 | ***18 of 71*** | ***WNW/297.9*** | ***58.9 / -21.14*** | ***denied s. 21(1)
1 Fleet St. Ottawa
Ottawa ON*** | ***SPL***

Ref No:	3620-6GQQU5	**Municipality No:**	
Year:		**Nature of Damage:**	
Incident Dt:	9/30/2005	**Discharger Report:**	0
Dt MOE Arvl on Scn:		**Material Group:**	Gases/Particulate
MOE Reported Dt:	9/30/2005	**Impact to Health:**	
Dt Document Closed:		**Agency Involved:**	
Site No:			
MOE Response:			
Site County/District:			
Site Geo Ref Meth:			
Site District Office:	Ottawa		
Nearest Watercourse:			
Site Name:	Public Works Canada<UNOFFICIAL>		
Site Address:			
Site Region:			
Site Municipality:	Ottawa		
Site Lot:			
Site Conc:			
Site Geo Ref Accu:			
Site Map Datum:			
Northing:			
Easting:			
Incident Cause:	Discharge or Emission to Air		
Incident Preceding Spill:			
Environment Impact:	Confirmed		
Health Env Consequence:			
Nature of Impact:	Air Pollution		
Contaminant Qty:			
System Facility Address:			
Client Name:	denied s. 21(1)		
Client Type:			
Source Type:			
Contaminant Code:			
Contaminant Name:	FREON R-22 (CFC)		
Contaminant Limit 1:			

Contam Limit Freq 1:
Contaminant UN No 1:
Receiving Medium: Air
Incident Reason: Gasket/Joint Failure - Any point of connection (Except Weld/Seam)
Incident Summary: Release of Freon R-22 into atmosphere
Activity Preceding Spill:
Property 2nd Watershed:
Property Tertiary Watershed:
Sector Type: Other Plant
SAC Action Class: Spills to Air - gases and vapours
Call Report Locatn Geodata:

---

131 | ***19 of 71*** | ***WNW/297.9*** | ***58.9 / -21.14*** | ***Public Works and Government Services Canada***
1 Fleet Street
Ottawa ON | ***SPL***

Ref No: 4431-6JUHMY
Year:
Incident Dt: 12/7/2005
Dt MOE Arvl on Scn:
MOE Reported Dt: 12/7/2005
Dt Document Closed:
Site No:
MOE Response:
Site County/District:
Site Geo Ref Meth:
Site District Office: Ottawa
Nearest Watercourse:
Site Name: Public Works and Government Services Canada (PWGSC)<UNOFFICIAL>
Site Address:
Site Region:
Site Municipality: Ottawa
Site Lot:
Site Conc:
Site Geo Ref Accu:
Site Map Datum:
Northing:
Easting:
Incident Cause: Cooling System Leak
Incident Preceding Spill:
Environment Impact: Possible
Health Env Consequence:
Nature of Impact: Air Pollution
Contaminant Qty:
System Facility Address:
Client Name: Public Works and Government Services Canada
Client Type:
Source Type:
Contaminant Code:
Contaminant Name: Refrigerant Gas 22
Contaminant Limit 1:
Contam Limit Freq 1:
Contaminant UN No 1:
Receiving Medium: Air
Incident Reason: Equipment Failure - Malfunction of system components
Incident Summary: PWGSC: release of R22
Activity Preceding Spill:
Property 2nd Watershed:
Property Tertiary Watershed:
Sector Type: Other
SAC Action Class: Air Spills - Gases and Vapours
Call Report Locatn Geodata:

Municipality No:
Nature of Damage:
Discharger Report: 0
Material Group: Gases/Particulate
Impact to Health:
Agency Involved:

Map Key	Number of Records	Direction/ Distance (m)	Elev/Diff (m)	Site	DB
131	20 of 71	WNW/297.9	58.9 / -21.14	Public Works and Government Services Canada 1 Fleet Street Ottawa ON	SPL

Ref No:	4608-6HJL76	**Municipality No:**	
Year:		**Nature of Damage:**	
Incident Dt:	10/26/2005	**Discharger Report:**	0
Dt MOE Arvl on Scn:		**Material Group:**	Gases/Particulate
MOE Reported Dt:	10/26/2005	**Impact to Health:**	
Dt Document Closed:		**Agency Involved:**	
Site No:			
MOE Response:			
Site County/District:			
Site Geo Ref Meth:			
Site District Office:	Ottawa		
Nearest Watercourse:			
Site Name:	Public Works, Government Services Canada<UNOFFICIAL>		
Site Address:			
Site Region:			
Site Municipality:	Ottawa		
Site Lot:			
Site Conc:			
Site Geo Ref Accu:			
Site Map Datum:			
Northing:			
Easting:			
Incident Cause:	Discharge or Emission to Air		
Incident Preceding Spill:			
Environment Impact:	Possible		
Health Env Consequence:			
Nature of Impact:	Air Pollution		
Contaminant Qty:			
System Facility Address:			
Client Name:	Public Works and Government Services Canada		
Client Type:			
Source Type:			
Contaminant Code:			
Contaminant Name:	REFRIGERANT GAS R22		
Contaminant Limit 1:			
Contam Limit Freq 1:			
Contaminant UN No 1:			
Receiving Medium:	Air		
Incident Reason:	Gasket/Joint Failure - Any point of connection (Except Weld/Seam)		
Incident Summary:	PWGSC: release of R22		
Activity Preceding Spill:			
Property 2nd Watershed:			
Property Tertiary Watershed:			
Sector Type:			
SAC Action Class:	Air Spills - Gases and Vapours		
Call Report Locatn Geodata:			

Map Key	Number of Records	Direction/ Distance (m)	Elev/Diff (m)	Site	DB
131	21 of 71	WNW/297.9	58.9 / -21.14	Cliff Central Heating and Cooling Plant<UNOFFICIAL> 1 Fleet St Ottawa ON	SPL

Ref No:	7788-6SSQ2F	**Municipality No:**	
Year:		**Nature of Damage:**	
Incident Dt:	8/18/2006	**Discharger Report:**	
Dt MOE Arvl on Scn:		**Material Group:**	
MOE Reported Dt:	8/18/2006	**Impact to Health:**	
Dt Document Closed:		**Agency Involved:**	
Site No:			

Map Key	Number of Records	Direction/ Distance (m)	Elev/Diff (m)	Site	DB

MOE Response:
Site County/District:
Site Geo Ref Meth:
Site District Office: Ottawa
Nearest Watercourse:
Site Name: Cliff Central Heating and Cooling Plant<UNOFFICIAL>
Site Address: 1 Fleet St
Site Region:
Site Municipality: Ottawa
Site Lot:
Site Conc:
Site Geo Ref Accu:
Site Map Datum:
Northing:
Easting:
Incident Cause:
Incident Preceding Spill:
Environment Impact: Possible
Health Env Consequence:
Nature of Impact:
Contaminant Qty: 4000 lb
System Facility Address:
Client Name:
Client Type:
Source Type: Other
Contaminant Code: 38
Contaminant Name: REFRIGERANT GAS R22
Contaminant Limit 1:
Contam Limit Freq 1:
Contaminant UN No 1:
Receiving Medium:
Incident Reason: Equipment Failure
Incident Summary: Cliff Central Heating & Cooling: 4000 lb R22 to ATM
Activity Preceding Spill:
Property 2nd Watershed:
Property Tertiary Watershed:
Sector Type:
SAC Action Class:
Call Report Locatn Geodata:

---

131 | ***22 of 71*** | ***WNW/297.9*** | ***58.9 / -21.14*** | ***Her Majesty the Queen as Rep. by Minister of Public Works & Government Services***
1 Fleet St
Ottawa ON | ***SPL***

Ref No: 6330-79967T
Year:
Incident Dt:
Dt MOE Arvl on Scn:
MOE Reported Dt: 11/23/2007
Dt Document Closed: 11/27/2007
Site No:
Municipality No:
Nature of Damage:
Discharger Report:
Material Group: Oil
Impact to Health:
Agency Involved:
MOE Response: Referral to others
Site County/District:
Site Geo Ref Meth:
Site District Office:
Nearest Watercourse:
Site Name: Public Works Gov't Services of Canada<UNOFFICIAL>
Site Address:
Site Region:
Site Municipality: Ottawa
Site Lot:
Site Conc:
Site Geo Ref Accu:

Site Map Datum:
Northing:
Easting:
Incident Cause: Other Discharges
Incident Preceding Spill:
Environment Impact: Not Anticipated
Health Env Consequence:
Nature of Impact: Other Impact(s)
Contaminant Qty: 1000 L
System Facility Address:
Client Name: Her Majesty the Queen in Right of Canada as Represented by the Minister of Public Works and Government Services Canada
Client Type:
Source Type:
Contaminant Code: 14
Contaminant Name: BUNKER FUEL OIL (NO. 4, 5 OR 6)
Contaminant Limit 1:
Contam Limit Freq 1:
Contaminant UN No 1:
Receiving Medium: Land
Incident Reason: Negligence (Apparent) - Caused by lack of diligence
Incident Summary: Schooner Transport: 1000 L bunker C fuel oil to pvmt, contd
Activity Preceding Spill:
Property 2nd Watershed:
Property Tertiary Watershed:
Sector Type: Tank Truck
SAC Action Class:
Call Report Locatn Geodata:

---

131 | ***23 of 71*** | ***WNW/297.9*** | ***58.9 / -21.14*** | ***Her Majesty the Queen as Rep. by Minister of Public Works & Government Services
1 Fleet St
Ottawa ON*** | ***SPL***

Ref No: 3846-72YKTS
Year:
Incident Dt:
Dt MOE Arvl on Scn:
MOE Reported Dt: 5/7/2007
Dt Document Closed: 5/26/2007
Site No:
MOE Response: Referral to others
Site County/District:
Site Geo Ref Meth:
Site District Office:
Nearest Watercourse:
Site Name: Public Works Canada<UNOFFICIAL>
Site Address:
Site Region:
Site Municipality: Ottawa
Site Lot:
Site Conc:
Site Geo Ref Accu:
Site Map Datum:
Northing:
Easting:
Incident Cause: Pipe Or Hose Leak
Incident Preceding Spill:
Environment Impact: Not Anticipated
Health Env Consequence:
Nature of Impact: Air Pollution
Contaminant Qty: 0 other - see incident description
System Facility Address:
Client Name: Her Majesty the Queen in Right of Canada as Represented by the Minister of Public Works and Government

Municipality No:
Nature of Damage:
Discharger Report:
Material Group: Gases/Particulate
Impact to Health:
Agency Involved:

Services Canada

Client Type:
Source Type:
Contaminant Code: 38
Contaminant Name: REFRIGERANT GAS, N.O.S.
Contaminant Limit 1:
Contam Limit Freq 1:
Contaminant UN No 1:
Receiving Medium: Air
Incident Reason: Other - Reason not otherwise defined
Incident Summary: Public Works Canada: >100 kg R22 leak to atm.
Activity Preceding Spill:
Property 2nd Watershed:
Property Tertiary Watershed:
Sector Type: Other
SAC Action Class:
Call Report Locatn Geodata:

---

131 | ***24 of 71*** | ***WNW/297.9*** | ***58.9 / -21.14*** | ***1 Fleet St Ottawa ON*** | ***SPL***

Ref No: 2827-7DREQ8
Year:
Incident Dt:
Dt MOE Arvl on Scn:
MOE Reported Dt: 4/16/2008
Dt Document Closed: 5/24/2008
Site No:
MOE Response: No Field Response
Site County/District:
Site Geo Ref Meth:
Site District Office: Ottawa
Nearest Watercourse:
Site Name: Public Works Government Services Canada <UNOFFICIAL>
Site Address:
Site Region:
Site Municipality: Ottawa
Site Lot:
Site Conc:
Site Geo Ref Accu:
Site Map Datum:
Northing:
Easting:
Incident Cause: Cooling System Leak
Incident Preceding Spill:
Environment Impact: Not Anticipated
Health Env Consequence:
Nature of Impact:
Contaminant Qty:
System Facility Address:
Client Name:
Client Type:
Source Type:
Contaminant Code: n/a
Contaminant Name: REFRIGERANT GAS R12
Contaminant Limit 1:
Contam Limit Freq 1:
Contaminant UN No 1:
Receiving Medium:
Incident Reason: Gasket/Joint Failure - Any point of connection (Except Weld/Seam)
Incident Summary: Ottawa, Refrigerant 10-100kg to Air, stoped
Activity Preceding Spill:
Property 2nd Watershed:
Property Tertiary Watershed:

Sector Type: Other
SAC Action Class: Air Spills - Gases and Vapours
Call Report Locatn Geodata:

---

131 | **25 of 71** | **WNW/297.9** | **58.9 / -21.14** | **Public Works and Government Services Canada**
1 Fleet Dr.
Ottawa ON | **SPL**

Ref No: 7056-7HYJW6
Year:
Incident Dt:
Dt MOE Arvl on Scn:
MOE Reported Dt: 8/29/2008
Dt Document Closed: 12/4/2008
Site No:
MOE Response: Referral to others
Site County/District:
Site Geo Ref Meth:
Site District Office: Ottawa
Nearest Watercourse:
Site Name: Cliff Central Heating & Cooling<UNOFFICIAL>
Site Address:
Site Region:
Site Municipality: Ottawa
Site Lot:
Site Conc:
Site Geo Ref Accu:
Site Map Datum:
Northing:
Easting:
Incident Cause: Pipe Or Hose Leak
Incident Preceding Spill:
Environment Impact: Not Anticipated
Health Env Consequence:
Nature of Impact:
Contaminant Qty: 100 kg
System Facility Address:
Client Name: Public Works and Government Services Canada
Client Type:
Source Type:
Contaminant Code: 38
Contaminant Name: REFRIGERANT GAS, N.O.S.
Contaminant Limit 1:
Contam Limit Freq 1:
Contaminant UN No 1:
Receiving Medium:
Incident Reason: Equipment Failure
Incident Summary: Cliff Central H&C. refrig leak to atm. Ottawa
Activity Preceding Spill:
Property 2nd Watershed:
Property Tertiary Watershed:
Sector Type: Other
SAC Action Class: Air Spills - Gases and Vapours
Call Report Locatn Geodata:

Municipality No:
Nature of Damage:
Discharger Report:
Material Group:
Impact to Health:
Agency Involved:

---

131 | **26 of 71** | **WNW/297.9** | **58.9 / -21.14** | **Federal Government of Canada - Public Works and Government Services Canada**
1 Fleet St
Ottawa ON | **SPL**

Ref No: 8615-7KGHN3
Year:

Municipality No:
Nature of Damage:

Incident Dt:		**Discharger Report:**	
Dt MOE Arvl on Scn:		**Material Group:**	
MOE Reported Dt:	10/16/2008	**Impact to Health:**	
Dt Document Closed:		**Agency Involved:**	
Site No:			
MOE Response:	No Field Response		
Site County/District:			
Site Geo Ref Meth:			
Site District Office:	Ottawa		
Nearest Watercourse:			
Site Name:	Public Works and Government Services Canada<UNOFFICIAL>		
Site Address:			
Site Region:			
Site Municipality:	Ottawa		
Site Lot:			
Site Conc:			
Site Geo Ref Accu:			
Site Map Datum:			
Northing:	5029622		
Easting:	444141		
Incident Cause:	Discharge or Emission to Air		
Incident Preceding Spill:			
Environment Impact:	Not Anticipated		
Health Env Consequence:			
Nature of Impact:			
Contaminant Qty:	928 kg		
System Facility Address:			
Client Name:	Federal Government of Canada - Public Works and Government Services Canada		
Client Type:			
Source Type:			
Contaminant Code:	38		
Contaminant Name:	REFRIGERANT GAS, N.O.S.		
Contaminant Limit 1:			
Contam Limit Freq 1:			
Contaminant UN No 1:			
Receiving Medium:			
Incident Reason:	Spill		
Incident Summary:	Federal: 928 kg Refridgerant to Air		
Activity Preceding Spill:			
Property 2nd Watershed:			
Property Tertiary Watershed:			
Sector Type:	Other		
SAC Action Class:	Environment Canada - Spills at Federal Facilities & Spills of National Interest		
Call Report Locatn Geodata:			

131	*27 of 71*	*WNW/297.9*	*58.9 / -21.14*	***Her Majesty the Queen in Right of Canada as repres. by the 1 Fleet St Ottawa ON***	***SPL***

Ref No:	4418-7L4LJX	**Municipality No:**	
Year:		**Nature of Damage:**	
Incident Dt:		**Discharger Report:**	
Dt MOE Arvl on Scn:		**Material Group:**	
MOE Reported Dt:	11/5/2008	**Impact to Health:**	
Dt Document Closed:	12/3/2008	**Agency Involved:**	
Site No:			
MOE Response:	Referral to others		
Site County/District:			
Site Geo Ref Meth:			
Site District Office:	Ottawa		
Nearest Watercourse:			
Site Name:	Power Plant<UNOFFICIAL>		
Site Address:			

Map Key	Number of Records	Direction/ Distance (m)	Elev/Diff (m)	Site	DB

Site Region:	
Site Municipality:	Ottawa
Site Lot:	
Site Conc:	
Site Geo Ref Accu:	
Site Map Datum:	
Northing:	
Easting:	
Incident Cause:	Unknown
Incident Preceding Spill:	
Environment Impact:	Not Anticipated
Health Env Consequence:	
Nature of Impact:	
Contaminant Qty:	100 kg
System Facility Address:	
Client Name:	Her Majesty the Queen in Right of Canada as Represented by the Minister of Public Works and Government Services Canada
Client Type:	
Source Type:	
Contaminant Code:	38
Contaminant Name:	REFRIGERANT GAS, N.O.S.
Contaminant Limit 1:	
Contam Limit Freq 1:	
Contaminant UN No 1:	
Receiving Medium:	
Incident Reason:	Spill
Incident Summary:	Public works: 100Kg Refrigerant leak
Activity Preceding Spill:	
Property 2nd Watershed:	
Property Tertiary Watershed:	
Sector Type:	Heat/Power Plant
SAC Action Class:	Air Spills - Gases and Vapours
Call Report Locatn Geodata:	

131	***28 of 71***	***WNW/297.9***	***58.9 / -21.14***	***PUBLIC WORKS CANADA CENTRAL HEATING PLANT*** ***1 FLEET & WELLINGTON*** ***OTTAWA ON***	***FSTH***

License Issue Date:	4/18/1994
Tank Status:	Licensed
Tank Status As Of:	December 2008
Operation Type:	Private Fuel Outlet
Facility Type:	Gasoline Station - Self Serve
--Details--	
Status:	Active
Year of Installation:	1977
Corrosion Protection:	
Capacity:	13638
Tank Fuel Type:	Liquid Fuel Single Wall UST - Diesel

131	***29 of 71***	***WNW/297.9***	***58.9 / -21.14***	***Her Majesty the Queen in Right of Canada*** ***1 Fleet Street Cliff Street Heating Plant - Federal Building*** ***Ottawa ON***	***SPL***

Ref No:	4336-7WYNE5	**Municipality No:**	
Year:		**Nature of Damage:**	
Incident Dt:		**Discharger Report:**	
Dt MOE Arvl on Scn:		**Material Group:**	

Map Key	Number of Records	Direction/ Distance (m)	Elev/Diff (m)	Site	DB

MOE Reported Dt: 10/19/2009
Dt Document Closed: 10/21/2009
Site No:
MOE Response: Referral to others
Site County/District:
Site Geo Ref Meth:
Site District Office:
Nearest Watercourse:
Site Name: Cliff Street Heating Plant - Federal Building<UNOFFICIAL>
Site Address:
Site Region:
Site Municipality:
Site Lot:
Site Conc:
Site Geo Ref Accu:
Site Map Datum:
Northing:
Easting:
Incident Cause:
Incident Preceding Spill:
Environment Impact: Not Anticipated
Health Env Consequence:
Nature of Impact:
Contaminant Qty: 0 other - see incident description
System Facility Address:
Client Name: Her Majesty the Queen in Right of Canada as Represented by the Minister of Public Works and Government Services Canada
Client Type:
Source Type:
Contaminant Code: n/a
Contaminant Name: Asbestos (total)
Contaminant Limit 1:
Contam Limit Freq 1:
Contaminant UN No 1:
Receiving Medium:
Incident Reason:
Incident Summary: 1 Fleet Street: asbestos water to sanitary
Activity Preceding Spill:
Property 2nd Watershed:
Property Tertiary Watershed:
Sector Type:
SAC Action Class: Watercourse Spills
Call Report Locatn Geodata:

Map Key	Number of Records	Direction/ Distance (m)	Elev/Diff (m)	Site	DB
131	30 of 71	WNW/297.9	58.9 / -21.14	Public Works and Government Services Canada 1 Fleet Street Ottawa ON	SPL

Ref No: 1153-7NBPVC
Year:
Incident Dt:
Dt MOE Arvl on Scn:
MOE Reported Dt: 1/15/2009
Dt Document Closed:
Site No:
MOE Response: Referral to others
Site County/District:
Site Geo Ref Meth:
Site District Office:
Nearest Watercourse:
Site Name: Federal Government<UNOFFICIAL>
Site Address:
Site Region:
Site Municipality: Ottawa
Municipality No:
Nature of Damage:
Discharger Report:
Material Group:
Impact to Health:
Agency Involved:

Site Lot:
Site Conc:
Site Geo Ref Accu:
Site Map Datum:
Northing:
Easting:
Incident Cause: Cooling System Leak
Incident Preceding Spill:
Environment Impact: Not Anticipated
Health Env Consequence:
Nature of Impact:
Contaminant Qty: 100 kg
System Facility Address:
Client Name: Public Works and Government Services Canada
Client Type:
Source Type:
Contaminant Code:
Contaminant Name: REFRIGERANT GAS, N.O.S.
Contaminant Limit 1:
Contam Limit Freq 1:
Contaminant UN No 1:
Receiving Medium:
Incident Reason: Equipment Failure - Malfunction of system components
Incident Summary: Federal Govt, Ottawa, 100 kg R-22
Activity Preceding Spill:
Property 2nd Watershed:
Property Tertiary Watershed:
Sector Type: Other
SAC Action Class: Air Spills - Gases and Vapours
Call Report Locatn Geodata:

---

131 | ***31 of 71*** | ***WNW/297.9*** | ***58.9 / -21.14*** | ***Public Works and Government Services Canada***
1 Fleet St
Ottawa ON K1A 0S5 | ***SPL***

Ref No: 2180-84BQNX
Year:
Incident Dt:
Dt MOE Arvl on Scn:
MOE Reported Dt: 4/8/2010
Dt Document Closed: 4/20/2010
Site No:
MOE Response: Referral to others
Site County/District:
Site Geo Ref Meth:
Site District Office:
Nearest Watercourse:
Site Name: 1 Fleet Street
Site Address:
Site Region:
Site Municipality:
Site Lot:
Site Conc:
Site Geo Ref Accu:
Site Map Datum:
Northing: 5029622
Easting: 444141
Incident Cause: Discharge or Emission to Air
Incident Preceding Spill:
Environment Impact: Not Anticipated
Health Env Consequence:
Nature of Impact:
Contaminant Qty: 100 kg
System Facility Address:
Municipality No:
Nature of Damage:
Discharger Report:
Material Group:
Impact to Health:
Agency Involved:

Client Name:	Public Works and Government Services Canada
Client Type:	
Source Type:	
Contaminant Code:	38
Contaminant Name:	FREON R-22 (CFC)
Contaminant Limit 1:	
Contam Limit Freq 1:	
Contaminant UN No 1:	
Receiving Medium:	
Incident Reason:	Unknown - Reason not determined
Incident Summary:	PWGSC: >100kg R22 release to atm.
Activity Preceding Spill:	
Property 2nd Watershed:	
Property Tertiary Watershed:	
Sector Type:	Other
SAC Action Class:	Air Spills - Gases and Vapours
Call Report Locatn Geodata:	

---

131 | **32 of 71** | **WNW/297.9** | **58.9 / -21.14** | **Cliff Street Heating Plant<UNOFFICIAL>**
1 Fleet St
Ottawa ON | **SPL**

Ref No:	4518-899NSK	**Municipality No:**	
Year:		**Nature of Damage:**	
Incident Dt:		**Discharger Report:**	
Dt MOE Arvl on Scn:		**Material Group:**	
MOE Reported Dt:	9/13/2010	**Impact to Health:**	
Dt Document Closed:		**Agency Involved:**	
Site No:			
MOE Response:	No Field Response		
Site County/District:			
Site Geo Ref Meth:			
Site District Office:			
Nearest Watercourse:			
Site Name:	1 Fleet Street		
Site Address:			
Site Region:			
Site Municipality:			
Site Lot:			
Site Conc:			
Site Geo Ref Accu:			
Site Map Datum:			
Northing:	5029622		
Easting:	444141		
Incident Cause:	Pipe Or Hose Leak		
Incident Preceding Spill:			
Environment Impact:	Not Anticipated		
Health Env Consequence:			
Nature of Impact:	Air Pollution		
Contaminant Qty:			
System Facility Address:			
Client Name:			
Client Type:			
Source Type:			
Contaminant Code:	38		
Contaminant Name:	FREON R-22 (CFC)		
Contaminant Limit 1:			
Contam Limit Freq 1:			
Contaminant UN No 1:			
Receiving Medium:			
Incident Reason:	Other - Reason not otherwise defined		
Incident Summary:	OPW: Halocarbon leak >100kg inside building		
Activity Preceding Spill:			
Property 2nd Watershed:			

Map Key	Number of Records	Direction/ Distance (m)	Elev/Diff (m)	Site	DB

Property Tertiary Watershed:
Sector Type:
SAC Action Class: Air Spills - Gases and Vapours
Call Report Locatn Geodata:

---

131 | **33 of 71** | **WNW/297.9** | **58.9 / -21.14** | **Public Works Government Services Canada**
1 Fleet Street, Ottawa, ON
Ottawa ON | **SPL**

Ref No: 7171-89KPEX
Year:
Incident Dt:
Dt MOE Arvl on Scn:
MOE Reported Dt: 9/23/2010
Dt Document Closed:
Site No:
MOE Response: No Field Response
Site County/District:
Site Geo Ref Meth:
Site District Office:
Nearest Watercourse:
Site Name: Cliff Street Central Heating Plant<UNOFFICIAL>
Site Address:
Site Region:
Site Municipality:
Site Lot:
Site Conc:
Site Geo Ref Accu:
Site Map Datum:
Northing:
Easting:
Incident Cause: Discharge or Emission to Air
Incident Preceding Spill:
Environment Impact: Not Anticipated
Health Env Consequence:
Nature of Impact: Air Pollution
Contaminant Qty:
System Facility Address:
Client Name:
Client Type:
Source Type:
Contaminant Code: 38
Contaminant Name: FREON R-22 (CFC)
Contaminant Limit 1:
Contam Limit Freq 1:
Contaminant UN No 1:
Receiving Medium:
Incident Reason: Equipment Failure
Incident Summary: Ottawa: Freon leak >100 kg into air
Activity Preceding Spill:
Property 2nd Watershed:
Property Tertiary Watershed:
Sector Type: Heat/Power Plant
SAC Action Class: Air Spills - Gases and Vapours
Call Report Locatn Geodata:

Municipality No:
Nature of Damage:
Discharger Report:
Material Group:
Impact to Health:
Agency Involved:

---

131 | **34 of 71** | **WNW/297.9** | **58.9 / -21.14** | **1 Fleet Street**
Ottawa ON | **SPL**

Ref No: 1274-8KNKJ7
Year:
Incident Dt: 8/12/2011

Municipality No:
Nature of Damage:
Discharger Report:

Dt MOE Arvl on Scn:		**Material Group:**	
MOE Reported Dt:	8/12/2011	**Impact to Health:**	
Dt Document Closed:		**Agency Involved:**	
Site No:			
MOE Response:	No Field Response		
Site County/District:			
Site Geo Ref Meth:			
Site District Office:			
Nearest Watercourse:			
Site Name:	Cliff Heating and Cooling Plant<UNOFFICIAL>		
Site Address:	1 Fleet Street		
Site Region:			
Site Municipality:	Ottawa		
Site Lot:			
Site Conc:			
Site Geo Ref Accu:			
Site Map Datum:			
Northing:			
Easting:			
Incident Cause:	Discharge or Emission to Air		
Incident Preceding Spill:			
Environment Impact:	Not Anticipated		
Health Env Consequence:			
Nature of Impact:	Air Pollution		
Contaminant Qty:	0 other - see incident description		
System Facility Address:			
Client Name:			
Client Type:			
Source Type:			
Contaminant Code:	38		
Contaminant Name:	REFRIGERANT GAS, N.O.S.		
Contaminant Limit 1:			
Contam Limit Freq 1:			
Contaminant UN No 1:			
Receiving Medium:			
Incident Reason:	Spill		
Incident Summary:	PWC: R22 leak, ongoing		
Activity Preceding Spill:			
Property 2nd Watershed:			
Property Tertiary Watershed:			
Sector Type:	Other		
SAC Action Class:	Air Spills - Gases and Vapours		
Call Report Locatn Geodata:			

131	35 of 71	WNW/297.9	58.9 / -21.14	**Cliff Heating Plant<UNOFFICIAL>** **1 Fleet Street** **Ottawa ON K1A 0S5**	SPL

Ref No:	0301-8MZQF4	**Municipality No:**	
Year:		**Nature of Damage:**	
Incident Dt:	10/25/2011	**Discharger Report:**	
Dt MOE Arvl on Scn:		**Material Group:**	
MOE Reported Dt:	10/26/2011	**Impact to Health:**	
Dt Document Closed:		**Agency Involved:**	
Site No:			
MOE Response:	No Field Response		
Site County/District:			
Site Geo Ref Meth:			
Site District Office:			
Nearest Watercourse:			
Site Name:	Cliff Heating Plant<UNOFFICIAL>		
Site Address:	1 Fleet Street		
Site Region:			
Site Municipality:	Ottawa		

Site Lot:	
Site Conc:	
Site Geo Ref Accu:	
Site Map Datum:	
Northing:	
Easting:	
Incident Cause:	Discharge or Emission to Air
Incident Preceding Spill:	
Environment Impact:	Confirmed
Health Env Consequence:	
Nature of Impact:	
Contaminant Qty:	10 kg
System Facility Address:	
Client Name:	Cliff Heating Plant<UNOFFICIAL>
Client Type:	
Source Type:	
Contaminant Code:	38
Contaminant Name:	REFRIGERANT GAS, N.O.S.
Contaminant Limit 1:	
Contam Limit Freq 1:	
Contaminant UN No 1:	
Receiving Medium:	
Incident Reason:	Equipment Failure
Incident Summary:	Cliff Heating Plant: < 10 kg R22 to atm.
Activity Preceding Spill:	
Property 2nd Watershed:	
Property Tertiary Watershed:	
Sector Type:	Other
SAC Action Class:	Air Spills - Gases and Vapours
Call Report Locatn Geodata:	

---

131 | ***36 of 71*** | ***WNW/297.9*** | ***58.9 / -21.14*** | ***1 FLEET STREET OTTAWA ON*** | ***HINC***

External File Num:	FS INC 0711-07168
Fuel Occurrence Type:	
Date of Occurrence:	
Fuel Type Involved:	
Status Desc:	Completed - No Action Required
Job Type Desc:	Incident/Near-Miss Occurrence (FS)
Oper. Type Involved:	
Service Interruptions:	
Property Damage:	
Fuel Life Cycle Stage:	
Root Cause:	
Reported Details:	Spill occurred on federal property reported by Public Works & Government Services Canada. Job is non
Fuel Category:	Liquid Fuel
Occurrence Type:	Incident
Affiliation:	Industry Stakeholder (Licensee/Registration/Certificate Holder, Facility Owner, etc.)
County Name:	Ottawa
Approx. Quant. Rel:	
Nearby body of water:	
Enter Drainage Syst.:	
Approx. Quant. Unit:	
Environmental Impact:	

---

131 | ***37 of 71*** | ***WNW/297.9*** | ***58.9 / -21.14*** | ***1 FLEET STREET, OTTAWA ON*** | ***INC***

Incident No:	218248	**Any Health Impact:**	
Incident ID:	2369304	**Any Enviro Impact:**	
Instance No:		**Service Intrp:**	

Status Code:	Causal Analysis Complete	***Was Prop Damaged:***	
Incident Status:		***Reside App. Type:***	Not applicable
Incident Severity:		***Commer App. Type:***	Not applicable
Task No:		***Indus App. Type:***	Boilers
Attribute Category:	FS-Incident	***Institut App. Type:***	Not applicable
Context:		***Depth Ground Cover:***	
Date of Occurrence:		***Operation Pressure:***	
Time of Occurrence:		***Equipment Type:***	
Occr Insp Start Dt:		***Equipment Model:***	SC-6F-3X
Incident Creat On:		***Serial No:***	18.1828.2
Instance Creat Dt:		***Cylinder Capacity:***	
Instance Install Dt:		***Cylinder Cap Units:***	
Approx Quant Rel:		***Cylinder Mat Type:***	
Tank Capacity:		***Pump Flow Rate Cap:***	
Fuels Occur Type:		***Contam. Migrated:***	
Occur Type Rpt:		***Near Body of Water:***	
Occur Category:		***Drainage System:***	
Fuel Type Involved:		***Sub Surface Contam:***	
Fuel Type Reported:		***Tank Material Type:***	
Enforcement Policy:		***Tank Storage Type:***	
Prc Escalation Req:		***Tank Location Type:***	
Item:			
Item Description:			
Device Installed Location:			
Venting Type:	Natural Draft		
Vent Conn Mater:	Custom-engineered System		
Vent Chimney Mater:	Masonry Chimney		
Pipeline Type:			
Pipeline Involved:			
Pipe Material:			
Regulator Location:			
Regulator Type:			
Liquid Prop Make:			
Liquid Prop Model:			
Liquid Prop Serial No:			
Liquid Prop Notes:			
Inventory Address:	1 FLEET STREET, OTTAWA - EXPLOSION		
Invent Postal Code:			
Notes:	162 MBTUH Output, steam HB.		
Contact Natural Env:			
Aff Prop Use Water:			
Occurence Narrative:			
Operation Type Involved:			

131	***38 of 71***	***WNW/297.9***	***58.9 / -21.14***	***PUBLIC WORKS CANADA CLIFF HEATING AND COOLING PLANT 1 FLEET STREET OTTAWA ON***	***GEN***

Generator No:	ON0144717
SIC Code:	711410
SIC Description:	Agents and Managers for Artists Athletes Entertainers and Other Public Figures
Approval Years:	2009
PO Box No:	
Country:	
Status:	
Co Admin:	
Choice of Contact:	
Phone No Admin:	
Contaminated Facility:	
MHSW Facility:	

Detail(s)

Waste Class: 112
Waste Class Name: ACID WASTE - HEAVY METALS

Waste Class: 121
Waste Class Name: ALKALINE WASTES - HEAVY METALS

Waste Class: 122
Waste Class Name: ALKALINE WASTES - OTHER METALS

Waste Class: 145
Waste Class Name: PAINT/PIGMENT/COATING RESIDUES

Waste Class: 146
Waste Class Name: OTHER SPECIFIED INORGANICS

Waste Class: 148
Waste Class Name: INORGANIC LABORATORY CHEMICALS

Waste Class: 212
Waste Class Name: ALIPHATIC SOLVENTS

Waste Class: 213
Waste Class Name: PETROLEUM DISTILLATES

Waste Class: 221
Waste Class Name: LIGHT FUELS

Waste Class: 222
Waste Class Name: HEAVY FUELS

Waste Class: 231
Waste Class Name: LATEX WASTES

Waste Class: 241
Waste Class Name: HALOGENATED SOLVENTS

Waste Class: 243
Waste Class Name: PCBS

Waste Class: 251
Waste Class Name: OIL SKIMMINGS & SLUDGES

Waste Class: 252
Waste Class Name: WASTE OILS & LUBRICANTS

---

131 | **39 of 71** | **WNW/297.9** | **58.9 / -21.14** | **Public Works and Government Services Canada**
1 Fleet St
Ottawa ON | **SPL**

Ref No: 5537-8XFMKT
Year:
Incident Dt: 23-AUG-12
Dt MOE Arvl on Scn:
MOE Reported Dt: 23-AUG-12
Dt Document Closed:
Site No:
MOE Response: No Field Response
Site County/District:
Site Geo Ref Meth: 10-30 metres eg. Medium Quality GPS
Site District Office:
Nearest Watercourse:
Site Name: 1 Fleet Street
Site Address: 1 Fleet St
Site Region:

Municipality No:
Nature of Damage:
Discharger Report:
Material Group:
Impact to Health:
Agency Involved:

Site Municipality:	Ottawa
Site Lot:	
Site Conc:	
Site Geo Ref Accu:	Map
Site Map Datum:	NAD83
Northing:	5029622
Easting:	444141
Incident Cause:	Pipe Or Hose Leak
Incident Preceding Spill:	
Environment Impact:	Not Anticipated
Health Env Consequence:	
Nature of Impact:	
Contaminant Qty:	14 kg
System Facility Address:	
Client Name:	Public Works and Government Services Canada
Client Type:	
Source Type:	
Contaminant Code:	n/a
Contaminant Name:	REFRIGERANT GAS R22
Contaminant Limit 1:	
Contam Limit Freq 1:	
Contaminant UN No 1:	
Receiving Medium:	
Incident Reason:	Spill
Incident Summary:	PWGSC: 14 kg R22 to atm
Activity Preceding Spill:	
Property 2nd Watershed:	
Property Tertiary Watershed:	
Sector Type:	Other
SAC Action Class:	Air Spills - Gases and Vapours
Call Report Locatn Geodata:	

---

131 | ***40 of 71*** | ***WNW/297.9*** | ***58.9 / -21.14*** | ***Veolia ES Canada Inc.***
1 Fleet St
Ottawa ON K1A 0M3 | ***GEN***

Generator No:	ON6707306
SIC Code:	562210
SIC Description:	Waste Treatment and Disposal
Approval Years:	2010
PO Box No:	
Country:	
Status:	
Co Admin:	
Choice of Contact:	
Phone No Admin:	
Contaminated Facility:	
MHSW Facility:	

Detail(s)

Waste Class:	122
Waste Class Name:	ALKALINE WASTES - OTHER METALS
Waste Class:	222
Waste Class Name:	HEAVY FUELS
Waste Class:	212
Waste Class Name:	ALIPHATIC SOLVENTS
Waste Class:	252
Waste Class Name:	WASTE OILS & LUBRICANTS

Map Key	Number of Records	Direction/ Distance (m)	Elev/Diff (m)	Site	DB

Waste Class: 146
Waste Class Name: OTHER SPECIFIED INORGANICS

---

131 | **41 of 71** | **WNW/297.9** | **58.9 / -21.14** | **PUBLIC WORKS CANADA CLIFF HEATING AND COOLING PLANT 1 FLEET STREET OTTAWA ON** | **GEN**

Generator No: ON0144717
SIC Code: 711410
SIC Description: Agents and Managers for Artists Athletes Entertainers and Other Public Figures
Approval Years: 2010
PO Box No:
Country:
Status:
Co Admin:
Choice of Contact:
Phone No Admin:
Contaminated Facility:
MHSW Facility:

Detail(s)

Waste Class: 221
Waste Class Name: LIGHT FUELS

Waste Class: 112
Waste Class Name: ACID WASTE - HEAVY METALS

Waste Class: 231
Waste Class Name: LATEX WASTES

Waste Class: 145
Waste Class Name: PAINT/PIGMENT/COATING RESIDUES

Waste Class: 252
Waste Class Name: WASTE OILS & LUBRICANTS

Waste Class: 148
Waste Class Name: INORGANIC LABORATORY CHEMICALS

Waste Class: 122
Waste Class Name: ALKALINE WASTES - OTHER METALS

Waste Class: 251
Waste Class Name: OIL SKIMMINGS & SLUDGES

Waste Class: 121
Waste Class Name: ALKALINE WASTES - HEAVY METALS

Waste Class: 222
Waste Class Name: HEAVY FUELS

Waste Class: 146
Waste Class Name: OTHER SPECIFIED INORGANICS

Waste Class: 241
Waste Class Name: HALOGENATED SOLVENTS

Waste Class: 213
Waste Class Name: PETROLEUM DISTILLATES

Waste Class: 212
Waste Class Name: ALIPHATIC SOLVENTS

Waste Class: 243
Waste Class Name: PCBS

Waste Class: 331
Waste Class Name: WASTE COMPRESSED GASES

---

131 **42 of 71** **WNW/297.9** **58.9 / -21.14** **Veolia ES Canada Inc.** **GEN**
1 Fleet St
Ottawa ON K1A 0M3

Generator No: ON6707306
SIC Code: 562210
SIC Description: Waste Treatment and Disposal
Approval Years: 2011
PO Box No:
Country:
Status:
Co Admin:
Choice of Contact:
Phone No Admin:
Contaminated Facility:
MHSW Facility:

Detail(s)

Waste Class: 212
Waste Class Name: ALIPHATIC SOLVENTS

Waste Class: 146
Waste Class Name: OTHER SPECIFIED INORGANICS

Waste Class: 222
Waste Class Name: HEAVY FUELS

Waste Class: 122
Waste Class Name: ALKALINE WASTES - OTHER METALS

Waste Class: 252
Waste Class Name: WASTE OILS & LUBRICANTS

---

131 **43 of 71** **WNW/297.9** **58.9 / -21.14** **PUBLIC WORKS CANADA** **GEN**
CLIFF HEATING AND COOLING PLANT 1 FLEET STREET
OTTAWA ON

Generator No: ON0144717
SIC Code: 711410
SIC Description: Agents and Managers for Artists Athletes Entertainers and Other Public Figures
Approval Years: 2011
PO Box No:
Country:
Status:
Co Admin:
Choice of Contact:
Phone No Admin:
Contaminated Facility:
MHSW Facility:

Detail(s)

Waste Class: 145
Waste Class Name: PAINT/PIGMENT/COATING RESIDUES

Waste Class:	252
Waste Class Name:	WASTE OILS & LUBRICANTS
Waste Class:	222
Waste Class Name:	HEAVY FUELS
Waste Class:	231
Waste Class Name:	LATEX WASTES
Waste Class:	243
Waste Class Name:	PCBS
Waste Class:	121
Waste Class Name:	ALKALINE WASTES - HEAVY METALS
Waste Class:	331
Waste Class Name:	WASTE COMPRESSED GASES
Waste Class:	251
Waste Class Name:	OIL SKIMMINGS & SLUDGES
Waste Class:	241
Waste Class Name:	HALOGENATED SOLVENTS
Waste Class:	122
Waste Class Name:	ALKALINE WASTES - OTHER METALS
Waste Class:	146
Waste Class Name:	OTHER SPECIFIED INORGANICS
Waste Class:	212
Waste Class Name:	ALIPHATIC SOLVENTS
Waste Class:	213
Waste Class Name:	PETROLEUM DISTILLATES
Waste Class:	221
Waste Class Name:	LIGHT FUELS
Waste Class:	112
Waste Class Name:	ACID WASTE - HEAVY METALS
Waste Class:	148
Waste Class Name:	INORGANIC LABORATORY CHEMICALS

Map Key	Number of Records	Direction/ Distance (m)	Elev/Diff (m)	Site	DB
131	44 of 71	WNW/297.9	58.9 / -21.14	***PUBLIC WORKS CANADA*** ***CLIFF HEATING AND COOLING PLANT 1 FLEET STREET*** ***OTTAWA ON K1A 0M3***	GEN

Generator No:	ON0144717
SIC Code:	711410
SIC Description:	Agents and Managers for Artists Athletes Entertainers and Other Public Figures
Approval Years:	2012
PO Box No:	
Country:	
Status:	
Co Admin:	
Choice of Contact:	
Phone No Admin:	
Contaminated Facility:	
MHSW Facility:	

Detail(s)

Waste Class:	112
Waste Class Name:	ACID WASTE - HEAVY METALS
Waste Class:	145
Waste Class Name:	PAINT/PIGMENT/COATING RESIDUES
Waste Class:	331
Waste Class Name:	WASTE COMPRESSED GASES
Waste Class:	241
Waste Class Name:	HALOGENATED SOLVENTS
Waste Class:	221
Waste Class Name:	LIGHT FUELS
Waste Class:	231
Waste Class Name:	LATEX WASTES
Waste Class:	243
Waste Class Name:	PCBS
Waste Class:	148
Waste Class Name:	INORGANIC LABORATORY CHEMICALS
Waste Class:	212
Waste Class Name:	ALIPHATIC SOLVENTS
Waste Class:	122
Waste Class Name:	ALKALINE WASTES - OTHER METALS
Waste Class:	121
Waste Class Name:	ALKALINE WASTES - HEAVY METALS
Waste Class:	213
Waste Class Name:	PETROLEUM DISTILLATES
Waste Class:	146
Waste Class Name:	OTHER SPECIFIED INORGANICS
Waste Class:	222
Waste Class Name:	HEAVY FUELS
Waste Class:	251
Waste Class Name:	OIL SKIMMINGS & SLUDGES
Waste Class:	252
Waste Class Name:	WASTE OILS & LUBRICANTS

Map Key	Number of Records	Direction/ Distance (m)	Elev/Diff (m)	Site	DB
131	45 of 71	WNW/297.9	58.9 / -21.14	***PUBLIC WORKS CANADA*** ***CLIFF HEATING AND COOLING PLANT 1 FLEET STREET*** ***OTTAWA ON***	GEN

Generator No:	ON0144717
SIC Code:	711410
SIC Description:	AGENTS AND MANAGERS FOR ARTISTS, ATHLETES, ENTERTAINERS AND OTHER PUBLIC FIGURES
Approval Years:	2013
PO Box No:	
Country:	
Status:	
Co Admin:	
Choice of Contact:	
Phone No Admin:	

Contaminated Facility:
MHSW Facility:

Detail(s)

Waste Class: 263
Waste Class Name: ORGANIC LABORATORY CHEMICALS

Waste Class: 112
Waste Class Name: ACID WASTE - HEAVY METALS

Waste Class: 212
Waste Class Name: ALIPHATIC SOLVENTS

Waste Class: 331
Waste Class Name: WASTE COMPRESSED GASES

Waste Class: 148
Waste Class Name: INORGANIC LABORATORY CHEMICALS

Waste Class: 251
Waste Class Name: OIL SKIMMINGS & SLUDGES

Waste Class: 243
Waste Class Name: PCBS

Waste Class: 222
Waste Class Name: HEAVY FUELS

Waste Class: 121
Waste Class Name: ALKALINE WASTES - HEAVY METALS

Waste Class: 213
Waste Class Name: PETROLEUM DISTILLATES

Waste Class: 241
Waste Class Name: HALOGENATED SOLVENTS

Waste Class: 145
Waste Class Name: PAINT/PIGMENT/COATING RESIDUES

Waste Class: 268
Waste Class Name: AMINES

Waste Class: 252
Waste Class Name: WASTE OILS & LUBRICANTS

Waste Class: 146
Waste Class Name: OTHER SPECIFIED INORGANICS

Waste Class: 221
Waste Class Name: LIGHT FUELS

Waste Class: 122
Waste Class Name: ALKALINE WASTES - OTHER METALS

Waste Class: 231
Waste Class Name: LATEX WASTES

131	***46 of 71***	***WNW/297.9***	***58.9 / -21.14***	***Public Works Government Services Canada 1 Fleet St Ottawa ON K1A 0S5***	***SPL***

Ref No: 1837-9T6N72 ***Municipality No:***

Year:		**Nature of Damage:**	
Incident Dt:	1/23/2015	**Discharger Report:**	
Dt MOE Arvl on Scn:		**Material Group:**	
MOE Reported Dt:	1/27/2015	**Impact to Health:**	
Dt Document Closed:	1/29/2015	**Agency Involved:**	

Site No:	3766-7Y7HHB
MOE Response:	N
Site County/District:	
Site Geo Ref Meth:	10-30 metres eg. Medium Quality GPS
Site District Office:	
Nearest Watercourse:	
Site Name:	1 Fleet Street
Site Address:	1 Fleet St
Site Region:	
Site Municipality:	Ottawa
Site Lot:	
Site Conc:	
Site Geo Ref Accu:	Map
Site Map Datum:	NAD83
Northing:	5029622
Easting:	444141
Incident Cause:	Leak/Break
Incident Preceding Spill:	
Environment Impact:	
Health Env Consequence:	
Nature of Impact:	Air
Contaminant Qty:	100 kg
System Facility Address:	
Client Name:	Public Works Government Services Canada
Client Type:	
Source Type:	
Contaminant Code:	38
Contaminant Name:	REFRIGERANT GAS, N.O.S.
Contaminant Limit 1:	
Contam Limit Freq 1:	
Contaminant UN No 1:	
Receiving Medium:	
Incident Reason:	Equipment Failure
Incident Summary:	PWGSC: 100 kgs R134A to atm
Activity Preceding Spill:	
Property 2nd Watershed:	
Property Tertiary Watershed:	
Sector Type:	
SAC Action Class:	Primary Assessment of Incident
Call Report Locatn Geodata:	

---

131 | ***47 of 71*** | ***WNW/297.9*** | ***58.9 / -21.14*** | ***1 Fleet St Ottawa ON K1A 0S5*** | ***SPL***

Ref No:	5507-AHRSG6	**Municipality No:**	
Year:		**Nature of Damage:**	
Incident Dt:	1/19/2017	**Discharger Report:**	
Dt MOE Arvl on Scn:		**Material Group:**	
MOE Reported Dt:	1/19/2017	**Impact to Health:**	
Dt Document Closed:		**Agency Involved:**	

Site No:	3766-7Y7HHB
MOE Response:	No
Site County/District:	
Site Geo Ref Meth:	10-30 metres eg. Medium Quality GPS
Site District Office:	
Nearest Watercourse:	
Site Name:	1 Fleet Street
Site Address:	1 Fleet St
Site Region:	

Site Municipality:	Ottawa
Site Lot:	
Site Conc:	
Site Geo Ref Accu:	Map
Site Map Datum:	NAD83
Northing:	5029622
Easting:	444141
Incident Cause:	
Incident Preceding Spill:	Leak/Break
Environment Impact:	
Health Env Consequence:	
Nature of Impact:	
Contaminant Qty:	0 lb
System Facility Address:	
Client Name:	
Client Type:	
Source Type:	
Contaminant Code:	38
Contaminant Name:	REFRIGERANT GAS, N.O.S.
Contaminant Limit 1:	
Contam Limit Freq 1:	
Contaminant UN No 1:	
Receiving Medium:	Air
Incident Reason:	Equipment Failure
Incident Summary:	Public Works Ottawa: R134-A refrigerant to atm from 5000 tonne chiller
Activity Preceding Spill:	
Property 2nd Watershed:	
Property Tertiary Watershed:	
Sector Type:	Unknown / N/A
SAC Action Class:	Air Spills - Gases and Vapours
Call Report Locatn Geodata:	

131	***48 of 71***	***WNW/297.9***	***58.9 / -21.14***	***PUBLIC WORKS CANADA*** ***CLIFF HEATING AND COOLING PLANT 1 FLEET STREET*** ***OTTAWA ON K1A 0M3***	***GEN***

Generator No:	ON0144717
SIC Code:	711410
SIC Description:	AGENTS AND MANAGERS FOR ARTISTS, ATHLETES, ENTERTAINERS AND OTHER PUBLIC FIGURES
Approval Years:	2015
PO Box No:	
Country:	Canada
Status:	
Co Admin:	Brian Stoneman
Choice of Contact:	CO_ADMIN
Phone No Admin:	6139935639 Ext.
Contaminated Facility:	No
MHSW Facility:	No

Detail(s)

Waste Class:	268
Waste Class Name:	AMINES
Waste Class:	122
Waste Class Name:	ALKALINE WASTES - OTHER METALS
Waste Class:	112
Waste Class Name:	ACID WASTE - HEAVY METALS
Waste Class:	252
Waste Class Name:	WASTE OILS & LUBRICANTS

Waste Class: 222
Waste Class Name: HEAVY FUELS

Waste Class: 241
Waste Class Name: HALOGENATED SOLVENTS

Waste Class: 145
Waste Class Name: PAINT/PIGMENT/COATING RESIDUES

Waste Class: 251
Waste Class Name: OIL SKIMMINGS & SLUDGES

Waste Class: 263
Waste Class Name: ORGANIC LABORATORY CHEMICALS

Waste Class: 121
Waste Class Name: ALKALINE WASTES - HEAVY METALS

Waste Class: 146
Waste Class Name: OTHER SPECIFIED INORGANICS

Waste Class: 331
Waste Class Name: WASTE COMPRESSED GASES

Waste Class: 212
Waste Class Name: ALIPHATIC SOLVENTS

Waste Class: 231
Waste Class Name: LATEX WASTES

Waste Class: 221
Waste Class Name: LIGHT FUELS

Waste Class: 148
Waste Class Name: INORGANIC LABORATORY CHEMICALS

Waste Class: 243
Waste Class Name: PCBS

Waste Class: 213
Waste Class Name: PETROLEUM DISTILLATES

---

131 | **49 of 71** | **WNW/297.9** | **58.9 / -21.14** | **PUBLIC WORKS CANADA**
CLIFF HEATING AND COOLING PLANT 1 FLEET STREET
OTTAWA ON K1A 0M3 | **GEN**

Generator No: ON0144717
SIC Code: 711410
SIC Description: AGENTS AND MANAGERS FOR ARTISTS, ATHLETES, ENTERTAINERS AND OTHER PUBLIC FIGURES
Approval Years: 2016
PO Box No:
Country: Canada
Status:
Co Admin: Brian Stoneman
Choice of Contact: CO_ADMIN
Phone No Admin: 6139935639 Ext.
Contaminated Facility: No
MHSW Facility: No

Detail(s)

Waste Class: 268

Waste Class Name:	AMINES
Waste Class:	331
Waste Class Name:	WASTE COMPRESSED GASES
Waste Class:	148
Waste Class Name:	INORGANIC LABORATORY CHEMICALS
Waste Class:	112
Waste Class Name:	ACID WASTE - HEAVY METALS
Waste Class:	145
Waste Class Name:	PAINT/PIGMENT/COATING RESIDUES
Waste Class:	252
Waste Class Name:	WASTE OILS & LUBRICANTS
Waste Class:	263
Waste Class Name:	ORGANIC LABORATORY CHEMICALS
Waste Class:	121
Waste Class Name:	ALKALINE WASTES - HEAVY METALS
Waste Class:	231
Waste Class Name:	LATEX WASTES
Waste Class:	243
Waste Class Name:	PCBS
Waste Class:	212
Waste Class Name:	ALIPHATIC SOLVENTS
Waste Class:	146
Waste Class Name:	OTHER SPECIFIED INORGANICS
Waste Class:	222
Waste Class Name:	HEAVY FUELS
Waste Class:	221
Waste Class Name:	LIGHT FUELS
Waste Class:	241
Waste Class Name:	HALOGENATED SOLVENTS
Waste Class:	122
Waste Class Name:	ALKALINE WASTES - OTHER METALS
Waste Class:	213
Waste Class Name:	PETROLEUM DISTILLATES
Waste Class:	251
Waste Class Name:	OIL SKIMMINGS & SLUDGES

131	***50 of 71***	***WNW/297.9***	***58.9 / -21.14***	***PUBLIC WORKS CANADA*** ***CLIFF HEATING AND COOLING PLANT 1 FLEET STREET*** ***OTTAWA ON K1A 0M3***	***GEN***

Generator No:	ON0144717
SIC Code:	711410
SIC Description:	AGENTS AND MANAGERS FOR ARTISTS, ATHLETES, ENTERTAINERS AND OTHER PUBLIC FIGURES
Approval Years:	2014
PO Box No:	
Country:	Canada
Status:	

Co Admin: Brian Stoneman
Choice of Contact: CO_ADMIN
Phone No Admin: 6139935639 Ext.
Contaminated Facility: No
MHSW Facility: No

Detail(s)

Waste Class: 331
Waste Class Name: WASTE COMPRESSED GASES

Waste Class: 252
Waste Class Name: WASTE OILS & LUBRICANTS

Waste Class: 145
Waste Class Name: PAINT/PIGMENT/COATING RESIDUES

Waste Class: 121
Waste Class Name: ALKALINE WASTES - HEAVY METALS

Waste Class: 251
Waste Class Name: OIL SKIMMINGS & SLUDGES

Waste Class: 231
Waste Class Name: LATEX WASTES

Waste Class: 122
Waste Class Name: ALKALINE WASTES - OTHER METALS

Waste Class: 222
Waste Class Name: HEAVY FUELS

Waste Class: 213
Waste Class Name: PETROLEUM DISTILLATES

Waste Class: 148
Waste Class Name: INORGANIC LABORATORY CHEMICALS

Waste Class: 263
Waste Class Name: ORGANIC LABORATORY CHEMICALS

Waste Class: 146
Waste Class Name: OTHER SPECIFIED INORGANICS

Waste Class: 243
Waste Class Name: PCBS

Waste Class: 241
Waste Class Name: HALOGENATED SOLVENTS

Waste Class: 268
Waste Class Name: AMINES

Waste Class: 221
Waste Class Name: LIGHT FUELS

Waste Class: 212
Waste Class Name: ALIPHATIC SOLVENTS

Waste Class: 112
Waste Class Name: ACID WASTE - HEAVY METALS

131	***51 of 71***	***WNW/297.9***	***58.9 / -21.14***	***Public Services & Procurement Canada CHCP 1 Fleet St***	***GEN***

OTTAWA ON K1A 0M3

Generator No: ON0144717
SIC Code:
SIC Description:
Approval Years: As of Dec 2018
PO Box No:
Country: Canada
Status: Registered
Co Admin:
Choice of Contact:
Phone No Admin:
Contaminated Facility:
MHSW Facility:

Detail(s)

Waste Class: 252 L
Waste Class Name: Waste crankcase oils and lubricants

Waste Class: 263 I
Waste Class Name: Misc. waste organic chemicals

Waste Class: 146 R
Waste Class Name: Other specified inorganic sludges, slurries or solids

Waste Class: 146 T
Waste Class Name: Other specified inorganic sludges, slurries or solids

Waste Class: 148 C
Waste Class Name: Misc. wastes and inorganic chemicals

Waste Class: 212 L
Waste Class Name: Aliphatic solvents and residues

Waste Class: 221 L
Waste Class Name: Light fuels

Waste Class: 268 C
Waste Class Name: Amines

Waste Class: 268 L
Waste Class Name: Amines

Waste Class: 331 I
Waste Class Name: Waste compressed gases including cylinders

Waste Class: 251 L
Waste Class Name: Waste oils/sludges (petroleum based)

Waste Class: 112 C
Waste Class Name: Acid solutions - containing heavy metals

Waste Class: 121 C
Waste Class Name: Alkaline slutions - containing heavy metals

Waste Class: 122 C
Waste Class Name: Alkaline slutions - containing other metals and non-metals (not cyanide)

131	***52 of 71***	***WNW/297.9***	***58.9 / -21.14***	***Public Works and Government Service Canada (PWGSC)*** ***1 Fleet Street*** ***Ottawa ON***	***SPL***

Ref No:	8775-ANARCA	**Municipality No:**	
Year:		**Nature of Damage:**	
Incident Dt:	6/13/2017	**Discharger Report:**	
Dt MOE Arvl on Scn:		**Material Group:**	
MOE Reported Dt:	6/13/2017	**Impact to Health:**	2 - Minor Environment
Dt Document Closed:		**Agency Involved:**	
Site No:			
MOE Response:			
Site County/District:			
Site Geo Ref Meth:			
Site District Office:	Ottawa		
Nearest Watercourse:			
Site Name:	Commercial <UNOFFICIAL>		
Site Address:	1 Fleet Street		
Site Region:	Eastern		
Site Municipality:	Ottawa		
Site Lot:			
Site Conc:			
Site Geo Ref Accu:			
Site Map Datum:			
Northing:			
Easting:			
Incident Cause:			
Incident Preceding Spill:	Leak/Break		
Environment Impact:			
Health Env Consequence:			
Nature of Impact:			
Contaminant Qty:	0 other - see incident description		
System Facility Address:			
Client Name:	Public Works and Government Service Canada (PWGSC)		
Client Type:	Federal Government		
Source Type:	Valve/Fitting/Piping		
Contaminant Code:	38		
Contaminant Name:	REFRIGERANT GAS, N.O.S.		
Contaminant Limit 1:			
Contam Limit Freq 1:			
Contaminant UN No 1:	1078		
Receiving Medium:	Air		
Incident Reason:	Equipment Failure		
Incident Summary:	Public Works: R22 Leak to atmosphere; ongoing		
Activity Preceding Spill:			
Property 2nd Watershed:			
Property Tertiary Watershed:			
Sector Type:	Miscellaneous Industrial		
SAC Action Class:			
Call Report Locatn Geodata:			

---

131 | ***53 of 71*** | ***WNW/297.9*** | ***58.9 / -21.14*** | ***Cliff Central Heating and Cooling Plant***
1 Fleet Street
OTTAWA ON K1A 0M3 | ***GHG***

GHG ID No:	G10862	**Facility Name (Map):**	Cliff Central Heating and Cooling Plant
DUNS No:	0	**Company Name (Map):**	Public Works and Government Services Canada
Facility ID:		**Address (Map):**	
Year:	2016, 2017, 2018	**City (Map):**	Ottawa
Mass Balance:	Not applicable / Sans Objet	**Postal Code (Map):**	
Emission Factors:	Applicable	**Province (Map):**	Ontario
Engineer Estimates:	Not applicable / Sans Objet	**Latitude (Map):**	45.4217
Facility Detail:	https://indicators-map.canada.ca/App/Detail?id=0110862&GoCTemplateCulture=en-CA	**Longitude (Map):**	-75.707
Latitude:	45.4217	**Y (Map):**	45.42169094546701
Longitude:	-75.707	**X (Map):**	-75.70699765930111

GHG Rp Quantification Req:	Not applicable / Sans Objet
Rprt Comp Legal Nm:	Public Works and Government Services Canada
Rprt Comp Trade Nm:	
Rprt Comp Bus No:	111111111
Public Contact:	
Public Contact Position:	
Pub Cont Phone:	
Pub Cont Ext:	
Pub Cont Email:	
Pub Cont Mail Addr:	
Pub Cont City:	
Pub Cont Prov:	
Pub Cont Postal Cd:	
Industry Classification:	Other Federal Government Public Administration
GHG Emissions (kt):	
Monitoring or Direct Measure:	Not applicable / Sans Objet
NAICS Code:	911910
NAICS Code Desc (English):	Other Federal Government Public Administration
NAICS Code Desc (French):	Autres services de l'administration publique fédérale
NAICS Data Link:	
Data Source(s):	Greenhouse Gas Reporting Program (GHGRP); Facility Greenhouse Gas Data Greenhouse Gas Emissions (Map)

GHG Emission Details

Facility NPRI ID:	10178	***Year:***	2017
CO2 Tonnes:	36000	***HFC-143 Tonne CO2e:***	0
CO2 Tonnes CO2e:		***HFC-227ea Tonnes:***	0
CH4 Tonnes:	0.7	***HFC-227ea Ton CO2e:***	0
CH4 Tonnes CO2e:	19.6	***HFC-236fa Tonnes:***	0
N2O Tonnes:	0.67	***HFC-236fa Ton CO2e:***	0
N2O Tonnes CO2e:	177.55	***HFC-245ca Tonnes:***	0
HFC-23 Tonnes:	0	***HFC-245ca Ton CO2e:***	0
HFC-23 Tonnes CO2e:	0	***HFC Total Ton Co2e:***	0
HFC-32 Tonnes:	0	***CF4 Tonnes:***	0
HFC-32 Tonnes CO2e:	0	***CF4 Tonnes CO2e:***	0
HFC-125 Tonnes:	0	***C2F6 Tonnes:***	0
HFC-125 tonne CO2e:	0	***C2F6 Tonnes CO2e:***	0
HFC-134a Tonnes:	0	***C3F8 Tonnes:***	0
HFC-134a Tonn CO2e:	0	***C3F8 Tonnes CO2e:***	0
HFC-143a Tonnes:	0	***C4F10 Tonnes:***	0
HFC-143a ton CO2e:	0	***C4F10 Tonnes CO2e:***	0
HFC-152a Tonnes:	0	***C4F8 Tonnes:***	0
HFC-152a ton CO2e:	0	***C4F8 Tonnes CO2e:***	0
HFC-41 Tonnes:	0	***C5F12 Tonnes:***	0
HFC-41 Tonnes CO2e:	0	***C5F12 Tonnes CO2e:***	0
HFC-43 10mee t:	0	***C6F14 Tonnes:***	0
HFC-43 10mee T CO2:	0	***C6F14 Tonnes CO2e:***	0
HFC-134 Tonnes:	0	***PFC Total Ton CO2e:***	0
HFC-134 Tonne CO2e:	0	***SF6 Tonnes:***	0
HFC-143 Tonnes:	0	***SF6 Tonnes CO2e:***	0
Total Emissions (tonnes CO2e):	36197.15		

GHG Emission Details

Facility NPRI ID:	10178	***Year:***	2018
CO2 Tonnes:	37093	***HFC-143 Tonne CO2e:***	0
CO2 Tonnes CO2e:		***HFC-227ea Tonnes:***	0
CH4 Tonnes:	0.727	***HFC-227ea Ton CO2e:***	0
CH4 Tonnes CO2e:	20.356	***HFC-236fa Tonnes:***	0
N2O Tonnes:	0.688	***HFC-236fa Ton CO2e:***	0
N2O Tonnes CO2e:	182.32	***HFC-245ca Tonnes:***	0
HFC-23 Tonnes:	0	***HFC-245ca Ton CO2e:***	0
HFC-23 Tonnes CO2e:	0	***HFC Total Ton Co2e:***	0
HFC-32 Tonnes:	0	***CF4 Tonnes:***	0

HFC-32 Tonnes CO2e:	0	**CF4 Tonnes CO2e:**	0
HFC-125 Tonnes:	0	**C2F6 Tonnes:**	0
HFC-125 tonne CO2e:	0	**C2F6 Tonnes CO2e:**	0
HFC-134a Tonnes:	0	**C3F8 Tonnes:**	0
HFC-134a Tonn CO2e:	0	**C3F8 Tonnes CO2e:**	0
HFC-143a Tonnes:	0	**C4F10 Tonnes:**	0
HFC-143a ton CO2e:	0	**C4F10 Tonnes CO2e:**	0
HFC-152a Tonnes:	0	**C4F8 Tonnes:**	0
HFC-152a ton CO2e:	0	**C4F8 Tonnes CO2e:**	0
HFC-41 Tonnes:	0	**C5F12 Tonnes:**	0
HFC-41 Tonnes CO2e:	0	**C5F12 Tonnes CO2e:**	0
HFC-43 10mee t:	0	**C6F14 Tonnes:**	0
HFC-43 10mee T CO2:	0	**C6F14 Tonnes CO2e:**	0
HFC-134 Tonnes:	0	**PFC Total Ton CO2e:**	0
HFC-134 Tonne CO2e:	0	**SF6 Tonnes:**	0
HFC-143 Tonnes:	0	**SF6 Tonnes CO2e:**	0
Total Emissions (tonnes CO2e):	37295.676		

GHG Emission Details

Facility NPRI ID:	10178	**Year:**	2016
CO2 Tonnes:	37000	**HFC-143 Tonne CO2e:**	0
CO2 Tonnes CO2e:		**HFC-227ea Tonnes:**	0
CH4 Tonnes:	0.73	**HFC-227ea Ton CO2e:**	0
CH4 Tonnes CO2e:	20.44	**HFC-236fa Tonnes:**	0
N2O Tonnes:	0.69	**HFC-236fa Ton CO2e:**	0
N2O Tonnes CO2e:	182.85	**HFC-245ca Tonnes:**	0
HFC-23 Tonnes:	0	**HFC-245ca Ton CO2e:**	0
HFC-23 Tonnes CO2e:	0	**HFC Total Ton Co2e:**	0
HFC-32 Tonnes:	0	**CF4 Tonnes:**	0
HFC-32 Tonnes CO2e:	0	**CF4 Tonnes CO2e:**	0
HFC-125 Tonnes:	0	**C2F6 Tonnes:**	0
HFC-125 tonne CO2e:	0	**C2F6 Tonnes CO2e:**	0
HFC-134a Tonnes:	0	**C3F8 Tonnes:**	0
HFC-134a Tonn CO2e:	0	**C3F8 Tonnes CO2e:**	0
HFC-143a Tonnes:	0	**C4F10 Tonnes:**	0
HFC-143a ton CO2e:	0	**C4F10 Tonnes CO2e:**	0
HFC-152a Tonnes:	0	**C4F8 Tonnes:**	0
HFC-152a ton CO2e:	0	**C4F8 Tonnes CO2e:**	0
HFC-41 Tonnes:	0	**C5F12 Tonnes:**	0
HFC-41 Tonnes CO2e:	0	**C5F12 Tonnes CO2e:**	0
HFC-43 10mee t:	0	**C6F14 Tonnes:**	0
HFC-43 10mee T CO2:	0	**C6F14 Tonnes CO2e:**	0
HFC-134 Tonnes:	0	**PFC Total Ton CO2e:**	0
HFC-134 Tonne CO2e:	0	**SF6 Tonnes:**	0
HFC-143 Tonnes:	0	**SF6 Tonnes CO2e:**	0
Total Emissions (tonnes CO2e):	37203.29		

GHG Emissions from Large Facilities

Report Year:	2018
CO2 EQ:	
Symbol:	0
E Units:	kilotonnes of carbon dioxide equivalents (kt CO2 eq)
E Detail Page URL:	https://indicators-map.canada.ca/App/Detail?id=0110862&GoCTemplateCulture=en-CA

131	***54 of 71***	***WNW/297.9***	***58.9 / -21.14***	***Public Services & Procurement Canada CHCP*** ***1 Fleet St*** ***OTTAWA ON K1A 0M3***	***GEN***

Generator No:	ON0144717
SIC Code:	

SIC Description:
Approval Years: As of Jul 2020
PO Box No:
Country: Canada
Status: Registered
Co Admin:
Choice of Contact:
Phone No Admin:
Contaminated Facility:
MHSW Facility:

Detail(s)

Waste Class: 122 C
Waste Class Name: Alkaline slutions - containing other metals and non-metals (not cyanide)

Waste Class: 251 L
Waste Class Name: Waste oils/sludges (petroleum based)

Waste Class: 121 C
Waste Class Name: Alkaline slutions - containing heavy metals

Waste Class: 148 C
Waste Class Name: Misc. wastes and inorganic chemicals

Waste Class: 221 L
Waste Class Name: Light fuels

Waste Class: 112 C
Waste Class Name: Acid solutions - containing heavy metals

Waste Class: 212 L
Waste Class Name: Aliphatic solvents and residues

Waste Class: 146 R
Waste Class Name: Other specified inorganic sludges, slurries or solids

Waste Class: 252 L
Waste Class Name: Waste crankcase oils and lubricants

Waste Class: 263 I
Waste Class Name: Misc. waste organic chemicals

Waste Class: 331 I
Waste Class Name: Waste compressed gases including cylinders

Waste Class: 146 T
Waste Class Name: Other specified inorganic sludges, slurries or solids

Waste Class: 145 I
Waste Class Name: Wastes from the use of pigments, coatings and paints

Waste Class: 268 C
Waste Class Name: Amines

Waste Class: 268 L
Waste Class Name: Amines

---

131 | ***55 of 71*** | ***WNW/297.9*** | ***58.9 / -21.14*** | ***1 Fleet St Ottawa ON K1A 0S5*** | ***SPL***

Ref No: 6872-BAFHUK
Year:
Incident Dt: 3/18/2019
Municipality No:
Nature of Damage:
Discharger Report:

Map Key	Number of Records	Direction/ Distance (m)	Elev/Diff (m)	Site	DB

Dt MOE Arvl on Scn:		**Material Group:**	
MOE Reported Dt:	3/20/2019	**Impact to Health:**	2 - Minor Environment
Dt Document Closed:		**Agency Involved:**	
Site No:	3766-7Y7HHB		
MOE Response:	No		
Site County/District:	NA		
Site Geo Ref Meth:	10-30 metres eg. Medium Quality GPS		
Site District Office:	Ottawa		
Nearest Watercourse:			
Site Name:	1 Fleet Street		
Site Address:	1 Fleet St		
Site Region:	Eastern		
Site Municipality:	Ottawa		
Site Lot:			
Site Conc:	NA		
Site Geo Ref Accu:	Map		
Site Map Datum:	NAD83		
Northing:	5029622		
Easting:	444141		
Incident Cause:			
Incident Preceding Spill:	Leak/Break		
Environment Impact:			
Health Env Consequence:			
Nature of Impact:			
Contaminant Qty:	0 other - see incident description		
System Facility Address:			
Client Name:			
Client Type:			
Source Type:	Valve/Fitting/Piping		
Contaminant Code:	38		
Contaminant Name:	REFRIGERANT GAS, N.O.S.		
Contaminant Limit 1:			
Contam Limit Freq 1:			
Contaminant UN No 1:	1078		
Receiving Medium:	Air		
Incident Reason:	Unknown / N/A		
Incident Summary:	Public Works Canada: R134A Leak to chillder area; contained		
Activity Preceding Spill:			
Property 2nd Watershed:			
Property Tertiary Watershed:			
Sector Type:	Miscellaneous Industrial		
SAC Action Class:	Air Spills - Gases and Vapours		
Call Report Locatn Geodata:			

131	56 of 71	WNW/297.9	58.9 / -21.14	**PCL Constructors Canada Inc.** **1 Fleet Street Ottawa, ON Canada** **ON**	PTTW

EBR Registry No:	019-2162	**Decision Posted:**	January 28, 2021
Ministry Ref No:	8180-BRWQEU	**Exception Posted:**	
Notice Type:	Instrument	**Section:**	Section 34
Notice Stage:	Decision	**Act 1:**	Ontario Water Resources Act, R.S.O. 1990
Notice Date:		**Act 2:**	Ontario Water Resources Act
Proposal Date:	July 29, 2020	**Site Location Map:**	45.416645,-75.710034
Year:	2020		
Instrument Type:	Permit to take water		
Off Instrument Name:	Permit to Take Water (OWRA s. 34)		
Posted By:	Ministry of the Environment, Conservation and Parks		
Company Name:			
Site Address:	1 Fleet Street Ottawa, ON Canada		
Location Other:			
Proponent Name:	PCL Constructors Canada Inc.		
Proponent Address:	PCL Constructors Canada Inc. 5410 99th Street Edmonton, AB T6E 3P4 Canada		
Comment Period:	July 29, 2020 - August 28, 2020 (30 days) Closed		

URL: https://ero.ontario.ca/notice/019-2162

Site Location Details:

---

131 | 57 of 71 | WNW/297.9 | 58.9 / -21.14 | **Public Services & Procurement Canada CHCP**
1 Fleet St
OTTAWA ON K1A 0M3 | GEN

Generator No: ON0144717
SIC Code:
SIC Description:
Approval Years: As of Nov 2021
PO Box No:
Country: Canada
Status: Registered
Co Admin:
Choice of Contact:
Phone No Admin:
Contaminated Facility:
MHSW Facility:

Detail(s)

Waste Class: 121 C
Waste Class Name: Alkaline slutions - containing heavy metals

Waste Class: 212 L
Waste Class Name: Aliphatic solvents and residues

Waste Class: 268 C
Waste Class Name: Amines

Waste Class: 148 C
Waste Class Name: Misc. wastes and inorganic chemicals

Waste Class: 146 T
Waste Class Name: Other specified inorganic sludges, slurries or solids

Waste Class: 146 R
Waste Class Name: Other specified inorganic sludges, slurries or solids

Waste Class: 268 L
Waste Class Name: Amines

Waste Class: 145 I
Waste Class Name: Wastes from the use of pigments, coatings and paints

Waste Class: 112 C
Waste Class Name: Acid solutions - containing heavy metals

Waste Class: 221 L
Waste Class Name: Light fuels

Waste Class: 252 L
Waste Class Name: Waste crankcase oils and lubricants

Waste Class: 122 C
Waste Class Name: Alkaline slutions - containing other metals and non-metals (not cyanide)

Waste Class: 251 L
Waste Class Name: Waste oils/sludges (petroleum based)

Waste Class: 263 I
Waste Class Name: Misc. waste organic chemicals

Waste Class: 331 I
Waste Class Name: Waste compressed gases including cylinders

---

131 **58 of 71** **WNW/297.9** **58.9 / -21.14** **ENGIE Services Inc.**
1 Fleet Street Ottawa, ON Canada
ON **EBR**

EBR Registry No: 019-4502
Ministry Ref No: 8058-BZ8SLC
Notice Type: Instrument
Notice Stage: Decision
Notice Date:
Proposal Date: October 18, 2021
Year: 2021
Decision Posted: March 25, 2022
Exception Posted:
Section: Part II.1 (20.3 or 20.5)
Act 1: Environmental Protection Act, R.S.O. 1990
Act 2: Environmental Protection Act
Site Location Map: 45.421724,-75.707184
Instrument Type: Environmental Compliance Approval (sewage)
Off Instrument Name: Environmental Compliance Approval (sewage) (OWRA s.53)
Posted By: Ministry of the Environment, Conservation and Parks
Company Name:
Site Address: 1 Fleet Street Ottawa, ON Canada
Location Other:
Proponent Name: ENGIE Services Inc.
Proponent Address: ENGIE Services Inc. 1001 de Maisonneuve Boulevard West Suite 1000 Montreal, QC H3A 3C8 Canada
Comment Period: October 18, 2021 - December 2, 2021 (45 days) Closed
URL: https://ero.ontario.ca/notice/019-4502

Site Location Details:

---

131 **59 of 71** **WNW/297.9** **58.9 / -21.14** **ENGIE Services Inc.**
1 Fleet St
Ottawa ON H3A 3C8 **ECA**

Approval No: 9999-CAVRTC
Approval Date: March 23, 2022
Status: Approved
Record Type: ECA
Link Source: IDS
SWP Area Name: Rideau Valley
MOE District: Ottawa
City:
Longitude:
Latitude:
Geometry X: -8428140.0237000007
Geometry Y: 5687343.1636999985
Approval Type: ECA-INDUSTRIAL SEWAGE WORKS
Project Type: INDUSTRIAL SEWAGE WORKS
Business Name: ENGIE Services Inc.
Address: 1 Fleet St
Full Address:
Full PDF Link: https://www.accessenvironment.ene.gov.on.ca/instruments/8058-BZ8SLC-13.pdf
PDF Site Location: Cliff Central Heating and Cooling Plant
1 Fleet Street
City of Ottawa

---

131 **60 of 71** **WNW/297.9** **58.9 / -21.14** **Public Services & Procurement Canada**
ESD/AFD
1 Fleet St
OTTAWA ON K1A 0M3 **GEN**

Generator No: ON0144717
SIC Code:
SIC Description:
Approval Years: As of Oct 2022
PO Box No:
Country: Canada

Status: Registered
Co Admin:
Choice of Contact:
Phone No Admin:
Contaminated Facility:
MHSW Facility:

Detail(s)

Waste Class: 112 C
Waste Class Name: ACID WASTE - HEAVY METALS

Waste Class: 212 L
Waste Class Name: ALIPHATIC SOLVENTS

Waste Class: 146 R
Waste Class Name: OTHER SPECIFIED INORGANICS

Waste Class: 146 T
Waste Class Name: OTHER SPECIFIED INORGANICS

Waste Class: 331 I
Waste Class Name: WASTE COMPRESSED GASES

Waste Class: 268 L
Waste Class Name: AMINES

Waste Class: 145 I
Waste Class Name: PAINT/PIGMENT/COATING RESIDUES

Waste Class: 221 L
Waste Class Name: LIGHT FUELS

Waste Class: 263 I
Waste Class Name: ORGANIC LABORATORY CHEMICALS

Waste Class: 122 C
Waste Class Name: ALKALINE WASTES - OTHER METALS

Waste Class: 252 L
Waste Class Name: WASTE OILS & LUBRICANTS

Waste Class: 268 C
Waste Class Name: AMINES

Waste Class: 121 C
Waste Class Name: ALKALINE WASTES - HEAVY METALS

Waste Class: 148 C
Waste Class Name: INORGANIC LABORATORY CHEMICALS

Waste Class: 251 L
Waste Class Name: OIL SKIMMINGS & SLUDGES

Map Key	Number of Records	Direction/ Distance (m)	Elev/Diff (m)	Site	DB
131	61 of 71	WNW/297.9	58.9 / -21.14	**Black and McDonald Limited ESAP** **1 Fleet Street** **Ottawa ON K1A 0J1**	GEN

Generator No: ON2960435
SIC Code:
SIC Description:
Approval Years: As of Oct 2022
PO Box No:
Country: Canada

Status: Registered
Co Admin:
Choice of Contact:
Phone No Admin:
Contaminated Facility:
MHSW Facility:

Detail(s)

Waste Class: 146 T
Waste Class Name: OTHER SPECIFIED INORGANICS

---

131 | ***62 of 71*** | ***WNW/297.9*** | ***58.9 / -21.14*** | ***CLIFF CENTAL HEATING AND COOLING PLANT***
1 FLEET STREET
OTTAWA ON K1A0M3 | ***NPR2***

NPRI ID: 10178
Facility ID: 368886
Latitude: 45.4217
Longitude: -75.707
Note: Substances included on NPRI reports for this NPRI ID are summarized below in the NPRI ID Substances Summary section. Substances listed in the Substances Summary are included on the basis of NPRI ID only. For entities (NPRI ID) with mobile plants and/or more than one facility location, substances listed above may or may not have been reported for specific facilities/mobile locations. The list of substances additionally includes those which have been included on the NPRI report with an unknown quantity or a quantity of 0.

For specific details about substance quantities, years, release/transfer/disposal methods, the reader is referred the facility report:

https://pollution-waste.canada.ca/national-release-inventory/?fromYear=1993&toYear=2022&name=10178

NPRI ID Substances Summary

CAS No: NA - M16
Is PAH?: FALSE
Is VOC?: FALSE
NPRI: TRUE
Is DF?: FALSE
Name English: Volatile Organic Compounds (VOCs)
Name French: Composés organiques volatils (COV)
Sort English: Volatile Organic Compounds (VOCs)
Sort French: Composés organiques volatils (COV)

CAS No: NA - M10
Is PAH?: FALSE
Is VOC?: FALSE
NPRI: TRUE
Is DF?: FALSE
Name English: PM2.5 - Particulate Matter <= 2.5 Micrometers
Name French: PM2,5 - Matière particulaire <= 2,5 micromètres
Sort English: PM2.5 - Particulate Matter <= 2.5 Micrometers
Sort French: PM2,5 - Matière particulaire <= 2,5 micromètres

CAS No: 7446-09-5
Is PAH?: FALSE
Is VOC?: FALSE
NPRI: TRUE
Is DF?: FALSE
Name English: Sulphur dioxide
Name French: Dioxyde de soufre
Sort English: Sulphur dioxide
Sort French: Dioxyde de soufre

CAS No: NA - M08
Is PAH?: FALSE
Is VOC?: FALSE
NPRI: TRUE
Is DF?: FALSE
Name English: Total particulate matter
Name French: Matière particulaire totale
Sort English: PM - Total Particulate Matter
Sort French: PM - Particules totales

CAS No: 630-08-0
Is PAH?: FALSE

Is VOC?:	FALSE	**NPRI:**	TRUE
Is DF?:	FALSE		
Name English:	Carbon monoxide		
Name French:	Monoxyde de carbone		
Sort English:	Carbon monoxide		
Sort French:	Oxyde de carbone (monoxyde de carbone)		

CAS No:	NA - M09	**Is PAH?:**	FALSE
Is VOC?:	FALSE	**NPRI:**	TRUE
Is DF?:	FALSE		
Name English:	PM10 - Particulate Matter <= 10 Micrometers		
Name French:	PM10 - Matière particulaire <= 10 micromètres		
Sort English:	PM10 - Particulate Matter <= 10 Micrometers		
Sort French:	PM10 - Matière particulaire <= 10 micromètres		

CAS No:	11104-93-1	**Is PAH?:**	FALSE
Is VOC?:	FALSE	**NPRI:**	TRUE
Is DF?:	FALSE		
Name English:	Nitrogen oxides (expressed as nitrogen dioxide)		
Name French:	Oxydes d'azote (exprimés en dioxyde d'azote)		
Sort English:	Nitrogen oxides (expressed as nitrogen dioxide)		
Sort French:	Oxydes d'azote (exprimés en dioxyde d'azote)		

Geographic Location

DLS Description:		**Datum:**	1983.0
NTS Description:	C-007-J/031-G-5	**Forward Sort Area:**	K1R
Latitude:	45.4217	**SOMA:**	TRUE
Longitude:	-75.707	**ON PEMA:**	TRUE
Census Subdiv ID:	3506008	**QC PEMA:**	FALSE
Ecozone ID:	8	**Quebec Windsor Corr:**	TRUE
Water Survey ID:	2	**Province Code:**	ON

NPRI ID Facility ID

NPRI ID:	10178
Facility ID:	368886

Facility

Facility ID:	368886	**IDM ID:**	0
Portable:	FALSE	**AB Approval ID:**	0
NAICS Primary:	911910	**GHGRP ID:**	0
NAICS Secondary:	0	**ON GHGRP ID:**	0
NAICS Tertiary:	0		
Facility Name:	CLIFF CENTAL HEATING AND COOLING PLANT		
Website:			

Address

Address1:	1 Fleet Street
Address2:	
City:	OTTAWA
Postal Zip:	K1A0M3
Prov:	

Primary NAICS Details

NAICS Code:	911910	**Start Date:**	1993
Record Year:	1997	**End Date:**	2001
Key Indus Sector En:	Other (Except Manufacturing)		
Key Indus Sector Fr:	Autres (sauf fabrication)		

NAICS Title En: Other Federal Government Public Administration
NAICS Title Fr: Autres services de l'administration publique fédérale

NAICS Description En:

NAICS Description Fr:

NAICS Code: 911910 ***Start Date:*** 1993
Record Year: 2002 ***End Date:*** 2006
Key Indus Sector En: Other (Except Manufacturing)
Key Indus Sector Fr: Autres (sauf fabrication)
NAICS Title En: Other Federal Government Public Administration
NAICS Title Fr: Autres services de l'administration publique fédérale

NAICS Description En:

NAICS Description Fr:

NAICS Code: 911910 ***Start Date:*** 1993
Record Year: 2007 ***End Date:*** 2011
Key Indus Sector En: Other (Except Manufacturing)
Key Indus Sector Fr: Autres (sauf fabrication)
NAICS Title En: Other Federal Government Public Administration
NAICS Title Fr: Autres services de l'administration publique fédérale

NAICS Description En:

NAICS Description Fr:

NAICS Code: 911910 ***Start Date:*** 1993
Record Year: 2012 ***End Date:*** 2016
Key Indus Sector En: Other (Except Manufacturing)
Key Indus Sector Fr: Autres (sauf fabrication)
NAICS Title En: Other federal government public administration
NAICS Title Fr: Autres services de l'administration publique fédérale

NAICS Description En:

This Canadian industry comprises establishments of the federal government, not classified to any other Canadian industry, primarily engaged in executive and legislative activities; fiscal and related policies and the administration of the public debt; assessing, levying and collecting taxes; conducting relations with other governments; and the administration of programs.

NAICS Description Fr:

Cette classe canadienne comprend les établissements de l'administration fédérale qui ne figurent dans aucune autre classe canadienne et dont l'activité principale touche l'un des domaines suivants : pouvoir exécutif et législatif; politiques fiscales et autres politiques connexes et administration de la dette publique; établissement, levée et recouvrement des impôts et taxes; maintien des relations avec les autres administrations et gouvernements; et la gestion des programmes fédéraux.

NAICS Code: 911910 ***Start Date:*** 2017
Record Year: 2017 ***End Date:*** 2021
Key Indus Sector En: Other (Except Manufacturing)
Key Indus Sector Fr: Autres (sauf fabrication)
NAICS Title En: Other federal government public administration
NAICS Title Fr: Autres services de l'administration publique fédérale

NAICS Description En:

This Canadian industry comprises establishments of the federal government, not classified to any other Canadian industry, primarily engaged in executive and legislative activities; fiscal and related policies and the administration of the public debt; assessing, levying and collecting taxes; conducting relations with other governments; and the administration of programs.

NAICS Description Fr:

Cette classe canadienne comprend les établissements de l'administration fédérale qui ne figurent dans aucune autre classe canadienne et dont l'activité principale touche l'un des domaines suivants : pouvoir exécutif et législatif; politiques fiscales et autres politiques connexes et administration de la dette publique; établissement, levée et recouvrement des impôts et taxes; maintien des relations avec les autres administrations et gouvernements; et la gestion des programmes fédéraux.

NPRI Report

Report ID:	276003	***Repor Type ID:***	1
Report Year:	2002	***New Reporter:***	FALSE
NPRI ID:	10178	***No of Employees:***	16
Company ID:	147362	***Is Compressor:***	FALSE
Facility ID:	368886	***Is NPRI Part 4:***	FALSE
SWR Report ID:	20020000010178	***Is Battery:***	FALSE

Company

Company Name:	PUBLIC WORKS AND GOVERNEMENT SERVICES CANADA
Trade Name En:	
Trade Name Fr:	
DUNS No:	0
Website:	

NPRI Report Comment

Description En:	General comments about the facility
Description Fr:	Commentaires généraux à propos de l'installation
Comment:	Cliff Street Central Heating and Cooling Plant (CHCP) generates steam for heating and chilled water (CW) for cooling to service approximately 52 buildings located in the Downtown area and is the larges of the government heating and cooling plants in the N
Note:	Many NPRI Report Comments are truncated in the NPRI data.

NPRI Report Contact

Contact Type:	NPRI	***Phone:***	8197754141
First Name:	Wendell	***Extension:***	0
Last Name:	Wilson	***Fax:***	8197754911
Email:	wendell.wilson@pwgsc.gc.ca		
Description En:	Public Contact		
Description Fr:	Responsable des renseignements au public		
Position:	Wendell Wilson Utilities Management Services		
Language:			
Company Name:			

131	***63 of 71***	***WNW/297.9***	***58.9 / -21.14***	***1 Fleet Street Canal behind 1 Fleet St, Ottawa OTTAWA ON***	***SPL***

Ref No:	1-1W8PDX	***Municipality No:***	
Year:		***Nature of Damage:***	
Incident Dt:	7/14/2022 6:20:00 AM	***Discharger Report:***	
Dt MOE Arvl on Scn:		***Material Group:***	
MOE Reported Dt:	7/14/2022 6:47:00 AM	***Impact to Health:***	0 No Impact
Dt Document Closed:	7/15/2022 8:08:32 AM	***Agency Involved:***	
Site No:			

MOE Response:	Desktop Response
Site County/District:	
Site Geo Ref Meth:	
Site District Office:	Ottawa District Office
Nearest Watercourse:	Ottawa R
Site Name:	1 Fleet Street
Site Address:	Canal behind 1 Fleet St, Ottawa
Site Region:	
Site Municipality:	OTTAWA
Site Lot:	
Site Conc:	
Site Geo Ref Accu:	
Site Map Datum:	
Northing:	
Easting:	
Incident Cause:	
Incident Preceding Spill:	Leak/Break
Environment Impact:	1 Minor Impact
Health Env Consequence:	
Nature of Impact:	
Contaminant Qty:	0 other - see notes
System Facility Address:	1 FLEET ST, OTTAWA, ON K1S 4L4
Client Name:	OTTAWA
Client Type:	Government, Municipal
Source Type:	Other (specify)
Contaminant Code:	
Contaminant Name:	OIL (PETROLEUM BASED, NOT SPECIFIED)
Contaminant Limit 1:	
Contam Limit Freq 1:	
Contaminant UN No 1:	
Receiving Medium:	Surface Water
Incident Reason:	Equipment failure/malfunction
Incident Summary:	Ottawa - large sheen in Ottawa River canal, containing
Activity Preceding Spill:	Normal operations
Property 2nd Watershed:	Lower Ottawa
Property Tertiary Watershed:	02LA-Rideau
Sector Type:	SEWAGE TREATMENT FACILITIES
SAC Action Class:	Municipal Stormwater
Call Report Locatn Geodata:	{"integration_ids":["PR00003783461"],"wkts":["POINT (-75.7098936000 45.4166581000)"],"creation_date":"2022-07-14"}

---

131 | ***64 of 71*** | ***WNW/297.9*** | ***58.9 / -21.14*** | ***1 Fleet St. Ottawa ON*** | ***FRST***

Tank System ID:	48847	**Tank Sys Prov F:**	Ontario
EC No:	3577	**Tank Sys PO BOX:**	
Internal No:	9142	**Tank Sys Postal Cd:**	
Is Perm Withdrwl:	FALSE	**Sys Record City:**	
Removed Date:		**Sys Record Prov E:**	
Withdrawn Date:		**Sys Record Prov F:**	
Temp Withdrawn Dt:		**Sys Record PO BOX:**	
Tank Use E:		**Sys Rec Postal Cd:**	
Tank Use F:		**System Rec Same as:**	TRUE
Year of Manufact:		**Location Latitude:**	
Emerg Plan Same as:	TRUE	**Location Longitude:**	
Operator Contact:		**Creation Date:**	08-Oct-2009 00:00:00
Owner Contact:		**Creation By:**	Section 19
Tank System City:	Ottawa	**Modified Date:**	17-Dec-2018 00:00:00
Tank Sys Prov E:	Ontario	**Modified By:**	
Tank Use:			
Tank Manufacturer:			

Tank System Address:	1 Fleet St.
Sys Record Address:	
System Descr:	Emergency Power Generator Storage Tank System, Cliff Street Central Heating and Cooling Plant, 1 Fleet Street,

Ottawa, Ontario

Certification System Installer:
Certification System Remover:
Group Name:
Master Group Name:
Owner Email:
Operator Email:
Land Owner E: Federal entity under Financial Administration Act
Land Owner F: Entité fédérale sous la loi sur la gestion des finances publiques

Service Months

Service Months E: August
Service Months F: Août

Service Months E: December
Service Months F: Décembre

Service Months E: October
Service Months F: Octobre

Service Months E: February
Service Months F: Février

Service Months E: June
Service Months F: Juin

Service Months E: September
Service Months F: Septembre

Service Months E: January
Service Months F: Janvier

Service Months E: November
Service Months F: Novembre

Service Months E: March
Service Months F: Mars

Service Months E: April
Service Months F: Avril

Service Months E: May
Service Months F: Mai

Service Months E: July
Service Months F: Juillet

Tanks Details

Tank ID: 82217
Tank Capacity: 15100
Tank Type E: Aboveground
Tank Type F: Hors sol
Date of Install: 2000
Date Withdrawn Tk:
Date Removed Tank:
Tank Desc: Main supply tank
Tank Stdd No E: ULC-C142.18 (withdrawn and superseded by S601)
Tank Std No F: ULC-C142.18 (retiré et remplacé par S601)
Tank Std No Other:
Tank Constr Material E: Concrete-encased steel
Tank Constr Material F: Acier revêtu de béton
Tank Constr Material Other:

Dt Wthdrwn Piping:
Date Remvd Piping:
Tk Type of Pump E: No pump
Tk Type of Pump F: Aucune pompe
Piping Type E: Aboveground
Piping Type F: Hors sol
Piping Diam Unit: mm

Internal No:	483-004-1-177
Tank Content E:	Diesel
Tank Content F:	Diesel
Tank Content Other:	
Piping Diameter:	13 TO 75
Spill Containment E:	None
Spill Containment F:	Aucun
Spill Containment Other:	
Product Transfer Area:	The fill point is located on top of tank and has a 28L spill box, audible/visual alarm and camlock fitting connection. The area is surrounded by loos gravel and asphalt. A SOP is available. A site operator is present to unlock the fill connection prior refuelling.
Date Wthdrwn Other Component:	
Date Removed Other Component:	

Piping Construction Materials

Component E:	Steel
Component F:	Acier
Other:	

Piping Secondary Containment

Tank ID:	82217
Component E:	None
Component F:	Aucun
Other:	

Tank Corrosion Protection

Component E:	Non-corroding material
Component F:	Matériel non-corrosif
Other:	

Piping Corrosion Protection

Component E:	Painted
Component F:	Peinturé
Other:	

Tank Leak Detection

Component E:	Visual inspection
Component F:	Inspection visuelle
Other:	

Piping Leak Detection

Component E:	Visual inspection
Component F:	Inspection visuelle
Other:	

Sump Leak Detection

Component E:	Visual inspection
Component F:	Inspection visuelle
Other:	

Tank Secondary Containment

Component E: Concrete-encased steel assembly
Component F: Réservoir en acier revêtu de béton
Other:

Tank Overflow Protection

Component E: Overfill alarm and overfill automatic shutoff
Component F: Alarme anti-débordement et dispositif d'arrêt automatique anti-débordement
Other:

Tanks Details

Tank ID: 82218
Tank Capacity: 935
Tank Type E: Aboveground
Tank Type F: Hors sol
Date of Install: 2001
Date Withdrawn Tk: 01-Nov-2015 00:00:00
Date Removed Tank: 01-Nov-2015 00:00:00
Tank Desc: Day tank
Tank Stdd No E: ULC-S602
Tank Std No F: ULC-S602
Tank Std No Other:
Tank Constr Material E: Steel
Tank Constr Material F: Acier
Tank Constr Material Other:
Internal No: 25572C
Tank Content E: Diesel
Tank Content F: Diesel
Tank Content Other:
Piping Diameter: 13 to 75
Spill Containment E: None
Spill Containment F: Aucun
Spill Containment Other:
Product Transfer Area: see main supply tank
Date Wthdrwn Other Component:
Date Removed Other Component:

Dt Wthdrwn Piping: 01-Nov-2015 00:00:00
Date Remvd Piping: 01-Nov-2015 00:00:00
Tk Type of Pump E: No pump
Tk Type of Pump F: Aucune pompe
Piping Type E: Aboveground
Piping Type F: Hors sol
Piping Diam Unit: mm

Piping Construction Materials

Component E: Steel
Component F: Acier
Other:

Piping Secondary Containment

Tank ID: 82218
Component E: None
Component F: Aucun
Other:

Tank Corrosion Protection

Component E: Painted
Component F: Peinturé
Other:

Piping Corrosion Protection

Component E: Painted
Component F: Peinturé
Other:

Tank Leak Detection

Component E: Visual inspection
Component F: Inspection visuelle
Other:

Piping Leak Detection

Component E: Visual inspection
Component F: Inspection visuelle
Other:

Sump Leak Detection

Component E: Visual inspection
Component F: Inspection visuelle
Other:

Tank Secondary Containment

Component E: None
Component F: Aucun
Other:

Tank Overflow Protection

Component E: Overfill alarm and overfill automatic shutoff
Component F: Alarme anti-débordement et dispositif d'arrêt automatique anti-débordement
Other:

131	65 of 71	WNW/297.9	58.9 / -21.14	1 Fleet St. Ottawa ON	FRST

Tank System ID: 40117
EC No: 3578
Internal No: 9145
Is Perm Withdrwl: TRUE
Removed Date: Sep 1 2015 12: 00AM
Withdrawn Date: May 1 2010 12: 00AM
Temp Withdrawn Dt:
Tank Use E:
Tank Use F:
Year of Manufact:
Emerg Plan Same as: TRUE
Operator Contact:
Owner Contact:
Tank System City: Ottawa
Tank Sys Prov E: Ontario
Tank Use:
Tank Manufacturer:
Tank System Address: 1 Fleet St.
Sys Record Address:
System Descr: Backup heating storage tank system, Cliff Central Cooling and Heating Pant, 1 Fleet, Ottawa, Ontario
Certification System Installer:
Certification System Remover:

Tank Sys Prov F: Ontario
Tank Sys PO BOX:
Tank Sys Postal Cd:
Sys Record City:
Sys Record Prov E:
Sys Record Prov F:
Sys Record PO BOX:
Sys Rec Postal Cd:
System Rec Same as: TRUE
Location Latitude:
Location Longitude:
Creation Date: 08-Oct-2009 00:00:00
Creation By: Section 19
Modified Date: 27-Mar-2017 00:00:00
Modified By:

Group Name:
Master Group Name:
Owner Email:
Operator Email:
Land Owner E: Federal entity under Financial Administration Act
Land Owner F: Entité fédérale sous la loi sur la gestion des finances publiques

Service Months

Service Months E: January
Service Months F: Janvier

Service Months E: May
Service Months F: Mai

Service Months E: December
Service Months F: Décembre

Service Months E: October
Service Months F: Octobre

Service Months E: August
Service Months F: Août

Service Months E: April
Service Months F: Avril

Service Months E: September
Service Months F: Septembre

Service Months E: June
Service Months F: Juin

Service Months E: November
Service Months F: Novembre

Service Months E: February
Service Months F: Février

Service Months E: March
Service Months F: Mars

Service Months E: July
Service Months F: Juillet

Tanks Details

Tank ID: 68581
Tank Capacity: 249000
Tank Type E: Underground
Tank Type F: Souterrain
Date of Install: 1965
Date Withdrawn Tk: 01-May-2010 00:00:00
Date Removed Tank: 01-Sep-2015 00:00:00
Tank Desc: main supply tank #2
Tank Stdd No E: Unknown-underground tank
Tank Std No F: Inconnu - réservoir souterrain
Tank Std No Other:
Tank Constr Material E: Other
Tank Constr Material F: Autre
Tank Constr Material Other:
Internal No: n/a
Tank Content E: Bunker oil
Tank Content F: Combustible de soute (bunker oil)

Dt Wthdrwn Piping: 01-May-2010 00:00:00
Date Remvd Piping: 01-Sep-2015 00:00:00
Tk Type of Pump E: No pump
Tk Type of Pump F: Aucune pompe
Piping Type E: Both
Piping Type F: Les deux
Piping Diam Unit: mm

Tank Content Other:
Piping Diameter: 13 to 125
Spill Containment E: None
Spill Containment F: Aucun
Spill Containment Other:
Product Transfer Area: paved area
Date Wthdrwn Other Component: 01-May-2010 00:00:00
Date Removed Other Component: 01-Sep-2015 00:00:00

Piping Construction Materials

Component E: Steel
Component F: Acier
Other:

Piping Secondary Containment

Tank ID: 68581
Component E: None
Component F: Aucun
Other:

Tank Corrosion Protection

Component E: None
Component F: Aucune
Other:

Piping Corrosion Protection

Component E: None
Component F: Aucune
Other:

Tank Leak Detection

Component E: None
Component F: Aucun
Other:

Piping Leak Detection

Component E: Other (specify)
Component F: Autre (spécifiez)
Other:

Sump Leak Detection

Component E: Visual inspection
Component F: Inspection visuelle
Other:

Tank Secondary Containment

Component E: None
Component F: Aucun
Other:

Tank Overflow Protection

Component E: Overfill alarm and overfill automatic shutoff
Component F: Alarme anti-débordement et dispositif d'arrêt automatique anti-débordement
Other:

Tanks Details

Tank ID: 68580
Tank Capacity: 249000
Tank Type E: Underground
Tank Type F: Souterrain
Date of Install: 1965
Date Withdrawn Tk: 01-May-2010 00:00:00
Date Removed Tank: 01-Sep-2015 00:00:00
Tank Desc: main supply tank #1
Tank Stdd No E: Unknown-underground tank
Tank Std No F: Inconnu - réservoir souterrain
Tank Std No Other:
Tank Constr Material E: Other
Tank Constr Material F: Autre
Tank Constr Material Other:
Internal No: n/a
Tank Content E: Bunker oil
Tank Content F: Combustible de soute (bunker oil)
Tank Content Other:
Piping Diameter: 13 to 125
Spill Containment E: None
Spill Containment F: Aucun
Spill Containment Other:
Product Transfer Area: paved area
Date Wthdrwn Other Component: 01-May-2010 00:00:00
Date Removed Other Component: 01-Sep-2015 00:00:00

Dt Wthdrwn Piping: 01-May-2010 00:00:00
Date Remvd Piping: 01-Sep-2015 00:00:00
Tk Type of Pump E: No pump
Tk Type of Pump F: Aucune pompe
Piping Type E: Both
Piping Type F: Les deux
Piping Diam Unit: mm

Piping Construction Materials

Component E: Steel
Component F: Acier
Other:

Piping Secondary Containment

Tank ID: 68580
Component E: None
Component F: Aucun
Other:

Tank Corrosion Protection

Component E: None
Component F: Aucune
Other:

Piping Corrosion Protection

Component E: None
Component F: Aucune
Other:

Tank Leak Detection

Component E: None
Component F: Aucun
Other:

Piping Leak Detection

Component E: None
Component F: Aucun
Other:

Sump Leak Detection

Component E: Visual inspection
Component F: Inspection visuelle
Other:

Tank Secondary Containment

Component E: None
Component F: Aucun
Other:

Tank Overflow Protection

Component E: Overfill alarm and overfill automatic shutoff
Component F: Alarme anti-débordement et dispositif d'arrêt automatique anti-débordement
Other:

---

131 | ***66 of 71*** | ***WNW/297.9*** | ***58.9 / -21.14*** | ***PUBLIC WORKS AND GOVERNMENT SERVICES CANADA
1 FLEET ST
OTTAWA ON*** | ***CFOT***

Inventory No: 100010446
Inventory Status: active
Installation Year: 2022
Capacity: 80000
Capacity Unit: L
Tank Type: Double Wall UST
Manufacturer: ZCL Xerxes
Model: P100DW
Description: 80,000-Liter, ULC S615-14 certified, Double Wall Underground Tank(Fiberglass , Made: ZCL Xerxes, Model# P100DW, Tag#CF-FT-04 Unknow serial number)

Tank Material: Fiberglass (FRP)
Corrosion Protect: Fiberglass
Overfill Protection: Alarm
Inventory Context: FS Fuel Oil Tank
Inventory Item: FS Fuel Oil Tank

---

131 | ***67 of 71*** | ***WNW/297.9*** | ***58.9 / -21.14*** | ***PUBLIC WORKS AND GOVERNMENT SERVICES CANADA
1 FLEET ST
OTTAWA ON*** | ***CFOT***

Inventory No: 100010444
Inventory Status: active
Installation Year: 2022
Capacity: 110000
Capacity Unit: L
Tank Type: Double Wall UST
Manufacturer: ZCL Xerxes

Tank Material: Fiberglass (FRP)
Corrosion Protect: Fiberglass
Overfill Protection: Alarm
Inventory Context: FS Fuel Oil Tank
Inventory Item: FS Fuel Oil Tank

Map Key	Number of Records	Direction/ Distance (m)	Elev/Diff (m)	Site	DB

Model: P100DW
Description: 110,000-Liter, ULC S615-14 certified, Double Wall Underground Tank(Fiber Glass , Made: ZCL Xerxes, Model# P100DW, CF-FT-02 Unknow serial number)

---

131 | **68 of 71** | **WNW/297.9** | **58.9 / -21.14** | **PUBLIC WORKS AND GOVERNMENT SERVICES CANADA**
1 FLEET ST
OTTAWA ON | **CFOT**

Inventory No: 100010443
Inventory Status: active
Installation Year: 2022
Capacity: 110000
Capacity Unit: L
Tank Type: Double Wall UST
Manufacturer: ZCL Xerxes
Model: P100DW
Description: 110,000-Liter, ULC S615-14 certified, Double Wall Underground Tank(Fiber Glass , Made: ZCL Xerxes, Model# P100DW, CF-FT-01 Unknow serial number)

Tank Material: Fiberglass (FRP)
Corrosion Protect: Fiberglass
Overfill Protection: Alarm
Inventory Context: FS Fuel Oil Tank
Inventory Item: FS Fuel Oil Tank

---

131 | **69 of 71** | **WNW/297.9** | **58.9 / -21.14** | **PUBLIC WORKS AND GOVERNMENT SERVICES CANADA**
1 FLEET ST
OTTAWA ON | **CFOT**

Inventory No: 100010445
Inventory Status: active
Installation Year: 2022
Capacity: 80000
Capacity Unit: L
Tank Type: Double Wall UST
Manufacturer: ZCL Xerxes
Model: P100DW
Description: 80,000-Liter, ULC S615-14 certified, Double Wall Underground Tank(Fiberglass , Made: ZCL Xerxes, Model# P100DW, Tag#CF-FT-03 Unknow serial number)

Tank Material: Fiberglass (FRP)
Corrosion Protect: Fiberglass
Overfill Protection: Alarm
Inventory Context: FS Fuel Oil Tank
Inventory Item: FS Fuel Oil Tank

---

131 | **70 of 71** | **WNW/297.9** | **58.9 / -21.14** | **1 Fleet Street Ottawa**
OTTAWA ON | **SPL**

Ref No: 1-4HPOBI
Year:
Incident Dt: 12/14/2023 10:25:12 AM
Dt MOE Arvl on Scn:
MOE Reported Dt: 12/14/2023 10:25:12 AM
Dt Document Closed: 12/14/2023 4:09:57 PM
Site No:
MOE Response: Desktop Response
Site County/District:
Site Geo Ref Meth:
Site District Office: Ottawa District Office
Nearest Watercourse: Ottawa River
Site Name:
Site Address: 1 Fleet Street Ottawa
Site Region:
Site Municipality: OTTAWA
Site Lot:
Site Conc:
Site Geo Ref Accu:
Site Map Datum:
Northing:
Easting:

Municipality No:
Nature of Damage:
Discharger Report:
Material Group:
Impact to Health:
Agency Involved:

Incident Cause:	
Incident Preceding Spill:	Leak/Break
Environment Impact:	
Health Env Consequence:	
Nature of Impact:	
Contaminant Qty:	3600 litre (L)
System Facility Address:	
Client Name:	
Client Type:	
Source Type:	Valve/Fitting/Piping
Contaminant Code:	
Contaminant Name:	RUST-INHIBITOR (N.O.S.)
Contaminant Limit 1:	
Contam Limit Freq 1:	
Contaminant UN No 1:	
Receiving Medium:	Surface Water
Incident Reason:	Unknown
Incident Summary:	TIPS: Spill / Boiler plant releasing green solution into Ottawa River
Activity Preceding Spill:	Normal operations
Property 2nd Watershed:	Lower Ottawa
Property Tertiary Watershed:	02LA-Rideau
Sector Type:	
SAC Action Class:	
Call Report Locatn Geodata:	{"integration_ids":["PR00003783461"],"wkts":["POINT (-75.7098936000 45.4166581000)"],"creation_date":"2023-12-14"}

---

131 | ***71 of 71*** | ***WNW/297.9*** | ***58.9 / -21.14*** | ***1 Fleet Street, Ottawa OTTAWA ON*** | ***SPL***

Ref No:	1-4MK5K7	**Municipality No:**	
Year:		**Nature of Damage:**	
Incident Dt:	2/1/2024 9:40:33 AM	**Discharger Report:**	
Dt MOE Arvl on Scn:		**Material Group:**	
MOE Reported Dt:	2/1/2024 9:40:33 AM	**Impact to Health:**	
Dt Document Closed:	3/5/2024 8:22:07 AM	**Agency Involved:**	

Site No:	
MOE Response:	Desktop Response
Site County/District:	
Site Geo Ref Meth:	
Site District Office:	Ottawa District Office
Nearest Watercourse:	
Site Name:	
Site Address:	1 Fleet Street, Ottawa
Site Region:	
Site Municipality:	OTTAWA
Site Lot:	
Site Conc:	
Site Geo Ref Accu:	
Site Map Datum:	
Northing:	
Easting:	
Incident Cause:	
Incident Preceding Spill:	Leak/Break
Environment Impact:	
Health Env Consequence:	Low
Nature of Impact:	
Contaminant Qty:	2643 kilogram (kg)
System Facility Address:	
Client Name:	
Client Type:	
Source Type:	Other (specify)
Contaminant Code:	
Contaminant Name:	FREON
Contaminant Limit 1:	

Contam Limit Freq 1:
Contaminant UN No 1:
Receiving Medium: Air
Incident Reason:
Incident Summary: The Cliff Heating and Cooling Plant: 2643 kgs freon (R134A) to atm.
Activity Preceding Spill: Normal operations
Property 2nd Watershed: Lower Ottawa
Property Tertiary Watershed: 02LA-Rideau
Sector Type: OTHER FEDERAL GOVERNMENT PUBLIC ADMINISTRATION
SAC Action Class:
Call Report Locatn Geodata: {"integration_ids":["PR00003783461"],"wkts":["POINT (-75.7098936000 45.4166581000)"],"creation_date":"2024-02-01"}

---

132 | **1 of 1** | **N/298.2** | **74.5 / -5.56** | **Earth Embassy Developments Ltd.**
439 Queen St
Ottawa ON K2C 0P9 | **ECA**

Approval No: 2348-8X9Q5V
Approval Date: 2012-09-04
Status: Approved
Record Type: ECA
Link Source: IDS
SWP Area Name:
MOE District:
City:
Longitude:
Latitude:
Geometry X:
Geometry Y:
Approval Type: ECA-MUNICIPAL AND PRIVATE SEWAGE WORKS
Project Type: MUNICIPAL AND PRIVATE SEWAGE WORKS
Business Name: Earth Embassy Developments Ltd.
Address: 439 Queen St
Full Address:
Full PDF Link: https://www.accessenvironment.ene.gov.on.ca/instruments/1004-8WTLKW-14.pdf
PDF Site Location:

---

133 | **1 of 1** | **SW/298.2** | **69.3 / -10.70** | **21-25 Lorne Avenue**
Ottawa ON K1R 7G6 | **EHS**

Order No: 23020700674
Status: C
Report Type: Standard Report
Report Date: 10-FEB-23
Date Received: 07-FEB-23
Previous Site Name:
Lot/Building Size:
Nearest Intersection:
Municipality:
Client Prov/State: ON
Search Radius (km): .25
X: -75.711116
Y: 45.4129944
Additional Info Ordered: Fire Insur. Maps and/or Site Plans; City Directory

---

134 | **1 of 1** | **WSW/298.7** | **64.5 / -15.50** | **LeBreton Flats**
Ottawa ON | **FCS**

SGC: 3506008
Site ID: 00000011
Departmental ID: 99563
Depart Code: NCC
Class Type: 2
Class: Medium Priority for Action
Site Name: LeBreton Flats
Site Name (FR): des plaines LeBreton
Site Status: Closed
Site Status Desc: Detailed testing completed. No further action required.
Site Status (FR): Fermé
Description (FR): Analyse détaillée terminée. Aucune autre mesure nécessaire.
Involv Code:

Census Division:	Ottawa
Municipality:	Ottawa
Census Sub Class:	1
Latitude:	45.413670
Longitude:	-75.711830
Location:	
Protected Data:	0
FED:	075
Fed Electoral District:	Ottawa Centre
Fed Electoral District (FR):	Ottawa-Centre
Metro:	
Nearest Pop. Area:	
Highest Step Cmpltd:	6
Site Deleted Flag:	
Created:	2006-02-06T13:55:00
Modified:	2023-05-18T08:25:02.977
Property No.:	04069
Est m³ Contmnted:	
Est Ha Contmnted:	0.6347
Est Tons Contamin:	
Est Population at 1 Km:	15,685
Est Population at 5 Km:	228,427
Est Population at 10 Km:	650,522
Est Population at 25 Km:	1,223,058
Est Population at 50 Km:	1,438,630
Reporting Org:	National Capital Commission
Reporting Org (FR):	Commission de la Capitale nationale
Reason for Involv:	Federal Real Property
Reason for Involv (FR):	Biens immobiliers fédéraux
Liable Third Party:	
Class (FR):	Priorité d'intervention moyenne
Action Plan:	Phase III ESA and PQRA study is currrently under review by Health Canada and Environment Canada.
Action Plan (FR):	Les études préliminaires quantitatives de risque et de Phase III sont actuellement revues par Santé et Environnement Canada.
Site Mgmnt Strategy:	Additional assessment, Continous Monitoring
Minimap URL:	http://www.tbs-sct.gc.ca/fcsi-rscf/minimap.aspx?fsi=00000011
Additional Info:	
Additional Info (FR):	

Management

Management Code:	5
Management Type (EN):	Additional assessment
Management Type (FR):	Évaluation complémentaire
Management Code:	3
Management Type (EN):	Continous Monitoring
Management Type (FR):	Surveillance constante

Contamination

Contaminant:	Metal, metalloid, and organometallic
Contamination (FR):	Métaux, métalloïdes, et organométalliques
Medium Code:	5
Medium:	Soil
Medium (FR):	Sol
Contaminant:	PAHs (polycyclic aromatic hydrocarbon)
Contamination (FR):	HAP (hydrocarbures aromatiques polycycliques)
Medium Code:	5
Medium:	Soil
Medium (FR):	Sol
Contaminant:	PHCs (petroleum hydrocarbons)

Contamination (FR): HCP (hydrocarbures pétroliers)
Medium Code: 5
Medium: Soil
Medium (FR): Sol

Contaminant: Metal, metalloid, and organometallic
Contamination (FR): Métaux, métalloïdes, et organométalliques
Medium Code: 2
Medium: Groundwater
Medium (FR): Eau souterraine

Contaminant: PAHs (polycyclic aromatic hydrocarbon)
Contamination (FR): HAP (hydrocarbures aromatiques polycycliques)
Medium Code: 2
Medium: Groundwater
Medium (FR): Eau souterraine

Annual Data

Fiscal Year: 2005-2006
Reporting Organization: NCC
Reporting Organization (EN): National Capital Commission
Reporting Organization (FR): Commission de la Capitale nationale
Class Type:
Class (EN):
Class (FR):
CCME Flag:
CCME NCS Year:
Step Name (EN):
Step Name (FR):
Highest Step Completed: 01
Highest Step Completed Desc:
Planned Compl Date Step7:
Planned Compl Date Step8:
Planned Compl Date Step9:
Created:
Modified:
NCSCS Year:
Closed: No
Actual Cubic Metres Rem: 0
Actual Hectares Rem: 0
Actual Tons Remediated: 0
Total Asmt Expenditure: $0.00
Total Remediation Expenditure: $0.00
Total Care/Maint Expenditur: $0.00
Total Mntring Expenditure: $0.00
Ttl Expenditure Reduc Liabil:
FCSAP Asmt Expenditure: $0.00
FCSAP Remed Expenditure: $0.00
FCSAP Care/Maint Expenditur: $0.00
FCSAP Mntring Expenditure: $0.00

Annual Data

Fiscal Year: 2007-2008
Reporting Organization: NCC
Reporting Organization (EN): National Capital Commission
Reporting Organization (FR): Commission de la Capitale nationale
Class Type:
Class (EN):
Class (FR):
CCME Flag:
CCME NCS Year:
Step Name (EN):

Step Name (FR):
Highest Step Completed: 04
Highest Step Completed Desc:
Planned Compl Date Step7:
Planned Compl Date Step8:
Planned Compl Date Step9:
Created:
Modified:
NCSCS Year:
Closed: No
Actual Cubic Metres Rem: 0
Actual Hectares Rem: 0.6347
Actual Tons Remediated: 0
Total Asmt Expenditure: $0.00
Total Remediation Expenditure: $0.00
Total Care/Maint Expenditur: $0.00
Total Mntring Expenditure: $0.00
Ttl Expenditure Reduc Liabil:
FCSAP Asmt Expenditure: $1,989.40
FCSAP Remed Expenditure: $0.00
FCSAP Care/Maint Expenditur: $0.00
FCSAP Mntring Expenditure: $0.00

Annual Data

Fiscal Year: 2006-2007
Reporting Organization: NCC
Reporting Organization (EN): National Capital Commission
Reporting Organization (FR): Commission de la Capitale nationale
Class Type:
Class (EN):
Class (FR):
CCME Flag:
CCME NCS Year:
Step Name (EN):
Step Name (FR):
Highest Step Completed: 04
Highest Step Completed Desc:
Planned Compl Date Step7:
Planned Compl Date Step8:
Planned Compl Date Step9:
Created:
Modified:
NCSCS Year:
Closed: No
Actual Cubic Metres Rem: 0
Actual Hectares Rem: 0
Actual Tons Remediated: 0
Total Asmt Expenditure: $0.00
Total Remediation Expenditure: $0.00
Total Care/Maint Expenditur: $0.00
Total Mntring Expenditure: $0.00
Ttl Expenditure Reduc Liabil:
FCSAP Asmt Expenditure: $6,654.40
FCSAP Remed Expenditure: $0.00
FCSAP Care/Maint Expenditur: $0.00
FCSAP Mntring Expenditure: $0.00

Annual Data

Fiscal Year: 2008-2009
Reporting Organization: NCC
Reporting Organization (EN): National Capital Commission
Reporting Organization (FR): Commission de la Capitale nationale

Class Type:
Class (EN):
Class (FR):
CCME Flag:
CCME NCS Year:
Step Name (EN):
Step Name (FR):
Highest Step Completed: 04
Highest Step Completed Desc:
Planned Compl Date Step7:
Planned Compl Date Step8:
Planned Compl Date Step9:
Created:
Modified:
NCSCS Year:
Closed: No
Actual Cubic Metres Rem: 0
Actual Hectares Rem: 0
Actual Tons Remediated: 0
Total Asmt Expenditure: $1,421.70
Total Remediation Expenditure: $1,421.70
Total Care/Maint Expenditur: $0.00
Total Mntring Expenditure: $0.00
Ttl Expenditure Reduc Liabil:
FCSAP Asmt Expenditure: $0.00
FCSAP Remed Expenditure: $1,137.36
FCSAP Care/Maint Expenditur: $0.00
FCSAP Mntring Expenditure: $0.00

Annual Data

Fiscal Year: 2009-2010
Reporting Organization: NCC
Reporting Organization (EN): National Capital Commission
Reporting Organization (FR): Commission de la Capitale nationale
Class Type:
Class (EN):
Class (FR):
CCME Flag:
CCME NCS Year:
Step Name (EN):
Step Name (FR):
Highest Step Completed: 04
Highest Step Completed Desc:
Planned Compl Date Step7:
Planned Compl Date Step8:
Planned Compl Date Step9:
Created:
Modified:
NCSCS Year:
Closed: No
Actual Cubic Metres Rem: 0
Actual Hectares Rem: 0
Actual Tons Remediated: 0
Total Asmt Expenditure: $0.00
Total Remediation Expenditure: $0.00
Total Care/Maint Expenditur: $0.00
Total Mntring Expenditure: $0.00
Ttl Expenditure Reduc Liabil:
FCSAP Asmt Expenditure: $1,101.00
FCSAP Remed Expenditure: $0.00
FCSAP Care/Maint Expenditur: $0.00
FCSAP Mntring Expenditure: $0.00

Annual Data

Fiscal Year:	2010-2011
Reporting Organization:	NCC
Reporting Organization (EN):	National Capital Commission
Reporting Organization (FR):	Commission de la Capitale nationale
Class Type:	
Class (EN):	
Class (FR):	
CCME Flag:	
CCME NCS Year:	
Step Name (EN):	
Step Name (FR):	
Highest Step Completed:	04
Highest Step Completed Desc:	
Planned Compl Date Step7:	
Planned Compl Date Step8:	
Planned Compl Date Step9:	
Created:	
Modified:	
NCSCS Year:	
Closed:	No
Actual Cubic Metres Rem:	0
Actual Hectares Rem:	0
Actual Tons Remediated:	0
Total Asmt Expenditure:	$0.00
Total Remediation Expenditure:	$0.00
Total Care/Maint Expenditur:	$0.00
Total Mntring Expenditure:	$0.00
Ttl Expenditure Reduc Liabil:	
FCSAP Asmt Expenditure:	$0.00
FCSAP Remed Expenditure:	$0.00
FCSAP Care/Maint Expenditur:	$0.00
FCSAP Mntring Expenditure:	$0.00

Annual Data

Fiscal Year:	2012-2013
Reporting Organization:	NCC
Reporting Organization (EN):	National Capital Commission
Reporting Organization (FR):	Commission de la Capitale nationale
Class Type:	
Class (EN):	
Class (FR):	
CCME Flag:	
CCME NCS Year:	
Step Name (EN):	
Step Name (FR):	
Highest Step Completed:	06
Highest Step Completed Desc:	
Planned Compl Date Step7:	
Planned Compl Date Step8:	
Planned Compl Date Step9:	
Created:	
Modified:	
NCSCS Year:	
Closed:	No
Actual Cubic Metres Rem:	0
Actual Hectares Rem:	0
Actual Tons Remediated:	0
Total Asmt Expenditure:	$0.00
Total Remediation Expenditure:	$0.00
Total Care/Maint Expenditur:	$0.00
Total Mntring Expenditure:	$0.00
Ttl Expenditure Reduc Liabil:	

FCSAP Asmt Expenditure:	$723.80
FCSAP Remed Expenditure:	$0.00
FCSAP Care/Maint Expenditur:	$0.00
FCSAP Mntring Expenditure:	$0.00

Annual Data

Fiscal Year:	2011-2012
Reporting Organization:	NCC
Reporting Organization (EN):	National Capital Commission
Reporting Organization (FR):	Commission de la Capitale nationale
Class Type:	
Class (EN):	
Class (FR):	
CCME Flag:	
CCME NCS Year:	
Step Name (EN):	
Step Name (FR):	
Highest Step Completed:	06
Highest Step Completed Desc:	
Planned Compl Date Step7:	
Planned Compl Date Step8:	
Planned Compl Date Step9:	
Created:	
Modified:	
NCSCS Year:	
Closed:	No
Actual Cubic Metres Rem:	0
Actual Hectares Rem:	0
Actual Tons Remediated:	0
Total Asmt Expenditure:	$0.00
Total Remediation Expenditure:	$0.00
Total Care/Maint Expenditur:	$0.00
Total Mntring Expenditure:	$0.00
Ttl Expenditure Reduc Liabil:	
FCSAP Asmt Expenditure:	$14,045.60
FCSAP Remed Expenditure:	$0.00
FCSAP Care/Maint Expenditur:	$0.00
FCSAP Mntring Expenditure:	$0.00

Annual Data

Fiscal Year:	2013-2014
Reporting Organization:	NCC
Reporting Organization (EN):	National Capital Commission
Reporting Organization (FR):	Commission de la Capitale nationale
Class Type:	
Class (EN):	
Class (FR):	
CCME Flag:	
CCME NCS Year:	
Step Name (EN):	
Step Name (FR):	
Highest Step Completed:	06
Highest Step Completed Desc:	
Planned Compl Date Step7:	
Planned Compl Date Step8:	
Planned Compl Date Step9:	
Created:	
Modified:	
NCSCS Year:	
Closed:	No
Actual Cubic Metres Rem:	0
Actual Hectares Rem:	0

Actual Tons Remediated:	0
Total Asmt Expenditure:	$0.00
Total Remediation Expenditure:	$0.00
Total Care/Maint Expenditur:	$0.00
Total Mntring Expenditure:	$0.00
Ttl Expenditure Reduc Liabil:	
FCSAP Asmt Expenditure:	$0.00
FCSAP Remed Expenditure:	$0.00
FCSAP Care/Maint Expenditur:	$0.00
FCSAP Mntring Expenditure:	$0.00

Annual Data

Fiscal Year:	2014-2015
Reporting Organization:	NCC
Reporting Organization (EN):	National Capital Commission
Reporting Organization (FR):	Commission de la Capitale nationale
Class Type:	
Class (EN):	
Class (FR):	
CCME Flag:	
CCME NCS Year:	
Step Name (EN):	
Step Name (FR):	
Highest Step Completed:	06
Highest Step Completed Desc:	
Planned Compl Date Step7:	
Planned Compl Date Step8:	
Planned Compl Date Step9:	
Created:	
Modified:	
NCSCS Year:	
Closed:	No
Actual Cubic Metres Rem:	0
Actual Hectares Rem:	0
Actual Tons Remediated:	0
Total Asmt Expenditure:	$0.00
Total Remediation Expenditure:	$0.00
Total Care/Maint Expenditur:	$0.00
Total Mntring Expenditure:	$0.00
Ttl Expenditure Reduc Liabil:	
FCSAP Asmt Expenditure:	$0.00
FCSAP Remed Expenditure:	$0.00
FCSAP Care/Maint Expenditur:	$0.00
FCSAP Mntring Expenditure:	$0.00

Annual Data

Fiscal Year:	2015-2016
Reporting Organization:	NCC
Reporting Organization (EN):	National Capital Commission
Reporting Organization (FR):	Commission de la Capitale nationale
Class Type:	
Class (EN):	
Class (FR):	
CCME Flag:	
CCME NCS Year:	
Step Name (EN):	
Step Name (FR):	
Highest Step Completed:	06
Highest Step Completed Desc:	
Planned Compl Date Step7:	
Planned Compl Date Step8:	
Planned Compl Date Step9:	

Created:	
Modified:	
NCSCS Year:	
Closed:	No
Actual Cubic Metres Rem:	0
Actual Hectares Rem:	0
Actual Tons Remediated:	0
Total Asmt Expenditure:	$0.00
Total Remediation Expenditure:	$0.00
Total Care/Maint Expenditur:	$0.00
Total Mntring Expenditure:	$0.00
Ttl Expenditure Reduc Liabil:	
FCSAP Asmt Expenditure:	$0.00
FCSAP Remed Expenditure:	$0.00
FCSAP Care/Maint Expenditur:	$0.00
FCSAP Mntring Expenditure:	$0.00

Annual Data

Fiscal Year:	2019-2020
Reporting Organization:	NCC
Reporting Organization (EN):	National Capital Commission
Reporting Organization (FR):	Commission de la Capitale nationale
Class Type:	
Class (EN):	
Class (FR):	
CCME Flag:	
CCME NCS Year:	
Step Name (EN):	
Step Name (FR):	
Highest Step Completed:	06
Highest Step Completed Desc:	
Planned Compl Date Step7:	
Planned Compl Date Step8:	
Planned Compl Date Step9:	
Created:	
Modified:	
NCSCS Year:	
Closed:	No
Actual Cubic Metres Rem:	0
Actual Hectares Rem:	0
Actual Tons Remediated:	0
Total Asmt Expenditure:	$0.00
Total Remediation Expenditure:	$0.00
Total Care/Maint Expenditur:	$0.00
Total Mntring Expenditure:	$0.00
Ttl Expenditure Reduc Liabil:	
FCSAP Asmt Expenditure:	$0.00
FCSAP Remed Expenditure:	$0.00
FCSAP Care/Maint Expenditur:	$0.00
FCSAP Mntring Expenditure:	$0.00

Annual Data

Fiscal Year:	2018-2019
Reporting Organization:	NCC
Reporting Organization (EN):	National Capital Commission
Reporting Organization (FR):	Commission de la Capitale nationale
Class Type:	
Class (EN):	
Class (FR):	
CCME Flag:	
CCME NCS Year:	
Step Name (EN):	

Step Name (FR):
Highest Step Completed: 06
Highest Step Completed Desc:
Planned Compl Date Step7:
Planned Compl Date Step8:
Planned Compl Date Step9:
Created:
Modified:
NCSCS Year:
Closed: No
Actual Cubic Metres Rem: 0
Actual Hectares Rem: 0
Actual Tons Remediated: 0
Total Asmt Expenditure: $0.00
Total Remediation Expenditure: $0.00
Total Care/Maint Expenditur: $0.00
Total Mntring Expenditure: $0.00
Ttl Expenditure Reduc Liabil:
FCSAP Asmt Expenditure: $0.00
FCSAP Remed Expenditure: $0.00
FCSAP Care/Maint Expenditur: $0.00
FCSAP Mntring Expenditure: $0.00

Annual Data

Fiscal Year: 2016-2017
Reporting Organization: NCC
Reporting Organization (EN): National Capital Commission
Reporting Organization (FR): Commission de la Capitale nationale
Class Type:
Class (EN):
Class (FR):
CCME Flag:
CCME NCS Year:
Step Name (EN):
Step Name (FR):
Highest Step Completed: 06
Highest Step Completed Desc:
Planned Compl Date Step7:
Planned Compl Date Step8:
Planned Compl Date Step9:
Created:
Modified:
NCSCS Year:
Closed: No
Actual Cubic Metres Rem: 0
Actual Hectares Rem: 0
Actual Tons Remediated: 0
Total Asmt Expenditure: $0.00
Total Remediation Expenditure: $0.00
Total Care/Maint Expenditur: $0.00
Total Mntring Expenditure: $0.00
Ttl Expenditure Reduc Liabil:
FCSAP Asmt Expenditure: $0.00
FCSAP Remed Expenditure: $0.00
FCSAP Care/Maint Expenditur: $0.00
FCSAP Mntring Expenditure: $0.00

Annual Data

Fiscal Year: 2017-2018
Reporting Organization: NCC
Reporting Organization (EN): National Capital Commission
Reporting Organization (FR): Commission de la Capitale nationale

Class Type:
Class (EN):
Class (FR):
CCME Flag:
CCME NCS Year:
Step Name (EN):
Step Name (FR):
Highest Step Completed: 06
Highest Step Completed Desc:
Planned Compl Date Step7:
Planned Compl Date Step8:
Planned Compl Date Step9:
Created:
Modified:
NCSCS Year:
Closed: No
Actual Cubic Metres Rem: 0
Actual Hectares Rem: 0
Actual Tons Remediated: 0
Total Asmt Expenditure: $0.00
Total Remediation Expenditure: $0.00
Total Care/Maint Expenditur: $0.00
Total Mntring Expenditure: $0.00
Ttl Expenditure Reduc Liabil:
FCSAP Asmt Expenditure: $0.00
FCSAP Remed Expenditure: $0.00
FCSAP Care/Maint Expenditur: $0.00
FCSAP Mntring Expenditure: $0.00

Annual Data

Fiscal Year: 2022-2023
Reporting Organization: NCC
Reporting Organization (EN): National Capital Commission
Reporting Organization (FR): Commission de la Capitale nationale
Class Type:
Class (EN):
Class (FR):
CCME Flag:
CCME NCS Year:
Step Name (EN):
Step Name (FR):
Highest Step Completed: 06
Highest Step Completed Desc:
Planned Compl Date Step7:
Planned Compl Date Step8:
Planned Compl Date Step9:
Created:
Modified:
NCSCS Year:
Closed: Yes
Actual Cubic Metres Rem: 0
Actual Hectares Rem: 0
Actual Tons Remediated: 0
Total Asmt Expenditure: $0.00
Total Remediation Expenditure: $0.00
Total Care/Maint Expenditur: $0.00
Total Mntring Expenditure: $0.00
Ttl Expenditure Reduc Liabil:
FCSAP Asmt Expenditure: $0.00
FCSAP Remed Expenditure: $0.00
FCSAP Care/Maint Expenditur: $0.00
FCSAP Mntring Expenditure: $0.00

Annual Data

Fiscal Year:	2020-2021
Reporting Organization:	NCC
Reporting Organization (EN):	National Capital Commission
Reporting Organization (FR):	Commission de la Capitale nationale
Class Type:	
Class (EN):	
Class (FR):	
CCME Flag:	
CCME NCS Year:	
Step Name (EN):	
Step Name (FR):	
Highest Step Completed:	06
Highest Step Completed Desc:	
Planned Compl Date Step7:	
Planned Compl Date Step8:	
Planned Compl Date Step9:	
Created:	
Modified:	
NCSCS Year:	
Closed:	No
Actual Cubic Metres Rem:	0
Actual Hectares Rem:	0
Actual Tons Remediated:	0
Total Asmt Expenditure:	$0.00
Total Remediation Expenditure:	$0.00
Total Care/Maint Expenditur:	$0.00
Total Mntring Expenditure:	$0.00
Ttl Expenditure Reduc Liabil:	
FCSAP Asmt Expenditure:	$0.00
FCSAP Remed Expenditure:	$0.00
FCSAP Care/Maint Expenditur:	$0.00
FCSAP Mntring Expenditure:	$0.00

Annual Data

Fiscal Year:	2021-2022
Reporting Organization:	NCC
Reporting Organization (EN):	National Capital Commission
Reporting Organization (FR):	Commission de la Capitale nationale
Class Type:	
Class (EN):	
Class (FR):	
CCME Flag:	
CCME NCS Year:	
Step Name (EN):	
Step Name (FR):	
Highest Step Completed:	06
Highest Step Completed Desc:	
Planned Compl Date Step7:	
Planned Compl Date Step8:	
Planned Compl Date Step9:	
Created:	
Modified:	
NCSCS Year:	
Closed:	No
Actual Cubic Metres Rem:	0
Actual Hectares Rem:	0
Actual Tons Remediated:	0
Total Asmt Expenditure:	$0.00
Total Remediation Expenditure:	$0.00
Total Care/Maint Expenditur:	$0.00
Total Mntring Expenditure:	$0.00
Ttl Expenditure Reduc Liabil:	

FCSAP Asmt Expenditure:	$0.00
FCSAP Remed Expenditure:	$0.00
FCSAP Care/Maint Expenditur:	$0.00
FCSAP Mntring Expenditure:	$0.00

135 | **1 of 1** | **SSE/298.8** | **80.9 / 0.86** | **91 Cambridge Street North, Ottawa ON K1R 7A6** | **INC**

Incident No:	363030	**Any Health Impact:**	
Incident ID:	2514588	**Any Enviro Impact:**	
Instance No:		**Service Intrp:**	
Status Code:	Causal Analysis Complete	**Was Prop Damaged:**	
Incident Status:		**Reside App. Type:**	
Incident Severity:		**Commer App. Type:**	
Task No:		**Indus App. Type:**	
Attribute Category:	FS-Incident	**Institut App. Type:**	
Context:		**Depth Ground Cover:**	20
Date of Occurrence:		**Operation Pressure:**	40
Time of Occurrence:		**Equipment Type:**	
Occr Insp Start Dt:		**Equipment Model:**	
Incident Creat On:		**Serial No:**	
Instance Creat Dt:		**Cylinder Capacity:**	
Instance Install Dt:		**Cylinder Cap Units:**	
Approx Quant Rel:		**Cylinder Mat Type:**	
Tank Capacity:		**Pump Flow Rate Cap:**	
Fuels Occur Type:		**Contam. Migrated:**	
Occur Type Rpt:		**Near Body of Water:**	
Occur Category:		**Drainage System:**	
Fuel Type Involved:		**Sub Surface Contam:**	
Fuel Type Reported:		**Tank Material Type:**	
Enforcement Policy:		**Tank Storage Type:**	
Prc Escalation Req:		**Tank Location Type:**	
Item:			
Item Description:			
Device Installed Location:			
Venting Type:			
Vent Conn Mater:			
Vent Chimney Mater:			
Pipeline Type:	Service / Riser Distribution Pipeline		
Pipeline Involved:			
Pipe Material:	Plastic		
Regulator Location:	Outside		
Regulator Type:			
Liquid Prop Make:			
Liquid Prop Model:			
Liquid Prop Serial No:			
Liquid Prop Notes:			
Inventory Address:	91 Cambridge Street North, Ottawa - 1/2" Pipeline Hit		
Invent Postal Code:			
Notes:			
Contact Natural Env:			
Aff Prop Use Water:			
Occurence Narrative:	Gas service damaged with hand shovel		
Operation Type Involved:			

136 | **1 of 1** | **N/299.0** | **72.5 / -7.52** | **OCLCC 973 Cathedral Hill 428 Sparks Street Ottawa ON K1R 0B3** | **GEN**

Generator No:	ON2803662
SIC Code:	
SIC Description:	
Approval Years:	As of Nov 2021

PO Box No:
Country: Canada
Status: Registered
Co Admin:
Choice of Contact:
Phone No Admin:
Contaminated Facility:
MHSW Facility:

Detail(s)

Waste Class: 251 L
Waste Class Name: Waste oils/sludges (petroleum based)

Unplottable Summary

Total: 78 Unplottable sites

DB	Company Name/Site Name	Address	City	Postal
CA	Drain-All Ltd.	Mobile System	Ottawa ON	
CA	City of Ottawa	Wellington St W	Ottawa ON	
CA	City of Ottawa	Wellington Street	Ottawa ON	
CA	The Filmore Inc.	Nepean Street	Ottawa ON	
CA	City of Ottawa	Wellington St W	Ottawa ON	
CA	City of Ottawa	Wellington St W	Ottawa ON	
CA	City of Ottawa	Percy Street	Ottawa ON	
CA	City of Ottawa	Brickhill Street (Intersection of Brickhill Street and Wellington Street)	Ottawa ON	
CA	Claridge Homes (Lebreton Flats) Inc.	Lett Street, Block 1	Ottawa ON	
CA	Taggart Construction Limited	Mobile Facility	Ottawa ON	
CA	Garden of the Provinces Park	Wellington Street	Ottawa ON	
CA		Sparks Street	Ottawa ON	
CA		Wellington Street	Ottawa ON	
CA		Sparks Street	Ottawa ON	
CA	AEVO CO. LTD.	EMPRESS AVE. HOUSING	OTTAWA ON	
CA	R.M. OF OTTAWA-CARLETON	WELLINGTON ST. COMBINED SEWER	OTTAWA CITY ON	
CA	R.M. OF OTTAWA-CARLETON	WELLINGTON ST., VORTEX/DIV.CH.	OTTAWA CITY ON	
CA	OTTAWA CITY	WELLINGTON ST. COMBINED SEWER	OTTAWA CITY ON	

CA	OTTAWA CITY	WELLINGTON ST./FLEET ST.	OTTAWA CITY ON	
CA	OTTAWA CITY	GLOUCESTER ST./NEPEAN ST.	OTTAWA CITY ON	
CA	R.M. OF OTTAWA-CARLETON - LISGAR STREET	LISGAR ST/KENT ST/BRONSON ST.	OTTAWA CITY ON	
CA	R.M. OF OTTAWA-CARLETON	BAY ST/LAURIER AVE/WELLINGTON	OTTAWA CITY ON	
CA	R.M. OF OTTAWA-CARLETON	GLOUCESTER ST.	OTTAWA CITY ON	
CA	OTTAWA CITY - D. DOUGHERTY - LISGAR ST.	LISGAR ST/KENT ST/BRONSON AVE.	OTTAWA CITY ON	
CA	OTTAWA CITY	WELLINGTON STREET	OTTAWA CITY ON	
CA	OTTAWA CITY	CAMBRIDGE STREET	OTTAWA CITY ON	
CA	OTTAWA CITY	GLOUCESTER STREET	OTTAWA CITY ON	
CA	OTTAWA CITY	NEPEAN STREET	OTTAWA CITY ON	
CONV	Taggart Construction Limited		Ottawa ON	
CONV	CAPITAL ENVIRONMENTAL RESOURCE		ON	
CONV	Veolia ES Canada Services Industriels Inc.		OTTAWA ON	
CONV	DRAIN-ALL LTD.		ON	
EBR	Taggart Construction Limited	Mobile Facility Ottawa Ontario Ottawa	ON	
ECA	City of Ottawa	Fleet Street (PIN 04112-0163)	Ottawa ON	K2G 6J8
ECA	City of Ottawa	Albert St	Ottawa ON	K1P 1J1
ECA	City of Ottawa	Albert St	Ottawa ON	K1P 1J1
ECA	City of Ottawa	Queen Street (PIN 041120049) Queen Street (PIN 041140274), Albert Street (PIN041140402)	Ottawa ON	K2G 6J8
ECA	The Corporation of the City of Ottawa	Bronson Ave	Ottawa ON	K2G 6J8
ECA	Drain-All Ltd.	Mobile System	Ottawa ON	K1G 3N2
ECA	City of Ottawa	Albert St Queen Street, Slater Street, Bronson Avenue	Ottawa ON	K2G 6J8
ECA	City of Ottawa	Albert St from Brickhill Street to Empress Avenue	Ottawa ON	K1P 1J1

ECA	City of Ottawa	Percy St	Ottawa ON	K2G 6J8
ECA	Taggart Construction Limited	Mobile Facility	Ottawa ON	K1V 8Y3
ECA	City of Ottawa	Albert St	Ottawa ON	K2G 5J9
ECA	City of Ottawa	Brickhill Street (Intersection of Brickhill Street and Wellington Street)	Ottawa ON	K2G 6J8
ECA	City of Ottawa	Percy St	Ottawa ON	K2G 6J8
ECA	The Filmore Inc.	Nepean Street	Ottawa ON	K2A 0E7
GEN	City of Ottawa	Albert St from City Center to Brickhill	Ottawa ON	K2G 5J9
GEN	City of Ottawa	Albert Street from City Center to Brickhill	Ottawa ON	K2G 5J9
GEN	City of Ottawa	Albert Street from City Center to Brickhill	Ottawa ON	K2G 5J9
GEN	City of Ottawa	Albert St from City Center to Brickhill	Ottawa ON	K2G 5J9
GEN	PCL Construction Canada INC	Wellington street	ottawa ON	L1A0A4
GEN	City of Ottawa	Bronson Avenue between Arlington - Laurier W	Ottawa ON	
GEN	City of Ottawa	Bronson Avenue between Arlington - Laurier W	Ottawa ON	
GEN	CITY OF OTTAWA	BRICKHILL STREET	OTTAWA ON	
LIMO		Lot 40 Concession A ON OTTAWA RIVER NEPEAN Ottawa	ON	
SPL	SNC-Lavalin Constructors (Pacific) Inc., Dragados Canada, Inc.	Albert Street	Ottawa ON	
SPL	PCL Constructors Canada Inc.		Ottawa ON	
SPL	OLRT Constructors	Road allowance between Broken Front Concessions C and D in front of Lot D geographic township of Nepean	Ottawa ON	
SPL	OLRT Constructors		Ottawa ON	
SPL	Her Majesty the Queen in Right of Canada as represented by the Minister of	Transport	Ottawa ON	
SPL	OIL SPILL 45 GAL TO SUMP CLEANED UP-30 LBS OF R22 SPILLED-EPS NOTIFIED	CLIFF CENTRAL HEATING & COOLING PLANT PUBLIC WORKS GOVERNMENT OF CAN CLIFF CENTRAL HEATING AND COOLING PLANT	OTTAWA ON	

SPL	CLIFF HEATING PLANT	CLIFF HEATING (FEDERAL GOV'T BUILDING)	OTTAWA CITY ON	
SPL	LECLAIR FUELS LTD.	BRONSON AVENUE TANK TRUCK (CARGO)	OTTAWA CITY ON	
SPL	Taggart Construction Limited		Ottawa ON	
SPL	City of Ottawa; Drain-All Ltd.		Ottawa ON	
SPL	DRAIN-ALL LTD	TRANSPORT TRUCK (CARGO)	OTTAWA CITY ON	
SPL	PUBLIC WORKS GOVERNMENT OF CAN	CLIFF HEATING AND COOLING OTTAWA CLIFF CENTRAL HEATING AND COOLING PLANT	OTTAWA ON	
SPL	PUBLIC WORKS GOVERNMENT OF CAN	CLIFF HEATING AND COOLING OTTAWA CLIFF CENTRAL HEATING AND COOLING PLANT	OTTAWA CITY ON	
SPL	SNC-Lavalin Constructors (Pacific) Inc., Dragados Canada, Inc.	Albert Street	Ottawa ON	
SPL		Bronson Ave	Ottawa ON	
SPL	OLRT Constructors		Ottawa ON	NA
SPL	City of Ottawa	Exit onto Bronson Ave	Ottawa ON	
SPL	City of Ottawa	Slater Street	Ottawa ON	
SPL	Enbridge Gas Distribution Inc.	Queen Street	Ottawa ON	
SPL	OLRT Constructors; City of Ottawa		Ottawa ON	
WDS	DRAIN-ALL LTD.		OTTAWA-CARLETON ON	
WDS	DRAIN-ALL LTD.		OTTAWA, CITY OF ON	

Unplottable Report

Site: ***Drain-All Ltd.***
Mobile System Ottawa ON

Database: ***CA***

Certificate #: A860302
Application Year: 2006
Issue Date: 8/4/2006
Approval Type: Waste Management Systems
Status: Approved
Application Type:
Client Name:
Client Address:
Client City:
Client Postal Code:
Project Description:
Contaminants:
Emission Control:

Site: ***City of Ottawa***
Wellington St W Ottawa ON

Database: ***CA***

Certificate #: 9949-7QUP3J
Application Year: 2009
Issue Date: 4/6/2009
Approval Type: Municipal and Private Sewage Works
Status: Approved
Application Type:
Client Name:
Client Address:
Client City:
Client Postal Code:
Project Description:
Contaminants:
Emission Control:

Site: ***City of Ottawa***
Wellington Street Ottawa ON

Database: ***CA***

Certificate #: 9625-65WJYS
Application Year: 2005
Issue Date: 2/7/2005
Approval Type: Air
Status: Approved
Application Type:
Client Name:
Client Address:
Client City:
Client Postal Code:
Project Description:
Contaminants:
Emission Control:

Site: ***The Filmore Inc.***
Nepean Street Ottawa ON

Database: ***CA***

Certificate #: 9532-62ULPC
Application Year: 2004

Issue Date: 7/14/2004
Approval Type: Municipal and Private Sewage Works
Status: Approved
Application Type:
Client Name:
Client Address:
Client City:
Client Postal Code:
Project Description:
Contaminants:
Emission Control:

Site: ***City of Ottawa***
Wellington St W Ottawa ON

Database: ***CA***

Certificate #: 9444-7DAKHD
Application Year: 2008
Issue Date: 4/1/2008
Approval Type: Municipal and Private Sewage Works
Status: Approved
Application Type:
Client Name:
Client Address:
Client City:
Client Postal Code:
Project Description:
Contaminants:
Emission Control:

Site: ***City of Ottawa***
Wellington St W Ottawa ON

Database: ***CA***

Certificate #: 8722-7D3S8L
Application Year: 2008
Issue Date: 3/27/2008
Approval Type: Municipal and Private Sewage Works
Status: Approved
Application Type:
Client Name:
Client Address:
Client City:
Client Postal Code:
Project Description:
Contaminants:
Emission Control:

Site: ***City of Ottawa***
Percy Street Ottawa ON

Database: ***CA***

Certificate #: 5970-5W2Q6J
Application Year: 2004
Issue Date: 2/11/2004
Approval Type: Municipal and Private Sewage Works
Status: Approved
Application Type:
Client Name:
Client Address:
Client City:
Client Postal Code:
Project Description:
Contaminants:
Emission Control:

Site: ***City of Ottawa*** ***Database:*** ***CA***
Brickhill Street (Intersection of Brickhill Street and Wellington Street) Ottawa ON

Certificate #:	4129-7REQWB
Application Year:	2009
Issue Date:	6/10/2009
Approval Type:	Municipal and Private Sewage Works
Status:	Approved
Application Type:	
Client Name:	
Client Address:	
Client City:	
Client Postal Code:	
Project Description:	
Contaminants:	
Emission Control:	

Site: ***Claridge Homes (Lebreton Flats) Inc.*** ***Database:*** ***CA***
Lett Street, Block 1 Ottawa ON

Certificate #:	3759-6JKN99
Application Year:	2005
Issue Date:	11/30/2005
Approval Type:	Municipal and Private Sewage Works
Status:	Approved
Application Type:	
Client Name:	
Client Address:	
Client City:	
Client Postal Code:	
Project Description:	
Contaminants:	
Emission Control:	

Site: ***Taggart Construction Limited*** ***Database:*** ***CA***
Mobile Facility Ottawa ON

Certificate #:	0636-7KEL2F
Application Year:	2008
Issue Date:	11/19/2008
Approval Type:	Air
Status:	Approved
Application Type:	
Client Name:	
Client Address:	
Client City:	
Client Postal Code:	
Project Description:	
Contaminants:	
Emission Control:	

Site: ***Garden of the Provinces Park*** ***Database:*** ***CA***
Wellington Street Ottawa ON

Certificate #:	5387-4SNPYM
Application Year:	01
Issue Date:	3/1/01
Approval Type:	Industrial air
Status:	Approved
Application Type:	New Certificate of Approval
Client Name:	Corporation of the City of Ottawa
Client Address:	111 Lisgar St., Heritage Bldg.,1st Fl., N/W Office
Client City:	Ottawa
Client Postal Code:	K2P 2L7
Project Description:	This application is for a Certificate of Approval to install a granulated activated carbon (GAC) Scrubber, induced

draft fan and ancillary equipment to draw air from the Garden of the Provinces shaft and treat the odourous exhaust gases prior to release into the environment.

Contaminants:
Emission Control:

Site: ***Database:*** ***CA***
Sparks Street Ottawa ON

Certificate #: 0054-4YZGXX
Application Year: 01
Issue Date: 7/31/01
Approval Type: Municipal & Private water
Status: Approved
Application Type: New Certificate of Approval
Client Name: Corporation of the City of Ottawa
Client Address: 111 Sussex Drive
Client City: Ottawa
Client Postal Code: K1N 5A1
Project Description: This application is for the reconstruction of watermain and appurtenances on Sparks Street and Bronson Avenue.
Contaminants:
Emission Control:

Site: ***Database:*** ***CA***
Wellington Street Ottawa ON

Certificate #: 6456-4MDJXD
Application Year: 00
Issue Date: 7/25/00
Approval Type: Municipal & Private sewage
Status: Approved
Application Type: New Certificate of Approval
Client Name: Corporation of the City of Ottawa
Client Address: 111 Sussex Drive, 7th Floor
Client City: Ottawa
Client Postal Code: K1N 5A1
Project Description: Construction of storm sewers on Wellington Street from Clarenton Avenue to Parkdale Avenue and on Wellington Street from Carruthers Avenue to Irving Avenue.
Contaminants:
Emission Control:

Site: ***Database:*** ***CA***
Sparks Street Ottawa ON

Certificate #: 4026-4YZH9X
Application Year: 01
Issue Date: 7/31/01
Approval Type: Municipal & Private sewage
Status: Approved
Application Type: New Certificate of Approval
Client Name: Corporation of the City of Ottawa
Client Address: 111 Sussex Drive
Client City: Ottawa
Client Postal Code: K1N 5A1
Project Description: This application is for the reconstruction of storm and sanitary sewers on Sparks Street, from Bronson Avenue to Lyon Street.
Contaminants:
Emission Control:

Site: ***AEVO CO. LTD.*** ***Database:*** ***CA***
EMPRESS AVE. HOUSING OTTAWA ON

Certificate #: 7-0175-85-006
Application Year: 85
Issue Date: 4/11/85

Approval Type: Municipal water
Status: Approved
Application Type:
Client Name:
Client Address:
Client City:
Client Postal Code:
Project Description:
Contaminants:
Emission Control:

Site: ***R.M. OF OTTAWA-CARLETON***
WELLINGTON ST. COMBINED SEWER OTTAWA CITY ON

Database: ***CA***

Certificate #: 3-0126-97-
Application Year: 97
Issue Date: 4/15/1997
Approval Type: Municipal sewage
Status: Approved
Application Type:
Client Name:
Client Address:
Client City:
Client Postal Code:
Project Description:
Contaminants:
Emission Control:

Site: ***R.M. OF OTTAWA-CARLETON***
WELLINGTON ST., VORTEX/DIV.CH. OTTAWA CITY ON

Database: ***CA***

Certificate #: 3-0125-97-
Application Year: 97
Issue Date: 4/27/1998
Approval Type: Municipal sewage
Status:
Application Type:
Client Name:
Client Address:
Client City:
Client Postal Code:
Project Description:
Contaminants:
Emission Control:

Site: ***OTTAWA CITY***
WELLINGTON ST. COMBINED SEWER OTTAWA CITY ON

Database: ***CA***

Certificate #: 3-0124-97-
Application Year: 97
Issue Date: 3/27/1997
Approval Type: Municipal sewage
Status: Approved
Application Type:
Client Name:
Client Address:
Client City:
Client Postal Code:
Project Description:
Contaminants:
Emission Control:

Site: ***OTTAWA CITY***

Database: ***CA***

WELLINGTON ST./FLEET ST. OTTAWA CITY ON

Certificate #: 3-0864-94-
Application Year: 94
Issue Date: 7/20/1994
Approval Type: Municipal sewage
Status: Approved
Application Type:
Client Name:
Client Address:
Client City:
Client Postal Code:
Project Description:
Contaminants:
Emission Control:

Site: ***OTTAWA CITY***
GLOUCESTER ST./NEPEAN ST. OTTAWA CITY ON

Database: ***CA***

Certificate #: 3-0550-94-
Application Year: 94
Issue Date: 5/27/1994
Approval Type: Municipal sewage
Status: Approved
Application Type:
Client Name:
Client Address:
Client City:
Client Postal Code:
Project Description:
Contaminants:
Emission Control:

Site: ***R.M. OF OTTAWA-CARLETON - LISGAR STREET***
LISGAR ST/KENT ST/BRONSON ST. OTTAWA CITY ON

Database: ***CA***

Certificate #: 7-0856-90-
Application Year: 90
Issue Date: 6/15/1990
Approval Type: Municipal water
Status: Approved
Application Type:
Client Name:
Client Address:
Client City:
Client Postal Code:
Project Description:
Contaminants:
Emission Control:

Site: ***R.M. OF OTTAWA-CARLETON***
BAY ST/LAURIER AVE/WELLINGTON OTTAWA CITY ON

Database: ***CA***

Certificate #: 7-1821-89-
Application Year: 89
Issue Date: 11/15/1989
Approval Type: Municipal water
Status: Approved
Application Type:
Client Name:
Client Address:
Client City:
Client Postal Code:
Project Description:
Contaminants:

Emission Control:

Site: ***R.M. OF OTTAWA-CARLETON***
GLOUCESTER ST. OTTAWA CITY ON

Database: ***CA***

Certificate #: 7-0911-88-
Application Year: 88
Issue Date: 7/7/1988
Approval Type: Municipal water
Status: Approved
Application Type:
Client Name:
Client Address:
Client City:
Client Postal Code:
Project Description:
Contaminants:
Emission Control:

Site: ***OTTAWA CITY - D. DOUGHERTY - LISGAR ST.***
LISGAR ST/KENT ST/BRONSON AVE. OTTAWA CITY ON

Database: ***CA***

Certificate #: 3-1048-90-
Application Year: 90
Issue Date: 6/15/1990
Approval Type: Municipal sewage
Status: Approved
Application Type:
Client Name:
Client Address:
Client City:
Client Postal Code:
Project Description:
Contaminants:
Emission Control:

Site: ***OTTAWA CITY***
WELLINGTON STREET OTTAWA CITY ON

Database: ***CA***

Certificate #: 3-1102-89-
Application Year: 89
Issue Date: 6/12/1989
Approval Type: Municipal sewage
Status: Approved
Application Type:
Client Name:
Client Address:
Client City:
Client Postal Code:
Project Description:
Contaminants:
Emission Control:

Site: ***OTTAWA CITY***
CAMBRIDGE STREET OTTAWA CITY ON

Database: ***CA***

Certificate #: 3-1560-86-
Application Year: 86
Issue Date: 10/8/1986
Approval Type: Municipal sewage
Status: Approved
Application Type:
Client Name:

Client Address:
Client City:
Client Postal Code:
Project Description:
Contaminants:
Emission Control:

Site: ***OTTAWA CITY***
GLOUCESTER STREET OTTAWA CITY ON

Database: ***CA***

Certificate #: 3-0827-86-
Application Year: 86
Issue Date: 7/2/1986
Approval Type: Municipal sewage
Status: Approved
Application Type:
Client Name:
Client Address:
Client City:
Client Postal Code:
Project Description:
Contaminants:
Emission Control:

Site: ***OTTAWA CITY***
NEPEAN STREET OTTAWA CITY ON

Database: ***CA***

Certificate #: 3-0887-87-
Application Year: 87
Issue Date: 6/15/1987
Approval Type: Municipal sewage
Status: Approved
Application Type:
Client Name:
Client Address:
Client City:
Client Postal Code:
Project Description:
Contaminants:
Emission Control:

Site: ***Taggart Construction Limited***
Ottawa ON

Database: ***CONV***

File No: 012802
Crown Brief No:
Court Location:
Publication City:
Publication Title:
Act:
Act(s):
First Matter:
Second Matter:
Investigation 1:
Investigation 2:
Penalty Imposed:
Location:
Region:
Ministry District:
Description: Taggart Construction Limited, Paterson Group Inc. and Robert Passmore have been fined $5,000 each, totalling $15,000 plus a victim fine surcharge, after pleading guilty on January 15, 2009 to violations under the Ontario Water Resources Act. Taggart Construction Limited and Paterson Group Inc. were convicted of failing to comply with a Provincial Officer Order by taking more than 50,000 litres of water per day, and Mr. Passmore was convicted of giving false or misleading information to the ministry. The parties were given six months to pay the fine. The Court heard that Taggart Construction Limited was contracted by a developer to install municipal services at a subdivision in Ottawa which required dewatering activities. After being issued a Provincial Officer Order to restrict water taking activities to below 50,000 litres per day until a permit had been obtained, Taggart hired Paterson Group Inc. to submit an application for the permit. Taggart then pumped over 50,000 litres of water based on

information provided by Paterson Group employee, Mr. Passmore, that the go ahead to pump had been given when a permit had yet to be issued. In an interview with ministry investigators, Mr. Passmore denied giving Taggart verbal approval to pump in excess of 50,000 litres per day. Taggart Construction Limited, Paterson Group Inc. and Mr. Passmore were charged following an investigation by the Ministry of the Environment's Investigations and Enforcement Branch.

Background:
URL:

Additional Details

Publication Date:
Count: 1
Act: OWRA
Regulation:
Section:
Act/Regulation/Section: OWRA
Date of Offence:
Date of Conviction:
Date Charged: January 15, 2009
Charge Disposition: fine, victim fine surcharge
Fine: $5,000
Synopsis:

Site: ***CAPITAL ENVIRONMENTAL RESOURCE ON***

Database: ***CONV***

File No:
Crown Brief No: 99-0015-0062
Court Location:
Publication City:
Publication Title:
Act:
Act(s):
First Matter:
Second Matter:
Investigation 1:
Investigation 2:
Penalty Imposed:
Location:
Region: EASTERN REGION
Ministry District: PETERBOROUGH
Description: OPERATING A WASTE MANAGEMENT SYSTEM CONTRARY TO AN APPROVAL BY FAILING TO KEEP A COPY OF THE CERTIFICATE OF APPROVAL IN THE VEHICLE.

Background:
URL:

Additional Details

Publication Date:
Count: 1
Act: EPA
Regulation: 347
Section: 16 (l) 11
Act/Regulation/Section: EPA-347-16 (l) 11
Date of Offence:
Date of Conviction:
Date Charged: 3/25/99
Charge Disposition: SUSPENDED SENTENCE
Fine: $300.00
Synopsis:

Site: ***Veolia ES Canada Services Industriels Inc. OTTAWA ON***

Database: ***CONV***

File No: 091701
Crown Brief No:
Court Location:
Publication City:
Publication Title:
Act:
Location:
Region:
Ministry District:

Act(s):
First Matter:
Second Matter:
Investigation 1:
Investigation 2:
Penalty Imposed:
Description: On August 13, 2009, Veolia ES Canada Services Industriels Inc. pled guilty to failing to comply with a condition of a Provisional Certificate of Approval for a waste management system. The Court heard that during the course of an investigation, ministry officials became aware that the company was involved in transporting waste between Ontario and Quebec. Ministry records confirmed that one of the companies hauling waste for Veolia ES Canada Services Industriels Inc. was not authorized and no Certificate of Approval had been issued. The company had not reported the additional vehicles to the ministry. The company was charged following an investigation by the ministry's Investigations and Enforcement Branch and was fined $8,000 plus a victim fine surcharge, and was given sixty days to pay.
Background:
URL:

Additional Details

Publication Date:
Count: 1
Act:
Regulation:
Section:
Act/Regulation/Section:
Date of Offence:
Date of Conviction:
Date Charged: August 13, 2009
Charge Disposition: fine, victim fine surcharge
Fine: $8,000
Synopsis:

Site: ***DRAIN-ALL LTD.***
ON

Database: ***CONV***

File No:
Location:
Crown Brief No: 98-0000-9004
Region: EASTERN REGION
Court Location:
Ministry District:
Publication City:
Publication Title:
Act:
Act(s):
First Matter:
Second Matter:
Investigation 1:
Investigation 2:
Penalty Imposed:
Description: THIS IS THE EASTERN BRIEF FOR ALL P.O.A. TICKETS
Background:
URL:

Additional Details

Publication Date:
Count: 1
Act: EPA
Regulation:
Section: 186(3)
Act/Regulation/Section: EPA- -186(3)
Date of Offence:
Date of Conviction:
Date Charged: 4/14/99
Charge Disposition: SUSPENDED SENTENCE
Fine: $305.00
Synopsis:

Site: ***Taggart Construction Limited***

Database: ***EBR***

Mobile Facility Ottawa Ontario Ottawa ON

EBR Registry No:	IA07E0165	***Decision Posted:***	
Ministry Ref No:	8556-6XWUA3	***Exception Posted:***	
Notice Type:	Instrument Decision	***Section:***	
Notice Stage:		***Act 1:***	
Notice Date:	December 09, 2008	***Act 2:***	
Proposal Date:	January 30, 2007	***Site Location Map:***	
Year:	2007		
Instrument Type:	(EPA s. 9) - Approval for discharge into the natural environment other than water (i.e. Air)		
Off Instrument Name:			
Posted By:			
Company Name:	Taggart Construction Limited		
Site Address:			
Location Other:			
Proponent Name:			
Proponent Address:	3187 Albion Rd S, Ottawa Ontario, K1V 8Y3		
Comment Period:			
URL:			

Site Location Details:

Mobile Facility Ottawa Ontario Ottawa

Site: ***City of Ottawa***
Fleet Street (PIN 04112-0163) Ottawa ON K2G 6J8

Database: ***ECA***

Approval No:	2567-C2GJKL	***MOE District:***	
Approval Date:	2021-05-08	***City:***	
Status:	Approved	***Longitude:***	
Record Type:	ECA	***Latitude:***	
Link Source:	IDS	***Geometry X:***	-8428303.6634
SWP Area Name:		***Geometry Y:***	5687380.907499998
Approval Type:	ECA-MUNICIPAL AND PRIVATE SEWAGE WORKS		
Project Type:	MUNICIPAL AND PRIVATE SEWAGE WORKS		
Business Name:	City of Ottawa		
Address:	Fleet Street (PIN 04112-0163)		
Full Address:			
Full PDF Link:	https://www.accessenvironment.ene.gov.on.ca/instruments/6565-BZLQNN-14.pdf		
PDF Site Location:			

Site: ***City of Ottawa***
Albert St Ottawa ON K1P 1J1

Database: ***ECA***

Approval No:	7633-A4SS45	***MOE District:***	
Approval Date:	2015-12-11	***City:***	
Status:	Approved	***Longitude:***	
Record Type:	ECA	***Latitude:***	
Link Source:	IDS	***Geometry X:***	
SWP Area Name:		***Geometry Y:***	
Approval Type:	ECA-MUNICIPAL AND PRIVATE SEWAGE WORKS		
Project Type:	MUNICIPAL AND PRIVATE SEWAGE WORKS		
Business Name:	City of Ottawa		
Address:	Albert St		
Full Address:			
Full PDF Link:	https://www.accessenvironment.ene.gov.on.ca/instruments/0480-9YXHN4-14.pdf		
PDF Site Location:			

Site: ***City of Ottawa***
Albert St Ottawa ON K1P 1J1

Database: ***ECA***

Approval No:	2514-9HQKP8	***MOE District:***	
Approval Date:	2014-04-11	***City:***	
Status:	Revoked and/or Replaced	***Longitude:***	

Record Type: ECA
Link Source: IDS
SWP Area Name:
Approval Type: ECA-MUNICIPAL AND PRIVATE SEWAGE WORKS
Project Type: MUNICIPAL AND PRIVATE SEWAGE WORKS
Business Name: City of Ottawa
Address: Albert St
Full Address:
Full PDF Link: https://www.accessenvironment.ene.gov.on.ca/instruments/1639-9GVM9S-14.pdf
PDF Site Location:
Latitude:
Geometry X:
Geometry Y:

Site: ***City of Ottawa***
Queen Street (PIN 041120049) Queen Street (PIN 041140274), Albert Street (PIN041140402) Ottawa ON K2G 6J8

Database: ***ECA***

Approval No: 3188-BDRQES
Approval Date: 2019-07-18
Status: Approved
Record Type: ECA
Link Source: IDS
SWP Area Name:
Approval Type: ECA-MUNICIPAL AND PRIVATE SEWAGE WORKS
Project Type: MUNICIPAL AND PRIVATE SEWAGE WORKS
Business Name: City of Ottawa
Address: Queen Street (PIN 041120049) Queen Street (PIN 041140274), Albert Street (PIN041140402)
Full Address:
Full PDF Link: https://www.accessenvironment.ene.gov.on.ca/instruments/2983-BDALES-14.pdf
PDF Site Location:
MOE District:
City:
Longitude:
Latitude:
Geometry X:
Geometry Y:

Site: ***The Corporation of the City of Ottawa***
Bronson Ave Ottawa ON K2G 6J8

Database: ***ECA***

Approval No: 7288-B9LLJC
Approval Date: 2019-03-05
Status: Approved
Record Type: ECA
Link Source: IDS
SWP Area Name:
Approval Type: ECA-MUNICIPAL AND PRIVATE SEWAGE WORKS
Project Type: MUNICIPAL AND PRIVATE SEWAGE WORKS
Business Name: The Corporation of the City of Ottawa
Address: Bronson Ave
Full Address:
Full PDF Link: https://www.accessenvironment.ene.gov.on.ca/instruments/8437-B9BKWH-13.pdf
PDF Site Location:
MOE District:
City:
Longitude:
Latitude:
Geometry X:
Geometry Y:

Site: ***Drain-All Ltd.***
Mobile System Ottawa ON K1G 3N2

Database: ***ECA***

Approval No: A860302
Approval Date: 2006-08-04
Status: Approved
Record Type: ECA
Link Source: IDS
SWP Area Name: Rideau Valley
Approval Type: ECA-WASTE MANAGEMENT SYSTEMS
Project Type: WASTE MANAGEMENT SYSTEMS
Business Name: Drain-All Ltd.
Address: Mobile System
Full Address:
Full PDF Link: https://www.accessenvironment.ene.gov.on.ca/instruments/8652-6HXRNS-14.pdf
PDF Site Location:
MOE District: Ottawa
City:
Longitude:
Latitude:
Geometry X:
Geometry Y:

Site: ***City of Ottawa***

Database: ***ECA***

Albert St Queen Street, Slater Street, Bronson Avenue Ottawa ON K2G 6J8

Approval No:	5360-C79J2B	***MOE District:***	Ottawa
Approval Date:	2021-10-15	***City:***	
Status:	Approved	***Longitude:***	
Record Type:	ECA	***Latitude:***	
Link Source:	IDS	***Geometry X:***	-8428158.9479999989
SWP Area Name:	Rideau Valley	***Geometry Y:***	5686688.700199998
Approval Type:	ECA-MUNICIPAL AND PRIVATE SEWAGE WORKS		
Project Type:	MUNICIPAL AND PRIVATE SEWAGE WORKS		
Business Name:	City of Ottawa		
Address:	Albert St Queen Street, Slater Street, Bronson Avenue		
Full Address:			
Full PDF Link:	https://www.accessenvironment.ene.gov.on.ca/instruments/2576-C6TQ96-14.pdf		
PDF Site Location:	Albert Street, Queen Street, Slater Street, Bronson Avenue, and Laurier Avenue West City of Ottawa, Ontario		

Site: ***City of Ottawa***
Albert St from Brickhill Street to Empress Avenue Ottawa ON K1P 1J1

Database: ***ECA***

Approval No:	9173-AK4P94	***MOE District:***	
Approval Date:	2017-03-08	***City:***	
Status:	Approved	***Longitude:***	
Record Type:	ECA	***Latitude:***	
Link Source:	IDS	***Geometry X:***	
SWP Area Name:		***Geometry Y:***	
Approval Type:	ECA-MUNICIPAL AND PRIVATE SEWAGE WORKS		
Project Type:	MUNICIPAL AND PRIVATE SEWAGE WORKS		
Business Name:	City of Ottawa		
Address:	Albert St from Brickhill Street to Empress Avenue		
Full Address:			
Full PDF Link:	https://www.accessenvironment.ene.gov.on.ca/instruments/2941-AJSHED-14.pdf		
PDF Site Location:			

Site: ***City of Ottawa***
Percy St Ottawa ON K2G 6J8

Database: ***ECA***

Approval No:	5970-5W2Q6J	***MOE District:***	
Approval Date:	2004-02-11	***City:***	
Status:	Approved	***Longitude:***	
Record Type:	ECA	***Latitude:***	
Link Source:	IDS	***Geometry X:***	
SWP Area Name:		***Geometry Y:***	
Approval Type:	ECA-MUNICIPAL AND PRIVATE SEWAGE WORKS		
Project Type:	MUNICIPAL AND PRIVATE SEWAGE WORKS		
Business Name:	City of Ottawa		
Address:	Percy St		
Full Address:			
Full PDF Link:	https://www.accessenvironment.ene.gov.on.ca/instruments/5306-5W2LME-14.pdf		
PDF Site Location:			

Site: ***Taggart Construction Limited***
Mobile Facility Ottawa ON K1V 8Y3

Database: ***ECA***

Approval No:	0636-7KEL2F	***MOE District:***	
Approval Date:	2008-11-19	***City:***	
Status:	Approved	***Longitude:***	
Record Type:	ECA	***Latitude:***	
Link Source:	IDS	***Geometry X:***	
SWP Area Name:		***Geometry Y:***	
Approval Type:	ECA-AIR		
Project Type:	AIR		
Business Name:	Taggart Construction Limited		
Address:	Mobile Facility		

Full Address:
Full PDF Link: https://www.accessenvironment.ene.gov.on.ca/instruments/8556-6XWUA3-14.pdf
PDF Site Location:

Site: ***City of Ottawa***
Albert St Ottawa ON K2G 5J9

Database: ***ECA***

Approval No: 2894-73BQT9
Approval Date: 2007-05-22
Status: Approved
Record Type: ECA
Link Source: IDS
SWP Area Name:
MOE District:
City:
Longitude:
Latitude:
Geometry X:
Geometry Y:
Approval Type: ECA-Municipal Drinking Water Systems
Project Type: Municipal Drinking Water Systems
Business Name: City of Ottawa
Address: Albert St
Full Address:
Full PDF Link:
PDF Site Location:

Site: ***City of Ottawa***
Brickhill Street (Intersection of Brickhill Street and Wellington Street) Ottawa ON K2G 6J8

Database: ***ECA***

Approval No: 4129-7REQWB
Approval Date: 2009-06-10
Status: Approved
Record Type: ECA
Link Source: IDS
SWP Area Name: Rideau Valley
MOE District: Ottawa
City:
Longitude: -75.7129
Latitude: 45.4168
Geometry X:
Geometry Y:
Approval Type: ECA-MUNICIPAL AND PRIVATE SEWAGE WORKS
Project Type: MUNICIPAL AND PRIVATE SEWAGE WORKS
Business Name: City of Ottawa
Address: Brickhill Street (Intersection of Brickhill Street and Wellington Street)
Full Address:
Full PDF Link: https://www.accessenvironment.ene.gov.on.ca/instruments/3160-7N5MQR-14.pdf
PDF Site Location:

Site: ***City of Ottawa***
Percy St Ottawa ON K2G 6J8

Database: ***ECA***

Approval No: 3415-5W2Q9G
Approval Date: 2004-02-11
Status: Approved
Record Type: ECA
Link Source: IDS
SWP Area Name:
MOE District:
City:
Longitude:
Latitude:
Geometry X:
Geometry Y:
Approval Type: ECA-Municipal Drinking Water Systems
Project Type: Municipal Drinking Water Systems
Business Name: City of Ottawa
Address: Percy St
Full Address:
Full PDF Link:
PDF Site Location:

Site: ***The Filmore Inc.***
Nepean Street Ottawa ON K2A 0E7

Database: ***ECA***

Approval No: 9532-62ULPC
Approval Date: 2004-07-14
Status: Approved
Record Type: ECA
Link Source: IDS
MOE District:
City:
Longitude:
Latitude:
Geometry X:

SWP Area Name:	***Geometry Y:***
Approval Type:	ECA-MUNICIPAL AND PRIVATE SEWAGE WORKS
Project Type:	MUNICIPAL AND PRIVATE SEWAGE WORKS
Business Name:	The Filmore Inc.
Address:	Nepean Street
Full Address:	
Full PDF Link:	https://www.accessenvironment.ene.gov.on.ca/instruments/4647-5ZMJ4E-14.pdf
PDF Site Location:	

Site: ***City of Ottawa***
Albert St from City Center to Brickhill Ottawa ON K2G 5J9

Database: ***GEN***

Generator No:	ON2798783
SIC Code:	237110
SIC Description:	WATER AND SEWER LINE AND RELATED STRUCTURES CONSTRUCTION
Approval Years:	2016
PO Box No:	
Country:	Canada
Status:	
Co Admin:	James R Smith
Choice of Contact:	CO_ADMIN
Phone No Admin:	613 745 2444 Ext.241
Contaminated Facility:	No
MHSW Facility:	No

Detail(s)

Waste Class:	221
Waste Class Name:	LIGHT FUELS

Site: ***City of Ottawa***
Albert Street from City Center to Brickhill Ottawa ON K2G 5J9

Database: ***GEN***

Generator No:	ON5714999
SIC Code:	237110
SIC Description:	WATER AND SEWER LINE AND RELATED STRUCTURES CONSTRUCTION
Approval Years:	2015
PO Box No:	
Country:	Canada
Status:	
Co Admin:	Luke Foley
Choice of Contact:	CO_OFFICIAL
Phone No Admin:	613 580 2424 Ext.29741
Contaminated Facility:	No
MHSW Facility:	No

Detail(s)

Waste Class:	221
Waste Class Name:	LIGHT FUELS

Site: ***City of Ottawa***
Albert Street from City Center to Brickhill Ottawa ON K2G 5J9

Database: ***GEN***

Generator No:	ON5714999
SIC Code:	237110
SIC Description:	WATER AND SEWER LINE AND RELATED STRUCTURES CONSTRUCTION
Approval Years:	2014
PO Box No:	
Country:	Canada
Status:	
Co Admin:	Luke Foley
Choice of Contact:	CO_OFFICIAL
Phone No Admin:	613 580 2424 Ext.29741
Contaminated Facility:	No

MHSW Facility: No

Detail(s)

Waste Class: 221
Waste Class Name: LIGHT FUELS

Site: ***City of Ottawa***
Albert St from City Center to Brickhill Ottawa ON K2G 5J9

Database: ***GEN***

Generator No: ON2798783
SIC Code:
SIC Description:
Approval Years: As of Dec 2017
PO Box No:
Country: Canada
Status: Registered
Co Admin:
Choice of Contact:
Phone No Admin:
Contaminated Facility:
MHSW Facility:

Detail(s)

Waste Class: 221 L
Waste Class Name: Light fuels

Site: ***PCL Construction Canada INC***
Wellington street ottawa ON L1A0A4

Database: ***GEN***

Generator No: ON6026033
SIC Code:
SIC Description:
Approval Years: As of Dec 2018
PO Box No:
Country: Canada
Status: Registered
Co Admin:
Choice of Contact:
Phone No Admin:
Contaminated Facility:
MHSW Facility:

Detail(s)

Waste Class: 212 L
Waste Class Name: Aliphatic solvents and residues

Site: ***City of Ottawa***
Bronson Avenue between Arlington - Laurier W Ottawa ON

Database: ***GEN***

Generator No: ON3229547
SIC Code: 237110
SIC Description: Water and Sewer Line and Related Structures Construction
Approval Years: 2012
PO Box No:
Country:
Status:
Co Admin:
Choice of Contact:
Phone No Admin:
Contaminated Facility:
MHSW Facility:

Site: ***City of Ottawa***
Bronson Avenue between Arlington - Laurier W Ottawa ON

Database: ***GEN***

Generator No: ON3229547
SIC Code: 237110
SIC Description: WATER AND SEWER LINE AND RELATED STRUCTURES CONSTRUCTION
Approval Years: 2013
PO Box No:
Country:
Status:
Co Admin:
Choice of Contact:
Phone No Admin:
Contaminated Facility:
MHSW Facility:

Detail(s)

Waste Class: 221
Waste Class Name: LIGHT FUELS

Site: ***CITY OF OTTAWA***
BRICKHILL STREET OTTAWA ON

Database: ***GEN***

Generator No: ON6378156
SIC Code: 237110
SIC Description: WATER AND SEWER LINE AND RELATED STRUCTURES CONSTRUCTION
Approval Years: 2013
PO Box No:
Country:
Status:
Co Admin:
Choice of Contact:
Phone No Admin:
Contaminated Facility:
MHSW Facility:

Detail(s)

Waste Class: 221
Waste Class Name: LIGHT FUELS

Waste Class: 251
Waste Class Name: OIL SKIMMINGS & SLUDGES

Site:
Lot 40 Concession A ON OTTAWA RIVER NEPEAN Ottawa ON

Database: ***LIMO***

ECA/Instrument No: X1023
Operation Status: Historic
C of A Issue Date:
C of A Issued to:
Lndfl Gas Mgmt (P):
Lndfl Gas Mgmt (F):
Lndfl Gas Mgmt (E):
Lndfl Gas Mgmt Sys:
Landfill Gas Mntr:
Leachate Coll Sys:
ERC Est Vol (m3):
ERC Volume Unit:
ERC Dt Last Det:
Landfill Type:
Source File Type: Historic and Closed Landfills
Fill Rate:
Fill Rate Unit:
Tot Fill Area (ha):
Tot Site Area (ha):

Natural Attenuation:
Liners:
Cover Material:
Leachate Off-Site:
Leachate On Site:
Req Coll Lndfll Gas:
Lndfll Gas Coll:
Total Waste Rec:
TWR Methodology:
TWR Unit:
Tot Aprv Cap Unit:
Financial Assurance:
Last Report Year:
Region:
District Office:
Site County:
Lot:
Concession:
Latitude:

Footprint:
Tot Apprv Cap (m3):
Contam Atten Zone:
Grndwtr Mntr:
Surf Wtr Mntr:
Air Emis Monitor:
Approved Waste Type:
Client Site Name:
ERC Methodology:
Site Name:
Site Location Details: Lot 40 Concession A ON OTTAWA RIVER NEPEAN

Ottawa
Service Area:
Page URL:

Longitude:
Easting:
Northing:
UTM Zone:
Data Source:

Site: ***SNC-Lavalin Constructors (Pacific) Inc., Dragados Canada, Inc.***
Albert Street Ottawa ON

Database: ***SPL***

Ref No: 1471-9J2ML8
Year:
Incident Dt: 2014/04/10
Dt MOE Arvl on Scn:
MOE Reported Dt: 2014/04/10
Dt Document Closed: 2014/11/04
Site No: NA
MOE Response: No Field Response
Site County/District:
Site Geo Ref Meth:
Site District Office:
Nearest Watercourse:
Site Name: OLRT West Portal - Albert St<UNOFFICIAL>
Site Address: Albert Street
Site Region:
Site Municipality: Ottawa
Site Lot:
Site Conc:
Site Geo Ref Accu:
Site Map Datum:
Northing:
Easting:
Incident Cause: Leak/Break
Incident Preceding Spill:
Environment Impact: Confirmed
Health Env Consequence:
Nature of Impact: Soil Contamination
Contaminant Qty: 2 L
System Facility Address:
Client Name: SNC-Lavalin Constructors (Pacific) Inc., Dragados Canada, Inc., EllisDon Corporation; City of Ottawa
Client Type:
Source Type:
Contaminant Code: 15
Contaminant Name: OIL (PETROLEUM BASED, NOT SPECIFIED)
Contaminant Limit 1:
Contam Limit Freq 1:
Contaminant UN No 1:
Receiving Medium:
Incident Reason: Unknown / N/A
Incident Summary: Ottawa Light Rail Transit Constructors: 2L to ground
Activity Preceding Spill:
Property 2nd Watershed:
Property Tertiary Watershed:
Sector Type: Other
SAC Action Class: Land Spills
Call Report Locatn Geodata:

Site: ***PCL Constructors Canada Inc.*** ***Database:***

Ottawa ON

SPL

Ref No:	7664-9W4K92	***Municipality No:***	
Year:		***Nature of Damage:***	
Incident Dt:	5/1/2015	***Discharger Report:***	
Dt MOE Arvl on Scn:		***Material Group:***	
MOE Reported Dt:	5/1/2015	***Impact to Health:***	
Dt Document Closed:	5/28/2015	***Agency Involved:***	

Site No:	NA
MOE Response:	N
Site County/District:	
Site Geo Ref Meth:	
Site District Office:	
Nearest Watercourse:	
Site Name:	47 Ruskin Street<UNOFFICIAL>
Site Address:	
Site Region:	
Site Municipality:	Ottawa
Site Lot:	
Site Conc:	
Site Geo Ref Accu:	
Site Map Datum:	
Northing:	
Easting:	
Incident Cause:	Vandalism
Incident Preceding Spill:	
Environment Impact:	
Health Env Consequence:	
Nature of Impact:	Surface Water
Contaminant Qty:	100 L
System Facility Address:	
Client Name:	PCL Constructors Canada Inc.
Client Type:	
Source Type:	
Contaminant Code:	99
Contaminant Name:	WATER
Contaminant Limit 1:	
Contam Limit Freq 1:	
Contaminant UN No 1:	
Receiving Medium:	
Incident Reason:	Operator/Human Error
Incident Summary:	100L untreated groundwater to catchbasin
Activity Preceding Spill:	
Property 2nd Watershed:	
Property Tertiary Watershed:	
Sector Type:	
SAC Action Class:	Watercourse Spills
Call Report Locatn Geodata:	

Site: ***OLRT Constructors***
Road allowance between Broken Front Concessions C and D in front of Lot D geographic township of Nepean
Ottawa ON

Database: ***SPL***

Ref No:	2862-9XEKED	***Municipality No:***	
Year:		***Nature of Damage:***	
Incident Dt:	6/12/2015	***Discharger Report:***	
Dt MOE Arvl on Scn:		***Material Group:***	
MOE Reported Dt:	6/12/2015	***Impact to Health:***	
Dt Document Closed:		***Agency Involved:***	

Site No:	0706-92ET4A
MOE Response:	N
Site County/District:	
Site Geo Ref Meth:	1-10 metres eg. Good Quality GPS
Site District Office:	
Nearest Watercourse:	
Site Name:	Ottawa Light Rail Transit - East Portal
Site Address:	Road allowance between Broken Front Concessions C and D in front of Lot D geographic township of Nepean
Site Region:	

Site Municipality: Ottawa
Site Lot:
Site Conc:
Site Geo Ref Accu: GIS Software
Site Map Datum: NAD83
Northing: 5030149
Easting: 446343
Incident Cause: Leak/Break
Incident Preceding Spill:
Environment Impact:
Health Env Consequence:
Nature of Impact: Land
Contaminant Qty: 2 L
System Facility Address:
Client Name: OLRT Constructors
Client Type:
Source Type:
Contaminant Code: 15
Contaminant Name: HYDRAULIC OIL
Contaminant Limit 1:
Contam Limit Freq 1:
Contaminant UN No 1:
Receiving Medium:
Incident Reason: Equipment Failure
Incident Summary: OLRT: hyd oil to grd, ctnd clng 2 L
Activity Preceding Spill:
Property 2nd Watershed:
Property Tertiary Watershed:
Sector Type:
SAC Action Class: Land Spills
Call Report Locatn Geodata:

Site: ***OLRT Constructors***
Ottawa ON

Database: ***SPL***

Ref No: 5368-A5EMJN
Year:
Incident Dt: 12/21/2015
Dt MOE Arvl on Scn:
MOE Reported Dt: 12/21/2015
Dt Document Closed:
Site No: NA
MOE Response: No
Site County/District:
Site Geo Ref Meth:
Site District Office:
Nearest Watercourse:
Site Name: OLRT construction site - located by Belfast Rd. overpass<UNOFFICIAL>
Site Address:
Site Region:
Site Municipality: Ottawa
Site Lot:
Site Conc:
Site Geo Ref Accu:
Site Map Datum:
Northing:
Easting:
Incident Cause:
Incident Preceding Spill:
Environment Impact:
Health Env Consequence:
Nature of Impact:
Contaminant Qty: 3 L
System Facility Address:
Client Name: OLRT Constructors
Client Type:
Source Type:
Contaminant Code: 28

Municipality No:
Nature of Damage:
Discharger Report:
Material Group:
Impact to Health:
Agency Involved:

Contaminant Name: CONCRETE ADMIXTURE (DE-WATERING)
Contaminant Limit 1:
Contam Limit Freq 1:
Contaminant UN No 1:
Receiving Medium:
Incident Reason: Operator/Human Error
Incident Summary: OLRT: 3 L of concrete washout to soil, cleaned
Activity Preceding Spill:
Property 2nd Watershed:
Property Tertiary Watershed:
Sector Type: Miscellaneous Industrial
SAC Action Class: Land Spills
Call Report Locatn Geodata:

Site: ***Her Majesty the Queen in Right of Canada as represented by the Minister of Transport Ottawa ON*** ***Database:*** ***SPL***

Ref No: 5032-9ZXL8V
Year:
Incident Dt: 8/30/2015
Dt MOE Arvl on Scn:
MOE Reported Dt: 9/1/2015
Dt Document Closed: 9/22/2015
Site No: NA
MOE Response: No
Site County/District:
Site Geo Ref Meth:
Site District Office:
Nearest Watercourse:
Site Name: 20 Airbus Private<UNOFFICIAL>
Site Address:
Site Region:
Site Municipality: Ottawa
Site Lot:
Site Conc:
Site Geo Ref Accu:
Site Map Datum:
Northing:
Easting:
Incident Cause:
Incident Preceding Spill:
Environment Impact:
Health Env Consequence:
Nature of Impact:
Contaminant Qty: 600 L
System Facility Address:
Client Name: Her Majesty the Queen in Right of Canada as represented by the Minister of Transport
Client Type:
Source Type:
Contaminant Code: 24
Contaminant Name: PROPYLENE GLYCOL
Contaminant Limit 1:
Contam Limit Freq 1:
Contaminant UN No 1:
Receiving Medium:
Incident Reason: Maintenance
Incident Summary: est 600L propylene glycol to underground from pipe
Activity Preceding Spill:
Property 2nd Watershed:
Property Tertiary Watershed:
Sector Type: Other
SAC Action Class: Land Spills
Call Report Locatn Geodata:

Site: ***OIL SPILL 45 GAL TO SUMP CLEANED UP-30 LBS OF R22 SPILLED-EPS NOTIFIED CLIFF CENTRAL HEATING & COOLING PLANT PUBLIC WORKS GOVERNMENT OF CAN CLIFF CENTRAL HEATING*** ***Database:*** ***SPL***

AND COOLING PLANT OTTAWA ON

Ref No:	184249	***Municipality No:***	20107
Year:		***Nature of Damage:***	
Incident Dt:	7/30/2000	***Discharger Report:***	
Dt MOE Arvl on Scn:		***Material Group:***	
MOE Reported Dt:	7/30/2000	***Impact to Health:***	
Dt Document Closed:		***Agency Involved:***	EPS ENV CANADA
Site No:			
MOE Response:			
Site County/District:			
Site Geo Ref Meth:			
Site District Office:			
Nearest Watercourse:			
Site Name:			
Site Address:			
Site Region:			
Site Municipality:	OTTAWA		
Site Lot:			
Site Conc:			
Site Geo Ref Accu:			
Site Map Datum:			
Northing:			
Easting:			
Incident Cause:	COOLING SYSTEM LEAK		
Incident Preceding Spill:			
Environment Impact:	CONFIRMED		
Health Env Consequence:			
Nature of Impact:	Air Pollution		
Contaminant Qty:			
System Facility Address:			
Client Name:			
Client Type:			
Source Type:			
Contaminant Code:			
Contaminant Name:			
Contaminant Limit 1:			
Contam Limit Freq 1:			
Contaminant UN No 1:			
Receiving Medium:	AIR		
Incident Reason:	UNKNOWN		
Incident Summary:	1 FLEET STREET		
Activity Preceding Spill:			
Property 2nd Watershed:			
Property Tertiary Watershed:			
Sector Type:			
SAC Action Class:			
Call Report Locatn Geodata:			

Site: ***CLIFF HEATING PLANT***
CLIFF HEATING (FEDERAL GOV'T BUILDING) OTTAWA CITY ON

Database: ***SPL***

Ref No:	97854	***Municipality No:***	20101
Year:		***Nature of Damage:***	
Incident Dt:	3/27/1994	***Discharger Report:***	
Dt MOE Arvl on Scn:		***Material Group:***	
MOE Reported Dt:	3/27/1994	***Impact to Health:***	
Dt Document Closed:		***Agency Involved:***	EPS
Site No:			
MOE Response:			
Site County/District:			
Site Geo Ref Meth:			
Site District Office:			
Nearest Watercourse:			
Site Name:			
Site Address:			
Site Region:			
Site Municipality:	OTTAWA CITY		

Site Lot:
Site Conc:
Site Geo Ref Accu:
Site Map Datum:
Northing:
Easting:
Incident Cause: CONTAINER OVERFLOW
Incident Preceding Spill:
Environment Impact: CONFIRMED
Health Env Consequence:
Nature of Impact: Soil contamination
Contaminant Qty:
System Facility Address:
Client Name:
Client Type:
Source Type:
Contaminant Code:
Contaminant Name:
Contaminant Limit 1:
Contam Limit Freq 1:
Contaminant UN No 1:
Receiving Medium: LAND
Incident Reason: ERROR
Incident Summary: CLIFF HEATING: 12000L BUNKER C OIL OVERFLOW TO LOT
Activity Preceding Spill:
Property 2nd Watershed:
Property Tertiary Watershed:
Sector Type:
SAC Action Class:
Call Report Locatn Geodata:

Site: ***LECLAIR FUELS LTD.***
BRONSON AVENUE TANK TRUCK (CARGO) OTTAWA CITY ON

Database: ***SPL***

Ref No: 9634
Year:
Incident Dt: 9/21/1988
Dt MOE Arvl on Scn:
MOE Reported Dt: 9/21/1988
Dt Document Closed:
Site No:
MOE Response:
Site County/District:
Site Geo Ref Meth:
Site District Office:
Nearest Watercourse:
Site Name:
Site Address:
Site Region:
Site Municipality: OTTAWA CITY
Site Lot:
Site Conc:
Site Geo Ref Accu:
Site Map Datum:
Northing:
Easting:
Incident Cause: OTHER CONTAINER LEAK
Incident Preceding Spill:
Environment Impact:
Health Env Consequence:
Nature of Impact:
Contaminant Qty:
System Facility Address:
Client Name:
Client Type:
Source Type:
Contaminant Code:
Contaminant Name:

Municipality No: 20101
Nature of Damage:
Discharger Report:
Material Group:
Impact to Health:
Agency Involved: CITY OF OTTAWA

Contaminant Limit 1:
Contam Limit Freq 1:
Contaminant UN No 1:
Receiving Medium: LAND
Incident Reason: UNKNOWN
Incident Summary: OMHEU TRUCK-100 L GASOLINE SPILLED TO CATCHBASIN AND ROAD
Activity Preceding Spill:
Property 2nd Watershed:
Property Tertiary Watershed:
Sector Type:
SAC Action Class:
Call Report Locatn Geodata:

Site: ***Taggart Construction Limited***
Ottawa ON

Database: ***SPL***

Ref No: 7584-BB3KRQ
Year:
Incident Dt: 4/4/2019
Dt MOE Arvl on Scn:
MOE Reported Dt: 4/9/2019
Dt Document Closed:
Site No: NA
MOE Response:
Site County/District:
Site Geo Ref Meth:
Site District Office: Ottawa
Nearest Watercourse:
Site Name: 1896 John Quinn rd, Metcalfe<UNOFFICIAL>
Site Address:
Site Region: Eastern
Site Municipality: Ottawa
Site Lot:
Site Conc:
Site Geo Ref Accu:
Site Map Datum:
Northing:
Easting:
Incident Cause:
Incident Preceding Spill:
Environment Impact:
Health Env Consequence:
Nature of Impact:
Contaminant Qty:
System Facility Address:
Client Name: Taggart Construction Limited
Client Type: Corporation
Source Type:
Contaminant Code:
Contaminant Name:
Contaminant Limit 1:
Contam Limit Freq 1:
Contaminant UN No 1:
Receiving Medium:
Incident Reason:
Incident Summary: Mobile Crusher Relocation - 2019
Activity Preceding Spill:
Property 2nd Watershed:
Property Tertiary Watershed:
Sector Type:
SAC Action Class:
Call Report Locatn Geodata:

Municipality No:
Nature of Damage:
Discharger Report:
Material Group:
Impact to Health:
Agency Involved:

Site: ***City of Ottawa; Drain-All Ltd.***
Ottawa ON

Database: ***SPL***

Ref No: 2725-BCFDLJ
Municipality No:

Year:		***Nature of Damage:***	
Incident Dt:	5/22/2019	***Discharger Report:***	
Dt MOE Arvl on Scn:		***Material Group:***	
MOE Reported Dt:	5/22/2019	***Impact to Health:***	
Dt Document Closed:		***Agency Involved:***	

Site No: NA
MOE Response:
Site County/District:
Site Geo Ref Meth:
Site District Office: Ottawa
Nearest Watercourse:
Site Name: To be determined<UNOFFICIAL>
Site Address:
Site Region: Eastern
Site Municipality: Ottawa
Site Lot:
Site Conc:
Site Geo Ref Accu:
Site Map Datum:
Northing:
Easting:
Incident Cause:
Incident Preceding Spill:
Environment Impact:
Health Env Consequence:
Nature of Impact:
Contaminant Qty:
System Facility Address:
Client Name: City of Ottawa; Drain-All Ltd.
Client Type: Municipal Government; Corporation
Source Type:
Contaminant Code:
Contaminant Name:
Contaminant Limit 1:
Contam Limit Freq 1:
Contaminant UN No 1:
Receiving Medium:
Incident Reason:
Incident Summary: EGN for (3) zones - Ottawa Flooding (2019)
Activity Preceding Spill:
Property 2nd Watershed:
Property Tertiary Watershed:
Sector Type:
SAC Action Class:
Call Report Locatn Geodata:

Site: ***DRAIN-ALL LTD***
TRANSPORT TRUCK (CARGO) OTTAWA CITY ON

Database: ***SPL***

Ref No:	145961	***Municipality No:***	20101
Year:		***Nature of Damage:***	
Incident Dt:	9/2/1997	***Discharger Report:***	
Dt MOE Arvl on Scn:		***Material Group:***	
MOE Reported Dt:	9/2/1997	***Impact to Health:***	
Dt Document Closed:		***Agency Involved:***	OPP

Site No:
MOE Response:
Site County/District:
Site Geo Ref Meth:
Site District Office:
Nearest Watercourse:
Site Name:
Site Address:
Site Region:
Site Municipality: OTTAWA CITY
Site Lot:
Site Conc:
Site Geo Ref Accu:

Site Map Datum:
Northing:
Easting:
Incident Cause: OTHER CONTAINER LEAK
Incident Preceding Spill:
Environment Impact: NOT ANTICIPATED
Health Env Consequence:
Nature of Impact:
Contaminant Qty:
System Facility Address:
Client Name:
Client Type:
Source Type:
Contaminant Code:
Contaminant Name:
Contaminant Limit 1:
Contam Limit Freq 1:
Contaminant UN No 1:
Receiving Medium: LAND
Incident Reason: NEGLIGENCE (APPARENT)
Incident Summary: DRAIN-ALL: UNSECURED BARRELS LEAKED OIL DURING TRANSPORT: OPP
Activity Preceding Spill:
Property 2nd Watershed:
Property Tertiary Watershed:
Sector Type:
SAC Action Class:
Call Report Locatn Geodata:

Site: ***PUBLIC WORKS GOVERNMENT OF CAN***
CLIFF HEATING AND COOLING OTTAWA CLIFF CENTRAL HEATING AND COOLING PLANT OTTAWA ON

Database: ***SPL***

Ref No: 187090
Year:
Incident Dt: 9/20/2000
Dt MOE Arvl on Scn:
MOE Reported Dt: 9/20/2000
Dt Document Closed:
Site No:
MOE Response:
Site County/District:
Site Geo Ref Meth:
Site District Office:
Nearest Watercourse:
Site Name:
Site Address:
Site Region:
Site Municipality: OTTAWA
Site Lot:
Site Conc:
Site Geo Ref Accu:
Site Map Datum:
Northing:
Easting:
Incident Cause: OTHER CAUSE (N.O.S.)
Incident Preceding Spill:
Environment Impact: POSSIBLE
Health Env Consequence:
Nature of Impact: Soil contamination
Contaminant Qty:
System Facility Address:
Client Name:
Client Type:
Source Type:
Contaminant Code:
Contaminant Name:
Contaminant Limit 1:
Contam Limit Freq 1:
Contaminant UN No 1:

Municipality No: 20107
Nature of Damage:
Discharger Report:
Material Group:
Impact to Health:
Agency Involved:

Receiving Medium: LAND
Incident Reason: OTHER
Incident Summary: SPILL 60L REFRIGERANT OILCONTAINED, CLEANED, NO WATER
Activity Preceding Spill:
Property 2nd Watershed:
Property Tertiary Watershed:
Sector Type:
SAC Action Class:
Call Report Locatn Geodata:

Site: ***PUBLIC WORKS GOVERNMENT OF CAN***
CLIFF HEATING AND COOLING OTTAWA CLIFF CENTRAL HEATING AND COOLING PLANT OTTAWA CITY ON

Database: ***SPL***

Ref No: 207253
Year:
Incident Dt: 7/27/2001
Dt MOE Arvl on Scn:
MOE Reported Dt: 7/27/2001
Dt Document Closed:
Site No:
MOE Response:
Site County/District:
Site Geo Ref Meth:
Site District Office:
Nearest Watercourse:
Site Name:
Site Address:
Site Region:
Site Municipality: OTTAWA CITY
Site Lot:
Site Conc:
Site Geo Ref Accu:
Site Map Datum:
Northing:
Easting:
Incident Cause: COOLING SYSTEM LEAK
Incident Preceding Spill:
Environment Impact: Possible
Health Env Consequence:
Nature of Impact: Air Pollution
Contaminant Qty:
System Facility Address:
Client Name:
Client Type:
Source Type:
Contaminant Code:
Contaminant Name:
Contaminant Limit 1:
Contam Limit Freq 1:
Contaminant UN No 1:
Receiving Medium: Land
Incident Reason: OTHER
Incident Summary: PUBLIC WORKS OTTAWA: R-11 TO ATM. AIR SYSTEM HAS BEEN CHANGED.
Activity Preceding Spill:
Property 2nd Watershed:
Property Tertiary Watershed:
Sector Type:
SAC Action Class:
Call Report Locatn Geodata:

Municipality No: 20107
Nature of Damage:
Discharger Report:
Material Group:
Impact to Health:
Agency Involved:

Site: ***SNC-Lavalin Constructors (Pacific) Inc., Dragados Canada, Inc.***
Albert Street Ottawa ON

Database: ***SPL***

Ref No: 2346-9JMJVQ
Year:
Incident Dt: 2014/04/29
Dt MOE Arvl on Scn:

Municipality No:
Nature of Damage:
Discharger Report:
Material Group:

MOE Reported Dt:	2014/04/29	***Impact to Health:***	
Dt Document Closed:	2014/11/06	***Agency Involved:***	
Site No:	NA		
MOE Response:	No Field Response		
Site County/District:			
Site Geo Ref Meth:			
Site District Office:			
Nearest Watercourse:			
Site Name:	OLRT West Portal - Albert St<UNOFFICIAL>		
Site Address:	Albert Street		
Site Region:			
Site Municipality:	Ottawa		
Site Lot:			
Site Conc:			
Site Geo Ref Accu:			
Site Map Datum:			
Northing:			
Easting:			
Incident Cause:	Leak/Break		
Incident Preceding Spill:			
Environment Impact:	Confirmed		
Health Env Consequence:			
Nature of Impact:	Soil Contamination		
Contaminant Qty:	2 L		
System Facility Address:			
Client Name:	SNC-Lavalin Constructors (Pacific) Inc., Dragados Canada, Inc., EllisDon Corporation; City of Ottawa		
Client Type:			
Source Type:			
Contaminant Code:	15		
Contaminant Name:	HYDRAULIC OIL		
Contaminant Limit 1:			
Contam Limit Freq 1:			
Contaminant UN No 1:			
Receiving Medium:			
Incident Reason:	Equipment Failure		
Incident Summary:	Ottawa Light Rail Transit Constructors: 2 L Hydraulic to grd		
Activity Preceding Spill:			
Property 2nd Watershed:			
Property Tertiary Watershed:			
Sector Type:	Other		
SAC Action Class:	Land Spills		
Call Report Locatn Geodata:			

Site:
Bronson Ave Ottawa ON

Database:
SPL

Ref No:	5310-7DDTQN	***Municipality No:***	
Year:		***Nature of Damage:***	
Incident Dt:		***Discharger Report:***	
Dt MOE Arvl on Scn:		***Material Group:***	
MOE Reported Dt:	4/4/2008	***Impact to Health:***	
Dt Document Closed:	4/17/2008	***Agency Involved:***	
Site No:			
MOE Response:	No Field Response		
Site County/District:			
Site Geo Ref Meth:			
Site District Office:	Ottawa		
Nearest Watercourse:			
Site Name:	Carleton University<UNOFFICIAL>		
Site Address:			
Site Region:			
Site Municipality:	Ottawa		
Site Lot:			
Site Conc:			
Site Geo Ref Accu:			
Site Map Datum:			
Northing:			
Easting:			

Incident Cause:	Unknown
Incident Preceding Spill:	
Environment Impact:	Not Anticipated
Health Env Consequence:	
Nature of Impact:	
Contaminant Qty:	25 L
System Facility Address:	
Client Name:	
Client Type:	
Source Type:	
Contaminant Code:	27
Contaminant Name:	COOLANT N.O.S.
Contaminant Limit 1:	
Contam Limit Freq 1:	
Contaminant UN No 1:	
Receiving Medium:	
Incident Reason:	Equipment Failure
Incident Summary:	OC Transpo: Antifreeze to sewer from bus. Carleton U.
Activity Preceding Spill:	
Property 2nd Watershed:	
Property Tertiary Watershed:	
Sector Type:	Other Motor Vehicle
SAC Action Class:	Watercourse Spills
Call Report Locatn Geodata:	

Site: ***OLRT Constructors***
Ottawa ON NA

Database: ***SPL***

Ref No:	2136-A6TPRD	***Municipality No:***	
Year:		***Nature of Damage:***	
Incident Dt:	2016/02/04	***Discharger Report:***	
Dt MOE Arvl on Scn:		***Material Group:***	
MOE Reported Dt:	2016/02/04	***Impact to Health:***	
Dt Document Closed:		***Agency Involved:***	

Site No:	0500-9VRLCQ
MOE Response:	No
Site County/District:	
Site Geo Ref Meth:	NA
Site District Office:	
Nearest Watercourse:	
Site Name:	OLRT Blair Station
Site Address:	
Site Region:	
Site Municipality:	Ottawa
Site Lot:	
Site Conc:	
Site Geo Ref Accu:	NA
Site Map Datum:	NA
Northing:	5031025
Easting:	452415
Incident Cause:	
Incident Preceding Spill:	Leak/Break
Environment Impact:	
Health Env Consequence:	
Nature of Impact:	
Contaminant Qty:	2 L
System Facility Address:	
Client Name:	OLRT Constructors
Client Type:	
Source Type:	
Contaminant Code:	13
Contaminant Name:	DIESEL FUEL
Contaminant Limit 1:	
Contam Limit Freq 1:	
Contaminant UN No 1:	
Receiving Medium:	Land
Incident Reason:	Unknown / N/A
Incident Summary:	OLRT- 2L Diesel to Asphalt

Activity Preceding Spill:
Property 2nd Watershed:
Property Tertiary Watershed:
Sector Type: Miscellaneous Industrial
SAC Action Class: Land Spills
Call Report Locatn Geodata:

Site: ***City of Ottawa***
Exit onto Bronson Ave Ottawa ON

Database: ***SPL***

Ref No: 3585-5RV5CT
Year:
Incident Dt: 9/29/2003
Dt MOE Arvl on Scn:
MOE Reported Dt: 9/29/2003
Dt Document Closed:
Site No:
MOE Response:
Site County/District:
Site Geo Ref Meth:
Site District Office: Ottawa
Nearest Watercourse:
Site Name: CARLETON UNIVERSITY - CATCH BASIN AT...<UNOFFICIAL>
Site Address:
Site Region: Eastern
Site Municipality: Ottawa
Site Lot:
Site Conc:
Site Geo Ref Accu:
Site Map Datum:
Northing:
Easting:
Incident Cause: Unknown
Incident Preceding Spill:
Environment Impact: Not Anticipated
Health Env Consequence:
Nature of Impact:
Contaminant Qty: 10 L
System Facility Address:
Client Name: City of Ottawa
Client Type:
Source Type:
Contaminant Code: 15
Contaminant Name: POWER STEARING FLUID
Contaminant Limit 1:
Contam Limit Freq 1:
Contaminant UN No 1:
Receiving Medium: Water
Incident Reason: Other - Reason not otherwise defined
Incident Summary: OC Transpo- 10 L power steer.fl. to cb. cleaning
Activity Preceding Spill:
Property 2nd Watershed:
Property Tertiary Watershed:
Sector Type:
SAC Action Class: Spills
Call Report Locatn Geodata:

Municipality No:
Nature of Damage:
Discharger Report:
Material Group: Oil
Impact to Health:
Agency Involved:

Site: ***City of Ottawa***
Slater Street Ottawa ON

Database: ***SPL***

Ref No: 4362-5NSTX6
Year:
Incident Dt: 6/23/2003
Dt MOE Arvl on Scn:
MOE Reported Dt: 6/23/2003
Dt Document Closed:
Site No:

Municipality No:
Nature of Damage:
Discharger Report:
Material Group: Chemical
Impact to Health:
Agency Involved:

MOE Response:
Site County/District:
Site Geo Ref Meth:
Site District Office: Ottawa
Nearest Watercourse:
Site Name: MACKENZIE KING BRIDGE<UNOFFICIAL>
Site Address:
Site Region: Eastern
Site Municipality: Ottawa
Site Lot:
Site Conc:
Site Geo Ref Accu:
Site Map Datum:
Northing:
Easting:
Incident Cause: Cooling System Leak
Incident Preceding Spill:
Environment Impact: Not Anticipated
Health Env Consequence:
Nature of Impact: Surface Water Pollution
Contaminant Qty: 40 L
System Facility Address:
Client Name: City of Ottawa
Client Type:
Source Type:
Contaminant Code: 24
Contaminant Name: ETHYLENE GLYCOL (ANTIFREEZE)
Contaminant Limit 1:
Contam Limit Freq 1:
Contaminant UN No 1:
Receiving Medium: Water
Incident Reason: Equipment Failure - Malfunction of system components
Incident Summary: OC Transpo - Bus coolant spill
Activity Preceding Spill:
Property 2nd Watershed:
Property Tertiary Watershed:
Sector Type: Other
SAC Action Class: Spill to Inland Watercourses; Spill to Land
Call Report Locatn Geodata:

Site: ***Enbridge Gas Distribution Inc.***
Queen Street Ottawa ON

Database: ***SPL***

Ref No: 0238-62NQJF
Year:
Incident Dt: 7/7/2004
Dt MOE Arvl on Scn:
MOE Reported Dt: 7/7/2004
Dt Document Closed:
Site No:
MOE Response:
Site County/District:
Site Geo Ref Meth:
Site District Office: Ottawa
Nearest Watercourse:
Site Name: QUEEN STREET<UNOFFICIAL>
Site Address:
Site Region: Eastern
Site Municipality: Ottawa
Site Lot:
Site Conc:
Site Geo Ref Accu:
Site Map Datum:
Northing:
Easting:
Incident Cause: Pipe Or Hose Leak
Incident Preceding Spill:
Environment Impact: Not Anticipated

Municipality No:
Nature of Damage:
Discharger Report:
Material Group: Gases/Particulate
Impact to Health:
Agency Involved:

Health Env Consequence:
Nature of Impact: Human Health/Safety
Contaminant Qty:
System Facility Address:
Client Name: Enbridge Gas Distribution Inc.
Client Type:
Source Type:
Contaminant Code: 35
Contaminant Name: NATURAL GAS (METHANE)
Contaminant Limit 1:
Contam Limit Freq 1:
Contaminant UN No 1:
Receiving Medium: Air
Incident Reason: Error- Operator error
Incident Summary: Queen St.: 4" Gas main hit, evacuations
Activity Preceding Spill:
Property 2nd Watershed:
Property Tertiary Watershed:
Sector Type: Pipeline
SAC Action Class: M.C.B.S. - Fuel Safety
Call Report Locatn Geodata:

Site: ***OLRT Constructors; City of Ottawa***
Ottawa ON

Database: ***SPL***

Ref No: 7521-9URNRM
Year:
Incident Dt: 3/4/2015
Dt MOE Arvl on Scn:
MOE Reported Dt: 3/19/2015
Dt Document Closed: 4/2/2015
Site No: NA
MOE Response: N
Site County/District:
Site Geo Ref Meth: 10 -100 metres eg. Topographic Map
Site District Office:
Nearest Watercourse:
Site Name: grassy area between Albert Street and the pedestrian multi-use pathway, immediately east of Booth Street<UNOFFICIAL>
Site Address:
Site Region:
Site Municipality: Ottawa
Site Lot:
Site Conc:
Site Geo Ref Accu:
Site Map Datum:
Northing: 5029087
Easting: 444249
Incident Cause: Leak/Break
Incident Preceding Spill:
Environment Impact:
Health Env Consequence:
Nature of Impact: Land
Contaminant Qty: 15 L
System Facility Address:
Client Name: OLRT Constructors; City of Ottawa
Client Type:
Source Type:
Contaminant Code: 13
Contaminant Name: DIESEL FUEL
Contaminant Limit 1:
Contam Limit Freq 1:
Contaminant UN No 1:
Receiving Medium:
Incident Reason: Equipment Failure
Incident Summary: OLRT - 15L diesel to grass March 4th, cleaning
Activity Preceding Spill:
Property 2nd Watershed:

Municipality No:
Nature of Damage:
Discharger Report:
Material Group:
Impact to Health:
Agency Involved:

Property Tertiary Watershed:
Sector Type:
SAC Action Class: Land Spills
Call Report Locatn Geodata:

Site: ***DRAIN-ALL LTD.***
OTTAWA-CARLETON ON

Database: ***WDS***

Approval No:	A420013	***Total Area (ha):***	0
Mob Unit Cert No:	A860302	***Landfill Cap (m³):***	0
EBR Registry No:		***Transfer Area (ha):***	0
Status:	Approved	***Transfer Cap (m³):***	0
Facility Type:	Mobile Unit	***Transfer Cert No:***	
Record Type:		***Inciner. Area (ha):***	0
Link Source:		***Inciner. Cap (t):***	0
Project Type:		***Process Area (m³):***	0
Application Status:		***Process Cap (m³/d):***	0
Issue Date:	12/31/1999	***Process Vol (m³):***	0
Input Date:	3/26/98	***Process Feed (m³):***	0
Date Received:	3/20/98	***Site Concession:***	
Est Closure Date:		***Site Region/County:***	GLOUCESTER
Mobile Capacity:	60	***SWP Area Name:***	
Mobile Units:	on-site processing	***MOE District:***	
Mobile Description:		***District Office:***	Province-Wide
Prop City:	Gloucester, Ontario	***Latitude:***	
Prop Postal:	K1G-2N3	***Longitude:***	
Prop Phone:	613-549-7995	***Geometry X:***	
Serial Link:	420013	***Geometry Y:***	

Approval Type:
Proponent: DRAIN-ALL LTD
Prop Address: 2705 Stevenage Drive
Proponent County/District:
Full Address:
Site Lot: WASTE MANAGEMENT NO. A860302
Waste Class Code: 121,145,148,212,213,221,241,245,251,252,261,263,269,312,331
Waste Class: Alkaline solutions - containing heavy metals,Wastes from the use of pigments, coatings and paints,Misc. wastes and inorganic chemicals,Aliphatic solvents and residues,Petroleum distillates,Light fuels,Halogenated solvents and residues,245,Waste oils/sludges (petroleum based),Waste crankcase oils and lubricants,Pharmaceuticals,Misc. waste organic chemicals,Organic non-halogenated pesticide and herbicide wastes,Pathological wastes,Waste compressed gases including cylinders
Waste Type: solid hazardous, liquid hazardous
Waste Type Other: No
Waste Description:
Landfill Monitoring:
Landfill Ctrl Type:
Site Closing Description:
Project Description:
Municipalities Served: ONTARIO
Approval Description:
Other Approvals/Permits: A 860302
PDF URL:
PDF Site Location:

Site: ***DRAIN-ALL LTD.***
OTTAWA, CITY OF ON

Database: ***WDS***

Approval No:	A460213	***Total Area (ha):***	0
Mob Unit Cert No:		***Landfill Cap (m³):***	0
EBR Registry No:		***Transfer Area (ha):***	0
Status:	Approved	***Transfer Cap (m³):***	0
Facility Type:	Transfer Station, Processing	***Transfer Cert No:***	
Record Type:		***Inciner. Area (ha):***	0
Link Source:		***Inciner. Cap (t):***	0
Project Type:		***Process Area (m³):***	0
Application Status:		***Process Cap (m³/d):***	0
Issue Date:	04/21/1999	***Process Vol (m³):***	0
Input Date:	4/21/99	***Process Feed (m³):***	0

Date Received:
Est Closure Date:
Mobile Capacity: 0
Mobile Units:
Mobile Description:
Prop City: OTTAWA, ONTARIO
Prop Postal: K1G-3W5
Prop Phone:
Serial Link: 460213
Approval Type:
Proponent: DRAIN-ALL LTD.
Prop Address: 3205 SWANSEA CRES. UNIT #6
Proponent County/District:
Full Address:
Site Lot: REG. PLAN OR113, PART M
Waste Class Code:
Waste Class:
Waste Type:
Waste Type Other: No
Waste Description:
Landfill Monitoring:
Landfill Ctrl Type:
Site Closing Description:
Project Description:
Municipalities Served:
Approval Description:
Other Approvals/Permits:
PDF URL:
PDF Site Location:

Site Concession:
Site Region/County: OTTAWA-CARLETON, REG. MUN. OF
SWP Area Name:
MOE District:
District Office: Ottawa
Latitude:
Longitude:
Geometry X:
Geometry Y:

Appendix: Database Descriptions

Environmental Risk Information Services (ERIS) can search the following databases. The extent of historical information varies with each database and current information is determined by what is publicly available to ERIS at the time of update. ***Note:*** *Databases denoted with " * " indicates that the database will no longer be updated. See the individual database description for more information.*

Abandoned Aggregate Inventory: Provincial AAGR

The MAAP Program maintains a database of abandoned pits and quarries. Please note that the database is only referenced by lot and concession and city/town location. The database provides information regarding the location, type, size, land use, status and general comments.*

Government Publication Date: Sept 2002*

Aggregate Inventory: Provincial AGR

This database of licensed and permitted pits and quarries is maintained by the Ontario Ministry of Natural Resources and Forestry (MNRF), as regulated under the Aggregate Resources Act, R.S.O. 1990. Aggregate site data has been divided into active and inactive sites. Active sites may be further subdivided into partial surrenders. In partial surrenders, defined areas of a site are inactive while the rest of the site remains active.

Government Publication Date: Up to Nov 2023

Abandoned Mine Information System: Provincial AMIS

The Abandoned Mines Information System contains data on known abandoned and inactive mines located on both Crown and privately held lands. The information was provided by the Ministry of Northern Development and Mines (MNDM), with the following disclaimer: "the database provided has been compiled from various sources, and the Ministry of Northern Development and Mines makes no representation and takes no responsibility that such information is accurate, current or complete". Reported information includes official mine name, status, background information, mine start/end date, primary commodity, mine features, hazards and remediation.

Government Publication Date: 1800-Apr 2024

Anderson's Waste Disposal Sites: Private ANDR

The information provided in this database was collected by examining various historical documents which aimed to characterize the likely position of former waste disposal sites from 1860 to present. The research initiative behind the creation of this database was to identify those sites that are missing from the Ontario MOE Waste Disposal Site Inventory, as well as to provide revisions and corrections to the positions and descriptions of sites currently listed in the MOE inventory. In addition to historic waste disposal facilities, the database also identifies certain auto wreckers and scrap yards that have been extrapolated from documentary sources. Please note that the data is not warranted to be complete, exhaustive or authoritative. The information was collected for research purposes only.

Government Publication Date: 1860s-Present

Aboveground Storage Tanks: Provincial AST

Historical listing of aboveground storage tanks made available by the Department of Natural Resources and Forestry. Includes tanks used to hold water or petroleum. This dataset has been retired as of September 25, 2014 and will no longer be updated.

Government Publication Date: May 31, 2014

Automobile Wrecking & Supplies: Private AUWR

This database provides an inventory of known locations that are involved in the scrap metal, automobile wrecking/recycling, and automobile parts & supplies industry. Information is provided on the company name, location and business type.

Government Publication Date: 1999-Apr 30, 2024

Borehole: Provincial BORE

A borehole is the generalized term for any narrow shaft drilled in the ground, either vertically or horizontally. The information here includes geotechnical investigations or environmental site assessments, mineral exploration, or as a pilot hole for installing piers or underground utilities. Information is from many sources such as the Ministry of Transportation (MTO) boreholes from engineering reports and projects from the 1950 to 1990's in Southern Ontario. Boreholes from the Ontario Geological Survey (OGS) including The Urban Geology Analysis Information System (UGAIS) and the York Peel Durham Toronto (YPDT) database of the Conservation Authority Moraine Coalition. This database will include fields such as location, stratigraphy, depth, elevation, year drilled, etc. For all water well data or oil and gas well data for Ontario please refer to WWIS and OOGW.

Government Publication Date: 1875-Jul 2018

Certificates of Approval: Provincial CA

This database contains the following types of approvals: Air & Noise, Industrial Sewage, Municipal & Private Sewage, Waste Management Systems and Renewable Energy Approvals. The MOE in Ontario states that any facility that releases emissions to the atmosphere, discharges contaminants to ground or surface water, provides potable water supplies, or stores, transports or disposes of waste, must have a Certificate of Approval before it can operate lawfully. Fields include approval number, business name, address, approval date, approval type and status. This database will no longer be updated, as CofA's have been replaced by either Environmental Activity and Sector Registry (EASR) or Environmental Compliance Approval (ECA). Please refer to those individual databases for any information after Oct.31, 2011.

Government Publication Date: 1985-Oct 30, 2011*

Dry Cleaning Facilities: Federal CDRY

List of dry cleaning facilities made available by Environment and Climate Change Canada. Environment and Climate Change Canada's Tetrachloroethylene (Use in Dry Cleaning and Reporting Requirements) Regulations (SOR/2003-79) are intended to reduce releases of tetrachloroethylene to the environment from dry cleaning facilities.

Government Publication Date: Jan 2004-Dec 2022

Commercial Fuel Oil Tanks: Provincial CFOT

Locations of commercial underground fuel oil tanks. This is not a comprehensive or complete inventory of commercial fuel tanks in the province; this listing is a copy of records of registered commercial underground fuel oil tanks obtained under Access to Public Information.
Note that the following types of tanks do not require registration: waste oil tanks in apartments, office buildings, residences, etc.; aboveground gas or diesel tanks. Records are not verified for accuracy or completeness.

Government Publication Date: Oct 2023

Chemical Manufacturers and Distributors: Private CHEM

This database includes information from both a one time study conducted in 1992 and private source and is a listing of facilities that manufacture or distribute chemicals. The production of these chemical substances may involve one or more chemical reactions and/or chemical separation processes (i.e. fractionation, solvent extraction, crystallization, etc.).

Government Publication Date: 1999-Jan 31, 2020

Chemical Register: Private CHM

This database includes a listing of locations of facilities within the Province or Territory that either manufacture and/or distributes chemicals.

Government Publication Date: 1999-Apr 30, 2024

Compressed Natural Gas Stations: Private CNG

Canada has a network of public access compressed natural gas (CNG) refuelling stations. These stations dispense natural gas in compressed form at 3,000 pounds per square inch (psi), the pressure which is allowed within the current Canadian codes and standards. The majority of natural gas refuelling is located at existing retail gasoline that have a separate refuelling island for natural gas. This list of stations is made available by the Canadian Natural Gas Vehicle Alliance.

Government Publication Date: Dec 2012 -May 2024

Inventory of Coal Gasification Plants and Coal Tar Sites: Provincial COAL

This inventory includes both the "Inventory of Coal Gasification Plant Waste Sites in Ontario-April 1987" and the Inventory of Industrial Sites Producing or Using Coal Tar and Related Tars in Ontario-November 1988) collected by the MOE. It identifies industrial sites that produced and continue to produce or use coal tar and other related tars. Detailed information is available and includes: facility type, size, land use, information on adjoining properties, soil condition, site operators/occupants, site description, potential environmental impacts and historic maps available. This was a one-time inventory.*

Government Publication Date: Apr 1987 and Nov 1988*

Compliance and Convictions: Provincial CONV

This database summarizes the fines and convictions handed down by the Ontario courts beginning in 1989. Companies and individuals named here have been found guilty of environmental offenses in Ontario courts of law.

Government Publication Date: 1989-May 2024

Certificates of Property Use: Provincial CPU

This is a subset taken from Ontario's Environmental Registry (EBR) database. It will include CPU's on the registry such as (EPA s. 168.6) - Certificate of Property Use.

Government Publication Date: 1994 - Jun 30, 2024

Drill Hole Database: Provincial DRL

The Ontario Drill Hole Database contains information on more than 113,000 percussion, overburden, sonic and diamond drill holes from assessment files on record with the department of Mines and Minerals. Please note that limited data is available for southern Ontario, as it was the last area to be completed. The database was created when surveys submitted to the Ministry were converted in the Assessment File Research Image Database (AFRI) project. However, the degree of accuracy (coordinates) as to the exact location of drill holes is dependent upon the source document submitted to the MNDM. Levels of accuracy used to locate holes are: centering on the mining claim; a sketch of the mining claim; a 1:50,000 map; a detailed company map; or from submitted a "Report of Work".

Government Publication Date: 1886 - Aug 2023

Delisted Fuel Tanks: Provincial DTNK

List of fuel storage tank sites that were once found in - and have since been removed from - the list of fuel storage tanks made available by the regulatory agency under Access to Public Information.

Government Publication Date: Oct 2023

Environmental Activity and Sector Registry: Provincial EASR

On October 31, 2011, a smarter, faster environmental approvals system came into effect in Ontario. The EASR allows businesses to register certain activities with the ministry, rather than apply for an approval. The registry is available for common systems and processes, to which preset rules of operation can be applied. The EASR is currently available for: heating systems, standby power systems and automotive refinishing. Businesses whose activities aren't subject to the EASR may apply for an ECA (Environmental Compliance Approval), Please see our ECA database.

Government Publication Date: Oct 2011-Apr 30, 2024

Environmental Registry: Provincial EBR

The Environmental Registry lists proposals, decisions and exceptions regarding policies, Acts, instruments, or regulations that could significantly affect the environment. Through the Registry, thirteen provincial ministries notify the public of upcoming proposals and invite their comments. For example, if a local business is requesting a permit, license, or certificate of approval to release substances into the air or water; these are notified on the registry. Data includes: Approval for discharge into the natural environment other than water (i.e. Air) - EPA s. 9, Approval for sewage works - OWRA s. 53(1), and EPA s. 27 - Approval for a waste disposal site. For information regarding Permit to Take Water (PTTW), Certificate of Property Use (CPU) and (ORD) Orders please refer to those individual databases.

Government Publication Date: 1994 - Jun 30, 2024

Environmental Compliance Approval: Provincial ECA

On October 31, 2011, a smarter, faster environmental approvals system came into effect in Ontario. In the past, a business had to apply for multiple approvals (known as certificates of approval) for individual processes and pieces of equipment. Today, a business either registers itself, or applies for a single approval, depending on the types of activities it conducts. Businesses whose activities aren't subject to the EASR may apply for an ECA. A single ECA addresses all of a business's emissions, discharges and wastes. Separate approvals for air, noise and waste are no longer required. This database will also include Renewable Energy Approvals. For certificates of approval prior to Nov 1st, 2011, please refer to the CA database. For all Waste Disposal Sites please refer to the WDS database.

Government Publication Date: Oct 2011-Apr 30, 2024

Environmental Effects Monitoring: Federal EEM

The Environmental Effects Monitoring program assesses the effects of effluent from industrial or other sources on fish, fish habitat and human usage of fisheries resources. Since 1992, pulp and paper mills have been required to conduct EEM studies under the Pulp and Paper Effluent Regulations. This database provides information on the mill name, geographical location and sub-lethal toxicity data.

Government Publication Date: 1992-2007*

ERIS Historical Searches: Private EHS

ERIS has compiled a database of all environmental risk reports completed since March 1999. Available fields for this database include: site location, date of report, type of report, and search radius. As per all other databases, the ERIS database can be referenced on both the map and "Statistical Profile" page.

Government Publication Date: 1999-Mar 31, 2024

Environmental Issues Inventory System: Federal EIIS

The Environmental Issues Inventory System was developed through the implementation of the Environmental Issues and Remediation Plan. This plan was established to determine the location and severity of contaminated sites on inhabited First Nation reserves, and where necessary, to remediate those that posed a risk to health and safety; and to prevent future environmental problems. The EIIS provides information on the reserve under investigation, inventory number, name of site, environmental issue, site action (Remediation, Site Assessment), and date investigation completed.

Government Publication Date: 1992-2001*

Emergency Management Historical Event: Provincial EMHE

List of locations of historical occurrences of emergency events, including those assigned to the Ministry of Natural Resources by Order-In-Council (OIC) under the Emergency Management and Civil Protection Act, as well as events where MNR provided requested emergency response assistance. Many of these events will have involved community evacuations, significant structural loss, and/or involvement of MNR emergency response staff. These events fall into one of ten (10) type categories: Dam Failure; Drought / Low Water; Erosion; Flood; Forest Fire; Soil and Bedrock Instability; Petroleum Resource Center Event, EMO Requested Assistance, Continuity of Operations Event, Other Requested Assistance. EMHE record details are reproduced by ERIS under License with the Ontario Ministry of Natural Resources © Queen's Printer for Ontario, 2017.

Government Publication Date: Apr 30, 2022

Environmental Penalty Annual Report: Provincial EPAR

This database contains data from Ontario's annual environmental penalty report published by the Ministry of the Environment and Climate Change. These reports provide information on environmental penalties for land or water violations issued to companies in one of the nine industrial sectors covered by the Municipal Industrial Strategy for Abatement (MISA) regulations.

Government Publication Date: Jan 1, 2011 - Dec 31, 2023

List of Expired Fuels Safety Facilities: Provincial EXP

List of facilities and tanks for which there was once a fuel registration. This is not a comprehensive or complete inventory of expired tanks/tank facilities in the province; this listing is a copy of previously registered tanks and facilities obtained under Access to Public Information. Includes private fuel outlets, bulk plants, fuel oil tanks, gasoline stations, marinas, propane filling stations, liquid fuel tanks, piping systems, etc; includes tanks which have been removed from the ground.
Notes: registration was not required for private fuel underground/aboveground storage tanks prior to January 1990, nor for furnace oil tanks prior to May 1, 2002; registration is not required for waste oil tanks in apartments, office buildings, residences, etc., or aboveground gas or diesel tanks. Records are not verified for accuracy or completeness.

Government Publication Date: Oct 2023

Federal Convictions: Federal FCON

Environment Canada maintains a database referred to as the "Environmental Registry" that details prosecutions under the Canadian Environmental Protection Act (CEPA) and the Fisheries Act (FA). Information is provided on the company name, location, charge date, offence and penalty.

Government Publication Date: 1988-Jun 2007*

Contaminated Sites on Federal Land: Federal FCS

The Federal Contaminated Sites Inventory includes information on known federal contaminated sites under the custodianship of departments, agencies and consolidated Crown corporations as well as those that are being or have been investigated to determine whether they have contamination arising from past use that could pose a risk to human health or the environment. The inventory also includes non-federal contaminated sites for which the Government of Canada has accepted some or all financial responsibility. It does not include sites where contamination has been caused by, and which are under the control of, enterprise Crown corporations, private individuals, firms or other levels of government. Includes fire training sites and sites at which Per- and Polyfluoroalkyl Substances (PFAS) are a concern.

Government Publication Date: Jun 2000-Mar 2024

Fisheries & Oceans Fuel Tanks: Federal FOFT

Fisheries & Oceans Canada maintains an inventory of aboveground & underground fuel storage tanks located on Fisheries & Oceans property or controlled by DFO. Our inventory provides information on the site name, location, tank owner, tank operator, facility type, storage tank location, tank contents & capacity, and date of tank installation.

Government Publication Date: 1964-Sep 2019

Federal Identification Registry for Storage Tank Systems (FIRSTS): Federal FRST

A list of federally regulated Storage tanks from the Federal Identification Registry for Storage Tank Systems (FIRSTS). FIRSTS is Environment and Climate Change Canada's database of storage tank systems subject to the Storage Tank for Petroleum Products and Allied Petroleum Products Regulations. The main objective of the Regulations is to prevent soil and groundwater contamination from storage tank systems located on federal and aboriginal lands. Storage tank systems that do not have a valid identification number displayed in a readily visible location on or near the storage tank system may be refused product delivery.

Government Publication Date: Oct 31, 2021

Fuel Storage Tank: Provincial FST

List of registered private and retail fuel storage tanks. This is not a comprehensive or complete inventory of private and retail fuel storage tanks in the province; this listing is a copy of registered private and retail fuel storage tanks, obtained under Access to Public Information.
Notes: registration was not required for private fuel underground/aboveground storage tanks prior to January 1990, nor for furnace oil tanks prior to May 1, 2002; registration is not required for waste oil tanks in apartments, office buildings, residences, etc., or aboveground gas or diesel tanks. Records are not verified for accuracy or completeness.

Government Publication Date: Oct 2023

Fuel Storage Tank - Historic: Provincial FSTH

The Fuels Safety Branch of the Ontario Ministry of Consumer and Commercial Relations maintained a database of all registered private fuel storage tanks. Public records of private fuel storage tanks are only available since the registration became effective in September 1989. This information is now collected by the Technical Standards and Safety Authority.

Government Publication Date: Pre-Jan 2010*

Ontario Regulation 347 Waste Generators Summary: Provincial GEN

Regulation 347 of the Ontario EPA defines a waste generation site as any site, equipment and/or operation involved in the production, collection, handling and/or storage of regulated wastes. A generator of regulated waste is required to register the waste generation site and each waste produced, collected, handled, or stored at the site. This database contains the registration number, company name and address of registered generators including the types of hazardous wastes generated. It includes data on waste generating facilities such as: drycleaners, waste treatment and disposal facilities, machine shops, electric power distribution etc. This information is a summary of all years from 1986 including the most currently available data. Some records may contain, within the company name, the phrase "See & Use..." followed by a series of letters and numbers. This occurs when one company is amalgamated with or taken over by another registered company. The number listed as "See & Use", refers to the new ownership and the other identification number refers to the original ownership. This phrase serves as a link between the 2 companies until operations have been fully transferred.

Government Publication Date: 1986-Oct 31, 2022

Greenhouse Gas Emissions from Large Facilities: Federal GHG

List of greenhouse gas emissions from large facilities made available by Environment Canada. Greenhouse gas emissions in kilotonnes of carbon dioxide equivalents (kt CO2 eq).

Government Publication Date: 2013-Dec 2022

TSSA Historic Incidents: Provincial HINC

List of historic incidences of spills and leaks of diesel, fuel oil, gasoline, natural gas, propane, and hydrogen recorded by the TSSA in their previous incident tracking system. The TSSA's Fuels Safety Program administers the Technical Standards & Safety Act 2000, providing fuel-related safety services associated with the safe transportation, storage, handling and use of fuels such as gasoline, diesel, propane, natural gas and hydrogen. Under this Act, the TSSA regulates fuel suppliers, storage facilities, transport trucks, pipelines, contractors and equipment or appliances that use fuels. Records are not verified for accuracy or completeness. This is not a comprehensive or complete inventory of historical fuel spills and leaks in the province. This listing is a copy of the data captured at one moment in time and is hence limited by the record date provided here.

Government Publication Date: 2006-June 2009*

Indian & Northern Affairs Fuel Tanks: Federal IAFT

The Department of Indian & Northern Affairs Canada (INAC) maintains an inventory of aboveground & underground fuel storage tanks located on both federal and crown land. Our inventory provides information on the reserve name, location, facility type, site/facility name, tank type, material & ID number, tank contents & capacity, and date of tank installation.

Government Publication Date: 1950-Aug 2003*

Fuel Oil Spills and Leaks: Provincial INC

Listing of spills and leaks of diesel, fuel oil, gasoline, natural gas, propane, and hydrogen reported to the Spills Action Centre (SAC). This is not a comprehensive or complete inventory of fuel-related leaks, spills, and incidents in the province; this listing in a copy of incidents reported to the SAC, obtained under Access to Public Information. Includes incidents from fuel-related hazards such as spills, fires, and explosions. Records are not verified for accuracy or completeness.

Government Publication Date: 31 Oct, 2023

Landfill Inventory Management Ontario: Provincial LIMO

The Landfill Inventory Management Ontario (LIMO) database is updated every year, as the Ministry of the Environment, Conservation and Parks compiles new and updated information. Includes small and large landfills currently operating as well as those which are closed and historic. Operators of larger landfills provide landfill information for the previous operating year to the ministry for LIMO including: estimated amount of total waste received, landfill capacity, estimated total remaining landfill capacity, fill rates, engineering designs, reporting and monitoring details, size of location, service area, approved waste types, leachate of site treatment, contaminant attenuation zone and more. The small landfills include information such as site owner, site location and certificate of approval # and status.

Government Publication Date: Mar 31, 2022

Canadian Mine Locations: Private MINE

This information is collected from the Canadian & American Mines Handbook. The Mines database is a national database that provides over 290 listings on mines (listed as public companies) dealing primarily with precious metals and hard rocks. Listed are mines that are currently in operation, closed, suspended, or are still being developed (advanced projects). Their locations are provided as geographic coordinates (x, y and/or longitude, latitude). As of 2002, data pertaining to Canadian smelters and refineries has been appended to this database.

Government Publication Date: 1998-2009*

Mineral Occurrences: Provincial MNR

In the early 70's, the Ministry of Northern Development and Mines created an inventory of approximately 19,000 mineral occurrences in Ontario, in regard to metallic and industrial minerals, as well as some information on building stones and aggregate deposits. Please note that the "Horizontal Positional Accuracy" is approximately +/- 200 m. Many reference elements for each record were derived from field sketches using pace or chain/tape measurements against claim posts or topographic features in the area. The primary limiting factor for the level of positional accuracy is the scale of the source material. The testing of horizontal accuracy of the source materials was accomplished by comparing the plan metric (X and Y) coordinates of that point with the coordinates of the same point as defined from a source of higher accuracy.

Government Publication Date: 1846-Feb 2024

National Analysis of Trends in Emergencies System (NATES): Federal NATE

In 1974 Environment Canada established the National Analysis of Trends in Emergencies System (NATES) database, for the voluntary reporting of significant spill incidents. The data was to be used to assist in directing the work of the emergencies program. NATES ran from 1974 to 1994. Extensive information is available within this database including company names, place where the spill occurred, date of spill, cause, reason and source of spill, damage incurred, and amount, concentration, and volume of materials released.

Government Publication Date: 1974-1994*

Non-Compliance Reports: Provincial NCPL

The Ministry of the Environment provides information about non-compliant discharges of contaminants to air and water that exceed legal allowable limits, from regulated industrial and municipal facilities. A reported non-compliance failure may be in regard to a Control Order, Certificate of Approval, Sectoral Regulation or specific regulation/act.

Government Publication Date: Dec 31, 2022

National Defense & Canadian Forces Fuel Tanks: Federal NDFT

The Department of National Defense and the Canadian Forces maintains an inventory of all aboveground & underground fuel storage tanks located on DND lands. Our inventory provides information on the base name, location, tank type & capacity, tank contents, tank class, date of tank installation, date tank last used, and status of tank as of May 2001. This database will no longer be updated due to the new National Security protocols which have prohibited any release of this database.

Government Publication Date: Up to May 2001*

National Defense & Canadian Forces Spills: Federal NDSP

The Department of National Defense and the Canadian Forces maintains an inventory of spills to land and water. All spill sites have been classified under the "Transportation of Dangerous Goods Act - 1992". Our inventory provides information on the facility name, location, spill ID #, spill date, type of spill, as well as the quantity of substance spilled & recovered.

Government Publication Date: Mar 1999-Nov 2023

National Defence & Canadian Forces Waste Disposal Sites: Federal NDWD

The Department of National Defence and the Canadian Forces maintains an inventory of waste disposal sites located on DND lands. Where available, our inventory provides information on the base name, location, type of waste received, area of site, depth of site, year site opened/closed and status.

Government Publication Date: 2001-Apr 2007*

National Energy Board Pipeline Incidents: Federal NEBI

Locations of pipeline incidents from 2008 to present, made available by the Canada Energy Regulator (CER) - previously the National Energy Board (NEB). Includes incidents reported under the Onshore Pipeline Regulations and the Processing Plant Regulations related to pipelines under federal jurisdiction, does not include incident data related to pipelines under provincial or territorial jurisdiction.

Government Publication Date: 2008-Jun 30, 2021

National Energy Board Wells: Federal NEBP

The NEBW database contains information on onshore & offshore oil and gas wells that are outside provincial jurisdiction(s) and are thereby regulated by the National Energy Board. Data is provided regarding the operator, well name, well ID No./UWI, status, classification, well depth, spud and release date.

Government Publication Date: 1920-Feb 2003*

National Environmental Emergencies System (NEES): Federal NEES

In 2000, the Emergencies program implemented NEES, a reporting system for spills of hazardous substances. For the most part, this system only captured data from the Atlantic Provinces, some from Quebec and Ontario and a portion from British Columbia. Data for Alberta, Saskatchewan, Manitoba and the Territories was not captured. However, NEES is also a repository for previous Environment Canada spill datasets. NEES is composed of the historic datasets ' or Trends ' which dates from approximately 1974 to present. NEES Trends is a compilation of historic databases, which were merged and includes data from NATES (National Analysis of Trends in Emergencies System), ARTS (Atlantic Regional Trends System), and NEES. In 2001, the Emergencies Program determined that variations in reporting regimes and requirements between federal and provincial agencies made national spill reporting and trend analysis difficult to achieve. As a consequence, the department has focused efforts on capturing data on spills of substances which fall under its legislative authority only (CEPA and FA). As such, the NEES database will be decommissioned in December 2004.

Government Publication Date: 1974-2003*

National PCB Inventory: Federal NPCB

Environment Canada's National PCB inventory includes information on in-use PCB containing equipment in Canada including federal, provincial and private facilities. Federal out-of-service PCB containing equipment and PCB waste owned by the federal government or by federally regulated industries such as airlines, railway companies, broadcasting companies, telephone and telecommunications companies, pipeline companies, etc. are also listed. Although it is not Environment Canada's mandate to collect data on non-federal PCB waste, the National PCB inventory includes some information on provincial and private PCB waste and storage sites. Some addresses provided may be Head Office addresses and are not necessarily the location of where the waste is being used or stored.

Government Publication Date: 1988-2008*

National Pollutant Release Inventory 1993-2020: Federal NPR2

The National Pollutant Release Inventory (NPRI) is Canada's public inventory of pollutant releases (to air, water and land), disposals, and transfers for recycling. The inventory, managed by Environment and Climate Change Canada, tracks over 300 substances. Under the authority of the Canadian Environmental Protection Act (CEPA), owners or operators of facilities that meet published reporting requirements are required to report to the NPRI.

Government Publication Date: Sep 2020

National Pollutant Release Inventory - Historic: Federal NPRI

Environment Canada has defined the National Pollutant Release Inventory ("NPRI") as a federal government initiative designed to collect comprehensive national data regarding releases to air, water, or land, and waste transfers for recycling for more than 300 listed substances. This data holds historic records; current records are found in NPR2.

Government Publication Date: 1993-May 2017

Oil and Gas Wells: Private OGWE

The Nickle's Energy Group (publisher of the Daily Oil Bulletin) collects information on drilling activity including operator and well statistics. The well information database includes name, location, class, status and depth. The main Nickle's database is updated on a daily basis, however, this database is updated on a monthly basis. More information is available at www.nickles.com.

Government Publication Date: 1988-May 31, 2024

Ontario Oil and Gas Wells: Provincial OOGW

In 1998, the MNR handed over to the Ontario Oil, Gas and Salt Resources Corporation, the responsibility of maintaining a database of oil and gas wells drilled in Ontario. The OGSR Library has over 20,000+ wells in their database. Information available for all wells in the ERIS database include well owner/operator, location, permit issue date, and well cap date, license No., status, depth and the primary target (rock unit) of the well being drilled. All geology/stratigraphy table information, plus all water table information is also provide for each well record.

Government Publication Date: 1800-Aug 2023

Inventory of PCB Storage Sites: Provincial OPCB

The Ontario Ministry of Environment, Waste Management Branch, maintains an inventory of PCB storage sites within the province. Ontario Regulation 11/82 (Waste Management - PCB) and Regulation 347 (Generator Waste Management) under the Ontario EPA requires the registration of inactive PCB storage equipment and/or disposal sites of PCB waste with the Ontario Ministry of Environment. This database contains information on: 1) waste quantities; 2) major and minor sites storing liquid or solid waste; and 3) a waste storage inventory.

Government Publication Date: 1987-Oct 2004; 2012-Dec 2013

Orders: Provincial ORD

This is a subset taken from Ontario's Environmental Registry (EBR) database. It will include Orders on the registry such as (EPA s. 17) - Order for remedial work, (EPA s. 18) - Order for preventative measures, (EPA s. 43) - Order for removal of waste and restoration of site, (EPA s. 44) - Order for conformity with Act for waste disposal sites, (EPA s. 136) - Order for performance of environmental measures.

Government Publication Date: 1994 - Jun 30, 2024

Canadian Pulp and Paper: Private PAP

This information is part of the Pulp and Paper Canada Directory. The Directory provides a comprehensive listing of the locations of pulp and paper mills and the products that they produce.

Government Publication Date: 1999, 2002, 2004, 2005, 2009-2014

Parks Canada Fuel Storage Tanks: Federal PCFT

Canadian Heritage maintains an inventory of known fuel storage tanks operated by Parks Canada, in both National Parks and at National Historic Sites. The database details information on site name, location, tank install/removal date, capacity, fuel type, facility type, tank design and owner/operator.

Government Publication Date: 1920-Jan 2005*

Pesticide Register: Provincial PES

The Ontario Ministry of the Environment and Climate Change maintains a database of licensed operators and vendors of registered pesticides.

Government Publication Date: Oct 2011-Apr 30, 2024

NPRI Reporters - PFAS Substances: Federal PFCH

The National Pollutant Release Inventory (NPRI) is Canada's public inventory of releases, disposals, and transfers, tracking over 320 pollutants. Per - and polyfluoroalkyl substances (PFAS) are a group of over 4,700 human-made substances for which adverse environmental and health effects have been observed. This listing of PFAS substance reporters includes those NPRI facilities that reported substances that are found in either: a) the Comprehensive Global Database of PFASs compiled by the Organisation for Economic Co-operation and Development (OECD), b) the US Environmental Protection Agency (US EPA) Master List of PFAS Substances, c) the US EPA list of PFAS chemicals without explicit structures, or d) the US EPA list of PFAS structures (encompassing the largest set of structures having sufficient levels of fluorination to potentially impart PFAS-type properties).

Government Publication Date: Sep 2020

Potential PFAS Handlers from NPRI: Federal PFHA

The National Pollutant Release Inventory (NPRI) is Canada's public inventory of releases, disposals, and transfers, tracking over 320 pollutants. Per - and polyfluoroalkyl substances (PFAS) are a group of over 4,700 human-made substances for which adverse environmental and health effects have been observed. This list of potential PFAS handlers includes those NPRI facilities that reported business activity (NAICS code) included in the US Environmental Protection Agency (US EPA) list of Potential PFAS-Handling Industry Sectors, further described as operating in industry sectors where literature reviews indicate that PFAS may be handled and/or released. Inclusion of a facility in this listing does not indicate that PFAS are being manufactured, processed, used, or released by the facility - these are facilities that potentially handle PFAS based on their industrial profile.

Government Publication Date: Sep 2020

Pipeline Incidents: Provincial PINC

List of pipeline incidents (strikes, leaks, spills). This is not a comprehensive or complete inventory of pipeline incidents in the province; this listing in an historical copy of records previously obtained under Access to Public Information. Records are not verified for accuracy or completeness.

Government Publication Date: Feb 28, 2021

Private and Retail Fuel Storage Tanks: Provincial PRT

The Fuels Safety Branch of the Ontario Ministry of Consumer and Commercial Relations maintained a database of all registered private fuel storage tanks and licensed retail fuel outlets. This database includes an inventory of locations that have gasoline, oil, waste oil, natural gas and/or propane storage tanks on their property. The MCCR no longer collects this information. This information is now collected by the Technical Standards and Safety Authority (TSSA).

Government Publication Date: 1989-1996*

Permit to Take Water: Provincial PTTW

This is a subset taken from Ontario's Environmental Registry (EBR) database. It will include PTTW's on the registry such as OWRA s. 34 - Permit to take water.

Government Publication Date: 1994 - Jun 30, 2024

Ontario Regulation 347 Waste Receivers Summary: Provincial REC

Part V of the Ontario Environmental Protection Act ("EPA") regulates the disposal of regulated waste through an operating waste management system or a waste disposal site operated or used pursuant to the terms and conditions of a Certificate of Approval or a Provisional Certificate of Approval. Regulation 347 of the Ontario EPA defines a waste receiving site as any site or facility to which waste is transferred by a waste carrier. A receiver of regulated waste is required to register the waste receiving facility. This database represents registered receivers of regulated wastes, identified by registration number, company name and address, and includes receivers of waste such as: landfills, incinerators, transfer stations, PCB storage sites, sludge farms and water pollution control plants. This information is a summary of all years from 1986 including the most currently available data.

Government Publication Date: 1986-1990, 1992-2021

Record of Site Condition: Provincial RSC

The Record of Site Condition (RSC) is part of the Ministry of the Environment's Brownfields Environmental Site Registry. Protection from environmental cleanup orders for property owners is contingent upon documentation known as a record of site condition (RSC) being filed in the Environmental Site Registry. In order to file an RSC, the property must have been properly assessed and shown to meet the soil, sediment and groundwater standards appropriate for the use (such as residential) proposed to take place on the property. The Record of Site Condition Regulation (O. Reg. 153/04) details requirements related to site assessment and clean up. RSCs filed after July 1, 2011 will also be included as part of the new (O.Reg. 511/09). The Government of Ontario states that it is not responsible for the accuracy of the information in this Registry.

Government Publication Date: 1997-Sept 2001, Oct 2004-Jun 2024

Retail Fuel Storage Tanks: Private RST

This database includes an inventory of retail fuel outlet locations (including marinas) that have on their property gasoline, oil, waste oil, natural gas and / or propane storage tanks.

Government Publication Date: 1999-Apr 30, 2024

Scott's Manufacturing Directory: Private SCT

Scott's Directories is a data bank containing information on over 200,000 manufacturers across Canada. Even though Scott's listings are voluntary, it is the most comprehensive database of Canadian manufacturers available. Information concerning a company's address, plant size, and main products are included in this database.

Government Publication Date: 1992-Mar 2011*

Ontario Spills: Provincial SPL

List of spills and incidents made available by the Ministry of the Environment, Conservation and Parks. This database identifies information such as location (approximate), type and quantity of contaminant, date of spill, environmental impact, cause, nature of impact, etc. Information from 1988-2002 was part of the ORIS (Occurrence Reporting Information System). The SAC (Spills Action Centre) handles all spills reported in Ontario. Regulations for spills in Ontario are part of the MOE's Environmental Protection Act, Part X. The Ministry of the Environment, Conservation and Parks cites the coronavirus pandemic as an explanation for delays in releasing data pursuant to requests. This database includes spill incidents that occurred in Mar 2023-Mar 2024 in addition to those listed in the Government Publication Date.

Government Publication Date: 1988-Jan 2023; see description

Wastewater Discharger Registration Database: Provincial SRDS

Facilities that report either municipal treated wastewater effluent or industrial wastewater discharges under the Effluent Monitoring and Effluent Limits (EMEL) and Municipal/Industrial Strategy for Abatement Regulations. The Municipal/Industrial Strategy for Abatement (MISA) division of the Ontario Ministry of Environment keeps record of direct dischargers of toxic pollutants within nine sectors including: Electric Power Generation, Mining, Petroleum Refining, Organic Chemicals, Inorganic Chemicals, Pulp & Paper, Metal Casting, Iron & Steel, and Quarries.

Government Publication Date: 1990-Dec 31, 2021

Anderson's Storage Tanks: Private TANK

The information provided in this database was collected by examining various historical documents, which identified the location of former storage tanks, containing substances such as fuel, water, gas, oil, and other various types of miscellaneous products. Information is available in regard to business operating at tank site, tank location, permit year, permit & installation type, no. of tanks installed & configuration and tank capacity. Data contained within this database pertains only to the city of Toronto and is not warranted to be complete, exhaustive or authoritative. The information was collected for research purposes only.

Government Publication Date: 1915-1953*

Transport Canada Fuel Storage Tanks: Federal TCFT

List of fuel storage tanks currently or previously owned or operated by Transport Canada. This inventory also includes tanks on The Pickering Lands, which refers to 7,530 hectares (18,600 acres) of land in Pickering, Markham, and Uxbridge owned by the Government of Canada since 1972; properties on this land has been leased by the government since 1975, and falls under the Site Management Policy of Transport Canada, but is administered by Public Works and Government Services Canada. This inventory provides information on the site name, location, tank age, capacity and fuel type.

Government Publication Date: 1970 - Apr 2023

Variances for Abandonment of Underground Storage Tanks: Provincial VAR

Listing of variances granted for storage tank abandonment. This is not a comprehensive or complete inventory of tank abandonment variances in the province; this listing is a copy of tank abandonment variance records previously obtained under Access to Public Information. In Ontario, registered underground storage tanks must be removed within two years of disuse; if removal of a tank is not feasible, an application may be sought for a variance from this code requirement.
Records are not verified for accuracy or completeness.

Government Publication Date: Feb 28, 2022

Waste Disposal Sites - MOE CA Inventory: Provincial WDS

The Ontario Ministry of Environment, Waste Management Branch, maintains an inventory of known open (active or inactive) and closed disposal sites in the Province of Ontario. Active sites maintain a Certificate of Approval, are approved to receive and are receiving waste. Inactive sites maintain Certificate(s) of Approval but are not receiving waste. Closed sites are not receiving waste. The data contained within this database was compiled from the MOE's Certificate of Approval database. Locations of these sites may be cross-referenced to the Anderson database described under ERIS's Private Source Database section, by the CA number. All new Environmental Compliance Approvals handed out after Oct 31, 2011 for Waste Disposal Sites will still be found in this database.

Government Publication Date: Oct 2011-Apr 30, 2024

Waste Disposal Sites - MOE 1991 Historical Approval Inventory: Provincial WDSH

In June 1991, the Ontario Ministry of Environment, Waste Management Branch, published the "June 1991 Waste Disposal Site Inventory", of all known active and closed waste disposal sites as of October 30st, 1990. For each "active" site as of October 31st 1990, information is provided on site location, site/CA number, waste type, site status and site classification. For each "closed" site as of October 31st 1990, information is provided on site location, site/CA number, closure date and site classification. Locations of these sites may be cross-referenced to the Anderson database described under ERIS's Private Source Database section, by the CA number.

Government Publication Date: Up to Oct 1990*

Water Well Information System: Provincial WWIS

This database describes locations and characteristics of water wells found within Ontario in accordance with Regulation 903. It includes such information as coordinates, construction date, well depth, primary and secondary use, pump rate, static water level, well status, etc. Also included are detailed stratigraphy information, approximate depth to bedrock and the approximate depth to the water table.

Government Publication Date: Dec 31 2023

Definitions

Database Descriptions: This section provides a detailed explanation for each database including: source, information available, time coverage, and acronyms used. They are listed in alphabetic order.

Detail Report: This is the section of the report which provides the most detail for each individual record. Records are summarized by location, starting with the project property followed by records in closest proximity.

Distance: The distance value is the distance between plotted points, not necessarily the distance between the sites' boundaries. All values are an approximation.

Direction: The direction value is the compass direction of the site in respect to the project property and/or center point of the report.

Elevation: The elevation value is taken from the location at which the records for the site address have been plotted. All values are an approximation. Source: Google Elevation API.

Executive Summary: This portion of the report is divided into 3 sections:

'Report Summary'- Displays a chart indicating how many records fall on the project property and, within the report search radii.

'Site Report Summary'-Project Property'- This section lists all the records which fall on the project property. For more details, see the 'Detail Report' section.

'Site Report Summary-Surrounding Properties'- This section summarizes all records on adjacent properties, listing them in order of proximity from the project property. For more details, see the 'Detail Report' section.

Map Key: The map key number is assigned according to closest proximity from the project property. Map Key numbers always start at #1. The project property will always have a map key of '1' if records are available. If there is a number in brackets beside the main number, this will indicate the number of records on that specific property. If there is no number in brackets, there is only one record for that property.

The symbol and colour used indicates 'elevation': the red inverted triangle will dictate 'ERIS Sites with Lower Elevation', the yellow triangle will dictate 'ERIS Sites with Higher Elevation' and the orange square will dictate 'ERIS Sites with Same Elevation.'

Unplottables: These are records that could not be mapped due to various reasons, including limited geographic information. These records may or may not be in your study area, and are included as reference.

APPENDIX E

MECP FOI Decision Letter

Ministry of the Environment, Conservation and Parks

Corporate Services Branch
40 St. Clair Avenue West
Toronto ON M4V 1M2

Ministère de l'Environnement, de la Protection de la nature et des Parcs

Direction des services ministériels
40, avenue St. Clair Ouest
Toronto ON M4V 1M2

Ontario

August 16, 2024

Ms. Olivia Wanamaker
LRL Associates
5430 Canotek Road
Ottawa, Ontario K1J 9G2
owanamaker@lrl.ca

Dear Olivia Wanamaker:

RE: **MECP FOI A-2024-04837 – Decision Letter**

This letter is in response to your request made pursuant to the Freedom of Information and Protection of Privacy Act (the Act) relating to:

> 593 Laurier Ave West, Ottawa
> Timeframe: January 1, 1960 to July 23, 2024

After a thorough search through the ministry files, no records were located responsive to your request. The official responsible for making the access decision on your request is the undersigned.

You may request a review of my decision within 30 days from the date of this letter by contacting the Information and Privacy Commissioner/Ontario at http://www.ipc.on.ca. Please note there may be a fee associated with submitting the appeal.

If you have any questions, please contact Roxanne Chambers at 807-456-3035 or roxanne.chambers@ontario.ca.

Yours truly,

Roxanne Chambers

for
Josephine DeSouza
Manager, Access and Privacy Office

Ministry of the Environment, Conservation and Parks

Corporate Services Branch
40 St. Clair Avenue West
Toronto ON M4V 1M2

Ministère de l'Environnement, de la Protection de la nature et des Parcs

Direction des services ministériels
40, avenue St. Clair Ouest
Toronto ON M4V 1M2

Ontario

August 16, 2024

Ms. Olivia Wanamaker
LRL Associates
5430 Canotek Road
Ottawa, Ontario K1J 9G2
owanamaker@lrl.ca

Dear Olivia Wanamaker:

RE: **MECP FOI A-2024-04839 – Decision Letter**

This letter is in response to your request made pursuant to the Freedom of Information and Protection of Privacy Act (the Act) relating to:

> 601 Laurier Ave West, Ottawa
> Timeframe: January 1, 1960 to July 23, 2024

After a thorough search through the ministry files, no records were located responsive to your request. The official responsible for making the access decision on your request is the undersigned.

You may request a review of my decision within 30 days from the date of this letter by contacting the Information and Privacy Commissioner/Ontario at http://www.ipc.on.ca. Please note there may be a fee associated with submitting the appeal.

If you have any questions, please contact Roxanne Chambers at 807-456-3035 or roxanne.chambers@ontario.ca.

Yours truly,

Roxanne Chambers

for
Josephine DeSouza
Manager, Access and Privacy Office

Ministry of the Environment, Conservation and Parks

Corporate Services Branch
40 St. Clair Avenue West
Toronto ON M4V 1M2

Ministère de l'Environnement, de la Protection de la nature et des Parcs

Direction des services ministériels
40, avenue St. Clair Ouest
Toronto ON M4V 1M2

Ontario

August 16, 2024

Ms. Olivia Wanamaker
LRL Associates
5430 Canotek Road
Ottawa, Ontario K1J 9G2
owanamaker@lrl.ca

Dear Olivia Wanamaker:

RE: **MECP FOI A-2024-04840 – Decision Letter**

This letter is in response to your request made pursuant to the Freedom of Information and Protection of Privacy Act (the Act) relating to:

> 603 Laurier Ave West, Ottawa
> Timeframe: January 1, 1960 to July 23, 2024

After a thorough search through the ministry files, no records were located responsive to your request. The official responsible for making the access decision on your request is the undersigned.

You may request a review of my decision within 30 days from the date of this letter by contacting the Information and Privacy Commissioner/Ontario at http://www.ipc.on.ca. Please note there may be a fee associated with submitting the appeal.

If you have any questions, please contact Roxanne Chambers at 807-456-3035 or roxanne.chambers@ontario.ca.

Yours truly,

Roxanne Chambers

for
Josephine DeSouza
Manager, Access and Privacy Office

APPENDIX F

MECP Water Well Records

Ontario (https://www.ontario.ca/page/government-ontario)

Map: Well records

This map allows you to search and view well record information from reported wells in Ontario.

Full dataset is available in the Open Data catalogue (https://data.ontario.ca/dataset/well-records) .

Go Back to Map

Well ID

Well ID Number: 7206940
Well Audit Number: *C21259*
Well Tag Number: *A136696*
This table contains information from the original well record and any subsequent updates.

Well Location

Address of Well Location		
Township	NEPEAN TOWNSHIP	
Lot		

Concession	
County/District/Municipality	OTTAWA-CARLETON
City/Town/Village	
Province	ON
Postal Code	n/a
UTM Coordinates	NAD83 — Zone 18 Easting: 444362.00 Northing: 5029228.00
Municipal Plan and Sublot Number	
Other	

Overburden and Bedrock Materials Interval

General Colour	Most Common Material	Other Materials	General Description	Depth From	Depth To

Annular Space/Abandonment Sealing Record

Depth From	Depth To	Type of Sealant Used (Material and Type)	Volume Placed

Method of Construction & Well Use

Method of Construction	Well Use

Status of Well

Construction Record - Casing

Inside Diameter	Open Hole or material	Depth From	Depth To

Construction Record - Screen

Outside Diameter	Material	Depth From	Depth To

Well Contractor and Well Technician Information

Well Contractor's Licence Number: 1844

Results of Well Yield Testing

After test of well yield, water was	
If pumping discontinued, give reason	
Pump intake set at	
Pumping Rate	
Duration of Pumping	
Final water level	
If flowing give rate	
Recommended pump depth	

Recommended pump rate	
Well Production	
Disinfected?	

Draw Down & Recovery

Draw Down Time(min)	Draw Down Water level	Recovery Time(min)	Recovery Water level
SWL			
1		1	
2		2	
3		3	
4		4	
5		5	
10		10	
15		15	
20		20	

25		25	
30		30	
40		40	
45		45	
50		50	
60		60	

Water Details

Water Found at Depth	Kind

Hole Diameter

Depth From	Depth To	Diameter

Audit Number: C21259

Date Well Completed: February 08, 2013

Date Well Record Received by MOE: August 27, 2013

Related

How to use a Ministry of the Environment map (https://www.ontario.ca/page/how-use-ministry-environment-map#wells)

Technical documentation: Metadata record (https://data.ontario.ca/dataset/well-records/resource/3031344e-e3f2-48d5-888c-c1deadfd2f77)

Updated: January 10, 2024
Published: March 20, 2014

7238457

Ontario — Ministry of the Environment

Measurements recorded in: [X] Metric [ ] Imperial

Well Tag No. (Place Sticker and/or Print Below) **Tag#: A175630** A175630 S166690

Well Record

Regulation 903 Ontario Water Resources Act

Page _____ of _____

CITY OF OTTAWA

Address of Well Location (Street Number/Name)	Township	Lot	Concession
557 Wellington St.			
County/District/Municipality	**City/Town/Village**	**Province**	**Postal Code**
	Ottawa	Ontario	
UTM Coordinates NAD 83	**Zone** 18	**Easting** 444467	**Northing** 5029390
Municipal Plan and Sublot Number		**Other**	

Overburden and Bedrock Materials/Abandonment Sealing Record *(see instructions on the back of this form)*

General Colour	Most Common Material	Other Materials	General Description	Depth (m/ft) From	Depth (m/ft) To
Brn	Sand	Cobbles	hard	0	6.1
Grey	Silt	clay, sand	hard, wet	6.1	8.23

Annular Space

Depth Set at (m/ft) From	To	Type of Sealant Used (Material and Type)	Volume Placed (m³/ft³)
0	.31	Concrete/flushmount	
.31	6.4	Holeplug	
6.4	8.23	Sand	

Method of Construction

[ ] Cable Tool [ ] Diamond
[ ] Rotary (Conventional) [ ] Jetting
[ ] Rotary (Reverse) [ ] Driving
[ ] Boring [ ] Digging
[X] Air percussion
[ ] Other, specify Direct Push

Well Use

[ ] Public [ ] Commercial [ ] Not used
[ ] Domestic [ ] Municipal [X] Dewatering
[ ] Livestock [X] Test Hole [X] Monitoring
[ ] Irrigation [ ] Cooling & Air Conditioning
[ ] Industrial
[ ] Other, specify

Construction Record - Casing

Inside Diameter (cm/in)	Open Hole OR Material (Galvanized, Fibreglass, Concrete, Plastic, Steel)	Wall Thickness (cm/in)	Depth (m/ft) From	Depth (m/ft) To
5.20	PVC	.390	0	6.71

Construction Record - Screen

Outside Diameter (cm/in)	Material (Plastic, Galvanized, Steel)	Slot No.	Depth (m/ft) From	Depth (m/ft) To
6.03	PVC	10	6.71	8.23

Status of Well

[ ] Water Supply
[ ] Replacement Well
[X] Test Hole
[ ] Recharge Well
[ ] Dewatering Well
[X] Observation and/or Monitoring Hole
[ ] Alteration (Construction)
[ ] Abandoned, Insufficient Supply
[ ] Abandoned, Poor Water Quality
[ ] Abandoned, other, specify
[ ] Other, specify

Water Details

Water found at Depth (m/ft)	Kind of Water: [ ] Fresh [ ] Untested [ ] Gas [ ] Other, specify

Hole Diameter

Depth (m/ft) From	To	Diameter (cm/in)
0	8.23	11.43

Results of Well Yield Testing

After test of well yield, water was: [ ] Clear and sand free [ ] Other, specify

If pumping discontinued, give reason:

Pump intake set at (m/ft)

Pumping rate (l/min / GPM)

Duration of pumping _____ hrs + _____ min

Final water level end of pumping (m/ft)

If flowing give rate (l/min / GPM)

Recommended pump depth (m/ft)

Recommended pump rate (l/min / GPM)

Well production (l/min / GPM)

Disinfected? [ ] Yes [ ] No

	Draw Down Time (min)	Draw Down Water Level (m/ft)	Recovery Time (min)	Recovery Water Level (m/ft)
Static Level				
1			1	
2			2	
3			3	
4			4	
5			5	
10			10	
15			15	
20			20	
25			25	
30			30	
40			40	
50			50	
60			60	

Map of Well Location

Please provide a map below following instructions on the back.

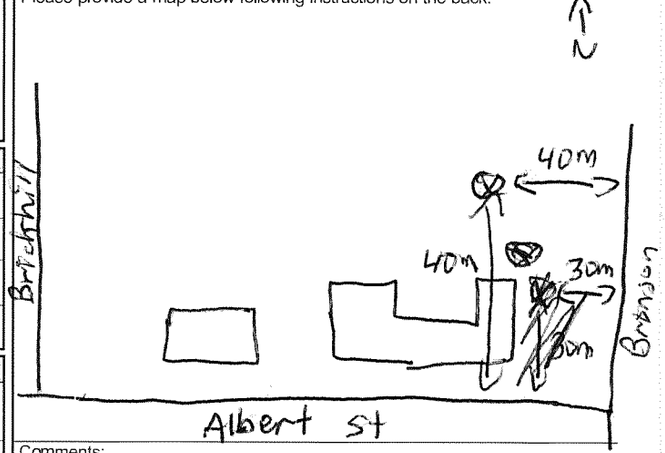

Comments:

Well Contractor and Well Technician Information

Business Name of Well Contractor	Well Contractor's Licence No.
Strata Soil Sampling Inc.	7241
Business Address (Street Number/Name)	**Municipality**
165 Shields Court	Markham
Province	**Postal Code**	**Business E-mail Address**
Ontario	L3R 8V2	wrecords@stratasoil.com
Bus. Telephone No. (inc. area code)	**Name of Well Technician (Last Name, First Name)**
905-764-9304	Beatty, Brian
Well Technician's Licence No.	**Signature of Technician and/or Contractor**	**Date Submitted**
3616		20150302

Well owner's information package delivered: [ ] Yes [X] No

Date Package Delivered: _____

Date Work Completed: 20150228

Ministry Use Only

Audit No: Z201434

Received: MAR 23 2015

0506E (2007/12) © Queen's Printer for Ontario, 2007

Ministry's Copy

7238458

Ontario — Ministry of the Environment

Measurements recorded in: [X] Metric [ ] Imperial

Well Tag No. *(Place Sticker and/or Print Below)* A175629

Well Record

Regulation 903 Ontario Water Resources Act

5-16690 Page _____ of _____

CITY OF OTTAWA

Address of Well Location (Street Number/Name)	Township	Lot	Concession
557 wellington st.			

County/District/Municipality	City/Town/Village	Province	Postal Code
	Ottawa	Ontario	

UTM Coordinates	Zone	Easting	Northing	Municipal Plan and Sublot Number	Other
NAD 83	18	444435	5029284		

Overburden and Bedrock Materials/Abandonment Sealing Record *(see instructions on the back of this form)*

General Colour	Most Common Material	Other Materials	General Description	Depth (m/ft) From	Depth (m/ft) To
Brn	Sand	Silt cobbles	hard	0	5.79
Gry	Silt	fine sand	hard, wet	5.79	7.01

Annular Space

Depth Set at (m/ft) From	To	Type of Sealant Used (Material and Type)	Volume Placed (m^3/ft^3)
0	.31	Concrete / flushmount	
.31	3.66	holeplug	
3.66	7.01	Sand	

Method of Construction

[ ] Cable Tool [ ] Diamond
[ ] Rotary (Conventional) [ ] Jetting
[ ] Rotary (Reverse) [ ] Driving
[ ] Boring [ ] Digging
[ ] Air percussion
[X] Other, *specify* Direct Push

Well Use

[ ] Public [ ] Commercial [ ] Not used
[ ] Domestic [ ] Municipal [ ] Dewatering
[ ] Livestock [X] Test Hole [X] Monitoring
[ ] Irrigation [ ] Cooling & Air Conditioning
[ ] Industrial
[ ] Other, *specify*

Construction Record - Casing

Inside Diameter (cm/in)	Open Hole OR Material (Galvanized, Fibreglass, Concrete, Plastic, Steel)	Wall Thickness (cm/in)	Depth (m/ft) From	Depth (m/ft) To
5.20	PVC	.390	0	3.96

Construction Record - Screen

Outside Diameter (cm/in)	Material (Plastic, Galvanized, Steel)	Slot No.	Depth (m/ft) From	Depth (m/ft) To
6.03	PVC	10	3.96	7.01

Status of Well

[ ] Water Supply
[ ] Replacement Well
[X] Test Hole
[ ] Recharge Well
[ ] Dewatering Well
[ ] Observation and/or Monitoring Hole
[ ] Alteration (Construction)
[ ] Abandoned, Insufficient Supply
[ ] Abandoned, Poor Water Quality
[ ] Abandoned, other, *specify*
[ ] Other, *specify*

Water Details

Water found at Depth (m/ft)	Kind of Water	Gas	Other, specify
	[ ] Fresh [ ] Untested	[ ] Gas	[ ] Other
	[ ] Fresh [ ] Untested	[ ] Gas	[ ] Other
	[ ] Fresh [ ] Untested	[ ] Gas	[ ] Other

Hole Diameter

Depth (m/ft) From	To	Diameter (cm/in)
0	7.01	11.43

Results of Well Yield Testing

After test of well yield, water was:
[ ] Clear and sand free
[ ] Other, *specify*

If pumping discontinued, give reason:

Pump intake set at *(m/ft)*

Pumping rate *(l/min / GPM)*

Duration of pumping _____ hrs + _____ min

Final water level end of pumping *(m/ft)*

If flowing give rate *(l/min / GPM)*

Recommended pump depth *(m/ft)*

Recommended pump rate *(l/min / GPM)*

Well production *(l/min / GPM)*

Disinfected? [ ] Yes [ ] No

	Draw Down Time (min)	Draw Down Water Level (m/ft)	Recovery Time (min)	Recovery Water Level (m/ft)
Static Level				
1			1	
2			2	
3			3	
4			4	
5			5	
10			10	
15			15	
20			20	
25			25	
30			30	
40			40	
50			50	
60			60	

Map of Well Location

Please provide a map below following instructions on the back.

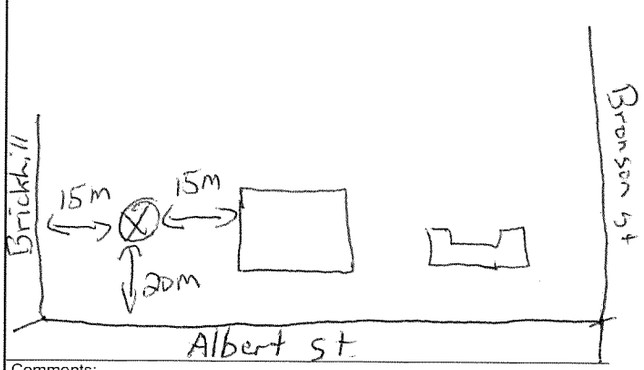

Comments:

Well Contractor and Well Technician Information

Business Name of Well Contractor	Well Contractor's Licence No.
Strata Soil Sampling Inc.	7241

Business Address (Street Number/Name)	Municipality
165 Shields Court	Markham

Province	Postal Code	Business E-mail Address
Ontario	L3R 8V2	wrecords@stratasoil.com

Bus. Telephone No. (inc. area code)	Name of Well Technician (Last Name, First Name)
905-764-9304	Beatty, Brian

Well Technician's Licence No.	Signature of Technician and/or Contractor	Date Submitted
3616		2015 03 02

Well owner's information package delivered	Date Package Delivered	Date Work Completed
[ ] Yes [X] No		2015 03 01

Ministry Use Only

Audit No. Z 201401

MAR 23 2015 Received

0506E (2007/12) © Queen's Printer for Ontario, 2007

Ministry's Copy

7238459

Ontario — Ministry of the Environment

Measurements recorded in: ☑ Metric ☐ Imperial

Well Tag No. *(Place Sticker and/or Print Below)* A175628

Well Record

Regulation 903 Ontario Water Resources Act

S-16690 Page _____ of _____

CITY OF OTTAWA

Address of Well Location (Street Number/Name)	Township	Lot	Concession
557 Wellington St.			
County/District/Municipality	**City/Town/Village**	**Province**	**Postal Code**
	Ottawa	Ontario	
UTM Coordinates Zone / Easting / Northing	**Municipal Plan and Sublot Number**	**Other**	
NAD 83 18 / 445387 / 5029260			

Overburden and Bedrock Materials/Abandonment Sealing Record *(see instructions on the back of this form)*

General Colour	Most Common Material	Other Materials	General Description	Depth (m/ft) From	Depth (m/ft) To
Brn	Sand	cobbles	hard, dry	0	3.96
Gry	fine Sand	Silt	hard, dry & dry	3.96	5.79
Gry	fine Sand	Silt	hard wet	5.79	7.01

Annular Space

Depth Set at (m/ft) From	To	Type of Sealant Used (Material and Type)	Volume Placed (m^3/ft^3)
0	.31	Concrete / flushmount	
.31	3.66	hole plug	
3.66	7.01	Sand	

Method of Construction

☐ Cable Tool ☐ Diamond ☐ Public ☐ Commercial ☐ Not used
☐ Rotary (Conventional) ☐ Jetting ☐ Domestic ☐ Municipal ☐ Dewatering
☐ Rotary (Reverse) ☐ Driving ☐ Livestock ☐ Test Hole ☒ Monitoring
☐ Boring ☐ Digging ☐ Irrigation ☐ Cooling & Air Conditioning
☒ Air Percussion ~~Direct Push~~ ☐ Industrial
☐ Other, *specify* _____ ☐ Other, *specify* _____

Construction Record - Casing

Inside Diameter (cm/in)	Open Hole OR Material (Galvanized, Fibreglass, Concrete, Plastic, Steel)	Wall Thickness (cm/in)	Depth (m/ft) From	Depth (m/ft) To
6.03	PVC	.390	0	3.96

Construction Record - Screen

Outside Diameter (cm/in)	Material (Plastic, Galvanized, Steel)	Slot No.	Depth (m/ft) From	Depth (m/ft) To
5.20	PVC	10	3.96	7.01

Status of Well

☐ Water Supply
☒ Replacement Well
☐ Test Hole
☐ Recharge Well
☐ Dewatering Well
☒ Observation and/or Monitoring Hole
☐ Alteration (Construction)
☐ Abandoned, Insufficient Supply
☐ Abandoned, Poor Water Quality
☐ Abandoned, other, *specify*
☐ Other, *specify*

Water Details

Water found at Depth (m/ft)	Kind of Water	
	☐ Gas	☐ Fresh ☐ Untested ☐ Other, *specify*
	☐ Gas	☐ Fresh ☐ Untested ☐ Other, *specify*
	☐ Gas	☐ Fresh ☐ Untested ☐ Other, *specify*

Hole Diameter

Depth (m/ft) From	Depth (m/ft) To	Diameter (cm/in)
0	7.01	11.43

Results of Well Yield Testing

After test of well yield, water was:
☐ Clear and sand free
☐ Other, *specify* _____

If pumping discontinued, give reason:

Pump intake set at *(m/ft)*

Pumping rate *(l/min / GPM)*

Duration of pumping _____ hrs + _____ min

Final water level end of pumping *(m/ft)*

If flowing give rate *(l/min / GPM)*

Recommended pump depth *(m/ft)*

Recommended pump rate *(l/min / GPM)*

Well production *(l/min / GPM)*

Disinfected? ☐ Yes ☐ No

	Draw Down Time (min)	Draw Down Water Level (m/ft)	Recovery Time (min)	Recovery Water Level (m/ft)
Static Level				
1			1	
2			2	
3			3	
4			4	
5			5	
10			10	
15			15	
20			20	
25			25	
30			30	
40			40	
50			50	
60			60	

Map of Well Location

Please provide a map below following instructions on the back.

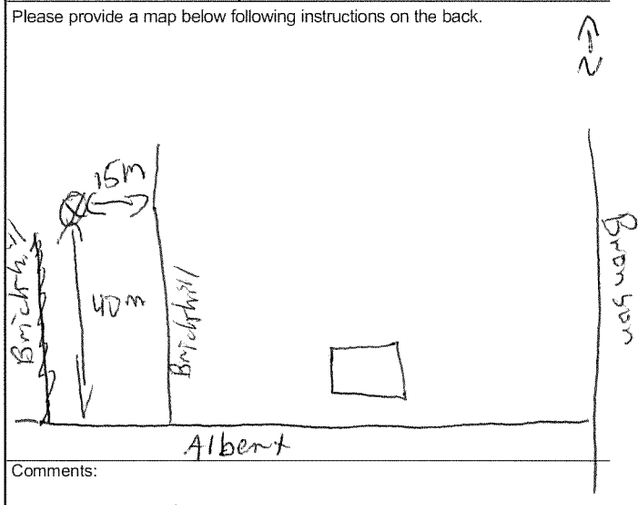

Comments:

Well Contractor and Well Technician Information

Business Name of Well Contractor	Well Contractor's Licence No.
Strata Soil Sampling Inc.	7241
Business Address (Street Number/Name)	**Municipality**
165 Shields Court	Markham
Province	**Postal Code**	**Business E-mail Address**
Ontario	L3R 8V2	wrecords@stratasoil.com
Bus. Telephone No. (inc. area code)	**Name of Well Technician (Last Name, First Name)**
905-764-9304	Beatty Brian
Well Technician's Licence No.	**Signature of Technician and/or Contractor**	**Date Submitted**
3616		2015 0302

Well owner's information package delivered ☐ Yes ☒ No

Date Package Delivered: Y Y Y Y M M D D

Date Work Completed: 2015 0301

Ministry Use Only

Audit No. Z 201400

MAR 23 2015 Received

 © Queen's Printer for Ontario, 2007

Ministry's Copy

7238460

Ontario — Ministry of the Environment

Measurements recorded in: ☑ Metric ☐ Imperial

(Place Sticker and/or Print Below)
Tag#: A175631
A175631

Well Record

Regulation 903 Ontario Water Resources Act

S-16690 Page _____ of _____

CITY OF OTTAWA

Address of Well Location (Street Number/Name)	Township	Lot	Concession
557 Wellington St.			
County/District/Municipality	**City/Town/Village**	**Province**	**Postal Code**
	Ottawa	Ontario	
UTM Coordinates Zone / Easting / Northing	**Municipal Plan and Sublot Number**	**Other**	
NAD 83 18 445475 5029381			

Overburden and Bedrock Materials/Abandonment Sealing Record *(see instructions on the back of this form)*

General Colour	Most Common Material	Other Materials	General Description	Depth (m/ft) From	Depth (m/ft) To
Brn	Sand	Silt Cobbles	hard, dry	0	9.14
Brn	fine Gravel	hard	wet,	9.14	9.75

Annular Space

Depth Set at (m/ft) From	To	Type of Sealant Used (Material and Type)	Volume Placed (m³/ft³)
0	.31	Concrete/flushmount	
.31	7.93	holeplug	
7.93	9.75	Sand	

Method of Construction

☐ Cable Tool ☐ Diamond
☐ Rotary (Conventional) ☐ Jetting
☐ Rotary (Reverse) ☐ Driving
☐ Boring ☐ Digging
☑ Air percussion
☐ Other, *specify* _____

Well Use

☐ Public ☐ Commercial ☐ Not used
☐ Domestic ☐ Municipal ☐ Dewatering
☐ Livestock ☑ Test Hole ☐ Monitoring
☐ Irrigation ☐ Cooling & Air Conditioning
☐ Industrial
☐ Other, *specify* _____

Construction Record - Casing

Inside Diameter (cm/in)	Open Hole OR Material (Galvanized, Fibreglass, Concrete, Plastic, Steel)	Wall Thickness (cm/in)	Depth (m/ft) From	Depth (m/ft) To
5.20	PVC	.390	0	8.23

Construction Record - Screen

Outside Diameter (cm/in)	Material (Plastic, Galvanized, Steel)	Slot No.	Depth (m/ft) From	Depth (m/ft) To
5.03	PVC	10	8.23	9.75

Status of Well

☐ Water Supply
☐ Replacement Well
☑ Test Hole
☐ Recharge Well
☐ Dewatering Well
☑ Observation and/or Monitoring Hole
☐ Alteration (Construction)
☐ Abandoned, Insufficient Supply
☐ Abandoned, Poor Water Quality
☐ Abandoned, other, *specify*
☐ Other, *specify*

Water Details

Water found at Depth (m/ft)	Kind of Water	Other, specify
☐ Gas	☐ Fresh ☐ Untested	
☐ Gas	☐ Fresh ☐ Untested	
☐ Gas	☐ Fresh ☐ Untested	

Hole Diameter

Depth (m/ft) From	Depth (m/ft) To	Diameter (cm/in)
0	9.75	11.43

Results of Well Yield Testing

After test of well yield, water was:
☐ Clear and sand free
☐ Other, *specify* _____

If pumping discontinued, give reason:

Pump intake set at *(m/ft)*

Pumping rate *(l/min / GPM)*

Duration of pumping _____ hrs + _____ min

Final water level end of pumping *(m/ft)*

If flowing give rate *(l/min / GPM)*

Recommended pump depth *(m/ft)*

Recommended pump rate *(l/min / GPM)*

Well production *(l/min / GPM)*

Disinfected? ☐ Yes ☐ No

	Draw Down Time (min)	Draw Down Water Level (m/ft)	Recovery Time (min)	Recovery Water Level (m/ft)
Static Level				
1			1	
2			2	
3			3	
4			4	
5			5	
10			10	
15			15	
20			20	
25			25	
30			30	
40			40	
50			50	
60			60	

Map of Well Location

Please provide a map below following instructions on the back.

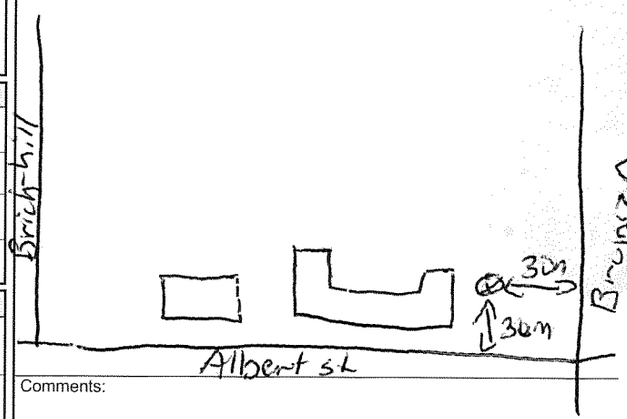

Comments:

Well Contractor and Well Technician Information

Business Name of Well Contractor	Well Contractor's Licence No.
Strata Drilling Group	7214
Business Address (Street Number/Name)	**Municipality**
165 Shields crt	Markham
Province	**Postal Code**
ON	L3R8V2
Business E-mail Address	
wrecords@stratasoil.com	
Bus.Telephone No. (inc. area code)	**Name of Well Technician (Last Name, First Name)**
9057649304	Beatty Brian
Well Technician's Licence No.	**Signature of Technician and/or Contractor**
3616	
Date Submitted	
2015 03 02	

Well owner's information package delivered ☐ Yes ☐ No

Date Package Delivered: Y Y Y Y M M D D

Date Work Completed: 2015 02 28

Ministry Use Only

Audit No: Z 198132

Received: MAR 2 2015

506E (2007/12) © Queen's Printer for Ontario, 2007

Ministry's Copy

7292920

Ontario — Ministry of the Environment and Climate Change

Measurements recorded in: ☐ Metric ☐ Imperial

Well Tag No. *(Place Sticker and/or Print Below)* A182730 **Tag#: A182730**

Well Record

Regulation 903 Ontario Water Resources Act

S-20523 Page _____ of _____

CITY OF OTTAWA

Address of Well Location (Street Number/Name)	Township	Lot	Concession
555 Laurier Ave. W			

County/District/Municipality	City/Town/Village	Province	Postal Code
	Ottawa	Ontario	

UTM Coordinates	Zone	Easting	Northing	Municipal Plan and Sublot Number	Other
NAD 83	18	445662	5027360		

Overburden and Bedrock Materials/Abandonment Sealing Record *(see instructions on the back of this form)*

General Colour	Most Common Material	Other Materials	General Description	Depth (m/ft) From	Depth (m/ft) To
BRN	top soil		soft	0	.91
GRY	limestone		layered	.91	12.19

Annular Space

Depth Set at (m/ft) From	To	Type of Sealant Used (Material and Type)	Volume Placed (m³/ft³)
0	.31	concrete/flushmount	
.31	8.84	bentonite	
8.84	12.19	filter sand	

Method of Construction

☐ Cable Tool ☐ Diamond
☐ Rotary (Conventional) ☐ Jetting
☐ Rotary (Reverse) ☐ Driving
☐ Boring ☐ Digging
☑ Air percussion
☐ Other, *specify* _____

Well Use

☐ Public ☐ Commercial ☐ Not used
☐ Domestic ☐ Municipal ☐ Dewatering
☐ Livestock ☑ Test Hole ☑ Monitoring
☐ Irrigation ☐ Cooling & Air Conditioning
☐ Industrial
☐ Other, *specify* _____

Construction Record - Casing

Inside Diameter (cm/in)	Open Hole OR Material (Galvanized, Fibreglass, Concrete, Plastic, Steel)	Wall Thickness (cm/in)	Depth (m/ft) From	Depth (m/ft) To
4.03	PVC	.368	0	9.14

Construction Record - Screen

Outside Diameter (cm/in)	Material (Plastic, Galvanized, Steel)	Slot No.	Depth (m/ft) From	Depth (m/ft) To
4.80	PVC	10	9.14	12.19

Status of Well

☐ Water Supply
☐ Replacement Well
☑ Test Hole
☐ Recharge Well
☐ Dewatering Well
☑ Observation and/or Monitoring Hole
☐ Alteration (Construction)
☐ Abandoned, Insufficient Supply
☐ Abandoned, Poor Water Quality
☐ Abandoned, other, *specify*
☐ Other, *specify*

Water Details

Water found at Depth (m/ft)	Kind of Water	
☐ Gas	☐ Fresh ☐ Untested ☐ Other, *specify*	
☐ Gas	☐ Fresh ☐ Untested ☐ Other, *specify*	
☐ Gas	☐ Fresh ☐ Untested ☐ Other, *specify*	

Hole Diameter

Depth (m/ft) From	To	Diameter (cm/in)
0	1.22	11.43
1.22	12.19	7.62

Results of Well Yield Testing

After test of well yield, water was:
☐ Clear and sand free
☐ Other, *specify* _____

If pumping discontinued, give reason:

Pump intake set at *(m/ft)*

Pumping rate *(l/min / GPM)*

Duration of pumping _____ hrs + _____ min

Final water level end of pumping *(m/ft)*

If flowing give rate *(l/min / GPM)*

Recommended pump depth *(m/ft)*

Recommended pump rate *(l/min / GPM)*

Well production *(l/min / GPM)*

Disinfected? ☐ Yes ☐ No

	Draw Down Time (min)	Draw Down Water Level (m/ft)	Recovery Time (min)	Recovery Water Level (m/ft)
Static Level				
1			1	
2			2	
3			3	
4			4	
5			5	
10			10	
15			15	
20			20	
25			25	
30			30	
40			40	
50			50	
60			60	

Map of Well Location

Please provide a map below following instructions on the back.

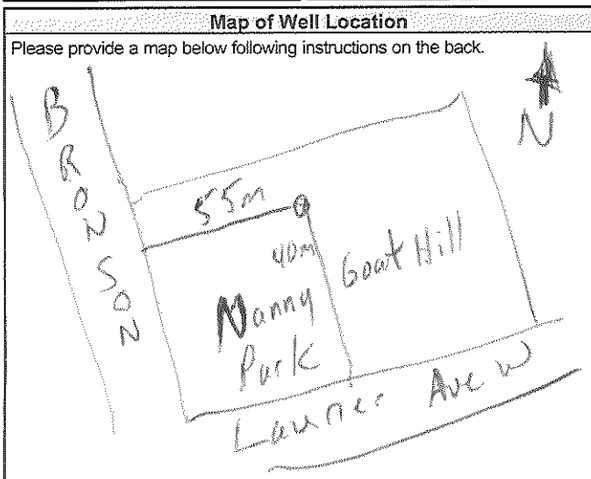

Comments:

Well Contractor and Well Technician Information

Business Name of Well Contractor	Well Contractor's Licence No.
Strata Drilling Group	7219

Business Address (Street Number/Name)	Municipality
165 Shields Court	Markham

Province	Postal Code	Business E-mail Address
ON	L3R 8V2	wwcords@stratasoil.com

Bus. Telephone No. (inc. area code)	Name of Well Technician (Last Name, First Name)
905 940 9191	MacKay, James

Well Technician's Licence No.	Signature of Technician and/or Contractor	Date Submitted
3605		2017/08/14

Well owner's information package delivered	Date Package Delivered	Date Work Completed
☐ Yes ☐ No		2017/07/26

Ministry Use Only

Audit No. Z 206419

AUG 18 2017

Received

0506E (2014/11) Ministry's Copy

© Queen's Printer for Ontario, 2014

7292921

Ontario — Ministry of the Environment and Climate Change

Measurements recorded in: ☑ Metric ☐ Imperial

Well Tag No. (Place Sticker and/or Print Below): A189864 **Tag#: A189864**

Well Record

lation 903 Ontario Water Resources Act

S-20523 Page _____ of _____

CITY OF OTTAWA

Address of Well Location (Street Number/Name)	Township	Lot	Concession
555 Laurier Ave W.			

County/District/Municipality	City/Town/Village	Province	Postal Code
	Ottawa	Ontario	

UTM Coordinates	Zone	Easting	Northing	Municipal Plan and Sublot Number	Other
NAD 83	18	449624	5029340		

Overburden and Bedrock Materials/Abandonment Sealing Record *(see instructions on the back of this form)*

General Colour	Most Common Material	Other Materials	General Description	Depth (m/ft) From	Depth (m/ft) To
BLK	asphalt	gravel	dense	0	.31
BRN	sand	stones	dense	.31	1.22
GRY	limestone		layered	1.22	12.19

Annular Space

Depth Set at (m/ft) From	To	Type of Sealant Used (Material and Type)	Volume Placed (m³/ft³)
0	.31	concrete/flushmount	
.31	8.84	bentonite	
8.84	12.19	filter sand	

Method of Construction

☐ Cable Tool ☐ Diamond
☐ Rotary (Conventional) ☐ Jetting
☐ Rotary (Reverse) ☐ Driving
☐ Boring ☐ Digging
☑ Air percussion
☐ Other, *specify* _____

Well Use

☐ Public ☐ Commercial ☐ Not used
☐ Domestic ☐ Municipal ☐ Dewatering
☐ Livestock ☑ Test Hole ☑ Monitoring
☐ Irrigation ☐ Cooling & Air Conditioning
☐ Industrial
☐ Other, *specify* _____

Construction Record - Casing

Inside Diameter (cm/in)	Open Hole OR Material (Galvanized, Fibreglass, Concrete, Plastic, Steel)	Wall Thickness (cm/in)	Depth (m/ft) From	Depth (m/ft) To
9.05	PVC	.369	0	9.14

Construction Record - Screen

Outside Diameter (cm/in)	Material (Plastic, Galvanized, Steel)	Slot No.	Depth (m/ft) From	Depth (m/ft) To
4.82	PVC	10	9.14	12.19

Status of Well

☐ Water Supply
☐ Replacement Well
☑ Test Hole
☐ Recharge Well
☐ Dewatering Well
☑ Observation and/or Monitoring Hole
☐ Alteration (Construction)
☐ Abandoned, Insufficient Supply
☐ Abandoned, Poor Water Quality
☐ Abandoned, other, *specify*
☐ Other, *specify*

Water Details

Water found at Depth (m/ft)	Kind of Water	Hole Diameter Depth (m/ft) From	Depth (m/ft) To	Diameter (cm/in)
☐ Gas	☐ Fresh ☐ Untested ☐ Other, *specify*	0	2.13	11.93
☐ Gas	☐ Fresh ☐ Untested ☐ Other, *specify*	2.13	12.19	7.62
☐ Gas	☐ Fresh ☐ Untested ☐ Other, *specify*			

Results of Well Yield Testing

After test of well yield, water was:
☐ Clear and sand free
☐ Other, *specify* _____

If pumping discontinued, give reason:

Pump intake set at (m/ft)

Pumping rate (l/min / GPM)

Duration of pumping _____ hrs + _____ min

Final water level end of pumping (m/ft)

If flowing give rate (l/min / GPM)

Recommended pump depth (m/ft)

Recommended pump rate (l/min / GPM)

Well production (l/min / GPM)

Disinfected? ☐ Yes ☐ No

	Draw Down Time (min)	Draw Down Water Level (m/ft)	Recovery Time (min)	Recovery Water Level (m/ft)
Static Level				
1			1	
2			2	
3			3	
4			4	
5			5	
10			10	
15			15	
20			20	
25			25	
30			30	
40			40	
50			50	
60			60	

Map of Well Location

Please provide a map below following instructions on the back.

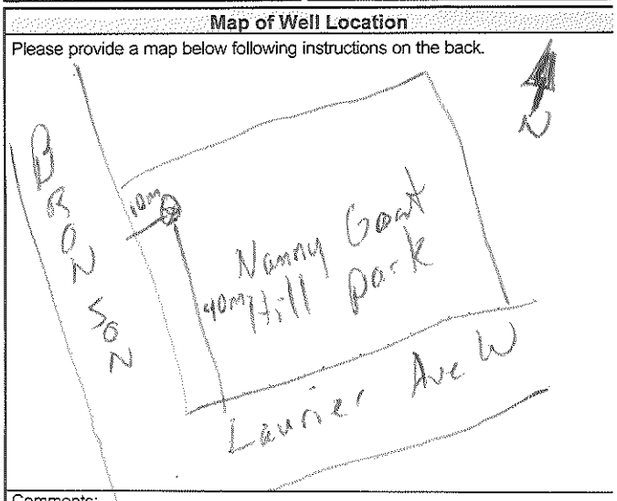

Comments:

Well Contractor and Well Technician Information

Business Name of Well Contractor	Well Contractor's Licence No.
Strata Drilling Group	7241

Business Address (Street Number/Name)	Municipality
165 Shields Court	Markham

Province	Postal Code	Business E-mail Address
ON	L3R 9W2	wrecords@stratasoil.com

Bus. Telephone No. (inc. area code)	Name of Well Technician (Last Name, First Name)
905 940 7949	McCoy, James

Well Technician's Licence No.	Signature of Well Technician and/or Contractor	Date Submitted
3656		2017/08/14

Well owner's information package delivered ☐ Yes ☐ No

Date Package Delivered: _____

Date Work Completed: 2017/07/12

Ministry Use Only

Audit No: Z 206420

AUG 18 2017 Received

© Queen's Printer for Ontario, 2014

7292922

Ontario — Ministry of the Environment and Climate Change

Measurements recorded in: ☑ Metric ☐ Imperial

Well Tag No. *(Place Sticker and/or Print Below)* A182729 **Tag#: A182729**

Well Record

Regulation 903 Ontario Water Resources Act

S-20523 Page _____ of _____

CITY OF OTTAWA

Address of Well Location (Street Number/Name)	Township	Lot	Concession
555 Laurier Ave W			

County/District/Municipality	City/Town/Village	Province	Postal Code
	Ottawa	Ontario	

UTM Coordinates	Zone	Easting	Northing	Municipal Plan and Sublot Number	Other
NAD 83	18	446913	5029379		

Overburden and Bedrock Materials/Abandonment Sealing Record *(see instructions on the back of this form)*

General Colour	Most Common Material	Other Materials	General Description	Depth (m/ft) From	Depth (m/ft) To
BRN/BLK	asphalt	gravel	dense	0	.31
BRN	sand,	bricks, concrete	dense	.31	2.44
GRY	limestone		layered	2.44	15.24

Annular Space

Depth Set at (m/ft) From	To	Type of Sealant Used (Material and Type) *Minimum*	Volume Placed (m³/ft³)
0	.31	Concrete/ ~~Bentonite~~	
.31	11.88	bentonite	
11.88	15.24	filter sand	

Method of Construction

☐ Cable Tool ☐ Diamond ☐ Rotary (Conventional) ☐ Jetting ☐ Rotary (Reverse) ☐ Driving ☐ Boring ☐ Digging ☑ Air percussion ☐ Other, *specify* _____

Well Use

☐ Public ☐ Commercial ☐ Not used ☐ Domestic ☐ Municipal ☐ Dewatering ☐ Livestock ☑ Test Hole ☑ Monitoring ☐ Irrigation ☐ Cooling & Air Conditioning ☐ Industrial ☐ Other, *specify* _____

Construction Record - Casing

Inside Diameter (cm/in)	Open Hole OR Material (Galvanized, Fibreglass, Concrete, Plastic, Steel)	Wall Thickness (cm/in)	Depth (m/ft) From	Depth (m/ft) To
4.03	PVC	.368	0	12.19

Construction Record - Screen

Outside Diameter (cm/in)	Material (Plastic, Galvanized, Steel)	Slot No.	Depth (m/ft) From	Depth (m/ft) To
4.82	PVC	10	12.19	15.24

Status of Well

☐ Water Supply ☐ Replacement Well ☑ Test Hole ☐ Recharge Well ☐ Dewatering Well ☑ Observation and/or Monitoring Hole ☐ Alteration (Construction) ☐ Abandoned, Insufficient Supply ☐ Abandoned, Poor Water Quality ☐ Abandoned, other, *specify* _____ ☐ Other, *specify* _____

Water Details

Water found at Depth (m/ft)	Kind of Water	Hole Diameter Depth From	Depth To	Diameter (cm/in)
☐ Gas	☐ Fresh ☐ Untested ☐ Other, *specify*	0	3.1	11.43
☐ Gas	☐ Fresh ☐ Untested ☐ Other, *specify*	3.1	15.24	7.62
☐ Gas	☐ Fresh ☐ Untested ☐ Other, *specify*			

Well Contractor and Well Technician Information

Business Name of Well Contractor	Well Contractor's Licence No.
Strata Drilling Group	7241

Business Address (Street Number/Name)	Municipality
165 Shields Court	Markham

Province	Postal Code	Business E-mail Address
ON	L3R8V2	wrecords@stratasol.ca

Bus. Telephone No. (inc. area code)	Name of Well Technician (Last Name, First Name)
905 944 9744	McCay, James

Well Technician's Licence No.	Signature of Technician and/or Contractor	Date Submitted
5650		2017/08/16

Results of Well Yield Testing

After test of well yield, water was: ☐ Clear and sand free ☐ Other, *specify* _____

If pumping discontinued, give reason:

Pump intake set at *(m/ft)*

Pumping rate *(l/min / GPM)*

Duration of pumping _____ hrs + _____ min

Final water level end of pumping *(m/ft)*

If flowing give rate *(l/min / GPM)*

Recommended pump depth *(m/ft)*

Recommended pump rate *(l/min / GPM)*

Well production *(l/min / GPM)*

Disinfected? ☐ Yes ☐ No

	Draw Down Time (min)	Draw Down Water Level (m/ft)	Recovery Time (min)	Recovery Water Level (m/ft)
Static Level				
1			1	
2			2	
3			3	
4			4	
5			5	
10			10	
15			15	
20			20	
25			25	
30			30	
40			40	
50			50	
60			60	

Map of Well Location

Please provide a map below following instructions on the back.

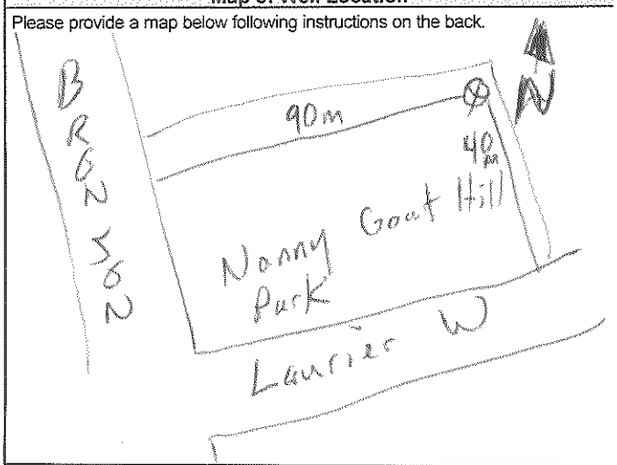

Comments:

Well owner's information package delivered ☐ Yes ☐ No

Date Package Delivered: _____

Date Work Completed: 2016/07/06

Ministry Use Only

Audit No. Z 206421

AUG 18 2017

Received

0506E (2014/11) Ministry's Copy

© Queen's Printer for Ontario, 2014

7302160

Ontario — Ministry of the Environment and Climate Change

Measurements recorded in: ☐ Metric ☒ Imperial

Well Tag No. *(Place Sticker and/or Print Below)* A182736

Well Record

Regulation 903 Ontario Water Resources Act

5-21156 Page _____ of _____

CITY OF OTTAWA

Address of Well Location (Street Number/Name)	Township	Lot	Concession
551 Laurier			

County/District/Municipality	City/Town/Village	Province	Postal Code
	Ottawa	Ontario	

UTM Coordinates	Zone	Easting	Northing	Municipal Plan and Sublot Number	Other
NAD 83	18	445627	5029340		

Overburden and Bedrock Materials/Abandonment Sealing Record *(see instructions on the back of this form)*

General Colour	Most Common Material	Other Materials	General Description	Depth (m/ft) From	Depth (m/ft) To

Annular Space

Depth Set at (m/ft) From	To	Type of Sealant Used (Material and Type)	Volume Placed (m³/ft³)
0	1	Concrete / Holeplug	
1	40	Bentonite slurry	

Method of Construction

☐ Cable Tool ☐ Diamond
☐ Rotary (Conventional) ☐ Jetting
☐ Rotary (Reverse) ☐ Driving
☐ Boring ☐ Digging
☐ Air percussion
☒ Other, specify hand auger

Well Use

☐ Public ☐ Commercial ☐ Not used
☐ Domestic ☐ Municipal ☐ Dewatering
☐ Livestock ☒ Test Hole ☒ Monitoring
☐ Irrigation ☐ Cooling & Air Conditioning
☐ Industrial
☐ Other, specify

Construction Record - Casing

Inside Diameter (cm/in)	Open Hole OR Material (Galvanized, Fibreglass, Concrete, Plastic, Steel)	Wall Thickness (cm/in)	Depth (m/ft) From	Depth (m/ft) To
1.61	PVC	.145	0	5

Construction Record - Screen

Outside Diameter (cm/in)	Material (Plastic, Galvanized, Steel)	Slot No.	Depth (m/ft) From	Depth (m/ft) To
1.90	PVC			

Status of Well

☐ Water Supply
☐ Replacement Well
☐ Test Hole
☐ Recharge Well
☐ Dewatering Well
☐ Observation and/or Monitoring Hole
☐ Alteration (Construction)
☐ Abandoned, Insufficient Supply
☐ Abandoned, Poor Water Quality
☒ Abandoned, other, specify Not needed
☐ Other, specify

Water Details

Water found at Depth (m/ft)	Kind of Water	Hole Diameter Depth From	Depth To	Diameter (cm/in)
☐ Gas	☐ Fresh ☐ Untested ☐ Other, specify			
☐ Gas	☐ Fresh ☐ Untested ☐ Other, specify			
☐ Gas	☐ Fresh ☐ Untested ☐ Other, specify			

Results of Well Yield Testing

After test of well yield, water was:
☐ Clear and sand free
☐ Other, specify

If pumping discontinued, give reason:

Pump intake set at (m/ft)

Pumping rate (l/min / GPM)

Duration of pumping _____ hrs + _____ min

Final water level end of pumping (m/ft)

If flowing give rate (l/min / GPM)

Recommended pump depth (m/ft)

Recommended pump rate (l/min / GPM)

Well production (l/min / GPM)

Disinfected? ☐ Yes ☐ No

	Draw Down Time (min)	Draw Down Water Level (m/ft)	Recovery Time (min)	Recovery Water Level (m/ft)
Static Level				
1			1	
2			2	
3			3	
4			4	
5			5	
10			10	
15			15	
20			20	
25			25	
30			30	
40			40	
50			50	
60			60	

Map of Well Location

Please provide a map below following instructions on the back.

MW 2 on Map

Comments: Amec General Contractors

Well Contractor and Well Technician Information

Business Name of Well Contractor	Well Contractor's Licence No.
Strata Drilling Group	7241

Business Address (Street Number/Name)	Municipality
165 Shields Court	Markham

Province	Postal Code	Business E-mail Address
ON	L3R8V2	wroco-ast@stratasoil.com

Bus. Telephone No. (inc. area code)	Name of Well Technician (Last Name, First Name)
9054940919	Deahl, Brian

Well Technician's Licence No.	Signature of Technician and/or Contractor	Date Submitted
7516		Dec 12 2017

Well owner's information package delivered	Date Package Delivered	Date Work Completed
☐ Yes ☐ No		Dec 12 2017

Ministry Use Only

Audit No. Z268067

Received DEC 22 2017

0506E (2014/11) Ministry's Copy

© Queen's Printer for Ontario, 2014

S-21156

DEC 22 2017

7-1172-2

7-0892

LEGEND

- SITE BOUNDARY
- GARDEN BOUNDARY
- APPLE TREE
- SURFACE SOIL SAMPLE (2017)
- MONITORING WELL (2017)
- BOREHOLE (2017)

3 0 3 6 9
METRES

BASE MAP COURTESY CITY OF OTTAWA SURVEYS AND MAPPING UNIT

P:\2017\PROJECTS\TZ17004_OTTAWAERU_PHIIESA_LAURIER_HURDMANN12_CAD\TZ17004 LAURIER SITE PLAN.DWG

TITLE: SAMPLE LOCATION PLAN - 2017 SAMPLING PROGRAM	PROJECT: PHASE II ENVIRONMENTAL SITE ASSESSMENT NANNY GOAT HILL 551 - 575 LAURIER AVENUE WEST OTTAWA, ONTARIO
DESIGN BY: KJH	DATE: SEPTEMBER 2017
DRAWN BY: KJH	CHECKED BY: KDH

CLIENT: Ottawa

amec foster wheeler
ENVIRONMENT & INFRASTRUCTURE
300-210 COLONNADE ROAD
OTTAWA, ONTARIO CANADA

PROJECT NO.: TZ17004
SCALE: 1 : 300
FIGURE NO.: 5

Ontario (https://www.ontario.ca/page/government-ontario)

Map: Well records

This map allows you to search and view well record information from reported wells in Ontario.

Full dataset is available in the Open Data catalogue (https://data.ontario.ca/dataset/well-records) .

Go Back to Map

Well ID

Well ID Number: 7302323
Well Audit Number: *Z212348*
Well Tag Number: *A182729*
This table contains information from the original well record and any subsequent updates.

Well Location

Address of Well Location	551 LAURIER AVE
Township	OTTAWA CITY
Lot	

Concession	
County/District/Municipality	OTTAWA-CARLETON
City/Town/Village	OTTAWA
Province	ON
Postal Code	n/a
UTM Coordinates	NAD83 — Zone 18 Easting: 444695.00 Northing: 5029352.00
Municipal Plan and Sublot Number	
Other	

Overburden and Bedrock Materials Interval

General Colour	Most Common Material	Other Materials	General Description	Depth From	Depth To

Annular Space/Abandonment Sealing Record

Depth From	Depth To	Type of Sealant Used (Material and Type)	Volume Placed
0 ft	1 ft	CONCRETE	
1 ft	42 ft	BENTONITE SLURRY	

Method of Construction & Well Use

Method of Construction	Well Use
Other Method	Monitoring
HAND PULL	Test Hole

Status of Well

Abandoned-Other

Construction Record - Casing

Inside Diameter	Open Hole or material	Depth From	Depth To
1.61 inch	PLASTIC	0 ft	2 ft

Construction Record - Screen

Outside Diameter	Material	Depth From	Depth To
1.9 inch	PLASTIC		

Well Contractor and Well Technician Information

Well Contractor's Licence Number: 7241

Results of Well Yield Testing

After test of well yield, water was	
If pumping discontinued, give reason	
Pump intake set at	
Pumping Rate	
Duration of Pumping	
Final water level	

If flowing give rate	
Recommended pump depth	
Recommended pump rate	
Well Production	
Disinfected?	

Draw Down & Recovery

Draw Down Time(min)	Draw Down Water level	Recovery Time(min)	Recovery Water level
SWL			
1		1	
2		2	
3		3	
4		4	
5		5	
10		10	

15		15	
20		20	
25		25	
30		30	
40		40	
45		45	
50		50	
60		60	

Water Details

Water Found at Depth	Kind

Hole Diameter

Depth From	Depth To	Diameter

Audit Number: Z212348

Date Well Completed: November 28, 2017

Date Well Record Received by MOE: December 22, 2017

Related

How to use a Ministry of the Environment map (https://www.ontario.ca/page/how-use-ministry-environment-map#wells)

Technical documentation: Metadata record (https://data.ontario.ca/dataset/well-records/resource/3031344e-e3f2-48d5-888c-c1deadfd2f77)

Updated: January 10, 2024
Published: March 20, 2014

7302324

Ontario — Ministry of the Environment and Climate Change

Measurements recorded in: ☐ Metric ☑ Imperial

Well Tag No. *(Place Sticker and/or Print Below)* - A189564

Well Record

Regulation 903 Ontario Water Resources Act

S-21150 Page _____ of _____

CITY OF OTTAWA

Address of Well Location (Street Number/Name)	Township	Lot	Concession
551 Laurie			

County/District/Municipality	City/Town/Village	Province	Postal Code
	Ottawa	Ontario	

UTM Coordinates	Zone	Easting	Northing	Municipal Plan and Sublot Number	Other
NAD 83	18	446555	5029350		

Overburden and Bedrock Materials/Abandonment Sealing Record *(see instructions on the back of this form)*

General Colour	Most Common Material	Other Materials	General Description	Depth (m/ft) From	Depth (m/ft) To

Annular Space

Depth Set at (m/ft) From	To	Type of Sealant Used (Material and Type)	Volume Placed (m³/ft³)
0	1	concrete / holeplug	
1	50	bentonite slurry	

Method of Construction

☐ Cable Tool ☐ Diamond
☐ Rotary (Conventional) ☐ Jetting
☐ Rotary (Reverse) ☐ Driving
☐ Boring ☐ Digging
☐ Air percussion
☒ Other, specify hand pail

Well Use

☐ Public ☐ Commercial ☐ Not used
☐ Domestic ☐ Municipal ☐ Dewatering
☐ Livestock ☒ Test Hole ☒ Monitoring
☐ Irrigation ☐ Cooling & Air Conditioning
☐ Industrial
☐ Other, specify

Construction Record - Casing

Inside Diameter (cm/in)	Open Hole OR Material (Galvanized, Fibreglass, Concrete, Plastic, Steel)	Wall Thickness (cm/in)	Depth (m/ft) From	Depth (m/ft) To
1.61	pvc	sch 40	0	2

Construction Record - Screen

Outside Diameter (cm/in)	Material (Plastic, Galvanized, Steel)	Slot No.	Depth (m/ft) From	Depth (m/ft) To
1.9				

Status of Well

☐ Water Supply
☐ Replacement Well
☐ Test Hole
☐ Recharge Well
☐ Dewatering Well
☐ Observation and/or Monitoring Hole
☐ Alteration (Construction)
☐ Abandoned, Insufficient Supply
☐ Abandoned, Poor Water Quality
☒ Abandoned, other, specify not needed
☐ Other, specify

Water Details

Water found at Depth (m/ft)	Gas	Kind of Water: Fresh	Untested	Other, specify
	☐	☐	☐	☐
	☐	☐	☐	☐
	☐	☐	☐	☐

Hole Diameter

Depth (m/ft) From	Depth (m/ft) To	Diameter (cm/in)

Results of Well Yield Testing

After test of well yield, water was:
☐ Clear and sand free
☐ Other, specify

If pumping discontinued, give reason:

Pump intake set at (m/ft)

Pumping rate (l/min / GPM)

Duration of pumping _____ hrs + _____ min

Final water level end of pumping (m/ft)

If flowing give rate (l/min / GPM)

Recommended pump depth (m/ft)

Recommended pump rate (l/min / GPM)

Well production (l/min / GPM)

Disinfected? ☐ Yes ☐ No

	Draw Down Time (min)	Draw Down Water Level (m/ft)	Recovery Time (min)	Recovery Water Level (m/ft)
Static Level				
1			1	
2			2	
3			3	
4			4	
5			5	
10			10	
15			15	
20			20	
25			25	
30			30	
40			40	
50			50	
60			60	

Map of Well Location

Please provide a map below following instructions on the back.

MW3 on MAP

Well Contractor and Well Technician Information

Business Name of Well Contractor	Well Contractor's Licence No.
Strata Drilling Group	7241

Business Address (Street Number/Name)	Municipality
165 Shields Court	Markham

Province	Postal Code	Business E-mail Address
ON	L3R 8V2	wrecords@stratacan.com

Bus. Telephone No. (inc. area code)	Name of Well Technician (Last Name, First Name)
905 940 7911	Pettit, Brian

Well Technician's Licence No.	Signature of Technician and/or Contractor	Date Submitted
3616		2017/12/20

Comments: Amec Foster Wheeler General Contractor

Well owner's information package delivered ☐ Yes ☐ No

Date Package Delivered

Date Work Completed 2017/11/25

Ministry Use Only

Audit No. Z 212347

DEC 22 2017

Received

0506E (2014/11)

Ministry's Copy

© Queen's Printer for Ontario, 2014

P:\2017\PROJECTS\TZ17004_OTTAWAERU_PHIIESA_LAURIER_HURDMANK12_CAD\TZ17004 LAURIER SITE PLAN.DWG

Ontario

Ministry of the Environment and Climate Change

Measurements recorded in: ☑ Metric ☐ Imperial

Well Tag No. *(Place Sticker and/or Print Below)* A215682

Well Record

Regulation 903 Ontario Water Resources Act

5-21852 Page _____ of _____

Well Owner's Information

First Name	Last Name / Organization	E-mail Address	☐ Well Constructed by Well Owner
	District Realty Inc.		

Mailing Address (Street Number/Name)	Municipality	Province	Postal Code	Telephone No. *(inc. area code)*

Well Location

Address of Well Location (Street Number/Name)	Township	Lot	Concession
434 Queen St			

County/District/Municipality	City/Town/Village	Province	Postal Code
	Ottawa	Ontario	

UTM Coordinates	Zone	Easting	Northing	Municipal Plan and Sublot Number	Other
NAD 83	18	446111	5029544		

Overburden and Bedrock Materials/Abandonment Sealing Record *(see instructions on the back of this form)*

General Colour	Most Common Material	Other Materials	General Description	Depth (m/ft) From	Depth (m/ft) To
GRY	concrete		hard	0	.3
GRY	gravel		loose	.3	.6
GRY	limestone		layered	.6	4.5

Annular Space

Depth Set at (m/ft) From	To	Type of Sealant Used (Material and Type)	Volume Placed (m^3/ft^3)
0	.3	Concrete/Abutment	
.3	1.22	Bentonite	
1.22	4.57	Filter sand	

Method of Construction

☐ Cable Tool ☑ Diamond ☐ Public ☐ Commercial ☐ Not used
☐ Rotary (Conventional) ☐ Jetting ☐ Domestic ☐ Municipal ☐ Dewatering
☐ Rotary (Reverse) ☐ Driving ☐ Livestock ☑ Test Hole ☑ Monitoring
☐ Boring ☐ Digging ☐ Irrigation ☐ Cooling & Air Conditioning
☐ Air percussion ☐ Industrial
☐ Other, *specify* _____ ☐ Other, *specify* _____

Construction Record - Casing

Inside Diameter (cm/in)	Open Hole OR Material (Galvanized, Fibreglass, Concrete, Plastic, Steel)	Wall Thickness (cm/in)	Depth (m/ft) From	Depth (m/ft) To
3.45	PVC	.356	0	1.52

Construction Record - Screen

Outside Diameter (cm/in)	Material (Plastic, Galvanized, Steel)	Slot No.	Depth (m/ft) From	Depth (m/ft) To
4.2	PVC	10	1.52	4.57

Status of Well

☐ Water Supply
☐ Replacement Well
☑ Test Hole
☐ Recharge Well
☐ Dewatering Well
☑ Observation and/or Monitoring Hole
☐ Alteration (Construction)
☐ Abandoned, Insufficient Supply
☐ Abandoned, Poor Water Quality
☐ Abandoned, other, *specify*
☐ Other, *specify*

Water Details

Water found at Depth (m/ft)	☐ Gas	Kind of Water: ☐ Fresh ☐ Untested ☐ Other, *specify*

Hole Diameter

Depth (m/ft) From	To	Diameter (cm/in)
0	.91	8.25
.91	4.57	6cm

Results of Well Yield Testing

After test of well yield, water was: ☐ Clear and sand free ☐ Other, *specify* _____

If pumping discontinued, give reason:

Pump intake set at *(m/ft)*

Pumping rate *(l/min / GPM)*

Duration of pumping _____ hrs + _____ min

Final water level end of pumping *(m/ft)*

If flowing give rate *(l/min / GPM)*

Recommended pump depth *(m/ft)*

Recommended pump rate *(l/min / GPM)*

Well production *(l/min / GPM)*

Disinfected? ☐ Yes ☐ No

	Draw Down Time (min)	Draw Down Water Level (m/ft)	Recovery Time (min)	Recovery Water Level (m/ft)
Static Level				
1			1	
2			2	
3			3	
4			4	
5			5	
10			10	
15			15	
20			20	
25			25	
30			30	
40			40	
50			50	
60			60	

Map of Well Location

Please provide a map below following instructions on the back.

See Map
BH3

Comments:

Well Contractor and Well Technician Information

Business Name of Well Contractor	Well Contractor's Licence No.
Strata Drilling Group	7121

Business Address (Street Number/Name)	Municipality
165 Shields Court	Markham

Province	Postal Code	Business E-mail Address
ON	L3R8V2	wrecords@stratasoil.com

Bus. Telephone No. *(inc. area code)*	Name of Well Technician (Last Name, First Name)
4169479179	Beatty, Brian

Well Technician's Licence No.	Signature of Technician and/or Contractor	Date Submitted
3616		2018/08/16

Ministry's Copy

Well owner's information package delivered	Date Package Delivered	Ministry Use Only
☐ Yes ☐ No	Y Y Y Y M M D D	Audit No. Z281953
	Date Work Completed 2018/08/09	AUG 20 2018 Received

0506E (2014/11)

© Queen's Printer for Ontario, 2014

S-21852

6 3 0 6

Scale 1:300 Metres

LEGEND

Approximate Site Boundary

REFERENCE

GIS data provided by the Ontario Ministry of Natural Resources and Forestry, 2018.
Imagery provided by the City of Ottawa, 2015.

CLIENT:	CSV ARCHITECTS
PROJECT:	PHASE ONE ESA 434 QUEEN STREET
TITLE:	SITE LAYOUT

McINTOSH PERRY
115 Walgreen Road, RR3, Carp, ON K0A1L0
Tel: 613-836-2184 Fax: 613-836-3742
www.mcintoshperry.com

PROJECT NO:CP-18-0027		FIGURE:
Date	Feb., 23, 2018	2
GIS	JD	
Checked By	MC	

C-7291 Z-281953

AUG 2 0 2018

Ontario

Ministry of the Environment and Climate Change

Measurements recorded in: ☑ Metric ☐ Imperial

Well Tag No. *(Place Sticker and/or Print Below)* A215664

Well Record

Regulation 903 Ontario Water Resources Act

S-21852 Page _____ of _____

Well Owner's Information

First Name	Last Name / Organization	E-mail Address	☐ Well Constructed by Well Owner
	District Realty		

Mailing Address (Street Number/Name)	Municipality	Province	Postal Code	Telephone No. *(inc. area code)*

Well Location

Address of Well Location (Street Number/Name)	Township	Lot	Concession
434 Queen St.			

County/District/Municipality	City/Town/Village	Province	Postal Code
	Ottawa	Ontario	

UTM Coordinates	Zone	Easting	Northing	Municipal Plan and Sublot Number	Other
NAD 83	18	446086	5029531		

Overburden and Bedrock Materials/Abandonment Sealing Record *(see instructions on the back of this form)*

General Colour	Most Common Material	Other Materials	General Description	Depth (m/ft) From	Depth (m/ft) To
GRY	concrete		hard	0	.31
GRY	gravel		loose	.31	.61
GRY	limestone		layered	.61	4.57

Annular Space

Depth Set at (m/ft) From	To	Type of Sealant Used (Material and Type)	Volume Placed (m³/ft³)
0	.31	concrete / flushmount	
.31	1.22	bentonite	
1.22	4.57	filter sand	

Method of Construction

☐ Cable Tool ☑ Diamond
☐ Rotary (Conventional) ☐ Jetting
☐ Rotary (Reverse) ☐ Driving
☐ Boring ☐ Digging
☐ Air percussion
☐ Other, *specify* _____

Well Use

☐ Public ☐ Commercial ☐ Not used
☐ Domestic ☐ Municipal ☐ Dewatering
☐ Livestock ☑ Test Hole ☑ Monitoring
☐ Irrigation ☐ Cooling & Air Conditioning
☐ Industrial
☐ Other, *specify* _____

Construction Record - Casing

Inside Diameter (cm/in)	Open Hole OR Material (Galvanized, Fibreglass, Concrete, Plastic, Steel)	Wall Thickness (cm/in)	Depth (m/ft) From	Depth (m/ft) To
3.45	PVC	.356	0	1.52

Construction Record - Screen

Outside Diameter (cm/in)	Material (Plastic, Galvanized, Steel)	Slot No.	Depth (m/ft) From	Depth (m/ft) To
4.21	PVC	10	1.52	4.57

Status of Well

☐ Water Supply
☐ Replacement Well
☑ Test Hole
☐ Recharge Well
☐ Dewatering Well
☑ Observation and/or Monitoring Hole
☐ Alteration (Construction)
☐ Abandoned, Insufficient Supply
☐ Abandoned, Poor Water Quality
☐ Abandoned, other, *specify*
☐ Other, *specify*

Water Details

Water found at Depth (m/ft)	Kind of Water	Gas	Other, specify
	☐ Fresh ☐ Untested	☐	
	☐ Fresh ☐ Untested	☐	
	☐ Fresh ☐ Untested	☐	

Hole Diameter

Depth (m/ft) From	To	Diameter (cm/in)
0	.91	8.25
.91	4.57	~~2.375~~
		6 cm

Well Contractor and Well Technician Information

Business Name of Well Contractor	Well Contractor's Licence No.
Strata Drilling Group	7214

Business Address (Street Number/Name)	Municipality
165 Shields Court	Markham

Province	Postal Code	Business E-mail Address
ON	L3R0V2	mrecords@stratasol.com

Bus. Telephone No. *(inc. area code)*	Name of Well Technician (Last Name, First Name)
9053940799	~~Beath, Brian~~ Beath, Brian

Well Technician's Licence No.	Signature of Technician and/or Contractor	Date Submitted
3616		2018/04/16

Results of Well Yield Testing

After test of well yield, water was:
☐ Clear and sand free
☐ Other, *specify* _____

If pumping discontinued, give reason:

Pump intake set at *(m/ft)*

Pumping rate *(l/min / GPM)*

Duration of pumping _____ hrs + _____ min

Final water level end of pumping *(m/ft)*

If flowing give rate *(l/min / GPM)*

Recommended pump depth *(m/ft)*

Recommended pump rate *(l/min / GPM)*

Well production *(l/min / GPM)*

Disinfected? ☐ Yes ☐ No

	Draw Down Time (min)	Draw Down Water Level (m/ft)	Recovery Time (min)	Recovery Water Level (m/ft)
Static Level				
1			1	
2			2	
3			3	
4			4	
5			5	
10			10	
15			15	
20			20	
25			25	
30			30	
40			40	
50			50	
60			60	

Map of Well Location

Please provide a map below following instructions on the back.

See Map

BH 2

Comments:

Well owner's information package delivered ☐ Yes ☐ No

Date Package Delivered Y Y Y Y M M D D

Date Work Completed 2018/04/09

Ministry Use Only

Audit No. Z281955

AUG 20 2018

Received

0506E (2014/11)

Ministry's Copy

© Queen's Printer for Ontario, 2014

S-21852

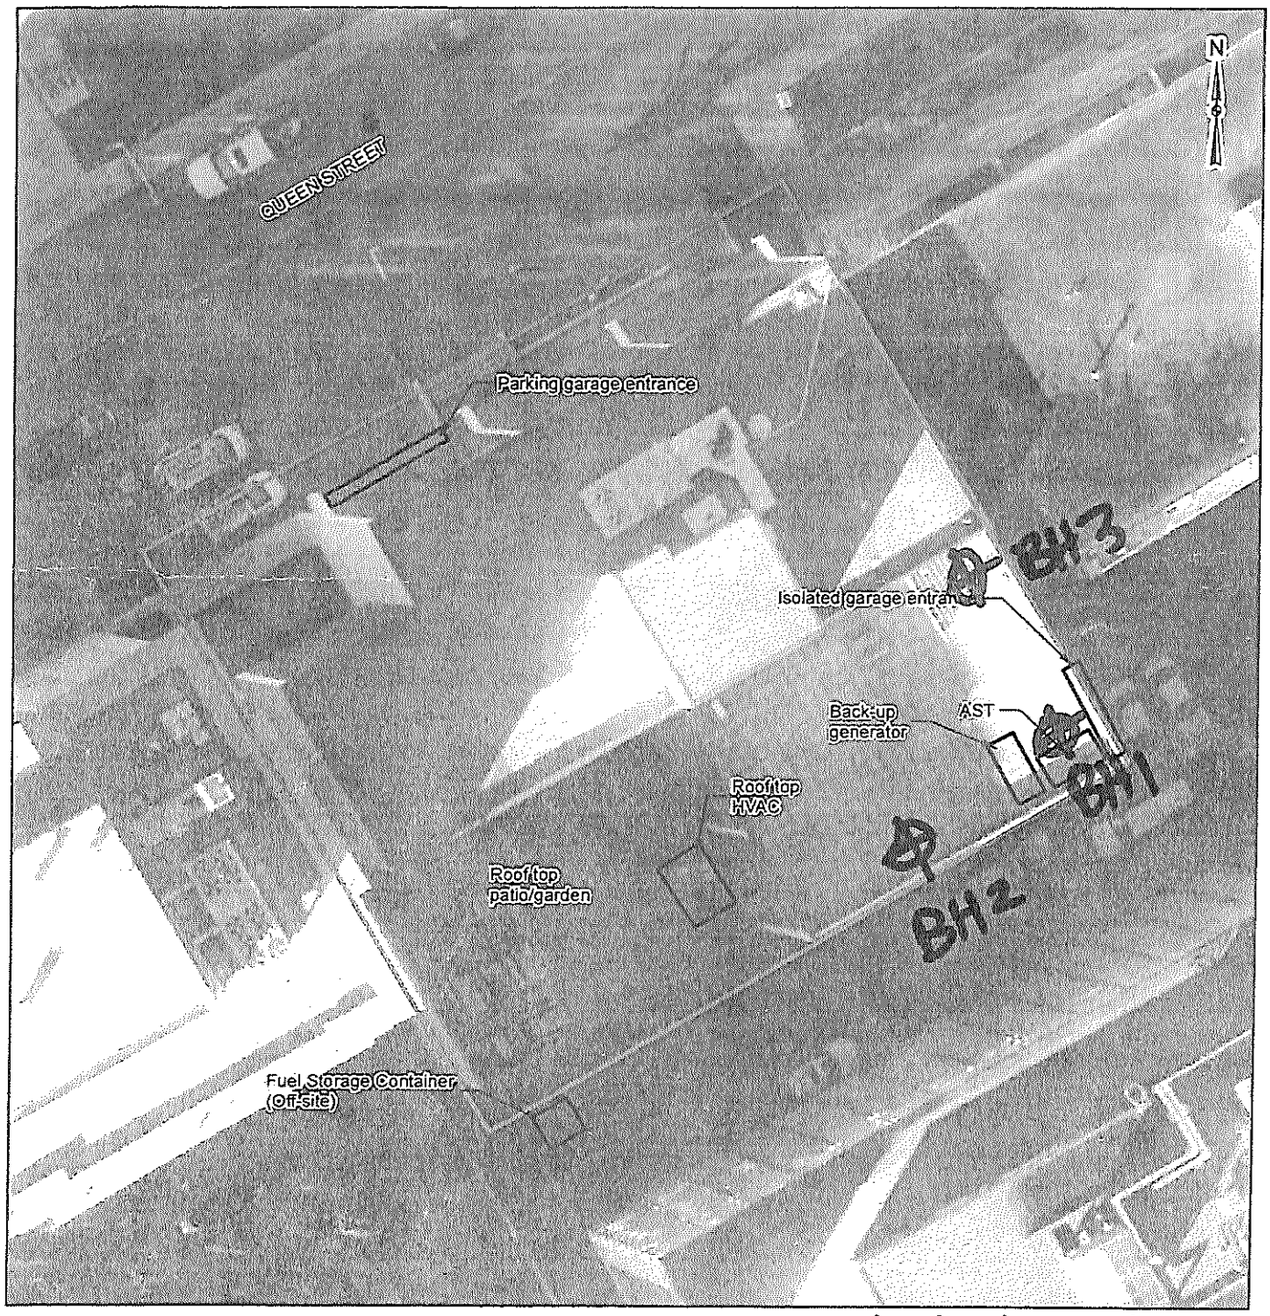

6 3 0 6

Scale 1:300 Metres

LEGEND

Approximate Site Boundary

REFERENCE

GIS data provided by the Ontario Ministry of Natural Resources and Forestry, 2018. Imagery provided by the City of Ottawa, 2015.

CLIENT:	CSV ARCHITECTS
PROJECT:	PHASE ONE ESA 434 QUEEN STREET
TITLE:	SITE LAYOUT

McINTOSH PERRY
115 Walgreen Road, RR3, Carp, ON K0A1L0
Tel: 613-836-2184 Fax: 613-836-3742
www.mcintoshperry.com

PROJECT NO:CP-18-0027		FIGURE:
Date	Feb., 23, 2018	2
GIS	JD	
Checked By	MC	

C-7241 Z-281955

AUG 2 0 2018

Ontario (https://www.ontario.ca/page/government-ontario)

Map: Well records

This map allows you to search and view well record information from reported wells in Ontario.

Full dataset is available in the Open Data catalogue (https://data.ontario.ca/dataset/well-records) .

Go Back to Map

Well ID

Well ID Number: 7332167
Well Audit Number: *C14133*
Well Tag Number:
This table contains information from the original well record and any subsequent updates.

Well Location

Address of Well Location		
Township	OTTAWA CITY	
Lot		

Concession	
County/District/Municipality	OTTAWA-CARLETON
City/Town/Village	
Province	ON
Postal Code	n/a
UTM Coordinates	NAD83 — Zone 18 Easting: 444418.00 Northing: 5029244.00
Municipal Plan and Sublot Number	
Other	

Overburden and Bedrock Materials Interval

General Colour	Most Common Material	Other Materials	General Description	Depth From	Depth To

Annular Space/Abandonment Sealing Record

Depth From	Depth To	Type of Sealant Used (Material and Type)	Volume Placed

Method of Construction & Well Use

Method of Construction	Well Use

Status of Well

Construction Record - Casing

Inside Diameter	Open Hole or material	Depth From	Depth To

Construction Record - Screen

Outside Diameter	Material	Depth From	Depth To

Well Contractor and Well Technician Information

Well Contractor's Licence Number: 6894

Results of Well Yield Testing

After test of well yield, water was	
If pumping discontinued, give reason	
Pump intake set at	
Pumping Rate	
Duration of Pumping	
Final water level	
If flowing give rate	
Recommended pump depth	

Recommended pump rate	
Well Production	
Disinfected?	

Draw Down & Recovery

Draw Down Time(min)	Draw Down Water level	Recovery Time(min)	Recovery Water level
SWL			
1		1	
2		2	
3		3	
4		4	
5		5	
10		10	
15		15	
20		20	

25		25	
30		30	
40		40	
45		45	
50		50	
60		60	

Water Details

Water Found at Depth	Kind

Hole Diameter

Depth From	Depth To	Diameter

Audit Number: C14133

Date Well Completed: September 28, 2017

Date Well Record Received by MOE: January 15, 2018

Related

How to use a Ministry of the Environment map (https://www.ontario.ca/page/how-use-ministry-environment-map#wells)

Technical documentation: Metadata record (https://data.ontario.ca/dataset/well-records/resource/3031344e-e3f2-48d5-888c-c1deadfd2f77)

Updated: January 10, 2024
Published: March 20, 2014

Ontario (https://www.ontario.ca/page/government-ontario)

Map: Well records

This map allows you to search and view well record information from reported wells in Ontario.

Full dataset is available in the Open Data catalogue (https://data.ontario.ca/dataset/well-records) .

Go Back to Map

Well ID

Well ID Number: 7332168
Well Audit Number: *C13975*
Well Tag Number: *A157363*
This table contains information from the original well record and any subsequent updates.

Well Location

Address of Well Location		
Township	OTTAWA CITY	
Lot		

Concession	
County/District/Municipality	OTTAWA-CARLETON
City/Town/Village	
Province	ON
Postal Code	n/a
UTM Coordinates	NAD83 — Zone 18 Easting: 444388.00 Northing: 5029042.00
Municipal Plan and Sublot Number	
Other	

Overburden and Bedrock Materials Interval

General Colour	Most Common Material	Other Materials	General Description	Depth From	Depth To

Annular Space/Abandonment Sealing Record

Depth From	Depth To	Type of Sealant Used (Material and Type)	Volume Placed

Method of Construction & Well Use

Method of Construction	Well Use

Status of Well

Construction Record - Casing

Inside Diameter	Open Hole or material	Depth From	Depth To

Construction Record - Screen

Outside Diameter	Material	Depth From	Depth To

Well Contractor and Well Technician Information

Well Contractor's Licence Number: 6894

Results of Well Yield Testing

After test of well yield, water was	
If pumping discontinued, give reason	
Pump intake set at	
Pumping Rate	
Duration of Pumping	
Final water level	
If flowing give rate	
Recommended pump depth	

Recommended pump rate	
Well Production	
Disinfected?	

Draw Down & Recovery

Draw Down Time(min)	Draw Down Water level	Recovery Time(min)	Recovery Water level
SWL			
1		1	
2		2	
3		3	
4		4	
5		5	
10		10	
15		15	
20		20	

25		25	
30		30	
40		40	
45		45	
50		50	
60		60	

Water Details

Water Found at Depth	Kind

Hole Diameter

Depth From	Depth To	Diameter

Audit Number: C13975

Date Well Completed: January 04, 2018

Date Well Record Received by MOE: January 15, 2018

Related

How to use a Ministry of the Environment map (https://www.ontario.ca/page/how-use-ministry-environment-map#wells)

Technical documentation: Metadata record (https://data.ontario.ca/dataset/well-records/resource/3031344e-e3f2-48d5-888c-c1deadfd2f77)

Updated: January 10, 2024
Published: March 20, 2014

Ontario (https://www.ontario.ca/page/government-ontario)

Map: Well records

This map allows you to search and view well record information from reported wells in Ontario.

Full dataset is available in the Open Data catalogue (https://data.ontario.ca/dataset/well-records) .

Go Back to Map

Well ID

Well ID Number: 7332199
Well Audit Number: *C13237*
Well Tag Number: *A157363*
This table contains information from the original well record and any subsequent updates.

Well Location

Address of Well Location		
Township	OTTAWA CITY	
Lot		

Concession	
County/District/Municipality	OTTAWA-CARLETON
City/Town/Village	
Province	ON
Postal Code	n/a
UTM Coordinates	NAD83 — Zone 18 Easting: 444388.00 Northing: 5029042.00
Municipal Plan and Sublot Number	
Other	

Overburden and Bedrock Materials Interval

General Colour	Most Common Material	Other Materials	General Description	Depth From	Depth To

Annular Space/Abandonment Sealing Record

Depth From	Depth To	Type of Sealant Used (Material and Type)	Volume Placed

Method of Construction & Well Use

Method of Construction	Well Use

Status of Well

Construction Record - Casing

Inside Diameter	Open Hole or material	Depth From	Depth To

Construction Record - Screen

Outside Diameter	Material	Depth From	Depth To

Well Contractor and Well Technician Information

Well Contractor's Licence Number: 6894

Results of Well Yield Testing

After test of well yield, water was	
If pumping discontinued, give reason	
Pump intake set at	
Pumping Rate	
Duration of Pumping	
Final water level	
If flowing give rate	
Recommended pump depth	

Recommended pump rate	
Well Production	
Disinfected?	

Draw Down & Recovery

Draw Down Time(min)	Draw Down Water level	Recovery Time(min)	Recovery Water level
SWL			
1		1	
2		2	
3		3	
4		4	
5		5	
10		10	
15		15	
20		20	

25		25	
30		30	
40		40	
45		45	
50		50	
60		60	

Water Details

Water Found at Depth	Kind

Hole Diameter

Depth From	Depth To	Diameter

Audit Number: C13237

Date Well Completed: April 02, 2018

Date Well Record Received by MOE: May 15, 2018

Related

How to use a Ministry of the Environment map (https://www.ontario.ca/page/how-use-ministry-environment-map#wells)

Technical documentation: Metadata record (https://data.ontario.ca/dataset/well-records/resource/3031344e-e3f2-48d5-888c-c1deadfd2f77)

Updated: January 10, 2024
Published: March 20, 2014

Ontario — Ministry of the Environment and Climate Change

Well Record for Well Cluster - Part 1 of 3

(Only for Multiple Test Holes or Dewatering Wells)

Regulation 903 Ontario Water Resources Act

Page 1 of 1

All measurements recorded in: ☒ Metric ☐ Imperial

Follow instructions on the front and back of this form. Print or Type

Well Tag No. of Deepest Well: *(Print Well Tag No.)* A251271

Well # on Drawing of Deepest Well: 19-6

Well Cluster Location Information

Address of Well Location (Street Number(s)/Name(s), RR, if available)	Lot(s)	Concession(s)	Geographic Township	County/District/Upper Tier Municipality
CAMBRIDGE STREET NORTH AND CHRISTIE STREET				

City, Town, Village or Hamlet	Province	GPS Unit Make	Model	Unit Mode of Operation
OTTAWA	Ontario	GARMIN	ETREX	☐ Undifferentiated ☒ Averaged ☐ Differentiated, specify:

Mandatory Attachments/Additional Information

☒ Land Owner Consent Form must be attached.

☒ Detailed Drawing of All Well Locations must be attached.

I, the person constructing the well, will promptly submit to the Director, on request, any additional information in my custody or control related to any well in the well cluster that I have constructed.

Signature of Technician/Contractor — Date (yyyy/mm/dd): 2019/05/21

Well Details

Well # on Drawing	UTM Coordinates Zone	Easting	Northing	Hole Depth (m/ft)	Hole Diameter (cm/in)	Method of Construction	Casing Material; Diameter (cm/in)	Casing (m/ft) From	Casing (m/ft) To	Screen Interval (m/ft) From	Screen Interval (m/ft) To	Annular Space Material (m/ft) From	Annular Space Material (m/ft) To	Annular Space Material:	Overburden/Bedrock or Abandonment Filing Material Intervals (m/ft)	Static Water Level (m/ft)	Date of Completion (yyyy/mm/dd)
19-3	18	444634	5029034	1.06 4.39	20.3 10.16	HSA DIAMOND HQ/W	5.08	0.15	1.35	1.35	4.39	0.61	0.95	BENTONITE	ASPHALT, GRAVEL & SAND, LIMESTONE & SHALE	2.96	2019/01/22
19-5	18	444693	5028912	0.91 5.82	20.3 10.16	HSA DIAMOND HQ/W	5.08	0.15	2.8	2.8	5.82	0.61	2.14	BENTONITE	ASPHALT, GRAVELLY SILTY SAND, LIMESTONE & SHALE	2.19	2019/01/23
19-6	18	444721	5028814	1.22 5.82	20.3 10.16	HSA DIAMOND HQ/W	5.08	0.15	2.8	2.8	5.82	0.61	2.14	BENTONITE	ASPHALT, GRAVELLY SAND SILTY SAND W. CLAY, LIMESTONE & SHALE	2.55	2019/01/23

Well Contractor and Well Technician Information

Business Name of Well Contractor	Business Address (Street Number/Name, RR)	Municipality	Province
GEORGE DOWNING ESTATE DRILLING	410 RUE PRINCIPALE	GRENVILLE-SUR-LA-ROUGE	QC

Postal Code	Bus. Telephone No.	Well Contractor's Licence No.	Business E-mail Address
J0V1B0	(819) 242-6469	1844	info@georgedowningdrilling.com

Name of Well Technician (First Name, Last Name)	Well Technician's Licence No.	Signature of Well Technician	Date Submitted (yyyy/mm/dd)
STEPHEN DOWNING	3326		2019/05/21

Date First Well in Cluster Constructed or Abandoned (yyyy/mm/dd)	Date Last Well in Cluster Completed (yyyy/mm/dd)
2019/01/22	2019/01/23

Well Abandonment

Person Abandoning the Wells:

Name: n/a (Print or Type) - See instruction 11 on the back of this form

Ministry Use Only

Date Received (yyyy/mm/dd)	Audit No.
JUN 21 2019	C 30160

Comments:

 © Queen's Printer for Ontario, 2014

Ministry's Copy

Ontario Ministry of the Environment

Well Record for Well Cluster - Part 3 of 3
Detailed Drawing of All Well Locations

Note: This **Well Record for Well Cluster Part 3 - Detailed Drawing of all Well Locations,** must be attached to Parts 1 and 2. The drawing must include all property boundaries, an arrow indicating the North direction, all named roads and sufficient measurements to locate all wells in the cluster in relation to fixed points. The drawing must show the location of each well and each well must be numbered on the drawing to match number used for that well on the **Well Record for Well Cluster Parts 1 and 2.** The well with the well tag must be clearly identified on the Drawing.
UTM coordinates should appear beside each well, if space permits. Additional comments on wells can be included on the drawing

Well Tag Number: # A251271

"Well Record for Well Cluster" Form Audit Number: # C30160

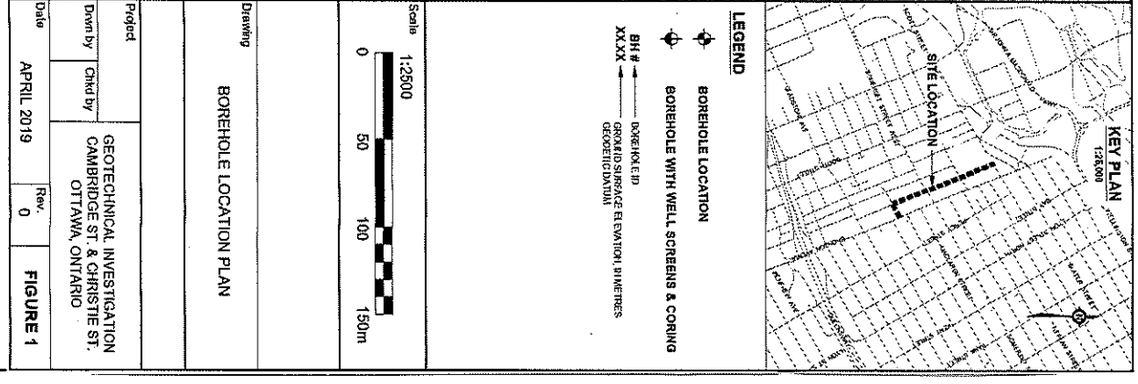

 © Queen's Printer for Ontario, 2013

Ministry's Copy

JUN 2 1 2019

Disponible en français

C30160

7339402

Ontario — Ministry of the Environment, Conservation and Parks

Measurements recorded in: ☐ Metric ☒ Imperial

Well Tag No. *(Place Sticker and/or Print Below)* Tag#:A256030

Well Record

Regulation 903 Ontario Water Resources Act

Page 1 of 1

EXP

Well Location

Address of Well Location (Street Number/Name)	Township	Lot	Concession
43 Empress Ave	Ottawa	1-19.	N/A

County/District/Municipality	City/Town/Village	Province	Postal Code
City of Ottawa	Ottawa	Ontario	K1R6M1

UTM Coordinates	Zone	Easting	Northing	Municipal Plan and Sublot Number	Other
NAD 83	18	444466	5029052	3459 Lots 1-19	

Overburden and Bedrock Materials/Abandonment Sealing Record *(see instructions on the back of this form)*

General Colour	Most Common Material	Other Materials	General Description	Depth (m/ft) From	Depth (m/ft) To
Brown	Sand	Fill / Gravel	Packed.	0'	7'3"
Grey	Limestone		Dense	7'3"	16'8"

Annular Space

Depth Set at (m/ft) From	To	Type of Sealant Used (Material and Type)	Volume Placed (m³/ft³)
0'	10'8"	Hole plug.	.4 ft³
10'8"	16'8"	Silica Sand.	.2 ft³

Method of Construction

☐ Cable Tool ☒ Diamond
☐ Rotary (Conventional) ☐ Jetting
☐ Rotary (Reverse) ☐ Driving
☐ Boring ☐ Digging
☐ Air percussion
☐ Other, *specify*

Well Use

☐ Public ☐ Commercial ☐ Not used
☐ Domestic ☐ Municipal ☐ Dewatering
☐ Livestock ☒ Test Hole ☒ Monitoring
☐ Irrigation ☐ Cooling & Air Conditioning
☐ Industrial
☐ Other, *specify*

Construction Record - Casing

Inside Diameter (cm/in)	Open Hole OR Material (Galvanized, Fibreglass, Concrete, Plastic, Steel)	Wall Thickness (cm/in)	Depth (m/ft) From	Depth (m/ft) To
1.25"	Plastic	.140"	0'	11'8"

Construction Record - Screen

Outside Diameter (cm/in)	Material (Plastic, Galvanized, Steel)	Slot No.	Depth (m/ft) From	Depth (m/ft) To
1.66"	Plastic	10	11'8"	16'8"

Status of Well

☐ Water Supply
☐ Replacement Well
☒ Test Hole
☐ Recharge Well
☐ Dewatering Well
☒ Observation and/or Monitoring Hole
☐ Alteration (Construction)
☐ Abandoned, Insufficient Supply
☐ Abandoned, Poor Water Quality
☐ Abandoned, other, *specify*
☐ Other, *specify*

Water Details

Water found at Depth (m/ft)	Kind of Water	Hole Diameter Depth From	Depth To	Diameter (cm/in)
☐ Gas	☐ Fresh ☐ Untested ☐ Other, *specify*			
☐ Gas	☐ Fresh ☐ Untested ☐ Other, *specify*			
☐ Gas	☐ Fresh ☐ Untested ☐ Other, *specify*			

Results of Well Yield Testing

After test of well yield, water was:
☐ Clear and sand free
☐ Other, *specify*

If pumping discontinued, give reason:

Pump intake set at *(m/ft)*

Pumping rate *(l/min / GPM)*

Duration of pumping ____ hrs + ____ min

Final water level end of pumping *(m/ft)*

If flowing give rate *(l/min / GPM)*

Recommended pump depth *(m/ft)*

Recommended pump rate *(l/min / GPM)*

Well production *(l/min / GPM)*

Disinfected? ☐ Yes ☐ No

	Draw Down Time (min)	Draw Down Water Level (m/ft)	Recovery Time (min)	Recovery Water Level (m/ft)
Static Level				
1			1	
2			2	
3			3	
4			4	
5			5	
10			10	
15			15	
20			20	
25			25	
30			30	
40			40	
50			50	
60			60	

Map of Well Location

Please provide a map below following instructions on the back.

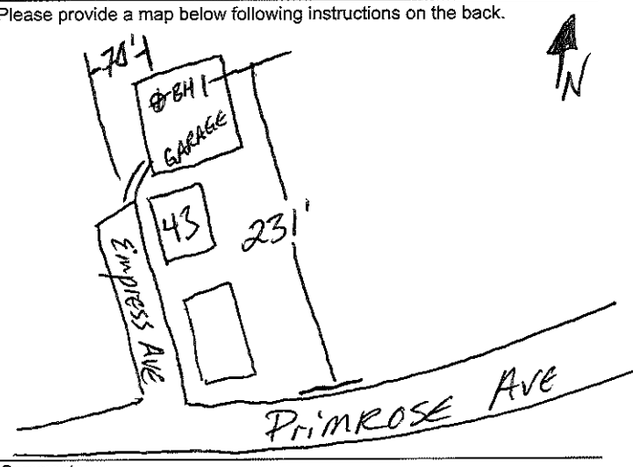

Comments: BH1 in Garage of 43 Empress Ave

Well Contractor and Well Technician Information

Business Name of Well Contractor	Well Contractor's Licence No.
OGS Inc.	6964

Business Address (Street Number/Name)	Municipality
5518 Appleton Side Rd.	Ramsay

Province	Postal Code	Business E-mail Address
ON	K0A1A0	ogsinc@bellnet.ca

Bus. Telephone No. (inc. area code)	Name of Well Technician (Last Name, First Name)
6132567666	Turgeon, Michael

Well Technician's Licence No.	Signature of Technician and/or Contractor	Date Submitted
3635		2019 08 07

Well owner's information package delivered	Date Package Delivered	Date Work Completed
☒ Yes ☐ No	2019 08 07	2019 07 17

Ministry Use Only

Audit No. Z315213

Received AUG 13 2019

0506E (2018/12) Ministry's Copy

© Queen's Printer for Ontario, 2018

Ontario

Ministry of the Environment and Climate Change

Measurements recorded in: ☐ Metric ☒ Imperial

Well T **Tag#:A282391** Below)

A282391

Well Record

Regulation 903 Ontario Water Resources Act

5-24636 Page ____ of ____

[redacted]

Well Location

Address of Well Location (Street Number/Name)	Township	Lot	Concession
173 Albert St			

County/District/Municipality	City/Town/Village	Province	Postal Code
	Ottawa	**Ontario**	

UTM Coordinates	Zone	Easting	Northing	Municipal Plan and Sublot Number	Other
NAD 83	18	444606	5029511		

Overburden and Bedrock Materials/Abandonment Sealing Record *(see instructions on the back of this form)*

General Colour	Most Common Material	Other Materials	General Description	Depth (m/ft) From	To
GRY	Concrete	Gravel	hard	0	1
GRY	Limestone	Shale	hard	1	12.5

Annular Space

Depth Set at (m/ft) From	To	Type of Sealant Used (Material and Type)	Volume Placed (m^3/ft^3)
0	1	Concrete/Flushmount	
1	3	Bensal	
3	12.5	Filter Sand	

Method of Construction

☐ Cable Tool ☒ Diamond
☐ Rotary (Conventional) ☐ Jetting
☐ Rotary (Reverse) ☐ Driving
☐ Boring ☐ Digging
☐ Air percussion
☐ Other, *specify* _____

Well Use

☐ Public ☐ Commercial ☐ Not used
☐ Domestic ☐ Municipal ☐ Dewatering
☐ Livestock ☒ Test Hole ☒ Monitoring
☐ Irrigation ☐ Cooling & Air Conditioning
☐ Industrial
☐ Other, *specify* _____

Construction Record - Casing

Inside Diameter (cm/in)	Open Hole OR Material (Galvanized, Fibreglass, Concrete, Plastic, Steel)	Wall Thickness (cm/in)	Depth (m/ft) From	To
1.38	PVC	0.14	0	4

Construction Record - Screen

Outside Diameter (cm/in)	Material (Plastic, Galvanized, Steel)	Slot No.	Depth (m/ft) From	To
1.66	PVC	10	4	12.5

Status of Well

☐ Water Supply
☐ Replacement Well
☒ Test Hole
☐ Recharge Well
☐ Dewatering Well
☒ Observation and/or Monitoring Hole
☐ Alteration (Construction)
☐ Abandoned, Insufficient Supply
☐ Abandoned, Poor Water Quality
☐ Abandoned, other, *specify* _____
☐ Other, *specify* _____

Water Details

Water found at Depth (m/ft)	Kind of Water	
☐ Gas	☐ Fresh ☐ Untested	☐ Other, *specify*
☐ Gas	☐ Fresh ☐ Untested	☐ Other, *specify*
☐ Gas	☐ Fresh ☐ Untested	☐ Other, *specify*

Hole Diameter

Depth (m/ft) From	To	Diameter (cm/in)
0	1	2.875"
1	12.5	2.375

Results of Well Yield Testing

After test of well yield, water was:
☐ Clear and sand free
☐ Other, *specify* _____

If pumping discontinued, give reason:

Pump intake set at *(m/ft)*

Pumping rate *(l/min / GPM)*

Duration of pumping _____ hrs + _____ min

Final water level end of pumping *(m/ft)*

If flowing give rate *(l/min / GPM)*

Recommended pump depth *(m/ft)*

Recommended pump rate *(l/min / GPM)*

Well production *(l/min / GPM)*

Disinfected? ☐ Yes ☐ No

Draw Down Time (min)	Water Level (m/ft)	Recovery Time (min)	Water Level (m/ft)
Static Level			
1		1	
2		2	
3		3	
4		4	
5		5	
10		10	
15		15	
20		20	
25		25	
30		30	
40		40	
50		50	
60		60	

Map of Well Location

Please provide a map below following instructions on the back.

MW3 on MAP

Comments: Piacia General Contractors On Site

Well Contractor and Well Technician Information

Business Name of Well Contractor	Well Contractor's Licence No.
Strata Drilling Group	7241

Business Address (Street Number/Name)	Municipality
129 Ringwood Dr	Stouffville

Province	Postal Code	Business E-mail Address
ON	L4A8C1	wrecords@strata3o1.com

Bus. Telephone No. (inc. area code)	Name of Well Technician (Last Name, First Name)
9059402919	Beatty Brian Matt Mike

Well Technician's Licence No.	Signature of Technician and/or Contractor	Date Submitted
3616		2020/02/18

Well owner's information package delivered ☐ Yes ☐ No

Date Package Delivered: YYYY MM DD

Date Work Completed: 2019 09 26

Ministry Use Only

Audit No. Z308472

FEB 19 2020

Received

0506E (2014/11)

3448

Ministry's Copy

© Queen's Printer for Ontario, 2014

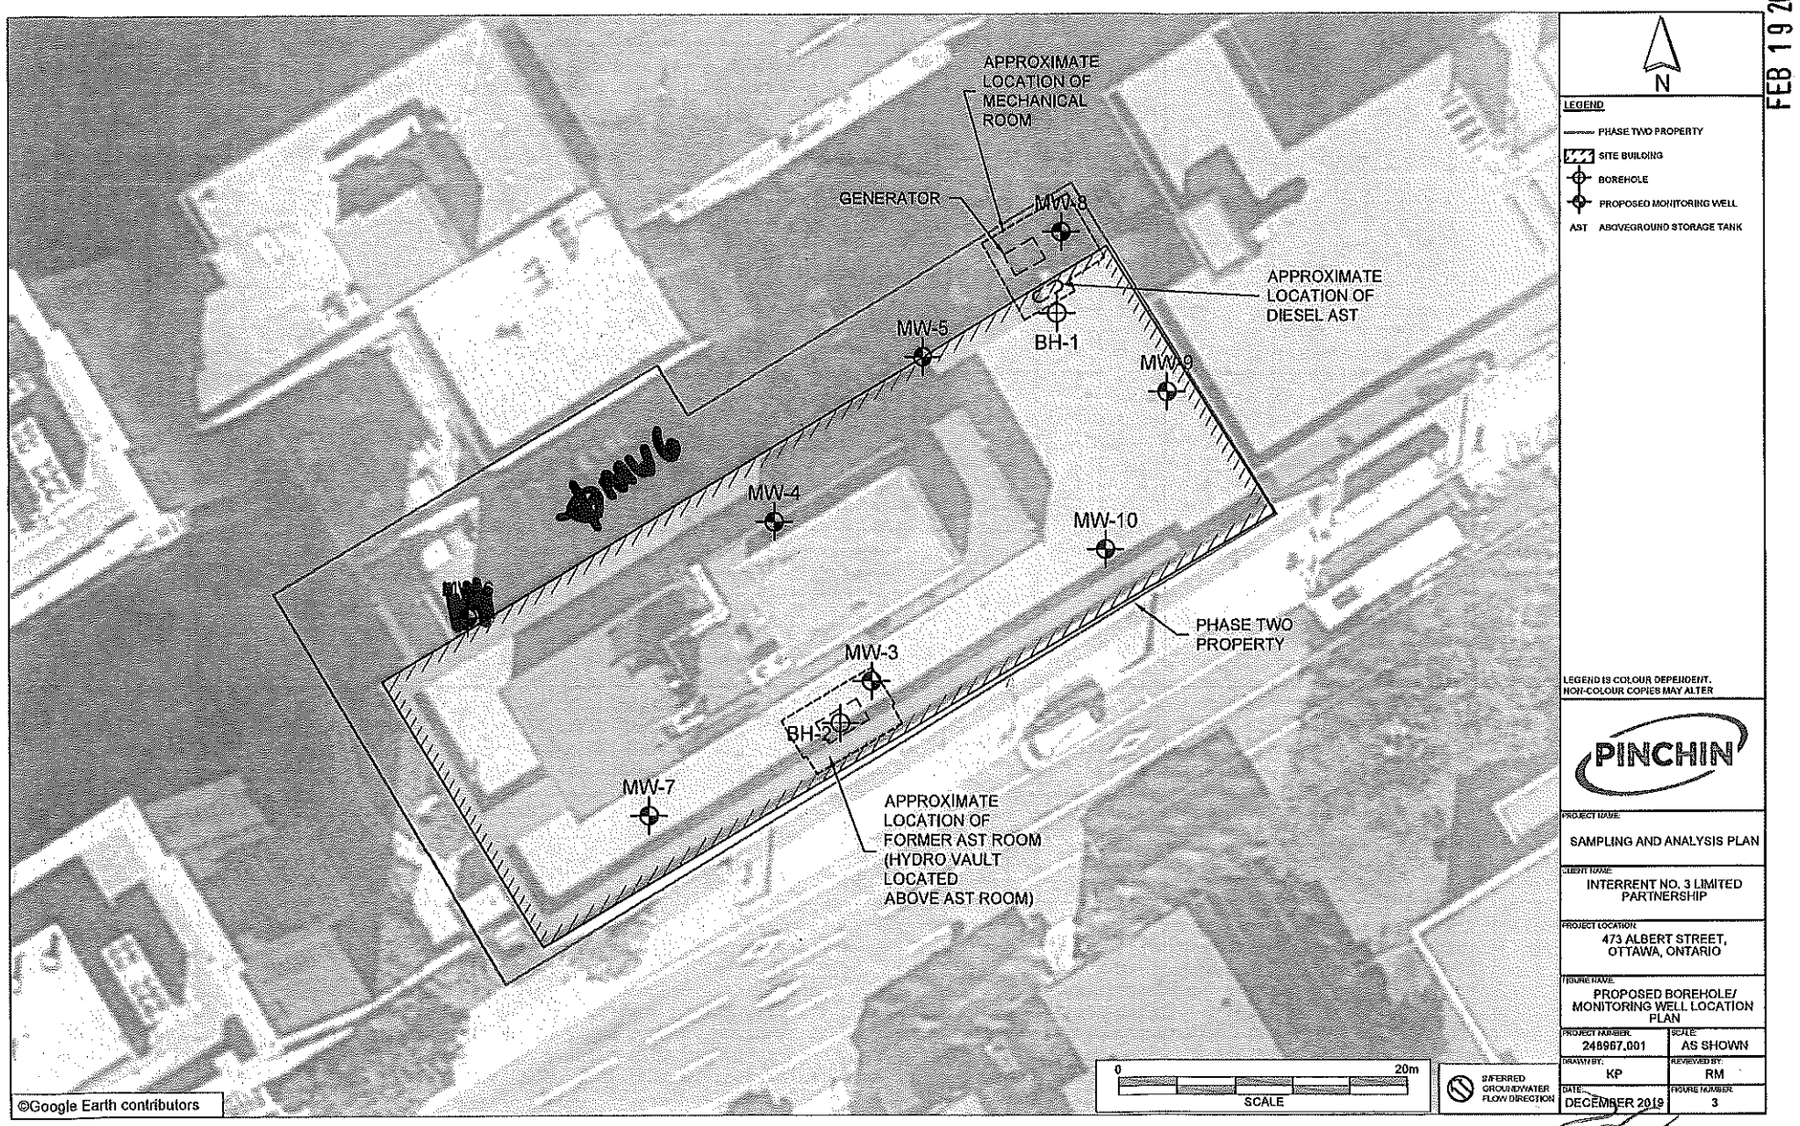

N

LEGEND

- PHASE TWO PROPERTY
- SITE BUILDING
- BOREHOLE
- PROPOSED MONITORING WELL
- AST ABOVEGROUND STORAGE TANK

LEGEND IS COLOUR DEPENDENT. NON-COLOUR COPIES MAY ALTER

PINCHIN

PROJECT NAME: SAMPLING AND ANALYSIS PLAN

CLIENT NAME: INTERRENT NO. 3 LIMITED PARTNERSHIP

PROJECT LOCATION: 473 ALBERT STREET, OTTAWA, ONTARIO

FIGURE NAME: PROPOSED BOREHOLE/ MONITORING WELL LOCATION PLAN

PROJECT NUMBER:	SCALE:
248967.001	AS SHOWN
DRAWN BY: KP	REVIEWED BY: RM
DATE: DECEMBER 2019	FIGURE NUMBER: 3

FEB 19 2020

2780E2

Ontario — Ministry of the Environment and Climate Change

Measurements recorded in: ☐ Metric ☑ Imperial

We Tag#: A282293 (nt Below)

A282293

Well Record

Regulation 903 Ontario Water Resources Act

5-24636 Page ____ of ____

[redacted]

Address of Well Location (Street Number/Name)	Township	Lot	Concession
473 Albert St			

County/District/Municipality	City/Town/Village	Province	Postal Code
	Ottawa	Ontario	

UTM Coordinates	Zone	Easting	Northing	Municipal Plan and Sublot Number	Other
NAD 83	18	444609	5029535		

Overburden and Bedrock Materials/Abandonment Sealing Record *(see instructions on the back of this form)*

General Colour	Most Common Material	Other Materials	General Description	Depth (m/ft) From	To
GRY	Concrete	Gravel	hard	0	1
BRN	Coarse Sand	Gravel, Stones, Fill	hard, packed	1	13.5
GRY	Limestone	Shale	hard	13.5	15

Annular Space

Depth Set at (m/ft) From	To	Type of Sealant Used (Material and Type)	Volume Placed (m^3/ft^3)
0	1	Concrete/flushmount	
1	4	Benseal	
4	15	Filter Sand	

Method of Construction

☐ Cable Tool ☑ Diamond
☐ Rotary (Conventional) ☐ Jetting
☐ Rotary (Reverse) ☐ Driving
☐ Boring ☐ Digging
☐ Air percussion
☑ Other, *specify* direct push

Well Use

☐ Public ☐ Commercial ☐ Not used
☐ Domestic ☐ Municipal ☐ Dewatering
☐ Livestock ☒ Test Hole ☒ Monitoring
☐ Irrigation ☐ Cooling & Air Conditioning
☐ Industrial
☐ Other, *specify*

Construction Record - Casing

Inside Diameter (cm/in)	Open Hole OR Material (Galvanized, Fibreglass, Concrete, Plastic, Steel)	Wall Thickness (cm/in)	Depth (m/ft) From	To
1.38	PVC	.14	0	5

Construction Record - Screen

Outside Diameter (cm/in)	Material (Plastic, Galvanized, Steel)	Slot No.	Depth (m/ft) From	To
1.66	PVC	10	5	15

Status of Well

☐ Water Supply
☐ Replacement Well
☒ Test Hole
☐ Recharge Well
☐ Dewatering Well
☒ Observation and/or Monitoring Hole
☐ Alteration (Construction)
☐ Abandoned, Insufficient Supply
☐ Abandoned, Poor Water Quality
☐ Abandoned, other, *specify*
☐ Other, *specify*

Water Details

Water found at Depth (m/ft)	Kind of Water	
☐ Gas	☐ Fresh ☐ Untested	☐ Other, *specify*
☐ Gas	☐ Fresh ☐ Untested	☐ Other, *specify*
☐ Gas	☐ Fresh ☐ Untested	☐ Other, *specify*

Hole Diameter

Depth (m/ft) From	To	Diameter (cm/in)
0	14	2.375
14	15	2.375

Results of Well Yield Testing

After test of well yield, water was:
☐ Clear and sand free
☐ Other, *specify*

If pumping discontinued, give reason:

Pump intake set at (m/ft)

Pumping rate (l/min / GPM)

Duration of pumping ____ hrs + ____ min

Final water level end of pumping (m/ft)

If flowing give rate (l/min / GPM)

Recommended pump depth (m/ft)

Recommended pump rate (l/min / GPM)

Well production (l/min / GPM)

Disinfected? ☐ Yes ☐ No

Draw Down Time (min)	Water Level (m/ft)	Recovery Time (min)	Water Level (m/ft)
Static Level			
1		1	
2		2	
3		3	
4		4	
5		5	
10		10	
15		15	
20		20	
25		25	
30		30	
40		40	
50		50	
60		60	

Map of Well Location

Please provide a map below following instructions on the back.

MW4
ON MAP

Well Contractor and Well Technician Information

Business Name of Well Contractor	Well Contractor's Licence No.
Strata Drilling Group	7241

Business Address (Street Number/Name)	Municipality
129 Ringwood Dr	Stouffville

Province	Postal Code	Business E-mail Address
ON	L4A8C1	wrecords@stratasoil.com

Bus. Telephone No. (inc. area code)	Name of Well Technician (Last Name, First Name)
9059407919	[illegible] Brian Mc[illegible]

Well Technician's Licence No.	Signature of Technician and/or Contractor	Date Submitted
[illegible]		2020/02/13

Comments:
Pinchin General Contractors ONSite

Well owner's information package delivered ☐ Yes ☐ No

Date Package Delivered

Date Work Completed 2019/12/13

Ministry Use Only

Audit No. Z308473

FEB 19 2020

Received

0506E (2014/11)

3448

Ministry's Copy

© Queen's Printer for Ontario, 2014

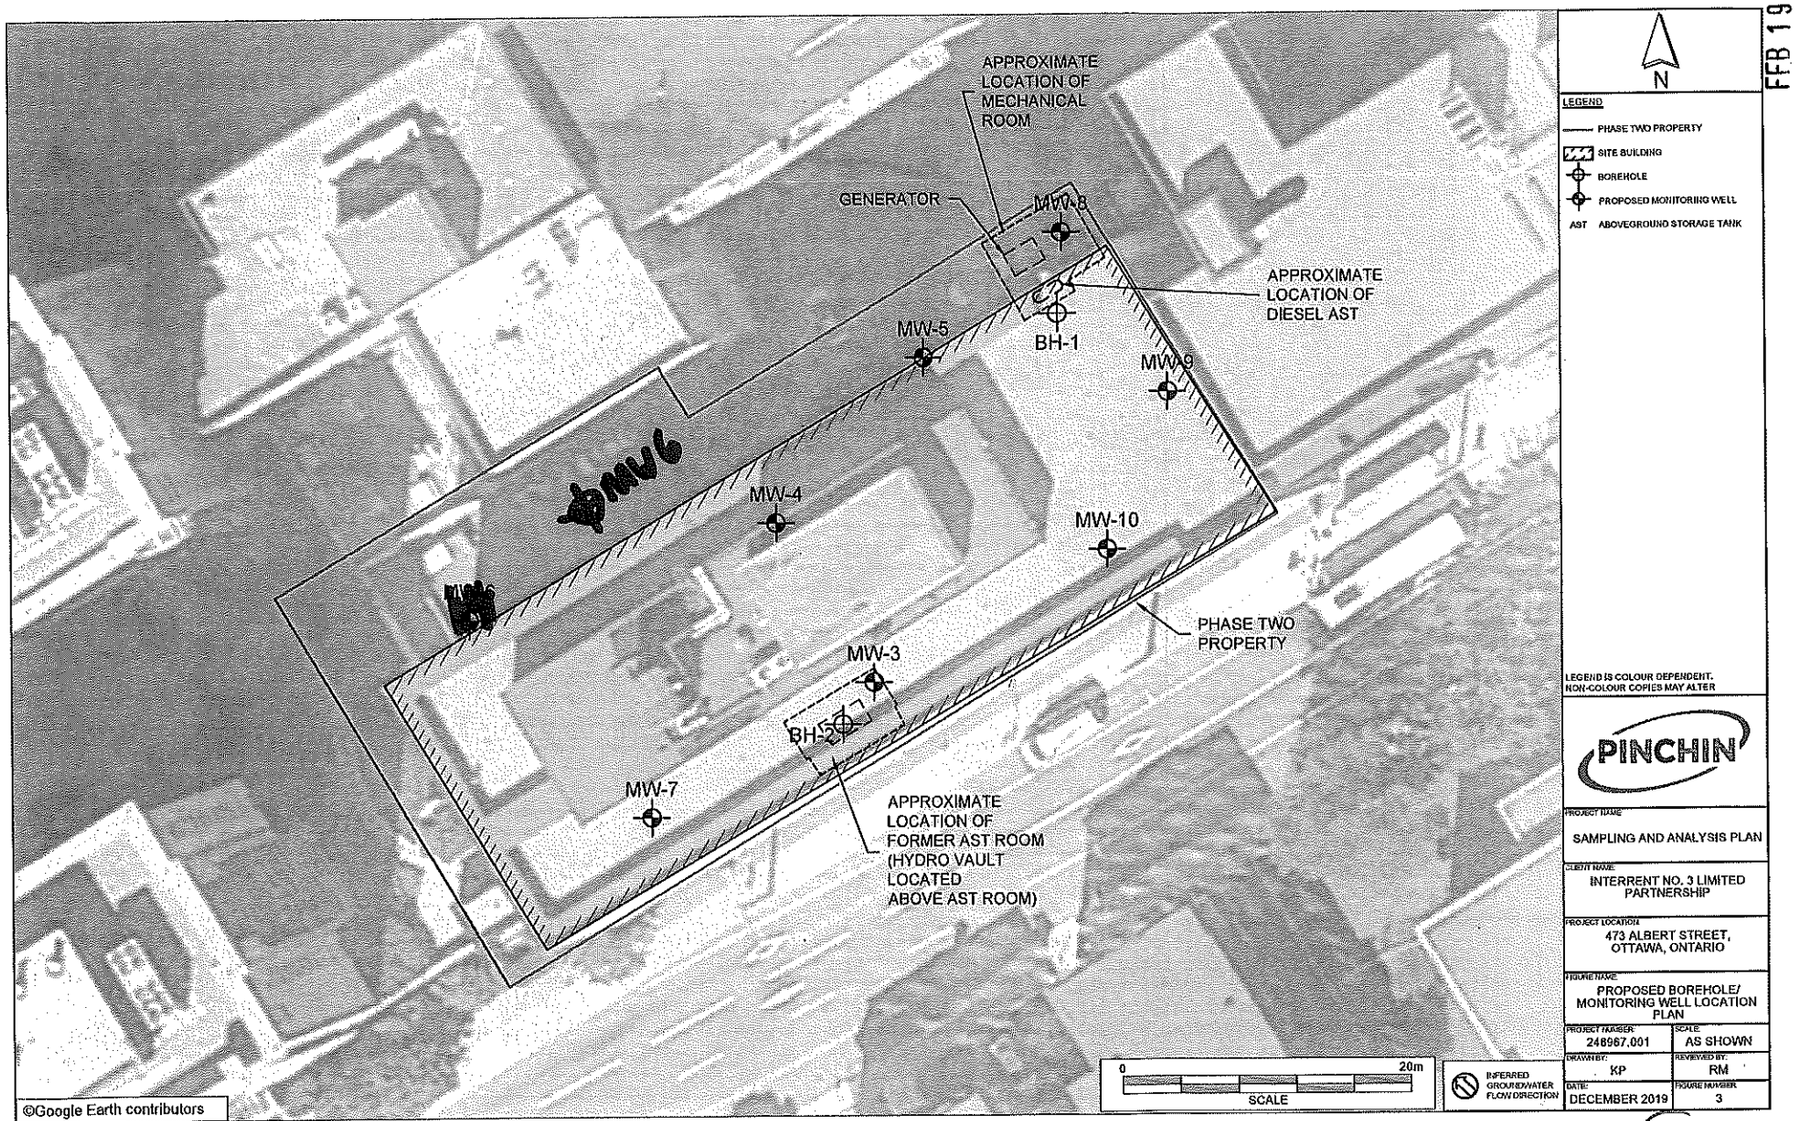

N

LEGEND

- PHASE TWO PROPERTY
- SITE BUILDING
- BOREHOLE
- PROPOSED MONITORING WELL
- AST ABOVEGROUND STORAGE TANK

LEGEND IS COLOUR DEPENDENT. NON-COLOUR COPIES MAY ALTER

PINCHIN

PROJECT NAME: SAMPLING AND ANALYSIS PLAN

CLIENT NAME: INTERRENT NO. 3 LIMITED PARTNERSHIP

PROJECT LOCATION: 473 ALBERT STREET, OTTAWA, ONTARIO

FIGURE NAME: PROPOSED BOREHOLE/ MONITORING WELL LOCATION PLAN

PROJECT NUMBER:	SCALE:
248967.001	AS SHOWN
DRAWN BY:	REVIEWED BY:
KP	RM
DATE:	FIGURE NUMBER:
DECEMBER 2019	3

FEB 19 2020

Ontario

Ministry of the Environment and Climate Change

Measurements recorded in: ☐ Metric ☒ Imperial

Well Tag#:A269094 t Below)

A269094

Well Record

Regulation 903 Ontario Water Resources Act

5-24636 Page ____ of ____

[redacted]

Address of Well Location (Street Number/Name)	Township	Lot	Concession
473 Albert St			

County/District/Municipality	City/Town/Village	Province	Postal Code
	Ottawa	Ontario	

UTM Coordinates	Zone	Easting	Northing	Municipal Plan and Sublot Number	Other
NAD 83	18	445601	5029539		

Overburden and Bedrock Materials/Abandonment Sealing Record *(see instructions on the back of this form)*

General Colour	Most Common Material	Other Materials	General Description	Depth (m/ft) From	Depth (m/ft) To
GRY	Concrete		hard	0	0.5
BRN	Coarse Sand	Gravel	hard packed	0.5	1.5
GRY	Limestone	Shale	hard	1.5	12.5

Annular Space

Depth Set at (m/ft) From	To	Type of Sealant Used (Material and Type)	Volume Placed (m³/ft³)
0	1	Concrete / Flushmount	
1	3.5	Time Release Bentonite Pellets	
3.5	12.5	Filter Sand	

Method of Construction

☐ Cable Tool ☒ Diamond
☐ Rotary (Conventional) ☐ Jetting
☐ Rotary (Reverse) ☐ Driving
☐ Boring ☐ Digging
☐ Air percussion
☒ Other, *specify* direct push

Well Use

☐ Public ☐ Commercial ☐ Not used
☐ Domestic ☐ Municipal ☐ Dewatering
☐ Livestock ☒ Test Hole ☒ Monitoring
☐ Irrigation ☐ Cooling & Air Conditioning
☐ Industrial
☐ Other, *specify*

Construction Record - Casing

Inside Diameter (cm/in)	Open Hole OR Material (Galvanized, Fibreglass, Concrete, Plastic, Steel)	Wall Thickness (cm/in)	Depth (m/ft) From	To
1.38	PVC	.14	0	4.5

Construction Record - Screen

Outside Diameter (cm/in)	Material (Plastic, Galvanized, Steel)	Slot No.	Depth (m/ft) From	To
1.66	PVC	10	4.5	12.5

Status of Well

☐ Water Supply
☐ Replacement Well
☒ Test Hole
☐ Recharge Well
☐ Dewatering Well
☒ Observation and/or Monitoring Hole
☐ Alteration (Construction)
☐ Abandoned, Insufficient Supply
☐ Abandoned, Poor Water Quality
☐ Abandoned, other, *specify*
☐ Other, *specify*

Water Details

Water found at Depth (m/ft)	Gas	Kind of Water	Fresh	Untested	Other, specify
	☐	☐	☐	☐	
	☐	☐	☐	☐	
	☐	☐	☐	☐	

Hole Diameter

Depth (m/ft) From	To	Diameter (cm/in)
0	2	2.875
2	12.5	2.375

Results of Well Yield Testing

After test of well yield, water was:
☐ Clear and sand free
☐ Other, *specify*

If pumping discontinued, give reason:

Pump intake set at *(m/ft)*

Pumping rate *(l/min / GPM)*

Duration of pumping ____ hrs + ____ min

Final water level end of pumping *(m/ft)*

If flowing give rate *(l/min / GPM)*

Recommended pump depth *(m/ft)*

Recommended pump rate *(l/min / GPM)*

Well production *(l/min / GPM)*

Disinfected? ☐ Yes ☐ No

Draw Down Time (min)	Draw Down Water Level (m/ft)	Recovery Time (min)	Recovery Water Level (m/ft)
Static Level			
1		1	
2		2	
3		3	
4		4	
5		5	
10		10	
15		15	
20		20	
25		25	
30		30	
40		40	
50		50	
60		60	

Map of Well Location

Please provide a map below following instructions on the back.

MW6 ON MAP

Well Contractor and Well Technician Information

Business Name of Well Contractor	Well Contractor's Licence No.
Strata Drilling Group	7241

Business Address (Street Number/Name)	Municipality
129 Ringwood Dr	Stouffville

Province	Postal Code	Business E-mail Address
ON	L4A8C1	wrecords@stratasoil.com

Bus. Telephone No. (inc. area code)	Name of Well Technician (Last Name, First Name)
9059407919	Muir, Mike

Well Technician's Licence No.	Signature of Technician and/or Contractor	Date Submitted
3448		2020/01/20

Comments: Pinchin General Contractors On site

Well owner's information package delivered	Date Package Delivered	Date Work Completed
☐ Yes ☐ No		2019/12/06

Ministry Use Only

Audit No. Z308474

FEB 19 2020

Received

0506E (2014/11) Ministry's Copy

© Queen's Printer for Ontario, 2014

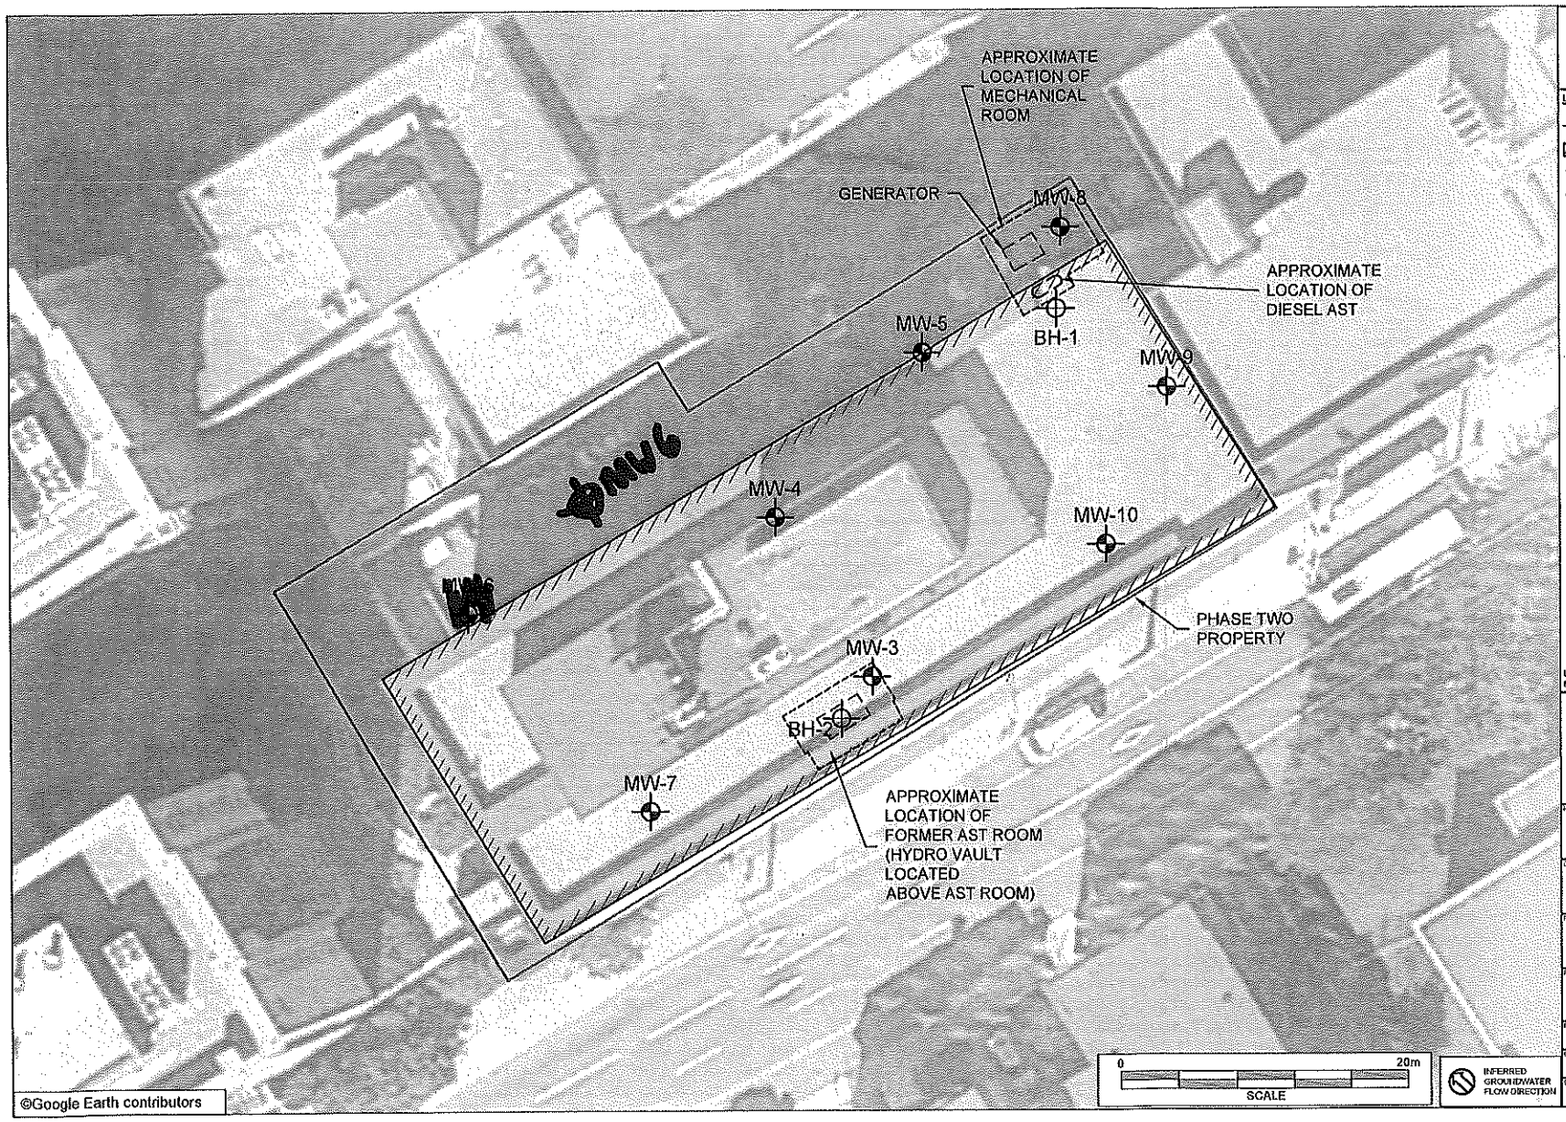

N

LEGEND

- PHASE TWO PROPERTY
- SITE BUILDING
- BOREHOLE
- PROPOSED MONITORING WELL
- AST ABOVEGROUND STORAGE TANK

LEGEND IS COLOUR DEPENDENT. NON-COLOUR COPIES MAY ALTER

PINCHIN

PROJECT NAME: SAMPLING AND ANALYSIS PLAN

CLIENT NAME: INTERRENT NO. 3 LIMITED PARTNERSHIP

PROJECT LOCATION: 473 ALBERT STREET, OTTAWA, ONTARIO

FIGURE NAME: PROPOSED BOREHOLE/ MONITORING WELL LOCATION PLAN

PROJECT NUMBER:	SCALE:
248967.001	AS SHOWN
DRAWN BY:	REVIEWED BY:
KP	RM
DATE:	FIGURE NUMBER:
DECEMBER 2019	3

FEB 19 2020

Ontario

Ministry of the Environment and Climate Change

Measurements recorded in: ☐ Metric ☒ Imperial

Well T **Tag#:A282292** Below)

A282292

Well Record

Regulation 903 Ontario Water Resources Act

5-24636 Page ____ of ____

[redacted]

Address of Well Location (Street Number/Name)	Township	Lot	Concession
473 Albert St			

County/District/Municipality	City/Town/Village	Province	Postal Code
	Ottawa	Ontario	

UTM Coordinates	Zone	Easting	Northing	Municipal Plan and Sublot Number	Other
NAD 83	18	444600	5029521		

Overburden and Bedrock Materials/Abandonment Sealing Record *(see instructions on the back of this form)*

General Colour	Most Common Material	Other Materials	General Description	Depth (m/ft) From	To
GRY	Concrete		hard	0.0	0.75
GRY	GRAVEL		hard	0.75	1.0
GRY	Limestone	Shale	hard	1.0	13

Annular Space

Depth Set at (m/ft) From	To	Type of Sealant Used (Material and Type)	Volume Placed (m³/ft³)
0	1	Concrete/flushmount	
1	2	Bensel	
2	4	Tim Belcar Bentonite Pellets	
4	13	Filter Sand	

Method of Construction

☐ Cable Tool ☒ Diamond
☐ Rotary (Conventional) ☐ Jetting
☐ Rotary (Reverse) ☐ Driving
☐ Boring ☐ Digging
☐ Air percussion
☐ Other, *specify* _____

Well Use

☐ Public ☐ Commercial ☐ Not used
☐ Domestic ☐ Municipal ☐ Dewatering
☐ Livestock ☒ Test Hole ☒ Monitoring
☐ Irrigation ☐ Cooling & Air Conditioning
☐ Industrial
☐ Other, *specify* _____

Construction Record - Casing

Inside Diameter (cm/in)	Open Hole OR Material (Galvanized, Fibreglass, Concrete, Plastic, Steel)	Wall Thickness (cm/in)	Depth (m/ft) From	To
1.34	PVC	.14	0	5

Construction Record - Screen

Outside Diameter (cm/in)	Material (Plastic, Galvanized, Steel)	Slot No.	Depth (m/ft) From	To
1.66	PVC	10	5	13

Status of Well

☐ Water Supply
☐ Replacement Well
☒ Test Hole
☐ Recharge Well
☐ Dewatering Well
☒ Observation and/or Monitoring Hole
☐ Alteration (Construction)
☐ Abandoned, Insufficient Supply
☐ Abandoned, Poor Water Quality
☐ Abandoned, other, *specify* _____
☐ Other, *specify* _____

Water Details

Water found at Depth (m/ft)	Kind of Water	
☐ Gas	☐ Fresh ☐ Untested	☐ Other, *specify*
☐ Gas	☐ Fresh ☐ Untested	☐ Other, *specify*
☐ Gas	☐ Fresh ☐ Untested	☐ Other, *specify*

Hole Diameter

Depth (m/ft) From	To	Diameter (cm/in)
0	2	2.875
2	13	2.25

Results of Well Yield Testing

After test of well yield, water was:
☐ Clear and sand free
☐ Other, *specify* _____

If pumping discontinued, give reason:

Pump intake set at *(m/ft)*

Pumping rate *(l/min / GPM)*

Duration of pumping
_____ hrs + _____ min

Final water level end of pumping *(m/ft)*

If flowing give rate *(l/min / GPM)*

Recommended pump depth *(m/ft)*

Recommended pump rate *(l/min / GPM)*

Well production *(l/min / GPM)*

Disinfected?
☐ Yes ☐ No

	Draw Down Time (min)	Draw Down Water Level (m/ft)	Recovery Time (min)	Recovery Water Level (m/ft)
Static Level				
1			1	
2			2	
3			3	
4			4	
5			5	
10			10	
15			15	
20			20	
25			25	
30			30	
40			40	
50			50	
60			60	

Map of Well Location

Please provide a map below following instructions on the back.

MW-7

ON MAP

Well Contractor and Well Technician Information

Business Name of Well Contractor	Well Contractor's Licence No.
Strata Drilling Group	7241

Business Address (Street Number/Name)	Municipality
129 Ringwood Dr	Stouffville

Province	Postal Code	Business E-mail Address
ON	L4A8C1	wrecords@stratasoil.com

Bus. Telephone No. (inc. area code)	Name of Well Technician (Last Name, First Name)
9059407919	Beatty, Brian Mac Mike

Well Technician's Licence No.	Signature of Technician and/or Contractor	Date Submitted
3676		2020/02/20

Comments:
Pinchin General Contractors ON site

Well owner's information package delivered
☐ Yes ☐ No

Date Package Delivered: ____/____/____/____

Date Work Completed: 2019/12/16

Ministry Use Only

Audit No. Z308475

FEB 19 2020

Received

0506E (2014/11)

3448

Ministry's Copy

© Queen's Printer for Ontario, 2014

FEB 19 2020

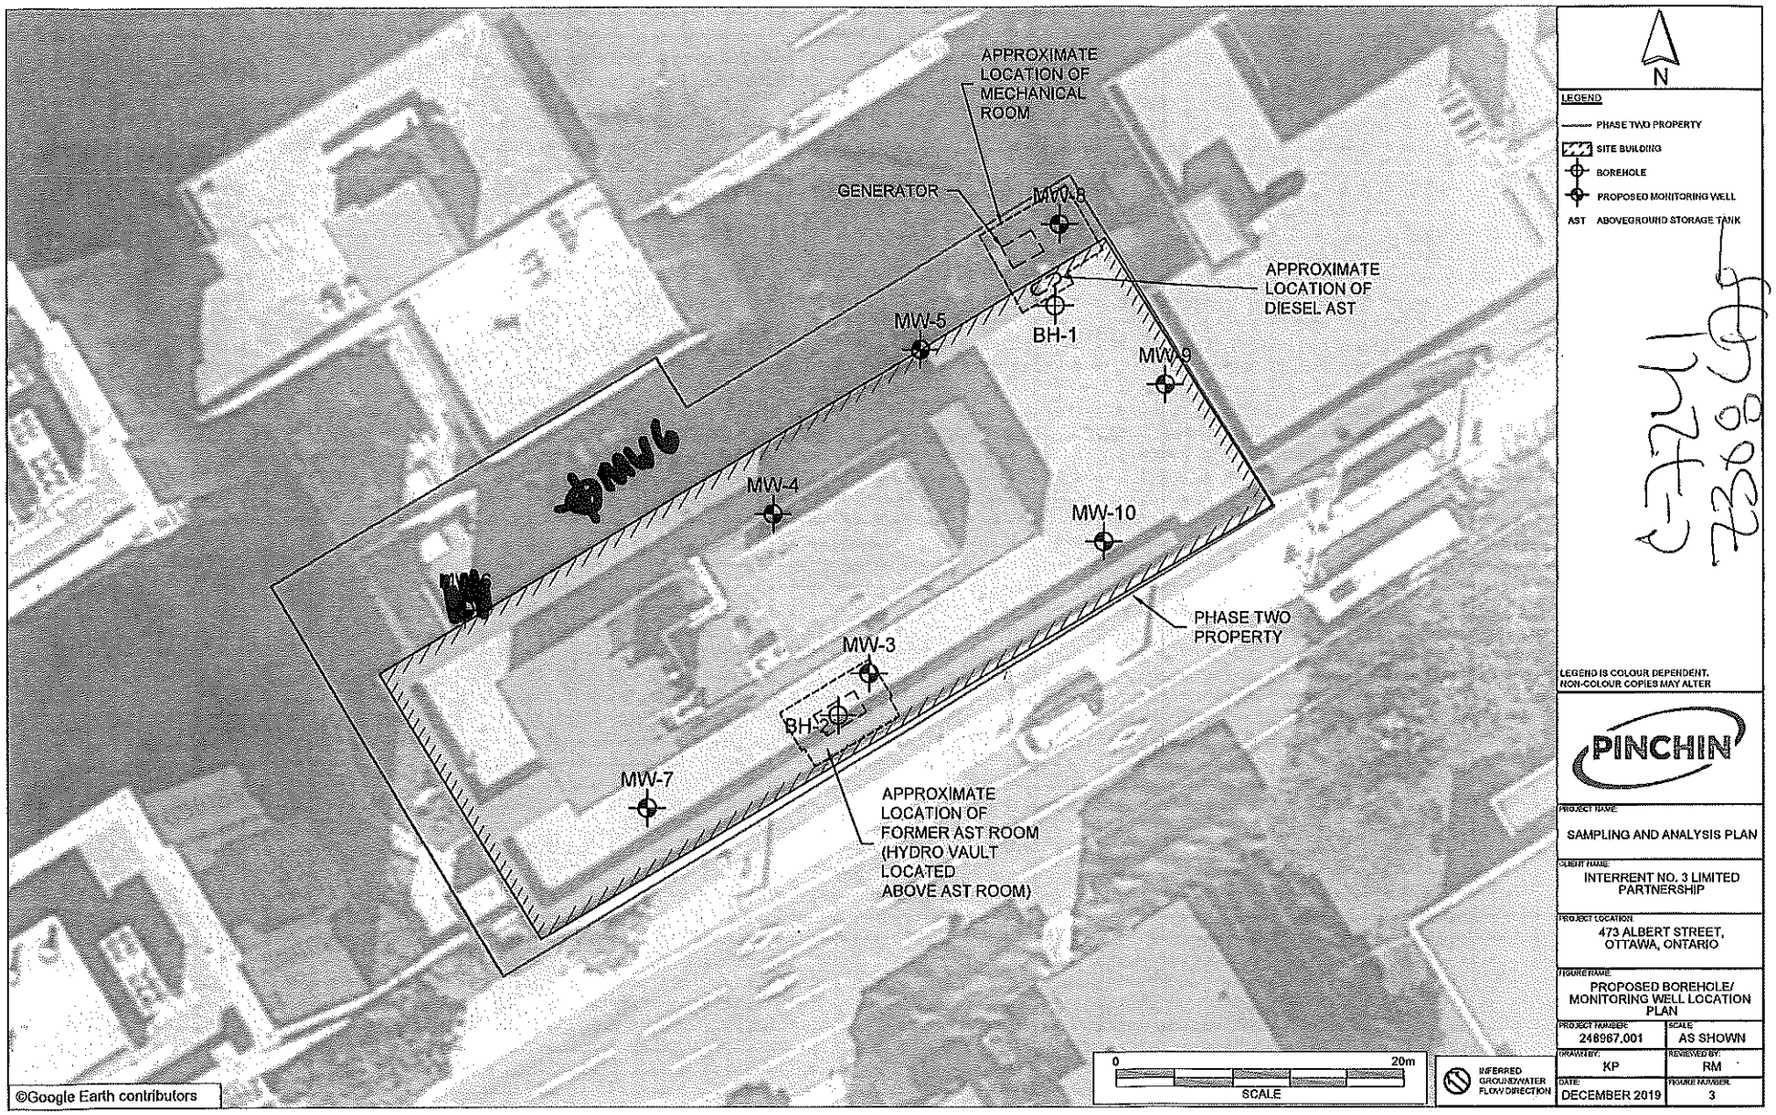

N

LEGEND

- PHASE TWO PROPERTY
- SITE BUILDING
- BOREHOLE
- PROPOSED MONITORING WELL
- AST ABOVEGROUND STORAGE TANK

LEGEND IS COLOUR DEPENDENT. NON-COLOUR COPIES MAY ALTER

PINCHIN

PROJECT NAME: SAMPLING AND ANALYSIS PLAN

CLIENT NAME: INTERRENT NO. 3 LIMITED PARTNERSHIP

PROJECT LOCATION: 473 ALBERT STREET, OTTAWA, ONTARIO

FIGURE NAME: PROPOSED BOREHOLE/ MONITORING WELL LOCATION PLAN

PROJECT NUMBER	SCALE
248967.001	AS SHOWN
DRAWN BY: KP	REVIEWED BY: RM
DATE: DECEMBER 2019	FIGURE NUMBER: 3

Ontario — Ministry of the Environment and Climate Change

Measurements recorded in: ☐ Metric ☒ Imperial

Well Tag Tag#:A282291 (ow)

A282291

Well Record

Regulation 903 Ontario Water Resources Act

5-24636 Page ____ of ____

[redacted]

Address of Well Location (Street Number/Name)	Township	Lot	Concession
6173 Albert St			

County/District/Municipality	City/Town/Village	Province	Postal Code
	Ottawa	Ontario	

UTM Coordinates	Zone	Easting	Northing	Municipal Plan and Sublot Number	Other
NAD 83	18	446111	5029546		

Overburden and Bedrock Materials/Abandonment Sealing Record *(see instructions on the back of this form)*

General Colour	Most Common Material	Other Materials	General Description	Depth (m/ft) From	Depth (m/ft) To
GRY	Concrete		hard	0	1
BRN	Coarse Sand	Gravel Stones	hard packed	1	1.5
				1.5	12.5

Annular Space

Depth Set at (m/ft) From	To	Type of Sealant Used (Material and Type)	Volume Placed (m^3/ft^3)
~~GRY~~ 0	1	Concrete / Flushmount	
1	2	Benseal	
2	3.5	Time Release Bentonite	
3.5	12.5	Filter Sand	

Method of Construction

☐ Cable Tool ☒ Diamond
☐ Rotary (Conventional) ☐ Jetting
☐ Rotary (Reverse) ☐ Driving
☐ Boring ☐ Digging
☐ Air percussion
☒ Other, *specify* direct push

Well Use

☐ Public ☐ Commercial ☐ Not used
☐ Domestic ☐ Municipal ☐ Dewatering
☐ Livestock ☒ Test Hole ☒ Monitoring
☐ Irrigation ☐ Cooling & Air Conditioning
☐ Industrial
☐ Other, *specify*

Construction Record - Casing

Inside Diameter (cm/in)	Open Hole OR Material (Galvanized, Fibreglass, Concrete, Plastic, Steel)	Wall Thickness (cm/in)	Depth (m/ft) From	To
1.33	PVC	.14	0	4.5

Construction Record - Screen

Outside Diameter (cm/in)	Material (Plastic, Galvanized, Steel)	Slot No.	Depth (m/ft) From	To
1.66	PVC	10	4.5	12.5

Status of Well

☒ Water Supply
☐ Replacement Well
☒ Test Hole
☐ Recharge Well
☐ Dewatering Well
☒ Observation and/or Monitoring Hole
☐ Alteration (Construction)
☐ Abandoned, Insufficient Supply
☐ Abandoned, Poor Water Quality
☐ Abandoned, other, *specify*
☐ Other, *specify*

Results of Well Yield Testing

After test of well yield, water was:
☐ Clear and sand free
☐ Other, *specify*

If pumping discontinued, give reason:

Pump intake set at *(m/ft)*

Pumping rate *(l/min / GPM)*

Duration of pumping ____ hrs + ____ min

Final water level end of pumping *(m/ft)*

If flowing give rate *(l/min / GPM)*

Recommended pump depth *(m/ft)*

Recommended pump rate *(l/min / GPM)*

Well production *(l/min / GPM)*

Disinfected? ☐ Yes ☐ No

Draw Down Time (min)	Draw Down Water Level (m/ft)	Recovery Time (min)	Recovery Water Level (m/ft)
Static Level			
1		1	
2		2	
3		3	
4		4	
5		5	
10		10	
15		15	
20		20	
25		25	
30		30	
40		40	
50		50	
60		60	

Map of Well Location

Please provide a map below following instructions on the back.

MW5 ON MAP

Water Details

Water found at Depth (m/ft)	Gas	Kind of Water	Other, *specify*
	☐	☐ Fresh ☐ Untested	
	☐	☐ Fresh ☐ Untested	
	☐	☐ Fresh ☐ Untested	

Hole Diameter

Depth (m/ft) From	To	Diameter (cm/in)
0	2	2.875
2	12.5	2.25

Well Contractor and Well Technician Information

Business Name of Well Contractor	Well Contractor's Licence No.
Strata Drilling Group	7241

Business Address (Street Number/Name)	Municipality
129 Ringwood Dr	Stouffville

Province	Postal Code	Business E-mail Address
ON	L4A8C1	wrecords@stratasoil.com

Bus. Telephone No. (inc. area code)	Name of Well Technician (Last Name, First Name)
9059407919	Beatty, Brian Muir, Mike

Well Technician's Licence No.	Signature of Technician and/or Contractor	Date Submitted
5618		2020/02/18

Comments:

Pinchin General Contractors On site

Well owner's information package delivered	Date Package Delivered	Date Work Completed
☐ Yes ☐ No		2019/12/18

Ministry Use Only

Audit No. Z308477

FEB 19 2020

Received

0506E (2014/11) 3448

Ministry's Copy

© Queen's Printer for Ontario, 2014

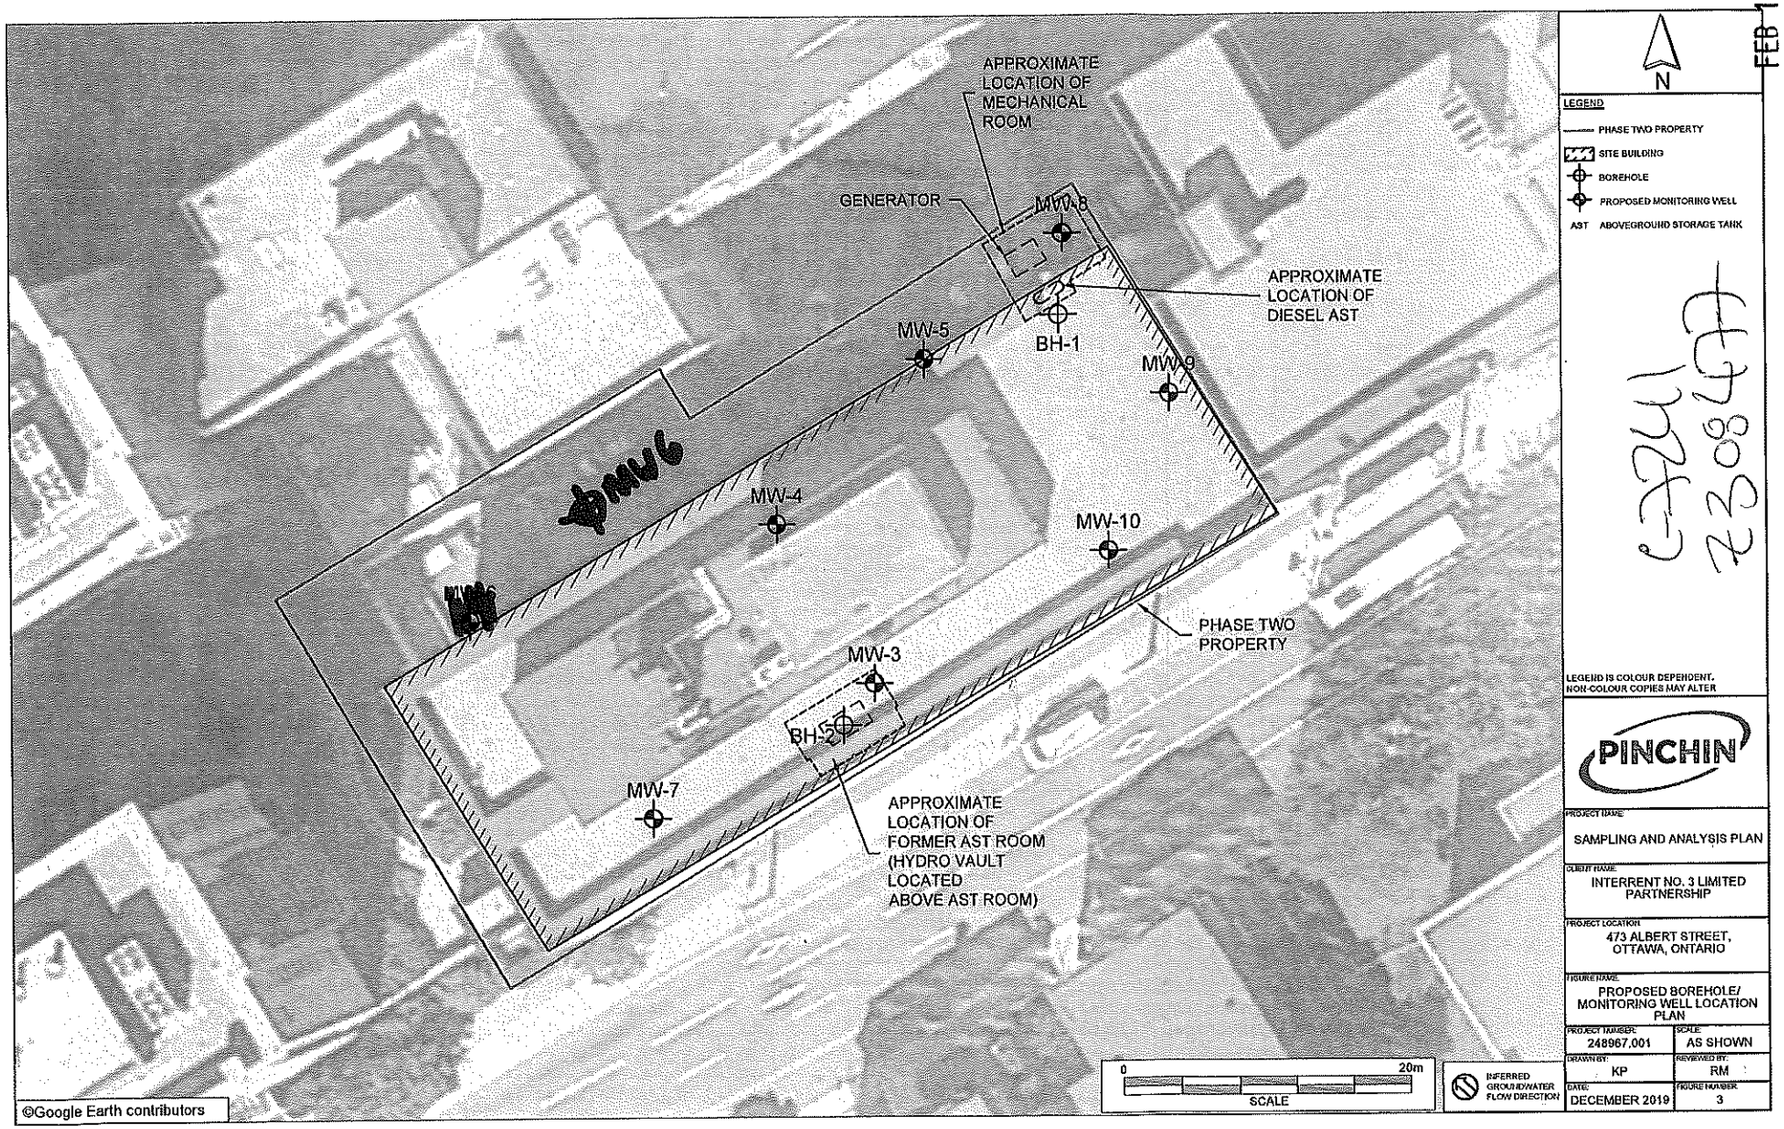

N

LEGEND

- PHASE TWO PROPERTY
- SITE BUILDING
- BOREHOLE
- PROPOSED MONITORING WELL
- AST ABOVEGROUND STORAGE TANK

LEGEND IS COLOUR DEPENDENT. NON-COLOUR COPIES MAY ALTER

PINCHIN

PROJECT NAME: SAMPLING AND ANALYSIS PLAN	
CLIENT NAME: INTERRENT NO. 3 LIMITED PARTNERSHIP	
PROJECT LOCATION: 473 ALBERT STREET, OTTAWA, ONTARIO	
FIGURE NAME: PROPOSED BOREHOLE/ MONITORING WELL LOCATION PLAN	
PROJECT NUMBER: 248967.001	SCALE: AS SHOWN
DRAWN BY: KP	REVIEWED BY: RM
DATE: DECEMBER 2019	FIGURE NUMBER: 3

FEB 19 2020

e7241
230847

Ontario

Ministry of the Environment, Conservation and Parks

Measurements recorded in: ☐ Metric ☒ Imperial

Well Tag#: A282290 (Below)

A282290

Well Record

Regulation 903 Ontario Water Resources Act

5-24636 Page ____ of ____

[redacted]

Well Location

Address of Well Location (Street Number/Name)	Township	Lot	Concession
473 Albert St			

County/District/Municipality	City/Town/Village	Province	Postal Code
	Ottawa	Ontario	

UTM Coordinates	Zone	Easting	Northing	Municipal Plan and Sublot Number	Other
NAD 83	18	445618	5029544		

Overburden and Bedrock Materials/Abandonment Sealing Record *(see instructions on the back of this form)*

General Colour	Most Common Material	Other Materials	General Description	Depth (m/ft) From	Depth (m/ft) To
GRY	Concrete	Gravel	hard, packed	0	1
GRY	Limestone	Shale	hard	1	12

Annular Space

Depth Set at (m/ft) From	To	Type of Sealant Used (Material and Type)	Volume Placed (m^3/ft^3)
0	1	Concrete/ flushmount	
1	2	Bensenl	
2	3	Tiny Release Bentonite Pellets	
3	14	Filter Sand	

Method of Construction

☐ Cable Tool ☒ Diamond
☐ Rotary (Conventional) ☐ Jetting
☐ Rotary (Reverse) ☐ Driving
☐ Boring ☐ Digging
☐ Air percussion
☐ Other, *specify* _____

Well Use

☐ Public ☐ Commercial ☐ Not used
☐ Domestic ☐ Municipal ☐ Dewatering
☐ Livestock ☒ Test Hole ☒ Monitoring
☐ Irrigation ☐ Cooling & Air Conditioning
☐ Industrial
☐ Other, *specify* _____

Construction Record - Casing

Inside Diameter (cm/in)	Open Hole OR Material (Galvanized, Fibreglass, Concrete, Plastic, Steel)	Wall Thickness (cm/in)	Depth (m/ft) From	To
1.38	PVC	.14	0	4

Construction Record - Screen

Outside Diameter (cm/in)	Material (Plastic, Galvanized, Steel)	Slot No.	Depth (m/ft) From	To
1.66	PVC	10	4	12

Status of Well

☐ Water Supply
☐ Replacement Well
☒ Test Hole
☐ Recharge Well
☐ Dewatering Well
☒ Observation and/or Monitoring Hole
☐ Alteration (Construction)
☐ Abandoned, Insufficient Supply
☐ Abandoned, Poor Water Quality
☐ Abandoned, other, *specify* _____
☐ Other, *specify* _____

Water Details

Water found at Depth (m/ft)	Kind of Water	
☐ Gas	☐ Fresh ☐ Untested	☐ Other, *specify*
☐ Gas	☐ Fresh ☐ Untested	☐ Other, *specify*
☐ Gas	☐ Fresh ☐ Untested	☐ Other, *specify*

Hole Diameter

Depth (m/ft) From	To	Diameter (cm/in)
0	2	2.875
2	12	2.25

Results of Well Yield Testing

After test of well yield, water was:
☐ Clear and sand free
☐ Other, *specify* _____

If pumping discontinued, give reason:

Pump intake set at *(m/ft)*

Pumping rate *(l/min / GPM)*

Duration of pumping _____ hrs + _____ min

Final water level end of pumping *(m/ft)*

If flowing give rate *(l/min / GPM)*

Recommended pump depth *(m/ft)*

Recommended pump rate *(l/min / GPM)*

Well production *(l/min / GPM)*

Disinfected? ☐ Yes ☐ No

Draw Down Time (min)	Draw Down Water Level (m/ft)	Recovery Time (min)	Recovery Water Level (m/ft)
Static Level			
1		1	
2		2	
3		3	
4		4	
5		5	
10		10	
15		15	
20		20	
25		25	
30		30	
40		40	
50		50	
60		60	

Map of Well Location

Please provide a map below following instructions on the back.

MW9
ON MAP

Well Contractor and Well Technician Information

Business Name of Well Contractor	Well Contractor's Licence No.
Strata Drilling Group	7241

Business Address (Street Number/Name)	Municipality
129 Ringwood Dr	Stouffville

Province	Postal Code	Business E-mail Address
ON	L4A8C1	wrecords@stratasoil.com

Bus. Telephone No. (inc. area code)	Name of Well Technician (Last Name, First Name)
9059400719	[redacted] Brian Mutimme

Well Technician's Licence No.	Signature of Technician and/or Contractor	Date Submitted
[redacted] 6	[redacted]	2020/02/20

Comments: Pinchin General Contractors ON Site

Well owner's information package delivered ☐ Yes ☐ No

Date Package Delivered: _____

Date Work Completed: 2019/12/19

Ministry Use Only

Audit No. Z317391

FEB 19 2020

Received

0506E (2018/12)

3448

Ministry's Copy

© Queen's Printer for Ontario, 2018

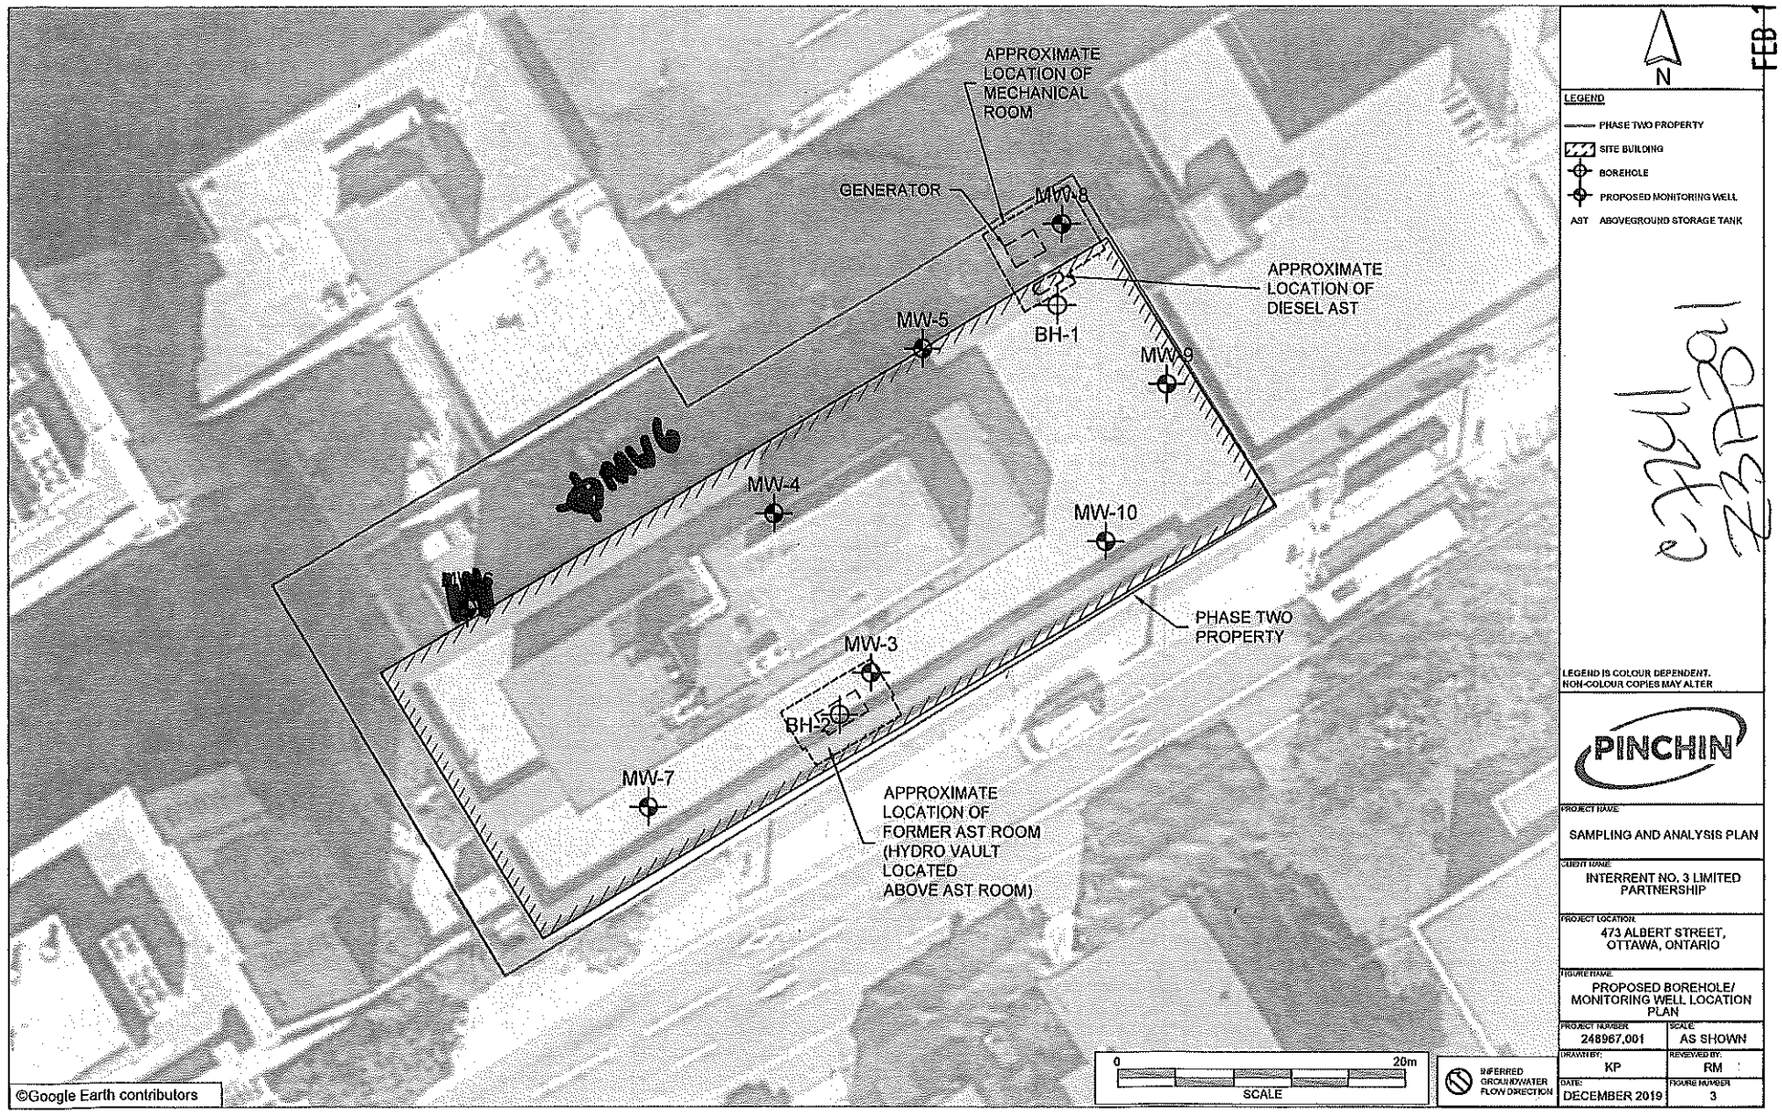

N

LEGEND

- PHASE TWO PROPERTY
- SITE BUILDING
- BOREHOLE
- PROPOSED MONITORING WELL
- AST ABOVEGROUND STORAGE TANK

LEGEND IS COLOUR DEPENDENT. NON-COLOUR COPIES MAY ALTER

PINCHIN

PROJECT NAME: SAMPLING AND ANALYSIS PLAN

CLIENT NAME: INTERRENT NO. 3 LIMITED PARTNERSHIP

PROJECT LOCATION: 473 ALBERT STREET, OTTAWA, ONTARIO

FIGURE NAME: PROPOSED BOREHOLE/ MONITORING WELL LOCATION PLAN

PROJECT NUMBER	SCALE
248967.001	AS SHOWN
DRAWN BY: KP	REVIEWED BY: RM
DATE: DECEMBER 2019	FIGURE NUMBER 3

FEB 19 2020

23821

Ontario (https://www.ontario.ca/page/government-ontario)

Map: Well records

This map allows you to search and view well record information from reported wells in Ontario.

Full dataset is available in the Open Data catalogue (https://data.ontario.ca/dataset/well-records) .

Go Back to Map

Well ID

Well ID Number: 7354221
Well Audit Number: *Z324452*
Well Tag Number: *A282286*
This table contains information from the original well record and any subsequent updates.

Well Location

Address of Well Location	473 albert st
Township	OTTAWA CITY
Lot	

Concession	
County/District/Municipality	OTTAWA-CARLETON
City/Town/Village	Ottawa
Province	ON
Postal Code	n/a
UTM Coordinates	NAD83 — Zone 18 Easting: 444623.00 Northing: 5029550.00
Municipal Plan and Sublot Number	
Other	

Overburden and Bedrock Materials Interval

General Colour	Most Common Material	Other Materials	General Description	Depth From	Depth To
GREY	----	GRVL	HARD	0 ft	1 ft
GREY	LMSN	SHLE	HARD	1 ft	12 ft

				12 ft	

Annular Space/Abandonment Sealing Record

Depth From	Depth To	Type of Sealant Used (Material and Type)	Volume Placed	
0 ft	1 ft	CONCRETE FLUSHMOUNT		
1 ft	2 ft	BENSEAL		
2 ft	3 ft	BENTONITE		
3 ft	12 ft	FILTER SAND		

Method of Construction & Well Use

Method of Construction	Well Use	
Direct Push	Monitoring	
	Test Hole	

Status of Well

Monitoring and Test Hole

Construction Record - Casing

Inside Diameter	Open Hole or material	Depth From	Depth To
2.38 Inch	PLASTIC	0 ft	4 ft

Construction Record - Screen

Outside Diameter	Material	Depth From	Depth To
1.66 inch	PLASTIC	4 ft	12 ft

Well Contractor and Well Technician Information

Well Contractor's Licence Number: 7241

Results of Well Yield Testing

After test of well yield, water was	
If pumping discontinued, give reason	
Pump intake set at	

Pumping Rate	
Duration of Pumping	
Final water level	
If flowing give rate	
Recommended pump depth	
Recommended pump rate	
Well Production	
Disinfected?	

Draw Down & Recovery

Draw Down Time(min)	Draw Down Water level	Recovery Time(min)	Recovery Water level
SWL			
1		1	
2		2	
3		3	

4		4	
5		5	
10		10	
15		15	
20		20	
25		25	
30		30	
40		40	
45		45	
50		50	
60		60	

Water Details

Water Found at Depth	Kind

Hole Diameter

Depth From	Depth To	Diameter
0 ft	2 ft	2.845 Inch
2 ft	12 ft	2.25 Inch

Audit Number: Z324452

Date Well Completed: December 19, 2019

Date Well Record Received by MOE: February 19, 2020

Related

How to use a Ministry of the Environment map (https://www.ontario.ca/page/how-use-ministry-environment-map#wells)

Technical documentation: Metadata record (https://data.ontario.ca/dataset/well-records/resource/3031344e-e3f2-48d5-888c-c1deadfd2f77)

Updated: January 10, 2024
Published: March 20, 2014

Ontario — Ministry of the Environment and Climate Change

Measurements recorded in: ☐ Metric ☒ Imperial

Well Tag No. *(Place Sticker and/or Print Below)* A282237

Well Record

Regulation 903 Ontario Water Resources Act

5-24636 Page ____ of ____

[redacted]

Address of Well Location (Street Number/Name)	Township	Lot	Concession
473 Albert St			

County/District/Municipality	City/Town/Village	Province	Postal Code
	Ottawa	**Ontario**	

UTM Coordinates	Zone	Easting	Northing	Municipal Plan and Sublot Number	Other
NAD 83	18	445613	5029540		

Overburden and Bedrock Materials/Abandonment Sealing Record *(see instructions on the back of this form)*

General Colour	Most Common Material	Other Materials	General Description	Depth (m/ft) From	Depth (m/ft) To
GRY	Concrete	Gravel	hard packed	0	1
GRY	Limestone	Shale	hard	1	12

Annular Space

Depth Set at (m/ft) From	To	Type of Sealant Used (Material and Type)	Volume Placed (m^3/ft^3)
0	1	Concrete Flushmount	
1	2	Bensed	
2	3	Time Release Bentonite Pellets	
3	12	Filter Sand	

Method of Construction

☐ Cable Tool ☒ Diamond
☐ Rotary (Conventional) ☐ Jetting
☐ Rotary (Reverse) ☐ Driving
☐ Boring ☐ Digging
☐ Air percussion
☒ Other, *specify* direct push

Well Use

☐ Public ☐ Commercial ☐ Not used
☐ Domestic ☐ Municipal ☐ Dewatering
☐ Livestock ☒ Test Hole ☒ Monitoring
☐ Irrigation ☐ Cooling & Air Conditioning
☐ Industrial
☐ Other, *specify*

Construction Record - Casing

Inside Diameter (cm/in)	Open Hole OR Material (Galvanized, Fibreglass, Concrete, Plastic, Steel)	Wall Thickness (cm/in)	Depth (m/ft) From	To
1.38	PVC	.14	0	4

Construction Record - Screen

Outside Diameter (cm/in)	Material (Plastic, Galvanized, Steel)	Slot No.	Depth (m/ft) From	To
1.66	PVC	10	4	12

Status of Well

☐ Water Supply
☐ Replacement Well
☒ Test Hole
☐ Recharge Well
☐ Dewatering Well
☒ Observation and/or Monitoring Hole
☐ Alteration (Construction)
☐ Abandoned, Insufficient Supply
☐ Abandoned, Poor Water Quality
☐ Abandoned, other, *specify*
☐ Other, *specify*

Water Details

Water found at Depth (m/ft)	Kind of Water	
☐ Gas	☐ Fresh ☐ Untested	☐ Other, *specify*
☐ Gas	☐ Fresh ☐ Untested	☐ Other, *specify*
☐ Gas	☐ Fresh ☐ Untested	☐ Other, *specify*

Hole Diameter

Depth (m/ft) From	To	Diameter (cm/in)
0	2	2.875
2	12	2.25

Results of Well Yield Testing

After test of well yield, water was:
☐ Clear and sand free
☐ Other, *specify* ____

If pumping discontinued, give reason:

Pump intake set at *(m/ft)*

Pumping rate *(l/min / GPM)*

Duration of pumping ____ hrs + ____ min

Final water level end of pumping *(m/ft)*

If flowing give rate *(l/min / GPM)*

Recommended pump depth *(m/ft)*

Recommended pump rate *(l/min / GPM)*

Well production *(l/min / GPM)*

Disinfected? ☐ Yes ☐ No

Draw Down Time (min)	Draw Down Water Level (m/ft)	Recovery Time (min)	Recovery Water Level (m/ft)
Static Level			
1		1	
2		2	
3		3	
4		4	
5		5	
10		10	
15		15	
20		20	
25		25	
30		30	
40		40	
50		50	
60		60	

Map of Well Location

Please provide a map below following instructions on the back.

MW-10 ON MAP

Well Contractor and Well Technician Information

Business Name of Well Contractor	Well Contractor's Licence No.
Strata Drilling Group	7241

Business Address (Street Number/Name)	Municipality
129 Ringwood Dr	Stouffville

Province	Postal Code	Business E-mail Address
ON	L4A8C1	wrecords@stratasoil.com

Bus. Telephone No. (inc. area code)	Name of Well Technician (Last Name, First Name)
9059407919	~~Beatty Brian~~ Mair, Mike

Well Technician's Licence No.	Signature of Technician and/or Contractor	Date Submitted
~~3616~~		2020/02/20

Comments: Pinchin General Contractors On s.

Well owner's information package delivered ☐ Yes ☐ No

Date Package Delivered: ____

Date Work Completed: 2019/12/19

Ministry Use Only

Audit No. Z308476

FEB 19 2020

Received

3448

0506E (2014/11) Ministry's Copy

© Queen's Printer for Ontario, 2014

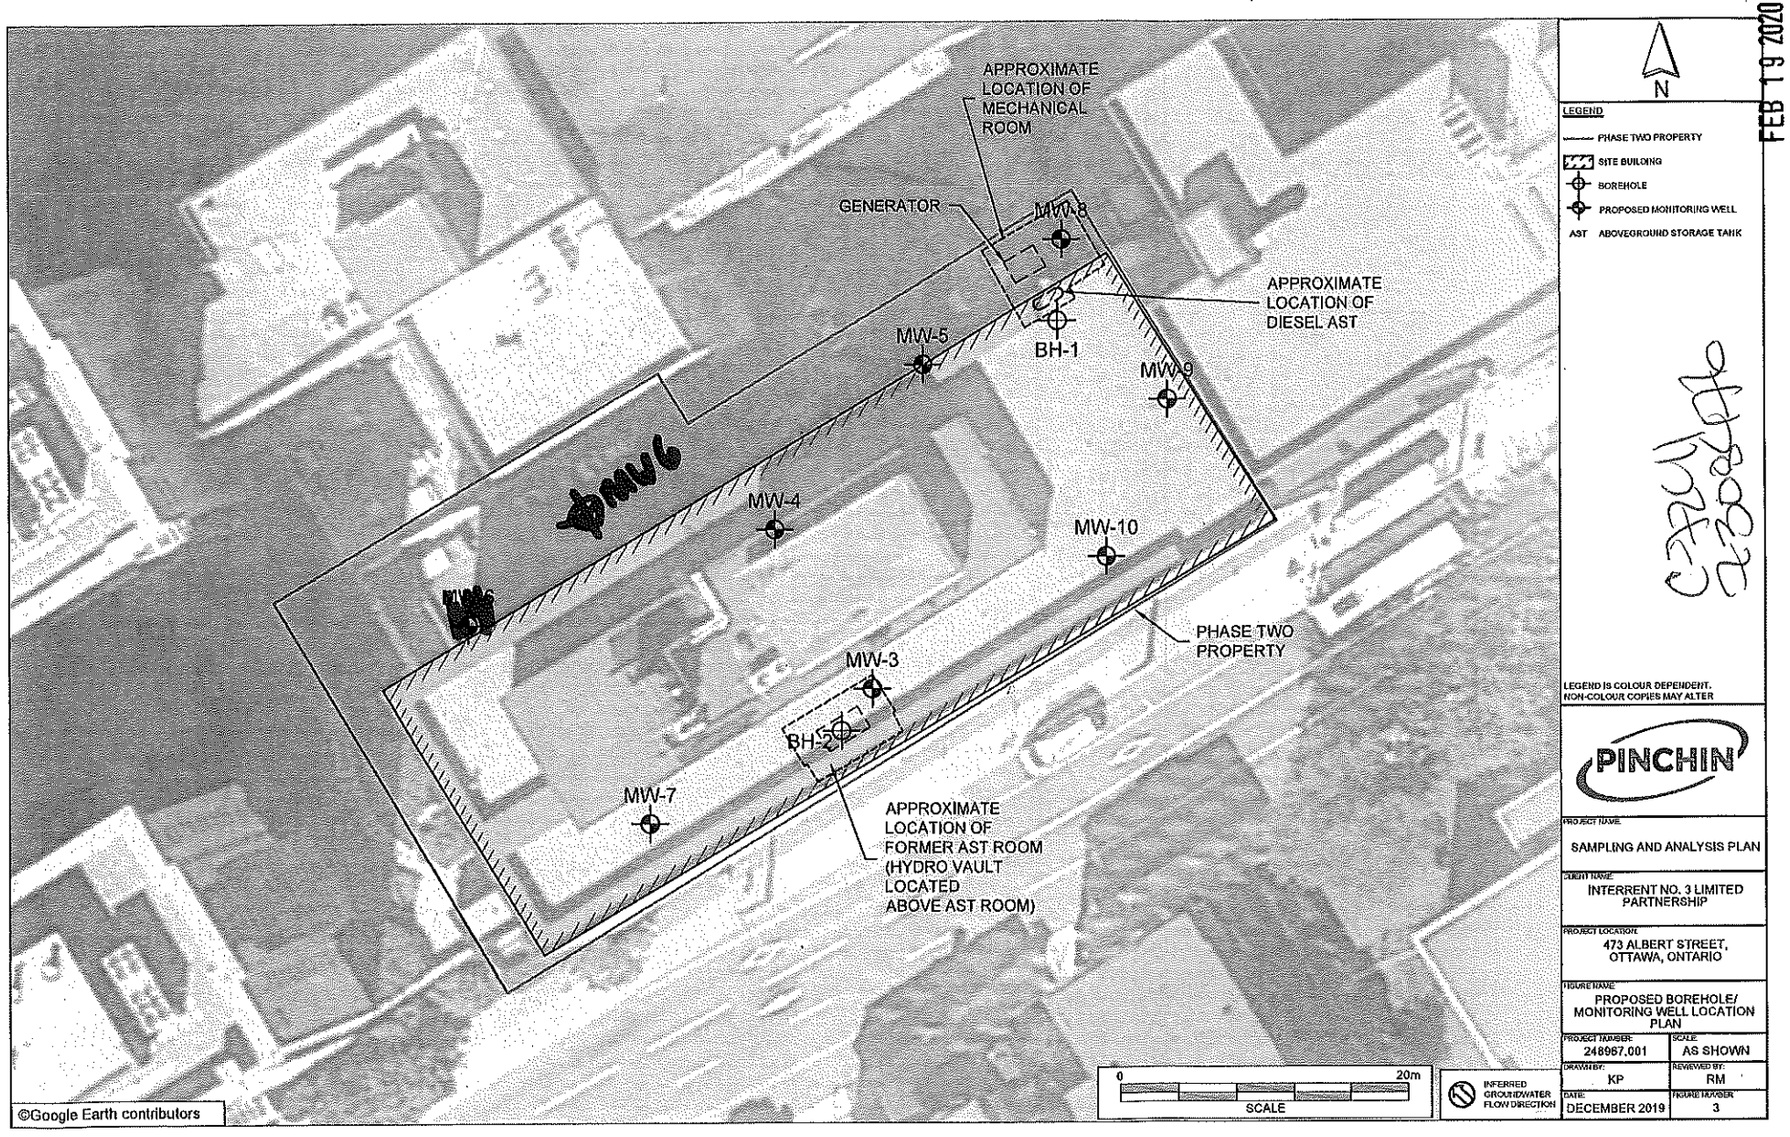

N

LEGEND

- PHASE TWO PROPERTY
- SITE BUILDING
- BOREHOLE
- PROPOSED MONITORING WELL
- AST ABOVEGROUND STORAGE TANK

LEGEND IS COLOUR DEPENDENT. NON-COLOUR COPIES MAY ALTER

PINCHIN

PROJECT NAME: SAMPLING AND ANALYSIS PLAN

CLIENT NAME: INTERRENT NO. 3 LIMITED PARTNERSHIP

PROJECT LOCATION: 473 ALBERT STREET, OTTAWA, ONTARIO

FIGURE NAME: PROPOSED BOREHOLE/ MONITORING WELL LOCATION PLAN

PROJECT NUMBER:	SCALE:
248967.001	AS SHOWN
DRAWN BY: KP	REVIEWED BY: RM
DATE: DECEMBER 2019	FIGURE NUMBER: 3

FEB 19 2020

Ontario

Ministry of the Environment, Conservation and Parks

Well Record for Well Cluster – Part 1 of 3

(Only for Multiple Test Holes or Dewatering Wells)

Regulation 903 Ontario Water Resources Act

Page 1 of 1

All measurements recorded in: ☒ Metric ☐ Imperial

Follow instructions on the front and back of this form. Print or Type

Well Tag No. of Deepest Well: *(Print Well Tag No.)* A278971

Well No. on Drawing of Deepest Well:

☐ Dewatering wells

☒ Test holes

No. of wells reported 2

Well Cluster Location Information

Address of Well Location (Street Number(s)/Name(s), RR, if available)	Lot(s)	Concession(s)	Geographic Township	County/District/Upper Tier Municipality
593 LAURIER STREET WEST				

City, Town, Village or Hamlet	Province	GPS Unit Make	Model	Unit Mode of Operation
OTTAWA	Ontario	GARMIN	ETREX	☐ Undifferentiated ☒ Averaged ☐ Differentiated, specify:

Mandatory Attachments/Additional Information

☒ Land Owner Consent Form must be attached.

☒ Detailed Drawing of All Well Locations must be attached.

I, the person constructing the well, will promptly submit to the Director, on request, any additional information in my custody or control related to any well in the well cluster that I have constructed.

Signature of Technician/Contractor — Date (yyyy/mm/dd): 2020/04/24

Well Details

Well # on Drawing	UTM Coordinates Zone	Easting	Northing	Hole Depth (m/ft)	Hole Diameter (cm/in)	Method of Construction	Casing Material; Diameter (cm/in)	Casing (m/ft) From	Casing (m/ft) To	Screen Interval (m/ft) From	Screen Interval (m/ft) To	Annular Space Material (m/ft) From	Annular Space Material (m/ft) To	Annular Space Material: Material:	Overburden/Bedrock or Abandonment Filing Material Intervals (m/ft)	Static Water Level (m/ft)	Date of Completion (yyyy/mm/dd)
19-1	18	444608	5029290	7.75	20.3 10.16	HSA DIAMOND HG/W	5.08	0.15	4.7	4.7	7.75	0.6	4.27	BENTONITE	FILL, BEDROCK	5.04	2019/10/15
19-2	18	444589	5029317	9.32	20.3 10.16	HSA DIAMOND HG/W	5.08	0.15	6.27	6.27	9.32	0.6	5.8	BENTONITE	FILL, BEDROCK	3.21	2019/10/15

Well Contractor and Well Technician Information

Business Name of Well Contractor	Business Address (Street Number/Name, RR)	Municipality	Province
GEORGE DOWNING ESTATE DRILLING	410 RUE PRINCIPALE	GRENVILLE-SUR-LA-ROUGE	QC

Postal Code	Bus. Telephone No.	Well Contractor's Licence No.	Business E-mail Address
J0V1B0	(819)242-6469	18499	info@foragedowningdrilling.com

Name of Well Technician (First Name, Last Name)	Well Technician's Licence No.	Signature of Well Technician	Date Submitted (yyyy/mm/dd)
STEPHEN DOWNING	3326		2020/04/24

Date First Well in Cluster Constructed or Abandoned (yyyy/mm/dd)	Date Last Well in Cluster Completed (yyyy/mm/dd)
2019/10/15	2019/10/15

Well Abandonment

Person Abandoning the Wells:

Name n/a

(Print or Type) - See instruction 11 on the back of this form

Ministry Use Only

Date Received (yyyy/mm/dd)	Audit No.
MAY 07 2020	C 48449

Comments:

 © Queen's Printer for Ontario, 2018

Ministry's Copy

Ontario Ministry of the Environment and Climate Change

Well Record for Well Cluster - Part 3 of 3
Detailed Drawing of All Well Locations

Note: This **Well Record for Well Cluster Part 3 - Detailed Drawing of all Well Locations,** must be attached to Parts 1 and 2. The drawing must include all property boundaries, an arrow indicating the North direction, all named roads and sufficient measurements to locate all wells in the cluster in relation to fixed points. The drawing must show the location of each well and each well must be numbered on the drawing to match number used for that well on the **Well Record for Well Cluster Parts 1 and 2.** The well with the well tag must be clearly identified on the Drawing.
UTM coordinates should appear beside each well, if space permits. Additional comments on wells can be included on the drawing

Well Tag Number: # A278971

"Well Record for Well Cluster" Form Audit Number: # C48449

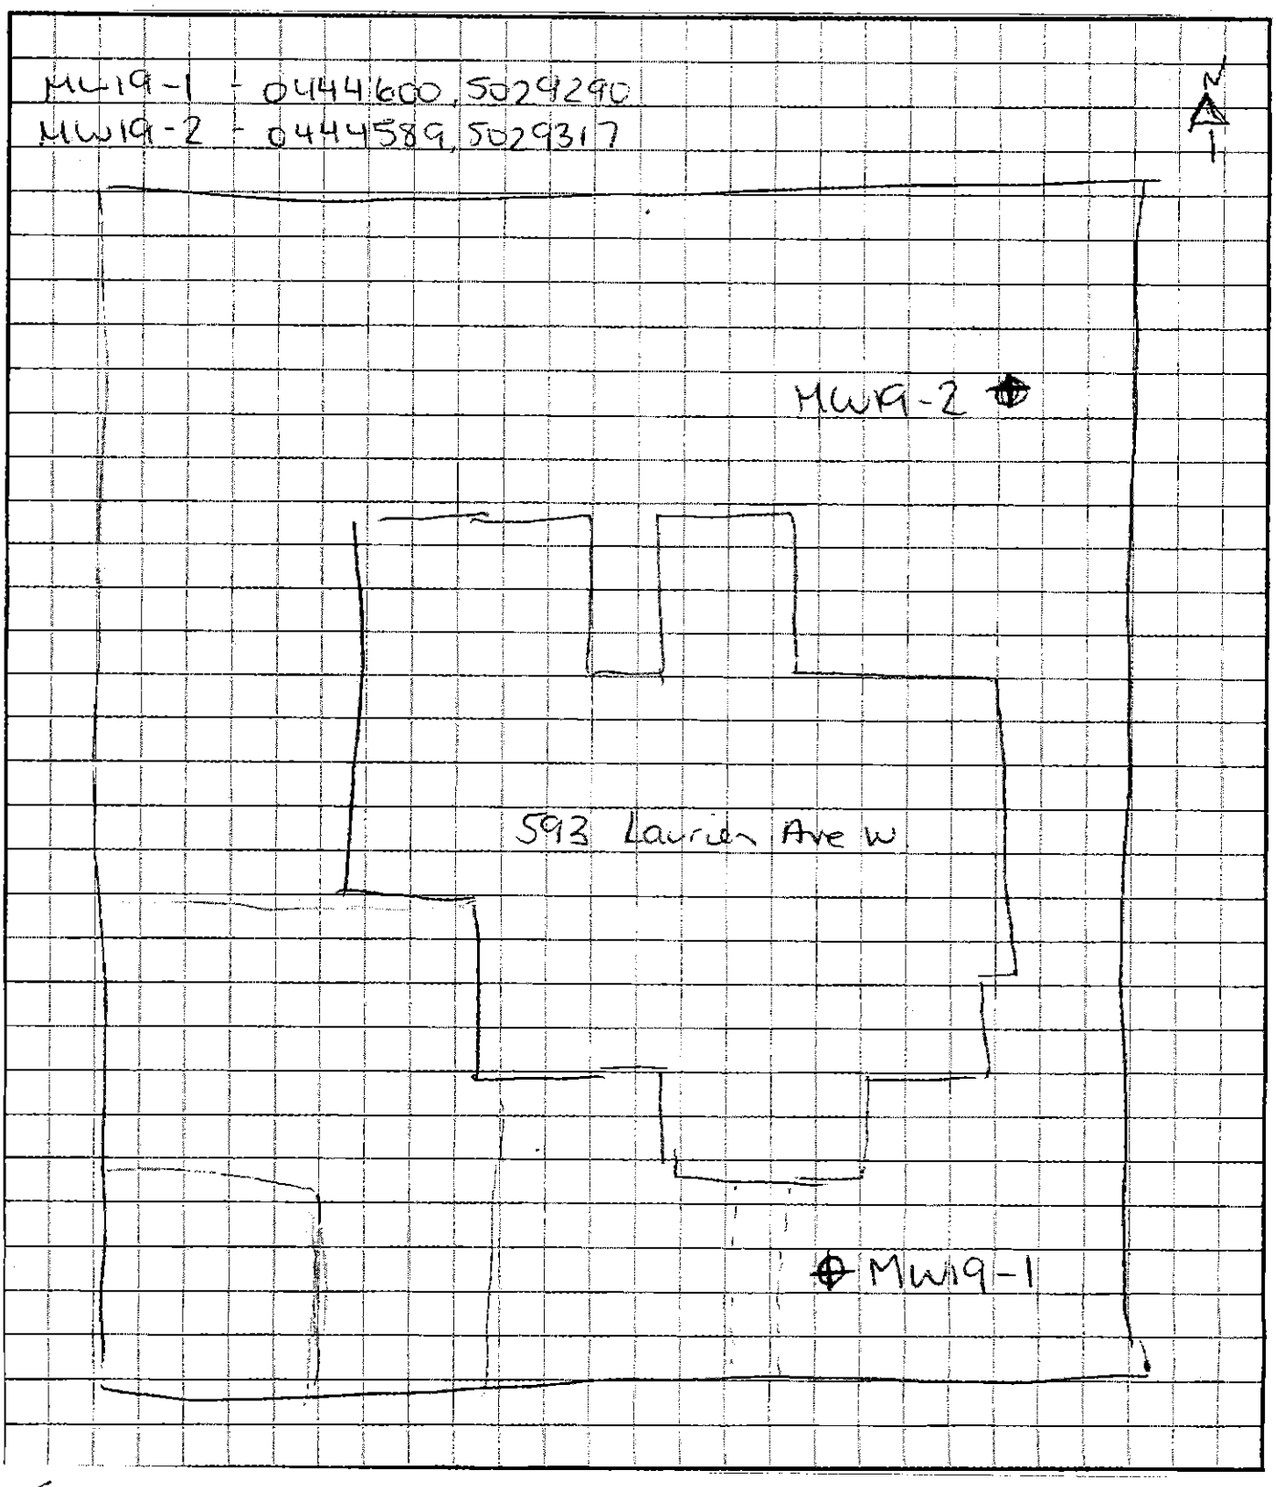

MAY 07 2020

C-1844 C48449

 © Queen's Printer for Ontario, 2014 **Ministry's Copy**

Ontario

Ministry of the Environment, Conservation and Parks

Well Record for Well Cluster – Part 1 of 3

(Only for Multiple Test Holes or Dewatering Wells)

Regulation 903 Ontario Water Resources Act

All measurements recorded in: ☒ Metric ☐ Imperial

Follow instructions on the front and back of this form. Print or Type

Well Tag No. of Deepest Well: *(Print Well Tag No.)* A251271 (19-6) A251303 (19-9)

Well No. on Drawing of Deepest Well: 19-6, 19-9

☐ Dewatering wells ☒ Test holes

No. of wells reported 4

Page 1 of 1

Well Cluster Location Information

Address of Well Location (Street Number(s)/Name(s), RR, if available)	Lot(s)	Concession(s)	Geographic Township	County/District/Upper Tier Municipality
CAMBRIDGE STREET NORTH, FROM PRIMROSE AVENUE TO	CHRISTIE STREET			

City, Town, Village or Hamlet	Province	GPS Unit Make	Model	Unit Mode of Operation
OTTAWA	Ontario	GARMIN	ETREX	☐ Undifferentiated ☐ Averaged ☐ Differentiated, specify:

Mandatory Attachments/Additional Information

☒ Land Owner Consent Form must be attached.

☒ Detailed Drawing of All Well Locations must be attached.

I, the person constructing the well, will promptly submit to the Director, on request, any additional information in my custody or control related to any well in the well cluster that I have constructed.

Signature of Technician/Contractor — Date (yyyy/mm/dd): 2020/05/04

Well Details

Well # on Drawing	UTM Coordinates Zone	Easting	Northing	Hole Depth (m/ft)	Hole Diameter (cm/in)	Method of Construction	Casing Material; Diameter (cm/in)	Casing (m/ft) From	Casing (m/ft) To	Screen Interval (m/ft) From	Screen Interval (m/ft) To	Annular Space Material (m/ft) From	Annular Space Material (m/ft) To	Annular Space Material:	Overburden/Bedrock or Abandonment Filing Material Intervals (m/ft)	Static Water Level (m/ft)	Date of Completion (yyyy/mm/dd)
19-3	18	444634	5029034	4.39											Remove surface protector and well cap Jack PVC 15-30 cm off the bottom, break off bottom cap with rod Mix cement-bentonite slurry (5%), slowly fill PVC Slowly remove PVC, adding slurry to ensure a continuous column Once PVC removed, hand dig at surface to ensure all construction material is removed then seal with hydrated bentonite chips Restore surface conditions as required by client		2020/04/20
19-5	18	444693	5028912	5.87													2020/04/20
19-6	18	444711	5028844	5.82													2020/04/20
19-9	18	444820	5028689	5.94													2020/04/20

Well Contractor and Well Technician Information

Business Name of Well Contractor	Business Address (Street Number/Name, RR)	Municipality	Province
GEORGE DOWNING ESTATE DRILLING	410 RUE PRINCIPALE	GRENVILLE-SUR-LA-ROUGE	QC

Postal Code	Bus. Telephone No.	Well Contractor's Licence No.	Business E-mail Address
J0V1B0	(819) 242-6469	1844	info@georgedowningdrilling.com

Name of Well Technician (First Name, Last Name)	Well Technician's Licence No.	Signature of Well Technician	Date Submitted (yyyy/mm/dd)
STEPHEN DOWNING	3326		2020/05/04

Date First Well in Cluster Constructed or Abandoned (yyyy/mm/dd)	Date Last Well in Cluster Completed (yyyy/mm/dd)
2020/04/20	2020/04/20

Well Abandonment

Person Abandoning the Wells:

Name: CITY OF OTTAWA

(Print or Type) - See instruction 11 on the back of this form

Ministry Use Only

Date Received (yyyy/mm/dd)	Audit No.
MAY 27 2020	C 48491

Comments:

 © Queen's Printer for Ontario, 2018

Ministry's Copy

Ontario Ministry of the Environment

Well Record for Well Cluster - Part 3 of 3
Detailed Drawing of All Well Locations

Note: This **Well Record for Well Cluster Part 3 - Detailed Drawing of all Well Locations,** must be attached to Parts 1 and 2. The drawing must include all property boundaries, an arrow indicating the North direction, all named roads and sufficient measurements to locate all wells in the cluster in relation to fixed points. The drawing must show the location of each well and each well must be numbered on the drawing to match number used for that well on the **Well Record for Well Cluster Parts 1 and 2.** The well with the well tag must be clearly identified on the Drawing.
UTM coordinates should appear beside each well, if space permits. Additional comments on wells can be included on the drawing

Well Tag Number: # A251271, A251303

"Well Record for Well Cluster" Form Audit Number: # C48491

C-1844 C48491

 © Queen's Printer for Ontario, 2013

Ministry's Copy

Disponible en français

MAY 27 2020

Ontario (https://www.ontario.ca/page/government-ontario)

Map: Well records

This map allows you to search and view well record information from reported wells in Ontario.

Full dataset is available in the Open Data catalogue (https://data.ontario.ca/dataset/well-records) .

Go Back to Map

Well ID

Well ID Number: 7372058
Well Audit Number: *M08936*
Well Tag Number:
This table contains information from the original well record and any subsequent updates.

This well is part of a well cluster.

The information below is extracted from the cluster well record.

More information on the cluster well record (related to other wells in the cluster) is also available.

Well Location

Address of Well Location	
Township	NEPEAN TOWNSHIP
Lot	
Concession	
County/District/Municipality	OTTAWA-CARLETON
City/Town/Village	
Province	ON
Postal Code	n/a
UTM Coordinates	NAD83 — Zone 18 Easting: 444462.00 Northing: 5029368.00
Municipal Plan and Sublot Number	
Other	

Overburden and Bedrock Materials Interval

General Colour	Most Common Material	Other Materials	General Description	Depth	Depth To

				Fro m	

Annular Space/Abandonment Sealing Record

Depth From	Depth To	Type of Sealant Used (Material and Type)	Volume Placed	

Method of Construction & Well Use

Method of Construction	Well Use	

Status of Well

Construction Record - Casing

Inside Diameter	Open Hole or material	Depth From	Depth To	

Construction Record - Screen

Outside Diameter	Material	Depth From	Depth To

Well Contractor and Well Technician Information

Well Contractor's Licence Number: 7659

Results of Well Yield Testing

After test of well yield, water was	
If pumping discontinued, give reason	
Pump intake set at	
Pumping Rate	
Duration of Pumping	

Final water level	
If flowing give rate	
Recommended pump depth	
Recommended pump rate	
Well Production	
Disinfected?	

Draw Down & Recovery

Draw Down Time(min)	Draw Down Water level	Recovery Time(min)	Recovery Water level
SWL			
1		1	
2		2	
3		3	
4		4	
5		5	

10		10	
15		15	
20		20	
25		25	
30		30	
40		40	
45		45	
50		50	
60		60	

Water Details

Water Found at Depth	Kind

Hole Diameter

Depth From	Depth To	Diameter

Audit Number: M08936

Date Well Completed: October 20, 2020

Date Well Record Received by MOE: November 02, 2020

Related

How to use a Ministry of the Environment map (https://www.ontario.ca/page/how-use-ministry-environment-map#wells)

Technical documentation: Metadata record (https://data.ontario.ca/dataset/well-records/resource/3031344e-e3f2-48d5-888c-c1deadfd2f77)

Updated: January 10, 2024
Published: March 20, 2014

Ontario (https://www.ontario.ca/page/government-ontario)

Map: Well records

This map allows you to search and view well record information from reported wells in Ontario.

Full dataset is available in the Open Data catalogue (https://data.ontario.ca/dataset/well-records) .

Go Back to Map

Well ID

Well ID Number: 7387881
Well Audit Number: *Z359417*
Well Tag Number: *A318195*
This table contains information from the original well record and any subsequent updates.

Well Location

Address of Well Location	506 COMMISSIONER ST
Township	NEPEAN TOWNSHIP
Lot	

Concession	
County/District/Municipality	OTTAWA-CARLETON
City/Town/Village	Ottawa
Province	ON
Postal Code	n/a
UTM Coordinates	NAD83 — Zone 18 Easting: 444519.00 Northing: 5029436.00
Municipal Plan and Sublot Number	
Other	

Overburden and Bedrock Materials Interval

General Colour	Most Common Material	Other Materials	General Description	Depth From	Depth To
BRWN	LOAM		SOFT	0 m	.31 m
BRWN	CLAY	SILT	SOFT	.31	4.57

				m	m
GREY	SILT	LMSN	DNSE	4.57 m	5.18 m

Annular Space/Abandonment Sealing Record

Depth From	Depth To	Type of Sealant Used (Material and Type)	Volume Placed
0 m	.31 m	CONCRETE	
.31 m	1.83 m	BENTONITE	
1.83 m	5.18 m	FILTER SAND	
		BENTONITE	

Method of Construction & Well Use

Method of Construction	Well Use
Air Percussion	
	Monitoring and Test Hole

Status of Well

Monitoring and Test Hole

Construction Record - Casing

Inside Diameter	Open Hole or material	Depth From	Depth To
5.2 cm	PLASTIC	0 m	2.13 m

Construction Record - Screen

Outside Diameter	Material	Depth From	Depth To
6.03 cm	PLASTIC	2.13 m	5.18 m

Well Contractor and Well Technician Information

Well Contractor's Licence Number: 7241

Results of Well Yield Testing

After test of well yield, water was	
If pumping discontinued, give reason	

Pump intake set at	
Pumping Rate	
Duration of Pumping	
Final water level	
If flowing give rate	
Recommended pump depth	
Recommended pump rate	
Well Production	
Disinfected?	

Draw Down & Recovery

Draw Down Time(min)	**Draw Down Water level**	**Recovery Time(min)**	**Recovery Water level**
SWL			
1		1	
2		2	

3		3	
4		4	
5		5	
10		10	
15		15	
20		20	
25		25	
30		30	
40		40	
45		45	
50		50	
60		60	

Water Details

Water Found at Depth	Kind

Hole Diameter

Depth From	Depth To	Diameter
0 m	5.18 m	11.43 cm

Audit Number: Z359417

Date Well Completed: February 21, 2021

Date Well Record Received by MOE: May 31, 2021

Related

How to use a Ministry of the Environment map (https://www.ontario.ca/page/how-use-ministry-environment-map#wells)

Technical documentation: Metadata record (https://data.ontario.ca/dataset/well-records/resource/3031344e-e3f2-48d5-888c-c1deadfd2f77)

Updated: January 10, 2024

Published: March 20, 2014

Ontario (https://www.ontario.ca/page/government-ontario)

Map: Well records

This map allows you to search and view well record information from reported wells in Ontario.

Full dataset is available in the Open Data catalogue (https://data.ontario.ca/dataset/well-records) .

Go Back to Map

Well ID

Well ID Number: 7409463
Well Audit Number: *Z379452*
Well Tag Number: *A342569*
This table contains information from the original well record and any subsequent updates.

Well Location

Address of Well Location		
Township	NEPEAN TOWNSHIP	
Lot		

Concession	
County/District/Municipality	OTTAWA-CARLETON
City/Town/Village	
Province	ON
Postal Code	n/a
UTM Coordinates	NAD83 — Zone 18 Easting: 444518.00 Northing: 5029338.00
Municipal Plan and Sublot Number	
Other	

Overburden and Bedrock Materials Interval

General Colour	Most Common Material	Other Materials	General Description	Depth From	Depth To

Annular Space/Abandonment Sealing Record

Depth From	Depth To	Type of Sealant Used (Material and Type)	Volume Placed

Method of Construction & Well Use

Method of Construction	Well Use

Status of Well

Construction Record - Casing

Inside Diameter	Open Hole or material	Depth From	Depth To

Construction Record - Screen

Outside Diameter	Material	Depth From	Depth To

Well Contractor and Well Technician Information

Well Contractor's Licence Number: 7241

Results of Well Yield Testing

After test of well yield, water was	
If pumping discontinued, give reason	
Pump intake set at	
Pumping Rate	
Duration of Pumping	
Final water level	
If flowing give rate	
Recommended pump depth	

Recommended pump rate	
Well Production	
Disinfected?	

Draw Down & Recovery

Draw Down Time(min)	Draw Down Water level	Recovery Time(min)	Recovery Water level
SWL			
1		1	
2		2	
3		3	
4		4	
5		5	
10		10	
15		15	
20		20	

25		25	
30		30	
40		40	
45		45	
50		50	
60		60	

Water Details

Water Found at Depth	Kind

Hole Diameter

Depth From	Depth To	Diameter

Audit Number: Z379452

Date Well Completed: December 06, 2021

Date Well Record Received by MOE: February 02, 2022

Related

How to use a Ministry of the Environment map (https://www.ontario.ca/page/how-use-ministry-environment-map#wells)

Technical documentation: Metadata record (https://data.ontario.ca/dataset/well-records/resource/3031344e-e3f2-48d5-888c-c1deadfd2f77)

Updated: January 10, 2024
Published: March 20, 2014

Ontario (https://www.ontario.ca/page/government-ontario)

Map: Well records

This map allows you to search and view well record information from reported wells in Ontario.

Full dataset is available in the Open Data catalogue (https://data.ontario.ca/dataset/well-records) .

Go Back to Map

Well ID

Well ID Number: 7409464
Well Audit Number: *Z379451*
Well Tag Number: *A342570*
This table contains information from the original well record and any subsequent updates.

Well Location

Address of Well Location	
Township	NEPEAN TOWNSHIP
Lot	

Concession	
County/District/Municipality	OTTAWA-CARLETON
City/Town/Village	
Province	ON
Postal Code	n/a
UTM Coordinates	NAD83 — Zone 18 Easting: 444545.00 Northing: 5029373.00
Municipal Plan and Sublot Number	
Other	

Overburden and Bedrock Materials Interval

General Colour	Most Common Material	Other Materials	General Description	Depth From	Depth To

Annular Space/Abandonment Sealing Record

Depth From	Depth To	Type of Sealant Used (Material and Type)	Volume Placed

Method of Construction & Well Use

Method of Construction	Well Use

Status of Well

Construction Record - Casing

Inside Diameter	Open Hole or material	Depth From	Depth To

Construction Record - Screen

Outside Diameter	Material	Depth From	Depth To

Well Contractor and Well Technician Information

Well Contractor's Licence Number: 7241

Results of Well Yield Testing

After test of well yield, water was	
If pumping discontinued, give reason	
Pump intake set at	
Pumping Rate	
Duration of Pumping	
Final water level	
If flowing give rate	
Recommended pump depth	

Recommended pump rate	
Well Production	
Disinfected?	

Draw Down & Recovery

Draw Down Time(min)	Draw Down Water level	Recovery Time(min)	Recovery Water level
SWL			
1		1	
2		2	
3		3	
4		4	
5		5	
10		10	
15		15	
20		20	

25		25	
30		30	
40		40	
45		45	
50		50	
60		60	

Water Details

Water Found at Depth	Kind

Hole Diameter

Depth From	Depth To	Diameter

Audit Number: Z379451

Date Well Completed: December 06, 2021

Date Well Record Received by MOE: February 02, 2022

Related

How to use a Ministry of the Environment map (https://www.ontario.ca/page/how-use-ministry-environment-map#wells)

Technical documentation: Metadata record (https://data.ontario.ca/dataset/well-records/resource/3031344e-e3f2-48d5-888c-c1deadfd2f77)

Updated: January 10, 2024
Published: March 20, 2014

Ontario (https://www.ontario.ca/page/government-ontario)

Map: Well records

This map allows you to search and view well record information from reported wells in Ontario.

Full dataset is available in the Open Data catalogue (https://data.ontario.ca/dataset/well-records) .

Go Back to Map

Well ID

Well ID Number: 7419132
Well Audit Number: *Z363830*
Well Tag Number: *_NO_TAG_AB*
This table contains information from the original well record and any subsequent updates.

Well Location

Address of Well Location		
Township	OTTAWA CITY	
Lot		

Concession	
County/District/Municipality	OTTAWA-CARLETON
City/Town/Village	
Province	ON
Postal Code	n/a
UTM Coordinates	NAD83 — Zone 18 Easting: 444539.00 Northing: 5029379.00
Municipal Plan and Sublot Number	
Other	

Overburden and Bedrock Materials Interval

General Colour	Most Common Material	Other Materials	General Description	Depth From	Depth To

Annular Space/Abandonment Sealing Record

Depth From	Depth To	Type of Sealant Used (Material and Type)	Volume Placed

Method of Construction & Well Use

Method of Construction	Well Use

Status of Well

Construction Record - Casing

Inside Diameter	Open Hole or material	Depth From	Depth To

Construction Record - Screen

Outside Diameter	Material	Depth From	Depth To

Well Contractor and Well Technician Information

Well Contractor's Licence Number: 7659

Results of Well Yield Testing

After test of well yield, water was	
If pumping discontinued, give reason	
Pump intake set at	
Pumping Rate	
Duration of Pumping	
Final water level	
If flowing give rate	
Recommended pump depth	

Recommended pump rate	
Well Production	
Disinfected?	

Draw Down & Recovery

Draw Down Time(min)	Draw Down Water level	Recovery Time(min)	Recovery Water level
SWL			
1		1	
2		2	
3		3	
4		4	
5		5	
10		10	
15		15	
20		20	

25		25	
30		30	
40		40	
45		45	
50		50	
60		60	

Water Details

Water Found at Depth	Kind

Hole Diameter

Depth From	Depth To	Diameter

Audit Number: Z363830

Date Well Completed: May 13, 2022

Date Well Record Received by MOE: May 31, 2022

Related

How to use a Ministry of the Environment map (https://www.ontario.ca/page/how-use-ministry-environment-map#wells)

Technical documentation: Metadata record (https://data.ontario.ca/dataset/well-records/resource/3031344e-e3f2-48d5-888c-c1deadfd2f77)

Updated: January 10, 2024
Published: March 20, 2014

APPENDIX G

Topographic Mapping

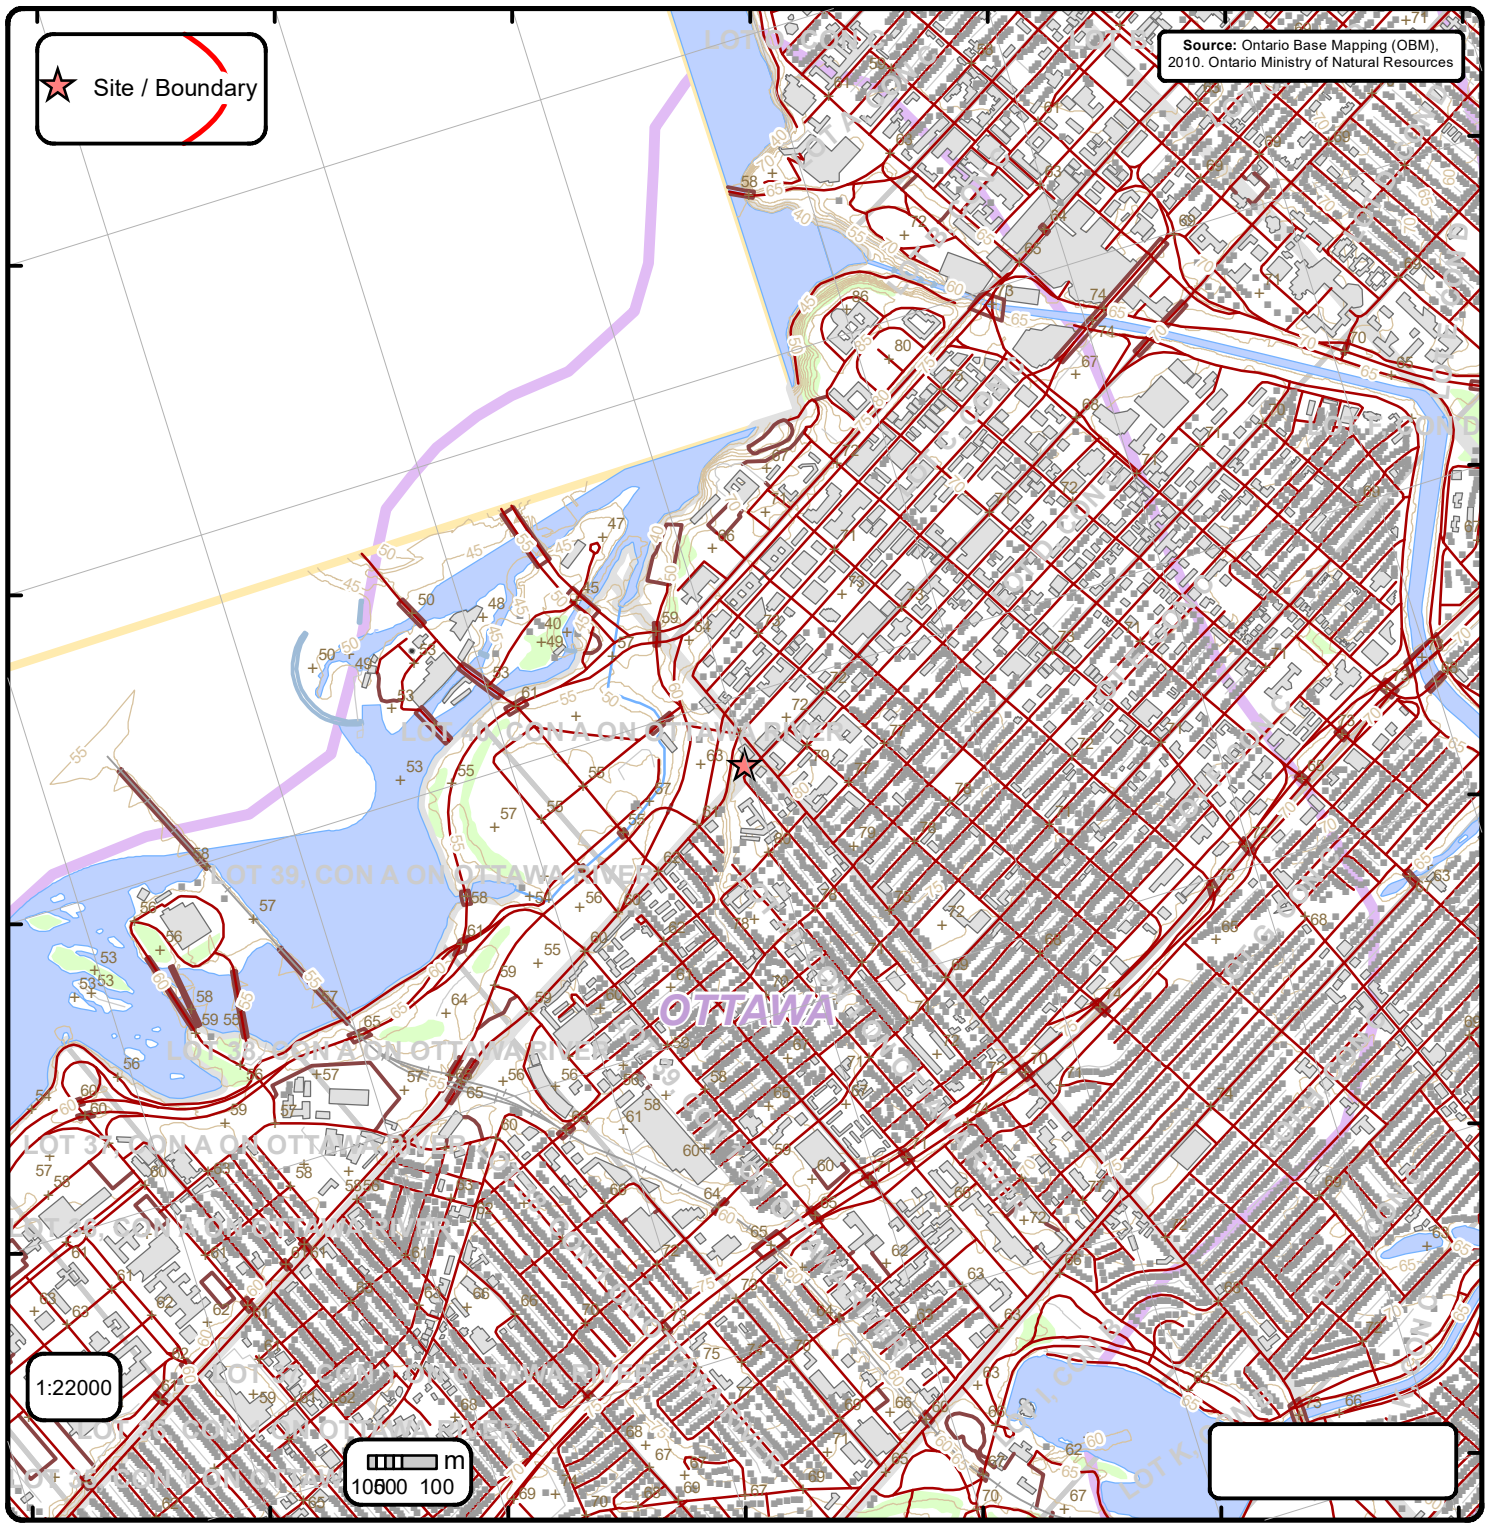

Ontario Base Mapping (OBM) Data

Order No. 24072300384

Spot Height (metre)	Transportation Structure	Contour Line	Wooded Area
Building Point	Utility Line	Pit or Quarry	Conservation Authority
Towers	Water Structure	Waterbody	Conservation Area
Utility Site Point	Drainage Line Feature	Wetlands	Municipal Park
Misc. Line	River or Stream	Concession	Provincial Park
Railroads	Airports	Lots	National Park
Roads	Tanks	Municipalitiy	Nature Reserve
Trail	Building to Scale	Land Ownership	

APPENDIX H

Aerial Photographs

LRL
ENGINEERING | INGÉNIERIE
5430 Canotek Road | Ottawa, ON, K1J 9G2
www.lrl.ca | (613) 842-3434

PROJECT

PHASE ONE
ENVIRONMENTAL SITE ASSESSMENT
593, 601 & 603 LAURIER AVENUE W,
OTTAWA, ONTARIO

DRAWING TITLE

AERIAL IMAGE - 1928
SOURCE: GEOOTTAWA
(NOT TO SCALE)

CLIENT	DATE	PROJECT	
HERITAGE INVESTMENTS LTD.	AUGUST 2024	240447	AP1

LRL
ENGINEERING | INGÉNIERIE
5430 Canotek Road | Ottawa, ON, K1J 9G2
www.lrl.ca | (613) 842-3434

PROJECT

PHASE ONE
ENVIRONMENTAL SITE ASSESSMENT
593, 601 & 603 LAURIER AVENUE W,
OTTAWA, ONTARIO

DRAWING TITLE

AERIAL IMAGE - 1958
SOURCE: GEOOTTAWA
(NOT TO SCALE)

CLIENT	DATE	PROJECT	
HERITAGE INVESTMENTS LTD.	AUGUST 2024	240447	AP2

LRL
ENGINEERING | INGÉNIERIE
5430 Canotek Road | Ottawa, ON, K1J 9G2
www.lrl.ca | (613) 842-3434

PROJECT

PHASE ONE ENVIRONMENTAL SITE ASSESSMENT
593, 601 & 603 LAURIER AVENUE W,
OTTAWA, ONTARIO

DRAWING TITLE

AERIAL IMAGE - 1965
SOURCE: GEOOTTAWA
(NOT TO SCALE)

CLIENT	DATE	PROJECT	
HERITAGE INVESTMENTS LTD.	AUGUST 2024	240447	AP3

LRL
ENGINEERING | INGÉNIERIE
5430 Canotek Road | Ottawa, ON, K1J 9G2
www.lrl.ca | (613) 842-3434

PROJECT

PHASE ONE
ENVIRONMENTAL SITE ASSESSMENT
593, 601 & 603 LAURIER AVENUE W,
OTTAWA, ONTARIO

DRAWING TITLE

AERIAL IMAGE 1976
SOURCE: GEOOTTAWA
(NOT TO SCALE)

CLIENT	DATE	PROJECT	
HERITAGE INVESTMENTS LTD.	AUGUST 2024	240447	AP4

LRL
ENGINEERING | INGÉNIERIE
5430 Canotek Road | Ottawa, ON, K1J 9G2
www.lrl.ca | (613) 842-3434

PROJECT

PHASE ONE
ENVIRONMENTAL SITE ASSESSMENT
593, 601 & 603 LAURIER AVENUE W,
OTTAWA, ONTARIO

DRAWING TITLE

AERIAL IMAGE 1991
SOURCE: GEOOTTAWA
(NOT TO SCALE)

CLIENT	DATE	PROJECT	
HERITAGE INVESTMENTS LTD.	AUGUST 2024	240447	AP5

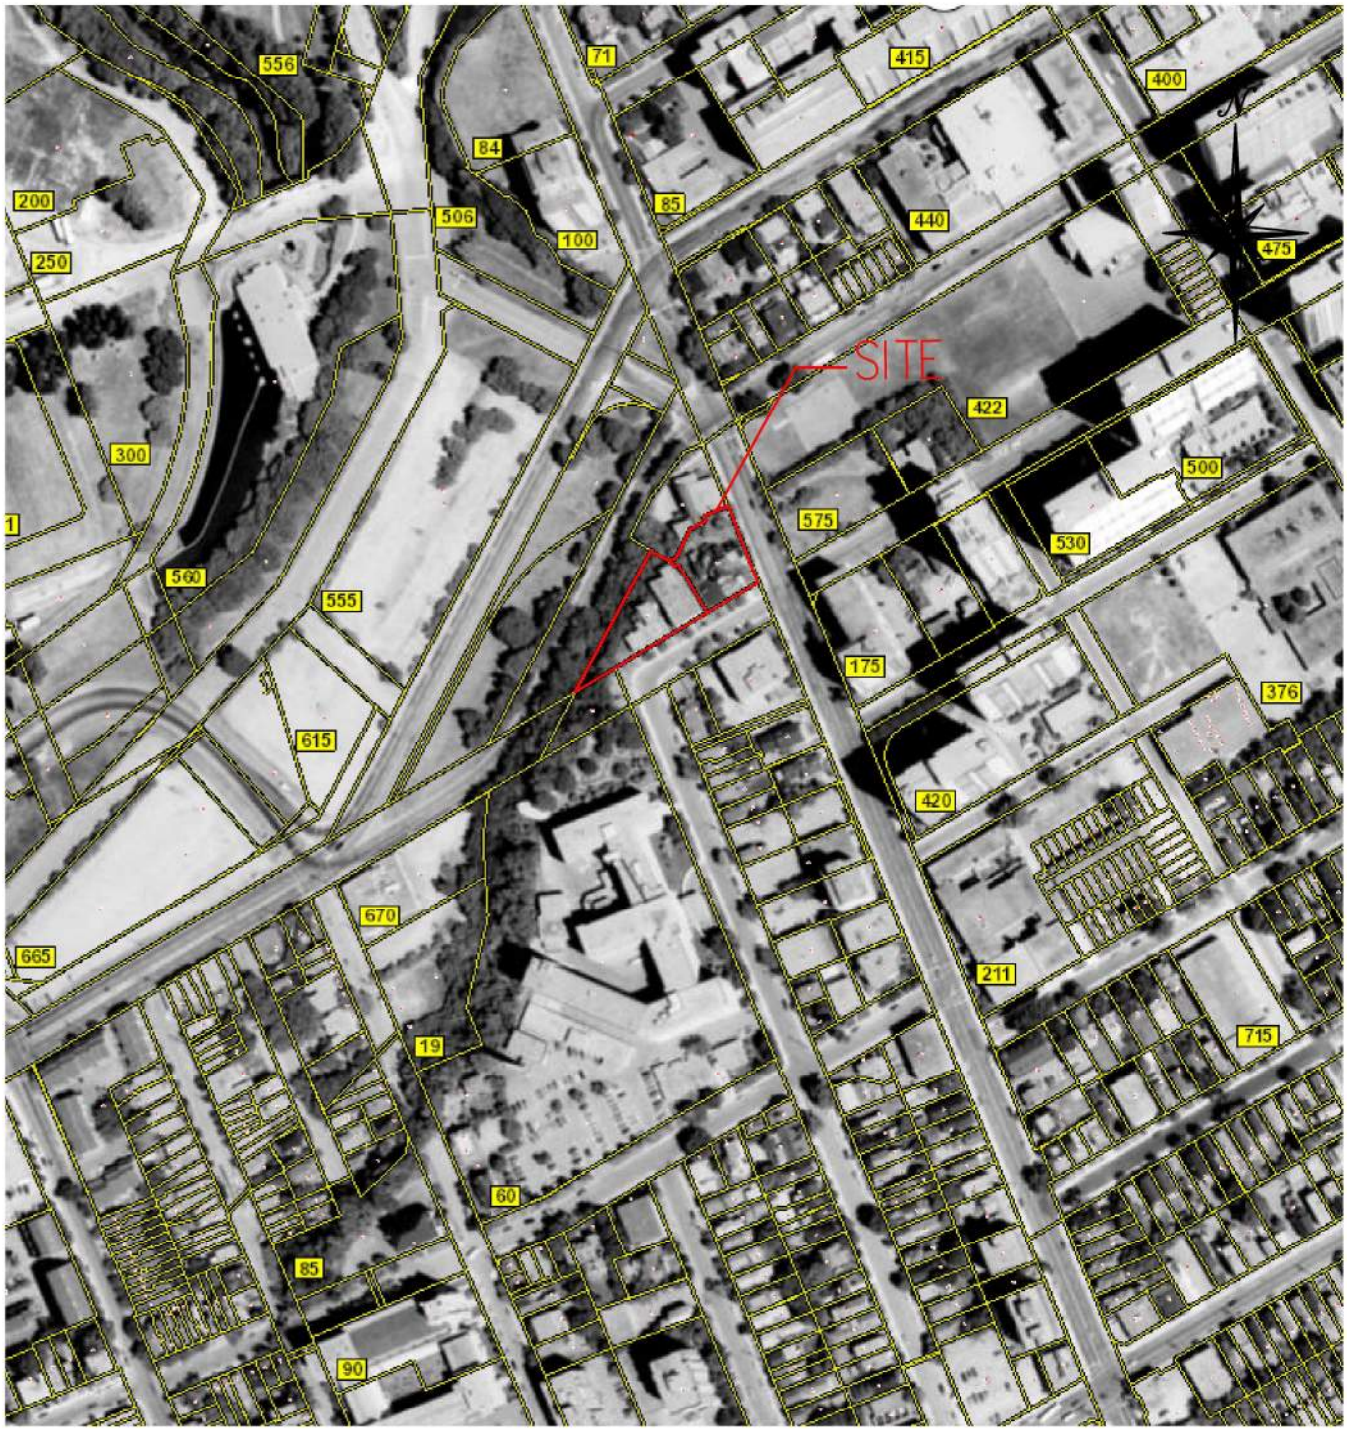

LRL
ENGINEERING | INGÉNIERIE
5430 Canotek Road | Ottawa, ON, K1J 9G2
www.lrl.ca | (613) 842-3434

PROJECT

PHASE ONE
ENVIRONMENTAL SITE ASSESSMENT
593, 601 & 603 LAURIER AVENUE W,
OTTAWA, ONTARIO

DRAWING TITLE

AERIAL IMAGE - 2002
SOURCE: GEOOTTAWA
(NOT TO SCALE)

CLIENT	DATE	PROJECT	
HERITAGE INVESTMENTS LTD.	AUGUST 2024	240447	AP6

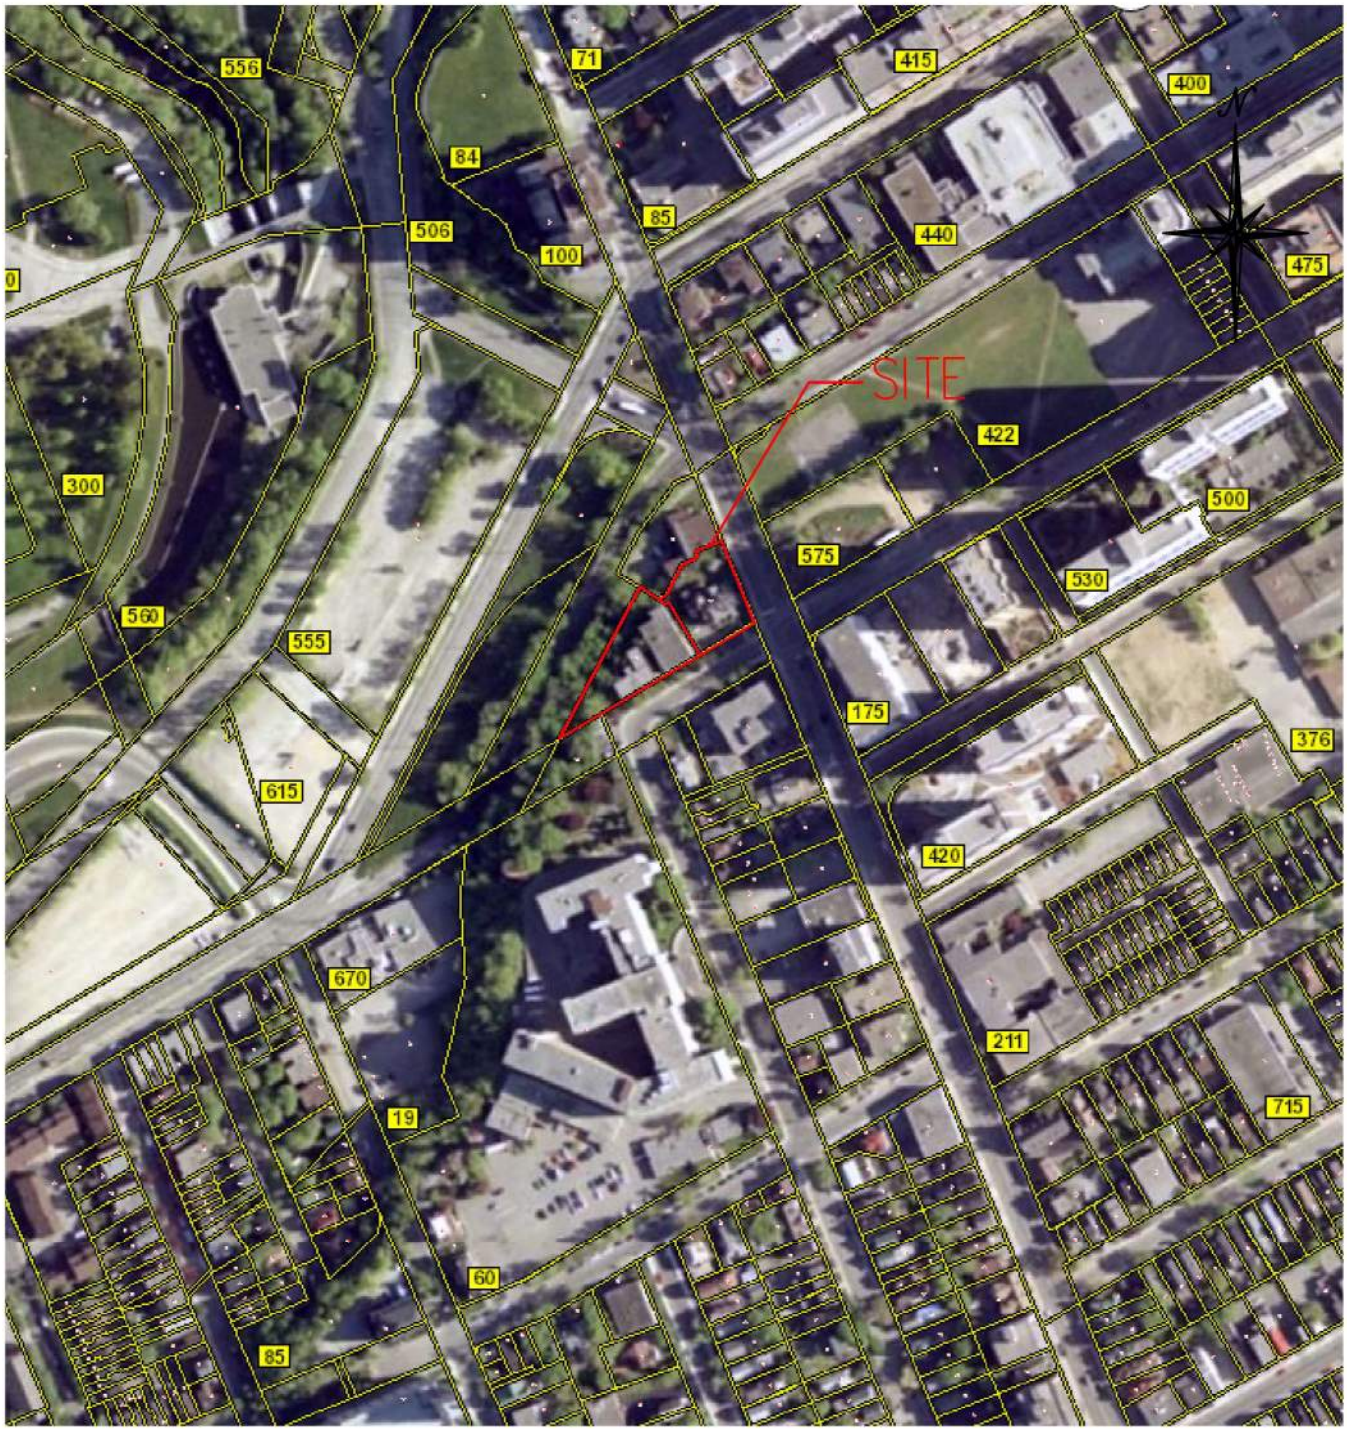

LRL
ENGINEERING | INGÉNIERIE
5430 Canotek Road | Ottawa, ON, K1J 9G2
www.lrl.ca | (613) 842-3434

PROJECT

PHASE ONE
ENVIRONMENTAL SITE ASSESSMENT
593, 601 & 603 LAURIER AVENUE W,
OTTAWA, ONTARIO

DRAWING TITLE

AERIAL IMAGE - 2011
SOURCE: GEOOTTAWA
(NOT TO SCALE)

CLIENT	DATE	PROJECT	
HERITAGE INVESTMENTS LTD.	AUGUST 2024	240447	AP7

LRL
ENGINEERING | INGÉNIERIE
5430 Canotek Road | Ottawa, ON, K1J 9G2
www.lrl.ca | (613) 842-3434

PROJECT

PHASE ONE
ENVIRONMENTAL SITE ASSESSMENT
593, 601 & 603 LAURIER AVENUE W,
OTTAWA, ONTARIO

DRAWING TITLE

AERIAL IMAGE - 2022
SOURCE: GEOOTTAWA
(NOT TO SCALE)

CLIENT	DATE	PROJECT	
HERITAGE INVESTMENTS LTD.	AUGUST 2024	240447	AP8

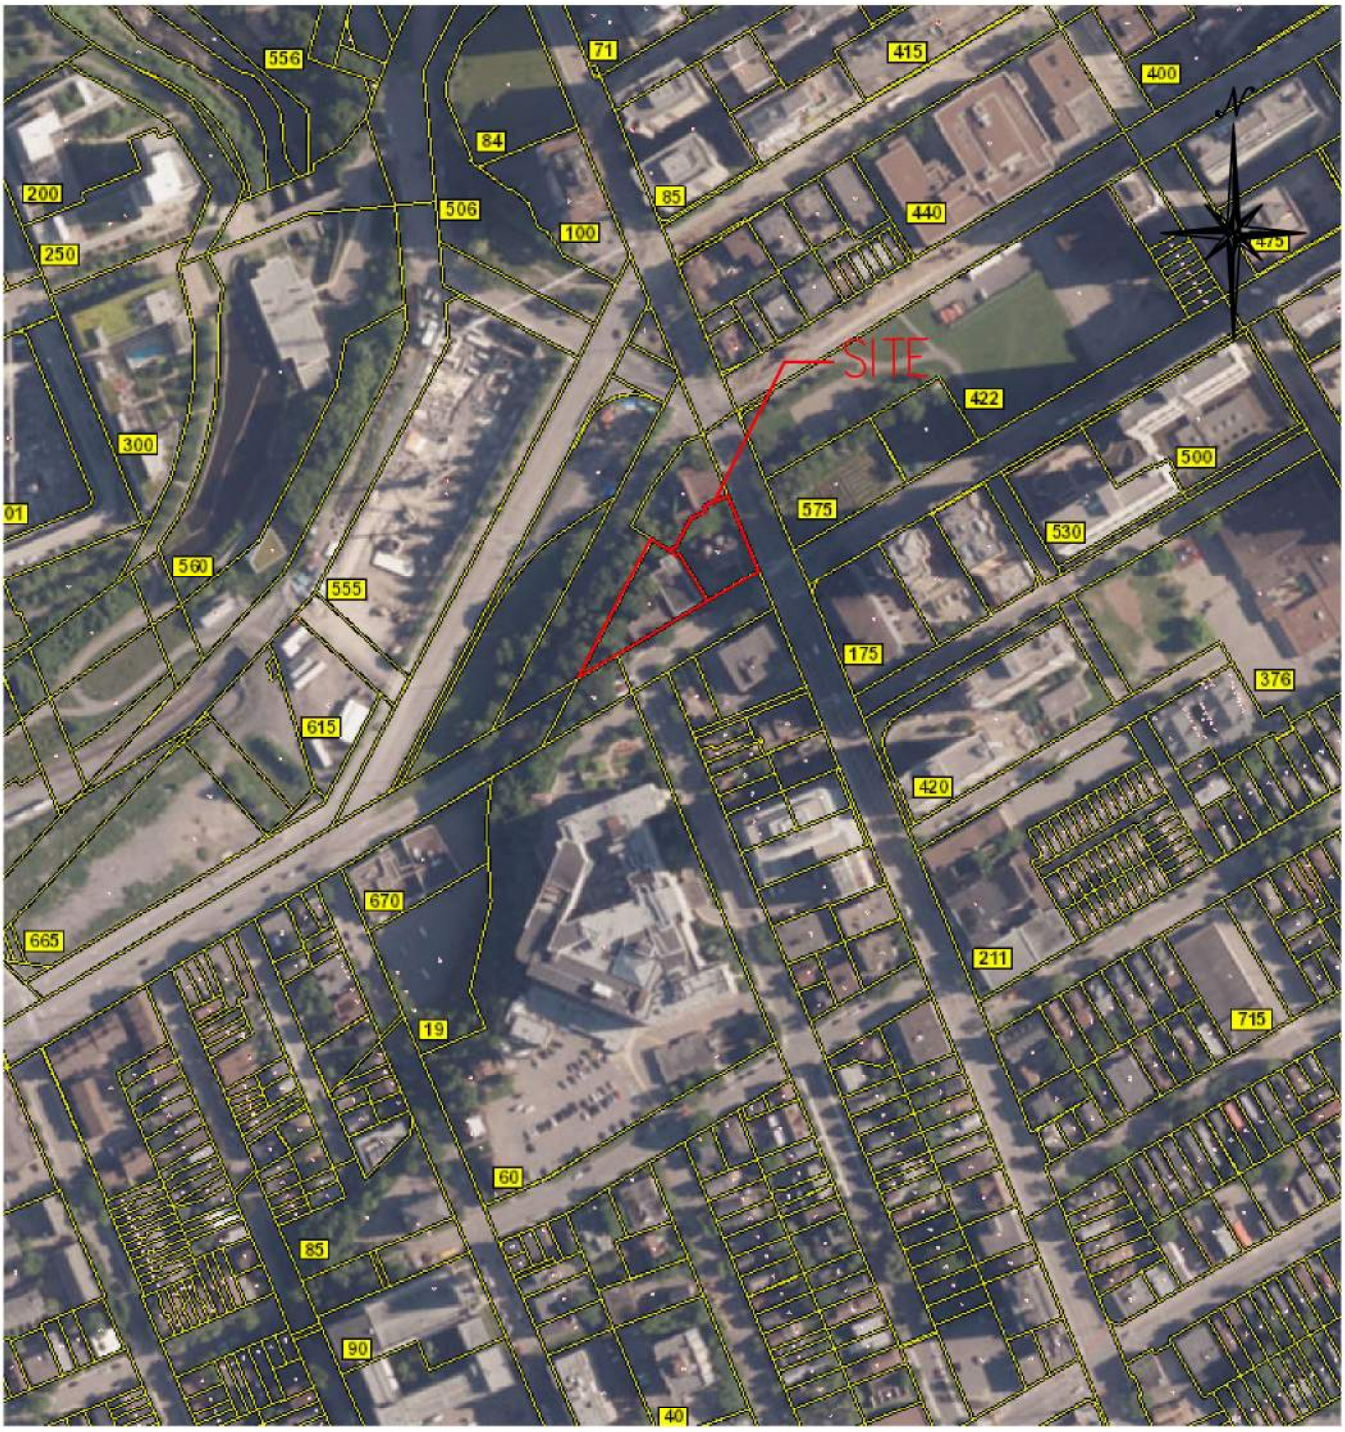

APPENDIX I

Site Visit Photographs

SITE VISIT PHOTOGRAPHS

Our File Ref.: 240447
Client: Heritage Investments Ltd.
Project: Phase One Environmental Site Assessment
Site Location: 593, 601 & 603 Laurier Avenue W

Photograph No. 1	
Date: 8/15/2024	
Description 603 Laurier Ave W Front side of the building facing northwest.	

Photograph No. 2	
Date: 8/15/2024	
Description 603 Laurier Ave W Front Side of the building facing northeast.	

Photograph No. 3	
Date: 8/15/2024	
Description In between 603 (left) and 601 (right) Laurier Ave W.	

Photograph No. 4	
Date: 8/15/2024	
Description 603 Laurier Ave W Western side of the building facing north.	

Photograph No. 5 Date: 8/15/2024 Description 603 Laurier Ave W Gas meter located on the western side of the building.	

Photograph No. 6 Date: 8/15/2024 Description 603 Laurier Ave W Northwestern corner facing the backside of the building.	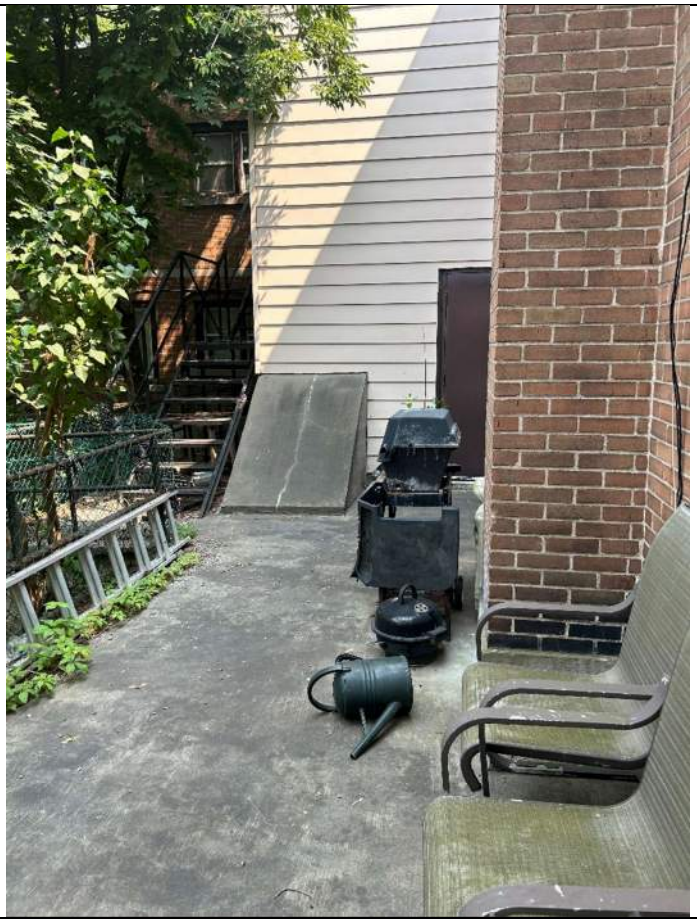

Photograph No. 7 Date: 8/15/2024 Description 603 Laurier Ave W Two units on the backside of the building.	

Photograph No. 8 Date: 8/15/2024 Description 603 Laurier Ave W Back door to the building with two (2) propane tanks.	

Photograph No. 9	
Date: 8/15/2024	
Description 603 Laurier Ave W Outdoor area west of the building facing southwest. Garbage collection area as well as two (2) storage sheds.	

Photograph No. 10	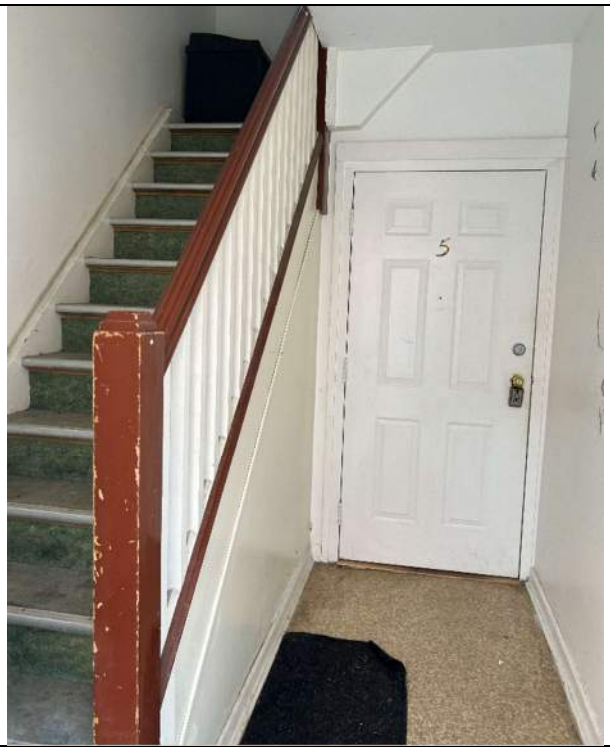
Date: 8/15/2024	
Description 603 Laurier Ave W Two (2) units accessible by the eastern side door as seen in Photograph No. 3.	

Photograph No. 11	
Date: 8/15/2024	
Description	

Photograph No. 12	
Date: 8/15/2024	
Description 603 Laurier Ave W The living area in one (1) of the accessible units on the ground floor.	

Photograph No. 13	
Date: 8/15/2024	
Description 603 Laurier Ave W The bathroom in one (1) of the accessible units on the ground floor.	

Photograph No. 14	
Date: 8/15/2024	
Description 601 Laurier Ave W Front side of the building facing northwest.	
Photograph No. 15	

Date: 8/15/2024	
Description 603 Laurier Ave W The bathroom in one (1) of the accessible units on the ground floor.	

Photograph No. 16	
Date: 8/15/2024	
Description 601 Laurier Ave W Front side of the building facing northwest.	

Photograph No. 17	
Date: 8/15/2024	
Description 601 Laurier Ave W Front side of the building facing northeast.	

Photograph No. 18	
Date: 8/15/2024	
Description 601 Laurier Ave W Walkway on the east side of the building that runs to the back of the property.	

Photograph No. 19	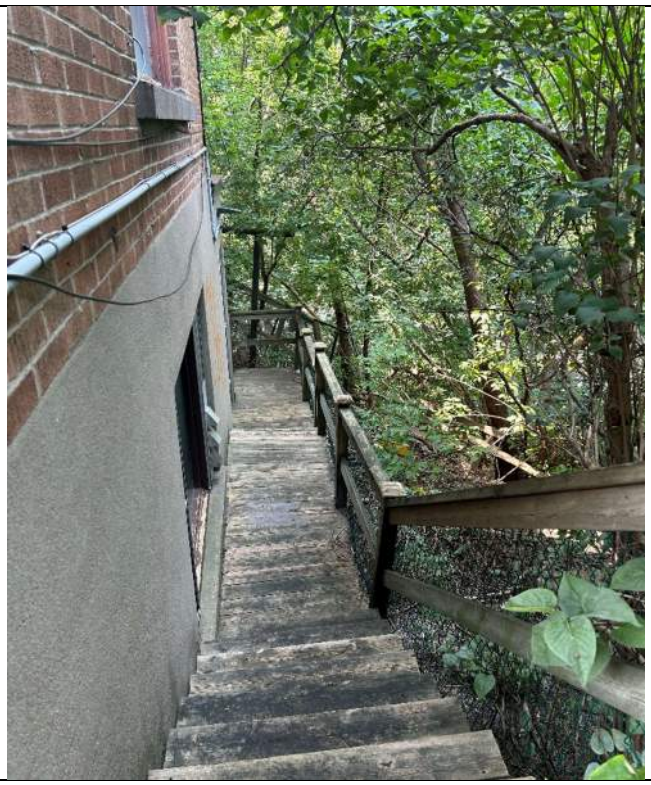
Date: 8/15/2024	
Description 601 Laurier Ave W Walkway at the back of the property.	

Photograph No. 20	
Date: 8/15/2024	
Description 601 Laurier Ave W Storage area at the back of the property with two (2) outlets coming from the building.	

Photograph No. 21	
Date: 8/15/2024	
Description 601 Laurier Ave W Inside the storage compartment from the previous Photograph No. 20.	

Photograph No. 22	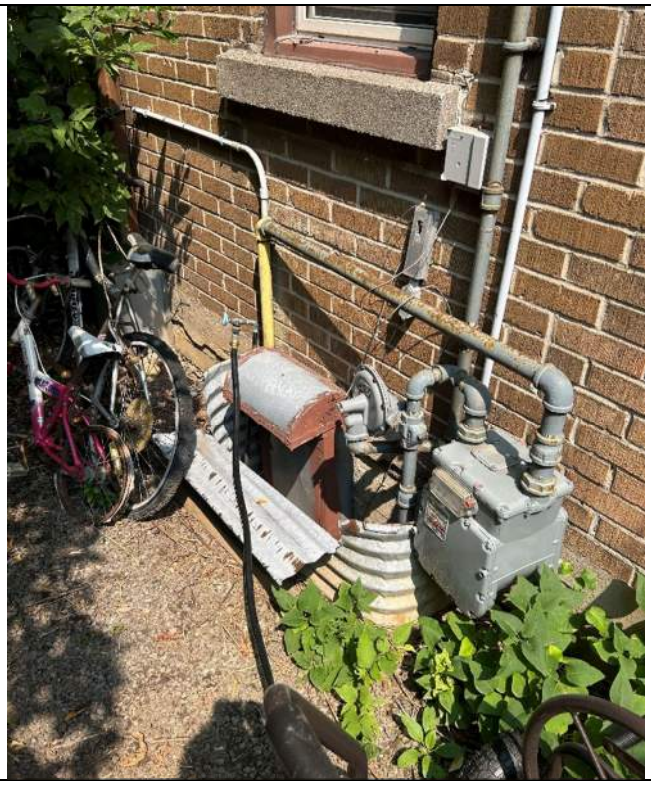
Date: 8/15/2024	
Description 601 Laurier Ave W West side of the building, gas meter and ventilation duct.	

Photograph No. 23	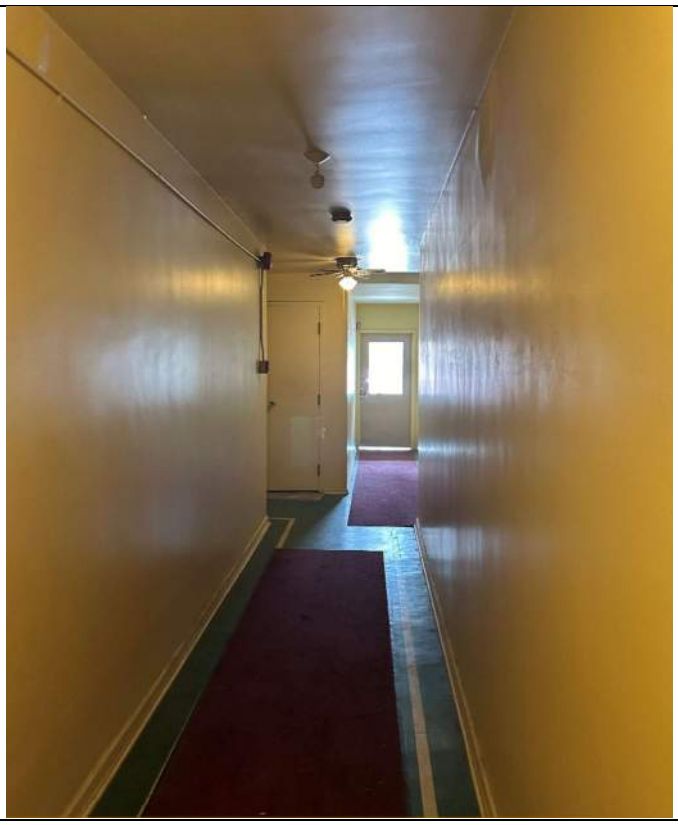
Date: 8/15/2024	
Description 601 Laurier Ave W Main hallway facing the	

Photograph No. 24	
Date: 8/15/2024	
Description 601 Laurier Ave W Main stairs to the second floor.	

Photograph No. 25	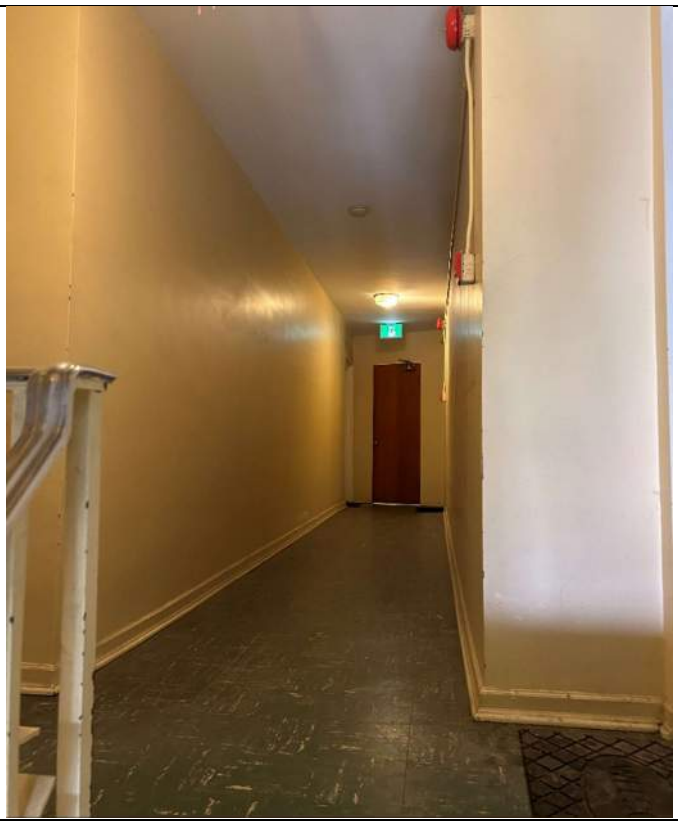
Date: 8/15/2024	
Description 601 Laurier Ave W Second floor landing.	

Photograph No. 26	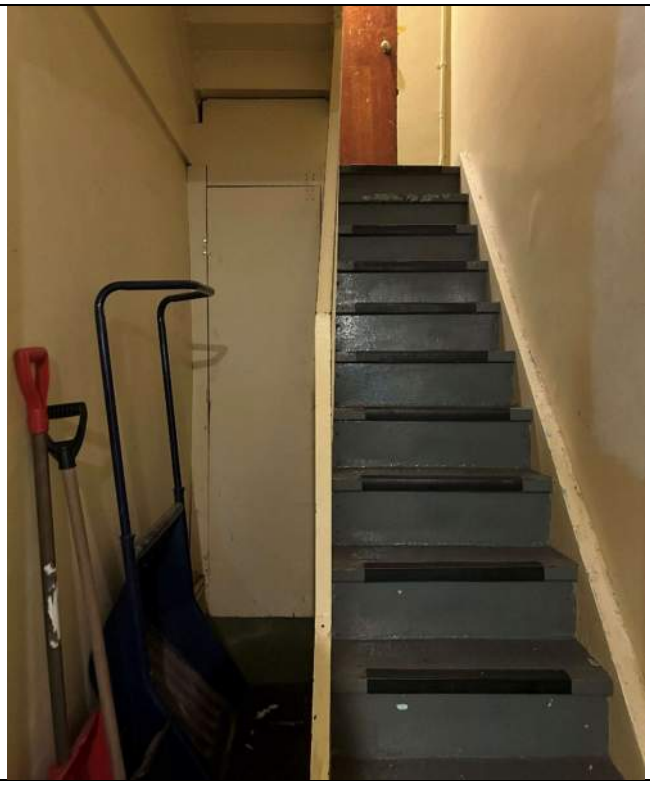
Date: 8/15/2024	
Description 601 Laurier Ave W Back stairwell with a storage area.	

Photograph No. 27 Date: 8/15/2024 Description 601 Laurier Ave W Back door that leads to the walkway as seen in Photograph No. 19.	

Photograph No. 28 Date: 8/15/2024 Description 601 Laurier Ave W Washroom in the back stairwell.	

Photograph No. 29	
Date: 8/15/2024	
Description 601 Laurier Ave W First laundry area.	

Photograph No. 30	
Date: 8/15/2024	
Description 601 Laurier Ave W Inside the storage compartment from the previous Photograph No. 20.	

Photograph No. 31	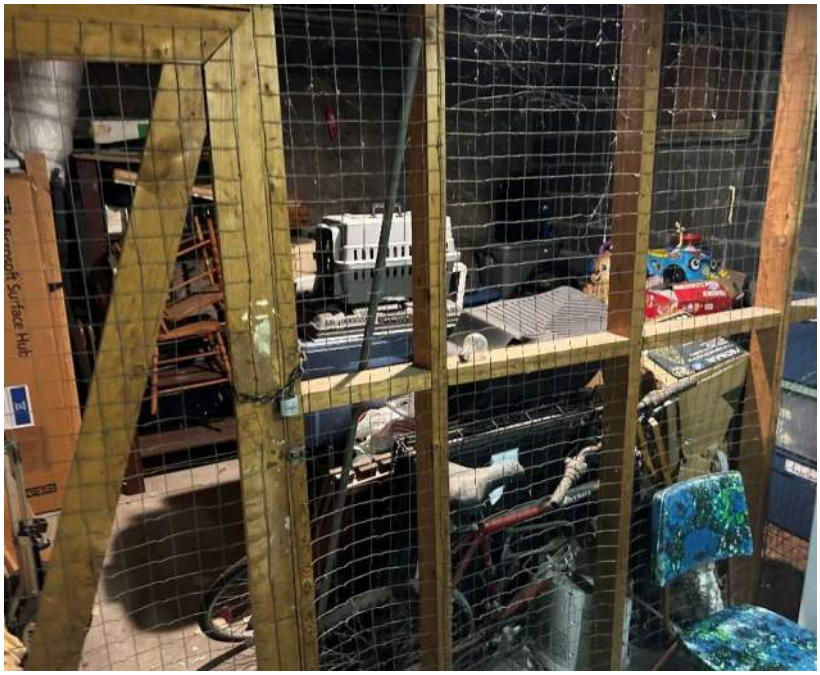
Date: 8/15/2024	
Description 601 Laurier Ave W Tenant storage area beside the laundry machines.	

Photograph No. 32	
Date: 8/15/2024	
Description 601 Laurier Ave W Mechanical room facing the western exterior wall.	

Photograph No. 33	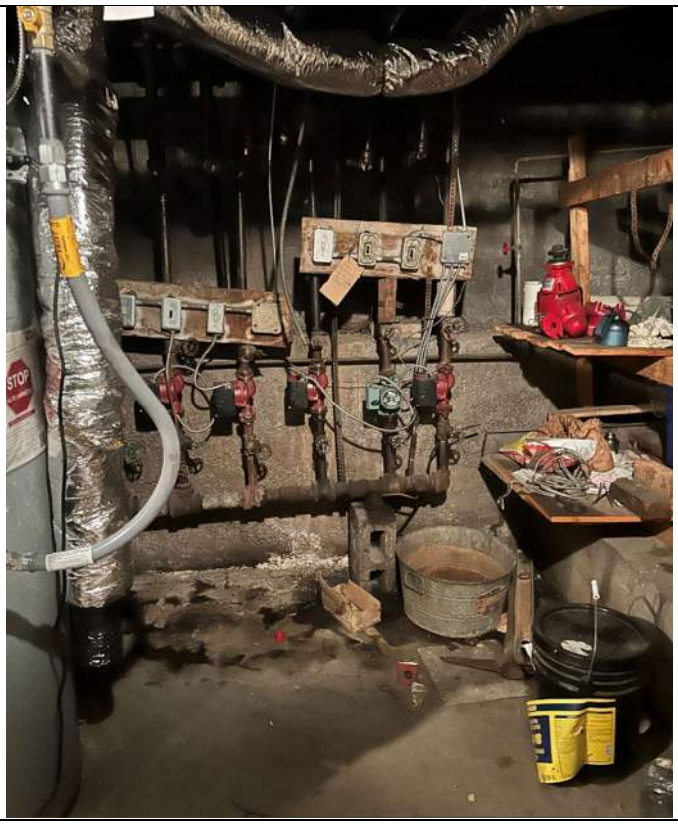
Date: 8/15/2024	
Description 601 Laurier Ave W Mechanical room facing south.	

Photograph No. 34	
Date: 8/15/2024	
Description 601 Laurier Ave W Mechanical room facing southeast.	

Photograph No. 35	
Date: 8/15/2024	
Description 601 Laurier Ave W Mechanical room facing southeast.	

Photograph No. 36	
Date: 8/15/2024	
Description 601 Laurier Ave W Second laundry area. Facing north exterior wall.	

Photograph No. 37	
Date: 8/15/2024	
Description 601 Laurier Ave W Storage area located right of the laundry machines.	

Photograph No. 38	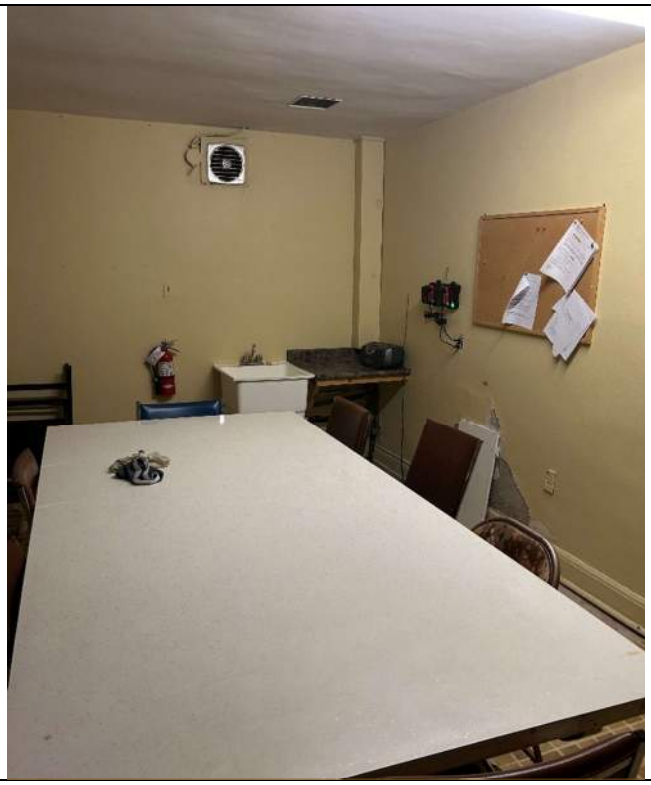
Date: 8/15/2024	
Description 601 Laurier Ave W Meeting area in the laundry/storage room.	

Photograph No. 39	
Date: 8/15/2024	
Description 601 Laurier Ave W Possible previous cold storage room (door was locked). Located inside the laundry area. Maintenance storage shelves (tacks, sealant, garbage bags, etc.). All sealed and properly labelled.	

Photograph No. 40	
Date: 8/15/2024	
Description 593 Laurier Ave W Front entrance facing north.	

Photograph No. 41	
Date: 8/15/2024	
Description 593 Laurier Ave W Front parking area and garage facing north.	

Photograph No. 42	
Date: 8/15/2024	
Description 593 Laurier Ave W Front side of the house, facing northeast.	

Photograph No. 43	
Date: 8/15/2024	
Description 593 Laurier Ave W Gas meter located on the parking area at the western side of the building.	

Photograph No. 44	
Date: 8/15/2024	
Description 593 Laurier Ave W Driveway leading up to the parking area off Laurier Ave.	

Photograph No. 45	
Date: 8/15/2024	
Description 593 Laurier Ave W Staircase from the Laurier Ave sidewalk to the front walkway.	

Photograph No. 46	
Date: 8/15/2024	
Description 593 Laurier Ave W Eastern extent of the property. Side door entrance. Backyard gate next to retaining wall.	

Photograph No. 47	
Date: 8/15/2024	
Description 593 Laurier Ave W Back of the house facing the alley between the sunroom and a backdoor.	

Photograph No. 48	
Date: 8/15/2024	
Description 593 Laurier Ave W Orange mold identified on one (1) of the backdoors to the backyard.	

Photograph No. 49	
Date: 8/15/2024	
Description 593 Laurier Ave W Facing south from the backyard towards the house.	

Photograph No. 50	
Date: 8/15/2024	
Description 593 Laurier Ave W Facing south from the backyard along the eastern property extent.	

Photograph No. 51	
Date: 8/15/2024	
Description 593 Laurier Ave W Facing southwest (601 Laurier Ave seen in the back) along the western extent of the property. Wood skid pile identified.	

Photograph No. 52	
Date: 8/15/2024	
Description 593 Laurier Ave W Facing south along the western wall of the building. Discoloration in the brick due to extension/renovation done to turn the building into multi-unit.	

Photograph No. 53	
Date: 8/15/2024	
Description 593 Laurier Ave W Hallway with wooden floors, doors and wall panels.	

Photograph No. 54	
Date: 8/15/2024	
Description 593 Laurier Ave W Basement stair landing showing the basement apartment's door and heating unit.	

Photograph No. 55	
Date: 8/15/2024	
Description 593 Laurier Ave W Basement storage room. Vault door on the left side and storage shelves for items including paint, antifreeze, and cleaning supplies. All properly labelled and sealed.	

Photograph No. 56	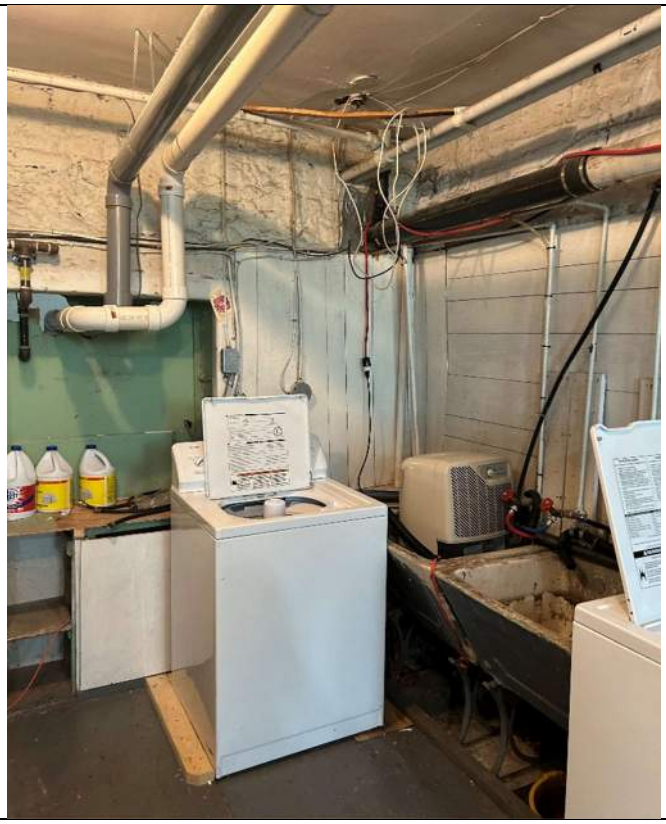
Date: 8/15/2024	
Description 593 Laurier Ave W Basement laundry area.	

Photograph No. 57	
Date: 8/15/2024	
Description 593 Laurier Ave W Mechanical room equipment.	

Photograph No. 58	
Date: 8/15/2024	
Description 593 Laurier Ave W Mechanical room equipment.	

Photograph No. 59	
Date: 8/15/2024	
Description 593 Laurier Ave W Mechanical room equipment.	

Photograph No. 60	
Date: 8/15/2024	
Description 593 Laurier Ave W Basement maintenance area.	

Photograph No. 61 Date: 8/15/2024 Description 593 Laurier Ave W Access to the garage from the basement. Bikes are stored underneath the garage.	

Photograph No. 62 Date: 8/15/2024 Description 593 Laurier Ave W Bike storage area under the garage.	

Photograph No. 63	
Date: 8/15/2024	
Description 593 Laurier Ave W Garage used for tenant storage and old appliances.	

Photograph No. 64	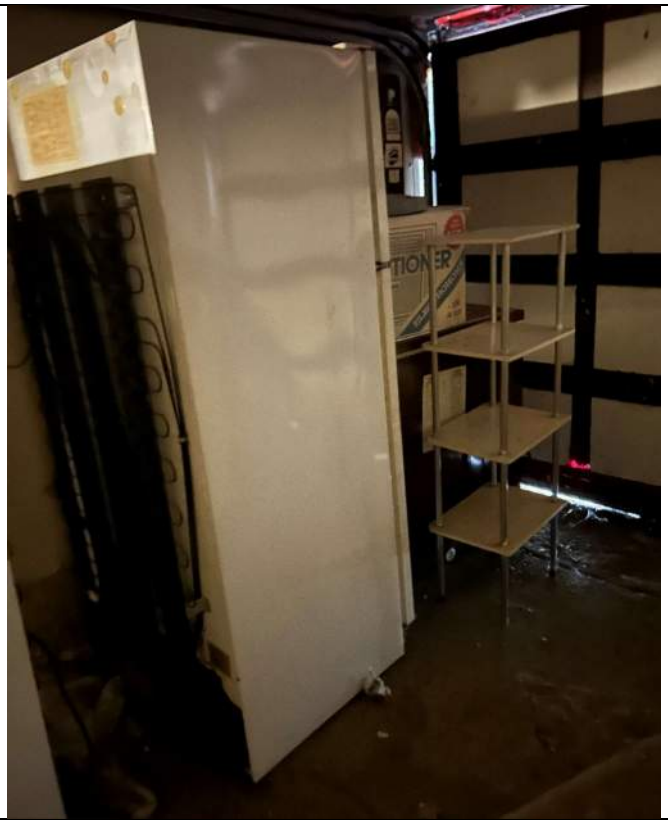
Date: 8/15/2024	
Description 593 Laurier Ave W Garage used for tenant storage and old appliances.	

Photograph No. 65 Date: 8/15/2024 Description 593 Laurier Ave W Garage used for tenant storage and old appliances.	

Photograph No. 66 Date: 8/15/2024 Description 593 Laurier Ave W Trapdoor in garage used to move furniture around.	

Photograph No. 67 Date: 8/15/2024 Description 593 Laurier Ave W Garage used for tenant storage and old appliances.	

Photograph No. 68 Date: 8/15/2024 Description 593 Laurier Ave W Garage used for tenant storage and old appliances.	

Photograph No. 69 Date: 8/15/2024 Description 593 Laurier Ave W Small room with a mop and vacuum. Door could be possible previous cold storage area, door was locked.	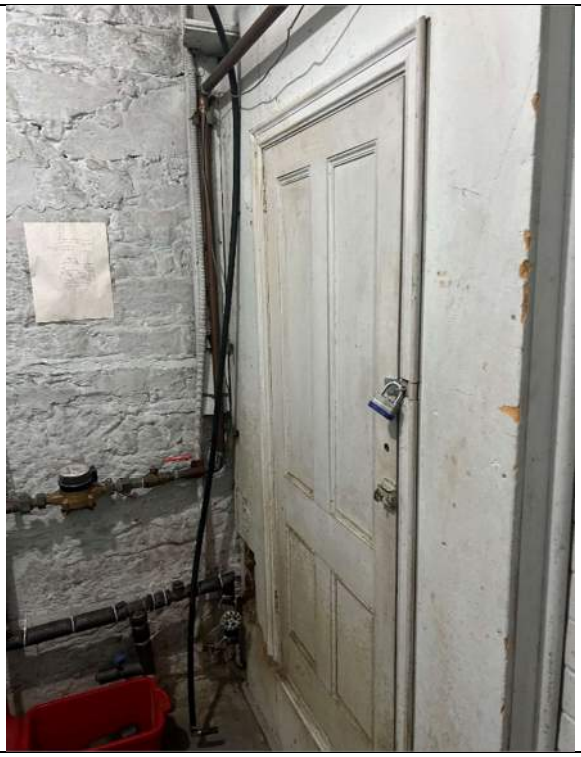

Photograph No. 70 Date: 8/15/2024 Description 593 Laurier Ave W Front entrance area, main floor apartment access.	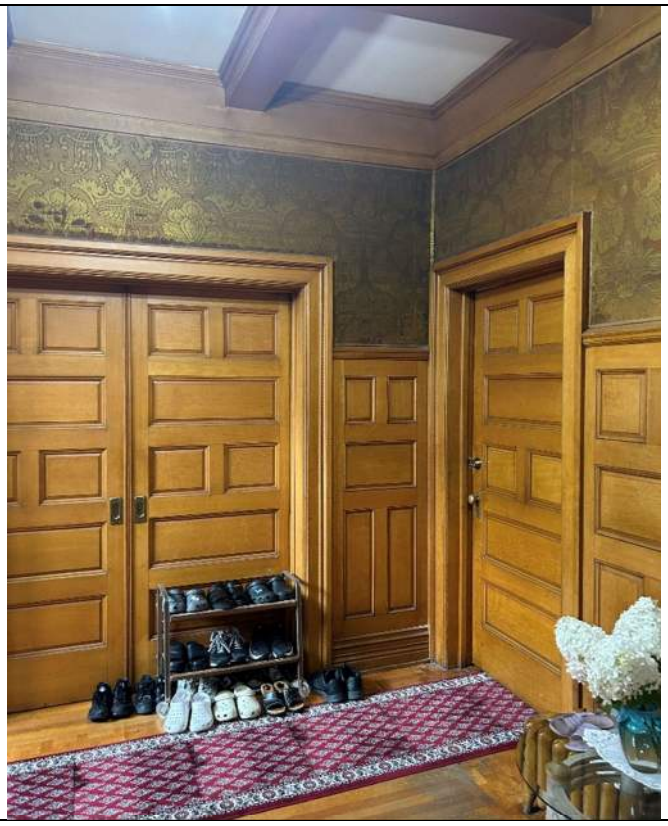

Photograph No. 71	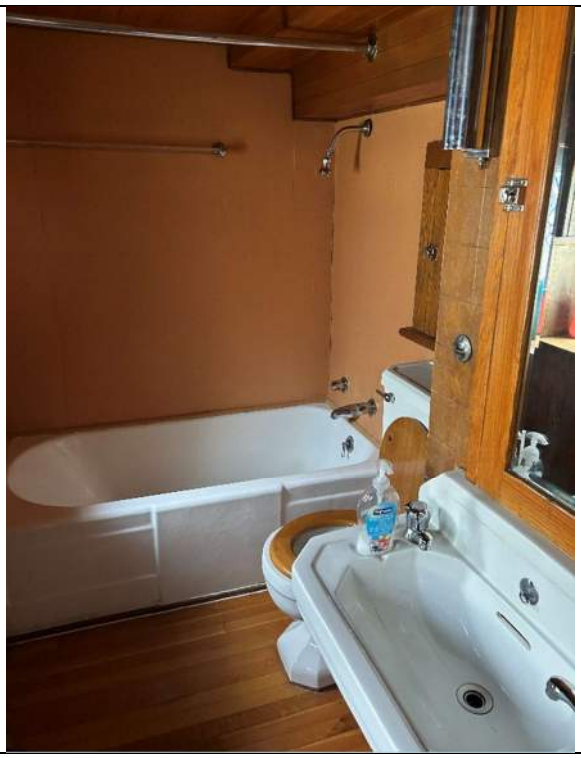
Date: 8/15/2024	
Description 593 Laurier Ave W Main floor powder room – not in a unit, accessible from hallway.	

Photograph No. 72	
Date: 8/15/2024	
Description 593 Laurier Ave W Main staircase leading up to upper apartment.	

Photograph No. 73	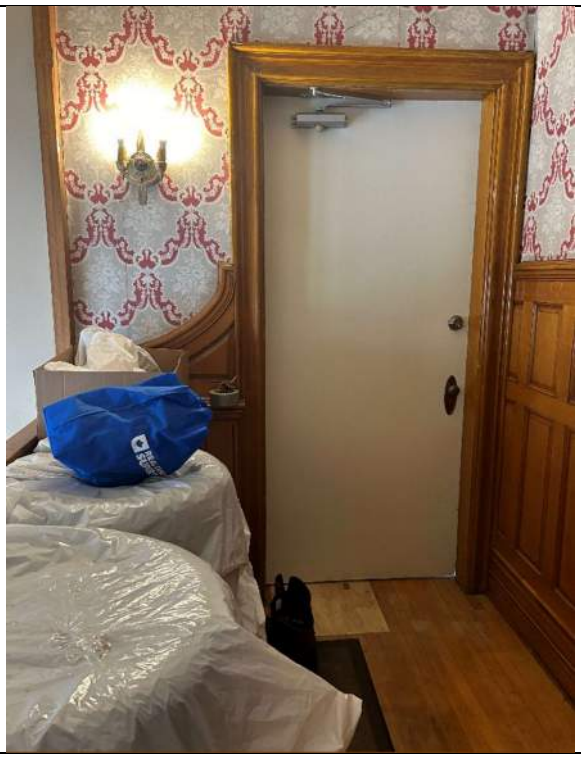
Date: 8/15/2024	
Description 593 Laurier Ave W Stair landing, access to upper unit door.	

Photograph No. 74	
Date: 8/15/2024	
Description 593 Laurier Ave W Side staircase leading to upper apartments.	

Photograph No. 75	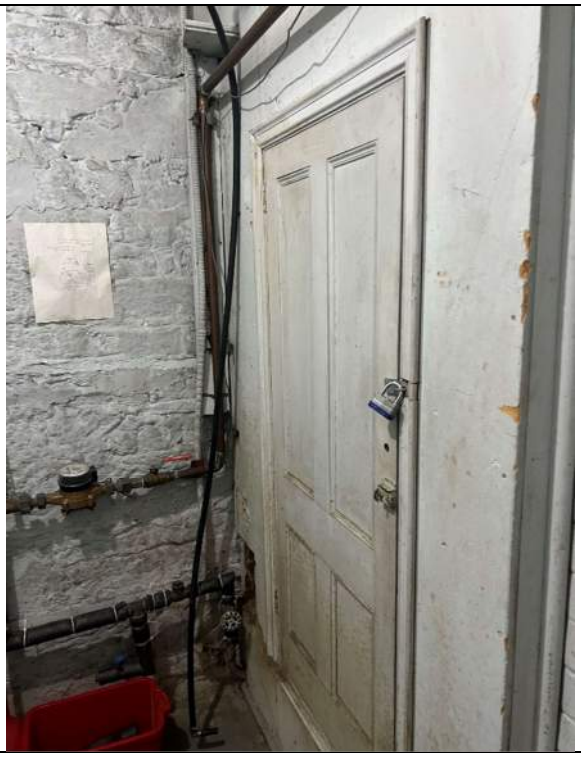
Date: 8/15/2024	
Description 593 Laurier Ave W Small room with a mop and vacuum. Door could be possible previous cold storage area, door was locked.	

Photograph No. 76	
Date: 8/15/2024	
Description 593 Laurier Ave W Staircase landing, access to two (2) upper units.	

APPENDIX J

Table 2 of Schedule D of O. Reg. 153/04

Ontario Regulation 153/04 – Schedule D
Summary of Potentially Contaminating Activities & Areas of Potential Environmental Concern

Acid and Alkali Manufacturing, Processing and Bulk Storage	Explosives and Firing Range	Petroleum-derived Gas Refining, Manufacturing, Processing and Bulk Storage
Adhesives and Resins Manufacturing, Processing and Bulk Storage	Fertilizer Manufacturing, Processing and Bulk Storage	Pharmaceutical Manufacturing and Processing
Airstrips and Hangars Operation	Fire Retardant Manufacturing, Processing and Bulk Storage	Plastics (including Fibreglass) Manufacturing and Processing
Antifreeze and De-icing Manufacturing and Bulk Storage	Fire Training	Port Activities, including Operation and Maintenance of Wharves and Docks
Asphalt and Bitumen Manufacturing	Flocculants Manufacturing, Processing and Bulk Storage	Pulp, Paper and Paperboard Manufacturing and Processing
Battery Manufacturing, Recycling and Bulk Storage	Foam and Expanded Foam Manufacturing and Processing	Rail Yards, Tracks and Spurs
Boat Manufacturing	Garages and Maintenance and Repair of Railcars, Marine Vehicles and Aviation Vehicles	Rubber Manufacturing and Processing
Chemical Manufacturing, Processing and Bulk Storage	Gasoline and Associated Products Storage in Fixed Tanks	Salt Manufacturing, Processing and Bulk Storage
Coal Gasification	Glass Manufacturing	Salvage Yard, including automobile wrecking
Commercial Autobody Shops	Importation of Fill Material of Unknown Quality	Soap and Detergent Manufacturing, Processing and Bulk Storage
Commercial Trucking and Container Terminals	Ink Manufacturing, Processing and Bulk Storage	Solvent Manufacturing, Processing and Bulk Storage
Concrete, Cement and Lime Manufacturing	Iron and Steel Manufacturing and Processing	Storage, maintenance, fuelling and repair of equipment, vehicles, and material used to maintain transportation systems
Cosmetics Manufacturing, Processing and Bulk Storage	Metal Treatment, Coating, Plating and Finishing	Tannery
Crude Oil Refining, Processing and Bulk Storage	Metal Fabrication	Textile Manufacturing and Processing
Discharge of Brine related to oil and gas production	Mining, Smelting and Refining; Ore Processing; Tailings Storage	Transformer Manufacturing, Processing and Use
Drum and Barrel and Tank Reconditioning and Recycling	Oil Production	Treatment of Sewage equal to or greater than 10,000 litres per day
Dye Manufacturing, Processing and Bulk Storage	Operation of Dry Cleaning Equipment (where chemicals are used)	Vehicles and Associated Parts Manufacturing
Electricity Generation, Transformation and Power Stations	Ordnance Use	Waste Disposal and Waste Management, including thermal treatment, landfilling and transfer of waste, other than use of biosoils as soil conditioners
Electronic and Computer Equipment Manufacturing	Paints Manufacturing, Processing and Bulk Storage	Wood Treating and Preservative Facility and Bulk Storage of Treated and Preserved Wood Products
Explosives and Ammunition Manufacturing, Production and Bulk Storage	Pesticides (including Herbicides, Fungicides and Anti-Fouling Agents) Manufacturing, Processing, Bulk Storage and Large-Scale Applications	