PATERSON GROUP

Phase I Environmental Site Assessment

396 Cooper Street

Ottawa, Ontario

Prepared for Huntington Properties

Report: PE3117-1
May 30, 2025

TABLE OF CONTENTS

EXECUTIVE SUMMARY ii
1.0 INTRODUCTION 1
2.0 PHASE I PROPERTY INFORMATION 2
3.0 SCOPE OF INVESTIGATION 3
4.0 RECORDS REVIEW 4
4.1 General 4
4.2 Environmental Source Information 12
4.3 Physical Setting Sources 18
5.0 INTERVIEWS 21
6.0 SITE RECONNAISSANCE 21
6.1 General Requirements 21
6.2 Specific Observations at the Phase I Property 22
7.0 REVIEW AND EVALUATION OF INFORMATION 25
7.1 Land Use History 25
7.2 Conceptual Site Model 26
8.0 CONCLUSION 28
9.0 STATEMENT OF LIMITATIONS 29
10.0 REFERENCES 30

List of Figures

Figure 1 – Key Plan
Figure 2 – Topographic Map
Drawing PE3117-1 – Site Plan
Drawing PE3117-2 – Surrounding Land Use Plan

List of Appendices

Appendix 1 Aerial Photographs
Site Photographs
Plan of Survey

Appendix 2 MECP Freedom of Information
MECP Water Well Records
TSSA Correspondence
City of Ottawa HLUI
ERIS Database Report

Appendix 3 Qualifications of Assessors

EXECUTIVE SUMMARY

Assessment

Paterson Group was retained by Huntington Properties to carry out a Phase I – Environmental Site Assessment (Phase I ESA) for 396 Cooper Street in Ottawa, Ontario. The purpose of this Phase I ESA was to research the past and current use of the site (Phase I Property) and properties within 250m (Phase I Study Area), to identify any actual or potential environmental concerns that may have impacted the Phase I Property.

According to the historical research, the Phase I Property was first developed in the circa 1888 with several commercial retail and residential buildings. The Phase I Property was redeveloped in the early 1960s with the existing four-storey commercial retail/office building. No concerns were identified with respect to historical land use of the Phase I Property.

Based on the available historical information, adjacent and surrounding properties within the Phase I Study Area were first developed primarily for commercial and residential purposes. Several historical off-site potentially contaminating activities (PCAs) were identified within the Phase I Study Area. Based on orientation and/or separation distances, the off-site PCAs are not considered to represent areas of potential environmental concern on the Phase I Property.

Following the historical research, a site visit was conducted. The Phase I Property is currently occupied four-storey commercial retail/office building with a full basement. The ground floor houses two active retail stores, while the upper floors are utilized as office spaces for various tenants. No environmental concerns were identified with respect to the current use of the Phase I Property.

Neighbouring land use in the Phase I Study Area consists primarily of commercial (offices, restaurant, retail stores, etc.) along Bank Street, as well as residential uses. A tailoring and dry-cleaning establishment is located at 272 Bank Street, approximately 40m southwest of the Phase I Property. Additionally, a dry cleaner is situated at 395 Somerset Street West, approximately 110m southwest of the Phase I Property. Based on their separation distance and/or cross-gradient orientation, these identified PCAs are not considered to represent an environmental concern to the Phase I Property.

Based on the findings of our assessment, it is **our opinion that a Phase II – Environmental Site Assessment is not required for the Phase I Property.**

1.0 INTRODUCTION

At the request of the Huntington Properties, Paterson Group (Paterson) carried out a Phase I – Environmental Site Assessment (Phase I-ESA) for the property addressed 396 Cooper Street, in the City of Ottawa, Ontario (Phase I Property). The purpose of this Phase I-ESA has been to research the past and current uses of the Phase I Property, as well as the neighbouring properties within a 250m study area (Phase I Study Area) to identify any potentially contaminating activities (PCAs) that would result in areas of potential environmental concern (APECs) on the Phase I Property.

This report has been prepared specifically and solely for the above noted project which is described herein. It contains all of our findings and results of the environmental conditions at this site.

This Phase I-ESA report has been prepared under the supervision of a Qualified Person, in general accordance with Ontario Regulation (O. Reg.) 153/04, as amended under the Environmental Protection Act, and CSA Z768-01 (reaffirmed 2022). The conclusions presented herein are based on information gathered from a limited historical review and field inspection program. The findings of the Phase I-ESA are based on a review of readily available geological, historical, and regulatory information, as well as a cursory review made at the time of the field assessment. The historical research relies upon information supplied by others, such as local, provincial, and federal agencies, and was limited within the scope-of-work, time, and budget of the project herein.

2.0 PHASE I PROPERTY INFORMATION

Address:	396 Cooper Street, Ottawa, Ontario. 263 Bank Street, Ottawa, Ontario. 265 Bank Street, Ottawa, Ontario. 267 Bank Street, Ottawa, Ontario.
Legal Description:	Lots 35 and 36, Registered Plan 12281, South Cooper Street, Ottawa/Nepean.
Location:	The Phase I Property is located on the south side of Cooper Street located on southeast corner of the intersection of Bank Street and Cooper Street, in the City of Ottawa, Ontario. Refer to Figure 1 – Key Plan, appended to this report.
Latitude and Longitude:	45° 24’ 57.77" N, 75° 41' 47.02" W.

Site Description:

Configuration:	Irregular.
Area:	1,420 m^2 (approximate)
Zoning:	TM H(19) – Traditional Mainstreet Zone
Current Use:	The Phase I Property is currently occupied by a four-storey commercial office and retail building and associated asphaltic concrete parking lot.
Services:	The Phase I Property is located within a municipally serviced area.

3.0 SCOPE OF INVESTIGATION

The scope of work for this Phase I-ESA is described as follows:

- ❑ Determine the historical activities occurring on the Phase I Property and in the Phase I Study Area by conducting a review of readily available records, reports, photographs, plans, mapping information, databases, and regulatory agencies;
- ❑ Investigate the existing conditions present on the Phase I Property and in the Phase I Study Area by conducting site reconnaissance;
- ❑ Conduct interviews with persons knowledgeable of current and historic operations on the Phase I Property and, if warranted, the neighbouring properties;
- ❑ Present the results of our findings in a comprehensive report in general accordance with the requirements O. Reg. 153/04, as amended under the Environmental Protection Act, and in compliance with the requirements of CSA Z768-01 (reaffirmed 2022);
- ❑ Provide a preliminary environmental site evaluation based on our findings;
- ❑ Provide preliminary remediation recommendations and further investigative work if contamination is suspected or encountered.

4.0 RECORDS REVIEW

4.1 General

Phase I ESA Study Area Determination

A radius of 250m was deemed appropriate for defining the study area for this assignment, herein referred to as the Phase I Study Area. Properties located outside of the Phase I Study Area are not considered to have had the potential to impact the Phase I Property, based on their significant separation distances.

First Developed Use Determination

Based on a review of available historical information, the Phase I Property was first developed circa 1888 with commercial retail buildings along Bank Street and residential dwellings along Cooper Street.

City of Ottawa Street Directories

City directories for the subject and adjacent properties were reviewed at approximate ten-year intervals from the 1880s to 2011.

The Phase I Property is comprised of 263, 265, and 267 Bank Street, as well as 396 Cooper Street. Based on historical city directories, the property has predominantly been listed as commercial along Bank Street, and residential along Cooper Street. The property addressed 396 Cooper Street was first listed in 1965 and predominantly consisted of commercial office use. The Bank Street addresses have remained used for commercial retail purposes since the development of the Cooper Street property. No potential environmental concerns were identified in the directories reviewed with regard to the subject property.

The surrounding properties in the Phase I Study Area were historically listed for residential and commercial uses, with some community and industrial properties. Potentially contaminating activities identified from a review of the City Directories are summarized in Table 1 below.

Table 1 – Potentially Contaminating Activities
City Directories Review Summary

Listing	Address	Potentially Contaminating Activity	Years Listed	Distance / Orientation from Site	Aera of Potential Environmental Concern (Y/N)
Houg Sing Laundry	393 Cooper Street (now part of 251 Bank Street)	Possible Former Dry Cleaners	1931-1940	25m North	N
Parker Cleaners & Dryers	287 Bank Street (now part of 271 Bank Street)	Former Dry Cleaners	1959-1960	30m South	N
Draicchio Tailoring & Cleaning	272 Bank Street	Former Dry Cleaners	1989	40m Southwest	N
United Cleaners & Tailors	286 Bank Street (now part of 282 Bank Street)	Former Dry Cleaners	1940-1949	40m Southwest	N
Centre Laundrymaid	318 Lisgar Street	Former Dry Cleaners	1950-1959	70m North	N
Norge Laundry & Cleaning Village	318 Lisgar Street	Former Dry Cleaners	1970	70m North	N
Cleanaway	318 Lisgar Street	Former Dry Cleaners	1980-1989	70m North	N
Special Auto Service of Canada	346 Lisgar Street (now part of 360 Lisgar Street)	Former Automotive Service Garage	1921	100m Northwest	N
Lisgar Street Garage	346 Lisgar Street (now part of 360 Lisgar Street)	Former Automotive Service Garage	1931-1940	100m Northwest	N
Lilico Garage / City Radiator Service	346 Lisgar Street (now part of 360 Lisgar Street)	Former Automotive Service Garage	1946-1959	100m Northwest	N
Miller Print Shoppe	344 Lisgar Street (now part of 360 Lisgar Street)	Former Printers	1959	100m Northwest	N
Capital Glass & Paint Co. Ltd.	433 Cooper Street	Former Glass Industry	1931-1940	100m West	N

Table 1 – Potentially Contaminating Activities - Continued
City Directories Review Summary

Listing	Address	Potentially Contaminating Activity	Years Listed	Distance / Orientation from Site	Aera of Potential Environmental Concern (Y/N)
Consolidated Glass Industries Ltd.	433 Cooper Street	Former Glass Industry	1950-1959	100m West	N
Parker Cleaners & Dryers	310 Bank Street (now part of 294 Bank Street)	Former Dry Cleaners	1949	100m South	N
Brookshire Cleaners & Dryers	310 Bank Street (now part of 294 Bank Street)	Former Dry Cleaners	1950-1970	100m South	N
Spic & Span Cleaners & Dryers	301 Bank Street	Former Dry Cleaners	1959	100m Southeast	N
Ottawa Motor Sales	296 Bank Street (now part of 294 Bank Street)	Former Automotive Storage and Sales	1927	105m South	N
Campbell Motor Sales	296 Bank Street (now part of 294 Bank Street)	Former Automotive Storage and Sales	1940	105m South	N
Tyrell Printers	305 Bank Street	Former Printers	1959	110m Southeast	N
Parker's Cleaners & Dyers Ltd.	214 Bank Street (now part of 212 Bank Street)	Former Dry Cleaners	1940	120m Northwest	N
Brown's Cleaners & Tailors Ltd.	211 Bank Street (now part of 178 Nepean Street)	Former Dry Cleaners	1980-1989	150m Northwest	N
Brown's Cleaners	211 Bank Street (now part of 178 Nepean Street)	Former Dry Cleaners	2000	150m Northwest	N
Multiple Listing	429 Somerset Street West	Former Retail Fuel Outlet	1947-1987	150m Southwest	N
Mouson's Deluxe Dry Cleaners	146 Nepean Street (now part of 144 Nepean Street)	Former Dry Cleaners	1949-1959	160m North	N
Mail-o-metric Direct Mail Printing	230 Nepean Street	Former Printers	1969	180m Northwest	N
Multiple Listing	177 Nepean Street	Former Dry Cleaners	1916-1931, 1941	180m Northwest	N

Table 1 – Potentially Contaminating Activities – Continued
City Directories Review Summary

Listing	Address	Potentially Contaminating Activity	Years Listed	Distance / Orientation from Site	Aera of Potential Environmental Concern (Y/N)
Multiple Listing	171 Nepean Street	Former Printers	1916, 1931-1959, 1989	180m Northwest	N
Bill's Battery Service Garage	375 Cooper Street	Former Automotive Service Garage	1931	190m Northwest	N
Bill's Auto Service	375 Cooper Street	Former Automotive Service Garage	1940	190m Northwest	N
Woo John Laundry	238 Nepean Street (now part of 235 Kent Street)	Former Dry Cleaners	1941	200m West	N
De Fonteny French Cleaners	200 Bank Street (now part of 196 Bank Street)	Former Dry Cleaners	1940	210m Northwest	N
Long Wing Laundry	290 Kent Street (now part of 288 Kent Street)	Former Dry Cleaners	1967	215m Southwest	N
Multiple Listing	443 Somerset Street West	Former Retail Fuel Outlet & Automotive Service Garage	1947-2010	220m Southwest	N
Multiple Listing	154 O'Connor Street	Former Retail Fuel Outlet	1940-2010	230m North	N
Kent Street Shell Service Station	328 Kent Street	Former Retail Fuel Outlet	1947-1987	235m Southwest	N

The former dry cleaners addressed 287 Bank Street (now part of 271 Bank Street), 30m to the south of the Phase I Property represents a potential environmental concerning activity with respect to the Phase I Property. Previous investigations have been conducted on the Phase I Property to address the presence of this former dry cleaners, discussed below in the previous reporting section of this report.

Based on the respective separation distances and/or cross- or down-gradient orientations relative to the Phase I Property, the above noted off-site PCAs identified during the review of the City of Ottawa street directories are not considered to represent an environmental concern to the Phase I Property.

It should be noted that civic addresses have changed over the years and those listed above may not currently exist. The respective distances of the above noted

activities from the Phase I Property were determined using the City of Ottawa electronic mapping website.

The PCAs identified during a review of the City of Ottawa street directories are illustrated on Drawing PE3117-2 – Surrounding Land Use Plan, in the Figures section of this report.

Fire Insurance Plans

Fire Insurance Plans (FIPs) from 1888, 1912 and 1956 were reviewed for the area of the subject site and surrounding properties.

In the 1888 FIPs, The Phase I Property consists of several smaller buildings with multiple addresses. The site is occupied by commercial structures including stores along western side of the Phase I Property along Bank Street, with the remainder occupied by residential dwellings along Cooper Street. Surrounding properties feature a mixture of commercial and residential developments. No environmental concerns were identified in the 1888 FIPs.

In the 1912 FIPs, the Phase I Property is occupied by similar structures identified previously in the 1888 FIPs. The stores house businesses such as a pharmacy, grocery store and a butcher shop. Surrounding properties feature a mixture of commercial and residential developments. No environmental concerns were identified in the 1912 FIPs.

In the 1956 FIPs, the Phase I Property is occupied by similar structures identified previously in the 1912 FIPs. Surrounding properties feature a mixture of commercial and residential developments, with some community and industrial use.

Potentially contaminating activities (PCAs) identified within the Phase I Study Area from a review of the 1956 FIPs are summarized in Table 2 below.

Table 2 – Potentially Contaminating Activities
Fire Insurance Plans (1956) Review Summary

Address	Potentially Contaminating Activity	Distance / Orientation from Site	Aera of Potential Environmental Concern (Y/N)
420-446 Cooper Street	Former Dairy Company with Truck Storage and Repair	45m West	N
318 Lisgar Street	Former Laundry (possibly dry cleaners)	70m North	N
300 Lisgar Street	Former Glass Industry	75m North	N
344 Lisgar Street (now part of 360 Lisgar Street)	Former Printing Shop	100m Northwest	N
346 Lisgar Street (now part of 360 Lisgar Street)	Former Automotive Service Garage	100m Northwest	N
433 Cooper Street	Former Glass Industry	100m West	N
387 MacLaren Street (now part of 294 Bank Street)	Former Automotive Service Garage	125m South	N
448-456 Cooper Street (now part of 450 Cooper Street)	Former Paper Sales Ltd. with on-site Cleaning and Pressing	150m Southwest	N
429 Somerset Street West	Former Retail Fuel Outlet	150m Southwest	N
328 Kent Street (now divided in multiple addresses)	Former Retail Fuel Outlet	235m Southwest	N
384 Gilmour Street (now part of 487 Lewis Street)	Former Automotive Service Garage	250m South	N
487 Lewis Street	Former Tin Smelting and Wood Workshop	250m South	N
146 Nepean Street (now part of 144 Nepean Street)	Former Dry Cleaners	160m North	N
171 Nepean Street	Former Printers	180m Northwest	N
375 Lisgar Street	Former Automotive Service Garage	190m Northwest	N
241 Kent Street (now part of 235 Kent Street)	Former Retail Fuel Outlet	215m West	N
443 Somerset Street West	Former Retail Fuel Outlet	220m Southwest	N
154 O'Connor Street	Former Retail Fuel Outlet	230m North	N

Based on the respective separation distances and/or cross- or down-gradient orientations relative to the Phase I Property, the above noted off-site PCAs identified in the FIPs are not considered to represent an environmental concern to the Phase I Property.

It should be noted that civic addresses have changed over the years and those listed above may not currently exist. The respective distances of the above noted activities from the Phase I Property were determined using FIPs and the City of Ottawa electronic mapping website.

The PCAs identified during a review of the FIPs are illustrated on Drawing PE3117-2 – Surrounding Land Use Plan, in the Figures section of this report.

Plan of Survey

A survey plan showing the Phase I Property, prepared by Annis, O'Sullivan, Vollebekk Ltd., was reviewed as part of this assessment. The survey plan is included in Appendix 1.

Chain of Title

Paterson did not request a Chain of Title for the Phase I Property as it was determined that information gathered from other sources, such as personal interviews, city directories and aerial photographs, satisfies the objectives of the records review.

Previous Environmental Reports

The following reports were reviewed:

- "Phase I-II Environmental Site Assessment, 396 Cooper Street, Ottawa, Ontario", prepared by Paterson Group Inc., dated January 18, 2005.

The 2005 Phase I-II ESA report did not identify any significant concerns regarding the subject site. A former dry cleaner was identified on the adjacent property, approximately 30m south of the site. A Phase II ESA was conducted in conjunction with the Phase I ESA and involved placing one (1) borehole, instrumented with a groundwater monitoring well on the southern portion of the site to the address the potential impact. Soil and groundwater samples from the borehole/monitoring well were found to be in compliance with the selected MOE Table 3 standards for the site. It was noted that there was the potential for asbestos containing materials and lead-based paints to have been used in the construction of the subject building. Asbestos and lead testing were recommended for several of the building materials prior to their disturbance.

- ❑ "Phase I – Environmental Site Assessment Update, Commercial Property, 396 Cooper Street, Ottawa, Ontario", prepared by Paterson Group, dated September 2013.

Based on the historical data review and site inspection, no environmental concerns were identified on the subject site or neighbouring lands. A Phase II-ESA was not recommended at that time.

Based on the age of the subject building (circa 1960), an asbestos survey of the building was recommended prior to the disturbance of potential asbestos-containing materials (ACMs) in accordance with the O.Reg. 278/05, under the Occupational Health and Safety Act. It should be noted that a designated substance survey had been completed for the second, third and fourth stories of the commercial office space prior to the recent major renovations.

Additionally, any paint that may be disturbed in the future should be tested for lead content in accordance with the O.Reg. 843, under the Occupational Health and Safety Act.

- ❑ "Designated Substance Report, 396 Cooper Street, Ottawa, Ontario", prepared by Greenough Environmental Consulting Inc. (GEC), dated October 2016.

Based on the findings of the DSR conducted by GEC, asbestos containing materials (ACMs) were identified in the mechanical straight pipe and pipe fitting insulation, and the ceiling stipple.

- ❑ "Phase I – Environmental Site Assessment Update, 396 Cooper Street, Ottawa, Ontario", prepared by Paterson Group, dated March 5, 2020.

Based on the historical data review and site inspection, no environmental concerns were identified on the subject site or neighbouring lands. A Phase II-ESA was not recommended at that time.

4.2 Environmental Source Information

National Pollutant Release Inventory

A search of the National Pollutant Release Inventory (NPRI) database was conducted as part of this assessment. This federally managed database provides various reports and tracking information relating to the release of solid, liquid, or gaseous pollutants from industrial facilities into the natural environment.

A search of this database did not identify any pollutant release records listed for the Phase I Property or properties situated within the Phase I Study Area.

MECP Submissions

A request was submitted to the MECP Freedom of Information office for information with respect to reports related to environmental conditions for the Phase I Property. The response from the MECP indicated that no records were identified on the Phase I Property. The MECP FOI response has been included in Appendix 2.

MECP Incident Reports

A request was submitted to the MECP Freedom of Information office for information with respect to records concerning environmental incidents, orders, offences, spills, discharges of contaminants, or inspections maintained by the MECP for the Phase I Property or any of the neighbouring properties. The response from the MECP indicated that no records were identified on the Phase I Property. The MECP FOI response has been included in Appendix 2.

MECP Waste Management Records

A request was submitted to the MECP Freedom of Information office for information with respect to waste management records for the Phase I Property. The response from the MECP indicated that no records were identified on the Phase I Property. The MECP FOI response has been included in Appendix 2.

MECP Instruments

A request was submitted to the MECP Freedom of Information office for information with respect to certificates of approval, permits to take water, certificates of property use, or any other similar MECP issued instruments for the Phase I Property. The response from the MECP indicated that no records were

identified on the Phase I Property. The MECP FOI response has been included in Appendix 2.

MECP Brownfields Environmental Site Registry

A search of the MECP Brownfields Environmental Site Registry was conducted as part of this assessment. This database contains publicly available information on Records of Site Condition (RSCs) filed in the Province of Ontario between 2004 and 2024.

A review of the registry identified five RSCs filed for properties within the Phase I Study Area:

- *RSC #113750* – 300 Lisgar Street (approximately 55m to the north); According to the RSC filed on June 23, 2011, by Paterson Group Inc., no contaminated soil or groundwater was identified on this property during the subsurface investigation. As a result, no remedial work was required for this property. This property is not considered to represent an environmental concern to the subject site.
- *RSC #225922* – 287 Lisgar Street (approximately 125m to the north); According to the RSC filed on July 17, 2019, by Golder Associates Ltd., no contaminated soil was identified on this property during the subsurface investigation. Impacted groundwater was identified on this property, which required a risk assessment to address the elevated levels of VOCs on the property. As part of the site development, all soil was removed from the property and a total of 7,394,553 litres of groundwater was removed from the property. Based on the property's downgradient orientation with respect to the Phase I Property, this property is not considered to represent an environmental concern to the subject site.
- *RSC #2091* – 433 Cooper Street / 366 Lisgar Street (approximately 120m to the west); According to the RSC filed on November 14, 2005, by Inspec-Sol Inc., no contaminated soil or groundwater was identified on this property during the subsurface investigation. As a result, no remedial work was required for this property. This property is not considered to represent an environmental concern to the subject site.
- *RSC #45110* – 235 and 245 Kent Street (approximately 200m to the west); According to the RSC filed on June 2, 2008, by Paterson Group Inc., no contaminated soil or groundwater was identified on this property during the subsurface investigation. As a result, no remedial work was required for this property. This property is not considered to represent an environmental concern to the subject site.

- *RSC #46025* – 443 Somerset Street West (approximately 220m to the southwest); According to the RSC filed on January 22, 2009, by Pinchin Environmental Ltd., no contaminated soil or groundwater was identified on this property during the subsurface investigation. A total of 573 m^3 of impacted soil was removed from the property during the removal of a 22,700-litre steel UST on the property. No further work was warranted on-site by Pinchin following the removal of the UST. This property is not considered to represent an environmental concern to the subject site.

MECP Waste Disposal Site Inventory

The Ontario Ministry of Environment, Conservation and Parks document entitled, "Waste Disposal Site Inventory in Ontario, 1991" was reviewed as part of this assessment. This document includes all recorded active and closed waste disposal sites, industrial manufactured gas plants, and coal tar distillation plants situated in the Province of Ontario.

A review of this document and the City website did not identify any active or former waste disposal sites on the Phase I Property or within 500m of the Phase I Property.

MECP Col Gasification Plan Inventory

The Ontario Ministry of Environment document titled “Municipal Coal Gasification Plan Site Inventory, 1991” was reviewed to reference the locations of former plants with respect to the site. No Municipal Coal Gasification Plant Sites are located within the Phase I Study Area.

Ontario PCB Waste Storage Site Inventory

The Ontario Ministry of Environment, Conservation and Parks document entitled, *"Ontario Inventory of PCB Storage Sites, April 1995"* was reviewed as part of this assessment. This document identifies all recorded active and closed PCB waste storage sites situated in the Province of Ontario.

A review of this document did not identify any former PCB waste storage sites listed for the Phase I Property or situated within the Phase I Study Area.

Technical Standards and Safety Authority (TSSA)

The TSSA Fuels Safety Branch in Toronto was contacted electronically on May 8, 2025, as part of this assessment, to inquire about current and former fuel storage

tanks, spills, and historical incidents for the Phase I Property as well as adjacent and some neighbouring properties within the Phase I Study Area. The response from the TSSA indicated that no records were identified with respect to the Phase I Property or adjacent properties.

A copy of the correspondence with the TSSA is included in Appendix 2.

OMNRF Areas of Natural and Scientific Interest (ANSI)

A search for ANSI sites situated within the Phase I Study Area was conducted electronically via the Ontario Ministry of Natural Resources and Forestry (OMNRF) website as part of this assessment.

A review of the available mapping information did not identify any ANSI sites situated on the Phase I Property or within the Phase I Study Area.

City of Ottawa Old Landfill Sites

The document prepared by Golder Associates entitled, *"Old Landfill Management Strategy, Phase I - Identification of Sites, City of Ottawa"*, was reviewed as part of this assessment. This document identifies the details and locations of all recorded closed landfill sites situated in the City of Ottawa since the time of publication (October 2004).

A review of this document did not identify any closed landfill sites situated on the Phase I Property or within 500m of the Phase I Property.

City of Ottawa Former Industrial Sites

The document prepared by Intera Technologies Limited entitled, *"Mapping and Assessment of Former Industrial Sites, City of Ottawa",* was reviewed as part of this assessment.

Table 3: Former Industrial Sites

Site No.	Location	Type of Industry	Operator	Approximate Distance from Site
40	175 Nepean Street.	Printing and Publishing	Lowe-Martin (1928-1965)	175m NW

Based on the separation distance and downgradient orientation of the industrial site, it is not considered to represent an environmental concern on the Phase I Property.

City of Ottawa Historical Land Use Inventory (HLUI) Database

As part of this assessment, a requisition form was submitted to the City of Ottawa to request information from the City's Historical Land Use Inventory (HLUI) database for any environmental records pertaining to the Phase I Property as well as any properties situated within the Phase I Study Area

A response from the City of Ottawa had not been received prior to issuance of the report, however, a copy of the response will be forwarded to the client should it contain any pertinent information. A copy of the submission request has been included in Appendix 2.

ERIS Database Report

A database report, prepared by ERIS (Environmental Risk Information Services Ltd.), dated May 12, 2025, was acquired as part of this assessment. This report provides a compilation of various provincial and federal environmental related records pertaining to any properties situated within the Phase I Study Area. The complete ERIS report has been included in Appendix 2.

The ERIS report identified a total of seven (7) records for the Phase I Property.

The ERIS report identified six (6) Scott's Manufacturing Directory records for the Phase I Property. Five records pertain to a newspaper/periodical publishing company, The Ottawa Xpress, located within Suite 204 of the building from 1992 to 2000. The last record pertains to a company addressed Imagnan Corp., located within Suite 203 in 1995, that deals with other industrial machinery manufacturing. Based on the information contained the records, and the use of the building limited to offices, and the lack of waste generator records, they are not considered to pose an environmental concern to the Phase I Property.

The ERIS report identified one (1) Waste Generator record for the Phase I Property. The record pertained to pharmaceuticals and pathological wastes between the years 1999 to 2001 for the company addressed Glaser Pharmacy Ltd. This record is not considered to pose an environmental concern to the Phase I Property.

The ERIS report identified a total of four-hundred-forty-seven (447) records for properties within the Phase I Study Area (86 of which are previous ERIS searches).

The ERIS report identified two (2) Dry Cleaning Facilities records for the property addressed 272 Bank Street, approximately 40m southwest of the Phase I Property.

These records identify Draicchio's Tailoring & Cleaning and Downtown Cobbler as the associated businesses in 2004 and 2021, respectively. Based on the cross-gradient orientation of this property to the Phase I Property, the dry cleaner is classified as a PCA but is not considered to represent an APEC for the Phase I Property.

The ERIS report identified the following records for surrounding properties within the Phase I Study Area: five (5) delisted fuel tank records, three (3) records from lists of expired fuel safety facilities, one (1) record for fuel storage tanks – historic, and four (4) records for private and retail fuel storage tanks. The records pertain to properties already identified as PCAs and are not considered to pose an environmental concern to the Phase I Property.

The ERIS reporting identified two (2) fuel oil spills and leaks records for surrounding properties within the Phase I Study Area. No pertinent information was provided with regards to the identified records, and they are therefore not considered to pose an environmental concern to the Phase I Property.

The ERIS report identified twenty-two (22) Scott's Manufacturing Directory records for properties within 250m of the Phase I Property. The Scott's Manufacturing Directory records identified in the ERIS report are either related to a previously identified PCA or are not considered to represent PCAs based on information contained within the records.

The ERIS report identified twenty-one (21) Ontario Spills records for properties within 250m of the Phase I Property. One pertinent spill was identified within 250m of the Phase I Property. The identified spill was the release of 130L of diesel to ground and sewers at the property addressed 453 Cooper Street, located approximately 190m west of the Phase I Property. Based on the separation distance of this spill, the spill poses no environmental concern to the Phase I Property.

The ERIS report identified two-hundred-ten (210) Waste Generator records for properties within 250m of the Phase I Property.

- Fifteen records were identified for the property addressed 272 Bank Street and pertained to halogenated solvents and petroleum distillates between the years 1990 to 2022. Halogenated solvents were no longer listed as a waste class for this property after 2012. These records are located approximately 40m southwest of the Phase I Property.
- Two records were identified for the property addressed 254 Bank Street and pertained to photo processing wastes between the years 1994 to 2001 with

respect to is operation as a camera/photo supply store, and detergent/soaps in 2013 with respect to its operation as a plumber. These records are located approximately 50m west of the Phase I Property.

The remaining waste generator records identified in the ERIS report are either related to previously identified PCA or are not considered to represent PCAs based on information contained within the records.

The ERIS report identified eleven (11) certificate of approval, seven (7) environmental compliance approval and one (1) permit to take water records for properties within 250m of the Phase I Property. The records are limited to air, sewer and water works and are not considered to pose an environmental concern to the Phase I Property.

The ERIS report identified fourty-one (41) well records and seven (7) borehole records within the Phase I Study Area, which are further discussed in the MECP Water Well Records section of this report.

The copy of the ERIS report is provided in Appendix 2.

4.3 Physical Setting Sources

Historical aerial photographs of the Phase I Study Area were obtained from the National Air Photo Library and the City of Ottawa's GeoOttawa website and were reviewed in approximate ten-year intervals. Based on a review of these photographs, the following observations have been made:

1928 (geoOttawa) The Phase I Property appears to be developed with several buildings. Adjacent properties consist of a mix of residential dwellings along side streets and commercial offices and retail along Bank Street. A large dairy manufacturing and distribution facility is observed further to the west of the Phase I Property.

1949 (Poor Scale/Quality) No significant changes are apparent with respect to the Phase I Property or surrounding properties.

1958 (geoOttawa) No significant changes are apparent with respect to the Phase I Property or surrounding properties.

1965 (geoOttawa) The Phase I Property appears to have been redeveloped with a large commercial building fronting Bank Street. No significant changes are apparent with respect to the surrounding properties.

1978 No significant changes are apparent with respect to the Phase I Property. The dairy facility to the west of the Phase I Property has undergone redevelopment with a multi-storey residential building. Several other multi-storey residential buildings have been developed to the northwest of the Phase I Property. It appears the building to the south of the Phase I Property has been demolished. No other significant changes have been made to the surrounding properties.

1984 No significant changes are apparent with respect to the Phase I Property or surrounding properties.

1991 (geoOttawa) No significant changes are apparent with respect to the Phase I Property. The adjacent property to the south has been redeveloped with the existing commercial building. No other significant changes have been made to the surrounding properties.

2002 (geoOttawa) No significant changes are apparent with respect to the Phase I Property. New residential buildings have been constructed to the east of the Phase I Property. No other significant changes have been made to the surrounding properties.

2011 (geoOttawa) No significant changes are apparent with respect to the Phase I Property or surrounding properties.

2024 No significant changes are apparent with respect to the Phase I Property or surrounding properties.

Copies of the aerial photographs selected for review are included in Appendix 1.

Geological Maps

Geological mapping information for the Phase I Property was obtained from the Geological Survey of Canada – Urban Geology of the National Capital Area and reviewed as part of this assessment. Based on the available mapping information, the bedrock beneath the Phase I Property generally consists of shale of the Billings Formation. The surficial geology consists largely of offshore marine deposits, consisting of clay and silt with a drift thickness of approximately 5 to 15 meters.

Water Bodies and Areas of Natural and Scientific Interest

No water bodies are present on the Phase I Property. The Ottawa River is the closest significant water body to the Phase I Study Area, located approximately 1.0km to the north of the Phase I Property.

There are no areas of natural and scientific interest on the Phase I Property or within the Phase I Study Area.

Topographic Maps

A topographic map of the Phase I Property was obtained from the Natural Resources Canada – The Atlas of Canada website and reviewed as part of this assessment. The topographic map indicates that the general elevation of the Phase I Property is approximately 73m above sea level, while the regional topography within the greater area is generally sloping gradually down to the north, towards the Ottawa River. An illustration of the referenced topographic map is presented on Figure 2 – Topographic Map, appended to this report.

Physiographic Maps

A physiographic map was obtained from the Natural Resources Canada – The Atlas of Canada website and reviewed as a part of this assessment.

According to the publication and available mapping information, the Phase I Property is situated within the St. Lawrence Lowlands. According to the description provided: *"…the lowlands are plain-like areas that were affected by the Pleistocene glaciations and are therefore covered by surficial deposits and other features associated with the ice sheets."* The Phase I Property is located within the Central St. Lawrence Lowland area, which is rarely more than 150m above sea level.

Water Well Records

A search of the MECP website for all drilled well records within 250m of the Phase I Property was conducted as part of this assessment. The search identified 46 well records within the Phase I Study Area. These records pertain to wells installed between 1948 and 2023 and used for domestic and groundwater observation purposes. Based on the availability of municipal water services in the area, no drinking water wells are expected to remain in use within the Phase I Study Area.

According to the well records, the subsurface stratigraphy in the general area of the Phase I Property consists of silty sand and clay, trace amounts of silt. Bedrock,

consisting of shale, was generally encountered at an average depth of approximately 11.3m to 12.2m below ground surface.

A select number of the aforementioned well records have been included in Appendix 2.

5.0 INTERVIEWS

Property Owner Representative

Mr. Mathieu Desjardins, a representative of Huntington Properties, the current property owner, was able to respond electronically about the environmental history of the Phase I Property. Mr. Desjardins indicated that Huntington Properties took ownership of the property in 2011. Mr. Desjardins indicated that the building was developed in 1960. Mr. Desjardins indicated that the property has always been used for commercial purposes. Mr. Desjardins indicated that the building is heated by natural gas fired boilers for the 2nd to 4th floors, and the retail spaces on the 1st floor each have their own natural gas fired furnaces. Mr. Desjardins was unaware of any environmental concerns regarding the current or historical activities of the Phase I Property or any other neighbouring properties.

Mr. Keaton Laing, a representative of Huntington Properties, the current property owner, was able to answer several questions on-site at the time of the site visit. Mr. Laing indicated that the intention for the property is to keep the first floor used for commercial retail space and convert the remaining floors for residential use. Mr. Laing indicated that renovations have been completed to the 3rd and 4th floors within the past year. Mr. Laing indicated that the 3rd floor is currently vacant as of November 2024 and the 4th floor was converted into rental office space with multiple offices in 2023.

6.0 SITE RECONNAISSANCE

6.1 General Requirements

A site visit was conducted for the Phase I Property on May 15, 2025, between approximately 10:00 AM and 11:30 AM. Weather conditions were overcast, with a temperature of approximately 18°C. Mr. Joshua Dempsey from the Environmental Department of Paterson Group conducted the inspection.

In addition to the Phase I Property, the uses of neighbouring properties within the Phase I Study Area were also assessed at the time of the site visit.

6.2 Specific Observations at the Phase I Property

Site Description

The Phase I Property is currently occupied by a four-storey commercial retail/office building, located in the western portion of the property, while the remainder of the site consists of an asphaltic concrete parking lot on the eastern side of the property.

The site topography is relatively flat, while the regional topography appears to slope slightly downward towards the north, in the general direction of the Ottawa River. Water drainage on the Phase I Property occurs via surface runoff towards catch basins located on adjacent streets.

No ponded water, stressed vegetation, surficial staining, or any other indications of potential sub-surface contamination were observed on the Phase I Property at the time of the site inspection.

A depiction of the Phase I Property is illustrated on Drawing PE3117-1 – Site Plan, in the Figures section of this report.

Buildings and Structures

At the time of the site inspection, the Phase I Property was occupied by a four-storey commercial retail/office building, with one full basement level. Built in the early 1960s, the building is constructed with a poured concrete foundation and is finished on the exterior with a combination of brick and stucco siding, in addition to a flat tar and gravel roof. The building is currently heated via a natural gas-fired boilers, located in the basement of the office space, and natural gas-fired furnaces, located in the basement of each retail tenant space.

Potential Environmental Concerns

- **Fuels and Chemical Storage**

  No chemical storage areas, above ground fuel storage tanks (ASTs), or evidence indicating the presence of any underground fuel storage tanks (USTs) were observed on the exterior of the Phase I Property at the time of the site inspection.

- **Hazardous Materials and Unidentified Substances**

  No hazardous materials, unidentified substances, spills, surficial staining, abnormal odours, stressed vegetation, or any other indications of potential sub-surface contamination were observed on the exterior of the Phase I Property at the time of the site inspection.

- **Polychlorinated Biphenyls (PCBs) and Transformer Oil**

  No electrical transformers or any other potential sources of PCBs or transformer oil were identified on the exterior of the Phase I Property.

- **Waste Management**

  Non-hazardous domestic waste and recyclable materials were observed to be stored in bins on the south side of the parking lot and are reportedly collected by a licensed contractor on a weekly basis. No environmental concerns were identified with respect to waste management practices on the Phase I Property.

Interior Assessment

A general description of the interior of the commercial building is as follows:

- The floors consist of poured concrete (basement), carpet, terrazzo (stairwells) ceramic and vinyl floor tiles;
- The walls consist of drywall and concrete block (basement);
- The ceilings consist of steel decking, drywall and suspended ceiling tiles;
- Lighting throughout the building is provided by fluorescent and LED light fixtures.

Potentially Hazardous Building Products

- **Asbestos-Containing Materials (ACMs)**

  Reference should be made to the Designated Substance Report (DSR) completed by Greenough Environmental Consulting Inc., dated October 2016, for information on asbestos containing materials.

❑ Lead-Based Paints

Reference should be made to the Designated Substance Report (DSR) completed by Greenough Environmental Consulting Inc., dated October 2016, for information on lead-based paints.

❑ Polychlorinated Biphenyls (PCBs) and Transformer Oil

No potential sources of PCBs were identified inside the subject building at the time of the site inspection.

❑ Urea Formaldehyde Foam Insulation (UFFI)

UFFI was not observed at the time of the site inspection, however, wall cavities were not inspected for insulation type.

Other Potential Environmental Concerns

❑ Interior Fuel and Chemical Storage

No vent and fill pipes, aboveground fuel storage tanks, or evidence indicating the presence of any underground fuel storage tanks were observed within the subject building at the time of the site inspection.

Chemical products identified in the subject building were observed to be limited to domestically available cleaning products, stored properly in their original containers.

❑ Ozone Depleting Substances (ODSs)

Potential sources of ODSs observed on-site include a fire extinguishers, refrigerators, and freezers. These appliances appeared to be in good condition at the time of the site inspection and should be regularly serviced by a licensed contractor.

❑ Wastewater Discharges

No sump pit was observed in the subject building at the time of the site inspection. A floor drain was observed in the basement and appeared to be blocked at the time of the site inspection, and no water observed.

Wastewater from the subject building (wash water and sewage) is discharged into the City of Ottawa sanitary sewer system. Roof drainage is discharged via

surface run-off towards catch basins located on the adjacent streets, which drain into the City of Ottawa storm water sewer system. No concerns were identified with respect to wastewater discharge on the subject site.

Neighbouring Properties

At the time of the site inspection, a survey of the neighbouring properties was conducted from publicly accessible roadways.

Land use adjacent to the Phase I Property was observed as follows:

North: Cooper Street, followed by commercial office/retail building;

South: Commercial office/retail building, followed by Somerset Street West;

East: Residential buildings;

West*:* Bank Street, followed by commercial retail/office buildings.

No potentially contaminating activities were identified in the Phase I Study Area.

The neighbouring land use within the Phase I Study Area is depicted on Drawing PE3117-2 – Surrounding Land Use Plan, in the Figures section of this report.

7.0 REVIEW AND EVALUATION OF INFORMATION

7.1 Land Use History

Based on a review of available historical information, the Phase I Property was first developed with commercial and residential structures sometime prior to 1912. The Phase I Property was redeveloped with the existing commercial building in the early 1960s.

Potentially Contaminating Activities (PCAs)

Based on the findings of the Phase I ESA, off-site PCAs were identified within the Phase I Study Area, however, based on their separation distances and/or cross- or down-gradient orientations, these activities are not considered to pose environmental concerns to the Phase I Property.

Areas of Potential Environmental Concern (APEC)

No areas of potential environmental concern were identified on the Phase I Property.

Contaminants of Potential Concern (CPC)

No contaminants of potential concern were identified since no APECs were identified on the Phase I Property.

7.2 Conceptual Site Model

Geological and Hydrogeological Setting

Based on the available mapping information, bedrock beneath the site area consists of shale of the Billings Formation. The surficial geology consists largely of offshore marine deposits, consisting of clay and silt with a drift thickness of approximately 5 to 15 meters.

Water Bodies and Areas of Natural and Scientific Interest

No water bodies are present on the Phase I Property. The Ottawa River is the closest significant water body to the Phase I Study Area, located approximately 1.0km to the north of the Phase I Property.

There are no areas of natural and scientific interest on the Phase I Property or within the Phase I Study Area.

Drinking Water Wells

Based on the availability of municipal water services, no drinking water wells are expected to remain in use within the Phase I Study Area.

Existing Buildings and Structures

The Phase I Property is currently occupied by a four-storey commercial retail/office building.

Current and Future Property Use

The Phase I Property is currently used for commercial (retail/offices) purposes.

It is our understanding that the Phase I Property is to be retrofitted to include residential units from the 2nd to the 4th floor, with the 1st floor to remain as

commercial retail use. Since the land use is to remain commercial on the ground floor level and retrofitted on the upper levels for residential use, it meets an exemption listed in Section 15 of Ontario Regulation (O.Reg.) 153/04, therefore, a record of site condition (RSC) will not be required to be filed with the MECP.

Neighbouring Land Use

The surrounding lands within the Phase I Study Area consist of residential and commercial retail/office use. Current land use is depicted on Drawing PE3117-2 – Surrounding Land Use Plan, in the Figures section of this report.

Potentially Contaminating Activities and Areas of Potential Environmental Concern

As per Section 7.1 of the Phase I ESA report, no potentially contaminating activities (PCAs) or areas of potential environmental concern (APECs) were identified on the Phase I Property.

Several PCAs were identified with respect to off-site properties situated within the Phase I Study Area. Based on their separation distances and/or cross- or down-gradient orientations, these PCAs are not considered to pose environmental concerns to the Phase I Property.

Contaminants of Potential Concern

As per Section 7.1 of this report, no CPCs were identified on the Phase I Property.

Assessment of Uncertainty and/or Absence of Information

The information available for review as part of the preparation of this Phase I ESA is considered to be sufficient to conclude that there are no PCAs or APECs associated with the Phase I Property.

The absence of any PCAs that result in APECs on the Phase I Property was confirmed by a variety of independent sources, and as such, the conclusions of this report are not affected by uncertainty which may be present with respect to the individual sources.

8.0 CONCLUSION

Assessment

Paterson Group was retained by Huntington Properties to carry out a Phase I – Environmental Site Assessment (Phase I ESA) for 396 Cooper Street in Ottawa, Ontario. The purpose of this Phase I ESA was to research the past and current use of the site (Phase I Property) and properties within 250m (Phase I Study Area), to identify any actual or potential environmental concerns that may have impacted the Phase I Property.

According to the historical research, the Phase I Property was first developed in the circa 1888 with several commercial retail and residential buildings. The Phase I Property was redeveloped in the early 1960s with the existing four-storey commercial retail/office building. No concerns were identified with respect to historical land use of the Phase I Property.

Based on the available historical information, adjacent and surrounding properties within the Phase I Study Area were first developed primarily for commercial and residential purposes. Several historical off-site potentially contaminating activities (PCAs) were identified within the Phase I Study Area. Based on orientation and/or separation distances, the off-site PCAs are not considered to represent areas of potential environmental concern on the Phase I Property.

Following the historical research, a site visit was conducted. The Phase I Property is currently occupied four-storey commercial retail/office building with a full basement. The ground floor houses two active retail stores, while the upper floors are utilized as office spaces for various tenants. No environmental concerns were identified with respect to the current use of the Phase I Property.

Neighbouring land use in the Phase I Study Area consists primarily of commercial (offices, restaurant, retail stores, etc.) along Bank Street, as well as residential uses. A tailoring and dry-cleaning establishment is located at 272 Bank Street, approximately 40m southwest of the Phase I Property. Additionally, a dry cleaner is situated at 395 Somerset Street West, approximately 110m southwest of the Phase I Property. Based on their separation distance and/or cross-gradient orientation, these identified PCAs are not considered to represent an environmental concern to the Phase I Property.

Based on the findings of our assessment, it is **our opinion that a Phase II – Environmental Site Assessment is not required for the Phase I Property.**

9.0 STATEMENT OF LIMITATIONS

This Phase I – Environmental Site Assessment report has been prepared in general accordance with O.Reg. 153/04, as amended, and CSA Z768-01 (reaffirmed 2022). The conclusions presented herein are based on information gathered from a limited historical review and field inspection program. The findings of the Phase I ESA are based on a review of readily available geological, historical, and regulatory information as well as a cursory review made at the time of the field assessment. The historical research relies on information supplied by others, such as local, provincial, and federal agencies and was limited within the scope-of-work, time, and budget of the project herein.

Should any conditions be encountered at the Phase I Property and/or historical information that differ from our findings, we request that we be notified immediately in order to allow for a reassessment.

This report was prepared for the sole use of Huntington Properties. Permission and notification from the above noted party and Paterson Group will be required prior to the release of this report to any other party.

Paterson Group Inc.

Joshua Dempsey, B.Sc.

Mark D'Arcy, P.Eng., QP$_{ESA}$

Report Distribution:

- ❑ Huntington Properties
- ❑ Paterson Group Inc.

10.0 REFERENCES

Federal Records

- ❒ Natural Resources Canada: Air Photo Library.
- ❒ Natural Resources Canada: The Atlas of Canada.
- ❒ Geological Survey of Canada: Surficial and Subsurface Mapping.
- ❒ Environment Canada: National Pollutant Release Inventory.
- ❒ National Archives of Canada.

Provincial Records

- ❒ MECP: Freedom of Information and Privacy Office.
- ❒ MECP: Municipal Coal Gasification Plant Site Inventory, 1991.
- ❒ MECP: Waste Disposal Site Inventory, 1991.
- ❒ MECP: Brownfields Environmental Site Registry.
- ❒ MECP: Water Well Inventory.
- ❒ MECP: Ontario PCB Waste Storage Site Inventory, 1995.
- ❒ Office of Technical Standards and Safety Authority, Fuels Safety Branch.
- ❒ Ministry of Natural Resources and Forestry Areas of Natural Significance.
- ❒ Chapman, L.J., and Putnam, D.F., 1984: 'The Physiography of Southern Ontario, Third Edition', Ontario Geological Survey Special Volume 2.

Municipal Records

- ❒ City of Ottawa: GeoOttawa
- ❒ City of Ottawa: Historical Land Use Inventory Database
- ❒ City of Ottawa: document entitled, "Old Landfill Management Strategy, Phase I – Identification of Sites", prepared by Golder Associates, 2004.

Local Information Sources

- ❒ Personal Interviews.
- ❒ Previous Engineering Reports.
- ❒ Plan of Survey.

Public Information Sources

- ❒ ERIS Database Report.
- ❒ Google Earth.
- ❒ Google Maps/Street View.

FIGURES

FIGURE 1 – KEY PLAN

FIGURE 2 – TOPOGRAPHIC MAP

DRAWING PE3117-1 – SITE PLAN

DRAWING PE3117-2 – SURROUNDING LAND USE PLAN

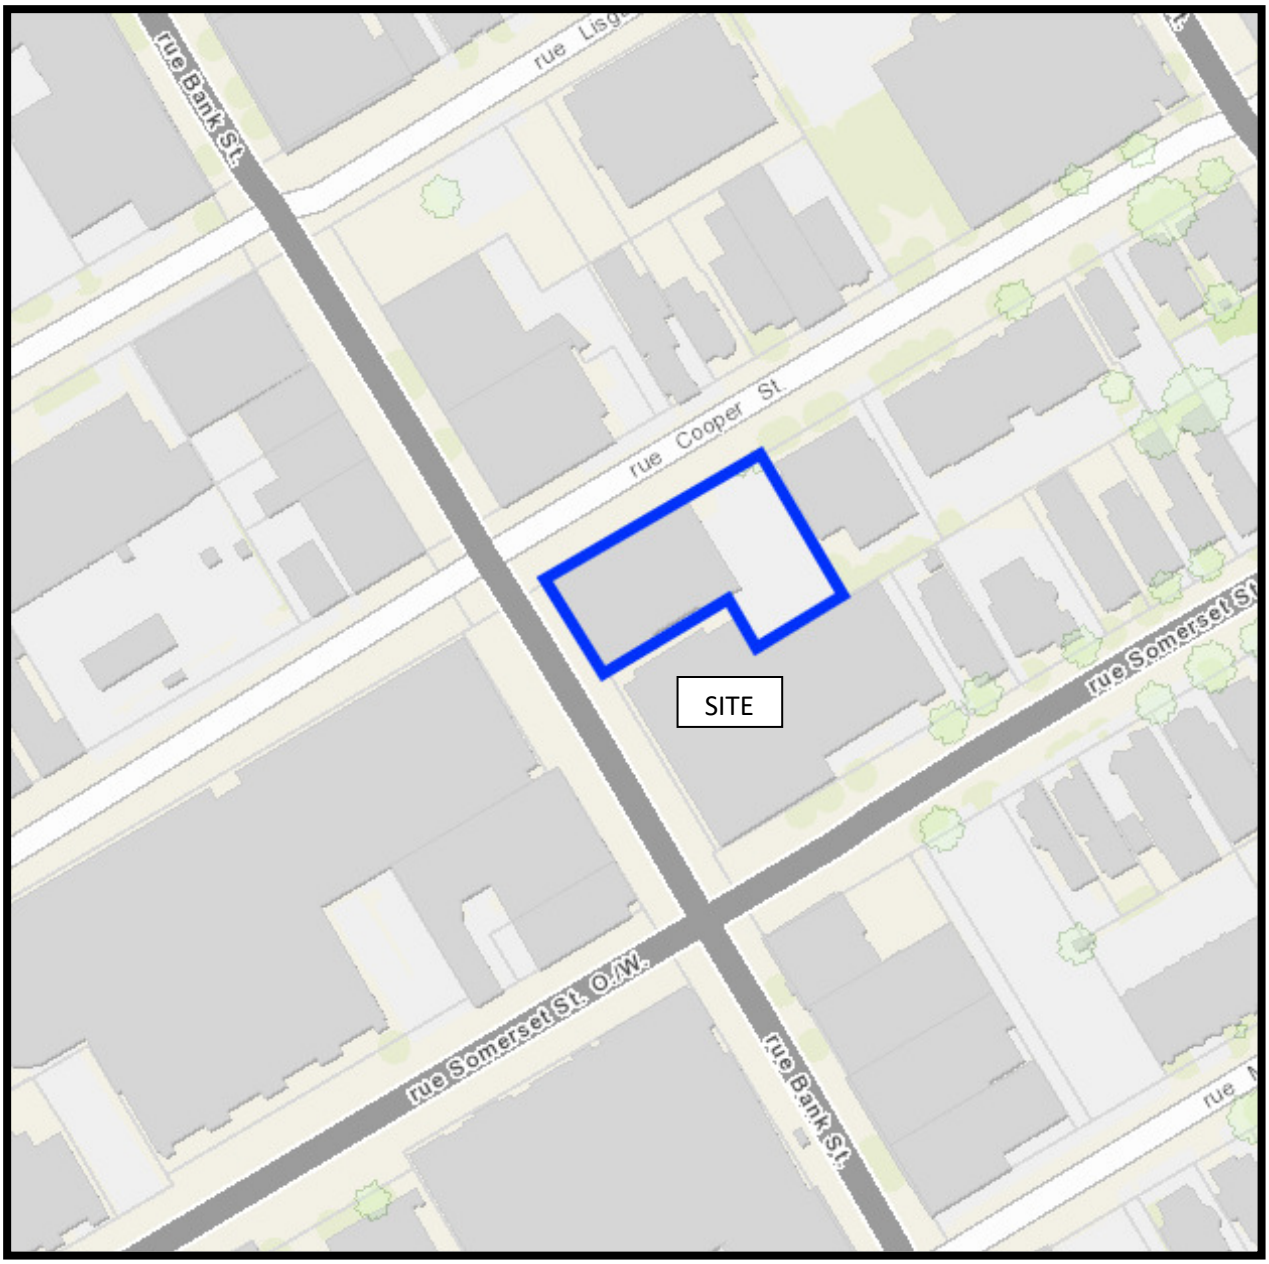

FIGURE 1

KEY PLAN

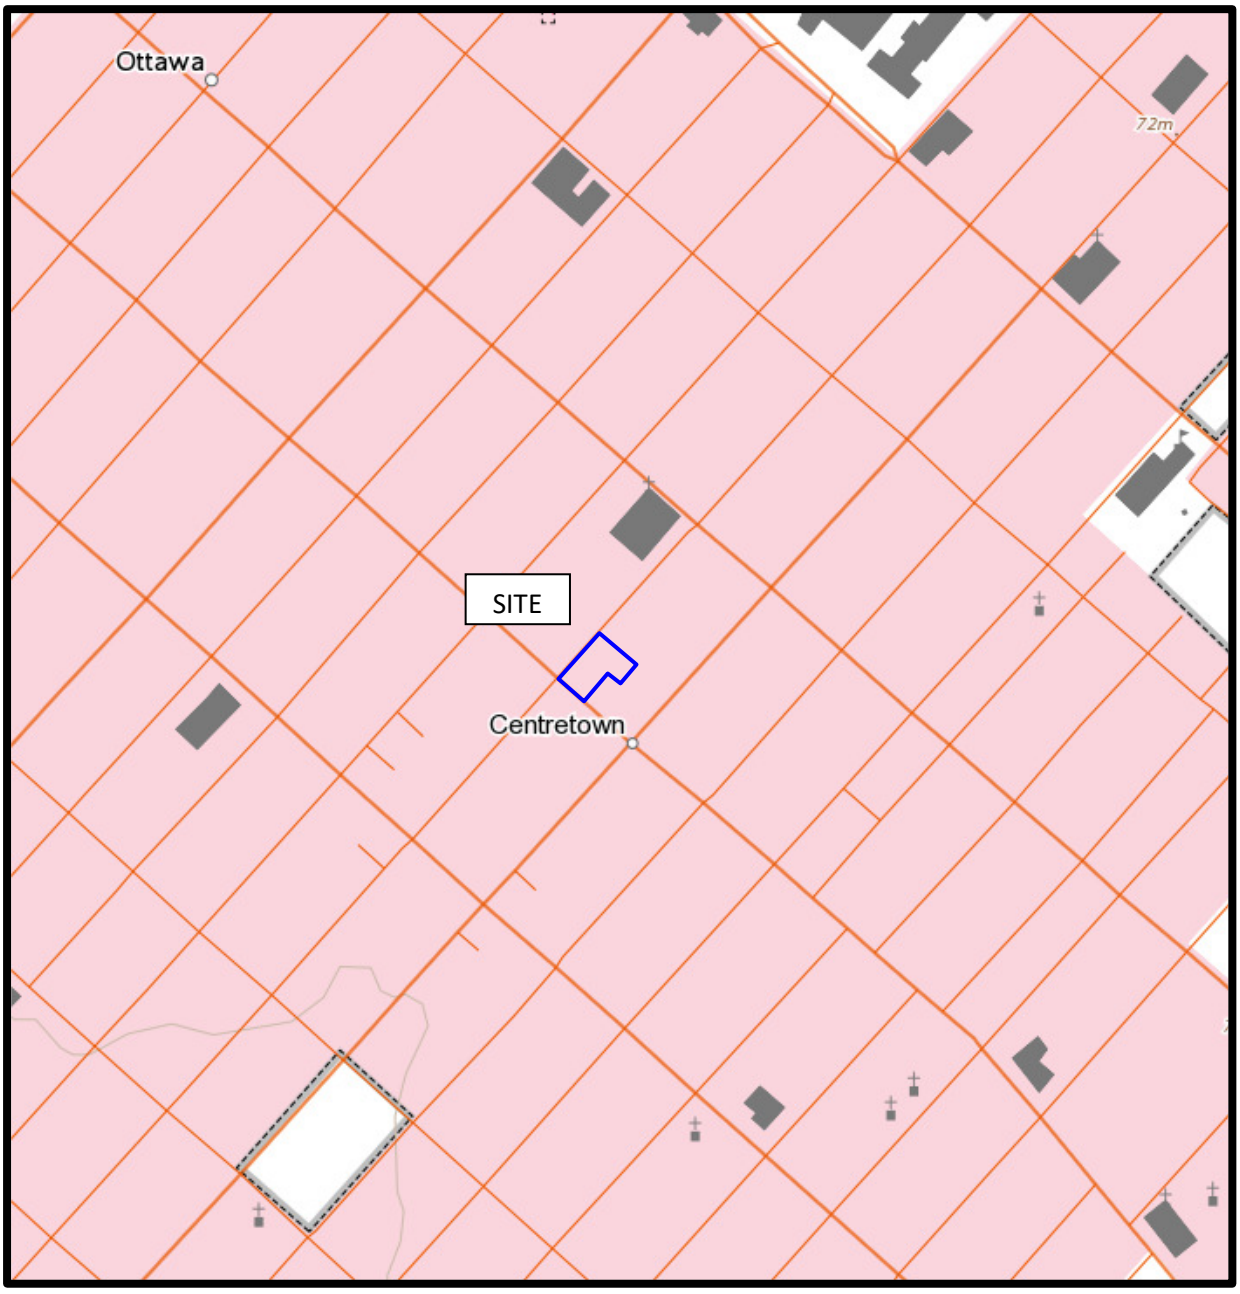

FIGURE 2

TOPOGRAPHIC MAP

250 BANK STREET
COMMERCIAL

251 BANK STREET
COMMERCIAL

373-389 COOPER STREET
COMMERCIAL/RESIDENTIAL

SIDEWALK

COOPER STREET

SIDEWALK

396 COOPER STREET
4-STOREY COMMERCIAL
RETAIL/OFFICE BUILDING

ASPHALTIC CONCRETE
PARKING LOT

374 COOPER STREET
RESIDENTIAL

270 BANK STREET
COMMERCIAL

BANK STREET

SIDEWALK

SIDEWALK

282 BANK STREET
COMMERCIAL

273 BANK STREET
COMMERCIAL

BIKE STORAGE

WASTE BIN STORAGE

EXISTING MONITORING
WELL

LEGEND:

PHASE I ESA PROPERTY BOUNDARY

SCALE: 1:3000

0 25 50 75 100 125 150 200m

PATERSON GROUP
9 AURIGA DRIVE
OTTAWA, ON
K2E 7T9
TEL: (613) 226-7381

NO.	REVISIONS	DATE	INITIAL

HUNTINGTON PROPERTIES

PHASE I - ENVIRONMENTAL SITE ASSESSMENT
396 COOPER STREET

OTTAWA, ONTARIO

Title:

SITE PLAN

Scale: 1:300	Date: 05/2025
Drawn by: ZS	Report No.: PE3117-1
Checked by: JD	Dwg. No.: PE3117-1
Approved by: MSD	Revision No.:

11x17

p:\autocad drawings\environmental\pe3117xx\pe3117\pe3117-1-site plan.dwg

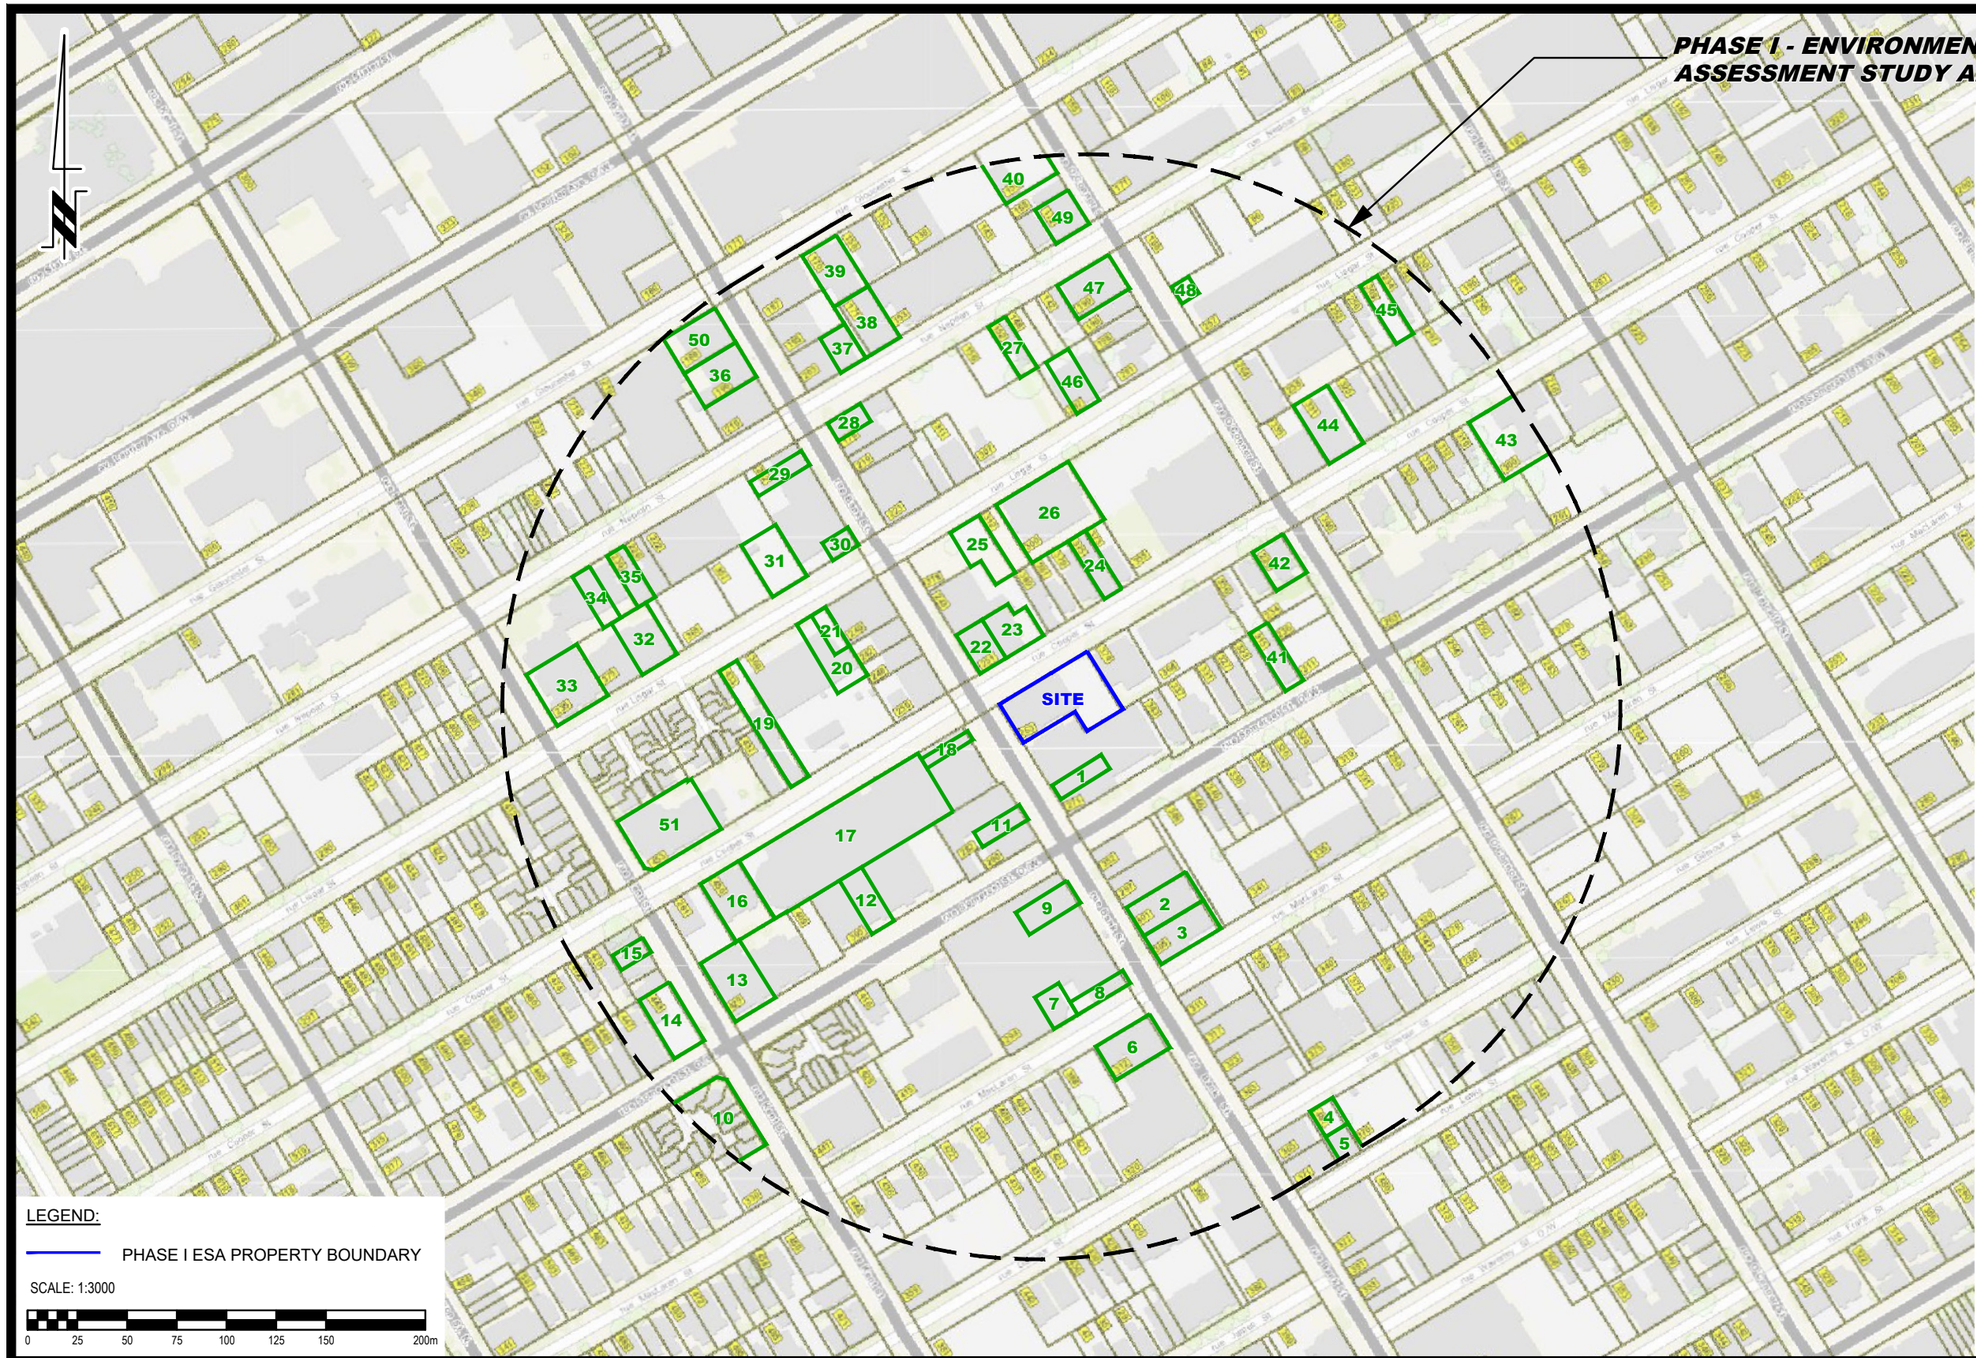

POTENTIALLY CONTAMINATING ACTIVITIES :

ID #	PCA ID	DESCRIPTION
1	37	FORMER DRY CLEANERS
2	37	FORMER DRY CLEANERS
3	31	FORMER PRINTERS
4	52	FORMER AUTOMOTIVE REPAIR GARAGE
5	34/59	FORMER TIN SMELTING AND WOOD WORKSHOP
6	19	FORMER ELECTRICAL COMPONENT MANUFACTURER
7	52	FORMER AUTOMOTIVE SERVICE GARAGE
8	37	FORMER DRY CLEANERS
9	52	FORMER AUTOMOTIVE STORAGE AND SALES
10	28	FORMER RETAIL FUEL OUTLET
11	37	FORMER DRY CLEANERS
12	37	EXISTING DRY CLEANERS
13	28	FORMER RETAIL FUEL OUTLET
14	28	FORMER RETAIL FUEL OUTLET
15	37	FORMER DRY CLEANERS
16	31	FORMER PRINTERS
17	28/52	FORMER DAIRY COMPANY WITH TRUCK STORAGE AND REPAIR
18	37	FORMER AND EXISTING DRY CLEANERS
19	29	FORMER GLASS INDUSTRY
20	28/52	FORMER AUTOMOTIVE SERVICE GARAGE
21	31	FORMER PRINTERS
22	31	FORMER PRINTERS
23	37	FORMER DRY CLEANERS
24	52	FORMER AUTOMOTIVE SERVICE GARAGE
25	37	FORMER DRY CLEANERS
26	29	FORMER GLASS INDUSTRY
27	31/37	FORMER DRY CLEANERS AND PRINTERS
28	37	FORMER DRY CLEANERS
29	37	FORMER DRY CLEANERS
30	31	FORMER PRINTERS
31	31	FORMER PRINTERS
32	28/52	FORMER AUTOMOTIVE SERVICE GARAGE
33	28	FORMER RETAIL FUEL OUTLET
34	37	FORMER DRY CLEANERS
35	31	FORMER PRINTERS
36	31/37	FORMER DRY CLEANERS AND PRINTERS
37	31/28	FORMER PRINTERS AND OIL SPILL
38	31	FORMER PRINTERS
39	37	FORMER DRY CLEANERS
40	28	FORMER RETAIL FUEL OUTLET AND FURNACE OIL SPILL
41	31	FORMER PRINTERS
42	31	FORMER PRINTERS
43	28	FUEL OIL UST
44	34	SHEET METAL COMPANY
45	57	FORMER AUTOMOTIVE SERVICE GARAGE
46	37	FORMER DRY CLEANERS
47	28	FORMER AST
48	28	EXISTING UST
49	28	FORMER GASOLINE UST
50	31	FORMER PRINTERS
51	28	FORMER DIESEL SPILL

PATERSON GROUP
9 AURIGA DRIVE
OTTAWA, ON
K2E 7T9
TEL: (613) 226-7381

NO.	REVISIONS	DATE	INITIAL

HUNTINGTON PROPERTIES

PHASE I - ENVIRONMENTAL SITE ASSESSMENT
396 COOPER STREET

OTTAWA, ONTARIO

Title:

SURROUNDING LAND USE PLAN

Scale: 1:3000	Date: 05/2025
Drawn by: ZS	Report No.: PE3117-1
Checked by: JD	Dwg. No.: PE3117-2
Approved by: MSD	Revision No.:

p:\autocad drawings\environmental\pe3117x\pe3117\pe3117-2-surrounding land use plan.dwg

11x17

APPENDIX 1

AERIAL PHOTOGRAPHS

SITE PHOTOGRAPHS

PLAN OF SURVEY

AERIAL PHOTOGRAPH
1928

PATERSON GROUP

AERIAL PHOTOGRAPH
1949

PATERSON GROUP

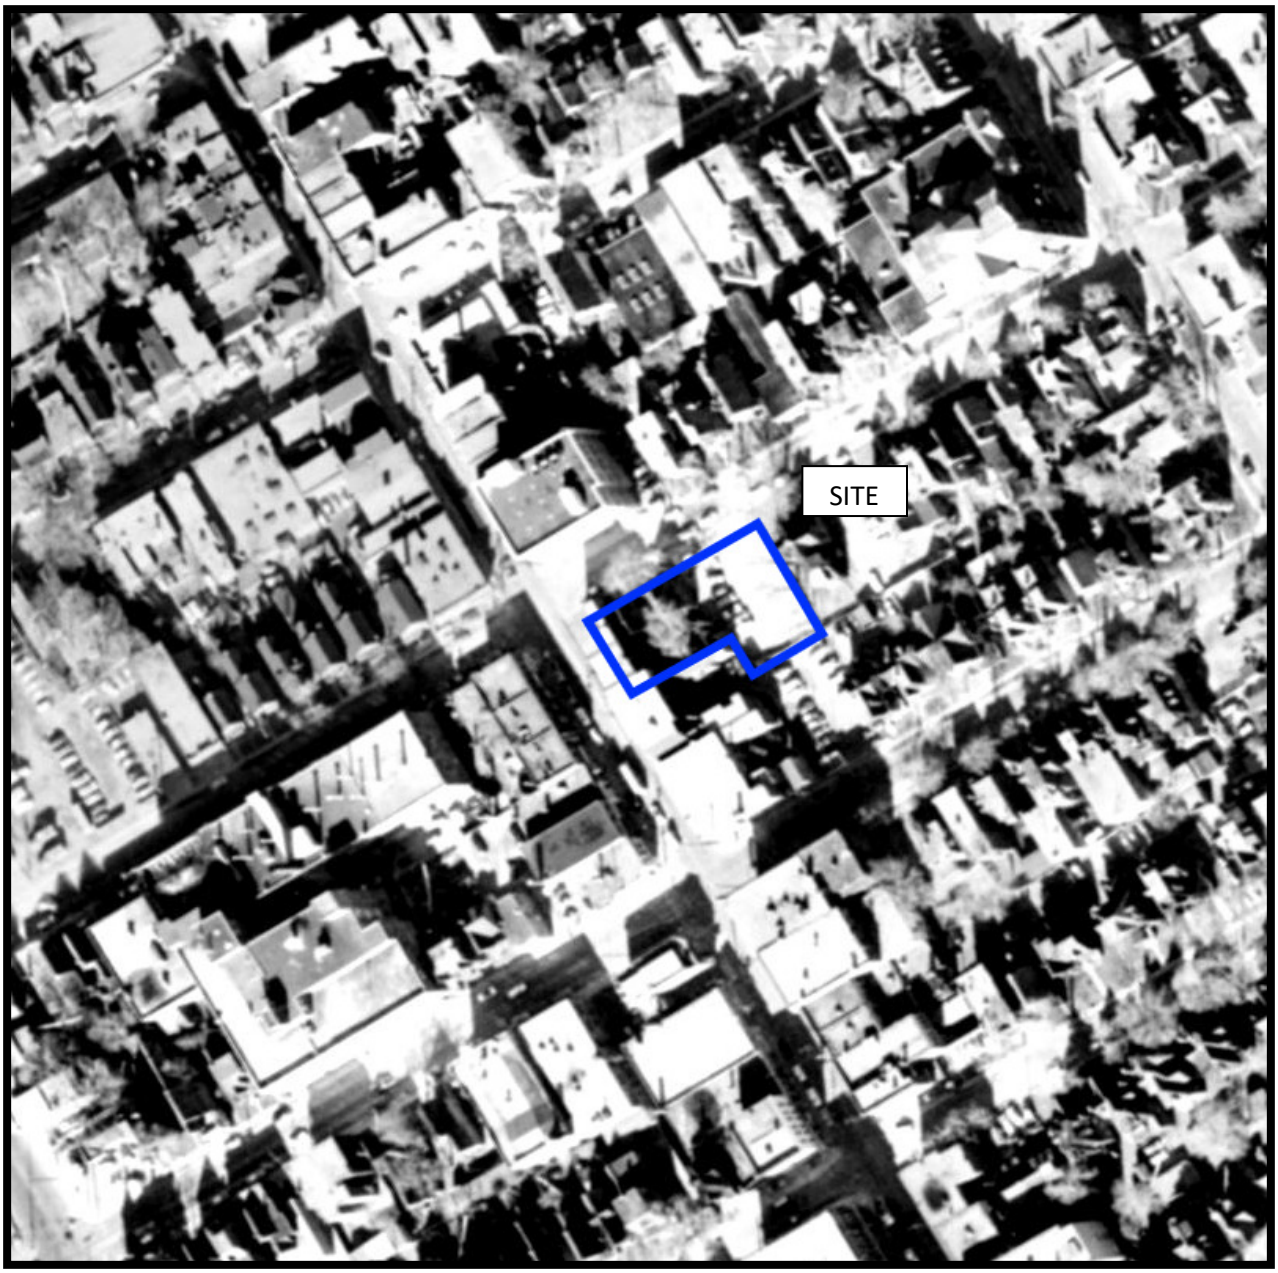

AERIAL PHOTOGRAPH
1958

PATERSON GROUP

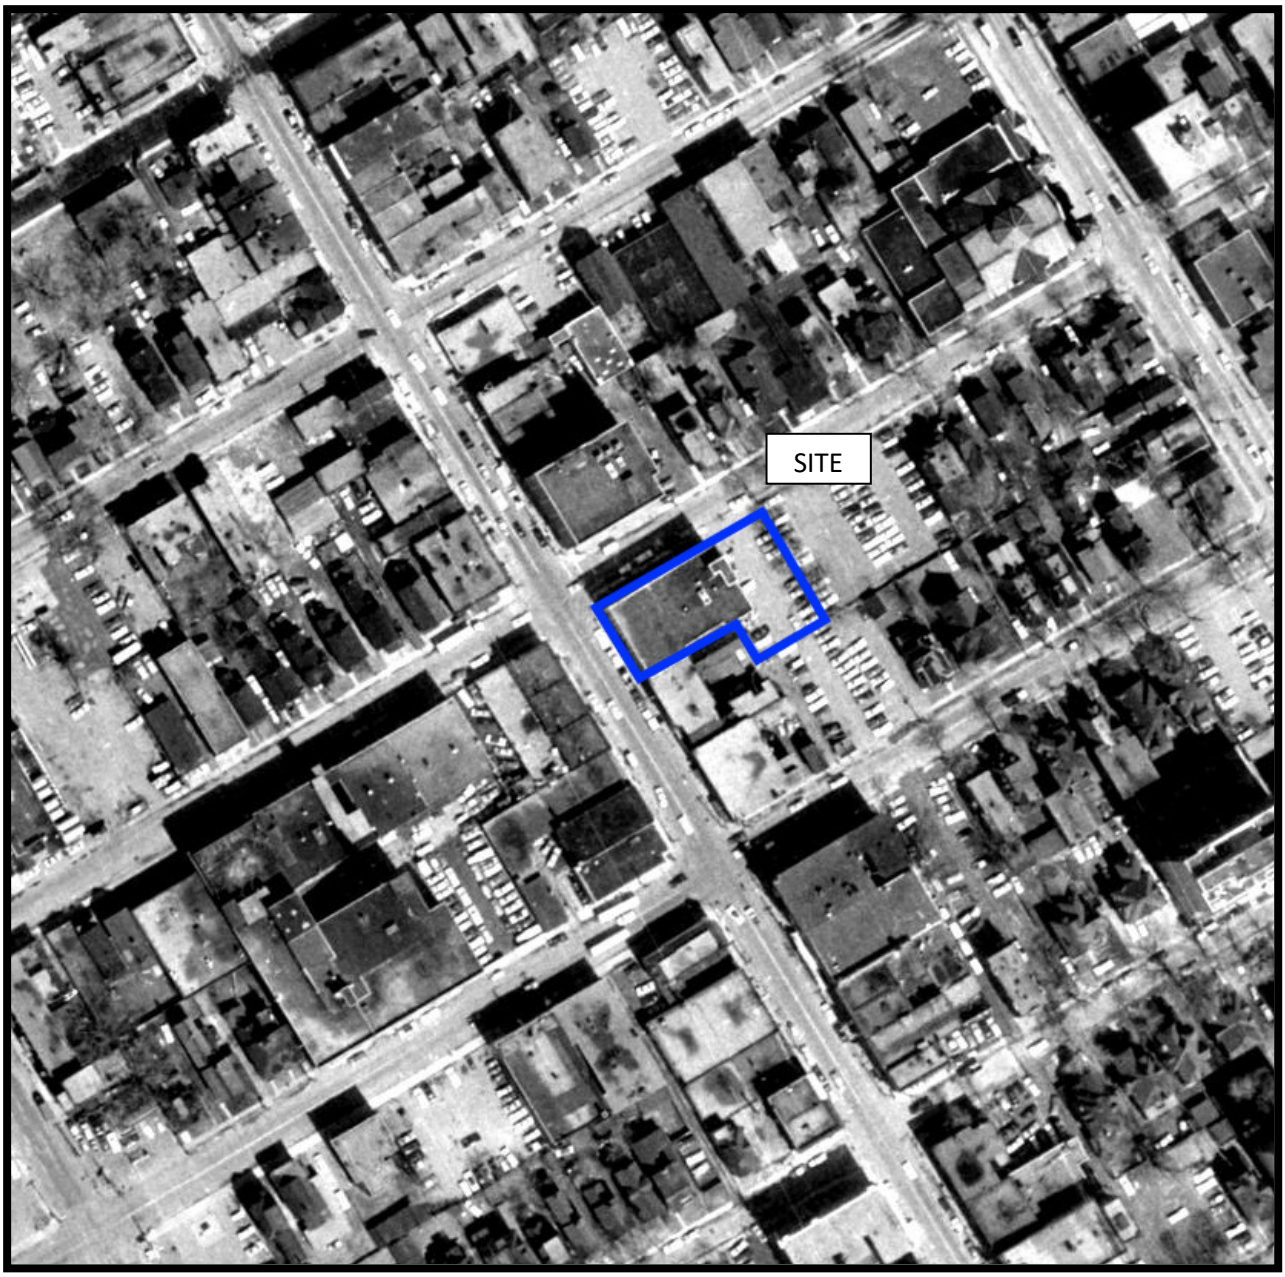

AERIAL PHOTOGRAPH
1965

PATERSON GROUP

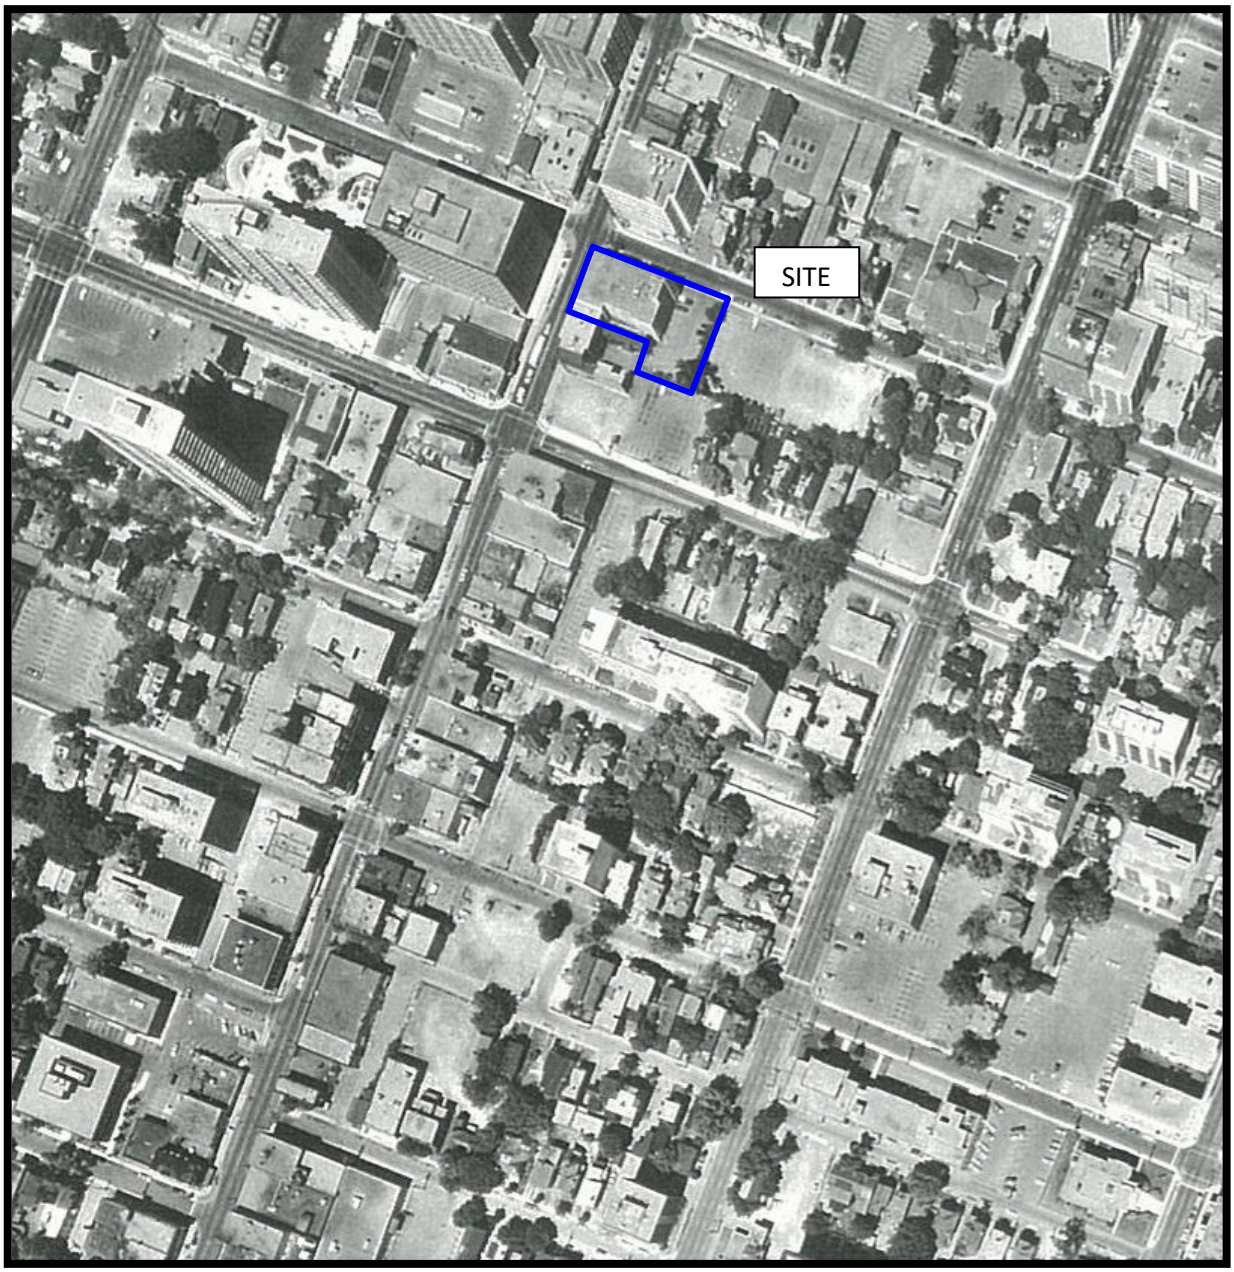

AERIAL PHOTOGRAPH
1978

PATERSON GROUP

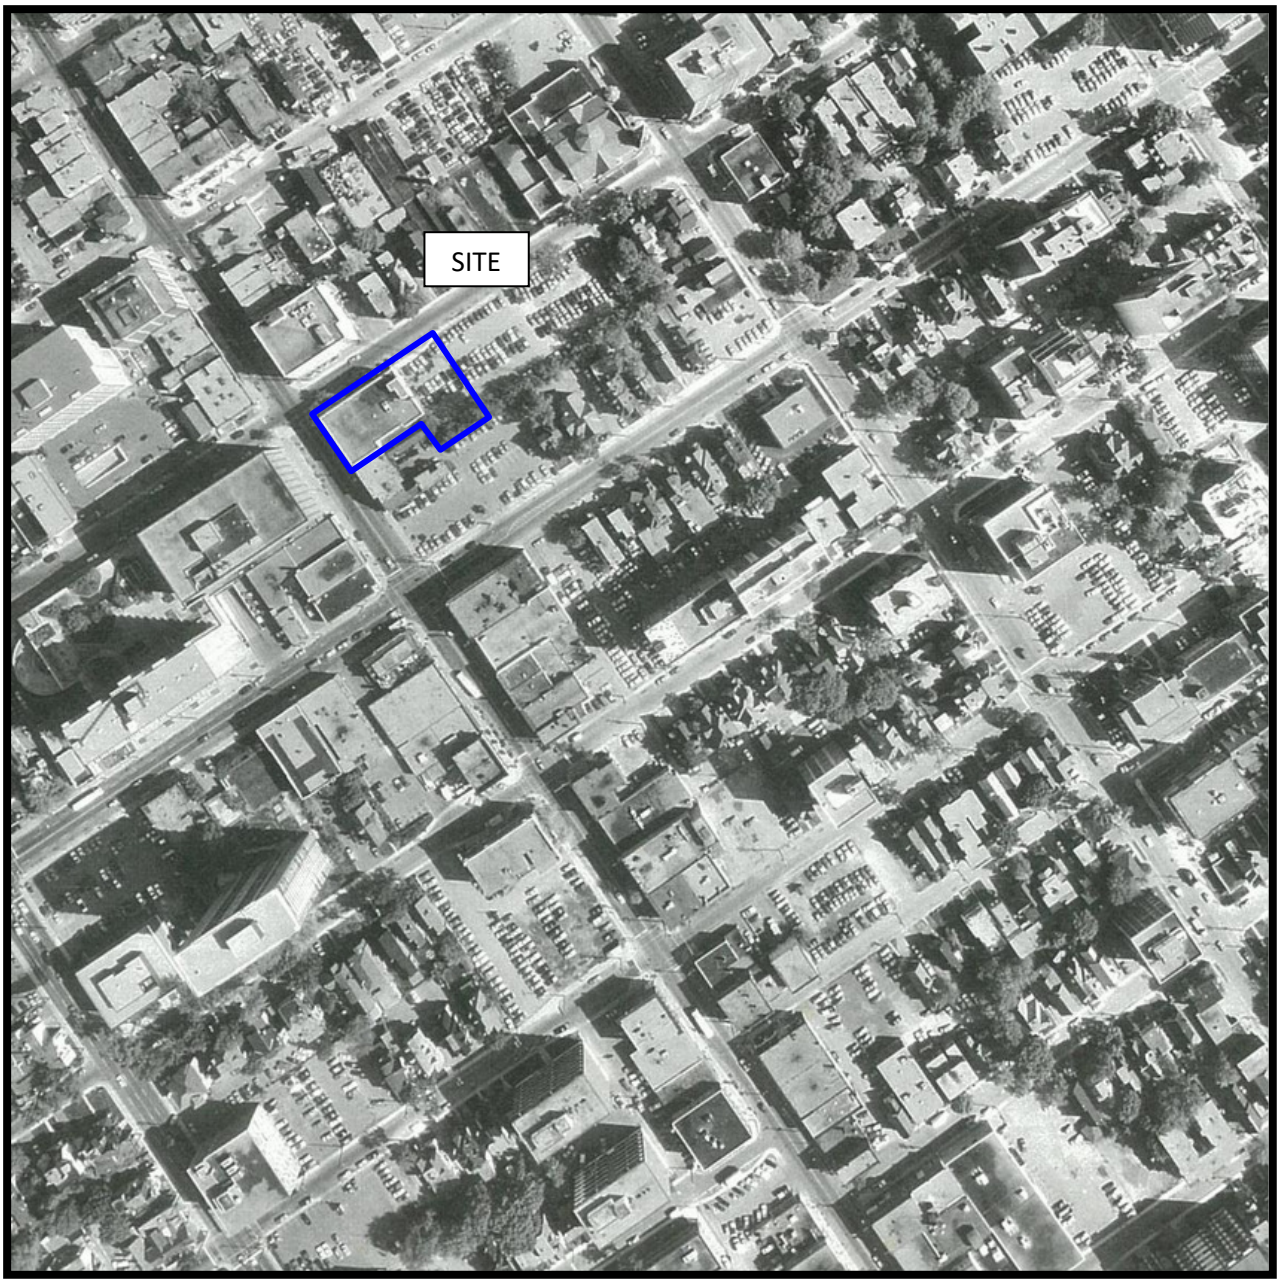

AERIAL PHOTOGRAPH
1984

PATERSON GROUP

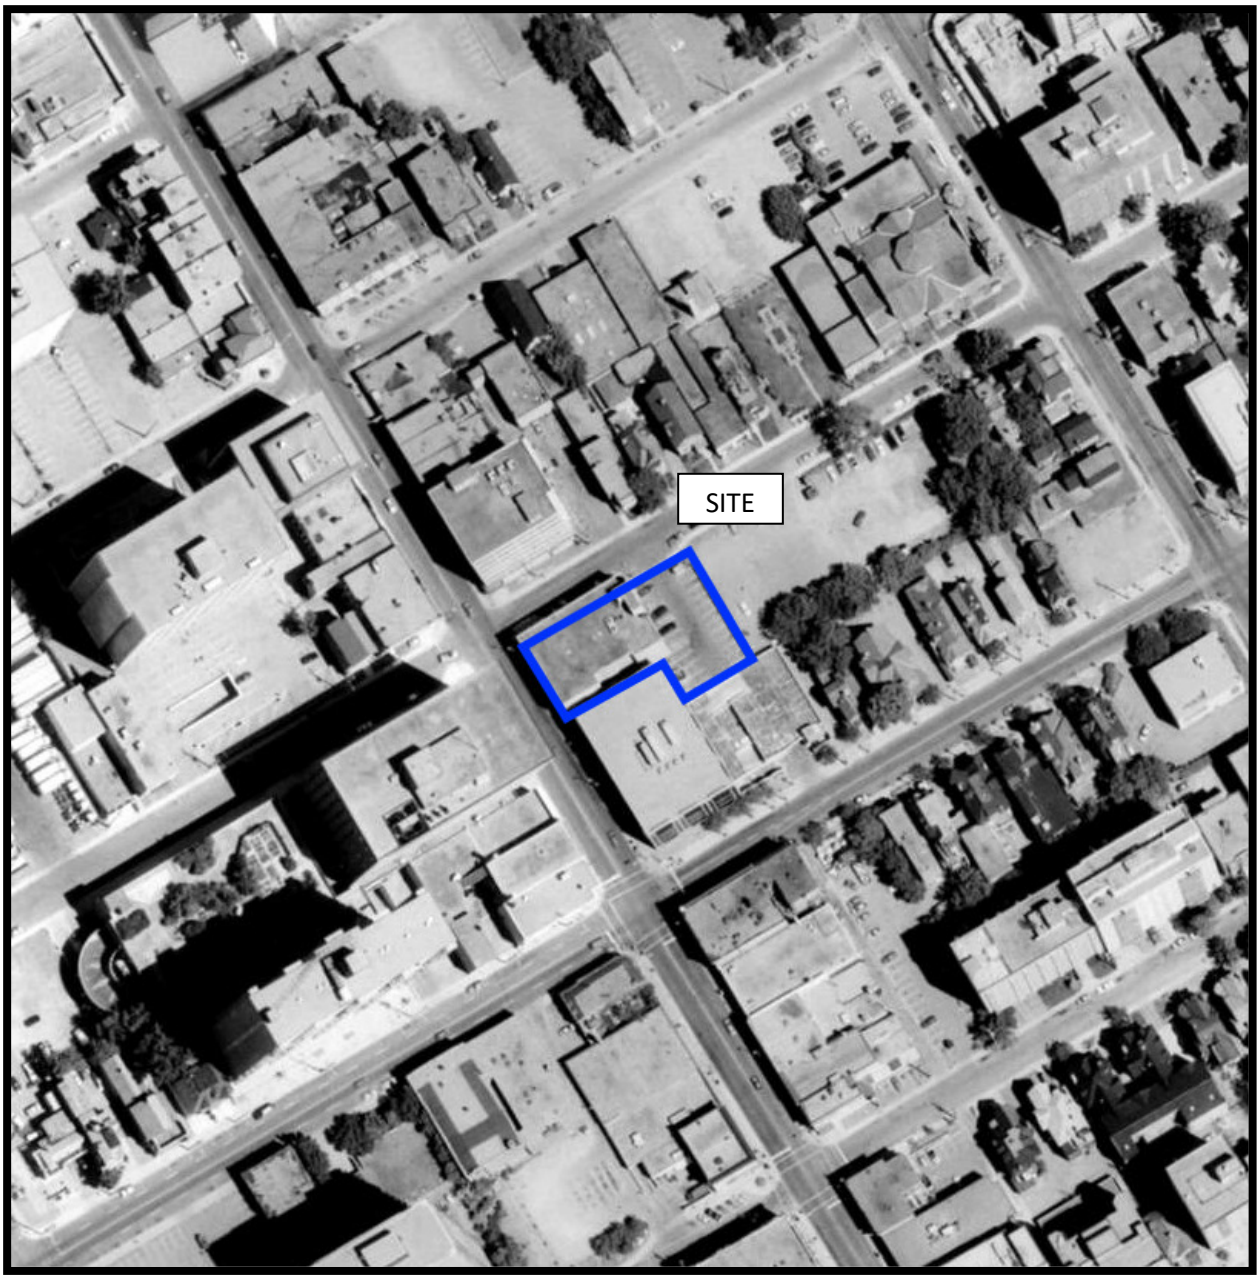

AERIAL PHOTOGRAPH
1991

PATERSON GROUP

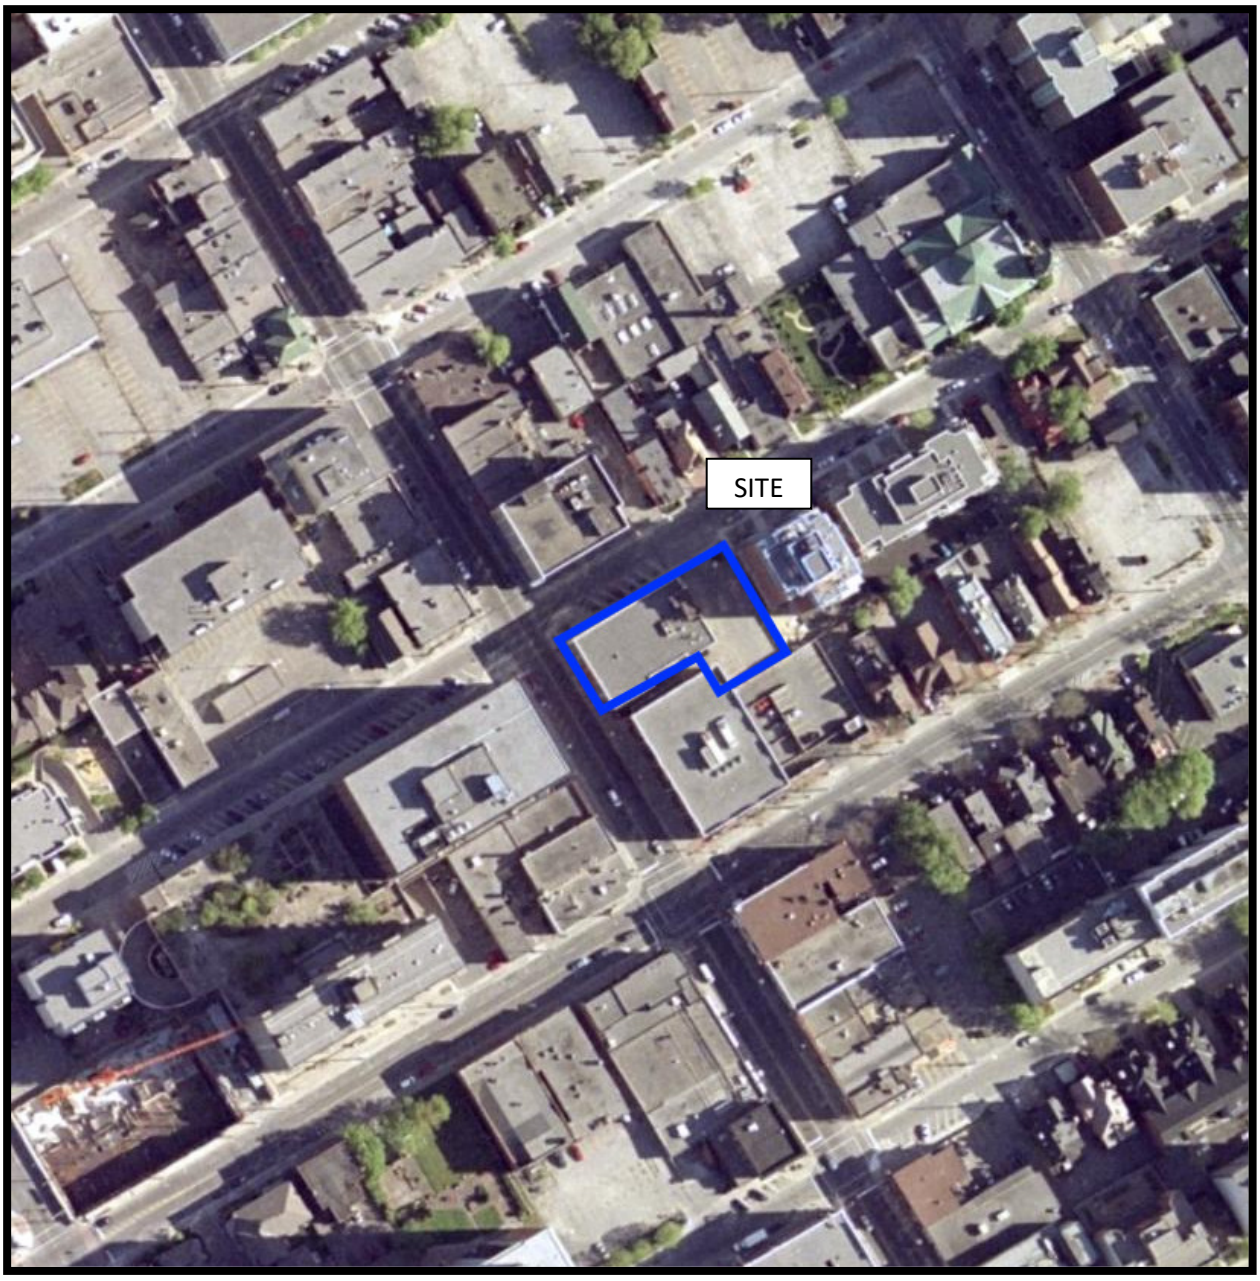

AERIAL PHOTOGRAPH
2002

PATERSON GROUP

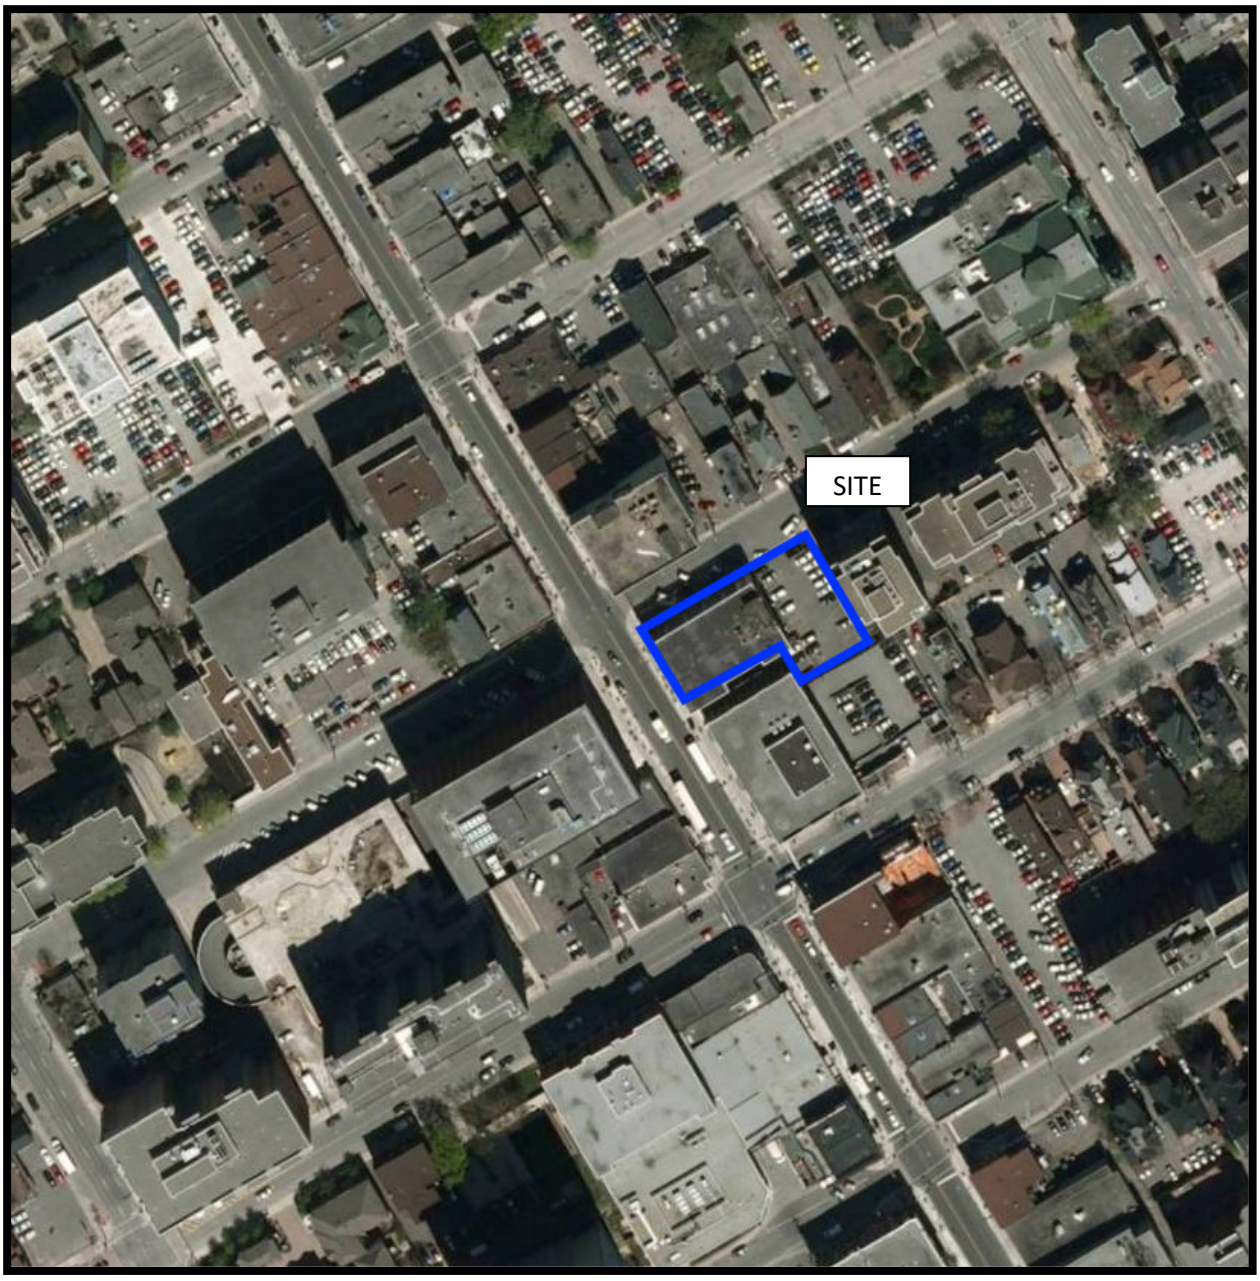

AERIAL PHOTOGRAPH
2011

PATERSON GROUP

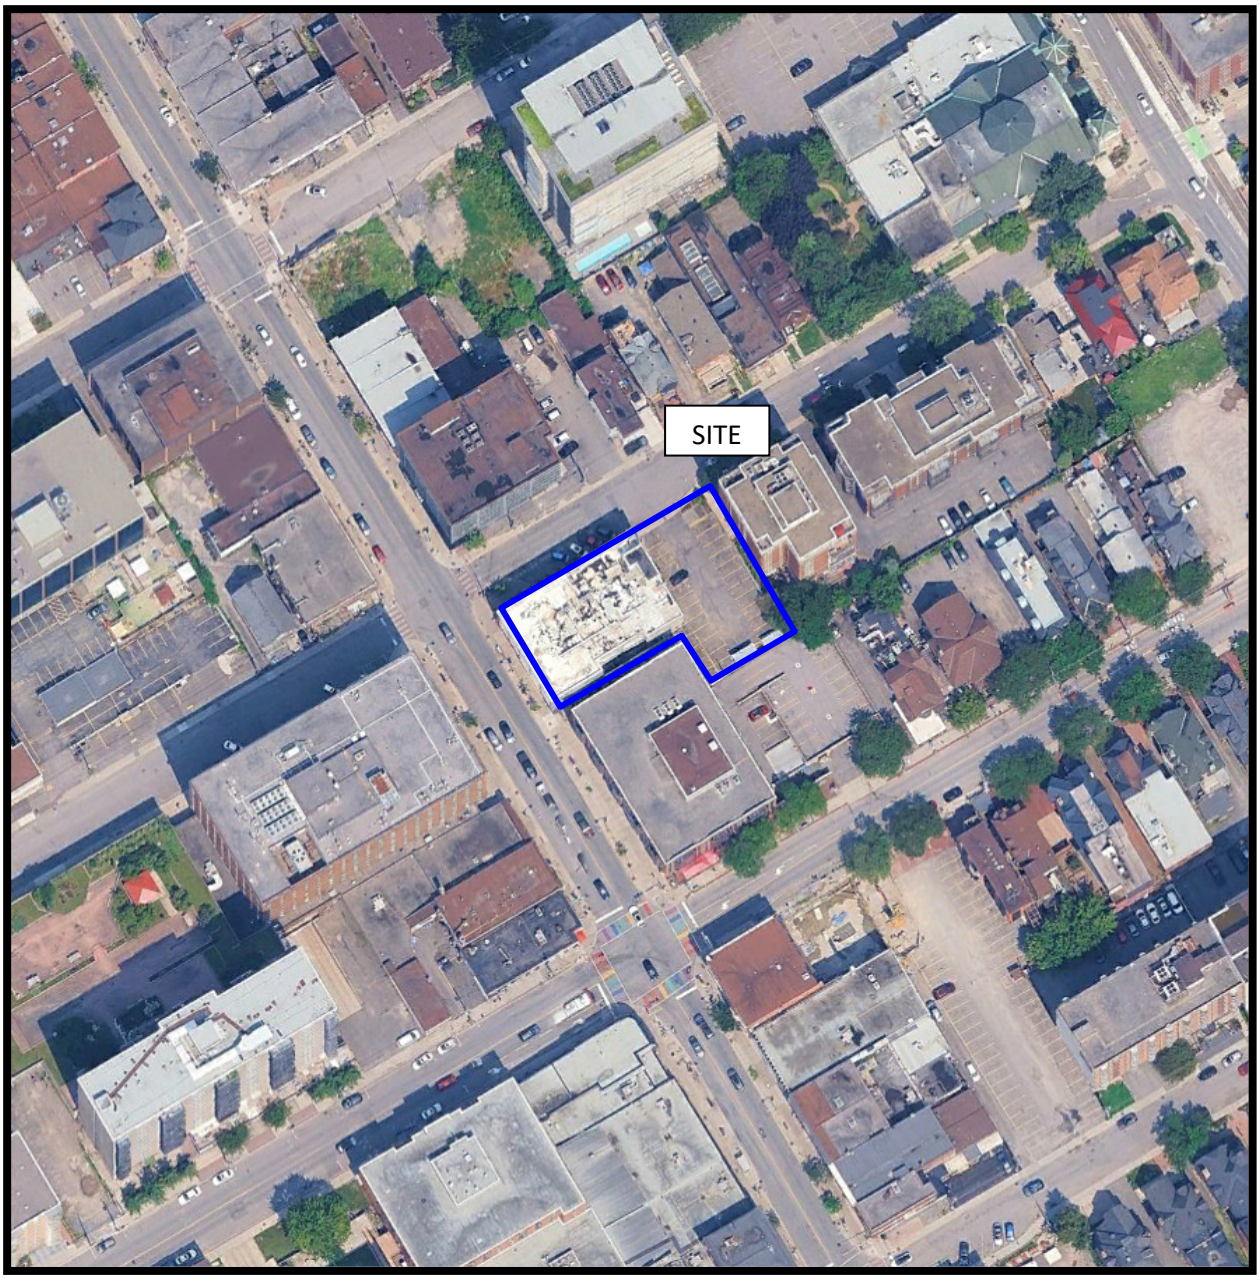

AERIAL PHOTOGRAPH
2024

PATERSON GROUP

Site Photographs

Photograph 1: View of asphaltic parking lot at the rear of the building, on the eastern side of the Phase I Property.

Photograph 2: View of the subject building, looking east from Bank Street.

Photograph 3: View of the subject building, looking south from Cooper Street.

Photograph 4: View to the north down Bank Street

Photograph 5: View to the south down Bank Street

Photograph 6: Location of existing monitoring well at the rear of the parking lot.

SURVEYOR'S REAL PROPERTY REPORT

PART 1 Plan of

LOTS 35 AND 36
(South Cooper Street)
REGISTERED PLAN 12281
CITY OF OTTAWA

Surveyed by Annis, O'Sullivan, Vollebekk Ltd.

Scale 1 : 200

8.0 6.0 4.0 2.0 0 4 8 Metres

Metric

DISTANCES SHOWN ON THIS PLAN ARE IN METRES AND CAN BE CONVERTED TO FEET BY DIVIDING BY 0.3048

Surveyor's Certificate

I CERTIFY THAT :

1. This survey and plan are correct and in accordance with the Surveys Act, the Surveyors Act, the Land Titles Act and the regulations made under them.
2. The survey was completed on the 1st day of September, 2011.

Sept. 14, 2011 — Date

E. H. Herweyer
Ontario Land Surveyor

PART 2
THIS PLAN MUST BE READ IN CONJUNCTION WITH SURVEY REPORT DATED: SEPTEMBER 14, 2011

ANNIS, O'SULLIVAN, VOLLEBEKK LTD. grants to Huntington Properties ("The Client"), their solicitors, mortgagees, and other related parties, permission to use original, signed, sealed copies of the Surveyor's Real Property Report in transactions involving The Client.

ASSOCIATION OF ONTARIO LAND SURVEYORS
PLAN SUBMISSION FORM
1810637

THIS PLAN IS NOT VALID UNLESS IT IS AN EMBOSSED ORIGINAL COPY ISSUED BY THE SURVEYOR In accordance with Regulation 1026, Section 29 (3).

Notes & Legend

—□—	Denotes	Survey Monument Planted
—■—	"	Survey Monument Found
SIB	"	Standard Iron Bar
SSIB	"	Short Standard Iron Bar
IB	"	Iron Bar
CC	"	Cut Cross
RP	"	Rock Post
Meas.	"	Measured
(WIT)	"	Witness
Prop.	"	Proportion
(AOG)	"	Annis, O'Sullivan, Vollebekk Ltd.
P&W	"	Post & Wire
BF	"	Board Fence
CLF	"	Chain Link Fence
C/L	"	Centreline
UP	"	Utility Post
— OHW —	"	Overhead Wires
(P)	"	Registered Plan 12281
(P1)	"	(647) Plan February 20, 1984
(P2)	"	(AOG) Plan September 14, 1999
(P3)	"	(AOG) Plan November 28, 2001
(P4)	"	(857) Plan October 22, 1990
(P5)	"	Plan 5R-9623
▫ TB–B	"	Bell Terminal Box
▫ TB–C	"	Cable Terminal Box
o B	"	Bollard
AC	"	Air Conditioner
CRW	"	Concrete Retaining Wall

Bearings are astronomic, derived from southerly limit of Cooper Street, shown to be N59°02'20"E on Plan 4R-16846.

© Annis, O'Sullivan, Vollebekk Ltd, 2011. "THIS PLAN IS PROTECTED BY COPYRIGHT"

ANNIS, O'SULLIVAN, VOLLEBEKK LTD.
Ontario Land Surveyors
14 Concourse Gate, Suite 500
Nepean, Ont. K2E 7S6
Phone: (613) 727-0850 / Fax: (613) 727-1079
Email: Nepean@aovltd.com

Job No. 12082-11 Huntington Lts 35 36 PL 12281 D F | ig

\\Geoserver\Company\Active\2011\12082-11\FINAL\12082-11 Huntington Lts 35 36 PL 12281 D F.dwg, 9/14/2011 9:36:13 AM, KIP 7700 Bond.pc3

APPENDIX 2

MECP FREEDOM OF INFORMATION

MECP WATER WELL RECORDS

TSSA CORRESPONDENCE

CITY OF OTTAWA HLUI

ERIS DATABASE REPORT

Ministry of the Environment, Conservation and Parks

Corporate Services Branch
40 St. Clair Avenue West
Toronto ON M4V 1M2

Ministère de l'Environnement, de la Protection de la nature et des Parcs

Direction des services ministériels
40, avenue St. Clair Ouest
Toronto ON M4V 1M2

Ontario

May 26, 2025

Mr. Joshua Dempsey
Paterson Group Inc.
9 Auriga Drive
Ottawa, Ontario K2E 7T9
jdempsey@patersongroup.ca

Dear Joshua Dempsey:

RE: **MECP FOI A-2025-03090, Your Reference PE3117 – Decision Letter**

This letter is in response to your request made pursuant to the Freedom of Information and Protection of Privacy Act (the Act) relating to:

396 Cooper Street, Ottawa

Timeframe: January 01, 1986 to May 07, 2025

After a thorough search through the ministry files, no records were located responsive to your request. The official responsible for making the access decision on your request is the undersigned. This file is now closed.

You may request a review of my decision within 30 days from the date of this letter by contacting the Information and Privacy Commissioner/Ontario at http://www.ipc.on.ca. Please note there may be a fee associated with submitting the appeal.

If you have any questions, please contact Jaskiran Gill at jaskiran.gill@ontario.ca.

Yours truly,
Jaskiran Gill

for
Josephine DeSouza
Manager, Access and Privacy Office

UTM | 18 | Z | 445310 | E
| 9 | R | 5021950 | N
Elev. | 9 | R | 021 [illegible]
Basin | 25 |

ASE 366

ONTARIO

The Well Drillers Act

Department of Mines, Province of Ontario

c.

15 No 3876

RECEIVED
MAR 20 1948
GEOLOGICAL BRANCH
DEPARTMENT OF MINES

Water Well Record

[redacted] ~~I of F~~ 24 OTTAWA
.....Con.....Lot.....Pt. Lot.....
~~Acres~~ Lepeau Ave. Woodroffe Ont.

Date Completed Feb. 12, 1948 Cost of Well (not including pump) $ 187.50

Pipe and Casing Record

Casing diameter(s) 4"
Length(s) of casing(s) 30 ft.
Length of screen
Type of screen
Type of pump
Capacity of pump
Depth of pump setting

Pumping Test

Date Feb. 12
Developed Capacity 10 G.P.M.
Duration of Test 30 min.
Pumping Rate 10 G.P.M.
Drawdown 4 ft.
Static level of completed well 8 ft.
Is well a gravel-wall type? No

Water Record

Kind (fresh or mineral) fresh
Quality (hard, soft, contains iron, sulphur etc.) hard
Appearance (clear, cloudy, coloured) clear
For what purpose(s) is the water to be used? household
How far is well from possible source of contamination? 20 ft.
What is source of contamination? privy
Enclose a copy of any mineral analysis that has been made of water

Depth(s) to Water Horizon(s)	Kind of Water	No. of Feet Water Rises

Well Log

Drift and Bedrock Record	From	To
sift	0 ft.	28 ft.
shale	28	75

Location of Well

In diagram below show distances of well from road and lot line

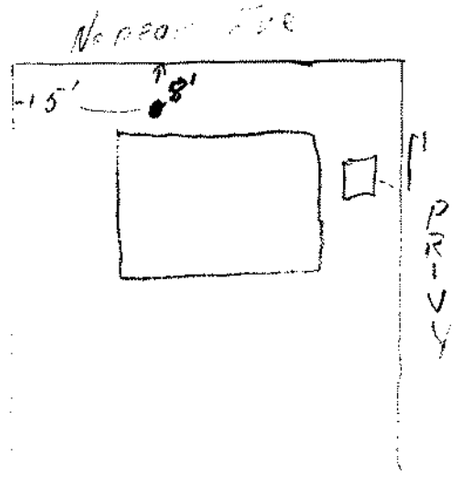

Situation: Is well on upland, in valley, or on hillside? upland
Drilling Firm F. A. McLean & Son
Address 185 James St. Ottawa
Recorded by C. O. McLean Address 185 James St. Ottawa
Date Mar. 15 1948 Licence Number

Ontario Ministry of the Environment

Well T ... A020628 (number below) A020628

Well Record

Regulation 903 Ontario Water Resources Act

page 1 of 2

Instructions for Completing Form

- For use in the **Province of Ontario** only. This document is a permanent **legal** document. Please retain for future reference.
- All Sections **must** be completed in full to avoid delays in processing. Further instructions and explanations are available on the back of this form.
- Questions regarding completing this application can be directed to the Water Well Management Coordinator at 416-235-6203.
- **All metre measurements shall be reported to 1/10th of a metre.**
- Please print clearly in blue or black ink only.

Ministry Use Only

[redacted]

Address of Well Location (County/District/Municipality): City of Ottawa | Township | Lot | Concession

RR#/Street Number/Name: Somerset Roadway | City/Town/Village: Ottawa | Site/Compartment/Block/Tract etc.

GPS Reading: NAD 83 | Zone 18 | Easting 445557 | Northing 5029364 | Unit Make/Model: GPS Map76 Garmin | Mode of Operation: ☐ Undifferentiated ☐ Averaged ☑ Differentiated, specify WAAS

Log of Overburden and Bedrock Materials (see instructions)

General Colour	Most common material	Other Materials	General Description	Depth From	Depth To (Metres)
Grey	asphalt, Crushed gravel		Typical Monitoring well installation	0	0.8
Brown	Sand, trace silt			0.8	1.2
Grey	Silty Clay trace sand			1.2	6
			6 Monitoring wells as Constructed.		
			(Typical Installations)		

Hole Diameter

Depth From	Depth To (Metres)	Diameter (Centimetres)
0	6 m	20 cm

Water Record

Water found at Metres | Kind of Water

- ___ m ☐ Fresh ☐ Sulphur ☐ Gas ☐ Salty ☐ Minerals ☑ Other:
- ___ m ☐ Fresh ☐ Sulphur ☐ Gas ☐ Salty ☐ Minerals ☐ Other:
- ___ m ☐ Fresh ☐ Sulphur ☐ Gas ☐ Salty ☐ Minerals ☐ Other:

After test of well yield, water was ☐ Clear and sediment free ☐ Other, specify

Chlorinated ☐ Yes ☑ No

Construction Record

Inside diam centimetres	Material	Wall thickness centimetres	Depth From	Depth To (Metres)
Casing				
6cm, 50	☐ Steel ☐ Fibreglass ☑ Plastic ☐ Concrete ☐ Galvanized	Schedule # 40	0	3 m
	☐ Steel ☐ Fibreglass ☐ Plastic ☐ Concrete ☐ Galvanized			
	☐ Steel ☐ Fibreglass ☐ Plastic ☐ Concrete ☐ Galvanized			
Screen				
Outside diam 6cm	☐ Steel ☐ Fibreglass ☑ Plastic ☐ Concrete ☐ Galvanized	Slot No. # 10	3 m	6 m
No Casing or Screen				
	☐ Open hole			

Test of Well Yield

Pumping test method	Draw Down Time min	Draw Down Water Level Metres	Recovery Time min	Recovery Water Level Metres
Pump intake set at - (metres)	Static Level			
Pumping rate - (litres/min)	1		1	
Duration of pumping ___ hrs + ___ min	2		2	
Final water level end of pumping ___ metres	3		3	
Recommended pump type, ☐ Shallow ☐ Deep	4		4	
Recommended pump depth. ___ metres	5		5	
Recommended pump rate. (litres/min)	10		10	
	15		15	
If flowing give rate - (litres/min)	20		20	
	25		25	
If pumping discontinued, give reason.	30		30	
	40		40	
	50		50	
	60		60	

Plugging and Sealing Record

☑ Annular space ☐ Abandonment

Depth set at - Metres From	Depth set at - Metres To	Material and type (bentonite slurry, neat cement slurry) etc.	Volume Placed (cubic metres)
0	2.5 m	Bentonite Hole Plug	40 Kg. 2 Bags

Method of Construction

☐ Cable Tool ☐ Rotary (air) ☐ Diamond ☐ Digging
☐ Rotary (conventional) ☐ Air percussion ☐ Jetting ☑ Other Augers
☐ Rotary (reverse) ☐ Boring ☐ Driving

Water Use

☐ Domestic ☐ Industrial ☐ Public Supply ☑ Other Groundwater
☐ Stock ☐ Commercial ☐ Not used
☐ Irrigation ☐ Municipal ☐ Cooling & air conditioning

Final Status of Well

☐ Water Supply ☐ Recharge well ☐ Unfinished ☐ Abandoned, (Other)
☑ Observation well ☐ Abandoned, insufficient supply ☐ Dewatering
☐ Test Hole ☐ Abandoned, poor quality ☐ Replacement well

Well Contractor/Technician Information

Name of Well Contractor: George Downing Estate Drilling | Well Contractor's Licence No.: 1844

Business Address (street name, number, city etc.): 410 Main St. Grenville-Sur-La-Rouge QC J0V 1B0

Name of Well Technician (last name, first name): Downing Bruce | Well Technician's Licence No.: T2173

Signature of Technician/Contractor: x [signature] | Date Submitted YYYY MM DD: 2005 06 03

Location of Well

In diagram below show distances of well from road, lot line, and building. Indicate north by arrow.

Please see site plan

Audit No. Z 30507 | Date Well Completed YYYY MM DD: 2005 04 27

Was the well owner's information package delivered? ☐ Yes ☑ No | Date Delivered YYYY MM DD

Ministry Use Only

Data Source | Contractor: 1844

Date Received: JUN 24 2005 | Date of Inspection YYYY MM DD

Remarks | Well Record Number

0506E (09/03) Contractor's Copy ☐ Ministry's Copy ☑ Well Owner's Copy ☐ *Cette formule est disponible en français*

05/12/2005 THU 9:12 FAX 613 7380721 Jacques Whitford 004/004

© JACQUES WHITFORD 2005

Z 30507 18844 JUN 24 2005

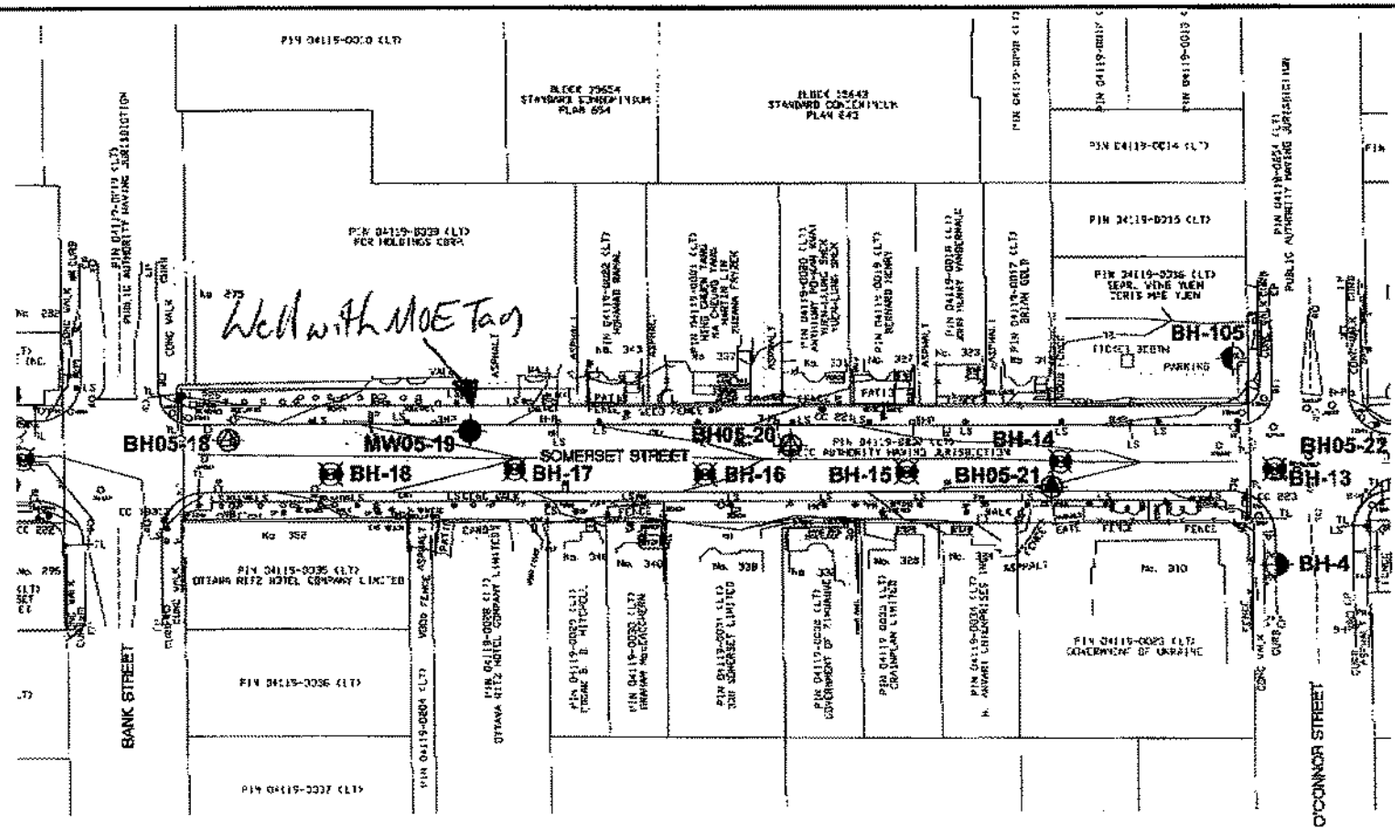

LEGEND:

- BH-106 — APPROXIMATE BOREHOLE LOCATION, PREVIOUS INVESTIGATION BY GOLDER (REPORT NO. 991-2211)
- BH-25 — APPROXIMATE BOREHOLE LOCATION, PREVIOUS INVESTIGATION BY TROW (REPORT NO. TA 12105A)
- BH-4 — APPROXIMATE BOREHOLE LOCATION, PREVIOUS INVESTIGATION BY OTHERS (PLAN 1526, EXISTING COMBINED SEWER, O'CONNOR STREET)
- BH05 — APPROXIMATE BOREHOLE LOCATION BY JACQUES WHITFORD, 2005
- BH05 — APPROXIMATE BOREHOLE LOCATION BY JACQUES WHITFORD, 2005 (ASPHALT OVERLAID CONCRETE PAVEMENT)
- MW05 — APPROXIMATE MONITORING WELL LOCATION BY JACQUES WHITFORD, 2005

DELCAN CORPORATION

SOMERSET STREET
FROM BANK STREET TO O'CONNOR STREET
BOREHOLE AND MONITORING WELL LOCATION PLAN

OTTAWA, ONTARIO

Scale:	Proj. No.:	Dwg. No.:
1 : 1000	ONO63588-1	1
Date:	**Dwn. by:**	**Appd.:**
05/05/12	GBB	

Ontario Ministry of the Environment

Well T... (number below) A 061568

A 061568

Well Record

Regulation 903 Ontario Water Resources Act

page ___ of ___

Instructions for Completing Form

- For use in the **Province of Ontario** only. This document is a permanent **legal** document. Please retain for future reference.
- All Sections **must** be completed in full to avoid delays in processing. Further instructions and explanations are available on the back of this form.
- Questions regarding completing this application can be directed to the Water Well Help Desk (Toll Free) at 1-888-396-9355.
- **All metre measurements shall be reported to 1/10th of a metre.**
- Please print clearly in blue or black ink only.

Ministry Use Only

MUN | CON | LOT

Well Owner's Information and Location of Well Information

First Name	Last Name	Mailing Address (Street Number/Name, RR, Lot, Concession)
Canadian	Federation of Students	170 Metcalfe st

County/District/Municipality	Township/City/Town/Village	Province	Postal Code	Telephone Number (include area code)
CARLETON	Ottawa	Ontario	K2P 1P3	

Address of Well Location (County/District/Municipality)	Township	Lot	Concession
338 Somerset st. W., CARLETON			

RR#/Street Number/Name	City/Town/Village	Site/Compartment/Block/Tract etc.
	Ottawa	

GPS Reading	NAD	Zone	Easting	Northing	Unit Make/Model	Mode of Operation	
	83	18	445602	5029369	Garmin Etrex	ETREX	☐ Undifferentiated ☑ Averaged ☐ Differentiated, specify

Log of Overburden and Bedrock Materials (see instructions)

General Colour	Most common material	Other Materials	General Description	Depth From	Depth To
Brn	Topsoil		Sandy Gravel, soft	0	.91
Brn	silt	Sand / clay	fine sand, dry, soft	.91	1.5
Brn Grey	silt	clay	soft, moist	1.5	3.66
Grey	clay	silt	soft, moist	3.66	6.1
Grey	clay		wet, sticky, soft	6.1	8.23

Hole Diameter

Depth From	Depth To	Diameter Centimetres
0	8.23	8.89

Water Record

Water found at ___ Metres / Kind of Water

___ m ☐ Fresh ☐ Sulphur ☐ Gas ☐ Salty ☐ Minerals ☐ Other: .....

___ m ☐ Fresh ☐ Sulphur ☐ Gas ☐ Salty ☐ Minerals ☐ Other: .....

___ m ☐ Fresh ☐ Sulphur ☐ Gas ☐ Salty ☐ Minerals ☐ Other: .....

After test of well yield, water was ☐ Clear and sediment free ☐ Other, specify .....

Chlorinated ☐ Yes ☐ No

Construction Record

Casing

Inside diam centimetres	Material	Wall thickness centimetres	Depth From	Depth To
3.81	☐ Steel ☐ Fibreglass ☑ Plastic ☐ Concrete ☐ Galvanized	~~3.81~~ 0.25	0	4.88
	☐ Steel ☐ Fibreglass ☐ Plastic ☐ Concrete ☐ Galvanized			
	☐ Steel ☐ Fibreglass ☐ Plastic ☐ Concrete ☐ Galvanized			

Screen

Outside diam	Material	Slot No.	Depth From	Depth To
	☐ Steel ☐ Fibreglass ☑ Plastic ☐ Concrete ☐ Galvanized	10	4.88	8.23

No Casing or Screen

☐ Open hole

Test of Well Yield

Pumping test method	Draw Down Time min	Draw Down Water Level Metres	Recovery Time min	Recovery Water Level Metres
Pump intake set at - (metres)	Static Level			
Pumping rate - (litres/min)	1		1	
Duration of pumping ___hrs + ___ min	2		2	
Final water level end of pumping ___metres	3		3	
Recommended pump type. ☐ Shallow ☐ Deep	4		4	
Recommended pump depth. ___metres	5		5	
Recommended pump rate. (litres/min)	10		10	
If flowing give rate - (litres/min)	15		15	
If pumping discontinued, give reason.	20		20	
	25		25	
	30		30	
	40		40	
	50		50	
	60		60	

Plugging and Sealing Record

☑ Annular space ☐ Abandonment

Depth set at - Metres From	Depth set at - Metres To	Material and type (bentonite slurry, neat cement slurry) etc.	Volume Placed (cubic metres)
0	.31	flushmount / concrete	
.31		Bemseal	
		Sand	

Method of Construction

☐ Cable Tool ☐ Rotary (air) ☐ Diamond ☐ Digging
☐ Rotary (conventional) ☐ Air percussion ☐ Jetting ☑ Other Geoprobe
☐ Rotary (reverse) ☐ Boring ☐ Driving

Water Use

☐ Domestic ☐ Industrial ☐ Public Supply ☑ Other Monitoring
☐ Stock ☐ Commercial ☐ Not used
☐ Irrigation ☐ Municipal ☐ Cooling & air conditioning well

Final Status of Well

☐ Water Supply ☐ Recharge well ☐ Unfinished ☐ Abandoned, (Other)
☑ Observation well ☐ Abandoned, insufficient supply ☐ Dewatering
☐ Test Hole ☐ Abandoned, poor quality ☐ Replacement well

Location of Well

In diagram below show distances of well from road, lot line, and building. Indicate north by arrow.

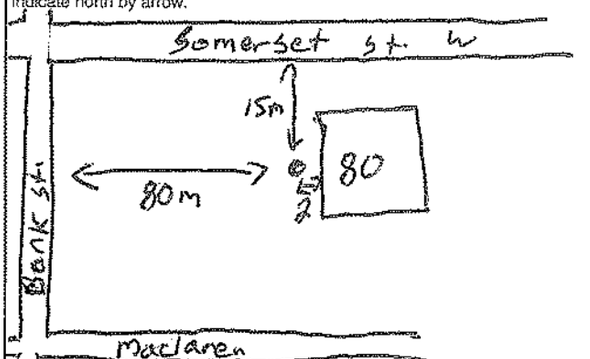

Audit No. Z 74024

Date Well Completed YYYY MM DD: 2007 06 22

Was the well owner's information package delivered? ☐ Yes ☑ No

Date Delivered YYYY MM DD

Well Contractor/Technician Information

Name of Well Contractor	Well Contractor's Licence No.
STRATA SOIL SAMPLING	7241

Business Address (street name, number, city etc.): 147 WEST BEAVER CREEK RICHMOND HILL

Name of Well Technician (last name, first name)	Well Technician's Licence No.
TENELIUS John T-3069	T-3069

Signature of Technician/Contractor: X

Date Submitted YYYY MM DD: 2007 06 27

Ministry Use Only

Data Source	Contractor
	7241

Date Received YYYY MM DD	Date of Inspection YYYY MM DD
JUL 17 2007	

Remarks

Well Record Number

0506E (08/2006) Ministry's Copy

Cette formule est disponible en français

Bonitha Brian, 1796

Ontario Ministry of the Environment

Well A 070252 (Print Below)

A070252

Well Record

Regulation 903 Ontario Water Resources Act

Page 1 of 1

Well Owner's Information

[redacted]

T, 9 11 Florence St

County/District/Municipality: Carleton County

City/Town/Village: Ottawa

Province: Ontario

Postal Code: K2P0W6

UTM Coordinates NAD 83: Zone 18, Easting 445461, Northing 5029169

GPS Unit Make: Garmin

Model: 5Hex

Mode of Operation: ☐ Undifferentiated ☐ Differentiated, specify

Overburden and Bedrock Materials (see instructions on the back of this form)

General Colour	Most Common Material	Other Materials	General Description	Depth (Metres) From	Depth (Metres) To
Brn	Fill	Sand / Brick	soft dry	0	2.44
Grey	clay		Soft, moist	2.44	4.57
Grey	clay		Soft, wet	4.57	5.79

Annular Space/Abandonment Sealing Record

Depth Set at (Metres) From	To	Type of Sealant Used (Material and Type)	Volume Placed (Cubic Metres)
0	2.44	Bentonite	0.0112
2.44	5.79	Sand	0.0154

Method of Construction

☐ Cable Tool ☐ Diamond ☐ Rotary (Conventional) ☐ Jetting ☐ Rotary (Reverse) ☐ Driving ☐ Rotary (Air) ☐ Digging ☐ Air percussion ☐ Boring ☒ Other, specify Geoprobe

Water Use

☐ Public ☐ Commercial ☐ Not used ☐ Domestic ☐ Municipal ☐ Dewatering ☒ Test Hole ☒ Monitoring ☐ Livestock ☐ Irrigation ☐ Cooling & Air Conditioning ☐ Industrial ☐ Other, specify

Status of Well

☐ Water Supply ☐ Dewatering Well ☒ Observation and/or Monitoring Hole ☐ Replacement Well ☐ Abandoned, Insufficient Supply ☐ Alteration (Construction) ☒ Test Hole ☐ Abandoned, Poor Water Quality ☐ Other, specify ☐ Recharge Well ☐ Abandoned, other, specify

Location of Well

Please provide a map below showing:
- all property boundaries, and measurements sufficient to locate the well in relation to fixed points.
- an arrow indicating the North direction
- detailed drawings can be provided as attachments no larger than legal size (8.5" by 14")
- digital pictures of inside of well can also be provided

Date Well Completed (yyyy/mm/dd): 2008/03/05

Was the well owner's information package delivered? ☐ Yes ☒ No

Date the Well Record and Package Delivered to Well Owner (yyyy/mm/dd)

Well Contractor and Well Technician Information

Business Name of Well Contractor: Strata Soil Sampling

Well Contractor's Licence No.: 7241

Business Address (Street No./Name, number, RR): 2-147 West Beaver Creek

Municipality: Richmond Hill

Province: ON

Postal Code: L4B1C6

Business E-mail Address: jandean@stratasoil.com

Bus. Telephone No. (inc. area code): 9057649304

Name of Well Technician (Last Name, First Name): Mike Bagnall

Well Technician's Licence No.: 1-2977

Signature of Technician

Date Submitted (yyyy/mm/dd): 2008/03/05

Results of Well Yield Testing

Check box if after test of well yield, water was:
☐ Clear and sand free
☐ Cannot develop to sand-free state

If pumping discontinued, give reason:

Pumping test method

Pump intake set at (Metres)

Pumping rate (Litres/min)

Duration of pumping: hrs + min

Final water level end of pumping (Metres)

Recommended pump type: ☐ Shallow ☐ Deep

Recommended pump depth: Metres

Recommended pump rate (Litres/min)

If flowing give rate (Litres/min)

	Draw Down Time (Min)	Draw Down Water Level (Metres)	Recovery Time (Min)	Recovery Water Level (Metres)
Static Level			Static Level	
1			1	
2			2	
3			3	
4			4	
5			5	
10			10	
15			15	
20			20	
25			25	
30			30	
40			40	
50			50	
60			60	

Water Details

Water found at Depth	Kind of Water
Metres ☐ Gas	☐ Fresh ☐ Salty ☐ Sulphur ☐ Minerals
Metres ☐ Gas	☐ Fresh ☐ Salty ☐ Sulphur ☐ Minerals
Metres ☐ Gas	☐ Fresh ☐ Salty ☐ Sulphur ☐ Minerals

Casing Used

☐ Galvanized ☐ Steel ☐ Fibreglass ☒ Plastic ☐ Concrete

Screen Used

☐ Galvanized ☐ Steel ☐ Fibreglass ☒ Plastic ☐ Concrete

No Casing and Screen Used

☐ Open Hole

Disinfected? ☐ Yes ☐ No

Casing and Well Details

Diameter of the Hole (Centimetres): 8.89

Depth of the Hole (Metres): 5.79

Wall Thickness (Metres): 0.0057

Inside Diameter of the Casing (Metres): 0.040

Depth of the Casing (Metres): 2.74

Ministry Use Only

Audit No.: z 62488

Well Contractor No.

Date Received (yyyy/mm/dd): MAR 18 2008

Date of Inspection (yyyy/mm/dd)

Remarks

05068E (11/2006)

Ministry's Copy

© Queen's Printer for Ontario, 2006

Ontario Ministry of the Environment

Well Tag No. for Master Well *(Place Sticker and/or Print Below)*
A 074637 MW-9

Master Well Record for Cluster Well Construction

Regulation 903 Ontario Water Resources Act

Page 1 of 2

Master Well Owner's and Land Owner's Information

First Name	Last Name	E-mail Address
Shell Canada Products		

Mailing Address (Street Number/Name, RR)	Municipality	Province	Postal Code	Telephone No. *(inc. area code)*
90 Sheppard Ave. East 600	Toronto	ON	M2N1G4	4161227171111

Location and Construction of the Master Well in the Cluster

Address of Well Location (Street Number/Name, RR)	Township	Lot	Concession
154 O'Connor Street			

County/District/Municipality	City/Town/Village	Province	Postal Code
	Ottawa	Ontario	

UTM Coordinates	Zone	Easting	Northing	GPS Unit Make	Model	Mode of Operation: ☐ Undifferentiated ☐ Averaged
NAD 83	18	445141	5012961	Garmin	Etrex	☐ Differentiated, specify

Overburden and Bedrock Materials *(see instructions on the back of this form)*

General Colour	Most Common Material	Other Materials	General Description	Depth (Metres) From	Depth (Metres) To
	Asphalt surface			0	0.1
Grey	Sand + Gravel Fill		moist	0.1	0.4
Brown	Sand Fill			0.4	0.5
Brown/Black	Sandy clay Fill		moist	0.5	1.5
Grey	Silty clay	some sand	fractured	1.5	4.8
Black/Brown	unconsolidated shale			4.8	6.1

Hole Details

Depth (Metres) From	Depth (Metres) To	Diameter (Centimetres)
0	4.8	20
4.8	6.1	10

Water Use

☐ Public ☐ Industrial ☐ Not used ☐ Other, specify
☐ Domestic ☐ Commercial ☐ Dewatering
☐ Livestock ☐ Municipal ☑ Monitoring
☐ Irrigation ☐ Test Hole ☐ Cooling & Air Conditioning

Method of Construction

☐ Cable Tool ☐ Air Percussion ☐ Digging
☐ Rotary (Conventional) ☐ Diamond ☐ Boring
☐ Rotary (Reverse) ☐ Jetting ☐ Other, specify
☐ Rotary (Air) ☐ Driving Geoprobe

Status of Well

☑ Test Hole ☐ Abandoned, Insufficient Supply
☐ Replacement Well ☐ Abandoned, Poor Water Quality
☐ Dewatering Well ☐ Other, specify
☐ Alteration (Construction) ☐ Abandoned, other, specify

Construction Details

Inside Diameter (Centimetres)	Material (steel, plastic, fibreglass, concrete, galvanized)	Wall Thickness	Depth (Metres) From	Depth (Metres) To
3.2	Flushmount PVC	Sch 40	0	3.0

No Casing and Screen Used

Open Hole ☐ Yes ☒ No

Static Water Level Test

2.68 Metres

Screen

☐ Galvanized ☐ Steel ☐ Fibreglass ☐ Concrete ☑ Plastic

Outside Diameter (Centimetres)	Slot No.
3.8	10

Annular Space/Abandonment Sealing Record

Depth Set at (Metres) From	Depth Set at (Metres) To	Type of Sealant Used (Material and Type)	Volume Used (Cubic Metres)
0.1	2.4	Bentonite	40 Kgs

Water Details

Water found at Depth	Kind of Water
Metres ☐ Gas	☐ Fresh ☐ Salty ☐ Sulphur ☐ Minerals
Water found at Depth	Kind of Water
Metres ☐ Gas	☐ Fresh ☐ Salty ☐ Sulphur ☐ Minerals
Water found at Depth	Kind of Water
Metres ☐ Gas	☐ Fresh ☐ Salty ☐ Sulphur ☐ Minerals

Disinfected ☐ Yes ☒ No If no, provide reason:	Date Master Well Completed (yyyy/mm/dd)
Monitoring Well	2009/07/25

Cluster Information *(Please also fill out the additional Cluster Well Information for Well Construction for each parcel of land and cluster.)*

Total Wells in Cluster	Please indicate Number of Cluster Well Information Log Sheets Submitted
7	
Total Wells on this Property	
Unknown	1

Location of Well Cluster

Detailed Map must be provided as an attachment no larger than legal size (8.5" x 14"). Sketches are not allowed.
☐ Check box to confirm detailed map is provided as per Section 11.1 (3)

[redacted]

Well Contractor and Well Technician Information

Business Name of Well Contractor	Well Contractor's Licence No.
George Downing Estate Drilling Ltd	1181414

Business Address (Street No./Name, number, RR)	Municipality
410 Rue Principale	Greenville Sur la Rouge

Province	Postal Code	Business E-mail Address
QC	J0N1B0	downing@hawk.igs.net

Bus. Telephone No. *(inc. area code)*	Name of Well Technician (Last Name, First Name)
8199124244697	Downing, Bruce

Well Technician's Licence No.	Signature of Technician	Date Submitted (yyyy/mm/dd)
21713	[signature]	2009/09/17

Ministry Use Only

Audit No.	Well Contractor No.
M 04512	
Date Received (yyyy/mm/dd)	**Date of Inspection (yyyy/mm/dd)**
OCT 07 2009	
Remarks	

© Queen's Printer for Ontario, 2006

Ontario Ministry of the Environment

Well Tag No. for Master Well (Print Well Tag No.)
A 074637 A074637

Cluster Well Information for Cluster Well Construction

Regulation 903 Ontario Water Resources Act

Page 1 of 1

Property Owner's Information

First Name	Last Name	Mailing Address (Street No./Name, RR)	Municipality
Shell Canada Products		90 Sheppard Ave. E Ste 600	Toronto

Province	Postal Code	E-mail Address	Telephone No. (inc. area code)
Ontario	M2N 6Y2		4162277111

[redacted]
upon request

Cluster Well Information

Address of Well Location (Street Number/Name, RR)	Lot	Concession	Township	County/District/Municipality
154 O'Connor Street				

City/Town/Village	Province	Postal Code	GPS Unit Make	Model	Unit Mode of Operation	Signature of Technician/Contractor	Date (yyyy/mm/dd)
Ottawa	Ontario		Garmin	Etrex	☐ Undifferentiated ☐ Averaged ☐ Differentiated, specify:	Bruce Dawning	2009/09/17

Well # on Sketch	UTM Coordinates Zone	Easting	Northing	Full Depth of Hole (metres)	Hole Diameter (cm)	Method of Construction	Casing Material	Casing Length (metres)	Screen Interval (metres) From	To	Annular Space Sealant Used	Static Water Level (metres)	Abandonment Sealant Used	Comments	Date of Completion (yyyy/mm/dd)
mw 3	18	445151	5029653	6.8	20/10	Geoprobe	PVC Screen	3.8	3.8	6.8	Bentonite				2009/07/25
mw 5	18	445153	5029677	6.1				3.0	3.0	6.1					2009/07/24
mw 6	18	445149	5029651	6.1				3.0	3.0	6.1					2009/07/24
mw 7	18	445192	5029665	6.1				3.0	3.0	6.1					2009/07/24
mw 8	18	445198	5029642	5.9				3.0	3.0	5.9					2009/07/25
mw 10	18	445156	5029676	6.7				3.7	3.7	6.7					2009/07/25

Well Contractor and Well Technician Information

Business Name of Well Contractor	Business Address (Street Number/Name, RR)	Municipality	Province
George Downing Estate Drilling Ltd	410 Rue Principale	Grenville Sur La Rouge	QC

Postal Code	Business Telephone No. (inc. area code)	Well Contractor's Licence No.	Business E-mail Address
J0V 1B0	8192426469	1814	downing@hawk.igs.net

Name of Well Technician (First Name, Last Name)	Well Technician's Licence No.	Date Submitted (yyyy/mm/dd)	Signature of Technician
Bruce Downing	2171 3	2009/09/17	Bruce Downing

Date 1st Well in Cluster Constructed (yyyy/mm/dd)	Date Last Well in Cluster Constructed (yyyy/mm/dd)
2009/07/24	2009/07/25

Ministry Use Only

Date Received (yyyy/mm/dd)	Date Inspected (yyyy/mm/dd)
OCT 01 2009	
Audit No. C05217	Remarks mo6451 2

1991 (11/2006)

Ministry's Copy

© Queen's Printer for Ontario, 2006

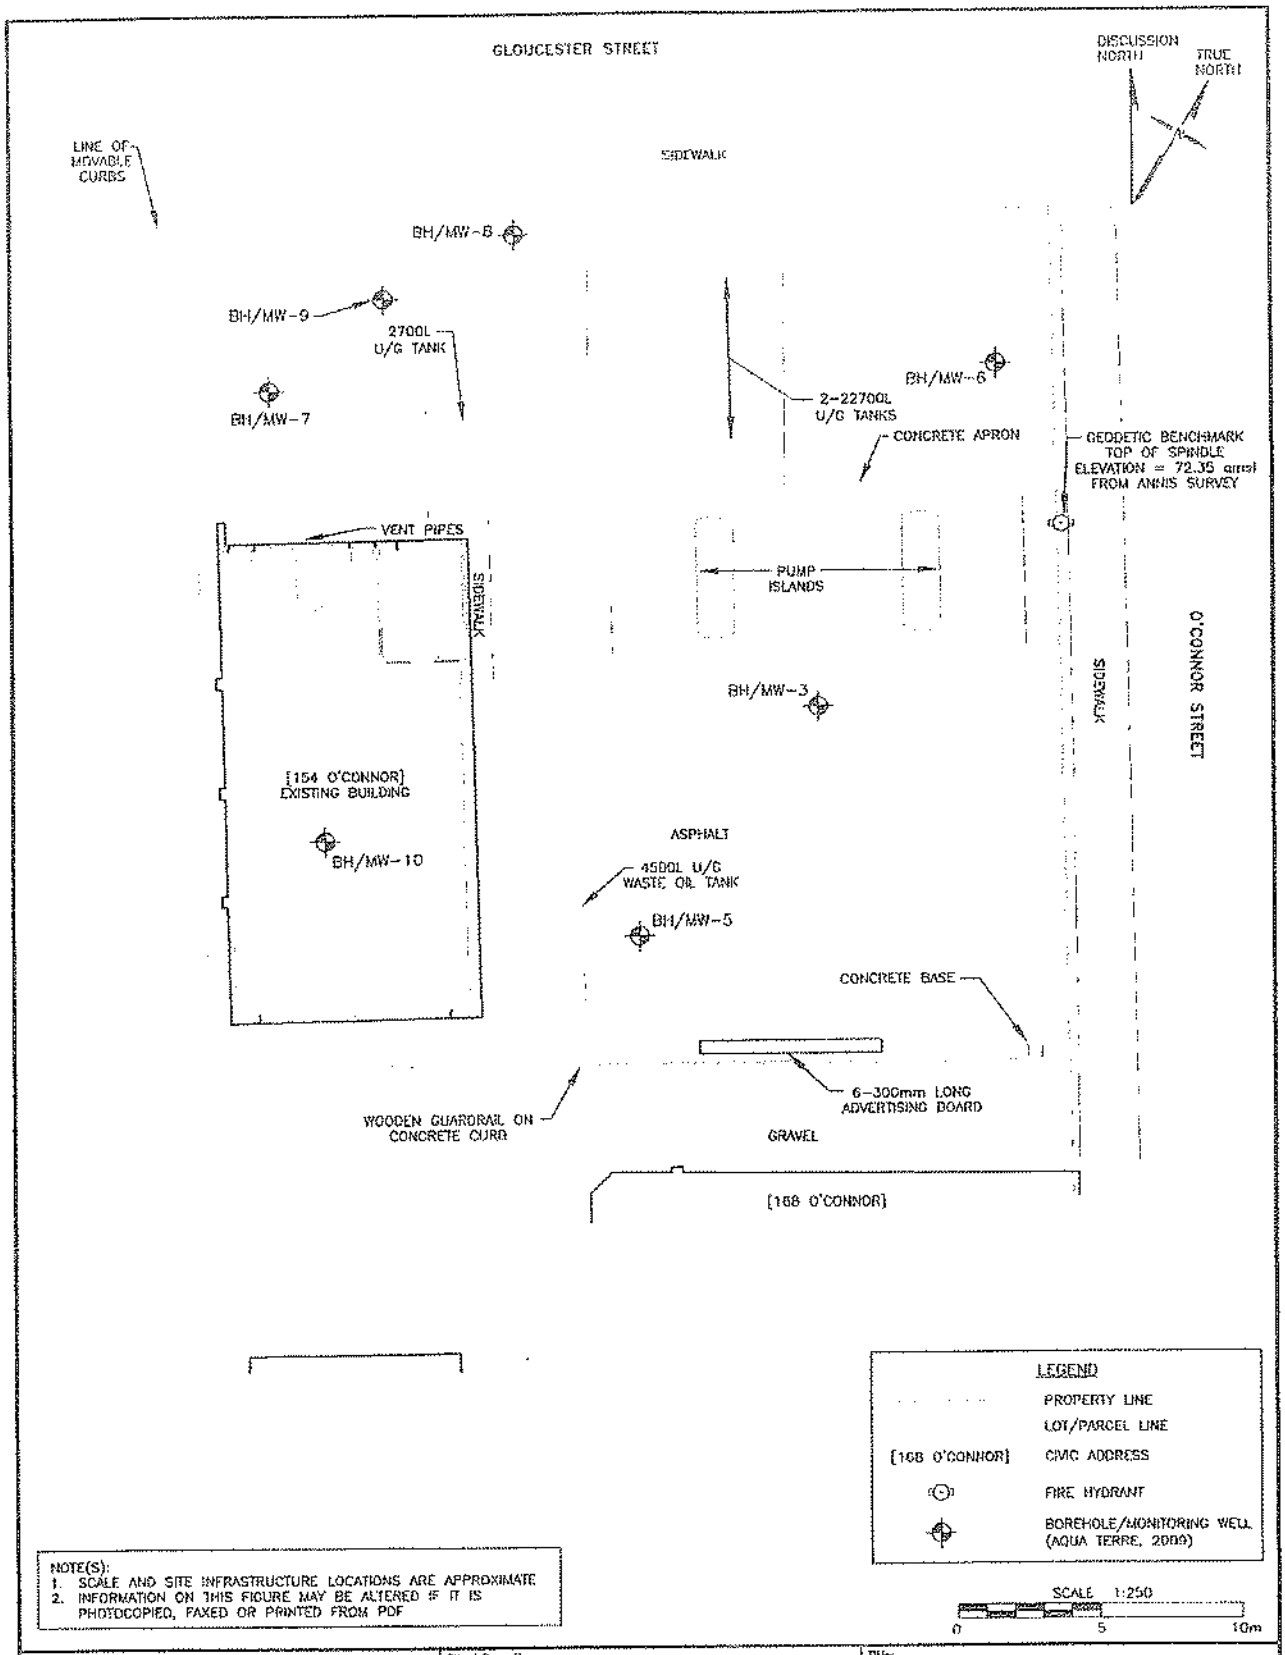

Client/Location: SHELL 154 O'CONNOR STREET OTTAWA, ONTARIO		Title: MONITORING WELL LOCATIONS	
Project No: 09515	Filename: 09515-WWR-1.DWG	Date: SEPTEMBER 2009	Dwg No: FIGURE 1
Drawn: EM	Verified: TT	Project Manager: CB	

C-1844 MU4512 C0527

OCT 0 1 2009

Ontario — Ministry of the Environment

Measurements recorded in: ☐ Metric ☐ Imperial

Well Tag No. *(Place Sticker and/or Print Below)* A152335

Well Record

Regulation 903 Ontario Water Resources Act

Page 1 of 1

Well Owner's Information

First Name	Last Name / Organization	E-mail Address	☐ Well Constructed by Well Owner
	City of Ottawa		

Mailing Address (Street Number/Name)	Municipality	Province	Postal Code	Telephone No. *(inc. area code)*
110 Laurier Ave. West	Ottawa	ON	K1P 1J1	613 580 2424

Well Location

Address of Well Location (Street Number/Name)	Township	Lot	Concession

County/District/Municipality	City/Town/Village	Province	Postal Code
		Ontario	

UTM Coordinates	Zone	Easting	Northing	Municipal Plan and Sublot Number	Other
NAD 8 3	18	445315	5029218		

Overburden and Bedrock Materials/Abandonment Sealing Record *(see instructions on the back of this form)*

General Colour	Most Common Material	Other Materials	General Description	Depth (m/ft) From	Depth (m/ft) To
106	Quick Grout	+ Cement		57	0

Annular Space

Depth Set at (m/ft) From	To	Type of Sealant Used (Material and Type)	Volume Placed (m^3/ft^3)

Method of Construction

☐ Cable Tool ☐ Diamond
☐ Rotary (Conventional) ☐ Jetting
☐ Rotary (Reverse) ☐ Driving
☐ Boring ☐ Digging
☐ Air percussion
☐ Other, *specify*

Well Use

☐ Public ☐ Commercial ☐ Not used
☐ Domestic ☐ Municipal ☐ Dewatering
☐ Livestock ☐ Test Hole ☒ Monitoring
☐ Irrigation ☐ Cooling & Air Conditioning
☐ Industrial
☐ Other, *specify*

Construction Record - Casing

Inside Diameter (cm/in)	Open Hole OR Material (Galvanized, Fibreglass, Concrete, Plastic, Steel)	Wall Thickness (cm/in)	Depth (m/ft) From	Depth (m/ft) To

Construction Record - Screen

Outside Diameter (cm/in)	Material (Plastic, Galvanized, Steel)	Slot No.	Depth (m/ft) From	Depth (m/ft) To

Status of Well

☐ Water Supply
☐ Replacement Well
☐ Test Hole
☐ Recharge Well
☐ Dewatering Well
☐ Observation and/or Monitoring Hole
☐ Alteration (Construction)
☐ Abandoned, Insufficient Supply
☐ Abandoned, Poor Water Quality
☒ Abandoned, other, *specify* Removed
☐ Other, *specify*

Water Details

Water found at Depth (m/ft)	Kind of Water: ☐ Fresh ☐ Untested ☐ Gas ☐ Other, *specify*
Water found at Depth (m/ft)	Kind of Water: ☐ Fresh ☐ Untested ☐ Gas ☐ Other, *specify*
Water found at Depth (m/ft)	Kind of Water: ☐ Fresh ☐ Untested ☐ Gas ☐ Other, *specify*

Hole Diameter

Depth (m/ft) From	To	Diameter (cm/in)

Results of Well Yield Testing

After test of well yield, water was:
☐ Clear and sand free
☐ Other, *specify*

If pumping discontinued, give reason:

Pump intake set at (m/ft)

Pumping rate (l/min / GPM)

Duration of pumping ____ hrs + ____ min

Final water level end of pumping (m/ft)

If flowing give rate (l/min / GPM)

Recommended pump depth (m/ft)

Recommended pump rate (l/min / GPM)

Well production (l/min / GPM)

Disinfected? ☐ Yes ☐ No

	Draw Down Time (min)	Draw Down Water Level (m/ft)	Recovery Time (min)	Recovery Water Level (m/ft)
Static Level				
1			1	
2			2	
3			3	
4			4	
5			5	
10			10	
15			15	
20			20	
25			25	
30			30	
40			40	
50			50	
60			60	

Map of Well Location

Please provide a map below following instructions on the back.

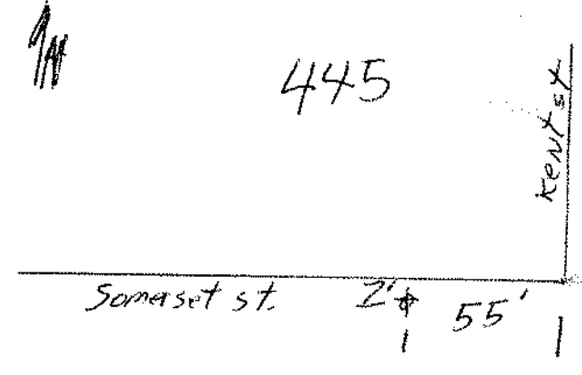

Comments:

Well Contractor and Well Technician Information

Business Name of Well Contractor	Well Contractor's Licence No.
Marathon Drilling Co Ltd.	6894

Business Address (Street Number/Name)	Municipality
6847 Hiram Dr.	OTT

Province	Postal Code	Business E-mail Address
ON	K4P 1A2	

Bus. Telephone No. *(inc. area code)*	Name of Well Technician (Last Name, First Name)
6138220571	Wright Terry

Well Technician's Licence No.	Signature of Technician and/or Contractor	Date Submitted
0715		2013 09 13

Well owner's information package delivered	Date Package Delivered	Date Work Completed
☐ Yes ☐ No		

Ministry Use Only

Audit No. Z096858

NOV 14 2013

0506E (12/2007)

Ministry's Copy

© Queen's Printer for Ontario, 2007

Ontario — Ministry of the Environment

Measurements recorded in: ☐ Metric ☐ Imperial

Well Tag No. *(Place Sticker and/or Print Below)* A152341

Well Record

Regulation 903 Ontario Water Resources Act

Page 1 of 1

Well Owner's Information

First Name	Last Name / Organization	E-mail Address	☐ Well Constructed by Well Owner
	City of Ottawa		

Mailing Address (Street Number/Name)	Municipality	Province	Postal Code	Telephone No. *(inc. area code)*
110 Laurier Ave. West	Ottawa	ON.	K1P1J1	6138802424

Well Location

Address of Well Location (Street Number/Name)	Township	Lot	Concession

County/District/Municipality	City/Town/Village	Province	Postal Code
		Ontario	

UTM Coordinates	Zone	Easting	Northing	Municipal Plan and Sublot Number	Other
NAD 83	18	445650	5029430		

Overburden and Bedrock Materials/Abandonment Sealing Record *(see instructions on the back of this form)*

General Colour	Most Common Material	Other Materials	General Description	Depth (m/ft) From	Depth (m/ft) To
BH 105	Quick Grat + Cement			57m	0

Annular Space

Depth Set at (m/ft) From	Depth Set at (m/ft) To	Type of Sealant Used *(Material and Type)*	Volume Placed (m^3/ft^3)

Method of Construction

☐ Cable Tool ☐ Diamond
☐ Rotary (Conventional) ☐ Jetting
☐ Rotary (Reverse) ☐ Driving
☐ Boring ☐ Digging
☐ Air percussion
☐ Other, *specify*

Well Use

☐ Public ☐ Commercial ☐ Not used
☐ Domestic ☐ Municipal ☐ Dewatering
☐ Livestock ☐ Test Hole ☒ Monitoring
☐ Irrigation ☐ Cooling & Air Conditioning
☐ Industrial
☐ Other, *specify*

Construction Record - Casing

Inside Diameter (cm/in)	Open Hole OR Material (Galvanized, Fibreglass, Concrete, Plastic, Steel)	Wall Thickness (cm/in)	Depth (m/ft) From	Depth (m/ft) To

Construction Record - Screen

Outside Diameter (cm/in)	Material (Plastic, Galvanized, Steel)	Slot No.	Depth (m/ft) From	Depth (m/ft) To

Status of Well

☐ Water Supply
☐ Replacement Well
☐ Test Hole
☐ Recharge Well
☐ Dewatering Well
☐ Observation and/or Monitoring Hole
☐ Alteration (Construction)
☐ Abandoned, Insufficient Supply
☐ Abandoned, Poor Water Quality
☒ Abandoned, other, *specify* Remark
☐ Other, *specify*

Water Details

Water found at Depth (m/ft)	Kind of Water: ☐ Fresh ☐ Untested ☐ Gas ☐ Other, *specify*

Hole Diameter

Depth (m/ft) From	Depth (m/ft) To	Diameter (cm/in)

Results of Well Yield Testing

After test of well yield, water was:
☐ Clear and sand free
☐ Other, *specify*

If pumping discontinued, give reason:

Pump intake set at (m/ft)

Pumping rate (l/min / GPM)

Duration of pumping ____ hrs + ____ min

Final water level end of pumping (m/ft)

If flowing give rate (l/min / GPM)

Recommended pump depth (m/ft)

Recommended pump rate (l/min / GPM)

Well production (l/min / GPM)

Disinfected? ☐ Yes ☐ No

	Draw Down Time (min)	Draw Down Water Level (m/ft)	Recovery Time (min)	Recovery Water Level (m/ft)
Static Level				
1			1	
2			2	
3			3	
4			4	
5			5	
10			10	
15			15	
20			20	
25			25	
30			30	
40			40	
50			50	
60			60	

Map of Well Location

Please provide a map below following instructions on the back.

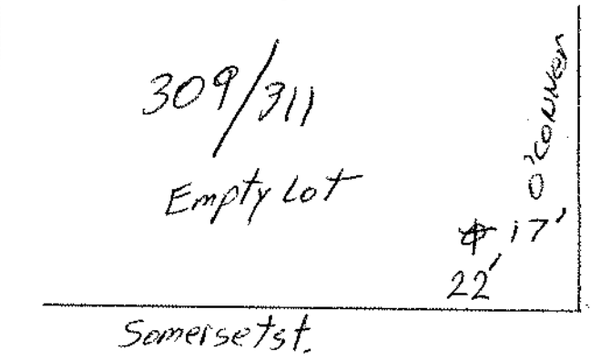

Comments:

Well Contractor and Well Technician Information

Business Name of Well Contractor	Well Contractor's Licence No.
Marathon Drilling Co. Ltd	6894

Business Address (Street Number/Name)	Municipality
6847 Hiram Dr.	Ott

Province	Postal Code	Business E-mail Address
ON	K4P1N2	

Bus. Telephone No. *(inc. area code)*	Name of Well Technician (Last Name, First Name)
6138220571	Wright Terry

Well Technician's Licence No.	Signature of Technician and/or Contractor	Date Submitted
0715	TW	20130913

Well owner's information package delivered	Date Package Delivered	Ministry Use Only
☐ Yes ☐ No	Date Work Completed	Audit No. Z096856
		NOV 14 2013

0506E (12/2007)

Ministry's Copy

© Queen's Printer for Ontario, 2007

S-14403

Ontario — Ministry of the Environment

Measurements recorded in: ☑ Metric ☐ Imperial

Well Tag No. *(Place Sticker and/or Print Below)*

Tag#: A152603 A152603

Well Record

Regulation 903 Ontario Water Resources Act

Page _____ of _____

Well Owner's Information

First Name	Last Name / Organization	E-mail Address	☐ Well Constructed by Well Owner
	District Realty Corporation		

Mailing Address (Street Number/Name)	Municipality	Province	Postal Code	Telephone No. *(inc. area code)*
50 Bayswater Avenue	Ottawa	ON	K1Y 2E9	

Well Location

Address of Well Location (Street Number/Name)	Township	Lot	Concession
384 McLaurin Rd.			

County/District/Municipality	City/Town/Village	Province	Postal Code
	Ottawa	Ontario	

UTM Coordinates	Zone	Easting	Northing	Municipal Plan and Sublot Number	Other
NAD 83	18	445546	5025231		

Overburden and Bedrock Materials/Abandonment Sealing Record *(see instructions on the back of this form)*

General Colour	Most Common Material	Other Materials	General Description	Depth (m/ft) From	Depth (m/ft) To
DRY	concrete	gravel	hard	0	.31
BRN	sand	gravel	loose	.31	2.13
GRY	clay	silt	soft	2.13	6.1

Annular Space

Depth Set at (m/ft) From	Depth Set at (m/ft) To	Type of Sealant Used (Material and Type)	Volume Placed (m³/ft³)
0	.31	concrete/flushmount	
.31	2.74	bentonite	
2.74	6.1	Silica sand	

Method of Construction

☐ Cable Tool ☐ Diamond
☐ Rotary (Conventional) ☐ Jetting
☐ Rotary (Reverse) ☐ Driving
☐ Boring ☐ Digging
☐ Air percussion
☑ Other, *specify* Direct Push

Well Use

☐ Public ☐ Commercial ☐ Not used
☐ Domestic ☐ Municipal ☐ Dewatering
☐ Livestock ☑ Test Hole ☑ Monitoring
☐ Irrigation ☐ Cooling & Air Conditioning
☐ Industrial
☐ Other, *specify*

Construction Record - Casing

Inside Diameter (cm/in)	Open Hole OR Material (Galvanized, Fibreglass, Concrete, Plastic, Steel)	Wall Thickness (cm/in)	Depth (m/ft) From	Depth (m/ft) To
3.45	PVC	.356	0	3.1

Status of Well

☐ Water Supply
☐ Replacement Well
☑ Test Hole
☐ Recharge Well
☐ Dewatering Well
☑ Observation and/or Monitoring Hole
☐ Alteration (Construction)
☐ Abandoned, Insufficient Supply
☐ Abandoned, Poor Water Quality
☐ Abandoned, other, *specify*
☐ Other, *specify*

Construction Record - Screen

Outside Diameter (cm/in)	Material (Plastic, Galvanized, Steel)	Slot No.	Depth (m/ft) From	Depth (m/ft) To
4.21	PVC	10	3.1	6.1

Water Details

Water found at Depth (m/ft)	Kind of Water: ☐ Fresh ☐ Untested ☐ Gas ☐ Other, *specify*

Hole Diameter

Depth (m/ft) From	Depth (m/ft) To	Diameter (cm/in)
0	6.1	5.71

Results of Well Yield Testing

After test of well yield, water was:
☐ Clear and sand free
☐ Other, *specify*

If pumping discontinued, give reason:

Pump intake set at (m/ft)

Pumping rate (l/min / GPM)

Duration of pumping ____ hrs + ____ min

Final water level end of pumping (m/ft)

If flowing give rate (l/min / GPM)

Recommended pump depth (m/ft)

Recommended pump rate (l/min / GPM)

Well production (l/min / GPM)

Disinfected? ☐ Yes ☐ No

	Draw Down Time (min)	Draw Down Water Level (m/ft)	Recovery Time (min)	Recovery Water Level (m/ft)
Static Level				
1			1	
2			2	
3			3	
4			4	
5			5	
10			10	
15			15	
20			20	
25			25	
30			30	
40			40	
50			50	
60			60	

Map of Well Location

Please provide a map below following instructions on the back.

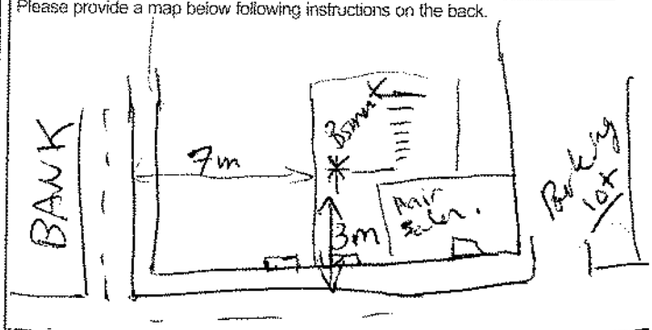

Comments:

Well Contractor and Well Technician Information

Business Name of Well Contractor	Well Contractor's Licence No.
Stratabase Drilling Group	7291

Business Address (Street Number/Name)	Municipality
147 West Beaver Creek	Richmond Hill

Province	Postal Code	Business E-mail Address
ON	L4B1G6	wellrecords@stratasoil.com

Bus. Telephone No. *(inc. area code)*	Name of Well Technician (Last Name, First Name)
905 764-9304	McCoy, James

Well Technician's Licence No.	Signature of Technician and/or Contractor	Date Submitted
3656		2013 10 15

Well owner's information package delivered ☐ Yes ☐ No

Date Package Delivered: ____ ____ ____

Date Work Completed: 2013 01 15

Ministry Use Only

Audit No. Z 177968

NOV 28 2013 Received

0506E (2007/12) © Queen's Printer for Ontario, 2007

Ministry's Copy

Ontario — Ministry of the Environment

S-14763

Well Record

Regulation 903 Ontario Water Resources Act

Measurements recorded in: ☐ Metric ☐ Imperial

Well Tag No. *(Place Sticker and/or Print Below)*: **Tag#: A150791** A150791

Page ____ of ____

Well Owner's Information

First Name	Last Name / Organization	E-mail Address	☐ Well Constructed by Well Owner
	District Realty Corporation		

Mailing Address (Street Number/Name)	Municipality	Province	Postal Code	Telephone No. *(inc. area code)*
50 Burkswater Avenue	Ottawa	ON	K1K2E9	

Well Location

Address of Well Location (Street Number/Name)	Township	Lot	Concession
384 McLaurin Rd.			

County/District/Municipality	City/Town/Village	Province	Postal Code
	Ottawa	Ontario	

UTM Coordinates	Zone	Easting	Northing	Municipal Plan and Sublot Number	Other
NAD 83	18	449556	5029227		

Overburden and Bedrock Materials/Abandonment Sealing Record *(see instructions on the back of this form)*

General Colour	Most Common Material	Other Materials	General Description	Depth (m/ft) From	Depth (m/ft) To
BRY	concrete	gravel	hard	0	.31
BRN	sand	gravel	soft, loose	.31	1.82
GRY	clay	silt	soft	1.82	4.57

Annular Space

Depth Set at (m/ft) From	To	Type of Sealant Used (Material and Type)	Volume Placed (m³/ft³)
0	.31	concrete/Chipmunk	
.31	1.77	Bentonite	
1.77	4.57	filter sand	

Method of Construction

☐ Cable Tool ☐ Diamond
☐ Rotary (Conventional) ☐ Jetting
☐ Rotary (Reverse) ☐ Driving
☐ Boring ☐ Digging
☐ Air percussion
☑ Other, specify Direct Push

Well Use

☐ Public ☐ Commercial ☐ Not used
☐ Domestic ☐ Municipal ☐ Dewatering
☐ Livestock ☑ Test Hole ☐ Monitoring
☐ Irrigation ☐ Cooling & Air Conditioning
☐ Industrial
☐ Other, specify

Construction Record - Casing

Inside Diameter (cm/in)	Open Hole OR Material (Galvanized, Fibreglass, Concrete, Plastic, Steel)	Wall Thickness (cm/in)	Depth (m/ft) From	Depth (m/ft) To
3.45	PVC	.256	0	3.1

Construction Record - Screen

Outside Diameter (cm/in)	Material (Plastic, Galvanized, Steel)	Slot No.	Depth (m/ft) From	Depth (m/ft) To
4.24	PVC	10	3.1	4.57

Status of Well

☐ Water Supply
☐ Replacement Well
☑ Test Hole
☐ Recharge Well
☐ Dewatering Well
☑ Observation and/or Monitoring Hole
☐ Alteration (Construction)
☐ Abandoned, Insufficient Supply
☐ Abandoned, Poor Water Quality
☐ Abandoned, other, specify
☐ Other, specify

Water Details

Water found at Depth (m/ft)	Kind of Water	Gas	Other, specify
	☐ Fresh ☐ Untested	☐	
	☐ Fresh ☐ Untested	☐	
	☐ Fresh ☐ Untested	☐	

Hole Diameter

Depth (m/ft) From	To	Diameter (cm/in)
0	5.71	4.57

Results of Well Yield Testing

After test of well yield, water was:
☐ Clear and sand free
☐ Other, specify

If pumping discontinued, give reason:

Pump intake set at (m/ft)

Pumping rate (l/min / GPM)

Duration of pumping ____ hrs + ____ min

Final water level end of pumping (m/ft)

If flowing give rate (l/min / GPM)

Recommended pump depth (m/ft)

Recommended pump rate (l/min / GPM)

Well production (l/min / GPM)

Disinfected? ☐ Yes ☐ No

	Draw Down Time (min)	Draw Down Water Level (m/ft)	Recovery Time (min)	Recovery Water Level (m/ft)
Static Level				
1			1	
2			2	
3			3	
4			4	
5			5	
10			10	
15			15	
20			20	
25			25	
30			30	
40			40	
50			50	
60			60	

Map of Well Location

Please provide a map below following instructions on the back.

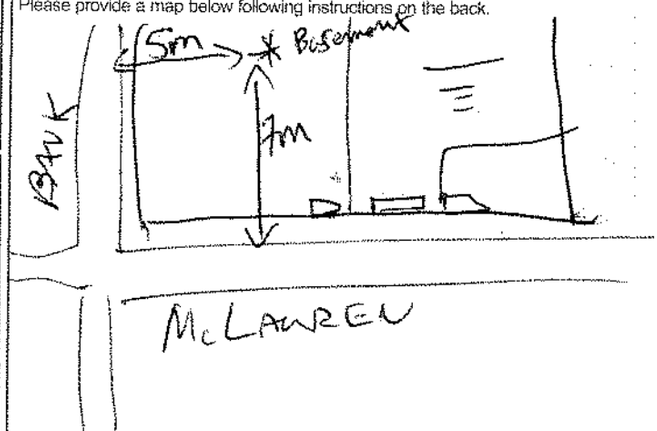

Comments:

Well Contractor and Well Technician Information

Business Name of Well Contractor: Strata Drilling Group
Well Contractor's Licence No.: 7247

Business Address (Street Number/Name): 147 West Beaver Creek
Municipality: Richmond Hill

Province: ON
Postal Code: L4B1L6
Business E-mail Address: wrecords@stratasoil.com

Bus. Telephone No. *(inc. area code)*: 905 764-9304
Name of Well Technician (Last Name, First Name): McLaren, James

Well Technician's Licence No.: 3656
Signature of Technician and/or Contractor:
Date Submitted: 2013 01 15

Well owner's information package delivered: ☐ Yes ☐ No

Date Package Delivered:

Date Work Completed: 2013 10 15

Ministry Use Only

Audit No.: Z 177967

NOV 28 2013

0506E (2007/12) © Queen's Printer for Ontario, 2007

Ministry's Copy

7-146096

Ontario — Ministry of the Environment

Measurements recorded in: ☑ Metric ☐ Imperial

Well Tag No. (Place Sticker and/or Print Below)
Tag#: A152703 A152703

Well Record

Regulation 903 Ontario Water Resources Act

Page ____ of ____

Well Owner's Information

First Name	Last Name / Organization	E-mail Address	☐ Well Constructed by Well Owner
	University of Ottawa - (Odell House)		

Mailing Address (Street Number/Name)	Municipality	Province	Postal Code	Telephone No. (inc. area code)
180 Waller St	Ottawa	ON	K1N9B9	

Well Location

Address of Well Location (Street Number/Name)	Township	Lot	Concession
180 Waller St.			

County/District/Municipality	City/Town/Village	Province	Postal Code
	Ottawa	Ontario	

UTM Coordinates	Zone	Easting	Northing	Municipal Plan and Sublot Number	Other
NAD 83	18	445563	5029924		

Overburden and Bedrock Materials/Abandonment Sealing Record *(see instructions on the back of this form)*

General Colour	Most Common Material	Other Materials	General Description	Depth (m/ft) From	Depth (m/ft) To
Brn	~~Dirt~~ topsoil		soft	0.	.31
brn	sand		saft	.31	1.83
grey	clay	silt	saft	1.83	6.1

Annular Space

Depth Set at (m/ft) From	To	Type of Sealant Used (Material and Type)	Volume Placed (m³/ft³)
0	.31	Concrete Flushmount	
.31	2.74	bentonite	
2.74	6.1	filter sand	

Method of Construction

☐ Cable Tool ☐ Diamond
☐ Rotary (Conventional) ☐ Jetting
☐ Rotary (Reverse) ☐ Driving
☐ Boring ☐ Digging
☐ Air percussion
☑ Other, specify Direct Push

Well Use

☐ Public ☐ Commercial ☐ Not used
☐ Domestic ☐ Municipal ☐ Dewatering
☐ Livestock ☑ Test Hole ☑ Monitoring
☐ Irrigation ☐ Cooling & Air Conditioning
☐ Industrial
☐ Other, specify

Construction Record - Casing

Inside Diameter (cm/in)	Open Hole OR Material (Galvanized, Fibreglass, Concrete, Plastic, Steel)	Wall Thickness (cm/in)	Depth (m/ft) From	Depth (m/ft) To
3.41	PVC	.356	0	3.1

Construction Record - Screen

Outside Diameter (cm/in)	Material (Plastic, Galvanized, Steel)	Slot No.	Depth (m/ft) From	Depth (m/ft) To
4.21	PVC	10	3.1	6.1

Status of Well

☐ Water Supply
☐ Replacement Well
☑ Test Hole
☐ Recharge Well
☐ Dewatering Well
☑ Observation and/or Monitoring Hole
☐ Alteration (Construction)
☐ Abandoned, Insufficient Supply
☐ Abandoned, Poor Water Quality
☐ Abandoned, other, specify
☐ Other, specify

Water Details

Water found at Depth (m/ft)	Kind of Water	Gas	Other, specify
	☐ Fresh ☐ Untested	☐	
	☐ Fresh ☐ Untested	☐	
	☐ Fresh ☐ Untested	☐	

Hole Diameter

Depth (m/ft) From	To	Diameter (cm/in)
0	6.1	8.25

Results of Well Yield Testing

After test of well yield, water was:
☐ Clear and sand free
☐ Other, specify

If pumping discontinued, give reason:

Pump intake set at (m/ft)

Pumping rate (l/min / GPM)

Duration of pumping hrs + ____ min

Final water level end of pumping (m/ft)

If flowing give rate (l/min / GPM)

Recommended pump depth (m/ft)

Recommended pump rate (l/min / GPM)

Well production (l/min / GPM)

Disinfected? ☐ Yes ☐ No

Draw Down Time (min)	Draw Down Water Level (m/ft)	Recovery Time (min)	Recovery Water Level (m/ft)
Static Level			
1		1	
2		2	
3		3	
4		4	
5		5	
10		10	
15		15	
20		20	
25		25	
30		30	
40		40	
50		50	
60		60	

Map of Well Location

Please provide a map below following instructions on the back.

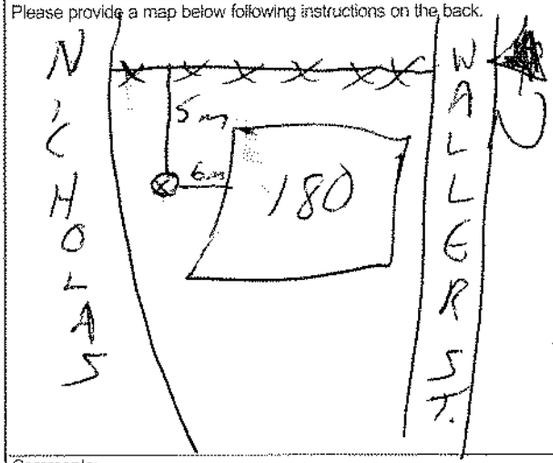

Comments:

Well Contractor and Well Technician Information

Business Name of Well Contractor	Well Contractor's Licence No.
Strata Drilling Group	7241

Business Address (Street Number/Name)	Municipality
177 W. Beaver Creek	Richmond Hill

Province	Postal Code	Business E-mail Address
ON	L4B1C6	w.records@strata-soil.com

Bus. Telephone No. (inc. area code)	Name of Well Technician (Last Name, First Name)
4057649304	McCoy, James

Well Technician's Licence No.	Signature of Technician and/or Contractor	Date Submitted
3656		2013/10/15

Well owner's information package delivered: ☐ Yes ☐ No

Date Package Delivered: ____

Date Work Completed: 2013/10/15

Ministry Use Only

Audit No. Z 177969

NOV 2 8 2013

 © Queen's Printer for Ontario, 2007

Ministry's Copy

Ontario — Ministry of the Environment

Well Tag No. *(Place Sticker and/or Print Below)*: A136699 BH 12-01

Well Record

Regulation 903 Ontario Water Resources Act

Page 1 of 1

Measurements recorded in: ☒ Metric ☐ Imperial

Well Owner's Information

First Name	Last Name	E-mail Address	☐ Well Constructed by Well Owner
AUBUT HOLDINGS L.	[redacted]		

Mailing Address (Street Number/Name)	Municipality	Province	Postal Code	Telephone No. *(inc. area code)*
[redacted]				

Well Location

Address of Well Location (Street Number/Name)	Township	Lot	Concession
356 MACLAREN STREET			

County/District/Municipality	City/Town/Village	Province	Postal Code
	OTTAWA	Ontario	

UTM Coordinates	Zone	Easting	Northing	Municipal Plan and Sublot Number	Other
NAD 83	18	445678	5029243		

Overburden and Bedrock Materials/Abandonment Sealing Record *(see instructions on the back of this form)*

General Colour	Most Common Material	Other Materials	General Description	Depth (m/ft) From	Depth (m/ft) To
GREY	CONCRETE		ASPHALTIC CONCRETE	0	0.05
GREY	CRUSHED SAND/GRAVEL		FILL MATERIAL	0.05	0.53
BROWN	SAND		FILL MATERIAL	0.53	1.52
GREY BROWN	SILTY CLAY		WEATHERED CRUST	1.52	3.51
				3.51	5.18

Annular Space

Depth Set at (m/ft) From	To	Type of Sealant Used (Material and Type)	Volume Placed (m^3/ft^3)
0.75	1.5	BENTONITE	

Method of Construction

☐ Cable Tool ☐ Diamond
☐ Rotary (Conventional) ☐ Jetting
☐ Rotary (Reverse) ☐ Driving
☐ Boring ☐ Digging
☐ Air percussion
☒ Other, *specify* SSA

Well Use

☐ Public ☐ Commercial ☐ Not used
☐ Domestic ☐ Municipal ☐ Dewatering
☐ Livestock ☐ Test Hole ☒ Monitoring
☐ Irrigation ☐ Cooling & Air Conditioning
☐ Industrial
☐ Other, *specify*

Construction Record - Casing

Inside Diameter (cm/in)	Open Hole OR Material (Galvanized, Fibreglass, Concrete, Plastic, Steel)	Wall Thickness (cm/in)	Depth (m/ft) From	To
3.18	PVC	SCH 40	0	3.05

Construction Record - Screen

Outside Diameter (cm/in)	Material (Plastic, Galvanized, Steel)	Slot No.	Depth (m/ft) From	To
3.8	PVC	10	3.05	4.57

Status of Well

☐ Water Supply
☐ Replacement Well
☐ Test Hole
☐ Recharge Well
☐ Dewatering Well
☒ Observation and/or Monitoring Hole
☐ Alteration (Construction)
☐ Abandoned, Insufficient Supply
☐ Abandoned, Poor Water Quality
☐ Abandoned, other, *specify*
☐ Other, *specify*

Water Details

Water found at Depth (m/ft)	Kind of Water	
	☐ Gas	☐ Fresh ☐ Untested ☐ Other, *specify*
	☐ Gas	☐ Fresh ☐ Untested ☐ Other, *specify*
	☐ Gas	☐ Fresh ☐ Untested ☐ Other, *specify*

Hole Diameter

Depth (m/ft) From	To	Diameter (cm/in)
0	5.18	16.51

Results of Well Yield Testing

After test of well yield, water was:
☐ Clear and sand free
☐ Other, *specify*

If pumping discontinued, give reason:

Pump intake set at *(m/ft)*

Pumping rate *(l/min / GPM)*

Duration of pumping ____ hrs + ____ min

Final water level end of pumping *(m/ft)*

If flowing give rate *(l/min / GPM)*

Recommended pump depth *(m/ft)*

Recommended pump rate *(l/min / GPM)*

Well production *(l/min / GPM)*

Disinfected? ☐ Yes ☐ No

Draw Down Time (min)	Draw Down Water Level (m/ft)	Recovery Time (min)	Recovery Water Level (m/ft)
Static Level			
1		1	
2		2	
3		3	
4		4	
5		5	
10		10	
15		15	
20		20	
25		25	
30		30	
40		40	
50		50	
60		60	

Map of Well Location

Please provide a map below following instructions on the back.

Comments: SEE ATTACHED

Well Contractor and Well Technician Information

Business Name of Well Contractor	Well Contractor's Licence No.
GEORGE DOWNING ESTATE DRILLING	1844

Business Address (Street Number/Name)	Municipality
410 RUE PRINCIPALE	GRENVILLE-SUR-LA-ROUGE

Province	Postal Code	Business E-mail Address
QC	J0V1B0	downing@hawk.igs.net

Bus. Telephone No. *(inc. area code)*	Name of Well Technician (Last Name, First Name)
819 242 6469	DOWNING, STEPHEN

Well Technician's Licence No.	Signature of Technician and/or Contractor	Date Submitted
3326		2013 12 27

Well owner's information package delivered ☐ Yes ☐ No

Date Package Delivered: ____

Date Work Completed: 2012 12 03

Ministry Use Only

Audit No. Z163980

APR 03 2014

A136699
Z163980

#352 MACLAREN STREET

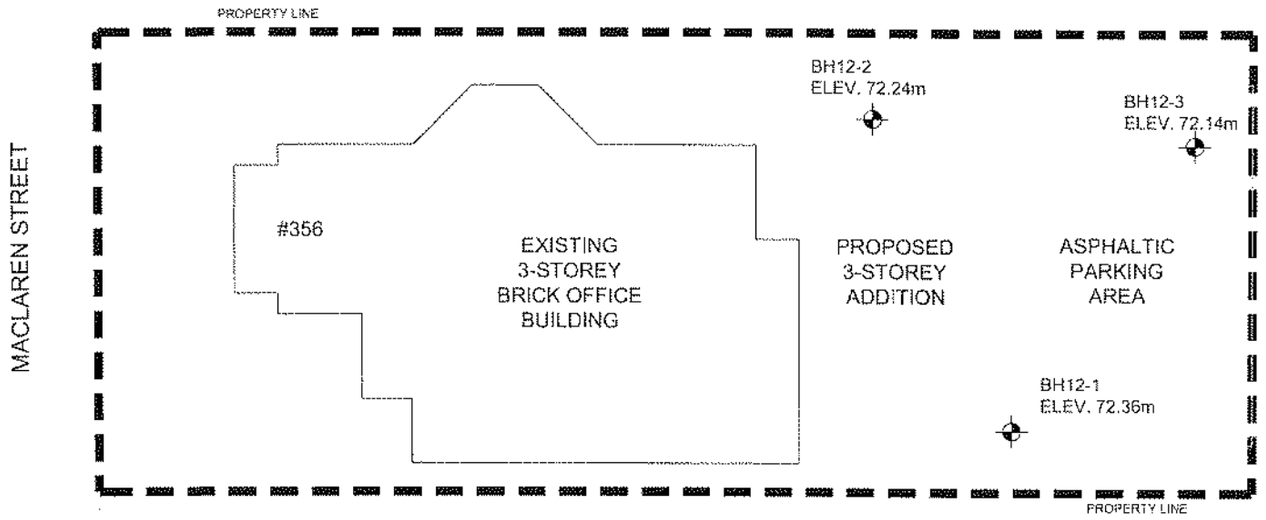

APR 03 2014

C-1844
Z163980

LEGEND

BH12-1 APPROXIMATE BOREHOLE LOCATION IN PLAN, CURRENT INVESTIGATION BY HOULE CHEVRIER ENGINEERING LTD.

98.95 GEODETIC ELEVATION AT GROUND SURFACE OF BOREHOLE, MEASURED IN METRES.

Client: AUBUT HOLDINGS LTD.		Location: 356 MACLAREN STREET OTTAWA, ONTARIO.	Revision: 0
Drawn by: M.L.	Approved by: A.C.	Project No: 12-582	Scale: 1:125
Houle Chevrier Engineering		Title: BOREHOLE LOCATION PLAN	
		Date: January 2013	FIGURE 2

Ontario — Ministry of the Environment

Well Tag No. *(Place Sticker and/or Print Below)* **Tag#: A173760** A173760

Well Record

Regulation 903 Ontario Water Resources Act

Measurements recorded in: [X] Metric [ ] Imperial — 5 16269 — Page ____ of ____

Well Owner's Information

First Name	Last Name / Organization	E-mail Address	[ ] Well Constructed by Well Owner
	1618721 Ontario Inc. The Hair Loft Le Spa		

Mailing Address (Street Number/Name)	Municipality	Province	Postal Code	Telephone No. *(inc. area code)*
429 Maclaren street	Ottawa	ON	K2P 0H7	(613) 232-0202

Well Location

Address of Well Location (Street Number/Name)	Township	Lot	Concession
429 McLaren			

County/District/Municipality	City/Town/Village	Province	Postal Code
	Ottawa	Ontario	

UTM Coordinates	Zone	Easting	Northing	Municipal Plan and Sublot Number	Other
NAD 83	18	445397	5029225		

Overburden and Bedrock Materials/Abandonment Sealing Record *(see instructions on the back of this form)*

General Colour	Most Common Material	Other Materials	General Description	Depth (m/ft) From	Depth (m/ft) To
BRN	Fill	Gravel/Sand	Soft	0	1.22
BRN	Silty Sand	Trace Clay	Soft	1.22	3.1
BRN	Silty Clay		Soft	3.1	4.88
GRY	Clay	Silt	Soft	4.88	6.1

Annular Space

Depth Set at (m/ft) From	Depth Set at (m/ft) To	Type of Sealant Used (Material and Type)	Volume Placed (m³/ft³)
0	.31	Concrete/Flushmount	
.31	2.74	Bentonite	
2.74	6.1	Sand	

Method of Construction

[ ] Cable Tool [ ] Diamond
[X] Rotary (Conventional) [ ] Jetting
[ ] Rotary (Reverse) [ ] Driving
[ ] Boring [ ] Digging
[ ] Air percussion
[ ] Other, *specify*

Well Use

[ ] Public [ ] Commercial [ ] Not used
[ ] Domestic [ ] Municipal [ ] Dewatering
[ ] Livestock [X] Test Hole [X] Monitoring
[ ] Irrigation [ ] Cooling & Air Conditioning
[ ] Industrial
[ ] Other, *specify*

Construction Record - Casing

Inside Diameter (cm/in)	Open Hole OR Material (Galvanized, Fibreglass, Concrete, Plastic, Steel)	Wall Thickness (cm/in)	Depth (m/ft) From	Depth (m/ft) To
5.20	PVC	.390	0	3.1

Construction Record - Screen

Outside Diameter (cm/in)	Material (Plastic, Galvanized, Steel)	Slot No.	Depth (m/ft) From	Depth (m/ft) To
6.03	PVC	10	3.1	6.1

Status of Well

[ ] Water Supply
[ ] Replacement Well
[X] Test Hole
[ ] Recharge Well
[ ] Dewatering Well
[X] Observation and/or Monitoring Hole
[ ] Alteration (Construction)
[ ] Abandoned, insufficient Supply
[ ] Abandoned, Poor Water Quality
[ ] Abandoned, other, *specify*
[ ] Other, *specify*

Water Details

Water found at Depth (m/ft)	Kind of Water	
	[ ] Fresh [ ] Untested	[ ] Gas [ ] Other, *specify*
	[ ] Fresh [ ] Untested	[ ] Gas [ ] Other, *specify*
	[ ] Fresh [ ] Untested	[ ] Gas [ ] Other, *specify*

Hole Diameter

Depth (m/ft) From	Depth (m/ft) To	Diameter (cm/in)
0	6.1	15.32

Results of Well Yield Testing

After test of well yield, water was:
[ ] Clear and sand free
[ ] Other, *specify*

If pumping discontinued, give reason:

Pump intake set at *(m/ft)*

Pumping rate *(l/min / GPM)*

Duration of pumping ____ hrs + ____ min

Final water level end of pumping *(m/ft)*

If flowing give rate *(l/min / GPM)*

Recommended pump depth *(m/ft)*

Recommended pump rate *(l/min / GPM)*

Well production *(l/min / GPM)*

Disinfected? [ ] Yes [ ] No

	Draw Down Time (min)	Draw Down Water Level (m/ft)	Recovery Time (min)	Recovery Water Level (m/ft)
Static Level				
1			1	
2			2	
3			3	
4			4	
5			5	
10			10	
15			15	
20			20	
25			25	
30			30	
40			40	
50			50	
60			60	

Map of Well Location

Please provide a map below following instructions on the back.

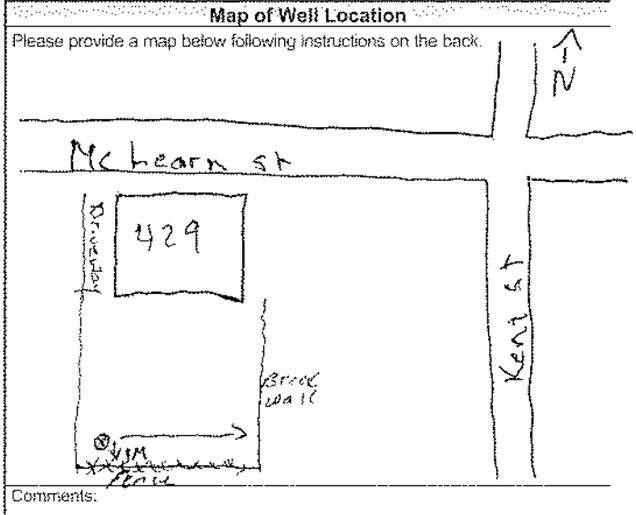

Comments:

Well Contractor and Well Technician Information

Business Name of Well Contractor	Well Contractor's Licence No.
Strata drilling Group	7241

Business Address (Street Number/Name)	Municipality
165 Shields Court	Markham

Province	Postal Code	Business E-mail Address
ON	L3R8V2	Wrecords@Stratasoil.com

Bus. Telephone No. *(inc. area code)*	Name of Well Technician (Last Name, First Name)
9057649304	Halladay, Phil

Well Technician's Licence No.	Signature of Technician and/or Contractor	Date Submitted
3832		2014/11/06

Well owner's information package delivered: [ ] Yes [ ] No

Date Package Delivered: ____

Date Work Completed: 2014/10/6

Ministry Use Only

Audit No. Z 198211

DEC 15 2014

Ontario — Ministry of the Environment

Well Tag No. *(Place Sticker and/or Print Below)* **Tag#: A173761** A173761

Well Record

Regulation 903 Ontario Water Resources Act

Measurements recorded in: [X] Metric [ ] Imperial

3-16269 Page ____ of ____

Well Owner's Information

First Name	Last Name / Organization	Email Address	
	1618721 Ontario Inc. The Hair Loft / Le Spa		[ ] Well Constructed by Well Owner

Mailing Address (Street Number/Name)	Municipality	Province	Postal Code	Telephone No. *(inc. area code)*
429 MacLaren Street	ottawa	ON	K2P 0H7	

Well Location

Address of Well Location (Street Number/Name)	Township	Lot	Concession
429 McLearn			

County/District/Municipality	City/Town/Village	Province	Postal Code
	ottawa	Ontario	

UTM Coordinates	Zone	Easting	Northing	Municipal Plan and Sublot Number	Other
NAD 83	18	445405	5029222		

Overburden and Bedrock Materials/Abandonment Sealing Record *(see instructions on the back of this form)*

General Colour	Most Common Material	Other Materials	General Description	Depth (m/ft) From	Depth (m/ft) To
Brn	Fill	Gravel / Sand	Soft	0	1.22
Brn	S. Itx Sand	Trace Clay	Soft	1.22	3.1
Brn	S. Itx Clay		Soft	3.1	4.88
Grey	Clay	S. It	Soft	4.88	6.1

Annular Space

Depth Set at (m/ft) From	To	Type of Sealant Used (Material and Type)	Volume Placed (m^3/ft^3)
0	.31	Concrete / Flushmount	
.31	2.74	Bentonite	
2.74	6.1	Sand	

Method of Construction

[ ] Cable Tool [ ] Diamond
[X] Rotary (Conventional) [ ] Jetting
[ ] Rotary (Reverse) [ ] Driving
[ ] Boring [ ] Digging
[ ] Air percussion
[ ] Other, *specify*

Well Use

[ ] Public [ ] Commercial [ ] Not used
[ ] Domestic [ ] Municipal [ ] Dewatering
[ ] Livestock [X] Test Hole [X] Monitoring
[ ] Irrigation [ ] Cooling & Air Conditioning
[ ] Industrial
[ ] Other, *specify*

Construction Record - Casing

Inside Diameter (cm/in)	Open Hole OR Material (Galvanized, Fibreglass, Concrete, Plastic, Steel)	Wall Thickness (cm/in)	Depth (m/ft) From	Depth (m/ft) To
5.20	PVC	390	0	3.1

Construction Record - Screen

Outside Diameter (cm/in)	Material (Plastic, Galvanized, Steel)	Slot No.	Depth (m/ft) From	Depth (m/ft) To
6.03	PVC	10	3.1	6.1

Status of Well

[ ] Water Supply
[ ] Replacement Well
[X] Test Hole
[ ] Recharge Well
[ ] Dewatering Well
[X] Observation and/or Monitoring Hole
[ ] Alteration (Construction)
[ ] Abandoned, Insufficient Supply
[ ] Abandoned, Poor Water Quality
[ ] Abandoned, other, *specify*
[ ] Other, *specify*

Water Details

Water found at Depth (m/ft) Kind of Water: [ ] Fresh [ ] Untested [ ] Gas [ ] Other, *specify*
Water found at Depth (m/ft) Kind of Water: [ ] Fresh [ ] Untested [ ] Gas [ ] Other, *specify*
Water found at Depth (m/ft) Kind of Water: [ ] Fresh [ ] Untested [ ] Gas [ ] Other, *specify*

Hole Diameter

Depth (m/ft) From	To	Diameter (cm/in)
0	6.1	15.32

Well Contractor and Well Technician Information

Business Name of Well Contractor	Well Contractor's Licence No.
Strata Drilling Group	7241

Business Address (Street Number/Name)	Municipality
165 Shields Court	Markham

Province	Postal Code	Business E-mail Address
ON	L3R8V0	WTrecords@Stratasoil.ca

Bus. Telephone No. *(inc. area code)*	Name of Well Technician (Last Name, First Name)
9057649304	Halladay Phil

Well Technician's Licence No.	Signature of Technician and/or Contractor	Date Submitted
3872		2014/11/06

Results of Well Yield Testing

After test of well yield, water was: [ ] Clear and sand free [ ] Other, *specify*

If pumping discontinued, give reason:

Pump Intake set at *(m/ft)*

Pumping rate *(l/min / GPM)*

Duration of pumping ____ hrs + ____ min

Final water level end of pumping *(m/ft)*

If flowing give rate *(l/min / GPM)*

Recommended pump depth *(m/ft)*

Recommended pump rate *(l/min / GPM)*

Well production *(l/min / GPM)*

Disinfected? [ ] Yes [ ] No

	Draw Down Time (min)	Draw Down Water Level (m/ft)	Recovery Time (min)	Recovery Water Level (m/ft)
Static Level				
1			1	
2			2	
3			3	
4			4	
5			5	
10			10	
15			15	
20			20	
25			25	
30			30	
40			40	
50			50	
60			60	

Map of Well Location

Please provide a map below following instructions on the back.

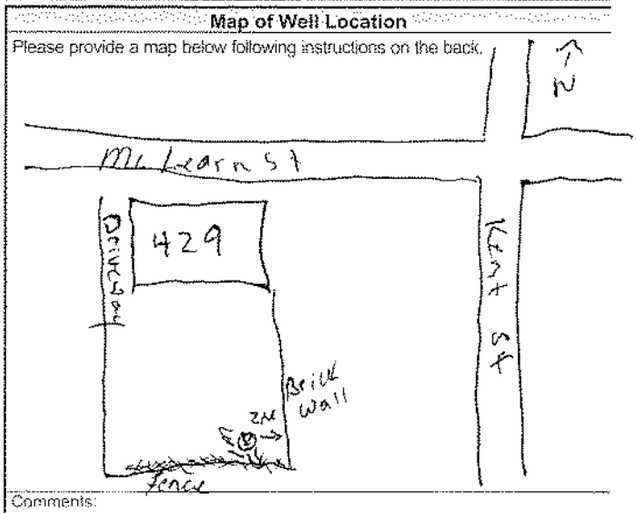

Comments:

Well owner's information package delivered: [ ] Yes [ ] No

Date Package Delivered

Date Work Completed 2014/11/06

Ministry Use Only

Audit No. Z198210

DEC 15 2014

Ontario — Ministry of the Environment

Well Tag No. (Place Sticker and/or Print Below): A 173762
Tag#: A173762

Well Record

Regulation 903 Ontario Water Resources Act

Measurements recorded in: [X] Metric [ ] Imperial

5-16269 Page ____ of ____

Well Owner's Information

First Name	Last Name / Organization	E-mail Address	[ ] Well Constructed by Well Owner
	1618721 Ontario Inc. The Hair Loft / Le Spa		

Mailing Address (Street Number/Name)	Municipality	Province	Postal Code	Telephone No. (inc. area code)
429 Maclaren Street	Ottawa	ON	K2P 0H7	(613) 232-0202

Well Location

Address of Well Location (Street Number/Name)	Township	Lot	Concession
429 McLaren			

County/District/Municipality	City/Town/Village	Province	Postal Code
		Ontario	

UTM Coordinates	Zone	Easting	Northing	Municipal Plan and Sublot Number	Other
NAD 83	18	445410	5026217		

Overburden and Bedrock Materials/Abandonment Sealing Record (see instructions on the back of this form)

General Colour	Most Common Material	Other Materials	General Description	Depth (m/ft) From	Depth (m/ft) To
BRN	Fill	Gravel Sand	Soft	0	1.22
BRN	S.lt Sand	Trace Clay	Soft	1.22	3.1
BRN	S.lt Clay		Soft	3.1	4.88
GRY	Clay	Silt	Soft	4.88	6.1

Annular Space

Depth Set at (m/ft) From	To	Type of Sealant Used (Material and Type)	Volume Placed (m³/ft³)
0	.31	concrete/flushmount	
.31	2.74	bentonite chips	
2.74	6.1	filter sand	

Method of Construction

[ ] Cable Tool [ ] Diamond
[X] Rotary (Conventional) [ ] Jetting
[ ] Rotary (Reverse) [ ] Driving
[ ] Boring [ ] Digging
[ ] Air percussion
[X] Other, specify: direct push

Well Use

[ ] Public [ ] Commercial [ ] Not used
[ ] Domestic [ ] Municipal [ ] Dewatering
[ ] Livestock [X] Test Hole [X] Monitoring
[ ] Irrigation [ ] Cooling & Air Conditioning
[ ] Industrial
[ ] Other, specify

Construction Record - Casing

Inside Diameter (cm/in)	Open Hole OR Material (Galvanized, Fibreglass, Concrete, Plastic, Steel)	Wall Thickness (cm/in)	Depth (m/ft) From	Depth (m/ft) To
5.20	PVC	.390	0	3.1

Construction Record - Screen

Outside Diameter (cm/in)	Material (Plastic, Galvanized, Steel)	Slot No.	Depth (m/ft) From	Depth (m/ft) To
6.03	PVC	10	3.1	6.1

Status of Well

[ ] Water Supply
[ ] Replacement Well
[X] Test Hole
[ ] Recharge Well
[ ] Dewatering Well
[X] Observation and/or Monitoring Hole
[ ] Alteration (Construction)
[ ] Abandoned, Insufficient Supply
[ ] Abandoned, Poor Water Quality
[ ] Abandoned, other, specify
[ ] Other, specify

Water Details

Water found at Depth (m/ft)	Kind of Water: [ ] Fresh [ ] Untested [ ] Gas [ ] Other, specify

Hole Diameter

Depth (m/ft) From	Depth (m/ft) To	Diameter (cm/in)
0	6.1	15.32

Results of Well Yield Testing

After test of well yield, water was: [ ] Clear and sand free [ ] Other, specify

If pumping discontinued, give reason:

Pump intake set at (m/ft)

Pumping rate (l/min / GPM)

Duration of pumping ____ hrs + ____ min

Final water level end of pumping (m/ft)

If flowing give rate (l/min / GPM)

Recommended pump depth (m/ft)

Recommended pump rate (l/min / GPM)

Well production (l/min / GPM)

Disinfected? [ ] Yes [ ] No

	Draw Down Time (min)	Draw Down Water Level (m/ft)	Recovery Time (min)	Recovery Water Level (m/ft)
Static Level				
1			1	
2			2	
3			3	
4			4	
5			5	
10			10	
15			15	
20			20	
25			25	
30			30	
40			40	
50			50	
60			60	

Map of Well Location

Please provide a map below following instructions on the back.

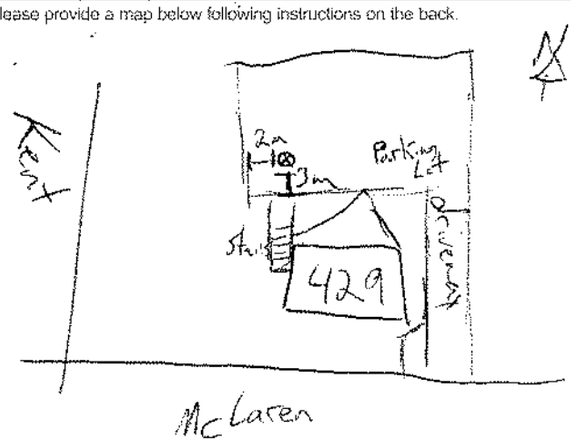

Comments:

Well Contractor and Well Technician Information

Business Name of Well Contractor	Well Contractor's Licence No.
Strata Drilling Group	7241

Business Address (Street Number/Name)	Municipality
165 Shields Crt	Markham

Province	Postal Code	Business E-mail Address
ON	L3R 9W2	wrecords@stratagol.com

Bus. Telephone No. (inc. area code)	Name of Well Technician (Last Name, First Name)
905 764 9044	Halladay Phil

Well Technician's Licence No.	Signature of Technician and/or Contractor	Date Submitted
3832		2014/11/06

Well owner's information package delivered: [ ] Yes [ ] No

Date Package Delivered: ____

Date Work Completed: 2014/11/06

Ministry Use Only

Audit No. Z 188288

DEC 15 2014

 © Queen's Printer for Ontario, 2007

Ministry's Copy

7246842

Ontario — Ministry of the Environment and Climate Change

Measurements recorded in: ☐ Metric ☒ Imperial

Well Tag #: A165621 (below)

A165621

Well Record

Regulation 903 Ontario Water Resources Act

S-17328 Page ____ of ____

[redacted]

LOBLAW REAL ESTATE

Address of Well Location (Street Number/Name)	Township	Lot	Concession
296 Bank st Ottawa			

County/District/Municipality	City/Town/Village	Province	Postal Code
	Ottawa	Ontario	

UTM Coordinates	Zone	Easting	Northing	Municipal Plan and Sublot Number	Other
NAD 83	18	756963	4561509		

Overburden and Bedrock Materials/Abandonment Sealing Record *(see instructions on the back of this form)*

General Colour	Most Common Material	Other Materials	General Description	Depth (m/ft) From	Depth (m/ft) To
GRY	Concrete			0	1
GRY	Clay	silt		1	10
~~BRWN~~	T. 11			10	20

Annular Space

Depth Set at (m/ft) From	To	Type of Sealant Used (Material and Type)	Volume Placed (m³/ft³)
0	1	concrete flushmount	
1	9	bentseal	
9	20	filter sand	

Method of Construction

☐ Cable Tool ☐ Diamond ☐ Rotary (Conventional) ☐ Jetting ☐ Rotary (Reverse) ☐ Driving ☐ Boring ☐ Digging ☐ Air percussion ☒ Other, specify direct push

Well Use

☐ Public ☐ Commercial ☐ Not used ☐ Domestic ☐ Municipal ☐ Dewatering ☐ Livestock ☒ Test Hole ☒ Monitoring ☐ Irrigation ☐ Cooling & Air Conditioning ☐ Industrial ☐ Other, specify

Construction Record - Casing

Inside Diameter (cm/in)	Open Hole OR Material (Galvanized, Fibreglass, Concrete, Plastic, Steel)	Wall Thickness (cm/in)	Depth (m/ft) From	Depth (m/ft) To
1.38	PVC	.14	0	10

Construction Record - Screen

Outside Diameter (cm/in)	Material (Plastic, Galvanized, Steel)	Slot No.	Depth (m/ft) From	Depth (m/ft) To
1.66	PVC	10	10	20

Status of Well

☐ Water Supply ☐ Replacement Well ☒ Test Hole ☐ Recharge Well ☐ Dewatering Well ☒ Observation and/or Monitoring Hole ☐ Alteration (Construction) ☐ Abandoned, Insufficient Supply ☐ Abandoned, Poor Water Quality ☐ Abandoned, other, specify ☐ Other, specify

Water Details

Water found at Depth (m/ft)	Kind of Water	
	☐ Fresh ☐ Untested	☐ Gas ☐ Other, specify
	☐ Fresh ☐ Untested	☐ Gas ☐ Other, specify
	☐ Fresh ☐ Untested	☐ Gas ☐ Other, specify

Hole Diameter

Depth (m/ft) From	Depth (m/ft) To	Diameter (cm/in)
0	20	2.375

Results of Well Yield Testing

After test of well yield, water was: ☐ Clear and sand free ☐ Other, specify

If pumping discontinued, give reason:

Pump intake set at (m/ft)

Pumping rate (l/min / GPM)

Duration of pumping ____ hrs + ____ min

Final water level end of pumping (m/ft)

If flowing give rate (l/min / GPM)

Recommended pump depth (m/ft)

Recommended pump rate (l/min / GPM)

Well production (l/min / GPM)

Disinfected? ☐ Yes ☐ No

	Draw Down Time (min)	Draw Down Water Level (m/ft)	Recovery Time (min)	Recovery Water Level (m/ft)
Static Level				
1			1	
2			2	
3			3	
4			4	
5			5	
10			10	
15			15	
20			20	
25			25	
30			30	
40			40	
50			50	
60			60	

Map of Well Location

Please provide a map below following instructions on the back.

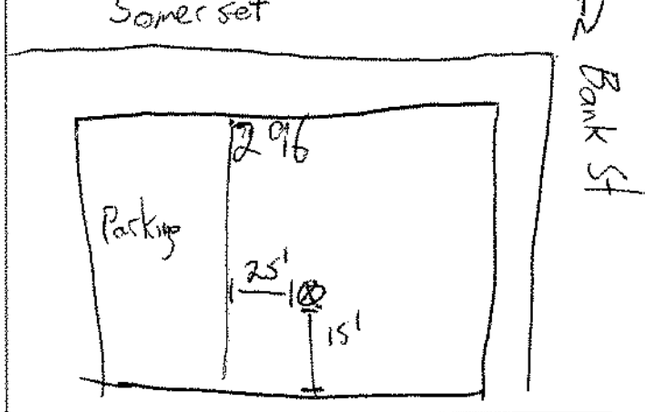

Comments:

Well Contractor and Well Technician Information

Business Name of Well Contractor	Well Contractor's Licence No.
Strata Drilling Group	7241

Business Address (Street Number/Name)	Municipality
wlrecords@stratasol.com	Markham

Province	Postal Code	Business E-mail Address
ON	L3R8V2	165 Shields Court Markham

Bus. Telephone No. (inc. area code)	Name of Well Technician (Last Name, First Name)
9054940799	Beatty Brian

Well Technician's Licence No.	Signature of Technician and/or Contractor	Date Submitted
36116		2015 07 17

Well owner's information package delivered ☐ Yes ☐ No

Date Package Delivered

Date Work Completed 2015 07 17

Ministry Use Only

Audit No. Z 208884

AUG 24 2015

0506E (2014/11)

Ministry's Copy

© Queen's Printer for Ontario, 2014

7246843

Ontario — Ministry of the Environment and Climate Change

Measurements recorded in: ☐ Metric ☒ Imperial

Well Tag #: A163032 (w) A163032

Well Record

Regulation 903 Ontario Water Resources Act

5-17328 Page ____ of ____

LOBLAW REAL ESTATE

Address of Well Location (Street Number/Name)	Township	Lot	Concession
296 Bank St			

County/District/Municipality	City/Town/Village	Province	Postal Code
	Ottawa	Ontario	

UTM Coordinates	Zone	Easting	Northing	Municipal Plan and Sublot Number	Other
NAD 83	18	756963	4514509		

Overburden and Bedrock Materials/Abandonment Sealing Record *(see instructions on the back of this form)*

General Colour	Most Common Material	Other Materials	General Description	Depth (m/ft) From	Depth (m/ft) To
GRY	Concrete		hard	0	1
GRY	Clay	S.lt	soft, wet	1	10

Annular Space

Depth Set at (m/ft) From	To	Type of Sealant Used (Material and Type)	Volume Placed (m³/ft³)
0	1	Concrete / flushmount	
1	2.5	bensead	
2.5	10	Filter Sand	

Method of Construction

☐ Cable Tool ☐ Diamond ☐ Rotary (Conventional) ☐ Jetting ☐ Rotary (Reverse) ☐ Driving ☐ Boring ☐ Digging ☐ Air percussion ☒ Other, specify direct push

Well Use

☐ Public ☐ Commercial ☐ Not used ☐ Domestic ☐ Municipal ☐ Dewatering ☐ Livestock ☒ Test Hole ☒ Monitoring ☐ Irrigation ☐ Cooling & Air Conditioning ☐ Industrial ☐ Other, specify

Construction Record - Casing

Inside Diameter (cm/in)	Open Hole OR Material (Galvanized, Fibreglass, Concrete, Plastic, Steel)	Wall Thickness (cm/in)	Depth (m/ft) From	Depth (m/ft) To
1.38	PVC	.14	0	3

Construction Record - Screen

Outside Diameter (cm/in)	Material (Plastic, Galvanized, Steel)	Slot No.	Depth (m/ft) From	Depth (m/ft) To
1.66	PVC	10	3	10

Status of Well

☐ Water Supply ☐ Replacement Well ☒ Test Hole ☐ Recharge Well ☐ Dewatering Well ☒ Observation and/or Monitoring Hole ☐ Alteration (Construction) ☐ Abandoned, Insufficient Supply ☐ Abandoned, Poor Water Quality ☐ Abandoned, other, specify ☐ Other, specify

Water Details

Water found at Depth (m/ft)	Kind of Water	Hole Diameter Depth From (m/ft)	Depth To (m/ft)	Diameter (cm/in)
☐ Gas ☐ Other, specify	☐ Fresh ☐ Untested	0	10	2.375
☐ Gas ☐ Other, specify	☐ Fresh ☐ Untested			
☐ Gas ☐ Other, specify	☐ Fresh ☐ Untested			

Results of Well Yield Testing

After test of well yield, water was: ☐ Clear and sand free ☐ Other, specify

If pumping discontinued, give reason:

Pump intake set at (m/ft)

Pumping rate (l/min / GPM)

Duration of pumping ____ hrs + ____ min

Final water level end of pumping (m/ft)

If flowing give rate (l/min / GPM)

Recommended pump depth (m/ft)

Recommended pump rate (l/min / GPM)

Well production (l/min / GPM)

Disinfected? ☐ Yes ☐ No

	Draw Down Time (min)	Draw Down Water Level (m/ft)	Recovery Time (min)	Recovery Water Level (m/ft)
	Static Level			
	1		1	
	2		2	
	3		3	
	4		4	
	5		5	
	10		10	
	15		15	
	20		20	
	25		25	
	30		30	
	40		40	
	50		50	
	60		60	

Map of Well Location

Please provide a map below following instructions on the back.

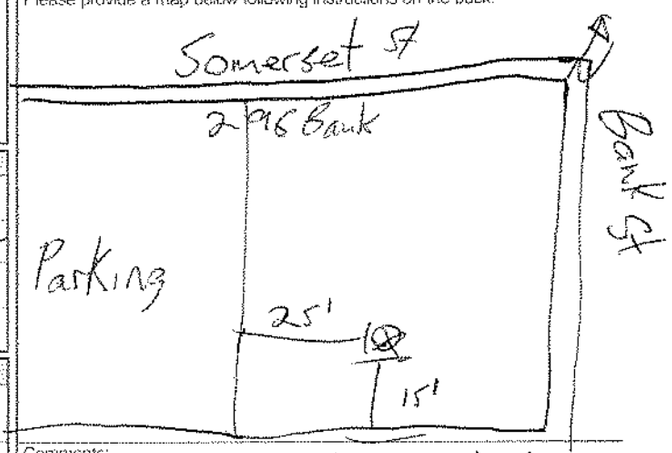

Comments: Exp General Contractors

Well Contractor and Well Technician Information

Business Name of Well Contractor	Well Contractor's Licence No.
Strata Drilling Group	7241

Business Address (Street Number/Name)	Municipality
165 Shields Court	Markham

Province	Postal Code	Business E-mail Address
ON	L3R 8V2	wrecords@stratasol.com

Bus Telephone No. (inc. area code)	Name of Well Technician (Last Name, First Name)
905 940 7919	Beath, Brian

Well Technician's Licence No	Signature of Technician and/or Contractor	Date Submitted
3616		2015 07 17

Well owner's information package delivered ☐ Yes ☐ No

Date Package Delivered: ____

Date Work Completed: 2015 07 17

Ministry Use Only

Audit No Z 208885

AUG 24 2015

0506E (2014/11)

Ministry's Copy

© Queen's Printer for Ontario, 2014

7295729

Ontario — Ministry of the Environment and Climate Change

Measurements recorded in: ☑ Metric ☐ Imperial

Well Tag No. *(Place Sticker and/or Print Below)* A182829

S-20644

Well Record

Regulation 903 Ontario Water Resources Act

Page _____ of _____

FLEMING PROPERTY

Address of Well Location (Street Number/Name)	Township	Lot	Concession
366-382 Banks St.			
County/District/Municipality	**City/Town/Village**	**Province**	**Postal Code**
	Ottawa	Ontario	
UTM Coordinates NAD 83	**Zone** 18	**Easting** 445516	**Northing** 5012919
Municipal Plan and Sublot Number		**Other**	

Overburden and Bedrock Materials/Abandonment Sealing Record *(see instructions on the back of this form)*

General Colour	Most Common Material	Other Materials	General Description	Depth (m/ft) From	Depth (m/ft) To
brn	Gravel	Sand	soft	0	2.74
Grey	Silt	Clay	soft	2.74	3.96
Grey	Silt	Clay	Soft, wet	3.96	5.79

Annular Space

Depth Set at (m/ft) From	To	Type of Sealant Used (Material and Type)	Volume Placed (m³/ft³)
0	.31	Concrete / Flushmount	
.31	2.44	Bensea	
2.44	5.79	Sand	

Method of Construction

☐ Cable Tool ☐ Diamond
☐ Rotary (Conventional) ☐ Jetting
☐ Rotary (Reverse) ☐ Driving
☐ Boring ☐ Digging
☐ Air percussion
☑ Other, specify D.P.

Well Use

☐ Public ☐ Commercial ☐ Not used
☐ Domestic ☐ Municipal ☐ Dewatering
☐ Livestock ☑ Test Hole ☐ Monitoring
☐ Irrigation ☐ Cooling & Air Conditioning
☐ Industrial
☐ Other, specify

Construction Record - Casing

Inside Diameter (cm/in)	Open Hole OR Material (Galvanized, Fibreglass, Concrete, Plastic, Steel)	Wall Thickness (cm/in)	Depth (m/ft) From	Depth (m/ft) To
4.03	PVC	.368	0	2.74

Construction Record - Screen

Outside Diameter (cm/in)	Material (Plastic, Galvanized, Steel)	Slot No.	Depth (m/ft) From	Depth (m/ft) To
4.52	PVC	10	2.74	5.79

Status of Well

☐ Water Supply
☐ Replacement Well
☑ Test Hole
☐ Recharge Well
☐ Dewatering Well
☐ Observation and/or Monitoring Hole
☐ Alteration (Construction)
☐ Abandoned, Insufficient Supply
☐ Abandoned, Poor Water Quality
☐ Abandoned, other, specify
☐ Other, specify

Results of Well Yield Testing

After test of well yield, water was:
☐ Clear and sand free
☐ Other, specify

If pumping discontinued, give reason:

Pump intake set at (m/ft)

Pumping rate (l/min / GPM)

Duration of pumping _____ hrs + _____ min

Final water level end of pumping (m/ft)

If flowing give rate (l/min / GPM)

Recommended pump depth (m/ft)

Recommended pump rate (l/min / GPM)

Well production (l/min / GPM)

Disinfected? ☐ Yes ☐ No

	Draw Down Time (min)	Draw Down Water Level (m/ft)	Recovery Time (min)	Recovery Water Level (m/ft)
Static Level				
1			1	
2			2	
3			3	
4			4	
5			5	
10			10	
15			15	
20			20	
25			25	
30			30	
40			40	
50			50	
60			60	

Map of Well Location

Please provide a map below following instructions on the back.

See Map

#4

Water Details

Water found at Depth (m/ft)	Kind of Water: ☐ Fresh ☐ Untested ☐ Gas ☐ Other, specify

Hole Diameter

Depth (m/ft) From	To	Diameter (cm/in)
0	5.79	8.25

Comments:

Well Contractor and Well Technician Information

Business Name of Well Contractor: Strata Drilling Group — Well Contractor's Licence No.: 7214

Business Address (Street Number/Name): 165 Shields Crt — Municipality: Manotick

Province: ON — Postal Code: K4B 1V2 — Business E-mail Address: wrecords@stratacal.com

Bus. Telephone No. (inc. area code): 6139410778 — Name of Well Technician (Last Name, First Name): Beatty, Brian

Well Technician's Licence No.: 3161 — Signature of Technician and/or Contractor — Date Submitted: 2017/08/16

Well owner's information package delivered ☐ Yes ☐ No

Date Package Delivered: _____

Date Work Completed: 2017/08/10

Ministry Use Only

Audit No. Z 206496

Received SEP 29 2017

0506E (2014/11) Ministry's Copy

© Queen's Printer for Ontario, 2014

S-20644

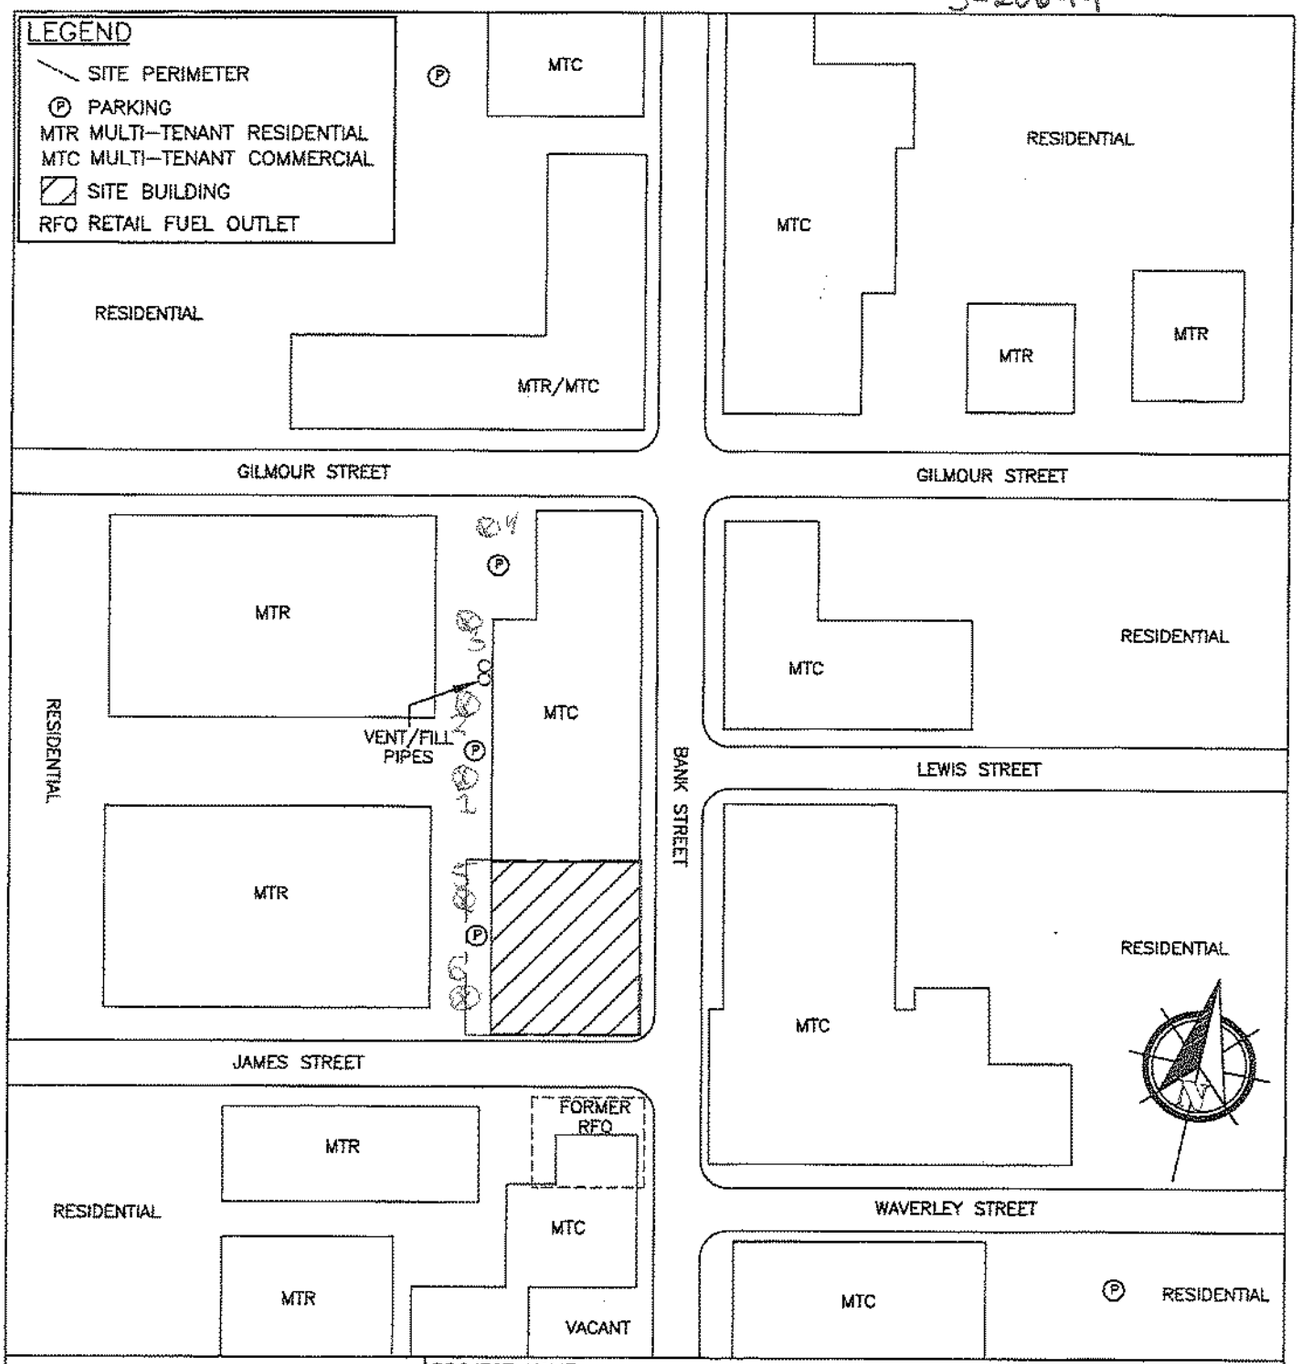

PINCHIN ENVIRONMENTAL

PROJECT NAME: PHASE I ENVIRONMENTAL SITE ASSESSMENT		
CLIENT NAME: GOLDEN DRAGON HO 4 INC.		
PROJECT LOCATION: 382, 384 AND 386 BANK STREET, OTTAWA, ONTARIO		
DRAWING NAME: SITE AND SURROUNDING LAND USE PLAN		DRAWING NO.: FIG. 2
SCALE: NTS	PROJECT NO.: 56240	DATE: DECEMBER 2009

C-7241 Z-206496

SEP 29 2017

Ontario

Ministry of the Environment and Climate Change

Measurements recorded in: ☑ Metric ☐ Imperial

We... Below)

Tag#: A189880

A189880

Well Record

Regulation 903 Ontario Water Resources Act

S-20644

Page ____ of ____

[redacted]

Address of Well Location (Street Number/Name)	Township	Lot	Concession
366 - 382 Bank St			
County/District/Municipality	**City/Town/Village**	**Province**	**Postal Code**
	Ottawa	Ontario	
UTM Coordinates NAD 83	**Zone** 18	**Easting** 445516	**Northing** 5029117
Municipal Plan and Sublot Number		**Other**	

Overburden and Bedrock Materials/Abandonment Sealing Record *(see instructions on the back of this form)*

General Colour	Most Common Material	Other Materials	General Description	Depth (m/ft) From	Depth (m/ft) To
Brn	~~Fill~~ Gravel	Sand		0	2.74
Grey	Silt	clay	Soft, dry	2.74	3.96
Grey	Silt	clay	Soft, wet	3.96	5.79

Annular Space

Depth Set at (m/ft) From	To	Type of Sealant Used (Material and Type)	Volume Placed (m³/ft³)
0	.31	Concrete / Flush mount	
.31	2.44	Bensead	
2.44	5.79	Sand	

Method of Construction

☐ Cable Tool ☐ Diamond
☐ Rotary (Conventional) ☐ Jetting
☐ Rotary (Reverse) ☐ Driving
☐ Boring ☐ Digging
☐ Air percussion
☑ Other, *specify* D & P

Well Use

☐ Public ☐ Commercial ☐ Not used
☐ Domestic ☐ Municipal ☐ Dewatering
☐ Livestock ☑ Test Hole ☐ Monitoring
☐ Irrigation ☐ Cooling & Air Conditioning
☐ Industrial
☐ Other, *specify* _____

Construction Record - Casing

Inside Diameter (cm/in)	Open Hole OR Material (Galvanized, Fibreglass, Concrete, Plastic, Steel)	Wall Thickness (cm/in)	Depth (m/ft) From	Depth (m/ft) To
4.03	PVC	.369	0	2.74

Construction Record - Screen

Outside Diameter (cm/in)	Material (Plastic, Galvanized, Steel)	Slot No.	Depth (m/ft) From	Depth (m/ft) To
4.82	PVC	10	~~0~~	
			2.74	5.79

Status of Well

☐ Water Supply
☐ Replacement Well
☐ Test Hole
☐ Recharge Well
☐ Dewatering Well
☐ Observation and/or Monitoring Hole
☐ Alteration (Construction)
☐ Abandoned, Insufficient Supply
☐ Abandoned, Poor Water Quality
☐ Abandoned, other, *specify*
☐ Other, *specify*

Results of Well Yield Testing

After test of well yield, water was:
☐ Clear and sand free
☐ Other, *specify* _____

If pumping discontinued, give reason:

Pump intake set at (m/ft)

Pumping rate (l/min / GPM)

Duration of pumping _____ hrs + _____ min

Final water level end of pumping (m/ft)

If flowing give rate (l/min / GPM)

Recommended pump depth (m/ft)

Recommended pump rate (l/min / GPM)

Well production (l/min / GPM)

Disinfected? ☐ Yes ☐ No

	Draw Down Time (min)	Draw Down Water Level (m/ft)	Recovery Time (min)	Recovery Water Level (m/ft)
Static Level				
1			1	
2			2	
3			3	
4			4	
5			5	
10			10	
15			15	
20			20	
25			25	
30			30	
40			40	
50			50	
60			60	

Water Details

Water found at Depth (m/ft)	Kind of Water: ☐ Fresh ☐ Untested ☐ Gas ☐ Other, *specify*
Water found at Depth (m/ft)	Kind of Water: ☐ Fresh ☐ Untested ☐ Gas ☐ Other, *specify*
Water found at Depth (m/ft)	Kind of Water: ☐ Fresh ☐ Untested ☐ Gas ☐ Other, *specify*

Hole Diameter

Depth (m/ft) From	Depth (m/ft) To	Diameter (cm/in)
0	5.79	8.25

Map of Well Location

Please provide a map below following instructions on the back.

See Map

#3

Comments:

Well Contractor and Well Technician Information

Business Name of Well Contractor: Strata Drilling Group
Well Contractor's Licence No.: 7141

Business Address (Street Number/Name): 165 Shields Crt
Municipality: Markham

Province: ON
Postal Code: L3R8V2
Business E-mail Address: wrecords@stratasoil.com

Bus. Telephone No. (inc. area code): 9059401919
Name of Well Technician (Last Name, First Name): Beatty, Brian

Well Technician's Licence No.: 3161
Signature of Technician and/or Contractor:
Date Submitted: 2017/08/16

Well owner's information package delivered ☐ Yes ☐ No

Date Package Delivered

Date Work Completed: 2017/08/16

Ministry Use Only

Audit No: Z 206497

Received SEP 29 2017

0506E (2014/11)

Ministry's Copy

© Queen's Printer for Ontario, 2014

S-20644

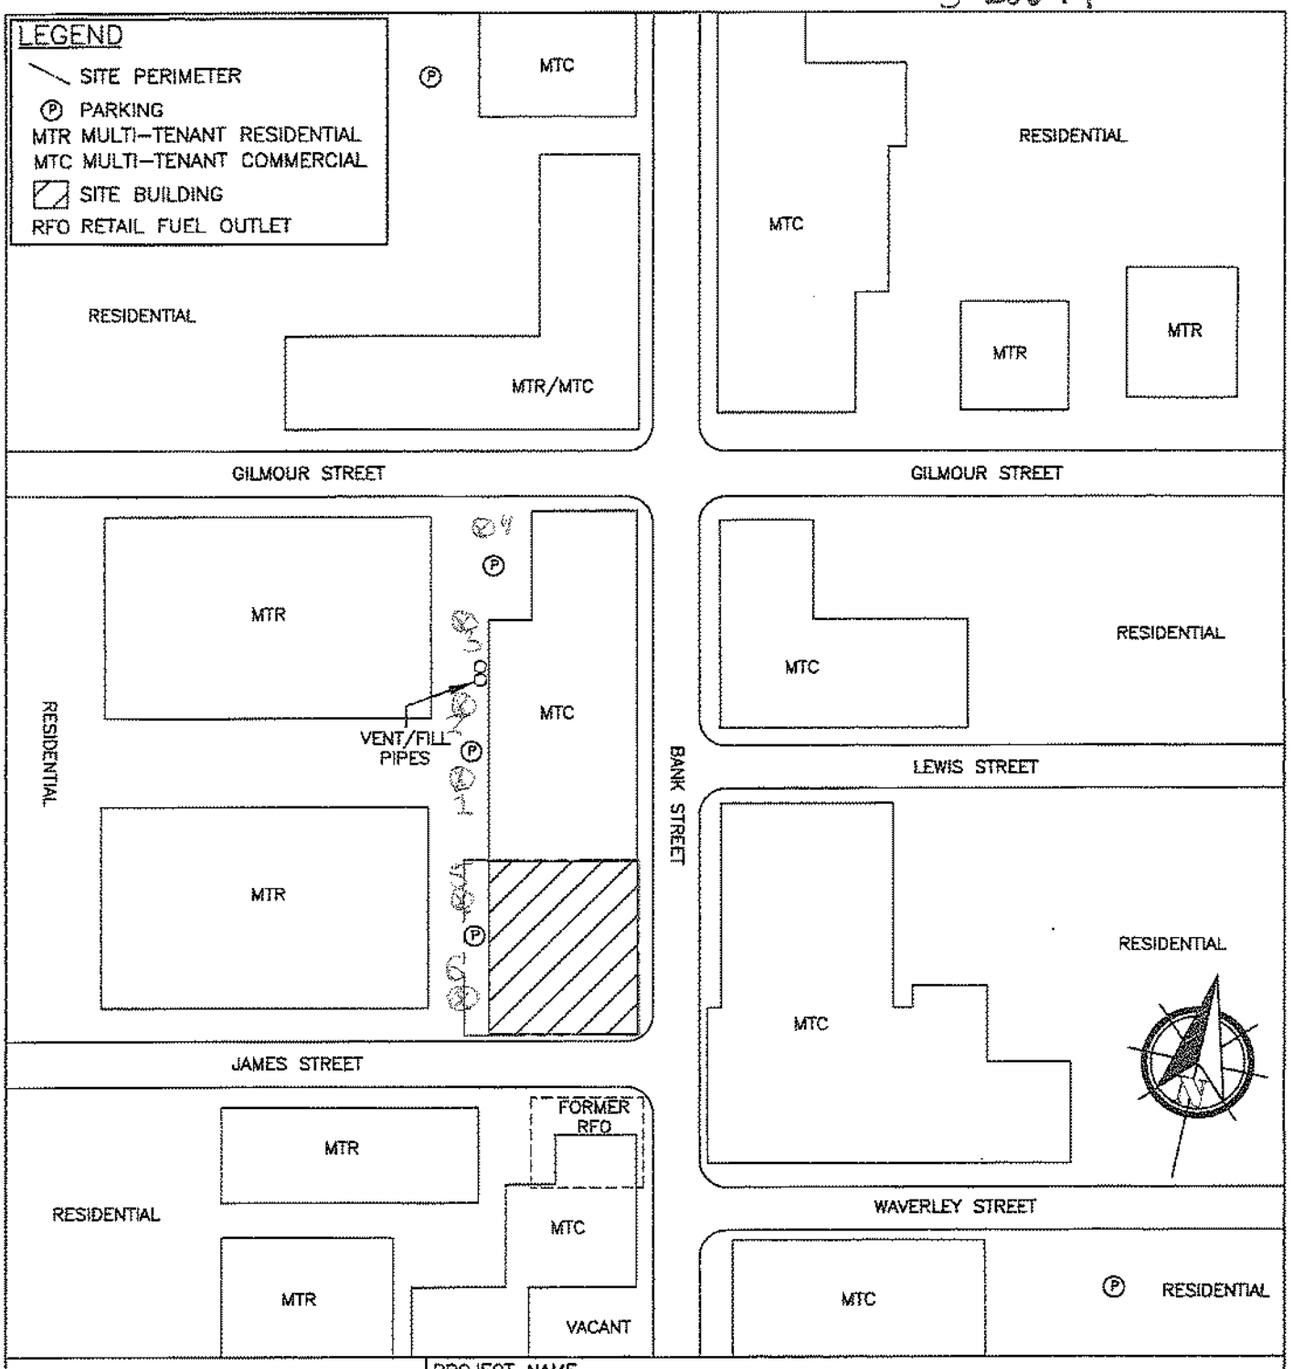

PINCHIN ENVIRONMENTAL

PROJECT NAME: PHASE I ENVIRONMENTAL SITE ASSESSMENT			
CLIENT NAME: GOLDEN DRAGON HO 4 INC.			
PROJECT LOCATION: 382, 384 AND 386 BANK STREET, OTTAWA, ONTARIO			
DRAWING NAME: SITE AND SURROUNDING LAND USE PLAN			DRAWING NO.: FIG. 2
SCALE: NTS	PROJECT NO.: 56240	DATE: DECEMBER 2009	

E-7241 Z-206497

SEP 29 2017

Ontario — Ministry of the Environment and Climate Change

Measurements recorded in: ☑ Metric ☐ Imperial

Well Tag No. (Plate Sticker and/or Print Below)
Tag#: A189879
A189879

Well Record

Regulation 903 Ontario Water Resources Act

S-20644 Page _____ of _____

[redacted]

Address of Well Location (Street Number/Name)	Township	Lot	Concession
366 - 382 Bank st			

County/District/Municipality	City/Town/Village	Province	Postal Code
	Ottawa	Ontario	

UTM Coordinates	Zone	Easting	Northing	Municipal Plan and Sublot Number	Other
NAD 83	18	445515	5029168		

Overburden and Bedrock Materials/Abandonment Sealing Record *(see instructions on the back of this form)*

General Colour	Most Common Material	Other Materials	General Description	Depth (m/ft) From	Depth (m/ft) To
Brn	Gravel	Sand	soft, dry	0	2.74
Grey	Silt	clay		2.74	3.96
Grey	silt	clay	soft, wet	3.96	5.79

Annular Space

Depth Set at (m/ft) From	To	Type of Sealant Used (Material and Type)	Volume Placed (m³/ft³)
0	.31	Concrete/Flushmount	
.31	2.44	Bensew	
2.44	5.79	Sand	

Method of Construction

☐ Cable Tool ☐ Diamond
☐ Rotary (Conventional) ☐ Jetting
☐ Rotary (Reverse) ☐ Driving
☐ Boring ☐ Digging
☐ Air percussion
☑ Other, specify DP

Well Use

☐ Public ☐ Commercial ☐ Not used
☐ Domestic ☐ Municipal ☐ Dewatering
☐ Livestock ☐ Test Hole ☑ Monitoring
☐ Irrigation ☐ Cooling & Air Conditioning
☐ Industrial
☐ Other, specify

Construction Record - Casing

Inside Diameter (cm/in)	Open Hole OR Material (Galvanized, Fibreglass, Concrete, Plastic, Steel)	Wall Thickness (cm/in)	Depth (m/ft) From	To
4.03	PVC	.368	0	2.74

Construction Record - Screen

Outside Diameter (cm/in)	Material (Plastic, Galvanized, Steel)	Slot No.	Depth (m/ft) From	To
4.52	PVC	10	2.74	5.79

Status of Well

☐ Water Supply
☐ Replacement Well
☑ Test Hole
☐ Recharge Well
☐ Dewatering Well
☐ Observation and/or Monitoring Hole
☐ Alteration (Construction)
☐ Abandoned, insufficient Supply
☐ Abandoned, Poor Water Quality
☐ Abandoned, other, specify
☐ Other, specify

Water Details

Water found at Depth (m/ft)	Kind of Water: ☐ Fresh ☐ Untested ☐ Gas ☐ Other, specify
Water found at Depth (m/ft)	Kind of Water: ☐ Fresh ☐ Untested ☐ Gas ☐ Other, specify
Water found at Depth (m/ft)	Kind of Water: ☐ Fresh ☐ Untested ☐ Gas ☐ Other, specify

Hole Diameter

Depth (m/ft) From	To	Diameter (cm/in)
0	5.79	4.25

Results of Well Yield Testing

After test of well yield, water was:
☐ Clear and sand free
☐ Other, specify

If pumping discontinued, give reason:

Pump intake set at (m/ft)

Pumping rate (l/min / GPM)

Duration of pumping _____ hrs + _____ min

Final water level end of pumping (m/ft)

If flowing give rate (l/min / GPM)

Recommended pump depth (m/ft)

Recommended pump rate (l/min / GPM)

Well production (l/min / GPM)

Disinfected? ☐ Yes ☐ No

	Draw Down Time (min)	Draw Down Water Level (m/ft)	Recovery Time (min)	Recovery Water Level (m/ft)
Static Level				
1			1	
2			2	
3			3	
4			4	
5			5	
10			10	
15			15	
20			20	
25			25	
30			30	
40			40	
50			50	
60			60	

Map of Well Location

Please provide a map below following instructions on the back.

See Map

MW 2

Comments:

Well Contractor and Well Technician Information

Business Name of Well Contractor	Well Contractor's Licence No.
Strata Drilling Group	7141

Business Address (Street Number/Name)	Municipality
165 Shields Crt	Markham

Province	Postal Code	Business E-mail Address
ON	L3R 9W2	wrecords@stratasol.com

Bus. Telephone No. (inc. area code)	Name of Well Technician (Last Name, First Name)
905 940 2911	Beatty, Brian

Well Technician's Licence No.	Signature of Technician and/or Contractor	Date Submitted
36116		2017 09 26

Well owner's information package delivered ☐ Yes ☐ No

Date Package Delivered

Date Work Completed 2017 08 19

Ministry Use Only

Audit No. Z 206498

SEP 29 2017

Received

0506E (2014/11) Ministry's Copy

© Queen's Printer for Ontario, 2014

S-20644

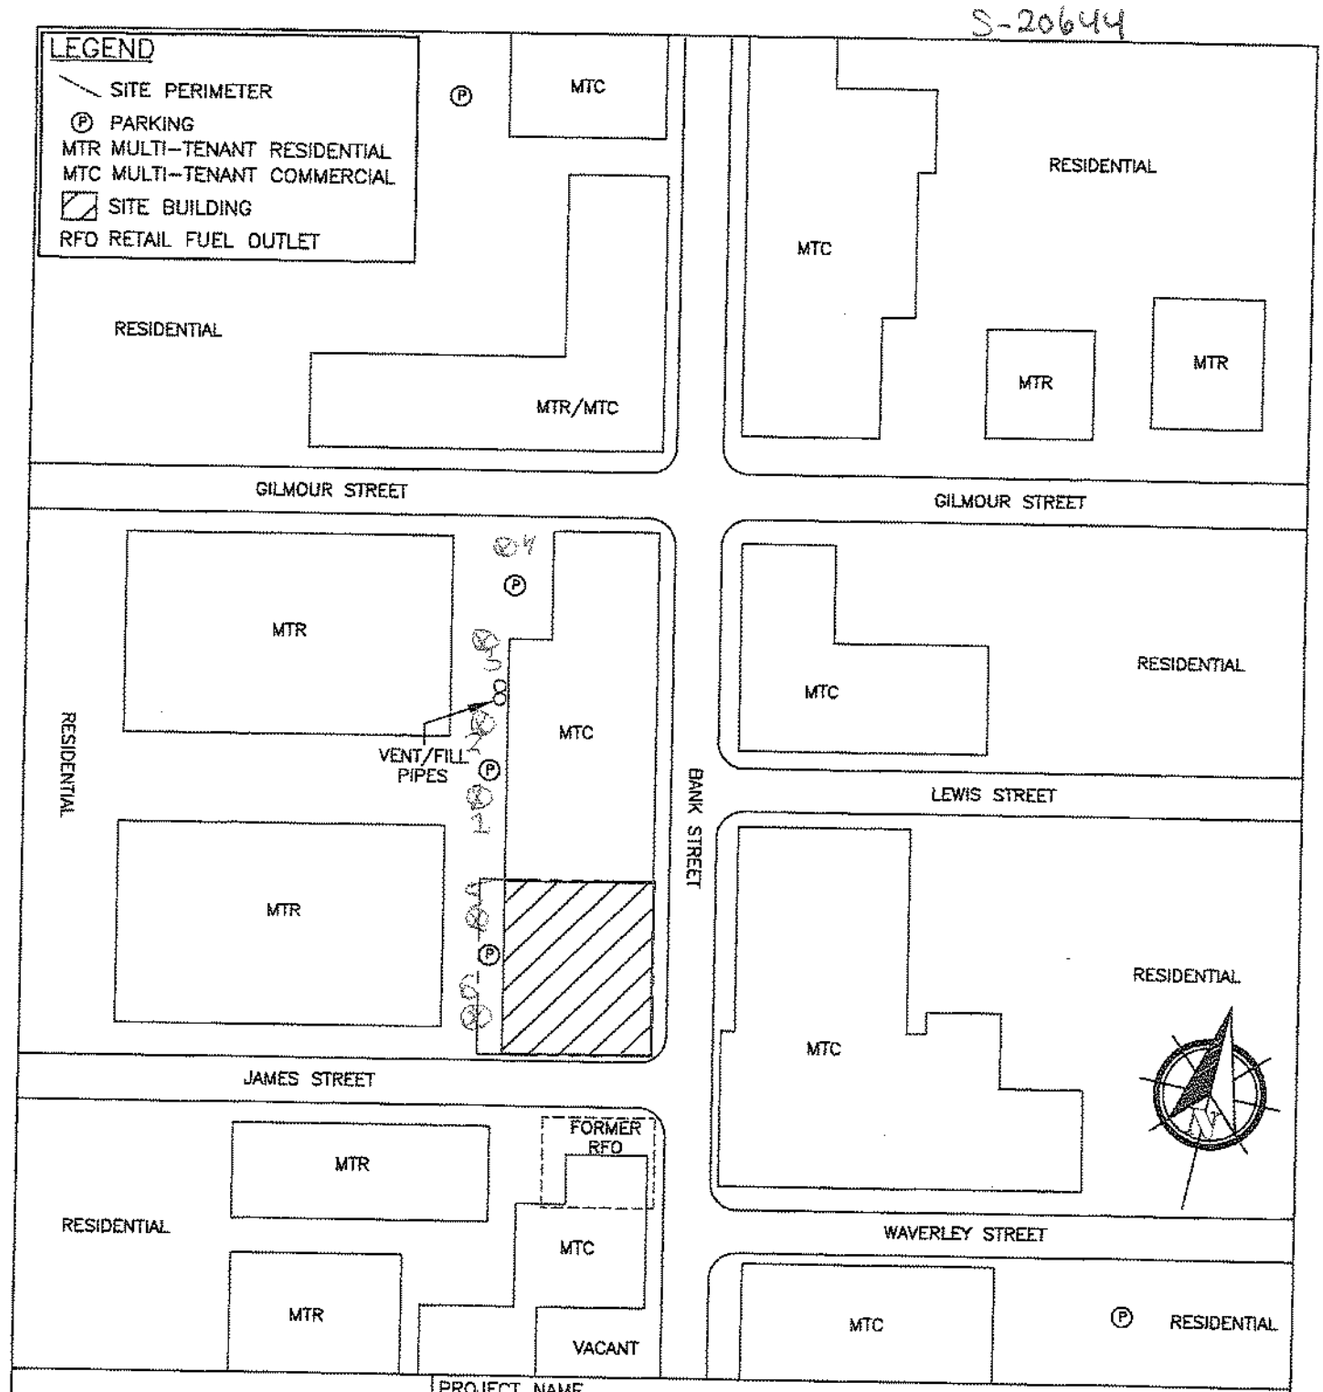

PINCHIN ENVIRONMENTAL	PROJECT NAME: PHASE I ENVIRONMENTAL SITE ASSESSMENT		
	CLIENT NAME: GOLDEN DRAGON HO 4 INC.		
	PROJECT LOCATION: 382, 384 AND 386 BANK STREET, OTTAWA, ONTARIO		
	DRAWING NAME: SITE AND SURROUNDING LAND USE PLAN		DRAWING NO.: FIG. 2
	SCALE: NTS	PROJECT NO.: 56240	DATE: DECEMBER 2009

C-7241 Z-20698

SEP 29 2017

Ontario

Ministry of the Environment and Climate Change

Measurements recorded in: ☑ Metric ☐ Imperial

Well Tag No. (Place Sticker and/or Print Below)
Tag#: A189788
A189788

MW 1

Well Record

Regulation 903 Ontario Water Resources Act

S-20644 Page _____ of _____

[redacted]

Address of Well Location (Street Number/Name)	Township	Lot	Concession
366-382 Banks st			

County/District/Municipality	City/Town/Village	Province	Postal Code
	Ottawa	Ontario	

UTM Coordinates	Zone	Easting	Northing	Municipal Plan and Sublot Number	Other
NAD 83	18	445583	5019160		

Overburden and Bedrock Materials/Abandonment Sealing Record *(see instructions on the back of this form)*

General Colour	Most Common Material	Other Materials	General Description	Depth (m/ft) From	Depth (m/ft) To
Brn	Gravel	Sand	Soft	0	2.13
Grey	Silt	clay	Soft	2.13	3.96
Grey	Silt	clay	Soft, wet	3.96	5.79

Annular Space

Depth Set at (m/ft) From	To	Type of Sealant Used (Material and Type)	Volume Placed (m³/ft³)
0	.31	Concrete / Flushmount	
.31	2.44	Bensea l	
2.44	5.79	Sand	

Method of Construction

☐ Cable Tool ☐ Diamond ☐ Public ☐ Commercial ☐ Not used
☐ Rotary (Conventional) ☐ Jetting ☐ Domestic ☐ Municipal ☐ Dewatering
☐ Rotary (Reverse) ☐ Driving ☐ Livestock ☑ Test Hole ☑ Monitoring
☐ Boring ☐ Digging ☐ Irrigation ☐ Cooling & Air Conditioning
☐ Air percussion ☐ Industrial
☑ Other, *specify* D.P. ☐ Other, *specify* _____

Construction Record - Casing

Inside Diameter (cm/in)	Open Hole OR Material (Galvanized, Fibreglass, Concrete, Plastic, Steel)	Wall Thickness (cm/in)	Depth (m/ft) From	Depth (m/ft) To
4.03	PVC	.368	0	2.74

Construction Record - Screen

Outside Diameter (cm/in)	Material (Plastic, Galvanized, Steel)	Slot No.	Depth (m/ft) From	Depth (m/ft) To
4.82	PVC	10	2.74	5.79

Status of Well

☐ Water Supply
☐ Replacement Well
☑ Test Hole
☐ Recharge Well
☐ Dewatering Well
☐ Observation and/or Monitoring Hole
☐ Alteration (Construction)
☐ Abandoned, Insufficient Supply
☐ Abandoned, Poor Water Quality
☐ Abandoned, other, *specify* _____
☐ Other, *specify* _____

Water Details

Water found at Depth (m/ft)	☐ Gas	Kind of Water: ☐ Fresh ☐ Untested ☐ Other, *specify*
Water found at Depth (m/ft)	☐ Gas	Kind of Water: ☐ Fresh ☐ Untested ☐ Other, *specify*
Water found at Depth (m/ft)	☐ Gas	Kind of Water: ☐ Fresh ☐ Untested ☐ Other, *specify*

Hole Diameter

Depth (m/ft) From	To	Diameter (cm/in)
0	5.79	9.25

Results of Well Yield Testing

After test of well yield, water was:
☐ Clear and sand free
☐ Other, *specify* _____

If pumping discontinued, give reason:

Pump intake set at (m/ft) _____

Pumping rate (l/min / GPM) _____

Duration of pumping _____ hrs + _____ min

Final water level end of pumping (m/ft) _____

If flowing give rate (l/min / GPM) _____

Recommended pump depth (m/ft) _____

Recommended pump rate (l/min / GPM) _____

Well production (l/min / GPM) _____

Disinfected? ☐ Yes ☐ No

Draw Down Time (min)	Draw Down Water Level (m/ft)	Recovery Time (min)	Recovery Water Level (m/ft)
Static Level			
1		1	
2		2	
3		3	
4		4	
5		5	
10		10	
15		15	
20		20	
25		25	
30		30	
40		40	
50		50	
60		60	

Map of Well Location

Please provide a map below following instructions on the back.

See Map

MW 1

Comments:

Well Contractor and Well Technician Information

Business Name of Well Contractor	Well Contractor's Licence No.
Strata Drilling Group	7141

Business Address (Street Number/Name)	Municipality
165 Shields crt	Markham

Province	Postal Code	Business E-mail Address
ON	L3R 9W8	wrecords@stratasoil.com

Bus. Telephone No. (inc. area code)	Name of Well Technician (Last Name, First Name)
9054720199	Beckham Brian

Well Technician's Licence No.	Signature of Technician and/or Contractor	Date Submitted
3161		2017/09/18

Well owner's information package delivered	Date Package Delivered	Ministry Use Only
☐ Yes ☐ No		Audit No Z 206499
	Date Work Completed 2017/09/18	SEP 29 2017 Received

0506E (2014/11) Ministry's Copy

© Queen's Printer for Ontario, 2014

S-20644

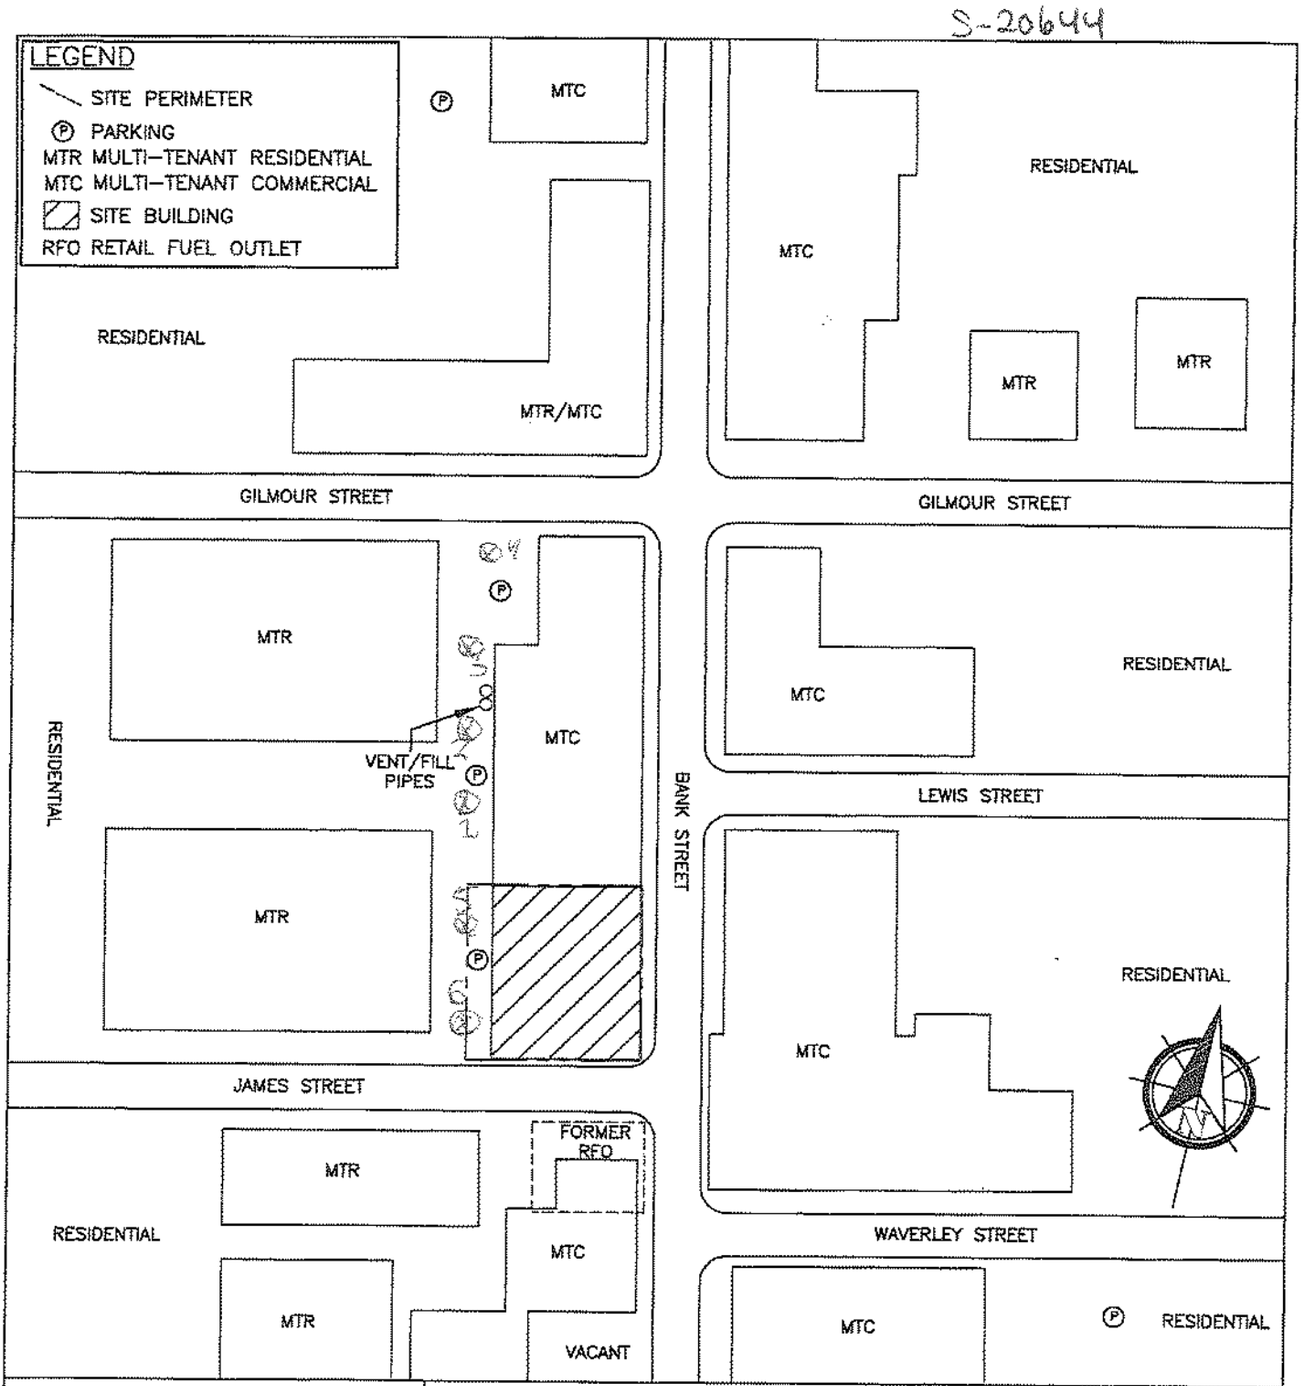

PINCHIN ENVIRONMENTAL

PROJECT NAME: PHASE I ENVIRONMENTAL SITE ASSESSMENT			
CLIENT NAME: GOLDEN DRAGON HO 4 INC.			
PROJECT LOCATION: 382, 384 AND 386 BANK STREET, OTTAWA, ONTARIO			
DRAWING NAME: SITE AND SURROUNDING LAND USE PLAN			DRAWING NO. FIG. 2
SCALE: NTS	PROJECT NO.: 56240	DATE: DECEMBER 2009	

C-7241 Z-206499

SEP 29 2017

Ontario

Ministry of the Environment and Climate Change

Well Record for Well Cluster - Part 1 of 3

(Only for Multiple Test Holes or Dewatering Wells)

Regulation 903 Ontario Water Resources Act

All measurements recorded in: ☒ Metric ☐ Imperial

Follow instructions on the front and back of this form. Print or Type

Well Tag No. of Deepest Well: *(Print Well Tag No.)* A203689

Well # on Drawing of Deepest Well: BH2

Page 1 of 1

Well Cluster Location Information

Address of Well Location (Street Number(s)/Name(s), RR, if available)	Lot(s)	Concession(s)	Geographic Township	County/District/Upper Tier Municipality
176 NEPEAN STREET, 293-309 LISGAR STREET				

City, Town, Village or Hamlet	Province	GPS Unit Make	Model	Unit Mode of Operation
OTTAWA	Ontario	GARMIN	ETREX	☐ Undifferentiated ☐ Averaged ☐ Differentiated, specify:

Mandatory Attachments/Additional Information

☒ Land Owner Consent Form must be attached.

☒ Detailed Drawing of All Well Locations must be attached.

I, the person constructing the well, will promptly submit to the Director, on request, any additional information in my custody or control related to any well in the well cluster that I have constructed.

Signature of Technician/Contractor — Date (yyyy/mm/dd): 2017/09/18

Well Details

Well # on Drawing	UTM Coordinates Zone	Easting	Northing	Hole Depth (m/ft)	Hole Diameter (cm/in)	Method of Construction	Casing Material; Diameter (cm/in)	Casing (m/ft) From	Casing (m/ft) To	Screen Interval (m/ft) From	Screen Interval (m/ft) To	Annular Space Material (m/ft) From	Annular Space Material (m/ft) To	Annular Space Material:	Overburden/Bedrock or Abandonment Filing Material Intervals (m/ft)	Static Water Level (m/ft)	Date of Completion (yyyy/mm/dd)
BH1	18	445448	5029568	9.1 / 19.2	20.3 / 7.62	HSA DIAMOND NQ/W	3.18	0.1	16.15	16.15	19.2	0.31	15.85	BENTONITE	0-1.5 → 4.6 → 9.1 → 19.2 BACKFILL, CLAY, TILL, SHALE BEDROCK	10.21	2017/08/21
BH1A	18	445440	5029546	7.6 / 12.19	20.3 / 7.62	HSA DIAMOND NQ/W	3.18	0.1	9.5	9.1	12.19	0.31	8.8	BENTONITE	→1.5 →4.6 →7.6 → 12.19 BACKFILL, CLAY, TILL, SHALE BEDROCK	10.29	2017/08/23
BH2	18	445485	5029547	7.6 / 19.25	20.3 / 7.62	HSA DIAMOND NQ/W	3.18	0.1	16.2	16.2	19.25	0.31	15.85	BENTONITE	0-1.2 → 4.3 → 7.6 → 19.25 BACKFILL, CLAY, TILL, SHALE BEDROCK	11.6	2017/08/24
BH3	18	445458	5029576	7.3 / 13.16	20.3 / 7.62	HSA DIAMOND NQ/W	3.18	0.1	10.17	10.17	13.16	0.31	9.75	BENTONITE	0-1.2 → 3.7 → 7.3 → 13.16 BACKFILL, CLAY, TILL, SHALE BEDROCK	13.16	2017/08/22
BH5	18	445493	5029527	9.1 / 12.12	20.3 / 7.62	HSA DIAMOND NQ/W	3.18	0.1	9.15	9.15	12.12	0.31	8.83	BENTONITE	0-1.2 → 4.3 → 7.9 → 12.12 BACKFILL, CLAY, TILL, SHALE BEDROCK	11.31	2017/08/23

Well Contractor and Well Technician Information

Business Name of Well Contractor	Business Address (Street Number/Name, RR)	Municipality	Province
EASTERN ONTARIO DIAMOND DRILLING	3780 COUNTY ROAD 17, P.O. BOX 33	HAWKESBURY	ON

Postal Code	Bus. Telephone No.	Well Contractor's Licence No.	Business E-mail Address
K6A2R2	(613) 632-7769	7328	eedd@forgedowningdrilling.com

Name of Well Technician (First Name, Last Name)	Well Technician's Licence No.	Signature of Well Technician	Date Submitted (yyyy/mm/dd)
STEPHEN DOWNING	3326		2017/09/18

Date First Well in Cluster Constructed or Abandoned (yyyy/mm/dd)	Date Last Well in Cluster Completed (yyyy/mm/dd)
2017/08/21	2017/08/24

Well Abandonment

Person Abandoning the Wells:

Name: n/a

(Print or Type) - See instruction 11 on the back of this form

Ministry Use Only

Date Received (yyyy/mm/dd)	Audit No.
OCT 06 2017	C 30157

Comments:

 © Queen's Printer for Ontario, 2014

Ministry's Copy

Ontario Ministry of the Environment

Well Record for Well Cluster - Part 3 of 3
Detailed Drawing of All Well Locations

Note: This **Well Record for Well Cluster Part 3 - Detailed Drawing of all Well Locations,** must be attached to Parts 1 and 2. The drawing must include all property boundaries, an arrow indicating the North direction, all named roads and sufficient measurements to locate all wells in the cluster in relation to fixed points. The drawing must show the location of each well and each well must be numbered on the drawing to match number used for that well on the **Well Record for Well Cluster Parts 1 and 2.** The well with the well tag must be clearly identified on the Drawing.
UTM coordinates should appear beside each well, if space permits. Additional comments on wells can be included on the drawing

Well Tag Number: # A203689

"Well Record for Well Cluster" Form Audit Number: # C30157

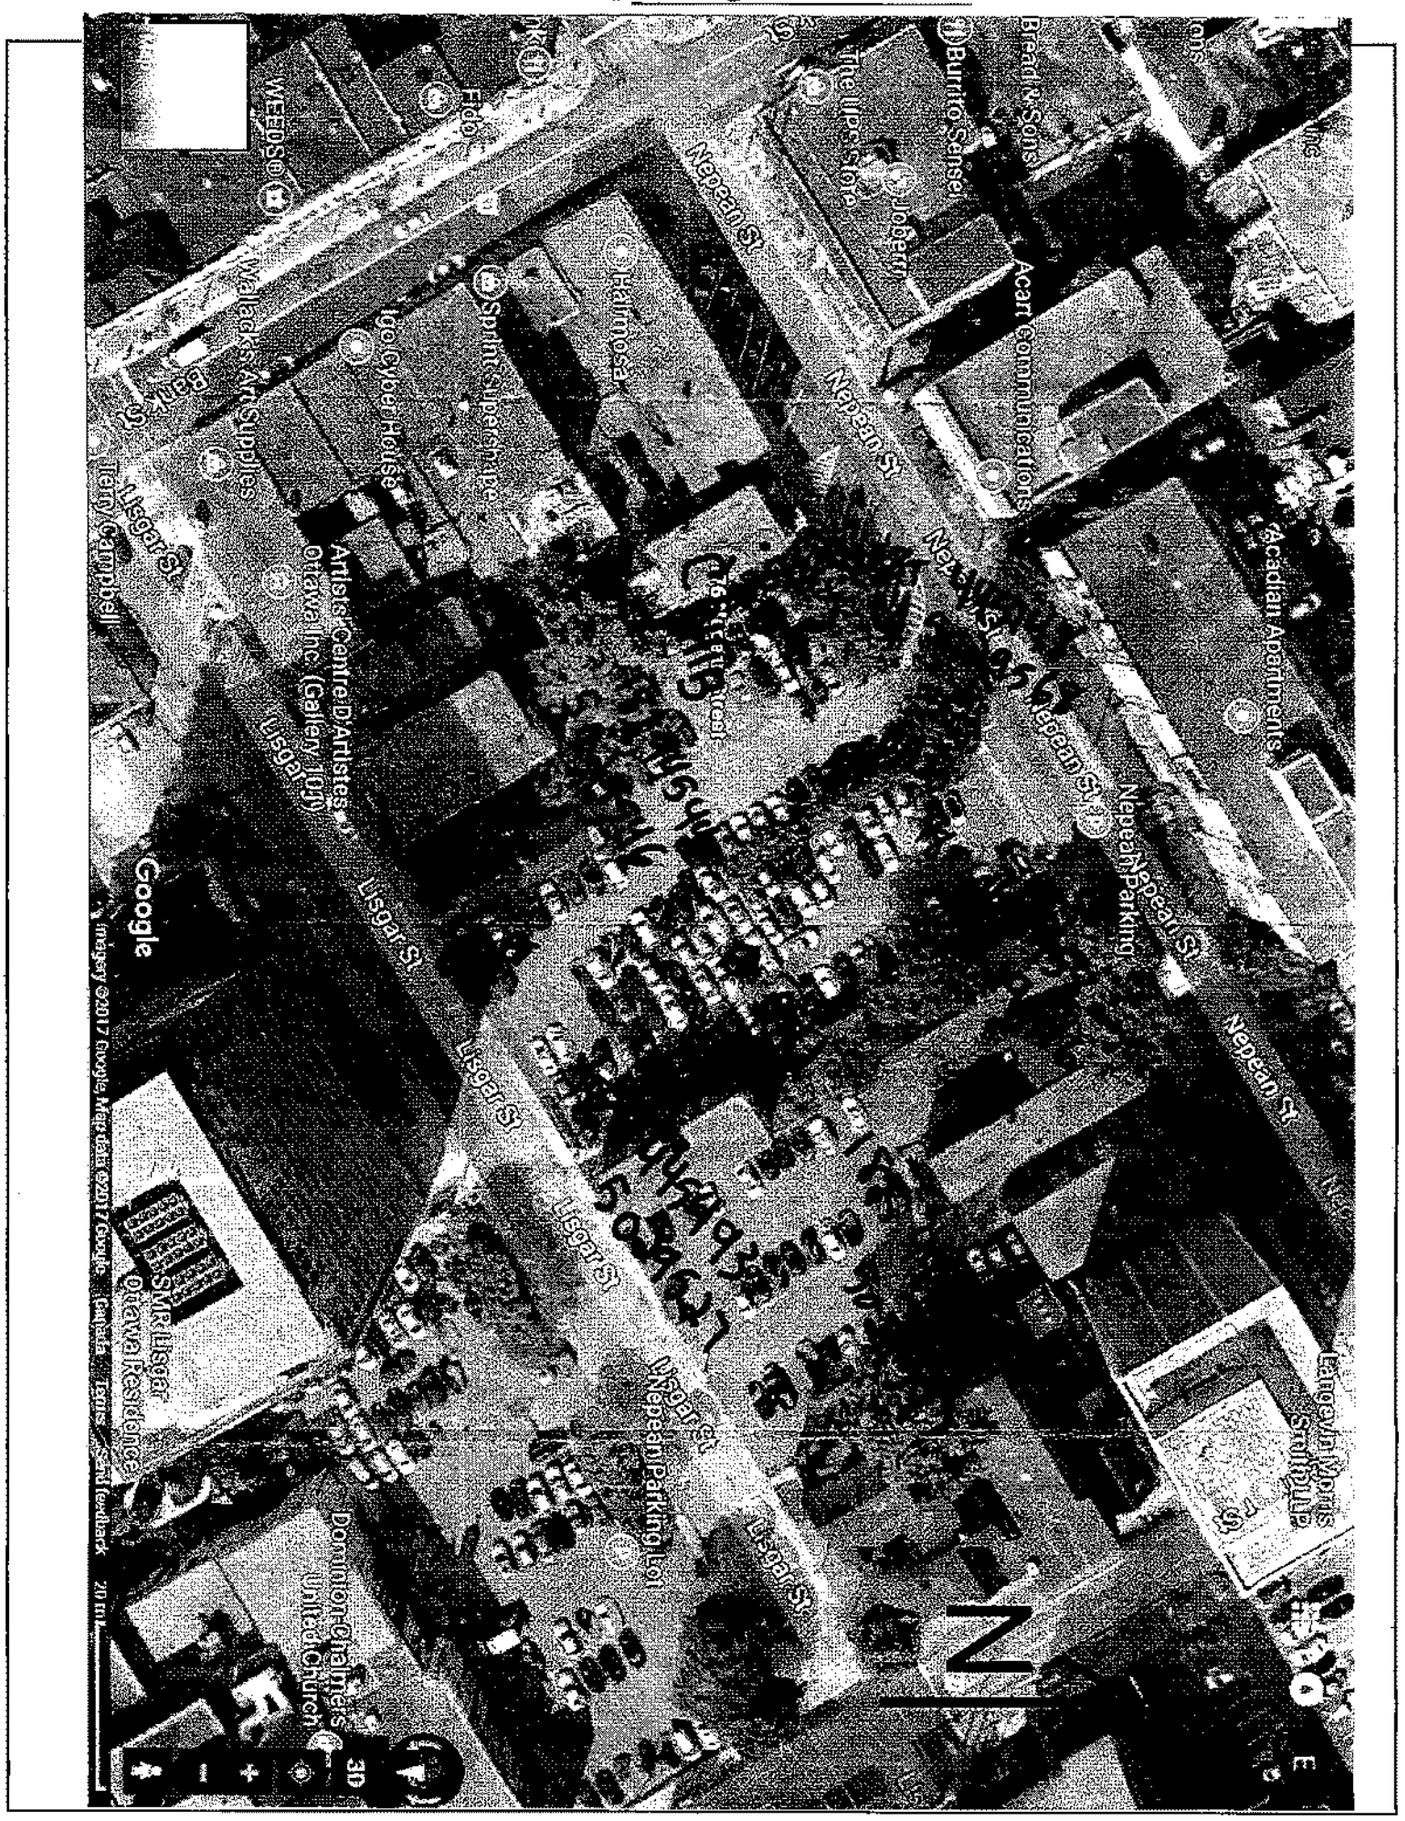

Ministry's Copy

OCT 0 6 2017

 © Queen's Printer for Ontario, 2013 Disponible en français

C-7328
C30157

7305579

Ontario — Ministry of the Environment and Climate Change

Measurements recorded in: ☒ Metric ☐ Imperial

W Tag#: A182713 Below)

A182713

Well Record

Regulation 903 Ontario Water Resources Act

Page _____ of _____

CARLETON UNIVERSITY

Address of Well Location (Street Number/Name)	Township	Lot	Concession
355 Cooper St			

County/District/Municipality	City/Town/Village	Province	Postal Code
	Ottawa	Ontario	

UTM Coordinates	Zone	Easting	Northing	Municipal Plan and Sublot Number	Other
NAD 83	18	445537	5029504		

Overburden and Bedrock Materials/Abandonment Sealing Record *(see instructions on the back of this form)*

General Colour	Most Common Material	Other Materials	General Description	Depth (m/ft) From	Depth (m/ft) To
BRN	Gravel	Sand	Loose	0	.61
BRN	Fill		Packed	.61	3.1
BRN	Clay	Silt	Soft	3.1	4.57
GRY	Clay		Soft	4.57	7.62

Annular Space

Depth Set at (m/ft) From	To	Type of Sealant Used (Material and Type)	Volume Placed (m³/ft³)
0	.31	Concrete / flushmount	
.31	3.96	Bentonite	
3.96	7.62	Sand	

Method of Construction

☐ Cable Tool ☐ Diamond
☐ Rotary (Conventional) ☐ Jetting
☐ Rotary (Reverse) ☐ Driving
☐ Boring ☐ Digging
☐ Air percussion
☒ Other, specify Direct Push

Well Use

☐ Public ☐ Commercial ☐ Not used
☐ Domestic ☐ Municipal ☐ Dewatering
☐ Livestock ☒ Test Hole ☒ Monitoring
☐ Irrigation ☐ Cooling & Air Conditioning
☐ Industrial
☐ Other, specify

Construction Record - Casing

Inside Diameter (cm/in)	Open Hole OR Material (Galvanized, Fibreglass, Concrete, Plastic, Steel)	Wall Thickness (cm/in)	Depth (m/ft) From	Depth (m/ft) To
4.03	PVC	3.68	0	4.57

Construction Record - Screen

Outside Diameter (cm/in)	Material (Plastic, Galvanized, Steel)	Slot No.	Depth (m/ft) From	Depth (m/ft) To
4.82	PVC	10	4.57	7.62

Status of Well

☐ Water Supply
☐ Replacement Well
☒ Test Hole
☐ Recharge Well
☐ Dewatering Well
☒ Observation and/or Monitoring Hole
☐ Alteration (Construction)
☐ Abandoned, Insufficient Supply
☐ Abandoned, Poor Water Quality
☐ Abandoned, other, specify
☐ Other, specify

Water Details

Water found at Depth (m/ft)	Kind of Water	
	☐ Gas	☐ Fresh ☐ Untested ☐ Other, specify
	☐ Gas	☐ Fresh ☐ Untested ☐ Other, specify
	☐ Gas	☐ Fresh ☐ Untested ☐ Other, specify

Hole Diameter

Depth (m/ft) From	To	Diameter (cm/in)
0	7.62	8.25

Results of Well Yield Testing

After test of well yield, water was:
☐ Clear and sand free
☐ Other, specify

If pumping discontinued, give reason:

Pump intake set at (m/ft)

Pumping rate (l/min / GPM)

Duration of pumping ____ hrs + ____ min

Final water level end of pumping (m/ft)

If flowing give rate (l/min / GPM)

Recommended pump depth (m/ft)

Recommended pump rate (l/min / GPM)

Well production (l/min / GPM)

Disinfected? ☐ Yes ☐ No

	Draw Down Time (min)	Draw Down Water Level (m/ft)	Recovery Time (min)	Recovery Water Level (m/ft)
Static Level				
1			1	
2			2	
3			3	
4			4	
5			5	
10			10	
15			15	
20			20	
25			25	
30			30	
40			40	
50			50	
60			60	

Map of Well Location

Please provide a map below following instructions on the back.

See MAP

Comments:

Well Contractor and Well Technician Information

Business Name of Well Contractor	Well Contractor's Licence No.
Strata drilling Group	7241

Business Address (Street Number/Name)	Municipality
165 Shields Court	Markham

Province	Postal Code	Business E-mail Address
ON	L3R8V2	Wrecords@Stratasw1.com

Bus. Telephone No. (inc. area code)	Name of Well Technician (Last Name, First Name)
9059407919	Halladay Phil

Well Technician's Licence No.	Signature of Technician and/or Contractor	Date Submitted
3832		2018/01/09

Well owner's information package delivered ☐ Yes ☐ No

Date Package Delivered

Date Work Completed 2018/01/09

Ministry Use Only

Audit No Z 212304

FEB 13 2018

Received

© Queen's Printer for Ontario, 2014

C-7241 Z 212304

FEB 16 2018

Map data ©2018 Google Report a map error

7305580

Ontario — Ministry of the Environment and Climate Change

Measurements recorded in: [X] Metric [ ] Imperial

Well Tag#: A182697 (low)

A182697

2

Well Record

Regulation 903 Ontario Water Resources Act

S-21381 Page ____ of ____

CARLETON UNIVERSITY

Address of Well Location (Street Number/Name)	Township	Lot	Concession
355 Cooper st			
County/District/Municipality	**City/Town/Village**	**Province**	**Postal Code**
	ottawa	Ontario	
UTM Coordinates Zone	Easting	Northing	**Municipal Plan and Sublot Number**	**Other**
NAD 8 3 18	445526	5028511		

Overburden and Bedrock Materials/Abandonment Sealing Record *(see instructions on the back of this form)*

General Colour	Most Common Material	Other Materials	General Description	Depth (m/ft) From	Depth (m/ft) To
BRN	Gravel		Loose	0	.61
BRN	Fill		Packed	.61	3.1
BRN	Clay	Silt	Soft	3.1	457
GRY	Clay		Soft	457	762

Annular Space

Depth Set at (m/ft) From	To	Type of Sealant Used (Material and Type)	Volume Placed (m³/ft³)
0	.31	Concrete/Flushmount	
.31	3.96	Bentonite	
3.96	762	Sand	

Method of Construction

[ ] Cable Tool [ ] Diamond
[ ] Rotary (Conventional) [ ] Jetting
[ ] Rotary (Reverse) [ ] Driving
[ ] Boring [ ] Digging
[ ] Air percussion
[X] Other, specify Direct Push

Well Use

[ ] Public [ ] Commercial [ ] Not used
[ ] Domestic [ ] Municipal [ ] Dewatering
[ ] Livestock [X] Test Hole [X] Monitoring
[ ] Irrigation [ ] Cooling & Air Conditioning
[ ] Industrial
[ ] Other, specify

Construction Record - Casing

Inside Diameter (cm/in)	Open Hole OR Material (Galvanized, Fibreglass, Concrete, Plastic, Steel)	Wall Thickness (cm/in)	Depth (m/ft) From	Depth (m/ft) To
4.03	PVC	368	0	4.57

Construction Record - Screen

Outside Diameter (cm/in)	Material (Plastic, Galvanized, Steel)	Slot No.	Depth (m/ft) From	Depth (m/ft) To
4.82	PVC	10	4.57	7.62

Status of Well

[ ] Water Supply
[ ] Replacement Well
[X] Test Hole
[ ] Recharge Well
[ ] Dewatering Well
[X] Observation and/or Monitoring Hole
[ ] Alteration (Construction)
[ ] Abandoned, Insufficient Supply
[ ] Abandoned, Poor Water Quality
[ ] Abandoned, other, specify
[ ] Other, specify

Water Details

Water found at Depth (m/ft)	Kind of Water: [ ] Fresh [ ] Untested [ ] Gas [ ] Other, specify

Hole Diameter

Depth (m/ft) From	To	Diameter (cm/in)
0	762	8.25

Results of Well Yield Testing

After test of well yield, water was:
[ ] Clear and sand free
[ ] Other, specify

If pumping discontinued, give reason:

Pump intake set at (m/ft)

Pumping rate (l/min / GPM)

Duration of pumping ____ hrs + ____ min

Final water level end of pumping (m/ft)

If flowing give rate (l/min / GPM)

Recommended pump depth (m/ft)

Recommended pump rate (l/min / GPM)

Well production (l/min / GPM)

Disinfected? [ ] Yes [ ] No

Draw Down Time (min)	Draw Down Water Level (m/ft)	Recovery Time (min)	Recovery Water Level (m/ft)
Static Level			
1		1	
2		2	
3		3	
4		4	
5		5	
10		10	
15		15	
20		20	
25		25	
30		30	
40		40	
50		50	
60		60	

Map of Well Location

Please provide a map below following instructions on the back.

See MAP

2

Comments:

Well Contractor and Well Technician Information

Business Name of Well Contractor	Well Contractor's Licence No.
Strata Drilling Group	7241
Business Address (Street Number/Name)	**Municipality**
165 Shields Court	Markham
Province	**Postal Code**	**Business E-mail Address**
ON	L3R8J2	Wrecords@stratasa.com
Bus. Telephone No. (inc. area code)	**Name of Well Technician (Last Name, First Name)**
9059407919	Halladay Phil
Well Technician's Licence No.	**Signature of Technician and/or Contractor**	**Date Submitted**
3832		2018 01 19

Well owner's information package delivered: [ ] Yes [ ] No

Date Package Delivered: ____

Date Work Completed: 2018/01/09

Ministry Use Only

Audit No. Z 212307

FEB 13 2018

Received

0506E (2014/11) Ministry's Copy

© Queen's Printer for Ontario, 2014

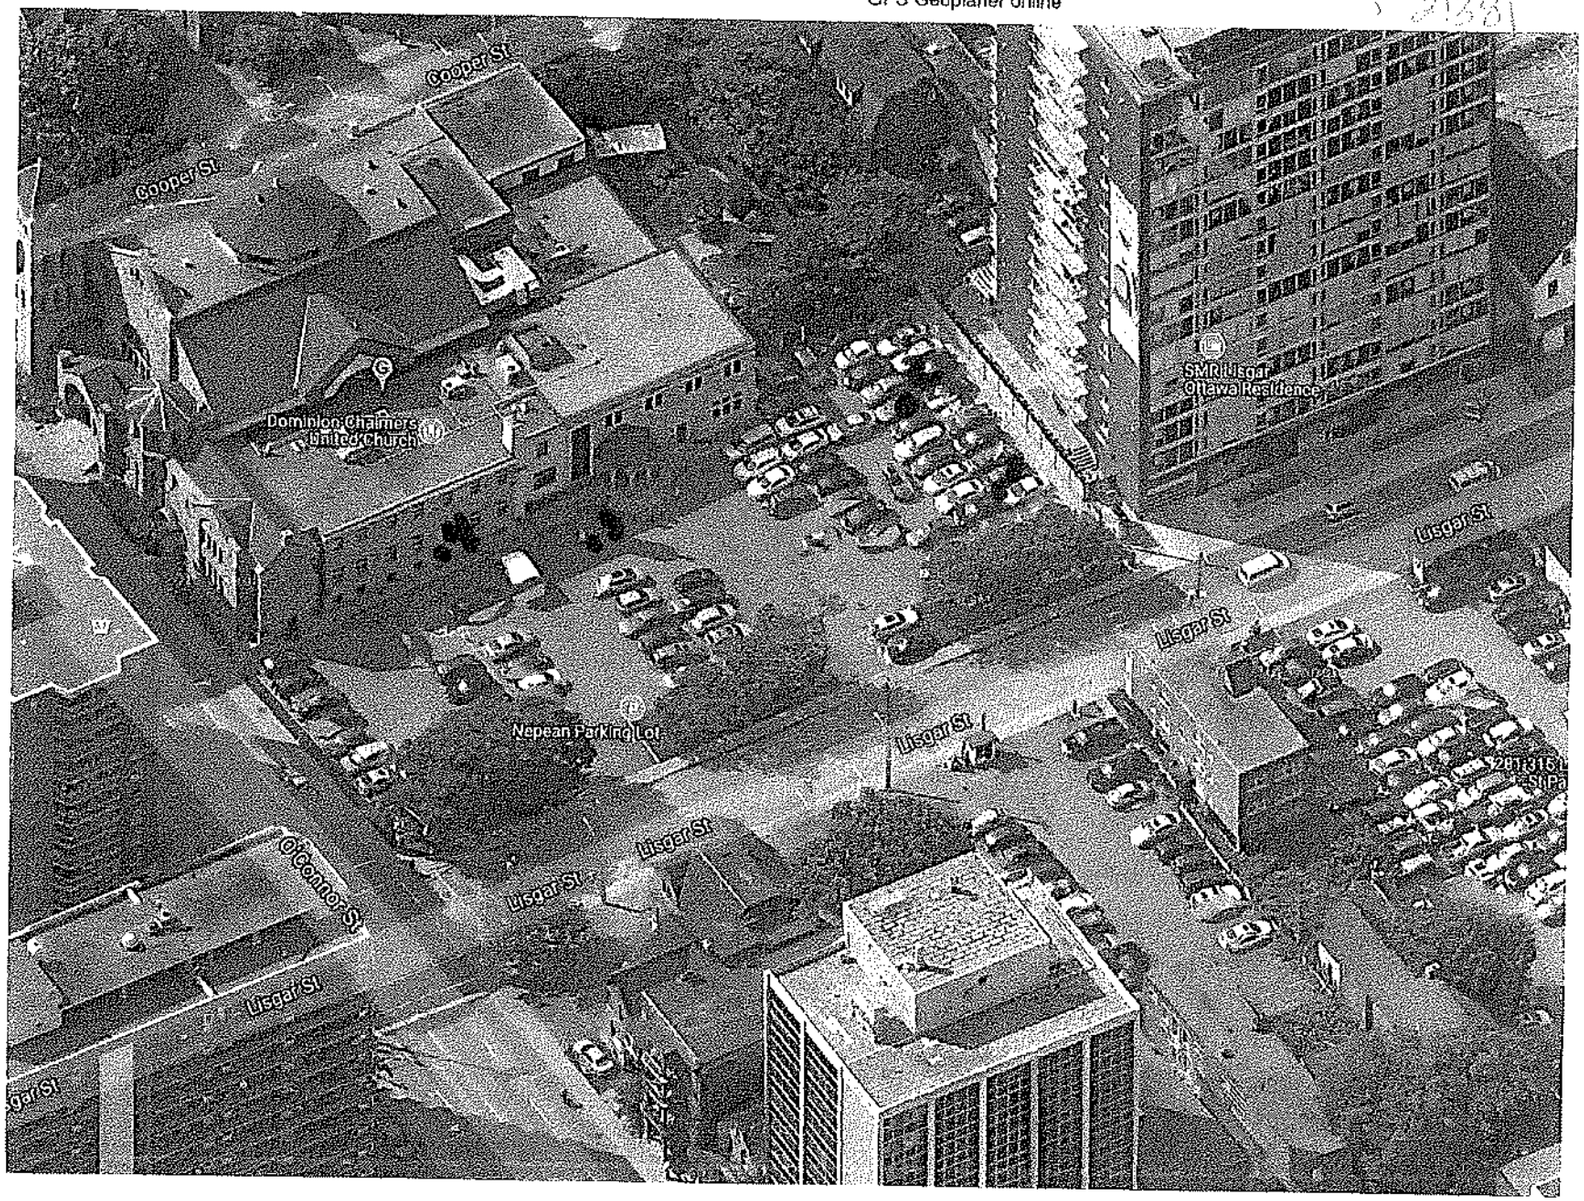

D-21331

C-7241 Z-212307

FEB 13 2018

Imagery ©2018 GeoEye Report a map error

7305581

3

Ontario — Ministry of the Environment and Climate Change

Measurements recorded in: ☑ Metric ☐ Imperial

Tag#: A182694 (nt Below)

A182694 A182694

Well Record

Regulation 903 Ontario Water Resources Act

Page ____ of ____

CARLETON UNIVERSITY

Address of Well Location (Street Number/Name)	Township	Lot	Concession
355 Cooper St			

County/District/Municipality	City/Town/Village	Province	Postal Code
	Ottawa	Ontario	

UTM Coordinates	Zone	Easting	Northing	Municipal Plan and Sublot Number	Other
NAD 83	18	445566	5029579		

Overburden and Bedrock Materials/Abandonment Sealing Record *(see instructions on the back of this form)*

General Colour	Most Common Material	Other Materials	General Description	Depth (m/ft) From	Depth (m/ft) To
BRN	Gravel		Loose	0	0.61
BRN	Fill		Packed	0.61	1.83
BRN	Clay	Silt	Soft	1.83	4.57
GRY	Silt	Clay	Soft	4.57	7.62

Annular Space

Depth Set at (m/ft) From	To	Type of Sealant Used (Material and Type)	Volume Placed (m³/ft³)
0	.31	Concrete Flushmount	
.31	3.96	Bentonite	
3.96	7.62	Sand	

Method of Construction

☐ Cable Tool ☐ Diamond ☐ Rotary (Conventional) ☐ Jetting ☐ Rotary (Reverse) ☐ Driving ☐ Boring ☐ Digging ☐ Air percussion ☑ Other, specify Direct Push

Well Use

☐ Public ☐ Commercial ☐ Not used ☐ Domestic ☐ Municipal ☐ Dewatering ☐ Livestock ☑ Test Hole ☑ Monitoring ☐ Irrigation ☐ Cooling & Air Conditioning ☐ Industrial ☐ Other, specify

Construction Record - Casing

Inside Diameter (cm/in)	Open Hole OR Material (Galvanized, Fibreglass, Concrete, Plastic, Steel)	Wall Thickness (cm/in)	Depth (m/ft) From	Depth (m/ft) To
4.03	PVC	368	0	4.57

Construction Record - Screen

Outside Diameter (cm/in)	Material (Plastic, Galvanized, Steel)	Slot No.	Depth (m/ft) From	Depth (m/ft) To
4.82	PVC	10	4.57	7.62

Status of Well

☐ Water Supply ☐ Replacement Well ☑ Test Hole ☐ Recharge Well ☐ Dewatering Well ☑ Observation and/or Monitoring Hole ☐ Alteration (Construction) ☐ Abandoned, Insufficient Supply ☐ Abandoned, Poor Water Quality ☐ Abandoned, other, specify ☐ Other, specify

Water Details

Water found at Depth (m/ft)	Gas	Kind of Water: Fresh / Untested / Other, specify
	☐	☐ ☐ ☐
	☐	☐ ☐ ☐
	☐	☐ ☐ ☐

Hole Diameter

Depth (m/ft) From	To	Diameter (cm/in)
0	7.62	8.25

Results of Well Yield Testing

After test of well yield, water was: ☐ Clear and sand free ☐ Other, specify

If pumping discontinued, give reason:

Pump intake set at (m/ft)

Pumping rate (l/min / GPM)

Duration of pumping ____ hrs + ____ min

Final water level end of pumping (m/ft)

If flowing give rate (l/min / GPM)

Recommended pump depth (m/ft)

Recommended pump rate (l/min / GPM)

Well production (l/min / GPM)

Disinfected? ☐ Yes ☐ No

	Draw Down Time (min)	Draw Down Water Level (m/ft)	Recovery Time (min)	Recovery Water Level (m/ft)
Static Level				
1			1	
2			2	
3			3	
4			4	
5			5	
10			10	
15			15	
20			20	
25			25	
30			30	
40			40	
50			50	
60			60	

Map of Well Location

Please provide a map below following instructions on the back.

See MAP

3

Comments:

Well Contractor and Well Technician Information

Business Name of Well Contractor	Well Contractor's Licence No.
Strata Drilling Group	7241

Business Address (Street Number/Name)	Municipality
165 Shields Court	Markham

Province	Postal Code	Business E-mail Address
ON	L3R8V2	Orecords@Stratasoil.com

Bus. Telephone No. (inc. area code)	Name of Well Technician (Last Name, First Name)
905 940 7919	Halladay Phil

Well Technician's Licence No.	Signature of Technician and/or Contractor	Date Submitted
3532		2018 01 19

Well owner's information package delivered	Date Package Delivered	Date Work Completed
☐ Yes ☐ No		2018 01 07

Ministry Use Only

Audit No: Z 212305

FEB 13 2018

Received

0506E (2014/11)

Ministry's Copy

© Queen's Printer for Ontario, 2014

C-7241
Z-21230S

FEB 13 2018

5 m ... ata ©2018 Goo Report a map error

7305582

Ontario — Ministry of the Environment and Climate Change

Measurements recorded in: ☒ Metric ☐ Imperial

Well Tag#: A182722 (ow)

A182722

Well Record

Regulation 903 Ontario Water Resources Act

S-21331 Page ____ of ____

CARLETON UNIVERSITY

Address of Well Location (Street Number/Name)	Township	Lot	Concession
355 Cooper St			

County/District/Municipality	City/Town/Village	Province	Postal Code
	Ottawa	Ontario	

UTM Coordinates	Zone	Easting	Northing	Municipal Plan and Sublot Number	Other
NAD 83	18	445537	5029570		

Overburden and Bedrock Materials/Abandonment Sealing Record *(see instructions on the back of this form)*

General Colour	Most Common Material	Other Materials	General Description	Depth (m/ft) From	Depth (m/ft) To
Brn	Concrete			0	.15
Brn	Gravel		Loose	.15	.31
Brn	Clay	Silt	Soft	.31	1.83
Grey	Clay		Soft	1.83	3.96

Annular Space

Depth Set at (m/ft) From	To	Type of Sealant Used (Material and Type)	Volume Placed (m³/ft³)
0	.31	Concrete Abutment	
.31	.91	Bentonite	
.91	3.96	Sand	

Method of Construction

☐ Cable Tool ☐ Diamond ☐ Public ☐ Commercial ☐ Not used
☐ Rotary (Conventional) ☐ Jetting ☐ Domestic ☐ Municipal ☐ Dewatering
☐ Rotary (Reverse) ☐ Driving ☐ Livestock ☒ Test Hole ☑ Monitoring
☐ Boring ☐ Digging ☐ Irrigation ☐ Cooling & Air Conditioning
☐ Air percussion ☐ Industrial
☑ Other, specify direct push ☐ Other, specify

Construction Record - Casing

Inside Diameter (cm/in)	Open Hole OR Material (Galvanized, Fibreglass, Concrete, Plastic, Steel)	Wall Thickness (cm/in)	Depth (m/ft) From	Depth (m/ft) To
3.75	PVC	.356	0	.91

Construction Record - Screen

Outside Diameter (cm/in)	Material (Plastic, Galvanized, Steel)	Slot No.	Depth (m/ft) From	Depth (m/ft) To
4.21	PVC	10	.91	3.96

Status of Well

☐ Water Supply
☐ Replacement Well
☑ Test Hole
☐ Recharge Well
☐ Dewatering Well
☑ Observation and/or Monitoring Hole
☐ Alteration (Construction)
☐ Abandoned, Insufficient Supply
☐ Abandoned, Poor Water Quality
☐ Abandoned, other, specify
☐ Other, specify

Water Details

Water found at Depth (m/ft)	Kind of Water	Gas	Other, specify
	☐ Fresh ☐ Untested	☐	
	☐ Fresh ☐ Untested	☐	
	☐ Fresh ☐ Untested	☐	

Hole Diameter

Depth (m/ft) From	To	Diameter (cm/in)
0	3.96	5.08

Results of Well Yield Testing

After test of well yield, water was: ☐ Clear and sand free ☐ Other, specify

If pumping discontinued, give reason:

Pump intake set at (m/ft)

Pumping rate (l/min / GPM)

Duration of pumping ____ hrs + ____ min

Final water level end of pumping (m/ft)

If flowing give rate (l/min / GPM)

Recommended pump depth (m/ft)

Recommended pump rate (l/min / GPM)

Well production (l/min / GPM)

Disinfected? ☐ Yes ☐ No

	Draw Down Time (min)	Draw Down Water Level (m/ft)	Recovery Time (min)	Recovery Water Level (m/ft)
Static Level				
1			1	
2			2	
3			3	
4			4	
5			5	
10			10	
15			15	
20			20	
25			25	
30			30	
40			40	
50			50	
60			60	

Map of Well Location

Please provide a map below following instructions on the back.

See MAP

4

Comments: Well in boiler room

Well Contractor and Well Technician Information

Business Name of Well Contractor	Well Contractor's Licence No.
Strata drilling Group	7141

Business Address (Street Number/Name)	Municipality
165 Shields Court	Markham

Province	Postal Code	Business E-mail Address
ON	L3R6W2	Wrecords@Stratadrill.com

Bus. Telephone No. (inc. area code)	Name of Well Technician (Last Name, First Name)
9055940799	Halladay, Phil

Well Technician's Licence No.	Signature of Technician and/or Contractor	Date Submitted
3832		2018 01 16

Well owner's information package delivered ☐ Yes ☐ No

Date Package Delivered: ____

Date Work Completed: 2017 12 09

Ministry Use Only

Audit No: Z 212306

Received FEB 13 2018

0506E (2014/11) Ministry's Copy

© Queen's Printer for Ontario, 2014

FEB 13 2018

D-07241
Z-212306

Map data ©2018 GeoBasis-DE/BKG

7312995

Ontario — Ministry of the Environment and Climate Change

Measurements recorded in: ☑ Metric ☐ Imperial

We Tag#: A199385 Below)

A199385

Well Record

Regulation 903 Ontario Water Resources Act

5-21686 Page ____ of ____

CARLETON UNIVERSITY

Address of Well Location (Street Number/Name)	Township	Lot	Concession
355 Cooper St			
County/District/Municipality	**City/Town/Village**	**Province**	**Postal Code**
	ottawa	Ontario	
UTM Coordinates Zone / Easting / Northing	**Municipal Plan and Sublot Number**	**Other**	
NAD 83 18 449557 5027551			

Overburden and Bedrock Materials/Abandonment Sealing Record *(see instructions on the back of this form)*

General Colour	Most Common Material	Other Materials	General Description	Depth (m/ft) From	Depth (m/ft) To
BRN	Fill	Sand, Gravel	Packed	0	1.22
BRN	Clay	Sand	Soft	1.22	3.1
GRY	Clay		Soft	3.1	6.1

Annular Space

Depth Set at (m/ft) From	Depth Set at (m/ft) To	Type of Sealant Used (Material and Type)	Volume Placed (m³/ft³)
0	.31	Concrete Flushmount	
		Bentonite	
		Sand	

Method of Construction

☐ Cable Tool ☐ Diamond ☐ Rotary (Conventional) ☐ Jetting ☐ Rotary (Reverse) ☐ Driving ☐ Boring ☐ Digging ☐ Air percussion ☑ Other, specify direct Push

Well Use

☐ Public ☐ Commercial ☐ Not used ☐ Domestic ☐ Municipal ☐ Dewatering ☐ Livestock ☑ Test Hole ☑ Monitoring ☐ Irrigation ☐ Cooling & Air Conditioning ☐ Industrial ☐ Other, specify

Construction Record - Casing

Inside Diameter (cm/in)	Open Hole OR Material (Galvanized, Fibreglass, Concrete, Plastic, Steel)	Wall Thickness (cm/in)	Depth (m/ft) From	Depth (m/ft) To
4.07	PVC	3.68	0	3.1

Construction Record - Screen

Outside Diameter (cm/in)	Material (Plastic, Galvanized, Steel)	Slot No.	Depth (m/ft) From	Depth (m/ft) To
4.82	PVC	10	3.1	6.1

Status of Well

☐ Water Supply ☐ Replacement Well ☑ Test Hole ☐ Recharge Well ☐ Dewatering Well ☑ Observation and/or Monitoring Hole ☐ Alteration (Construction) ☐ Abandoned, Insufficient Supply ☐ Abandoned, Poor Water Quality ☐ Abandoned, other, specify ☐ Other, specify

Water Details

Water found at Depth (m/ft)	Kind of Water	Hole Diameter Depth From (m/ft)	Hole Diameter Depth To (m/ft)	Diameter (cm/in)
☐ Gas	☐ Fresh ☐ Untested ☐ Other, specify			
☐ Gas	☐ Fresh ☐ Untested ☐ Other, specify	0	6.1	8.25
☐ Gas	☐ Fresh ☐ Untested ☐ Other, specify			

Results of Well Yield Testing

After test of well yield, water was: ☐ Clear and sand free ☐ Other, specify

If pumping discontinued, give reason:

Pump intake set at (m/ft)

Pumping rate (l/min / GPM)

Duration of pumping ____ hrs + ____ min

Final water level end of pumping (m/ft)

If flowing give rate (l/min / GPM)

Recommended pump depth (m/ft)

Recommended pump rate (l/min / GPM)

Well production (l/min / GPM)

Disinfected? ☐ Yes ☐ No

Draw Down Time (min)	Draw Down Water Level (m/ft)	Recovery Time (min)	Recovery Water Level (m/ft)
Static Level			
1		1	
2		2	
3		3	
4		4	
5		5	
10		10	
15		15	
20		20	
25		25	
30		30	
40		40	
50		50	
60		60	

Map of Well Location

Please provide a map below following instructions on the back.

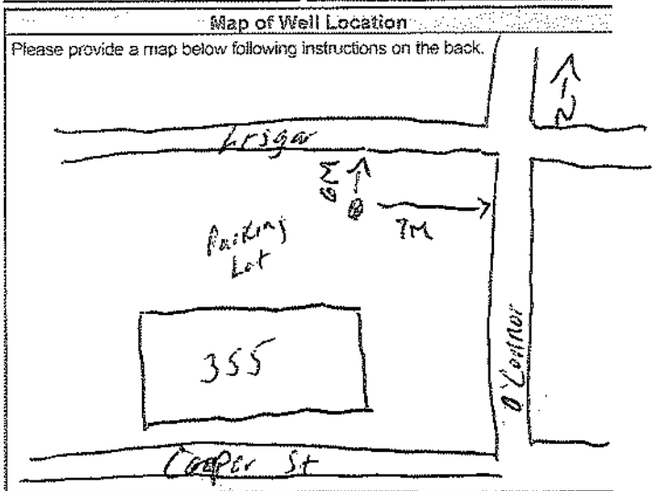

Comments: EXP

Well Contractor and Well Technician Information

Business Name of Well Contractor	Well Contractor's Licence No.
Strata Drilling Group	7141
Business Address (Street Number/Name)	**Municipality**
165 Shields Court	Markham
Province	**Postal Code**
ON	L3R8M2
Business E-mail Address	
Wrenders@Stratase.ca	
Bus. Telephone No. (inc. area code)	**Name of Well Technician (Last Name, First Name)**
9055940799	Holladay, Phil
Well Technician's Licence No.	**Signature of Technician and/or Contractor**
3832	
Date Submitted	
2018 03 28	

Well owner's information package delivered ☐ Yes ☐ No

Date Package Delivered

Date Work Completed 2018 03 02

Ministry Use Only

Audit No: Z 212308

Received JUN 19 2018

0506E (2014/11)

Ministry's Copy

© Queen's Printer for Ontario, 2014

7312996

Ontario — Ministry of the Environment and Climate Change

Measurements recorded in: ☐ Metric ☒ Imperial

Well Tag#: A215904

A215904

Well Record

Regulation 903 Ontario Water Resources Act

S-21688 Page _____ of _____

CARLETON UNIVERSITY

Address of Well Location (Street Number/Name)	Township	Lot	Concession
315 Cooper St			
County/District/Municipality	**City/Town/Village**	**Province**	**Postal Code**
		Ontario	
UTM Coordinates NAD 83 — Zone 18 — Easting 445558 — Northing 5029148	**Municipal Plan and Sublot Number**	**Other**	

Overburden and Bedrock Materials/Abandonment Sealing Record *(see instructions on the back of this form)*

General Colour	Most Common Material	Other Materials	General Description	Depth (m/ft) From	Depth (m/ft) To
BLK	Topsoil			0	1
BRN	fine Sand	Gravel, Silt	Fill	1	10
GRY	Clay	Silt	Soft	10	20

Annular Space

Depth Set at (m/ft) From	To	Type of Sealant Used (Material and Type)	Volume Placed (m³/ft³)
0	1	Concrete Abutment	
1	9	bentonite	
9	20	Filter Sand	

Method of Construction

☐ Cable Tool ☐ Diamond ☐ Rotary (Conventional) ☐ Jetting ☐ Rotary (Reverse) ☐ Driving ☐ Boring ☐ Digging ☐ Air percussion ☒ Other, *specify* direct push

Well Use

☐ Public ☐ Commercial ☐ Not used ☐ Domestic ☐ Municipal ☐ Dewatering ☐ Livestock ☒ Test Hole ☒ Monitoring ☐ Irrigation ☐ Cooling & Air Conditioning ☐ Industrial ☐ Other, *specify*

Construction Record - Casing

Inside Diameter (cm/in)	Open Hole OR Material (Galvanized, Fibreglass, Concrete, Plastic, Steel)	Wall Thickness (cm/in)	Depth (m/ft) From	Depth (m/ft) To
1.38	PVC	.14	0	10

Construction Record - Screen

Outside Diameter (cm/in)	Material (Plastic, Galvanized, Steel)	Slot No.	Depth (m/ft) From	Depth (m/ft) To
1.66	PVC	10	10	20

Status of Well

☐ Water Supply ☐ Replacement Well ☒ Test Hole ☐ Recharge Well ☐ Dewatering Well ☒ Observation and/or Monitoring Hole ☐ Alteration (Construction) ☐ Abandoned, Insufficient Supply ☐ Abandoned, Poor Water Quality ☐ Abandoned, other, *specify* ☐ Other, *specify*

Water Details

Water found at Depth (m/ft)	Kind of Water	
	☐ Gas	☐ Fresh ☐ Untested ☐ Other, *specify*
	☐ Gas	☐ Fresh ☐ Untested ☐ Other, *specify*
	☐ Gas	☐ Fresh ☐ Untested ☐ Other, *specify*

Hole Diameter

Depth (m/ft) From	Depth (m/ft) To	Diameter (cm/in)
0	20	2.375

Results of Well Yield Testing

After test of well yield, water was: ☐ Clear and sand free ☐ Other, *specify*

If pumping discontinued, give reason:

Pump intake set at (m/ft)

Pumping rate (l/min / GPM)

Duration of pumping _____ hrs + _____ min

Final water level end of pumping (m/ft)

If flowing give rate (l/min / GPM)

Recommended pump depth (m/ft)

Recommended pump rate (l/min / GPM)

Well production (l/min / GPM)

Disinfected? ☐ Yes ☐ No

	Draw Down Time (min)	Draw Down Water Level (m/ft)	Recovery Time (min)	Recovery Water Level (m/ft)
Static Level				
1			1	
2			2	
3			3	
4			4	
5			5	
10			10	
15			15	
20			20	
25			25	
30			30	
40			40	
50			50	
60			60	

Map of Well Location

Please provide a map below following instructions on the back.

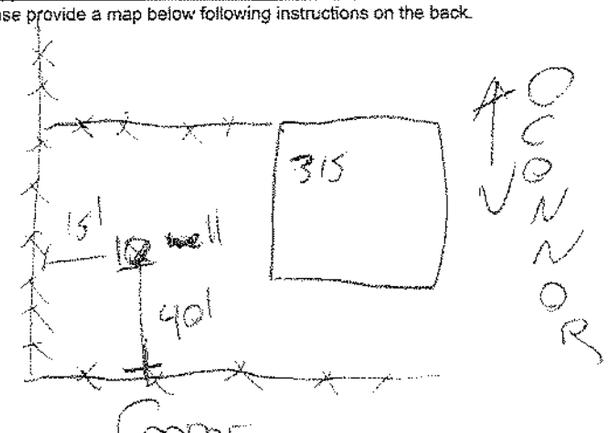

Comments: Exp General Contractor

Well Contractor and Well Technician Information

Business Name of Well Contractor: Strata Drilling Group — Well Contractor's Licence No.: 7121

Business Address (Street Number/Name): 165 Shields Court — Municipality: Markham

Province: ON — Postal Code: L3R 3W7 — Business E-mail Address: wrecords@stratagroup.com

Bus. Telephone No. (inc. area code): 905 940 7979 — Name of Well Technician (Last Name, First Name): Beatty, Brian

Well Technician's Licence No.: 3016 — Signature of Technician and/or Contractor — Date Submitted: 2018 03 09

Well owner's information package delivered: ☐ Yes ☐ No

Date Package Delivered: Y Y Y Y M M D D

Date Work Completed: 2018 02 22

Ministry Use Only

Audit No.: 217582

Received

0506E (2014/11) Ministry's Copy

© Queen's Printer for Ontario, 2014

7334675

Ontario — Ministry of the Environment and Climate Change

Measurements recorded in: ☐ Metric ☐ Imperial

Well Ta... Tag#:A257374 ...elow)

A257374

Well Record

Regulation 903 Ontario Water Resources Act

5-22915 Page of

[redacted]

SERCO REALTY LTD.

Address of Well Location (Street Number/Name)	Township	Lot	Concession
250 Cisco St			

County/District/Municipality	City/Town/Village	Province	Postal Code
	Ottawa	Ontario	

UTM Coordinates	Zone	Easting	Northing	Municipal Plan and Sublot Number	Other
NAD 83	18	445678	5029588		

Overburden and Bedrock Materials/Abandonment Sealing Record *(see instructions on the back of this form)*

General Colour	Most Common Material	Other Materials	General Description	Depth (m/ft) From	Depth (m/ft) To
GRY	Gravel	Asphalt	hard, packed	0	1
BRN	Med Sand		Soft, loose	1	2
BRN	Clay	S.H	Soft	2	6
GRY	Clay	S.H	Soft	6	14

Annular Space

Depth Set at (m/ft) From	To	Type of Sealant Used (Material and Type)	Volume Placed (m³/ft³)
0	1	concrete/flushmount	
1	3	bensen	
3	14	filter Sand	

Method of Construction

☐ Cable Tool ☐ Diamond
☐ Rotary (Conventional) ☐ Jetting
☐ Rotary (Reverse) ☐ Driving
☐ Boring ☐ Digging
☐ Air percussion
☒ Other, specify Direct Push

Well Use

☐ Public ☐ Commercial ☐ Not used
☐ Domestic ☒ Municipal ☒ Dewatering
☐ Livestock ☐ Test Hole ☒ Monitoring
☐ Irrigation ☐ Cooling & Air Conditioning
☐ Industrial
☐ Other, specify

Construction Record - Casing

Inside Diameter (cm/in)	Open Hole OR Material (Galvanized, Fibreglass, Concrete, Plastic, Steel)	Wall Thickness (cm/in)	Depth (m/ft) From	Depth (m/ft) To
1.38	PVC	.14	0	4

Construction Record - Screen

Outside Diameter (cm/in)	Material (Plastic, Galvanized, Steel)	Slot No.	Depth (m/ft) From	Depth (m/ft) To
1.66	PVC	10	4	14

Status of Well

☐ Water Supply
☐ Replacement Well
☒ Test Hole
☐ Recharge Well
☐ Dewatering Well
☒ Observation and/or Monitoring Hole
☐ Alteration (Construction)
☐ Abandoned, Insufficient Supply
☐ Abandoned, Poor Water Quality
☐ Abandoned, other, specify
☐ Other, specify

Water Details

Water found at Depth (m/ft)	☐ Gas	Kind of Water: ☐ Fresh ☐ Untested ☐ Other, specify
Water found at Depth (m/ft)	☐ Gas	Kind of Water: ☐ Fresh ☐ Untested ☐ Other, specify
Water found at Depth (m/ft)	☐ Gas	Kind of Water: ☐ Fresh ☐ Untested ☐ Other, specify

Hole Diameter

Depth (m/ft) From	To	Diameter (cm/in)
0	14	2.375

Results of Well Yield Testing

After test of well yield, water was:
☐ Clear and sand free
☐ Other, specify

If pumping discontinued, give reason:

Pump intake set at (m/ft)

Pumping rate (l/min / GPM)

Duration of pumping ____ hrs + ____ min

Final water level end of pumping (m/ft)

If flowing give rate (l/min / GPM)

Recommended pump depth (m/ft)

Recommended pump rate (l/min / GPM)

Well production (l/min / GPM)

Disinfected? ☐ Yes ☐ No

	Draw Down Time (min)	Draw Down Water Level (m/ft)	Recovery Time (min)	Recovery Water Level (m/ft)
Static Level				
1			1	
2			2	
3			3	
4			4	
5			5	
10			10	
15			15	
20			20	
25			25	
30			30	
40			40	
50			50	
60			60	

Map of Well Location

Please provide a map below following instructions on the back.

MW1

ON MAP

Well Contractor and Well Technician Information

Business Name of Well Contractor	Well Contractor's Licence No.
Strata Drilling Group	7241

Business Address (Street Number/Name)	Municipality
165 Shields Court	Markham

Province	Postal Code	Business E-mail Address
ON	L3R8U2	wrecords@stratosa.com

Bus. Telephone No. (inc. area code)	Name of Well Technician (Last Name, First Name)
905 940 7913	Beattie, Brian

Well Technician's Licence No.	Signature of Technician and/or Contractor	Date Submitted
3615		2019/03/06

Comments: Pinchin General Contractor

Well owner's information package delivered ☐ Yes ☐ No

Date Package Delivered: Y Y Y Y M M D D

Date Work Completed: 2019/03/05

Ministry Use Only

Audit No. Z298237

Received MAR 08 2019

0506E (2014/11) Ministry's Copy

© Queen's Printer for Ontario, 2014

MAR 08 2019

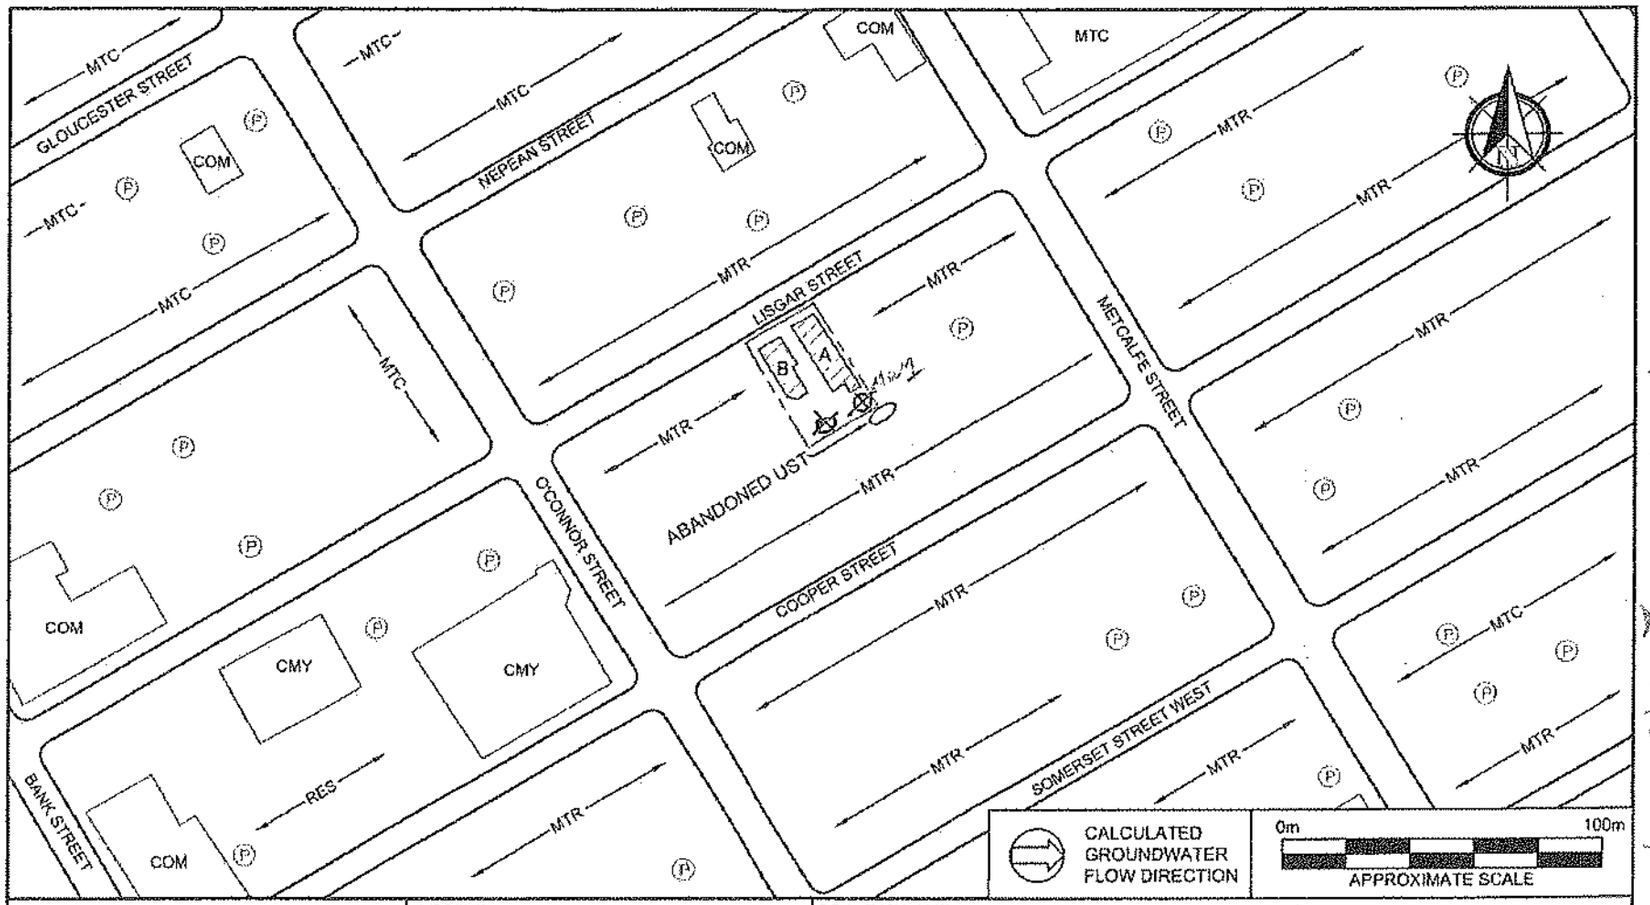

PINCHIN

LEGEND

	SITE BOUNDARY
	SITE BUILDINGS
RES	RESIDENTIAL
MTR	MULTI-TENANT RESIDENTIAL
COM	COMMERCIAL
MTC	MULTI-TENANT COMMERCIAL
CMY	COMMUNITY
UST	UNDERGROUND STORAGE TANK
P	PARKING

PROJECT NAME: PHASE I ENVIRONMENTAL SITE ASSESSMENT			
CLIENT NAME: SERCO RESIDENTIAL HOLDINGS INC.			
PROJECT LOCATION: 250 AND 252 LISGAR STREET, OTTAWA, ONTARIO			
FIGURE NAME: SITE AND SURROUNDING LAND USE PLAN			FIGURE NO.: 2
APPROXIMATE SCALE: AS SHOWN	PROJECT NO.: 230237	DATE: OCTOBER 2018	

MAR 08 2019

Ch1 230237

7334763

Ontario — Ministry of the Environment and Climate Change

Measurements recorded in: ☐ Metric ☒ Imperial

Well T... Tag#: A257375 ...Below)

A257375

Well Record

Regulation 903 Ontario Water Resources Act

S-22915 Page ____ of ____

[redacted]

SERCO REALTY LTD.

Address of Well Location (Street Number/Name)	Township	Lot	Concession
331 Cooper St			

County/District/Municipality	City/Town/Village	Province	Postal Code
	Ottawa	Ontario	

UTM Coordinates	Zone	Easting	Northing	Municipal Plan and Sublot Number	Other
NAD 8 3	18	445651	5029536		

Overburden and Bedrock Materials/Abandonment Sealing Record *(see instructions on the back of this form)*

General Colour	Most Common Material	Other Materials	General Description	Depth (m/ft) From	Depth (m/ft) To
GRY	Gravel	Asphalt	hard packed	0	1
BRN	Med Sand		Soft loose	1	6
GRY	Clay	S. H	Soft	6	18

Annular Space

Depth Set at (m/ft) From	To	Type of Sealant Used (Material and Type)	Volume Placed (m³/ft³)
0	1	Concrete / flushmount	
1	2	Benseal	
2	18	Filter Sand	

Method of Construction

☐ Cable Tool ☐ Diamond ☐ Rotary (Conventional) ☐ Jetting ☐ Rotary (Reverse) ☐ Driving ☐ Boring ☐ Digging ☐ Air percussion ☒ Other, specify direct push

Well Use

☐ Public ☐ Commercial ☐ Not used ☐ Domestic ☐ Municipal ☐ Dewatering ☐ Livestock ☒ Test Hole ☒ Monitoring ☐ Irrigation ☐ Cooling & Air Conditioning ☐ Industrial ☐ Other, specify

Construction Record - Casing

Inside Diameter (cm/in)	Open Hole OR Material (Galvanized, Fibreglass, Concrete, Plastic, Steel)	Wall Thickness (cm/in)	Depth (m/ft) From	To
1.38	pvc	.14	0	9

Construction Record - Screen

Outside Diameter (cm/in)	Material (Plastic, Galvanized, Steel)	Slot No.	Depth (m/ft) From	To
1.66	pvc	10	8	18

Status of Well

☐ Water Supply ☐ Replacement Well ☒ Test Hole ☐ Recharge Well ☐ Dewatering Well ☒ Observation and/or Monitoring Hole ☐ Alteration (Construction) ☐ Abandoned, Insufficient Supply ☐ Abandoned, Poor Water Quality ☐ Abandoned, other, specify ☐ Other, specify

Water Details

Water found at Depth (m/ft)	Kind of Water	Gas	Other, specify
	☐ Fresh ☐ Untested	☐	
	☐ Fresh ☐ Untested	☐	
	☐ Fresh ☐ Untested	☐	

Hole Diameter

Depth (m/ft) From	To	Diameter (cm/in)
0	18	2.375

Results of Well Yield Testing

After test of well yield, water was: ☐ Clear and sand free ☐ Other, specify

If pumping discontinued, give reason:

Pump intake set at (m/ft)

Pumping rate (l/min / GPM)

Duration of pumping ____ hrs + ____ min

Final water level end of pumping (m/ft)

If flowing give rate (l/min / GPM)

Recommended pump depth (m/ft)

Recommended pump rate (l/min / GPM)

Well production (l/min / GPM)

Disinfected? ☐ Yes ☐ No

	Draw Down Time (min)	Draw Down Water Level (m/ft)	Recovery Time (min)	Recovery Water Level (m/ft)
Static Level				
1			1	
2			2	
3			3	
4			4	
5			5	
10			10	
15			15	
20			20	
25			25	
30			30	
40			40	
50			50	
60			60	

Map of Well Location

Please provide a map below following instructions on the back.

MW1 on MAP

Well Contractor and Well Technician Information

Business Name of Well Contractor	Well Contractor's Licence No.
Strata Drilling Group	7124

Business Address (Street Number/Name)	Municipality
165 Shields Court	Markham

Province	Postal Code	Business E-mail Address
ON	L3R 0A2	wrezanoff@stratasoil.com

Bus. Telephone No. (inc. area code)	Name of Well Technician (Last Name, First Name)
9059490791	Beattie Brian

Well Technician's Licence No.	Signature of Technician and/or Contractor	Date Submitted
3516		2019 08 14

Comments: Pinchin General Contractors

Well owner's information package delivered ☐ Yes ☐ No

Date Package Delivered: ____

Date Work Completed: 2019 08 14

Ministry Use Only

Audit No. Z298238

MAR 08 2019

Received

0508E (2014/11) Ministry's Copy

© Queen's Printer for Ontario, 2014

MAR 08 2019

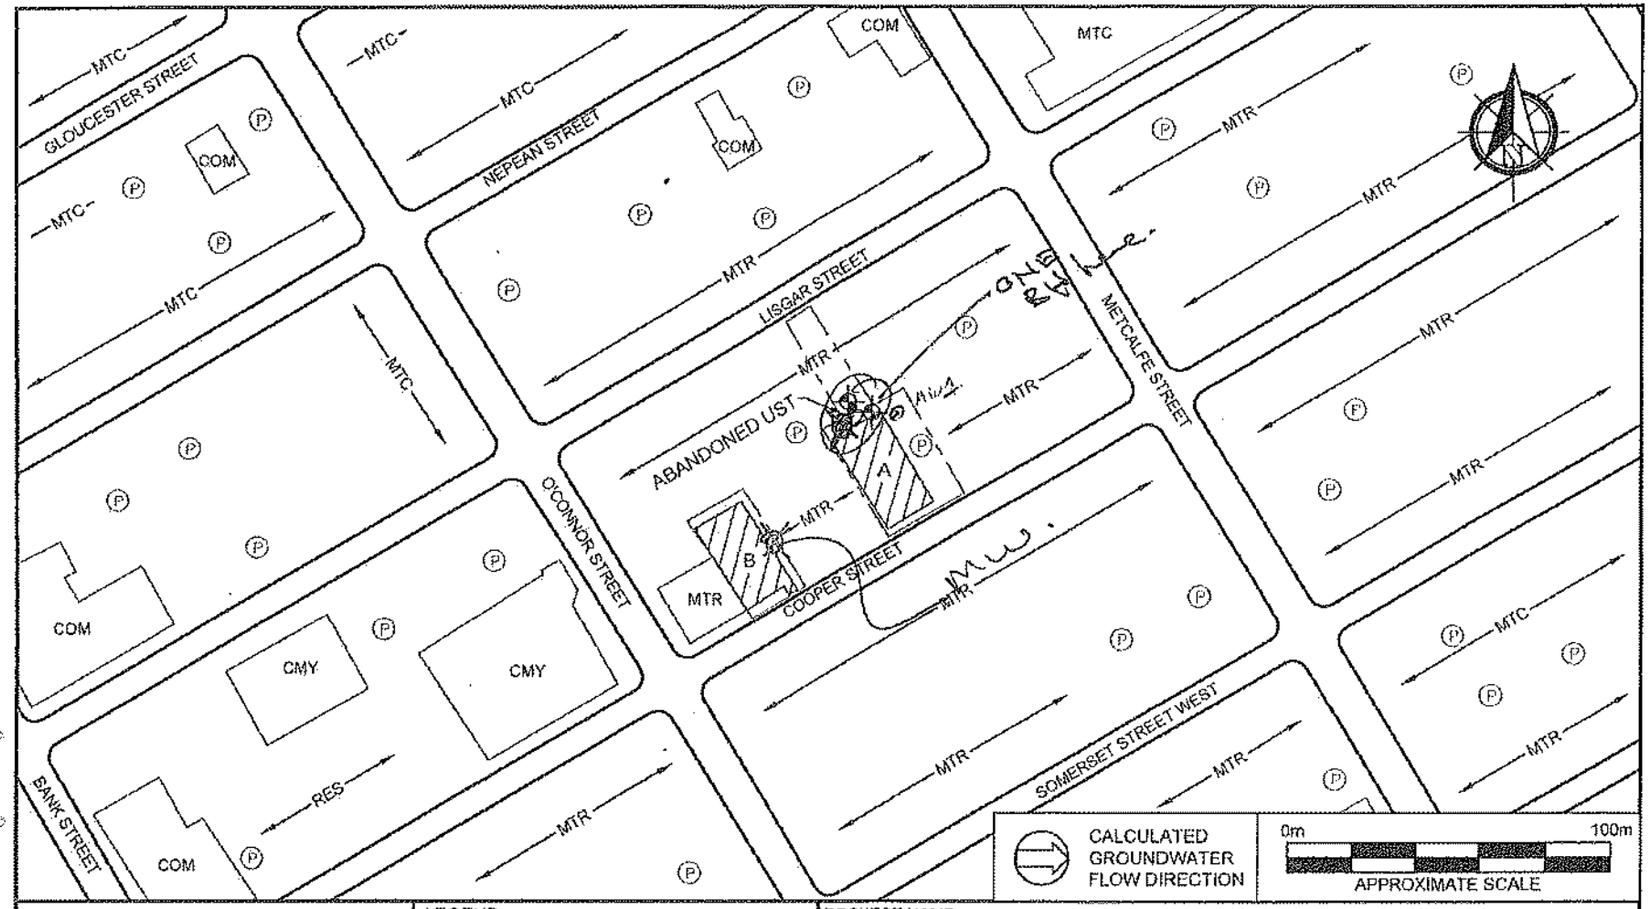

PINCHIN

LEGEND

- SITE BOUNDARY
- SITE BUILDING
- RES RESIDENTIAL
- MTR MULTI-TENANT RESIDENTIAL
- COM COMMERCIAL
- MTC MULTI-TENANT COMMERCIAL
- CMY COMMUNITY
- UST UNDERGROUND STORAGE TANK
- (P) PARKING
- GROUNDWATER MONITORING WELL

PROJECT NAME	PHASE I ENVIRONMENTAL SITE ASSESSMENT
CLIENT NAME	SERCO COMMERCIAL HOLDINGS INC.
PROJECT LOCATION	309 AND 331 COOPER STREET, OTTAWA, ONTARIO
FIGURE NAME	SITE AND SURROUNDING LAND USE PLAN
FIGURE NO.	2
APPROXIMATE SCALE	AS SHOWN
PROJECT NO.	230021
DATE	OCTOBER 2018

Ontario

Ministry of the Environment and Climate Change

Well Tag No. *(Place Sticker and/or Print Below)*

Well Record

Regulation 903 Ontario Water Resources Act

Page _____ of _____

Measurements recorded in: ☐ Metric ☐ Imperial

Well Owner's Information

First Name	Last Name / Organization	E-mail Address	☐ Well Constructed by Well Owner
	City of Ottawa		

Mailing Address (Street Number/Name)	Municipality	Province	Postal Code	Telephone No. *(inc. area code)*
100 CONSTELLATION DR	OTTAWA	ON	K2G6S8	6135802424

Well Location

Address of Well Location (Street Number/Name)	Township	Lot	Concession
KENT ST.	OTTAWA		

County/District/Municipality	City/Town/Village	Province	Postal Code
OTTAWA	OTTAWA	Ontario	

UTM Coordinates	Zone	Easting	Northing	Municipal Plan and Sublot Number	Other
NAD 83	18	445355	5029224		

Overburden and Bedrock Materials/Abandonment Sealing Record *(see instructions on the back of this form)*

General Colour	Most Common Material	Other Materials	General Description	Depth (m/ft) From	Depth (m/ft) To
	ABANDON ~~PTW~~ VPW				

Annular Space

Depth Set at (m/ft) From	Depth Set at (m/ft) To	Type of Sealant Used *(Material and Type)*	Volume Placed (m^3/ft^3)

Method of Construction

☐ Cable Tool ☐ Diamond
☐ Rotary (Conventional) ☐ Jetting
☐ Rotary (Reverse) ☐ Driving
☐ Boring ☐ Digging
☐ Air percussion
☐ Other, *specify* _____

Well Use

☐ Public ☐ Commercial ☐ Not used
☐ Domestic ☐ Municipal ☐ Dewatering
☐ Livestock ☐ Test Hole ☐ Monitoring
☐ Irrigation ☐ Cooling & Air Conditioning
☐ Industrial
☐ Other, *specify* _____

Construction Record - Casing

Inside Diameter (cm/in)	Open Hole OR Material (Galvanized, Fibreglass, Concrete, Plastic, Steel)	Wall Thickness (cm/in)	Depth (m/ft) From	Depth (m/ft) To

Construction Record - Screen

Outside Diameter (cm/in)	Material (Plastic, Galvanized, Steel)	Slot No.	Depth (m/ft) From	Depth (m/ft) To

Status of Well

☐ Water Supply
☐ Replacement Well
☐ Test Hole
☐ Recharge Well
☐ Dewatering Well
☐ Observation and/or Monitoring Hole
☐ Alteration (Construction)
☐ Abandoned, Insufficient Supply
☐ Abandoned, Poor Water Quality
☐ Abandoned, other, *specify* _____
☐ Other, *specify* _____

Water Details

Water found at Depth (m/ft)	Kind of Water	
☐ Gas	☐ Fresh ☐ Untested	☐ Other, *specify*
☐ Gas	☐ Fresh ☐ Untested	☐ Other, *specify*
☐ Gas	☐ Fresh ☐ Untested	☐ Other, *specify*

Hole Diameter

Depth (m/ft) From	Depth (m/ft) To	Diameter (cm/in)

Results of Well Yield Testing

After test of well yield, water was:
☐ Clear and sand free
☐ Other, *specify* _____

If pumping discontinued, give reason:

Pump intake set at *(m/ft)*

Pumping rate *(l/min / GPM)*

Duration of pumping _____ hrs + _____ min

Final water level end of pumping *(m/ft)*

If flowing give rate *(l/min / GPM)*

Recommended pump depth *(m/ft)*

Recommended pump rate *(l/min / GPM)*

Well production *(l/min / GPM)*

Disinfected? ☐ Yes ☐ No

	Draw Down Time (min)	Draw Down Water Level (m/ft)	Recovery Time (min)	Recovery Water Level (m/ft)
Static Level				
1			1	
2			2	
3			3	
4			4	
5			5	
10			10	
15			15	
20			20	
25			25	
30			30	
40			40	
50			50	
60			60	

Map of Well Location

Please provide a map below following instructions on the back.

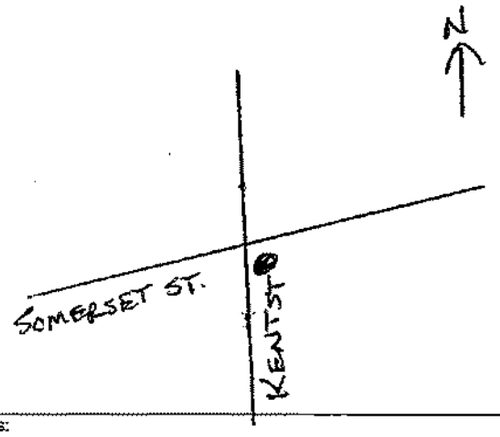

Comments:

Well Contractor and Well Technician Information

Business Name of Well Contractor	Well Contractor's Licence No.
CCL GEOTECHNICAL + ENVIRONMENTAL DRILLING	7543

Business Address (Street Number/Name)	Municipality
48-2627 EDINBURGH PL	OTTAWA

Province	Postal Code	Business E-mail Address
ON	K1B5M1	matt.webb@cclgroup.ca

Bus. Telephone No. *(inc. area code)*	Name of Well Technician (Last Name, First Name)
6137575227	CORY ALGER

Well Technician's Licence No.	Signature of Technician and/or Contractor	Date Submitted
3388	Cory Alger	Y Y Y Y M M D D

Well owner's information package delivered	Date Package Delivered	Date Work Completed
☐ Yes ☐ No	Y Y Y Y M M D D	Y Y Y Y M M D D

Ministry Use Only

Audit No. Z287916

Received 2 2013

0506E (2014/11)

Ministry's Copy

© Queen's Printer for Ontario, 2014

Ontario

Ministry of the Environment and Climate Change

Measurements recorded in: ☐ Metric ☑ Imperial

Well Tag No. *(Place Sticker and/or Print Below)* A191626 17-4

Well Record

Regulation 903 Ontario Water Resources Act

Page 1 of 1

Well Owner's Information

First Name	Last Name / Organization	E-mail Address	☐ Well Constructed by Well Owner
	City of Ottawa		

Mailing Address (Street Number/Name)	Municipality	Province	Postal Code	Telephone No. (inc. area code)
100 Constellation Dr.	Ottawa	ON	K2G6J8	6135892424

Well Location

Address of Well Location (Street Number/Name)	Township	Lot	Concession
Keaf St.			

County/District/Municipality	City/Town/Village	Province	Postal Code
Ottawa	Ottawa	Ontario	

UTM Coordinates	Zone	Easting	Northing	Municipal Plan and Sublot Number	Other
NAD 83	18	445267	5029378		

Overburden and Bedrock Materials/Abandonment Sealing Record *(see instructions on the back of this form)*

General Colour	Most Common Material	Other Materials	General Description	Depth (m/ft) From	Depth (m/ft) To
			20% bentonite slurry	15ft	35ft
			Portland (Quick grout)		
			3/8 bentonite chips	6in	15ft
			Cold patch asphalt	0ft	6in
		Top 6' of 2in PVC cut			

Annular Space

Depth Set at (m/ft) From	Depth Set at (m/ft) To	Type of Sealant Used (Material and Type)	Volume Placed (m³/ft³)

Method of Construction

☐ Cable Tool ☐ Diamond
☐ Rotary (Conventional) ☐ Jetting
☐ Rotary (Reverse) ☐ Driving
☐ Boring ☐ Digging
☐ Air percussion
☐ Other, specify

Well Use

☐ Public ☐ Commercial ☐ Not used
☐ Domestic ☐ Municipal ☐ Dewatering
☐ Livestock ☐ Test Hole ☐ Monitoring
☐ Irrigation ☐ Cooling & Air Conditioning
☐ Industrial
☐ Other, specify

Construction Record - Casing

Inside Diameter (cm/in)	Open Hole OR Material (Galvanized, Fibreglass, Concrete, Plastic, Steel)	Wall Thickness (cm/in)	Depth (m/ft) From	Depth (m/ft) To

Construction Record - Screen

Outside Diameter (cm/in)	Material (Plastic, Galvanized, Steel)	Slot No.	Depth (m/ft) From	Depth (m/ft) To

Status of Well

☐ Water Supply
☐ Replacement Well
☐ Test Hole
☐ Recharge Well
☐ Dewatering Well
☐ Observation and/or Monitoring Hole
☐ Alteration (Construction)
☐ Abandoned, Insufficient Supply
☐ Abandoned, Poor Water Quality
☐ Abandoned, other, specify NB Longer Required
☐ Other, specify

Water Details

Water found at Depth	Kind of Water	Hole Diameter Depth From	Hole Diameter Depth To	Diameter (cm/in)
25 (m/ft) ☐ Gas	☐ Fresh ☑ Untested ☐ Other, specify	6in	35ft	2in
(m/ft) ☐ Gas	☐ Fresh ☐ Untested ☐ Other, specify	Well Pipe		Size
(m/ft) ☐ Gas	☐ Fresh ☐ Untested ☐ Other, specify			

Well Contractor and Well Technician Information

Business Name of Well Contractor	Well Contractor's Licence No.
CCC Drilling	7543

Business Address (Street Number/Name)	Municipality
48-2627 Edinburgh Place	Ottawa

Province	Postal Code	Business E-mail Address
ON	K1B5M6	mackie@cccgroup.ca

Bus. Telephone No. (inc. area code)	Name of Well Technician (Last Name, First Name)
6137375227	Clyde Echlin

Well Technician's Licence No.	Signature of Technician and/or Contractor	Date Submitted
32199		2019 09 22

Results of Well Yield Testing

After test of well yield, water was:
☐ Clear and sand free
☐ Other, specify

If pumping discontinued, give reason:

Pump intake set at (m/ft)

Pumping rate (l/min / GPM)

Duration of pumping ____ hrs + ____ min

Final water level end of pumping (m/ft)

If flowing give rate (l/min / GPM)

Recommended pump depth (m/ft)

Recommended pump rate (l/min / GPM)

Well production (l/min / GPM)

Disinfected? ☐ Yes ☐ No

	Draw Down Time (min)	Draw Down Water Level (m/ft)	Recovery Time (min)	Recovery Water Level (m/ft)
Static Level				
1			1	
2			2	
3			3	
4			4	
5			5	
10			10	
15			15	
20			20	
25			25	
30			30	
40			40	
50			50	
60			60	

Map of Well Location

Please provide a map below following instructions on the back.

Comments:

Well owner's information package delivered ☐ Yes ☐ No

Date Package Delivered: Y Y Y Y M M D D

Date Work Completed: 2019 09 19

Ministry Use Only

Audit No. Z286433

Received OCT. 22 2019

0506E (2014/11)

Ministry's Copy

© Queen's Printer for Ontario, 2014

Ontario — Ministry of the Environment and Climate Change

Measurements recorded in: ☐ Metric ☑ Imperial

Well Tag No. *(Place Sticker and/or Print Below)* No Tag Found 17-3

Well Record

Regulation 903 Ontario Water Resources Act

Page 1 of 1

Well Owner's Information

First Name	Last Name / Organization	E-mail Address	☐ Well Constructed by Well Owner
	City of Ottawa		

Mailing Address (Street Number/Name)	Municipality	Province	Postal Code	Telephone No. *(inc. area code)*
100 Constellation Dr.	Ottawa	ON	K2G6J8	(613)580-2424

Well Location

Address of Well Location (Street Number/Name)	Township	Lot	Concession
Kent St			

County/District/Municipality	City/Town/Village	Province	Postal Code
Ottawa	Ottawa	Ontario	

UTM Coordinates	Zone	Easting	Northing	Municipal Plan and Sublot Number	Other
NAD 83	18	445355	5029228		

Overburden and Bedrock Materials/Abandonment Sealing Record *(see instructions on the back of this form)*

General Colour	Most Common Material	Other Materials	General Description	Depth (m/ft) From	Depth (m/ft) To
			20% bentonite slurry (Portland / Quickgel)	1'8"	46'
			3/8 bentonite chips	6"	1'8"
			Cold patch asphalt	0"	6"
			Top 6' of 2" PVC out		

Annular Space

Depth Set at (m/ft) From	Depth Set at (m/ft) To	Type of Sealant Used *(Material and Type)*	Volume Placed *(m³/ft³)*

Method of Construction

☐ Cable Tool ☐ Diamond ☐ Rotary (Conventional) ☐ Jetting ☐ Rotary (Reverse) ☐ Driving ☐ Boring ☐ Digging ☐ Air percussion ☐ Other, *specify*

Well Use

☐ Public ☐ Commercial ☐ Not used ☐ Domestic ☐ Municipal ☐ Dewatering ☐ Livestock ☐ Test Hole ☐ Monitoring ☐ Irrigation ☐ Cooling & Air Conditioning ☐ Industrial ☐ Other, *specify*

Construction Record - Casing

Inside Diameter *(cm/in)*	Open Hole OR Material (Galvanized, Fibreglass, Concrete, Plastic, Steel)	Wall Thickness *(cm/in)*	Depth (m/ft) From	Depth (m/ft) To

Construction Record - Screen

Outside Diameter *(cm/in)*	Material (Plastic, Galvanized, Steel)	Slot No.	Depth (m/ft) From	Depth (m/ft) To

Status of Well

☐ Water Supply ☐ Replacement Well ☐ Test Hole ☐ Recharge Well ☐ Dewatering Well ☐ Observation and/or Monitoring Hole ☐ Alteration (Construction) ☐ Abandoned, Insufficient Supply ☐ Abandoned, Poor Water Quality ☑ Abandoned, other, *specify* No Longer Required ☐ Other, *specify*

Water Details

Water found at Depth (m/ft)	☐ Gas	Kind of Water: ☐ Fresh ☑ Untested ☐ Other, *specify*
41		
Water found at Depth (m/ft)	☐ Gas	Kind of Water: ☐ Fresh ☐ Untested ☐ Other, *specify*
Water found at Depth (m/ft)	☐ Gas	Kind of Water: ☐ Fresh ☐ Untested ☐ Other, *specify*

Hole Diameter

Depth (m/ft) From	Depth (m/ft) To	Diameter *(cm/in)*
6"	46'	2"
Well Pipe Size		

Well Contractor and Well Technician Information

Business Name of Well Contractor	Well Contractor's Licence No.
CC Drilling	7543

Business Address (Street Number/Name)	Municipality	Province	Postal Code	Business E-mail Address
48-2627 Edinburgh Rd	Ottawa	ON	K1B5M1	mwebb@ccdrill.ca

Bus. Telephone No. *(inc. area code)*	Name of Well Technician (Last Name, First Name)	Well Technician's Licence No.	Signature of Technician and/or Contractor	Date Submitted
(613)737-5227	Chad Echlin	3299	Chad Echlin	2019/09/22

Results of Well Yield Testing

After test of well yield, water was: ☐ Clear and sand free ☐ Other, *specify*

If pumping discontinued, give reason:

Pump intake set at *(m/ft)*

Pumping rate *(l/min / GPM)*

Duration of pumping ____ hrs + ____ min

Final water level end of pumping *(m/ft)*

If flowing give rate *(l/min / GPM)*

Recommended pump depth *(m/ft)*

Recommended pump rate *(l/min / GPM)*

Well production *(l/min / GPM)*

Disinfected? ☐ Yes ☐ No

Draw Down Time *(min)*	Draw Down Water Level *(m/ft)*	Recovery Time *(min)*	Recovery Water Level *(m/ft)*
Static Level			
1		1	
2		2	
3		3	
4		4	
5		5	
10		10	
15		15	
20		20	
25		25	
30		30	
40		40	
50		50	
60		60	

Map of Well Location

Please provide a map below following instructions on the back.

Comments:

Well owner's information package delivered ☐ Yes ☑ No

Date Package Delivered: Y Y Y Y M M D D

Date Work Completed: 2019/09/19

Ministry Use Only

Audit No. Z286434

Received OCT 22 2019

0506E (2014/11)

Ministry's Copy

© Queen's Printer for Ontario, 2014

Ontario (https://www.ontario.ca/page/government-ontario)

Map: Well records

This map allows you to search and view well record information from reported wells in Ontario.

Full dataset is available in the Open Data catalogue (https://data.ontario.ca/dataset/well-records) .

Go Back to Map

Well ID

Well ID Number: 7354243
Well Audit Number: *Z302715*
Well Tag Number: *A282350*
This table contains information from the original well record and any subsequent updates.

Well Location

Address of Well Location	281 kent st
Township	OTTAWA CITY

Lot	
Concession	
County/District/Municipality	OTTAWA-CARLETON
City/Town/Village	Ottawa
Province	ON
Postal Code	n/a
UTM Coordinates	NAD83 — Zone 18 Easting: 445329.00 Northing: 5029309.00
Municipal Plan and Sublot Number	
Other	

Overburden and Bedrock Materials Interval

General Colour	Most Common Material	Other Materials	General Description	Depth From	Depth To
BLCK	GRVL	----	LOOS	0 m	.31 m

BRWN	CLAY	SILT	DNSE	.31 m	4 m
GREY	SILT	SAND	SOFT	4 m	7.13 m

Annular Space/Abandonment Sealing Record

Depth From	Depth To	Type of Sealant Used (Material and Type)	Volume Placed	
0 m	.31 m	CONCRETE FLUSHMOUNT		
.31 m	3.72 m	BENTONITE		
3.72 m	7.13 m	SAND		

Method of Construction & Well Use

Method of Construction	Well Use	
Direct Push	Monitoring	
	Test Hole	

Status of Well

Monitoring and Test Hole

Construction Record - Casing

Inside Diameter	Open Hole or material	Depth From	Depth To
4.03 cm	PLASTIC	0 m	4.03 m

Construction Record - Screen

Outside Diameter	Material	Depth From	Depth To
4.82 cm	PLASTIC	4.03 m	7.13 m

Well Contractor and Well Technician Information

Well Contractor's Licence Number: 7241

Results of Well Yield Testing

After test of well yield, water was	
If pumping discontinued, give reason	

Pump intake set at	
Pumping Rate	
Duration of Pumping	
Final water level	
If flowing give rate	
Recommended pump depth	
Recommended pump rate	
Well Production	
Disinfected?	

Draw Down & Recovery

Draw Down Time(min)	Draw Down Water level	Recovery Time(min)	Recovery Water level
SWL			
1		1	
2		2	

3		3	
4		4	
5		5	
10		10	
15		15	
20		20	
25		25	
30		30	
40		40	
45		45	
50		50	
60		60	

Water Details

Water Found at Depth	Kind

Hole Diameter

Depth From	Depth To	Diameter
0 m	7.13 m	8.3 cm

Audit Number: Z302715

Date Well Completed: January 24, 2020

Date Well Record Received by MOE: February 19, 2020

Related

How to use a Ministry of the Environment map (https://www.ontario.ca/page/how-use-ministry-environment-map#wells)

Technical documentation: Metadata record (https://data.ontario.ca/dataset/well-records/resource/3031344e-e3f2-48d5-888c-c1deadfd2f77)

Updated: January 10, 2024

Published: March 20, 2014

Ontario (https://www.ontario.ca/page/government-ontario)

Map: Well records

This map allows you to search and view well record information from reported wells in Ontario.

Full dataset is available in the Open Data catalogue (https://data.ontario.ca/dataset/well-records) .

Go Back to Map

Well ID

Well ID Number: 7354244
Well Audit Number: *Z302714*
Well Tag Number: *A269067*
This table contains information from the original well record and any subsequent updates.

Well Location

Address of Well Location	81 kent st
Township	OTTAWA CITY

Lot	
Concession	
County/District/Municipality	OTTAWA-CARLETON
City/Town/Village	Ottawa
Province	ON
Postal Code	n/a
UTM Coordinates	NAD83 — Zone 18 Easting: 445329.00 Northing: 5029277.00
Municipal Plan and Sublot Number	
Other	

Overburden and Bedrock Materials Interval

General Colour	Most Common Material	Other Materials	General Description	Depth From	Depth To
BLCK	GRVL	----	LOOS	0 m	.31 m

BRWN	CLAY	SILT	DNSE	.31 m	4 m
GREY	SILT	SAND	SOFT	4 m	6.1 m

Annular Space/Abandonment Sealing Record

Depth From	Depth To	Type of Sealant Used (Material and Type)	Volume Placed	
0 m	.31 m	CONCRETE FLUSHMOUNT		
.31 m	2.79 m	BENTONITE		
2.79 m	6.1 m	SAND		

Method of Construction & Well Use

Method of Construction	Well Use	
Direct Push	Monitoring	
	Test Hole	

Status of Well

Monitoring and Test Hole

Construction Record - Casing

Inside Diameter	Open Hole or material	Depth From	Depth To
4.03 cm	PLASTIC	0 m	3.1 m

Construction Record - Screen

Outside Diameter	Material	Depth From	Depth To
4.82 cm	PLASTIC	3.1 m	6.1 m

Well Contractor and Well Technician Information

Well Contractor's Licence Number: 7241

Results of Well Yield Testing

After test of well yield, water was	
If pumping discontinued, give reason	

Pump intake set at	
Pumping Rate	
Duration of Pumping	
Final water level	
If flowing give rate	
Recommended pump depth	
Recommended pump rate	
Well Production	
Disinfected?	

Draw Down & Recovery

Draw Down Time(min)	Draw Down Water level	Recovery Time(min)	Recovery Water level
SWL			
1		1	
2		2	

3		3	
4		4	
5		5	
10		10	
15		15	
20		20	
25		25	
30		30	
40		40	
45		45	
50		50	
60		60	

Water Details

Water Found at Depth	Kind

Hole Diameter

Depth From	Depth To	Diameter
0 m	6.1 m	8.3 cm

Audit Number: Z302714

Date Well Completed: January 20, 2020

Date Well Record Received by MOE: February 19, 2020

Related

How to use a Ministry of the Environment map (https://www.ontario.ca/page/how-use-ministry-environment-map#wells)

Technical documentation: Metadata record (https://data.ontario.ca/dataset/well-records/resource/3031344e-e3f2-48d5-888c-c1deadfd2f77)

Updated: January 10, 2024

Published: March 20, 2014

Ontario (https://www.ontario.ca/page/government-ontario)

Map: Well records

This map allows you to search and view well record information from reported wells in Ontario.

Full dataset is available in the Open Data catalogue (https://data.ontario.ca/dataset/well-records) .

Go Back to Map

Well ID

Well ID Number: 7354245
Well Audit Number: *Z302708*
Well Tag Number: *A269066*
This table contains information from the original well record and any subsequent updates.

Well Location

Address of Well Location	281 kent st
Township	OTTAWA CITY

Lot	
Concession	
County/District/Municipality	OTTAWA-CARLETON
City/Town/Village	Ottawa
Province	ON
Postal Code	n/a
UTM Coordinates	NAD83 — Zone 18 Easting: 445323.00 Northing: 5029289.00
Municipal Plan and Sublot Number	
Other	

Overburden and Bedrock Materials Interval

General Colour	Most Common Material	Other Materials	General Description	Depth From	Depth To
BLCK	----	GRVL	LOOS	0 m	.31 m

BRWN	CLAY	SILT	DNSE	.31 m	4 m
GREY	SILT	SAND	SOFT	4 m	6.1 m

Annular Space/Abandonment Sealing Record

Depth From	Depth To	Type of Sealant Used (Material and Type)	Volume Placed	
0 m	.31 m	CONCRETE FLUSHMOUNT		
.31 m	2.79 m	BENTONITE		
2.79 m	6.1 m	SAND		

Method of Construction & Well Use

Method of Construction	Well Use	
Direct Push	Monitoring	
	Test Hole	

Status of Well

Monitoring and Test Hole

Construction Record - Casing

Inside Diameter	Open Hole or material	Depth From	Depth To
4.03 cm	PLASTIC	0 m	3.1 m

Construction Record - Screen

Outside Diameter	Material	Depth From	Depth To
4.82 cm	PLASTIC	3.1 m	6.1 m

Well Contractor and Well Technician Information

Well Contractor's Licence Number: 7241

Results of Well Yield Testing

After test of well yield, water was	
If pumping discontinued, give reason	

Pump intake set at	
Pumping Rate	
Duration of Pumping	
Final water level	
If flowing give rate	
Recommended pump depth	
Recommended pump rate	
Well Production	
Disinfected?	

Draw Down & Recovery

Draw Down Time(min)	Draw Down Water level	Recovery Time(min)	Recovery Water level
SWL			
1		1	
2		2	

3		3	
4		4	
5		5	
10		10	
15		15	
20		20	
25		25	
30		30	
40		40	
45		45	
50		50	
60		60	

Water Details

Water Found at Depth	Kind

Hole Diameter

Depth From	Depth To	Diameter
0 m	6.1 m	8.3 cm

Audit Number: Z302708

Date Well Completed: January 20, 2020

Date Well Record Received by MOE: February 19, 2020

Related

How to use a Ministry of the Environment map (https://www.ontario.ca/page/how-use-ministry-environment-map#wells)

Technical documentation: Metadata record (https://data.ontario.ca/dataset/well-records/resource/3031344e-e3f2-48d5-888c-c1deadfd2f77)

Updated: January 10, 2024

Published: March 20, 2014

Ontario (https://www.ontario.ca/page/government-ontario)

Map: Well records

This map allows you to search and view well record information from reported wells in Ontario.

Full dataset is available in the Open Data catalogue (https://data.ontario.ca/dataset/well-records) .

Go Back to Map

Well ID

Well ID Number: 7382782
Well Audit Number: *Z338246*
Well Tag Number: *A302969*
This table contains information from the original well record and any subsequent updates.

Well Location

Address of Well Location	311 Somerset St W
Township	OTTAWA CITY

Lot	
Concession	
County/District/Municipality	OTTAWA-CARLETON
City/Town/Village	Ottawa
Province	ON
Postal Code	n/a
UTM Coordinates	NAD83 — Zone 18 Easting: 445647.00 Northing: 5029419.00
Municipal Plan and Sublot Number	
Other	

Overburden and Bedrock Materials Interval

General Colour	Most Common Material	Other Materials	General Description	Depth From	Depth To
GREY	GRVL		HARD	0 m	2 m

GREY	GRVL	FILL	HARD	2 m	5 m
GREY	SILT	CLAY	SOFT	5 m	9 m
GREY	CLAY		SOFT	9 m	20 m

Annular Space/Abandonment Sealing Record

Depth From	Depth To	Type of Sealant Used (Material and Type)	Volume Placed	
0 m	1 m	CONCRETE FLUSHMOUNT		
1 m	9 m	BENSEAL		
9 m	20 m	SAND		

Method of Construction & Well Use

Method of Construction	Well Use	
Direct Push		
	Monitoring and Test Hole	

Status of Well

Observation Wells

Construction Record - Casing

Inside Diameter	Open Hole or material	Depth From	Depth To
2.047 cm	PLASTIC	0 m	10 m

Construction Record - Screen

Outside Diameter	Material	Depth From	Depth To
2.375 cm	PLASTIC	10 m	20 m

Well Contractor and Well Technician Information

Well Contractor's Licence Number: 7241

Results of Well Yield Testing

After test of well yield, water was	

If pumping discontinued, give reason	
Pump intake set at	
Pumping Rate	
Duration of Pumping	
Final water level	
If flowing give rate	
Recommended pump depth	
Recommended pump rate	
Well Production	
Disinfected?	

Draw Down & Recovery

Draw Down Time(min)	Draw Down Water level	Recovery Time(min)	Recovery Water level
SWL			
1		1	

2		2	
3		3	
4		4	
5		5	
10		10	
15		15	
20		20	
25		25	
30		30	
40		40	
45		45	
50		50	
60		60	

Water Details

Water Found at Depth	Kind

Hole Diameter

Depth From	Depth To	Diameter
0 m	20 m	4.5 cm

Audit Number: Z338246

Date Well Completed: February 19, 2021

Date Well Record Received by MOE: March 18, 2021

Related

How to use a Ministry of the Environment map (https://www.ontario.ca/page/how-use-ministry-environment-map#wells)

Technical documentation: Metadata record (https://data.ontario.ca/dataset/well-records/resource/3031344e-e3f2-48d5-888c-c1deadfd2f77)

Updated: January 10, 2024

Published: March 20, 2014

Ontario (https://www.ontario.ca/page/government-ontario)

Map: Well records

This map allows you to search and view well record information from reported wells in Ontario.

Full dataset is available in the Open Data catalogue (https://data.ontario.ca/dataset/well-records) .

Go Back to Map

Well ID

Well ID Number: 7382859
Well Audit Number: *Z343100*
Well Tag Number: *A302968*
This table contains information from the original well record and any subsequent updates.

Well Location

Address of Well Location	311 Somerset St W
Township	OTTAWA CITY

Lot	
Concession	
County/District/Municipality	OTTAWA-CARLETON
City/Town/Village	Ottawa
Province	ON
Postal Code	n/a
UTM Coordinates	NAD83 — Zone 18 Easting: 445633.00 Northing: 5029462.00
Municipal Plan and Sublot Number	
Other	

Overburden and Bedrock Materials Interval

General Colour	Most Common Material	Other Materials	General Description	Depth From	Depth To
GREY	GRVL		DNSE	0 m	2 m

GREY	FILL		DNSE	2 m	4 m
GREY	SILT	CLAY	SOFT	4 m	10 m
GREY	CLAY		SOFT	10 m	22.5 m

Annular Space/Abandonment Sealing Record

Depth From	Depth To	Type of Sealant Used (Material and Type)	Volume Placed	
0 m	1 m	CONCRETE FLUSHMOUNT		
1 m	11.5 m	BENSEAL		
11.5 m	22.5 m	SAND		

Method of Construction & Well Use

Method of Construction	Well Use	
Direct Push		
	Monitoring and Test Hole	

Status of Well

Observation Wells

Construction Record - Casing

Inside Diameter	Open Hole or material	Depth From	Depth To
2.047 cm	PLASTIC	0 m	12.5 m

Construction Record - Screen

Outside Diameter	Material	Depth From	Depth To
2.37 cm	PLASTIC	12.5 m	22.5 m

Well Contractor and Well Technician Information

Well Contractor's Licence Number: 7241

Results of Well Yield Testing

After test of well yield, water was	

If pumping discontinued, give reason	
Pump intake set at	
Pumping Rate	
Duration of Pumping	
Final water level	
If flowing give rate	
Recommended pump depth	
Recommended pump rate	
Well Production	
Disinfected?	

Draw Down & Recovery

Draw Down Time(min)	Draw Down Water level	Recovery Time(min)	Recovery Water level
SWL			
1		1	

2		2	
3		3	
4		4	
5		5	
10		10	
15		15	
20		20	
25		25	
30		30	
40		40	
45		45	
50		50	
60		60	

Water Details

Water Found at Depth	Kind

Hole Diameter

Depth From	Depth To	Diameter
0 m	22.5 m	4.5 cm

Audit Number: Z343100

Date Well Completed: February 19, 2021

Date Well Record Received by MOE: March 17, 2021

Related

How to use a Ministry of the Environment map (https://www.ontario.ca/page/how-use-ministry-environment-map#wells)

Technical documentation: Metadata record (https://data.ontario.ca/dataset/well-records/resource/3031344e-e3f2-48d5-888c-c1deadfd2f77)

Updated: January 10, 2024

Published: March 20, 2014

Ontario — Ministry of the Environment, Conservation and Parks

5-26872

Well Record

Regulation 903 Ontario Water Resources Act

Well Tag No. (Place Sticker and/or Print Below): A302972 Tag#:A302972

Measurements recorded in: ☑ Metric ☐ Imperial

Page ____ of ____

Well Owner's Information

First Name	Last Name/Organization	E-mail Address	☐ Well Constructed by Well Owner
	Somerset & O'Connor		

Mailing Address (Street Number/Name)	Municipality	Province	Postal Code	Telephone No. (inc. area code)
252 Argyle Ave	Ottawa	ON	K2P1B9	

Well Location

Address of Well Location (Street Number/Name)	Township	Lot	Concession
311 Somerset			

County/District/Municipality	City/Town/Village	Province	Postal Code
	Ottawa	Ontario	

UTM Coordinates	Zone	Easting	Northing	Municipal Plan and Sublot Number	Other
NAD 83	18	445653	5029431		

Overburden and Bedrock Materials/Abandonment Sealing Record (see instructions on the back of this form)

General Colour	Most Common Material	Other Materials	General Description	Depth (m/ft) From	Depth (m/ft) To
GRY	gravel	sand	loose	0	.31
BRN	sand	gravel	soft	.31	2.74
BRN	clay	sand	soft	2.74	3.96
GRY	clay	silt	soft, wet	3.96	10.67
GRY	silt	gravel, shale	dense	10.67	13.1

Annular Space

Depth Set at (m/ft) From	To	Type of Sealant Used (Material and Type)	Volume Placed (m³/ft³)
0	.31	concrete/Cushmont	
.31	9.75	bentonite	
9.75	13.1	Filter sand	

Method of Construction

☐ Cable Tool ☐ Diamond ☐ Rotary (Conventional) ☐ Jetting ☐ Rotary (Reverse) ☐ Driving ☐ Boring ☐ Digging ☑ Air percussion ☐ Other, specify

Well Use

☐ Public ☐ Commercial ☐ Not used ☐ Domestic ☐ Municipal ☐ Dewatering ☐ Livestock ☑ Test Hole ☑ Monitoring ☐ Irrigation ☐ Cooling & Air Conditioning ☐ Industrial ☐ Other, specify

Construction Record - Casing

Inside Diameter (cm/in)	Open Hole OR Material (Galvanized, Fibreglass, Concrete, Plastic, Steel)	Wall Thickness (cm/in)	Depth (m/ft) From	Depth (m/ft) To
5.20	PVC	.340	0	10.05

Construction Record - Screen

Outside Diameter (cm/in)	Material (Plastic, Galvanized, Steel)	Slot No.	Depth (m/ft) From	Depth (m/ft) To
6.03	PVC	10	10.05	13.1

Status of Well

☐ Water Supply ☐ Replacement Well ☑ Test Hole ☐ Recharge Well ☐ Dewatering Well ☑ Observation and/or Monitoring Hole ☐ Alteration (Construction) ☐ Abandoned, Insufficient Supply ☐ Abandoned, Poor Water Quality ☐ Abandoned, other, specify ☐ Other, specify

Water Details

Water found at Depth (m/ft)	Gas	Kind of Water: Fresh	Untested	Other, specify

Hole Diameter

Depth (m/ft) From	To	Diameter (cm/in)
0	13.1	11.43

Results of Well Yield Testing

After test of well yield, water was: ☐ Clear and sand free ☐ Other, specify

If pumping discontinued, give reason:

Pump intake set at (m/ft)

Pumping rate (l/min / GPM)

Duration of pumping ____ hrs + ____ min

Final water level end of pumping (m/ft)

If flowing give rate (l/min/GPM)

Recommended pump depth (m/ft)

Recommended pump rate (l/min/GPM)

Well production (l/min/GPM)

Disinfected? ☐ Yes ☐ No

Draw Down Time (min)	Draw Down Water Level (m/ft)	Recovery Time (min)	Recovery Water Level (m/ft)
Static Level			
1		1	
2		2	
3		3	
4		4	
5		5	
10		10	
15		15	
20		20	
25		25	
30		30	
40		40	
50		50	
60		60	

Map of Well Location

Please provide a map below following instructions on the back.

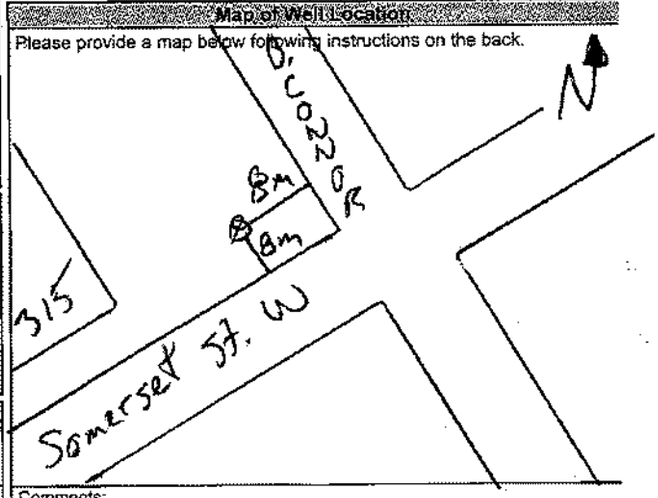

Comments:

Well Contractor and Well Technician Information

Business Name of Well Contractor	Well Contractor's Licence No.
Strata Drilling Group	7241

Business Address (Street Number/Name)	Municipality
129 Ringwood Dr.	Stouffville

Province	Postal Code	Business E-mail Address
ON	L4A8C1	wrecord@stradasoil.com

Bus. Telephone No. (inc. area code)	Name of Well Technician (Last Name, First Name)
9059407919	McIlroy, James

Well Technician's Licence No.	Signature of Technician and/or Contractor	Date Submitted
7110		

Well owner's information package delivered	Date Package Delivered	Date Work Completed
☐ Yes ☐ No		2021/05/26

Ministry Use Only

Addit. No. Z364080

Received JUN 29 2021

0506E (2020/06) © Queen's Printer for Ontario, 2020

Ministry's Copy

Ontario — Ministry of the Environment, Conservation and Parks

Well Record

Well Tag No. (Place Sticker and/or Print Below) A302973 Tag#:A302973

...ation 903 Ontario Water Resources Act

Measurements recorded in: ☑ Metric ☐ Imperial

Page ____ of ____

Well Owner's Information

First Name	Last Name/Organization	E-mail Address	☐ Well Constructed by Well Owner
	Somerset & O'Conner		

Mailing Address (Street Number/Name)	Municipality	Province	Postal Code	Telephone No. (inc. area code)
252 Argyle Ave	Ottawa	ON	K2P1B9	

Well Location

Address of Well Location (Street Number/Name)	Township	Lot	Concession
311 Somerset			

County/District/Municipality	City/Town/Village	Province	Postal Code
	Ottawa	Ontario	

UTM Coordinates	Zone	Easting	Northing	Municipal Plan and Sublot Number	Other
NAD 83	18	445630	5029428		

Overburden and Bedrock Materials/Abandonment Sealing Record (see instructions on the back of this form)

General Colour	Most Common Material	Other Materials	General Description	Depth (m/ft) From	To
GRY	gravel	sand	loose	0	.31
BRN	sand	gravel	soft	.31	2.44
BRN	clay	sand	soft	2.44	3.66
GRY	clay	silt	soft, wet	3.66	11.28
GRY	silt	gravel, shale	dense	11.28	13.1

Annular Space

Depth Set at (m/ft) From	To	Type of Sealant Used (Material and Type)	Volume Placed (m³/ft³)
0	.31	concrete/cuttings	
.31	9.75	bentonite	
9.75	13.1	filter sand	

Method of Construction

☐ Cable Tool ☐ Diamond ☐ Public ☐ Commercial ☐ Not used
☐ Rotary (Conventional) ☐ Jetting ☐ Domestic ☐ Municipal ☐ Dewatering
☐ Rotary (Reverse) ☐ Driving ☐ Livestock ☑ Test Hole ☐ Monitoring
☐ Boring ☐ Digging ☐ Irrigation ☐ Cooling & Air Conditioning
☑ Air percussion ☐ Industrial
☐ Other, specify ____ ☐ Other, specify ____

Construction Record - Casing

Inside Diameter (cm/in)	Open Hole OR Material (Galvanized, Fibreglass, Concrete, Plastic, Steel)	Wall Thickness (cm/in)	Depth (m/ft) From	To
5.20	PVC	.340	0	10.05

Construction Record - Screen

Outside Diameter (cm/in)	Material (Plastic, Galvanized, Steel)	Slot No.	Depth (m/ft) From	To
6.03	PVC	10	10.05	13.1

Status of Well

☐ Water Supply
☐ Replacement Well
☑ Test Hole
☐ Recharge Well
☐ Dewatering Well
☑ Observation and/or Monitoring Hole
☐ Alteration (Construction)
☐ Abandoned, Insufficient Supply
☐ Abandoned, Poor Water Quality
☐ Abandoned, other, specify
☐ Other, specify

Water Details

Water found at Depth (m/ft) ☐ Gas	Kind of Water: ☐ Fresh ☐ Untested ☐ Other, specify
Water found at Depth (m/ft) ☐ Gas	Kind of Water: ☐ Fresh ☐ Untested ☐ Other, specify
Water found at Depth (m/ft) ☐ Gas	Kind of Water: ☐ Fresh ☐ Untested ☐ Other, specify

Hole Diameter

Depth (m/ft) From	To	Diameter (cm/in)
0	13.1	11.43

Results of Well Yield Testing

After test of well yield, water was:
☐ Clear and sand free
☐ Other, specify ____

If pumping discontinued, give reason:

Pump intake set at (m/ft)

Pumping rate (l/min / GPM)

Duration of pumping ____ hrs + ____ min

Final water level end of pumping (m/ft)

If flowing give rate (l/min/GPM)

Recommended pump depth (m/ft)

Recommended pump rate (l/min/GPM)

Well production (l/min/GPM)

Disinfected? ☐ Yes ☐ No

	Draw Down Time (min)	Draw Down Water Level (m/ft)	Recovery Time (min)	Recovery Water Level (m/ft)
Static Level				
1			1	
2			2	
3			3	
4			4	
5			5	
10			10	
15			15	
20			20	
25			25	
30			30	
40			40	
50			50	
60			60	

Map of Well Location

Please provide a map below following instructions on the back.

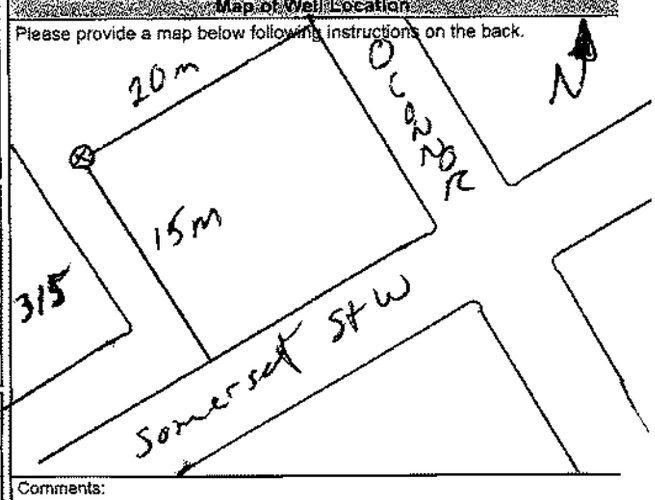

Comments:

Well Contractor and Well Technician Information

Business Name of Well Contractor	Well Contractor's Licence No.
Stratabase Drilling Group	7141

Business Address (Street Number/Name)	Municipality
129 Ringwood Dr.	Stouffville

Province	Postal Code	Business E-mail Address
ON	L4A8C1	wrecord@stratasil.com

Bus. Telephone No. (inc. area code)	Name of Well Technician (Last Name, First Name)
9055940791	McCoy, James

Well Technician's Licence No.	Signature of Technician and/or Contractor	Date Submitted Y Y Y Y M M D D
7110		

Well owner's information package delivered	Date Package Delivered Y Y Y Y M M D D	Ministry Use Only
☐ Yes ☐ No	Date Work Completed 2021 05 26	Audit No. Z364081
		Received JUN 29 2021

0506E (2020/06) © Queen's Printer for Ontario, 2020 — Ministry's Copy

Ontario — Ministry of the Environment, Conservation and Parks

Well Record

Measurements recorded in: ☑ Metric ☐ Imperial

Well Tag No. (Place Sticker and/or Print Below) A302951 Tag#:A302951

...ation 903 Ontario Water Resources Act

Page ____ of ____

Well Owner's Information

First Name	Last Name/Organization	E-mail Address	☐ Well Constructed by Well Owner
	Somerset & O'Connor		

Mailing Address (Street Number/Name)	Municipality	Province	Postal Code	Telephone No. (inc. area code)
252 Argyle Ave	Ottawa	ON	K2P1B9	

Well Location

Address of Well Location (Street Number/Name)	Township	Lot	Concession
311 Somerset			

County/District/Municipality	City/Town/Village	Province	Postal Code
	Ottawa	Ontario	

UTM Coordinates	Zone	Easting	Northing	Municipal Plan and Sublot Number	Other
NAD 83	18	449562	5029452		

Overburden and Bedrock Materials/Abandonment Sealing Record (see instructions on the back of this form)

General Colour	Most Common Material	Other Materials	General Description	Depth (m/ft) From	Depth (m/ft) To
BRN	top soil		soft	0	.31
BRN	sand	gravel	soft	.31	2.13
BRN	clay	sand	soft	2.13	3.66
GRY	clay	silt	soft, wet	3.66	10.36
GRY	silt	gravel, stone	dense	10.36	14.33

Annular Space

Depth Set at (m/ft) From	To	Type of Sealant Used (Material and Type)	Volume Placed (m³/ft³)
0	.31	concrete	
.31	10.97	bentonite	
10.97	14.33	filter sand	

Method of Construction

☐ Cable Tool ☐ Diamond ☐ Rotary (Conventional) ☐ Jetting ☐ Rotary (Reverse) ☐ Driving ☐ Boring ☐ Digging ☐ Air percussion ☐ Other, specify

Well Use

☐ Public ☐ Commercial ☐ Not used ☐ Domestic ☐ Municipal ☐ Dewatering ☐ Livestock ☑ Test Hole ☑ Monitoring ☐ Irrigation ☐ Cooling & Air Conditioning ☐ Industrial ☐ Other, specify

Construction Record - Casing

Inside Diameter (cm/in)	Open Hole OR Material (Galvanized, Fibreglass, Concrete, Plastic, Steel)	Wall Thickness (cm/in)	Depth (m/ft) From	To
10	PVC	.390	0	11.28

Construction Record - Screen

Outside Diameter (cm/in)	Material (Plastic, Galvanized, Steel)	Slot No.	Depth (m/ft) From	To
6.03	PVC	10	11.28	14.33

Status of Well

☐ Water Supply ☐ Replacement Well ☑ Test Hole ☐ Recharge Well ☐ Dewatering Well ☑ Observation and/or Monitoring Hole ☐ Alteration (Construction) ☐ Abandoned, Insufficient Supply ☐ Abandoned, Poor Water Quality ☐ Abandoned, other, specify ☐ Other, specify

Water Details

Water found at Depth (m/ft)	☐ Gas	Kind of Water: ☐ Fresh ☐ Untested ☐ Other, specify
Water found at Depth (m/ft)	☐ Gas	Kind of Water: ☐ Fresh ☐ Untested ☐ Other, specify
Water found at Depth (m/ft)	☐ Gas	Kind of Water: ☐ Fresh ☐ Untested ☐ Other, specify

Hole Diameter

Depth (m/ft) From	To	Diameter (cm/in)
0	14.33	10.43

Results of Well Yield Testing

After test of well yield, water was: ☐ Clear and sand free ☐ Other, specify

If pumping discontinued, give reason:

Pump intake set at (m/ft)

Pumping rate (l/min / GPM)

Duration of pumping ____ hrs + ____ min

Final water level end of pumping (m/ft)

If flowing give rate (l/min/GPM)

Recommended pump depth (m/ft)

Recommended pump rate (l/min/GPM)

Well production (l/min/GPM)

Disinfected? ☐ Yes ☐ No

	Draw Down Time (min)	Draw Down Water Level (m/ft)	Recovery Time (min)	Recovery Water Level (m/ft)
Static Level				
1			1	
2			2	
3			3	
4			4	
5			5	
10			10	
15			15	
20			20	
25			25	
30			30	
40			40	
50			50	
60			60	

Map of Well Location

Please provide a map below following instructions on the back.

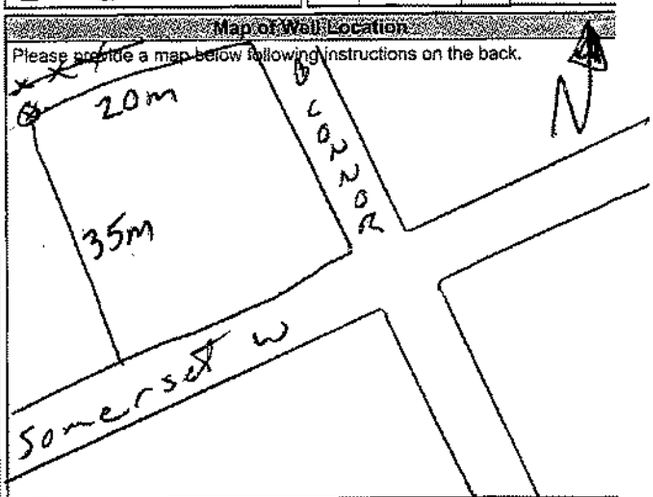

Comments:

Well Contractor and Well Technician Information

Business Name of Well Contractor	Well Contractor's Licence No.
Strata Drilling Group	7214

Business Address (Street Number/Name)	Municipality
129 Ringwood Dr	Stouffville

Province	Postal Code	Business E-mail Address
Ont	L4A8C1	wlrecord@stratagoi.com

Bus. Telephone No. (inc. area code)	Name of Well Technician (Last Name, First Name)
9059407917	McCoy James

Well Technician's Licence No.	Signature of Technician and/or Contractor	Date Submitted
7107		Y Y Y Y M M D D

Well owner's information package delivered ☐ Yes ☐ No

Date Package Delivered: Y Y Y Y M M D D

Date Work Completed: 2021 05 25

Ministry Use Only

Audit No. Z364138

Received JUN 29 2021

0506E (2020/06) © Queen's Printer for Ontario, 2020

Ministry's Copy

Ontario — Ministry of the Environment, Conservation and Parks

Measurements recorded in: [x] Metric [ ] Imperial

Well Tag No. (Place Sticker and/or Print Below): A302952 | Tag#:A302952

Well Record

Regulation 903 Ontario Water Resources Act

Page ___ of ___

Well Owner's Information

First Name	Last Name/Organization	E-mail Address	[ ] Well Constructed by Well Owner
	Somerset & O'Connor		

Mailing Address (Street Number/Name)	Municipality	Province	Postal Code	Telephone No. (inc. area code)
252 Argyle Ave	Ottawa	ON	K2P1B9	

Well Location

Address of Well Location (Street Number/Name)	Township	Lot	Concession
311 Somerset			

County/District/Municipality	City/Town/Village	Province	Postal Code
	Ottawa	Ontario	

UTM Coordinates	Zone	Easting	Northing	Municipal Plan and Sublot Number	Other
NAD 83	18	445647	5029441		

Overburden and Bedrock Materials/Abandonment Sealing Record (see instructions on the back of this form)

General Colour	Most Common Material	Other Materials	General Description	Depth (m/ft) From	Depth (m/ft) To
GRY	gravel	sand	loose	0	.31
BRN	sand	gravel	soft	.31	2.74
BRN	clay	sand	soft	2.74	3.35
GRY	clay	silt	soft	3.35	11.28
GRY	silt	gravel, shale	dense	11.28	14.94

Annular Space

Depth Set at (m/ft) From	Depth Set at (m/ft) To	Type of Sealant Used (Material and Type)	Volume Placed (m³/ft³)
0	.31	concrete/Bushmat	
.31	11.58	bentonite	
11.58	14.94	filter sand	

Method of Construction

[ ] Cable Tool [ ] Diamond [ ] Rotary (Conventional) [ ] Jetting [ ] Rotary (Reverse) [ ] Driving [ ] Boring [ ] Digging [x] Air percussion [ ] Other, specify ___

Well Use

[ ] Public [ ] Commercial [ ] Not used [ ] Domestic [ ] Municipal [ ] Dewatering [ ] Livestock [x] Test Hole [x] Monitoring [ ] Irrigation [ ] Cooling & Air Conditioning [ ] Industrial [ ] Other, specify ___

Construction Record - Casing

Inside Diameter (cm/in)	Open Hole OR Material (Galvanized, Fibreglass, Concrete, Plastic, Steel)	Wall Thickness (cm/in)	Depth (m/ft) From	Depth (m/ft) To
5.20	PVC	.390	0	11.89

Construction Record - Screen

Outside Diameter (cm/in)	Material (Plastic, Galvanized, Steel)	Slot No.	Depth (m/ft) From	Depth (m/ft) To
6.03	PVC	10	11.89	14.94

Status of Well

[ ] Water Supply [ ] Replacement Well [x] Test Hole [ ] Recharge Well [ ] Dewatering Well [x] Observation and/or Monitoring Hole [ ] Alteration (Construction) [ ] Abandoned, Insufficient Supply [ ] Abandoned, Poor Water Quality [ ] Abandoned, other, specify ___ [ ] Other, specify ___

Water Details

Water found at Depth (m/ft)	Gas	Kind of Water	Other, specify
	[ ]	[ ] Fresh [ ] Untested	
	[ ]	[ ] Fresh [ ] Untested	
	[ ]	[ ] Fresh [ ] Untested	

Hole Diameter

Depth (m/ft) From	Depth (m/ft) To	Diameter (cm/in)
0	14.94	11.43

Results of Well Yield Testing

After test of well yield, water was: [ ] Clear and sand free [ ] Other, specify ___

If pumping discontinued, give reason: ___

Pump intake set at (m/ft): ___

Pumping rate (l/min / GPM): ___

Duration of pumping: ___ hrs + ___ min

Final water level end of pumping (m/ft): ___

If flowing give rate (l/min/GPM): ___

Recommended pump depth (m/ft): ___

Recommended pump rate (l/min/GPM): ___

Well production (l/min/GPM): ___

Disinfected? [ ] Yes [ ] No

Draw Down Time (min)	Draw Down Water Level (m/ft)	Recovery Time (min)	Recovery Water Level (m/ft)
Static Level			
1		1	
2		2	
3		3	
4		4	
5		5	
10		10	
15		15	
20		20	
25		25	
30		30	
40		40	
50		50	
60		60	

Map of Well Location

Please provide a map below following instructions on the back.

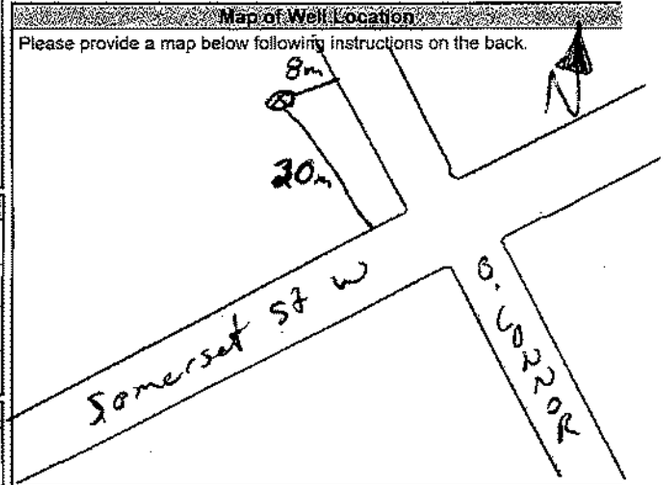

Comments: ___

Well Contractor and Well Technician Information

Business Name of Well Contractor	Well Contractor's Licence No.
Strata Drilling Group	7241

Business Address (Street Number/Name)	Municipality
129 Ringwood Dr	Stouffville

Province	Postal Code	Business E-mail Address
Ont	L4A8C1	wrecord@stratasoil.com

Bus. Telephone No. (inc. area code)	Name of Well Technician (Last Name, First Name)
9059407917	McCoy, James

Well Technician's Licence No.	Signature of Technician and/or Contractor	Date Submitted
7107		

Well owner's information package delivered: [ ] Yes [ ] No

Date Package Delivered: ___

Date Work Completed: 2021 05 25

Ministry Use Only

Audit No. Z364139

Received: JUN 29 2021

0506E (2020/06) © Queen's Printer for Ontario, 2020

Ministry's Copy

Ontario — Ministry of the Environment, Conservation and Parks

Well Record for Well Cluster – Part 1 of 3

(Only for Multiple Test Holes or Dewatering Wells)

Regulation 903 Ontario Water Resources Act

All measurements recorded in: ☒ Metric ☐ Imperial

Follow instructions on the front and back of this form. Print or Type

Well Tag No. of Deepest Well: *(Print Well Tag No.)* A290213

Well No. on Drawing of Deepest Well:

☐ Dewatering wells ☑ Test holes

No. of wells reported 1 - 21 (B)

Well Cluster Location Information

Address of Well Location (Street Number(s)/Name(s), RR, if available)	Lot(s)	Concession(s)	Geographic Township	County/District/Upper Tier Municipality
108 NEPEAN STREET				

City, Town, Village or Hamlet	Province	GPS Unit Make	Model	Unit Mode of Operation
OTTAWA	Ontario	GARMIN	ETREX	☐ Undifferentiated ☒ Averaged ☐ Differentiated, specify:

Mandatory Attachments/Additional Information

☒ Land Owner Consent Form must be attached.

☒ Detailed Drawing of All Well Locations must be attached.

I, the person constructing the well, will promptly submit to the Director, on request, any additional information in my custody or control related to any well in the well cluster that I have constructed.

Signature of Technician/Contractor — Date (yyyy/mm/dd): 2021/06/25

Well Details

Well # on Drawing	UTM Coordinates Zone	Easting	Northing	Hole Depth (m/ft)	Hole Diameter (cm/in)	Method of Construction	Casing Material; Diameter (cm/in)	Casing (m/ft) From	Casing (m/ft) To	Screen Interval (m/ft) From	Screen Interval (m/ft) To	Annular Space Material (m/ft) From	Annular Space Material (m/ft) To	Annular Space Material: Material:	Overburden/Bedrock or Abandonment Filing Material Intervals (m/ft)	Static Water Level (m/ft)	Date of Completion (yyyy/mm/dd)
1-21(B)	18	445557	5029638	9.6 → 12.93	20.3 → 7.62	HSA DIAMOND NW/G	3.18	0.1	9.88	9.88	12.93	0.25	9.14	BENTONITE	0-0.9 FILL, 0.9-9.6 TILL, 9.6- LIMESTONE	12.26	2021/03/09
2-21(A)	18	445585	5029649	9.65 → 12.8	20.3 → 7.62	HSA DIAMOND NW/G	3.18	0.1	9.75	9.75	12.8	0.25	9.4	BENTONITE	0-0.9 FILL, 0.9-9.65 TILL, 9.65- LIMESTONE	11.82	2021/03/10
3-21(C)	18	445578	5029623	9.65 → 12.93	20.3 → 7.62	HSA DIAMOND NW/G	3.18	0.1	9.88	9.88	12.93	0.25		BENTONITE	0-0.9 FILL, 0.9-9.65 TILL, 9.65- LIMESTONE	11.72	2021/03/10

Well Contractor and Well Technician Information

Business Name of Well Contractor	Business Address (Street Number/Name, RR)	Municipality	Province
EASTERN ONTARIO DIAMOND DRILLING LTD	3780 COUNTY ROAD 17, P.O. BOX 46	HAWKESBURY	ON

Postal Code	Bus. Telephone No.	Well Contractor's Licence No.	Business E-mail Address
K6A2R4	[redacted](613)632-7769	7328	eddie@spacedowningdrilling.com

Name of Well Technician (First Name, Last Name)	Well Technician's Licence No.	Signature of Well Technician	Date Submitted (yyyy/mm/dd)
STEPHEN DOWNING	3326		2021/06/25

Date First Well in Cluster Constructed or Abandoned (yyyy/mm/dd)	Date Last Well in Cluster Completed (yyyy/mm/dd)
2021/03/09	2021/03/10

Well Abandonment

Person Abandoning the Wells:

Name N/A (Print or Type) - See instruction 11 on the back of this form

Ministry Use Only

Date Received (yyyy/mm/dd): JUL 07 2021

Audit No.: C 52802

Comments:

 © Queen's Printer for Ontario, 2020

Ministry's Copy

Ontario

Ministry of the Environment, Conservation and Parks

Well Record for Well Cluster - Part 3 of 3
Detailed Drawing of All Well Locations

Note: This **Well Record for Well Cluster Part 3 - Detailed Drawing of all Well Locations,** must be attached to Parts 1 and 2.
The drawing must include all property boundaries, an arrow indicating the North direction, all named roads and sufficient measurements to locate all wells in the cluster in relation to fixed points. The drawing must show the location of each well and each well must be numbered on the drawing to match number used for that well on the **Well Record for Well Cluster Parts 1 and 2.**
The well with the well tag must be clearly identified on the Drawing.
UTM coordinates should appear beside each well, if space permits. Additional comments on wells can be included on the drawing

Well Tag Number: # A290213

"Well Record for Well Cluster" Form Audit Number: # C52802

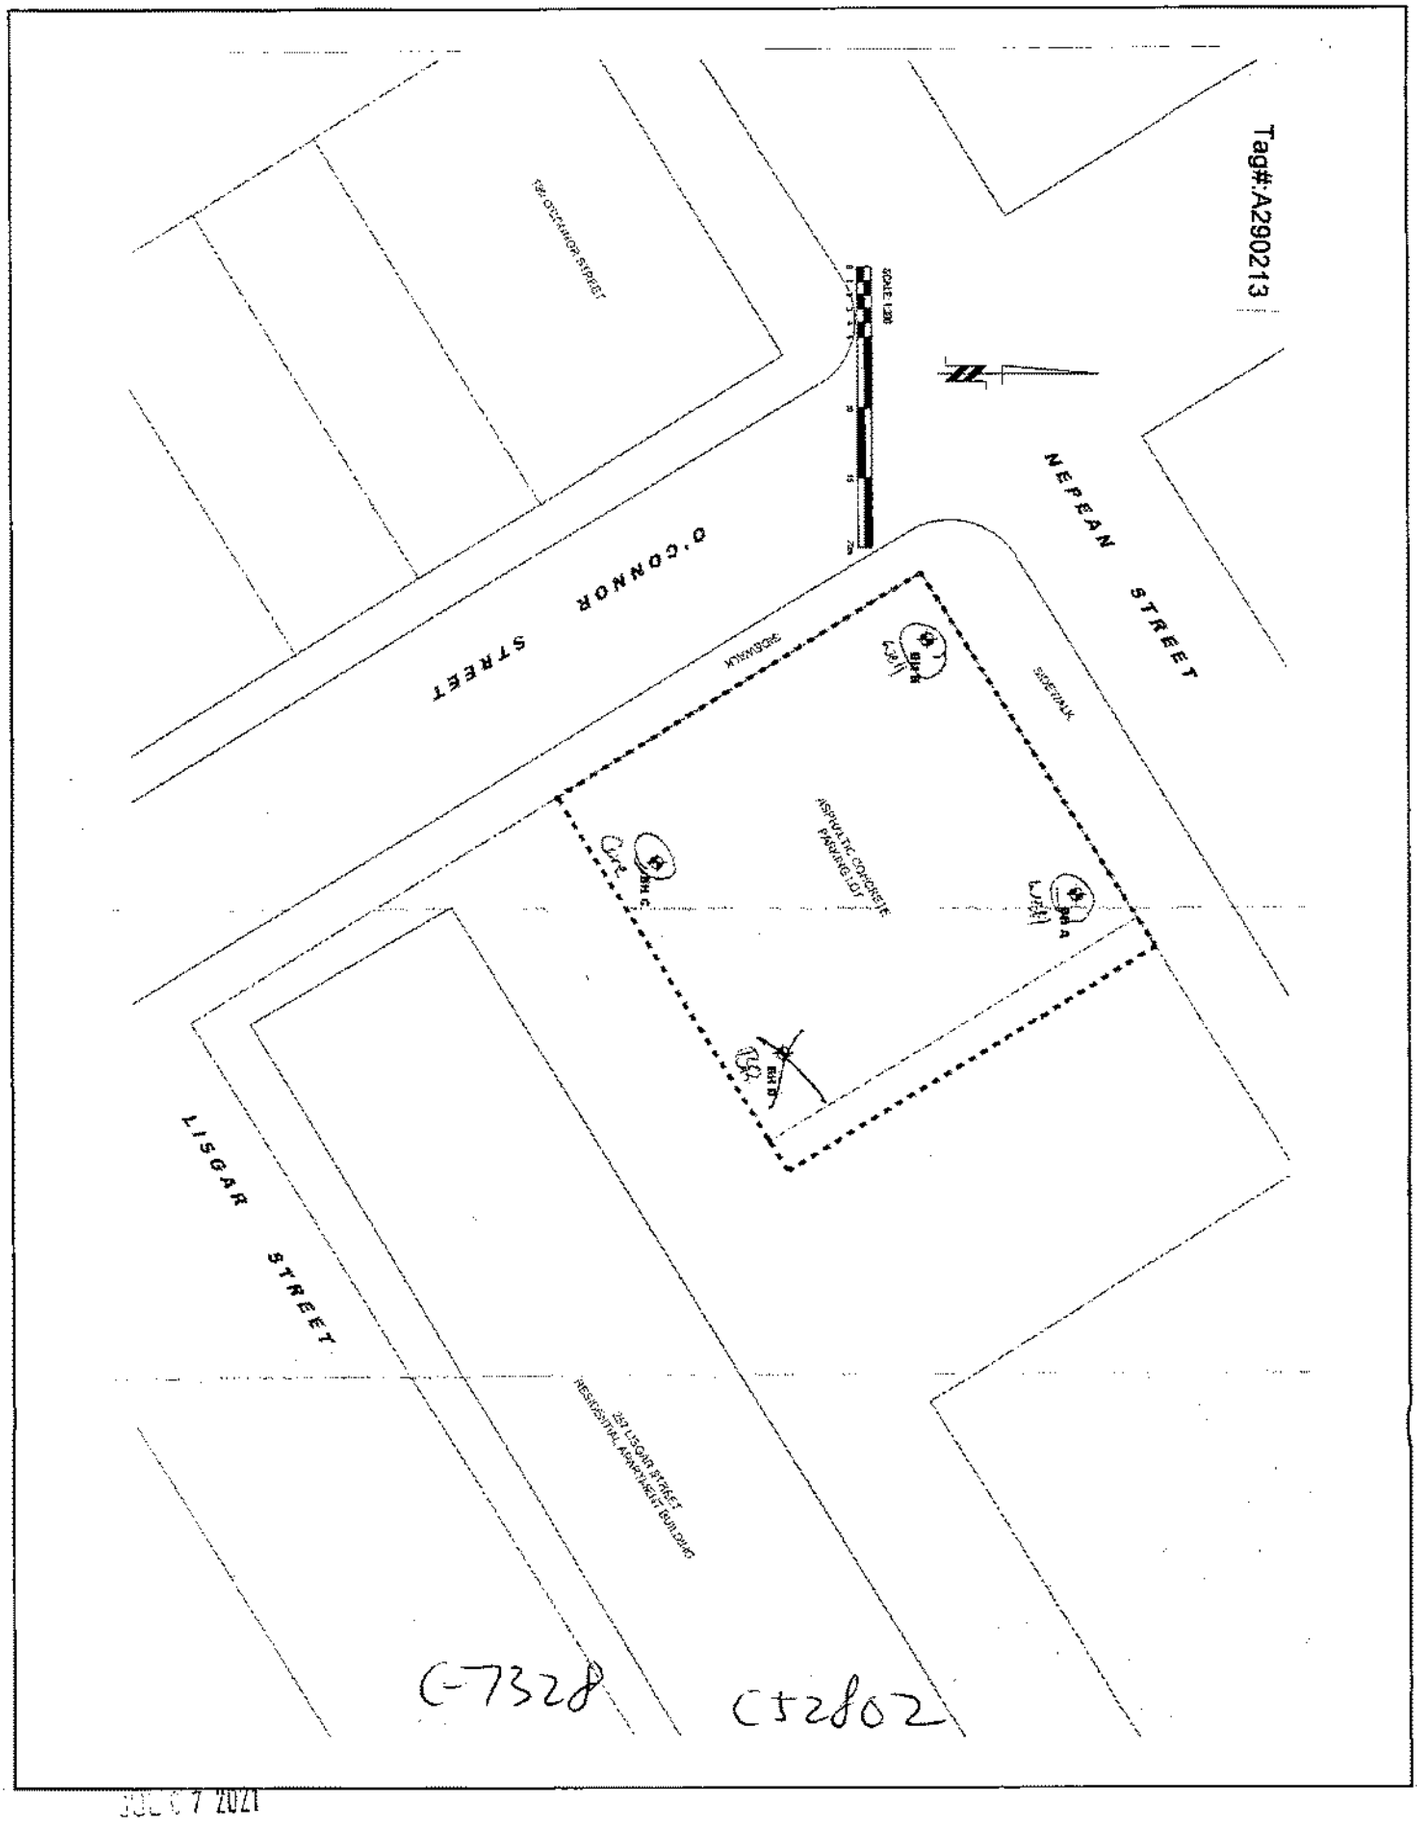

DEC 7 2021

 © Queen's Printer for Ontario, 2020

Ministry's Copy

Ontario (https://www.ontario.ca/page/government-ontario)

Map: Well records

This map allows you to search and view well record information from reported wells in Ontario.

Full dataset is available in the Open Data catalogue (https://data.ontario.ca/dataset/well-records) .

Go Back to Map

Well ID

Well ID Number: 7439284
Well Audit Number: *Z394366*
Well Tag Number: *A355544*
This table contains information from the original well record and any subsequent updates.

Well Location

Address of Well Location		
Township	NEPEAN TOWNSHIP	

Lot	
Concession	
County/District/Municipality	OTTAWA-CARLETON
City/Town/Village	
Province	ON
Postal Code	n/a
UTM Coordinates	NAD83 — Zone 18 Easting: 445428.00 Northing: 5029496.00
Municipal Plan and Sublot Number	
Other	

Overburden and Bedrock Materials Interval

General Colour	Most Common Material	Other Materials	General Description	Depth From	Depth To

Annular Space/Abandonment Sealing Record

Depth From	Depth To	Type of Sealant Used (Material and Type)	Volume Placed

Method of Construction & Well Use

Method of Construction	Well Use

Status of Well

Construction Record - Casing

Inside Diameter	Open Hole or material	Depth From	Depth To

Construction Record - Screen

Outside Diameter	Material	Depth From	Depth To

Well Contractor and Well Technician Information

Well Contractor's Licence Number: 6964

Results of Well Yield Testing

After test of well yield, water was	
If pumping discontinued, give reason	
Pump intake set at	
Pumping Rate	
Duration of Pumping	
Final water level	
If flowing give rate	

Recommended pump depth	
Recommended pump rate	
Well Production	
Disinfected?	

Draw Down & Recovery

Draw Down Time(min)	Draw Down Water level	Recovery Time(min)	Recovery Water level
SWL			
1		1	
2		2	
3		3	
4		4	
5		5	
10		10	
15		15	

20		20	
25		25	
30		30	
40		40	
45		45	
50		50	
60		60	

Water Details

Water Found at Depth	Kind

Hole Diameter

Depth From	Depth To	Diameter

Audit Number: Z394366

Date Well Completed: December 06, 2022

Date Well Record Received by MOE: December 30, 2022

Related

How to use a Ministry of the Environment map (https://www.ontario.ca/page/how-use-ministry-environment-map#wells)

Technical documentation: Metadata record (https://data.ontario.ca/dataset/well-records/resource/3031344e-e3f2-48d5-888c-c1deadfd2f77)

Updated: January 10, 2024
Published: March 20, 2014

Ontario (https://www.ontario.ca/page/government-ontario)

Map: Well records

This map allows you to search and view well record information from reported wells in Ontario.

Full dataset is available in the Open Data catalogue (https://data.ontario.ca/dataset/well-records) .

Go Back to Map

Well ID

Well ID Number: 7450257
Well Audit Number: *Z400694*
Well Tag Number: *A371031*
This table contains information from the original well record and any subsequent updates.

Well Location

Address of Well Location		
Township	OTTAWA CITY	

Lot	
Concession	
County/District/Municipality	OTTAWA-CARLETON
City/Town/Village	
Province	ON
Postal Code	n/a
UTM Coordinates	NAD83 — Zone 18 Easting: 445315.00 Northing: 5029555.00
Municipal Plan and Sublot Number	
Other	

Overburden and Bedrock Materials Interval

General Colour	Most Common Material	Other Materials	General Description	Depth From	Depth To

Annular Space/Abandonment Sealing Record

Depth From	Depth To	Type of Sealant Used (Material and Type)	Volume Placed

Method of Construction & Well Use

Method of Construction	Well Use

Status of Well

Construction Record - Casing

Inside Diameter	Open Hole or material	Depth From	Depth To

Construction Record - Screen

Outside Diameter	Material	Depth From	Depth To

Well Contractor and Well Technician Information

Well Contractor's Licence Number: 7241

Results of Well Yield Testing

After test of well yield, water was	
If pumping discontinued, give reason	
Pump intake set at	
Pumping Rate	
Duration of Pumping	
Final water level	
If flowing give rate	

Recommended pump depth	
Recommended pump rate	
Well Production	
Disinfected?	

Draw Down & Recovery

Draw Down Time(min)	Draw Down Water level	Recovery Time(min)	Recovery Water level
SWL			
1		1	
2		2	
3		3	
4		4	
5		5	
10		10	
15		15	

20		20	
25		25	
30		30	
40		40	
45		45	
50		50	
60		60	

Water Details

Water Found at Depth	Kind

Hole Diameter

Depth From	Depth To	Diameter

Audit Number: Z400694

Date Well Completed: March 22, 2023

Date Well Record Received by MOE: May 01, 2023

Related

How to use a Ministry of the Environment map (https://www.ontario.ca/page/how-use-ministry-environment-map#wells)

Technical documentation: Metadata record (https://data.ontario.ca/dataset/well-records/resource/3031344e-e3f2-48d5-888c-c1deadfd2f77)

Updated: January 10, 2024
Published: March 20, 2014

Joshua Dempsey

From: Public Information Services <publicinformationservices@tssa.org>
Sent: May 8, 2025 10:16 AM
To: Joshua Dempsey
Subject: RE: Search Records Request (PE3117)

External Email: Do not click on links or open attachments unless you trust the sender.

NO RECORD FOUND IN CURRENT DATABASE

Hello,

Thank you for your request for confirmation of public information. TSSA has performed a preliminary search of TSSA's current database.

- We confirm that there are no records in our current database of any fuel storage tanks at the subject address(es).

This is not a confirmation that there are no records in the archives. For a further search in our archives, please go to the **TSSA Client Portal** to complete an Application for Release of Public Information.

Please refer to How to Submit a Public Information Request (tssa.org) for instructions.

The associated fee must be paid via credit card (Visa or MasterCard).

Once all steps have been successfully completed you will receive your payment receipt via email.

TSSA does not make any representations or warranties with respect to the accuracy or completeness of any records released. The requestor assumes all risk in using or relying on the information provided.

If you have any questions or concerns, please do not hesitate to contact our Public Information Release team at publicinformationservices@tssa.org.

Kind regards,

Kimberly Gage | Public Information & Records Agent
Public Information
345 Carlingview Drive
Toronto, Ontario M9W 6N9
Tel: +1 416-734-3581 | Fax: +1 416-734-3568 | E-Mail: kgage@tssa.org
www.tssa.org

Winner of 2024 5-Star Safety Cultures Award

From: Joshua Dempsey <JDempsey@patersongroup.ca>
Sent: May 8, 2025 10:02 AM
To: Public Information Services <publicinformationservices@tssa.org>
Subject: Search Records Request (PE3117)

[CAUTION]: This email originated outside the organisation.
Please do not click links or open attachments unless you recognise the source of this email and know the content is safe.

Good Afternoon,

Could you please complete a search of your records for **underground/aboveground storage tanks, historical spills, or other incidents/infractions** for the following addresses in Ottawa, Ontario:

Bank Street: 251, 263, 265, 267, 271
Cooper Street: 374, 396, 400
Lisgar Street: 318, 360

Cheers,

PATERSON GROUP
SOLUTION ORIENTED ENGINEERING

JOSHUA DEMPSEY, B.Sc.
JUNIOR ENVIRONMENTAL SCIENTIST
TEL: (613) 226-7381 ext. 108
DIRECT: (343) 996-3150
9 AURIGA DRIVE
OTTAWA ON K2E 7T9
patersongroup.ca

EXPLORE THE POSSIBILITIES WITH US AND VISIT OUR REFRESHED WEBSITE TODAY.

NEW OFFICE OPEN IN THE GREATER TORONTO AREA WITH OUR EXPANSIVE LIST OF SERVICES NOW AVAILABLE!

This electronic message and any attached documents are intended only for the named recipients. This communication from the Technical Standards and Safety Authority may contain information that is privileged, confidential or otherwise protected from disclosure and it must not be disclosed, copied, forwarded or distributed without authorization. If you have received this message in error, please notify the sender immediately and delete the original message.

Office Use Only			
Application Number:	Ward Number:	Application Received: (dd/mm/yyyy):	
Client Service Centre Staff:		Fee Received:	$

Historic Land Use Inventory

Application Form

Notice of Public Record

All information and materials required in support of your application shall be made available to the public, as indicated by Section 1.0.1 of *The Planning Act*, R.S.O. 1990, C.P.13.

Municipal Freedom of Information and Protection Act

Personal information on this form is collected under the authority the *Planning Act*, RSO 1990, c. P. 13 and will be used to process this application. Questions about this collection may be directed by mail to Manager, Business and Technical Support Services, Planning, Development and Building Services Department, 110 Laurier Avenue West, Ottawa, K1P 1J1, or by phone at (613) 580-2424, ext. 52815.

Background Information

***Site Address or Location:** *396 Cooper Street, Ottawa, Ontario*

** Mandatory Field*

***Applicant/Agent Information:**

Company name:	Paterson Group Inc.		
Contact name:	*Joshua Dempsey*		
Mailing Address:	*9 Auriga Drive, Ottawa, Ontario, K2E 7T9*		
Telephone:	*613-226-7381*	Email Address:	*jdempsey@patersongroup.ca*

***Registered Property Owner Information:** ☐ Same as above

Name:	*Bank and Cooper Property Limited*		
Mailing Address:	*1306 Wellington Street West, Suite 200, Ottawa, Ontario, K1Y 3B2*		
Telephone:	*613-592-1818*	Email Address:	*mdesjardins@huntingtonproperties.ca*

Site Details

Legal Description and PIN: *Lots 35 and 36, Registered Plan 12281, South Side of Cooper Street, Ottawa/Nepean.*

What is the land currently used for? *Commercial Retail and Offices.*

Lot frontage: _____ m Lot depth: _____ m Lot area: _____ m²

OR Lot area: (irregular lot) 1417.37 m²

Does the site have Full Municipal Services: (•) Yes ( ) No

Required Fees

Please don't hesitate to visit the Historic Land Use Inventory website more information. Fees must be paid in full at the time of application submission.

Planning Fee 196

Submittal Requirements

The following are required to be submitted with this application:

1. **Consent to Disclose Information:** Consultants and other third parties may make requests for information on behalf of an individual or corporation. However, if the requester is not the owner of the property, **the requester must provide the City of Ottawa with a 'consent to disclose information' letter, signed by the property owner.** This will authorize the City of Ottawa to release any relevant information about the property or its owner(s) to the requester. Consent for disclosure is required in the event that personal information or proprietary company information is found concerning the property and its owner. All consents must clearly indicate the name of the property owner as well as the name of the requester, and must be signed and dated.
2. **Disclaimer:** Requesters must read and understand the conditions included in the attached disclaimer and submit a signed disclaimer to the City of Ottawa's Planning, Development and Building Services Department. This disclaimer is related to the Historic Land Use Inventory and must be received by the City of Ottawa, signed and dated by the requestor, before the process can begin.
3. **A site plan or key plan of the property, its location and particular features.**
4. **Any significant dates or time frames that you would like researched.**

Disclaimer
For use with HLUI Database

CITY OF OTTAWA ("the City") is the owner of the Historical Land Use Inventory ("HLUI"), a database of information on the type and location of land uses within the geographic area of Ottawa, which had or have the potential to cause contamination in soil, groundwater or surface water.

The City, in providing information from the HLUI, to Paterson Group Inc. ("the Requester") does so only under the following conditions and understanding:

1. The HLUI may contain erroneous information given that such records and sources of information may be flawed. Changes in municipal addresses over time may have introduced error in such records and sources of information. The City is not responsible for any errors or omissions in the HLUI and reserves the right to change and update the HLUI without further notice. The City does not, however, make any commitment to update the HLUI. Accordingly, all information from the HLUI is provided on an "as is" basis with no representation or warranty by the City with respect to the information's accuracy or exhaustiveness in responding to the request.

2. City staff will perform a search of the HLUI based on the information given by the Requester. City staff will make every effort to be accurate, however, the City does not provide an assurance, guarantee, warranty, representation (express or implied), as to the availability, accuracy, completeness or currency of information which will be provided to the Requester. The HLUI in no way confirms the presence or absence of contamination or pollution of any kind. The information provided by the City to the Requester is provided on the assumption that it will not be relied upon by any person whatsoever. The City denies all liability to any such persons attempting to rely on any information provided from the HLUI database.

3. The City, its employees, servants, agents, boards, officials or contractors take no responsibility for any actions, claims, losses, liability, judgments, demands, expenses, costs, damages or harm suffered by any person whatsoever including negligence in compiling or disseminating information in the HLUI.

4. Copyright is reserved to the City.

5. Any use of the information provided from the HLUI which a third party makes, or any reliance on or decisions to be based on it, are the responsibilities of such third parties. The City, its employees, servants, agents, boards, officials or contractors accept no responsibility for any damages, if any, suffered by a third party as a result of decisions made as a result of an information search of the HLUI.

6. Any use of this service by the Requestor indicates an acknowledgement, acceptance and limits of this disclaimer.

7. All information collected under this request and all records provided in response to this request are subject to the provisions of the Municipal Freedom of Information and Protection of Privacy Act, R.S.O. 1990, c. M.56, as amended.

Signed:

Dated (dd/mm/yyyy): 16/05/2025

Per: Joshua Dempsey
(Please print name)

Title: Environmental Scientist

Company: Paterson Group Inc.

PATERSON GROUP

Consulting Engineers
9 Auriga Drive
Ottawa, Ontario
K2E 7T9
Tel: (613) 226-7381

Geotechnical Engineering
Environmental Engineering
Hydrogeology
Materials Testing
Building Science
Rural Development Design
Retaining Wall Design
Noise and Vibration Studies

patersongroup.ca

May 9, 2025
File: PE3117-HLUI

City of Ottawa
110 Laurier Avenue W
Ottawa, Ontario
K1P 1J1

Subject: **Authorization Letter, HLUI Search**
Phase I-Environmental Site Assessment
396 Cooper Street, Ottawa ON

Dear Sir/Madame,

Please consider this letter as confirmation that Paterson Group has been retained to conduct a Phase I-Environmental Site Assessment at the aforementioned property.

With this letter, the property owner authorizes the City of Ottawa and other regulatory bodies to release, to Paterson Group, information requested for the purpose of completing an environmental assessment of the property.

Name of Company/Property Owner: Bank and Cooper Property Limited

Name of Representative Craig Whitten

Signature of Representative

Date May 9, 2025

DATABASE REPORT

Project Property:	*Phase I ESA - 396 Cooper Street* *396 Cooper Street* *Ottawa ON K2P 0G8*
Project No:	*P.O. 63055 / PE3117*
Report Type:	*Standard Report*
Order No:	*25050700667*
Requested by:	*Paterson Group Inc.*
Date Completed:	*May 12, 2025*

Environmental Risk Information Services
A division of Glacier Media Inc.
1.866.517.5204 | info@erisinfo.com | erisinfo.com

Table of Contents

Table of Contents.....2
Executive Summary.....3
Executive Summary: Report Summary.....4
Executive Summary: Site Report Summary - Project Property.....7
Executive Summary: Site Report Summary - Surrounding Properties.....8
Executive Summary: Summary By Data Source.....43
Map.....85
Aerial.....86
Topographic Map.....87
Detail Report.....88
Unplottable Summary.....430
Unplottable Report.....436
Appendix: Database Descriptions.....478
Definitions.....488

Notice: IMPORTANT LIMITATIONS and YOUR LIABILITY

Reliance on information in Report: This report DOES NOT replace a full Phase I Environmental Site Assessment but is solely intended to be used as a database review of environmental records.

License for use of information in Report: No page of this report can be used without this cover page, this notice and the project property identifier. The information in Report(s) may not be modified or re-sold.

Your Liability for misuse: Using this Service and/or its reports in a manner contrary to this Notice or your agreement will be in breach of copyright and contract and ERIS may obtain damages for such mis-use, including damages caused to third parties, and gives ERIS the right to terminate your account, rescind your license to any previous reports and to bar you from future use of the Service.

No warranty of Accuracy or Liability for ERIS: The information contained in this report has been produced by ERIS Information Limited Partnership ("ERIS") using various sources of information, including information provided by Federal and Provincial government departments. The report applies only to the address and up to the date specified on the cover of this report, and any alterations or deviation from this description will require a new report. This report and the data contained herein does not purport to be and does not constitute a guarantee of the accuracy of the information contained herein and does not constitute a legal opinion nor medical advice. Although ERIS has endeavored to present you with information that is accurate, ERIS disclaims, any and all liability for any errors, omissions, or inaccuracies in such information and data, whether attributable to inadvertence, negligence or otherwise, and for any consequences arising therefrom. Liability on the part of ERIS is limited to the monetary value paid for this report.

Trademark and Copyright: You may not use the ERIS trademarks or attribute any work to ERIS other than as outlined above. This Service and Report (s) are protected by copyright owned by ERIS Information Limited Partnership. Copyright in data used in the Service or Report(s) (the "Data") is owned by ERIS or its licensors. The Service, Report(s) and Data may not be copied or reproduced in whole or in any substantial part without prior written consent of ERIS.

Executive Summary

Property Information:

Project Property:	*Phase I ESA - 396 Cooper Street* *396 Cooper Street Ottawa ON K2P 0G8*
Project No:	*P.O. 63055 / PE3117*

Coordinates:

Latitude:	*45.416005*
Longitude:	*-75.6965006*
UTM Northing:	*5,029,400.89*
UTM Easting:	*445,503.80*
UTM Zone:	*18T*

Elevation:	*252 FT* *76.88 M*

Order Information:

Order No:	*25050700667*
Date Requested:	*May 7, 2025*
Requested by:	*Paterson Group Inc.*
Report Type:	*Standard Report*

Historical/Products:

Executive Summary: Report Summary

Database	Name	Searched	Project Property	Within 0.25 km	Total
AAGR	Abandoned Aggregate Inventory	Y	0	0	0
AGR	Aggregate Inventory	Y	0	0	0
AMIS	Abandoned Mine Information System	Y	0	0	0
ANDR	Anderson's Waste Disposal Sites	Y	0	0	0
AST	Aboveground Storage Tanks	Y	0	0	0
AUWR	Automobile Wrecking & Supplies	Y	0	0	0
BORE	Borehole	Y	0	8	8
CA	Certificates of Approval	Y	0	11	11
CDRY	Dry Cleaning Facilities	Y	0	2	2
CFOT	Commercial Fuel Oil Tanks	Y	0	0	0
CHEM	Chemical Manufacturers and Distributors	Y	0	0	0
CHM	Chemical Register	Y	0	0	0
CNG	Compressed Natural Gas Stations	Y	0	0	0
COAL	Inventory of Coal Gasification Plants and Coal Tar Sites	Y	0	0	0
CONV	Compliance and Convictions	Y	0	0	0
CPU	Certificates of Property Use	Y	0	0	0
DRL	Drill Hole Database	Y	0	0	0
DTNK	Delisted Fuel Tanks	Y	0	5	5
EASR	Environmental Activity and Sector Registry	Y	0	0	0
EBR	Environmental Registry	Y	0	0	0
ECA	Environmental Compliance Approval	Y	0	7	7
EEM	Environmental Effects Monitoring	Y	0	0	0
EHS	ERIS Historical Searches	Y	0	86	86
EIIS	Environmental Issues Inventory System	Y	0	0	0
EMHE	Emergency Management Historical Event	Y	0	0	0
EPAR	Environmental Penalty Annual Report	Y	0	0	0
EXP	List of Expired Fuels Safety Facilities	Y	0	3	3
FCON	Federal Convictions	Y	0	0	0
FCS	Contaminated Sites on Federal Land	Y	0	0	0
FOFT	Fisheries & Oceans Fuel Tanks	Y	0	0	0
FRST	Federal Identification Registry for Storage Tank Systems (FIRSTS)	Y	0	0	0
FST	Fuel Storage Tank	Y	0	0	0
FSTH	Fuel Storage Tank - Historic	Y	0	1	1
GEN	Ontario Regulation 347 Waste Generators Summary	Y	0	211	211
GHG	Greenhouse Gas Emissions from Large Facilities	Y	0	0	0
HINC	TSSA Historic Incidents	Y	0	3	3
IAFT	Indian & Northern Affairs Fuel Tanks	Y	0	0	0

Database	Name	Searched	Project Property	Within 0.25 km	Total
INC	Fuel Oil Spills and Leaks	Y	0	2	2
LIMO	Landfill Inventory Management Ontario	Y	0	0	0
MINE	Canadian Mine Locations	Y	0	0	0
MNR	Mineral Occurrences	Y	0	0	0
NATE	National Analysis of Trends in Emergencies System (NATES)	Y	0	0	0
NCPL	Non-Compliance Reports	Y	0	0	0
NDFT	National Defense & Canadian Forces Fuel Tanks	Y	0	0	0
NDSP	National Defense & Canadian Forces Spills	Y	0	0	0
NDWD	National Defence & Canadian Forces Waste Disposal Sites	Y	0	0	0
NEBI	National Energy Board Pipeline Incidents	Y	0	0	0
NEBP	National Energy Board Wells	Y	0	0	0
NEES	National Environmental Emergencies System (NEES)	Y	0	0	0
NPCB	National PCB Inventory	Y	0	1	1
NPR2	National Pollutant Release Inventory	Y	0	0	0
NPRI	National Pollutant Release Inventory - Historic	Y	0	0	0
OGWE	Oil and Gas Wells	Y	0	0	0
OOGW	Ontario Oil and Gas Wells	Y	0	1	1
OPCB	Inventory of PCB Storage Sites	Y	0	0	0
ORD	Orders	Y	0	0	0
PAP	Canadian Pulp and Paper	Y	0	0	0
PCFT	Parks Canada Fuel Storage Tanks	Y	0	0	0
PES	Pesticide Register	Y	0	10	10
PFAS	Ontario PFAS Spills	Y	0	0	0
PFCH	NPRI Reporters - PFAS Substances	Y	0	0	0
PFHA	Potential PFAS Handlers from NPRI	Y	0	0	0
PINC	Pipeline Incidents	Y	0	4	4
PPHA	Potential PFAS Handlers from EASR	Y	0	0	0
PRT	Private and Retail Fuel Storage Tanks	Y	0	4	4
PTTW	Permit to Take Water	Y	0	1	1
REC	Ontario Regulation 347 Waste Receivers Summary	Y	0	0	0
RSC	Record of Site Condition	Y	0	4	4
RST	Retail Fuel Storage Tanks	Y	0	0	0
SCT	Scott's Manufacturing Directory	Y	6	22	28
SPL	Ontario Spills	Y	0	21	21
SRDS	Wastewater Discharger Registration Database	Y	0	0	0
TANK	Anderson's Storage Tanks	Y	0	0	0
TCFT	Transport Canada Fuel Storage Tanks	Y	0	0	0
VAR	Variances for Abandonment of Underground Storage Tanks	Y	0	0	0
WDS	Waste Disposal Sites - MOE CA Inventory	Y	0	0	0
WDSH	Waste Disposal Sites - MOE 1991 Historical Approval Inventory	Y	0	0	0
WWIS	Water Well Information System	Y	0	41	41

Database	Name	Searched	Project Property	Within 0.25 km	Total
Total:			6	448	454

Executive Summary: Site Report Summary - Project Property

Map Key	DB	Company/Site Name	Address	Dir/Dist (m)	Elev diff (m)	Page Number
1	SCT	The Ottawa Xpress	396 Cooper St Suite 204 Ottawa ON K2P 2H7	-/0.0	0.00	88
1	SCT	The Ottawa X Press - Div. of Communications Voir Inc.	396 Cooper St Suite 204 Ottawa ON K2P 2H7	-/0.0	0.00	88
1	SCT	Communications Voir Inc.	396 Cooper St Suite 204 Ottawa ON K2P 2H7	-/0.0	0.00	88
1	SCT	Communications Voir Inc.	396 Cooper St Suite 204 Ottawa ON K2P 2H7	-/0.0	0.00	88
1	SCT	Ottawa X Press	396 Cooper St Suite 204 Ottawa ON K2P 2H7	-/0.0	0.00	89
1	SCT	Imagnan Corp.	396 Cooper St Suite 203 Ottawa ON K2P 2H7	-/0.0	0.00	89

Executive Summary: Site Report Summary - Surrounding Properties

Map Key	DB	Company/Site Name	Address	Dir/Dist (m)	Elev Diff (m)	Page Number
2	GEN	GLASER PHARMACY LTD.	267 BANK STREET OTTAWA ON K2P 1X3	SW/19.5	0.00	89
3	EHS		275 Bank St Ottawa ON K2P2L6	SE/25.1	0.02	89
4	CA	OTTAWA CITY	COOPER ST./BANK ST. OTTAWA CITY ON	W/34.3	0.00	90
4	CA	R.M. OF OTTAWA-CARLETON	COOPER ST./BANK ST. OTTAWA CITY ON	W/34.3	0.00	90
5	EHS		251-259 Bank Street (395-397 Cooper St) Ottawa ON	NW/39.4	0.00	90
5	SCT	Capital Xtra - Div. of Pink	251 Bank St Unit 503 Ottawa ON K2P 1X3	NW/39.4	0.00	90
5	SCT	McKenzie Publishing Inc.	251A Bank St Suite 500 Ottawa ON K2P 1X3	NW/39.4	0.00	91
5	SCT	Akiva Publishing Inc.	251 Bank St Suite 206 Ottawa ON K2P 1X3	NW/39.4	0.00	91
5	EHS		251 Bank Street Ottawa ON	NW/39.4	0.00	91
5	EHS		251 Bank St Ottawa ON K2P1X3	NW/39.4	0.00	91
6	EHS		275 Bank Street Ottawa ON K2P 2L6	SSE/41.2	0.00	92
7	BORE		ON	NNE/42.0	0.00	92

Map Key	DB	Company/Site Name	Address	Dir/Dist (m)	Elev Diff (m)	Page Number
8	GEN	DRAICCHIO'S TAILORING & CLEANING	272 BANK STREET OTTAWA ON K2P 1X6	WSW/44.0	0.00	94
8	GEN	DRAICCHIO'S TAILORING & CLEANING 12-549	272 BANK STREET OTTAWA ON K2P 1X6	WSW/44.0	0.00	94
8	GEN	DRAICCHIO'S TAILORING & CLEANING	272 BANK STREET OTTAWA ON K2P 1X6	WSW/44.0	0.00	95
8	GEN	DRAICCHIO'S TAILORING & CLEANING	272 BANK STREET OTTAWA ON K2P 1X6	WSW/44.0	0.00	95
8	GEN	DRAICCHIO'S TAILORING & CLEANING	272 BANK STREET OTTAWA ON K2P 1X6	WSW/44.0	0.00	95
8	GEN	DRAICCHIO'S TAILORING & CLEANING	272 BANK STREET OTTAWA ON K2P 1X6	WSW/44.0	0.00	96
8	GEN	7695713 canada inc.	272 BANK ST OTTAWA ON	WSW/44.0	0.00	96
8	GEN	7695713 canada inc.	272 BANK ST OTTAWA ON	WSW/44.0	0.00	96
8	GEN	7695713 canada inc.	272 BANK ST OTTAWA ON K2P1X6	WSW/44.0	0.00	97
8	GEN	7695713 canada inc.	272 BANK ST OTTAWA ON K2P1X6	WSW/44.0	0.00	97
8	GEN	7695713 canada inc.	272 BANK ST OTTAWA ON K2P1X6	WSW/44.0	0.00	97
8	GEN	7695713 canada inc.	272 BANK ST OTTAWA ON K2P1X6	WSW/44.0	0.00	98
8	CDRY	Draicchio's Tailoring&Cleaning	272 Bank St Ottawa ON K2P1X6	WSW/44.0	0.00	98

Map Key	DB	Company/Site Name	Address	Dir/Dist (m)	Elev Diff (m)	Page Number
8	CDRY	Downtown Cobler	272 Bank St Ottawa ON K2P1X6	WSW/44.0	0.00	98
8	GEN	7695713 canada inc.	272 BANK ST OTTAWA ON K2P1X6	WSW/44.0	0.00	99
8	GEN	DOWNTOWN COBBLER DOWNTOWN COBBLER	272 BANK ST OTTAWA ON k2p1x6	WSW/44.0	0.00	99
8	GEN	Downtown Tailoring	Downtown Tailoring, n/a, 272 BANK ST OTTAWA ON	WSW/44.0	0.00	99
9	SCT	Biz Point Inc.	273 Bank St Ottawa ON K2P 1X5	SE/44.7	0.02	103
10	GEN	FOCUS CENTRE, THE	254 BANK STREET OTTAWA ON K2P 1X4	W/51.0	0.00	103
10	GEN	Easy Drain Plumbing	254 Bank Str Ottawa ON	W/51.0	0.00	103
11	EHS		251 Bank Street Ottawa ON K2P 1X3	WNW/56.8	0.00	104
12	GEN	COOPER PHARMACY INC SWIFT COMPOUNDING PHARMACY	276 BANK ST OTTAWA ON K2P 1X6	SW/58.2	0.00	104
12	GEN	COOPER PHARMACY INC SWIFT COMPOUNDING PHARMACY	276 BANK ST OTTAWA ON K2P 1X6	SW/58.2	0.00	104
12	GEN	SWIFT COMPOUNDING PHARMACY	276 BANK ST OTTAWA ON	SW/58.2	0.00	105
13	WWIS		SOMERSET ROADWAY OTTAWA ON ***Well ID:*** 1535586	ESE/64.7	-1.00	106
14	EHS		379 Cooper Street Ottawa ON K2P 0G8	NNE/65.4	0.03	109

Map Key	DB	Company/Site Name	Address	Dir/Dist (m)	Elev Diff (m)	Page Number
14	EHS		379 Cooper Street Ottawa ON K2P 0G8	NNE/65.4	0.03	109
15	EHS		343 Somerset Street West Ottawa ON	E/66.3	-1.00	109
16	OOGW	Ottawa Dairy Well	Nepean ON ***Licence No:*** F019784	S/72.3	0.00	110
17	SPL	OTTAWA HYDRO	375 COOPER STREET TRANSFORMER OTTAWA CITY ON K2P 0G8	NE/72.9	-0.69	111
17	EHS		375 Cooper Street Ottawa ON K2P 0G8	NE/72.9	-0.69	112
18	EHS		PE4776 - 352 Somerset Street West Ottawa ON K2P 0J9	SSE/82.6	0.00	113
19	EHS		352/348/346 Somerset & 349 MacLaren Ottawa ON	SE/84.5	0.11	113
20	EHS		300 Lisgar St and 375 Cooper St Ottawa ON	NNE/89.8	0.03	113
21	CA	ALLAN KWAI	331 SOMERSET ST. W., SWM OTTAWA CITY ON K2P 0J8	E/90.5	-1.00	113
22	SCT	Canus Plastics Inc.	300 Lisgar St Ottawa ON K2P 0E2	N/96.1	0.00	113
22	SCT	Canus Signs Plastics Ltd.	300 Lisgar St Ottawa ON K2P 0E2	N/96.1	0.00	114
22	EHS		300 Lisgar Street Ottawa ON K2P 0E2	N/96.1	0.00	114
22	RSC	Soho Lisgar Inc.	300 Lisgar Street, Ottawa, Ontario, K2P 1T6 OTTAWA ON	N/96.1	0.00	115

Map Key	DB	Company/Site Name	Address	Dir/Dist (m)	Elev Diff (m)	Page Number
22	GEN	Canus Plastics Inc.	300 Lisgar St. Ottawa ON	N/96.1	0.00	115
22	GEN	Bassi Construction	300 lisgar st ottawa ON K2P 0E2	N/96.1	0.00	116
23	WWIS		315 COOPER ST Ottawa ON ***Well ID:*** 7312996	NE/96.7	-1.00	116
24	GEN	Ontario Addiction Treatment Centres	401 Somerset Street, West Ottawa ON K2P 0K1	SW/99.1	0.00	119
24	GEN	Dedicated National Pharmacy (In Receivership)	401 Somerset St West Ottawa ON K2P 0K1	SW/99.1	0.00	119
24	GEN	Dedicated National Pharmacy (In Receivership)	401 Somerset St West Ottawa ON K2P 0K1	SW/99.1	0.00	120
24	GEN	Ontario Addiction Treatment Centres	401 Somerset Street, West Ottawa ON K2P 0K1	SW/99.1	0.00	120
24	GEN	Ontario Addiction Treatment Centres	401 Somerset Street, West Ottawa ON K2P 0K1	SW/99.1	0.00	120
24	GEN	Ontario Addiction Treatment Centres	401 Somerset Street, West Ottawa ON	SW/99.1	0.00	121
24	GEN	Ontario Addiction Treatment Centres	401 Somerset Street, West Ottawa ON K2P0K1	SW/99.1	0.00	121
24	GEN	Ontario Addiction Treatment Centres	401 Somerset Street, West Ottawa ON K2P0K1	SW/99.1	0.00	121
24	GEN	Ontario Addiction Treatment Centres	401 Somerset Street, West Ottawa ON K2P0K1	SW/99.1	0.00	122
24	GEN	Canadian Addiction Treatment Clinics LP	401 Somerset Street, West Ottawa ON K2P0K1	SW/99.1	0.00	122

Map Key	DB	Company/Site Name	Address	Dir/Dist (m)	Elev Diff (m)	Page Number
24	GEN	Canadian Addiction Treatment Clinics LP	401 Somerset Street, West Ottawa ON K2P0K1	SW/99.1	0.00	123
24	GEN	Canadian Addiction Treatment Clinics LP	401 Somerset Street, West Ottawa ON K2P0K1	SW/99.1	0.00	123
25	EHS		327 Somerset St W Ottawa ON K2P0J8	E/101.1	-1.00	125
26	WWIS		296 BANK ST. OTTAWA ON ***Well ID:*** 7246842	SSE/103.0	0.00	125
26	WWIS		296 BANK ST. OTTAWA ON ***Well ID:*** 7246843	SSE/103.0	0.00	128
27	WWIS		338 SOMERSET STREET WEST OTTAWA ON ***Well ID:*** 7046637	ESE/103.2	-1.00	131
28	EHS		240 Bank Street Ottawa ON K2P 1X4	WNW/104.0	-0.04	134
28	EHS		240 Bank Street Ottawa ON K2P 1X4	WNW/104.0	-0.04	135
28	GEN	Al's Care Pharmacy	240 Bank Street Ottawa ON K2P1X4	WNW/104.0	-0.04	135
28	EHS		240 Bank Street Ottawa ON K2P 1X4	WNW/104.0	-0.04	135
28	EHS		240 Bank Street Ottawa ON K2P 1X4	WNW/104.0	-0.04	136
29	WWIS		355 COOPER ST OTTAWA ON ***Well ID:*** 7305579	NNE/108.3	-0.69	136
30	WWIS		355 COOPER ST OTTAWA ON	NNE/112.3	0.04	139

Map Key	DB	Company/Site Name	Address	Dir/Dist (m)	Elev Diff (m)	Page Number
			Well ID: 7305580			
31	WWIS		355 COOPER ST OTTAWA ON ***Well ID:*** 7305582	NNE/113.2	0.04	142
32	PES	HARTMAN'S YOUR INDEPENDENT GROCER	296 BANK STREET OTTAWA ON K2P 1X8	SSE/113.9	0.00	145
32	PES	HARTMAN'S YOUR INDEPENDENT GROCER	296 BANK STREET OTTAWA ON K2P 1X8	SSE/113.9	0.00	145
32	PES	HARTMAN'S YOUR INDEPENDENT GROCER	296 BANK ST OTTAWA ON K2P 1X8	SSE/113.9	0.00	146
32	PES	HARTMAN'S YOUR INDEPENDENT GROCER	296 BANK ST OTTAWA ON K2P 1X8	SSE/113.9	0.00	146
32	SPL	Parson Refrigeration (1985) Ltd.	296 Bank St. Ottawa ON K2P 1X8	SSE/113.9	0.00	147
32	CA	Bank and Somerset Holdings Limited	296 Bank Street Ottawa ON K2P 1X8	SSE/113.9	0.00	147
32	PES	HARTMAN'S YOUR INDEPENDENT GROCER	296 BANK ST OTTAWA ON K2P 1X8	SSE/113.9	0.00	148
32	SPL	Parson Refrigeration (1985) Ltd.	296 Bank St Ottawa ON	SSE/113.9	0.00	148
32	EHS		296 Bank St Ottawa ON K2P1X8	SSE/113.9	0.00	149
32	PES	MASSINE ENTERPRISES INC. O/A MASSINE'S YOUR INDEPENDENT GROCER	296 BANK ST OTTAWA ON K2P1X8	SSE/113.9	0.00	149
32	PES	LOBLAWS INC O/A BANK STREET YOUR INDEPENDENT GROCER	296 BANK ST OTTAWA ON K2P1X8	SSE/113.9	0.00	150
32	PES	HARTMAN'S YOUR INDEPENDENT GROCER	296 BANK ST OTTAWA ON K2P1X8	SSE/113.9	0.00	150

Map Key	DB	Company/Site Name	Address	Dir/Dist (m)	Elev Diff (m)	Page Number
32	ECA	Bank and Somerset Holdings Limited	296 Bank Street Ottawa ON K2P 1X8	SSE/113.9	0.00	150
32	GEN	Loblaw Companies Limited	296 Bank St. Ottawa ON K2P 1X8	SSE/113.9	0.00	151
32	GEN	Loblaw Companies Limited	296 Bank St. Ottawa ON K2P 1X8	SSE/113.9	0.00	151
32	GEN	LOBLAWS INC.	296 Bank St. Ottawa ON K2P 1X8	SSE/113.9	0.00	151
32	PES	HARTMAN'S YOUR INDEPENDENT GROCER	296 BANK ST OTTAWA ON K2P1X8	SSE/113.9	0.00	152
32	PES	HARTMAN'S YOUR INDEPENDENT GROCER	296 BANK ST OTTAWA ON K2P1X8	SSE/113.9	0.00	152
32	GEN	LOBLAWS INC.	296 Bank St. Ottawa ON K2P 1X8	SSE/113.9	0.00	153
32	GEN	LOBLAWS INC.	296 Bank St. Ottawa ON K2P 1X8	SSE/113.9	0.00	153
32	GEN	Loblaws Inc.	296 Bank St. Ottawa ON	SSE/113.9	0.00	154
32	SPL	296 Bank Street	296 Bank Street OTTAWA ON	SSE/113.9	0.00	157
32	SPL	MASSINE'S YOUR INDEPENDENT GROCER	296 Bank Street, Ottawa ON	SSE/113.9	0.00	158
32	GEN	Choice Properties REIT	296 Bank Street Ottawa ON	SSE/113.9	0.00	159
33	GEN	Centretown Community Health Centre Inc.	420 Cooper Street Ottawa ON K2P 2N6	WSW/119.8	1.11	160

Map Key	DB	Company/Site Name	Address	Dir/Dist (m)	Elev Diff (m)	Page Number
33	GEN	Centretown Community Health Centre Inc.	420 Cooper Street Ottawa ON K2P 2N6	WSW/119.8	1.11	160
33	GEN	Centretown Community Health Centre Inc.	420 Cooper Street Ottawa ON K2P 2N6	WSW/119.8	1.11	160
33	GEN	Centretown Community Health Centre Inc.	420 Cooper Street Ottawa ON	WSW/119.8	1.11	161
33	GEN	Centretown Community Health Centre Inc.	420 Cooper Street Ottawa ON K2P 2N6	WSW/119.8	1.11	161
33	GEN	Centretown Community Health Centre Inc.	420 Cooper Street Ottawa ON K2P 2N6	WSW/119.8	1.11	162
33	GEN	Centretown Community Health Centre Inc.	420 Cooper Street Ottawa ON K2P 2N6	WSW/119.8	1.11	162
33	GEN	Centretown Community Health Centre Inc.	420 Cooper Street Ottawa ON K2P 2N6	WSW/119.8	1.11	163
33	GEN	Centretown Community Health Centre Inc.	420 Cooper Street Ottawa ON K2P 2N6	WSW/119.8	1.11	163
33	GEN	Centretown Community Health Centre Inc.	420 Cooper Street Ottawa ON K2P 2N6	WSW/119.8	1.11	164
33	GEN	Centretown Community Health Centre	420 Cooper Street Ottawa ON	WSW/119.8	1.11	164
34	SCT	CDIA Report Newsletter	338 Somerset St W Unit 4 Ottawa ON K2P 0J9	ESE/120.6	-1.00	168
34	SPL	Enbridge Gas Distribution Inc.	338 Sommerset West Ottawa ON	ESE/120.6	-1.00	169
34	SCT	whatif? Technologies Inc.	338 Somerset St W Unit 3 Ottawa ON K2P 0J9	ESE/120.6	-1.00	169

Map Key	DB	Company/Site Name	Address	Dir/Dist (m)	Elev Diff (m)	Page Number
34	HINC		338 SOMERSET STREET WEST OTTAWA ON	ESE/120.6	-1.00	170
34	EHS		338 Somerset Street West Ottawa Ontario Ottawa ON K2P 0J9	ESE/120.6	-1.00	170
35	GEN	GVT. OF CAN. - R.C.M.P.	OTTAWA A DIVISION, DRUG SECTION 400 COOPER STREET OTTAWA ON K1A 0R4	WSW/123.2	1.11	170
35	GEN	GVT. OF CAN. - R.C.M.P. 18-132	OTTAWA A DIVISION, DRUG SECTION 400 COOPER STREET OTTAWA ON K1A 0R4	WSW/123.2	1.11	171
35	GEN	400 Cooper Building Inc.	400 Cooper Street Ottawa ON K2P 2H8	WSW/123.2	1.11	171
36	SPL	PRIVATE BUSINESS	232 BANK ST STORAGE TANK OTTAWA ON K2P 1X1	WNW/124.6	-0.03	172
36	GEN	J Levinston Holding	212 - 232 Bank st. Ottawa ON K2P 1X1	WNW/124.6	-0.03	172
37	GEN	OTTAWA COMMUNITY HOUSING CORPORATION	395 SOMERSET STREET OTTAWA ON	SW/125.9	1.08	173
37	GEN	Black & McDonald Ltd.	395 Somerset Ottawa ON K2L 4X8	SW/125.9	1.08	173
38	GEN	FOSTER SPORT CENTER	305 BANK STREET OTTAWA ON K2P 1X7	SE/126.4	-1.00	174
38	GEN	FOSTER SPORT CENTER 15-418	305 BANK STREET OTTAWA ON K2P 1X7	SE/126.4	-1.00	175
39	EHS		400 Cooper Street Ottawa ON K2P 2H8	WSW/126.4	1.11	175
39	EHS		400 Cooper Street, Ottawa ON K2P 2H8	WSW/126.4	1.11	175

Map Key	DB	Company/Site Name	Address	Dir/Dist (m)	Elev Diff (m)	Page Number
39	EHS		400 Cooper Street Ottawa ON K2P 2N1	WSW/126.4	1.11	175
39	EHS		400 Cooper Street Ottawa ON K2P 2N1	WSW/126.4	1.11	176
40	GEN	Carleton University	355 Cooper Street Ottawa ON	NE/127.1	-1.00	176
41	EHS		326 Somerset St W Ottawa ON K2P0J9	E/127.6	-1.00	176
41	GEN	EnviroCentre	326 Somerset St. West Ottawa ON K2P 0J9	E/127.6	-1.00	176
42	EHS		380 &386 Somerset St W/296 Bank St Ottawa ON	S/127.6	0.00	178
42	GEN	DUFRESNE PILING COMPANY (1967) LTD.	380 SOMERSET STREET WEST OTTAWA ON K2P 2R2	S/127.6	0.00	178
42	EHS		380 Somerset St W Ottawa ON K2P2R2	S/127.6	0.00	178
43	WWIS		311 SOMERSET Ottawa ON ***Well ID:*** 7391113	E/129.1	-1.00	178
44	WWIS		355 COOPER ST OTTAWA ON ***Well ID:*** 7305581	NNE/129.1	-0.68	182
45	WWIS		311 SOMERSET Ottawa ON ***Well ID:*** 7391114	ENE/130.6	-1.00	185
46	GEN	REVENUE CANADA TAXATION	CUSTOMS & EXCISE 360 LISGAR STREET OTTAWA ON K2P 2E4	W/130.7	1.00	189
46	GEN	REVENUE CANADA TAXATION	360 LISGAR STREET OTTAWA ON K1A 0L9	W/130.7	1.00	189

Map Key	DB	Company/Site Name	Address	Dir/Dist (m)	Elev Diff (m)	Page Number
46	GEN	URBANDALE CORPORATION	360 Lisgar Street Ottawa ON	W/130.7	1.00	190
46	GEN	Bell Canada	360 Lisgar st Ottawa ON K2P 2E4	W/130.7	1.00	190
46	GEN	Bell Canada	360 Lisgar st Ottawa ON K2P 2E4	W/130.7	1.00	191
46	GEN	BELLCANADA	360 LISGAR STREET OTTAWA ON K2P 2E4	W/130.7	1.00	192
46	GEN	Bell Canada	360 Lisgar st Ottawa ON K2P 2E4	W/130.7	1.00	192
47	EHS		355 Cooper St Ottawa ON K2P0G8	NE/131.2	-1.00	194
48	SCT	Canadian Bible Society	315 Lisgar St Ottawa ON K2P 0E1	NNW/132.8	0.00	194
49	EHS		324 Somerset Street West Ottawa ON K2P 0J9	E/135.4	-1.00	194
50	HINC		322 SOMERSET STREET WEST OTTAWA ON	E/135.9	-1.00	194
51	EHS		311 Somerset Street West Ottawa ON K2P 0J8	E/136.4	-1.00	195
52	SCT	WALLACK'S ART & DRAFTING	231 BANK ST OTTAWA ON K2P 1W9	NW/136.8	0.00	195
53	RSC	Youth Services Bureau of Ottawa	433 COOPER ST/366 LISGAR STREET, OTTAWA OTTAWA ON	W/139.6	1.00	195
54	EHS		309 Lisgar Avenue Ottawa ON	NNW/141.7	0.00	196

Map Key	DB	Company/Site Name	Address	Dir/Dist (m)	Elev Diff (m)	Page Number
55	EHS		234 O'connor St Ottawa ON K2P1T9	E/142.4	-1.00	196
56	EHS		341 Maclaren St Ottawa ON K2P2E2	ESE/142.6	-1.00	196
57	WWIS		311 Somerset St W Ottawa ON ***Well ID:*** 7382859	ENE/142.9	-1.00	196
58	WWIS		311 Somerset St W Ottawa ON ***Well ID:*** 7382782	E/144.3	-0.96	200
59	EHS		437 Cooper Street Ottawa ON K2P 0H1	W/144.7	1.00	203
60	WWIS		311 SONERSET Ottawa ON ***Well ID:*** 7391115	ENE/148.7	-0.96	203
61	WWIS		ON ***Well ID:*** 7211110	E/149.1	-0.96	207
62	GEN	BICYCLE REVIVAL LTD.	224 BANK STREET OTTAWA ON K2P 1X1	NW/150.5	-0.17	209
62	GEN	BICYCLE REVIVAL LTD. 04-341	224 BANK STREET OTTAWA ON K2P 1X1	NW/150.5	-0.17	210
62	GEN	BICYCLE REVIVAL LIMITED	224 BANK STREET OTTAWA ON K2P 1X1	NW/150.5	-0.17	210
63	SPL	285 MacLaren St	OTTAWA ON	SE/151.5	-1.00	210
64	WWIS		311 SOMERSET Ottawa ON ***Well ID:*** 7391112	E/152.2	-0.96	211
65	EHS		341 MacLaren Street Ottawa ON K2P 2E2	ESE/152.7	-1.00	215

Map Key	DB	Company/Site Name	Address	Dir/Dist (m)	Elev Diff (m)	Page Number
66	SCT	COOKWARE CENTRE (THE)	220 BANK ST OTTAWA ON K2P 1X1	NW/153.5	-0.17	215
67	ECA	City of Ottawa	Ottawa ON K2G 6J8	NNE/158.1	-0.93	215
67	ECA	City of Ottawa	Laurier Avenue at the Rideau Canal Ottawa ON K1P 1J1	NNE/158.1	-0.93	216
68	EHS		178 Nepean, 219 & 223 Bank Ottawa ON K2P 1W9	NW/160.2	-0.02	216
69	SPL	PRIVATE OWNER	LOT BESIDE 374 MACLAREN STREET. MOTOR VEHICLE (OPERATING FLUID) OTTAWA CITY ON K2P 0M6	SE/162.6	-1.03	216
70	EHS		PE3651 - 293 Lisgar Street & 176 Nepean Street Ottawa ON K2P 0B6	NNW/162.6	0.00	217
71	INC		212 Bank Street , Ottawa ON	NW/164.0	-0.17	217
72	GEN	Claridge Homes Corporation	287 Lisgar Ottawa ON	N/165.1	-0.20	218
72	GEN	CLARIDGE HOMES (CENTRETOWN) INC.	287 LISGAR STREET OTTAWA ON	N/165.1	-0.20	218
72	PTTW	Claridge Homes (287 Lisgar) Inc.	287 Lisgar Street City of Ottawa, Ontario CITY OF OTTAWA ON	N/165.1	-0.20	219
72	GEN	Claridge Homes Limited Partnership	287 Lisgar Street Ottawa ON K2P 0E1	N/165.1	-0.20	219
72	GEN	Claridge Homes	287 Lisgar Street Ottawa ON K2P 0E1	N/165.1	-0.20	219
72	RSC	CLARIDGE HOMES (287 LISGAR) INC.	287 LISGAR STREET ON Ottawa ON	N/165.1	-0.20	220

Map Key	DB	Company/Site Name	Address	Dir/Dist (m)	Elev Diff (m)	Page Number
72	SPL	Claridge Homes (Carson) Inc.	287 Lisgar Avenue Ottawa ON K2P 1K8	N/165.1	-0.20	221
73	EHS		287 Lisgar Street Ottawa ON	N/165.1	-0.20	222
74	INC		384 MacLaren Street, Ottawa ON	SSE/165.3	0.00	222
74	SPL	Enbridge Gas Distribution Inc.	384 MacLaren St Ottawa ON K2P 0M8	SSE/165.3	0.00	223
75	EHS		335 Maclaren St Ottawa ON K2P0M5	ESE/165.5	-0.99	224
76	WWIS		355 COOPER ST Ottawa ON ***Well ID:*** 7312995	NNE/166.6	-1.00	224
77	SCT	Soundmaster Ltd.	386 MacLaren St Ottawa ON K2P 0M8	SSE/168.6	0.00	227
78	GEN	PSL Mechanical	415 McLaren St Ottawa ON K2P 2C8	SSW/169.4	0.00	227
79	BORE		ON	E/171.3	-1.72	228
80	GEN	AUBUT & NADEAU SERVICES INC.	356 MCLAREN STREET OTTAWA ON K2P 0M6	SE/172.5	-1.00	230
80	EHS		356 MacLaren Street Ottawa ON K2P 0M6	SE/172.5	-1.00	230
80	EHS		356 MacLaren Street Ottawa ON K2P 0M6	SE/172.5	-1.00	231
81	PINC	KEN RALPH	231 O'CONNOR ST,,OTTAWA,ON,K2P 1T8,CA ON	ENE/173.8	-1.20	231

Map Key	DB	Company/Site Name	Address	Dir/Dist (m)	Elev Diff (m)	Page Number
82	WWIS		384 MC LAUREN RD OTTAWA ON ***Well ID:*** 7212003	SSE/175.1	0.00	231
83	EHS		340 Cooper street Ottawa ON Ottawa ON K2P 0G7	ENE/175.6	-1.31	234
84	WWIS		ON ***Well ID:*** 7296899	NNW/176.2	0.00	235
85	GEN	DEPARTMENT OF NATIONAL DEFENCE	VANIER BUILDING 222 NEPEAN STREET OTTAWA ON K2B 0B8	WNW/177.5	1.00	235
85	GEN	DEPT OF NATIONAL DEFENCE, CDN. FORCES	VANIER BUILDING 222 NEPEAN STREET OTTAWA ON K2B 0B8	WNW/177.5	1.00	236
85	GEN	DEPT. OF NATIONAL DEFENCE	VANIER BUILDING 222 NEPEAN STREET OTTAWA ON K2B 0B8	WNW/177.5	1.00	236
85	EHS		222 Nepean Street Ottawa ON K2P 0B8	WNW/177.5	1.00	237
85	SPL		222 Nepean Street, Ottawa Ottawa ON	WNW/177.5	1.00	237
85	GEN	Bona Building Management	222 Nepean St Ottawa ON	WNW/177.5	1.00	238
86	EHS		340 MacLaren Street Ottawa ON K2P 0M6	ESE/181.1	-1.00	239
87	EHS		331 Maclaren St Ottawa ON K2P0M4	ESE/181.5	-1.15	239
88	GEN	AUBUT & NADEAU SERVICES INC.	342 MCLAREN STREET OTTAWA ON K2P 0M6	ESE/184.4	-1.00	239
89	EHS		335 Cooper Street Ottawa ON K2P 0G5	ENE/184.8	-1.00	240

Map Key	DB	Company/Site Name	Address	Dir/Dist (m)	Elev Diff (m)	Page Number
90	WWIS		180 WALLER ST OTTAWA ON ***Well ID:*** 7212067	SSE/186.5	0.00	240
91	WWIS		384 MCLAUREN RD OTTAWA ON ***Well ID:*** 7212004	SSE/187.8	0.00	243
92	EHS		Nepean Street Ottawa ON K2P 0B6	N/188.8	0.00	246
93	EHS		334 MacLaren Street Ottawa ON K2P 0M6	ESE/189.6	-0.92	246
94	BORE		ON	WSW/190.2	1.00	246
95	SPL	Enbridge Gas Distribution Inc.	Bank St and Nepean St Ottawa ON	NW/190.4	1.00	247
96	EHS		321 Bank Street Ottawa ON Ottawa ON K2P 1X9	SE/190.9	-1.09	248
97	NPCB	SEALTEST	DIVISION OF AULT FOODS; 453 COOPER STREET OTTAWA ON K2P 0H1	WSW/191.4	1.00	249
97	SPL	AULT FOODS	453 COOPER STREET OTTAWA WINCHESTER 490 GORDON STREET OTTAWA CITY ON K2P 0H1	WSW/191.4	1.00	249
97	SPL	AULT FOODS	453 COOPER ST.AT KENT ST. OTTAWA OTTAWA DAIRY OTTAWA CITY ON K2P 0H1	WSW/191.4	1.00	250
97	GEN	AULT FOODS LIMITED	453 COOPER STREET OTTAWA ON K2P 0H1	WSW/191.4	1.00	250
97	GEN	AULT FOODS LIMITED	453 COOPER STREET OTTAWA ON K2P 0H1	WSW/191.4	1.00	251
97	GEN	AULT FOODS LIMITE(OUT OF BUSINESS)03-320	453 COOPER STREET OTTAWA ON K2P 0H1	WSW/191.4	1.00	252

Map Key	DB	Company/Site Name	Address	Dir/Dist (m)	Elev Diff (m)	Page Number
97	EHS		453 Cooper Street Ottawa ON K2P 0H1	WSW/191.4	1.00	252
98	PRT	SOMERSET SUNOCO	429 SOMERSET ST OTTAWA ON K2P0K1	WSW/193.2	1.00	253
98	GEN	CLARRIDGE HOMES	419-429 SOMERSET STREET OTTAWA ON K2P 2P5	WSW/193.2	1.00	253
98	GEN	Clarridge Homes	419-429 SOMERSET ST. OTTAWA ON K1N 6W8	WSW/193.2	1.00	253
98	DTNK	SAVEWAY GAS & FUELS LTD	429 SOMERSET ST W OTTAWA ON K2P 0K1	WSW/193.2	1.00	253
98	DTNK	MARK TAZA	429 SOMERSET ST W OTTAWA ON K2P 0K1	WSW/193.2	1.00	254
98	DTNK	MARK TAZA	429 SOMERSET ST W OTTAWA ON	WSW/193.2	1.00	255
98	EXP	MARK TAZA	429 SOMERSET ST W OTTAWA ON	WSW/193.2	1.00	255
98	EXP	MARK TAZA	429 SOMERSET ST W OTTAWA ON	WSW/193.2	1.00	256
99	GEN	Centretown Citizens Ottawa Corporation	264 Lisgar Street Ottawa ON	NE/194.8	-1.01	256
100	CA	Tartan Land Corporation	331 Cooper Street, Suite 400 Ottawa ON K2P 0G5	ENE/195.0	-1.54	256
100	CA	Tartan Land Corporation	331 Cooper Street, Suite 400 Ottawa ON K2P 0G5	ENE/195.0	-1.54	256
100	CA	Tartan Land Corporation	331 Cooper Street, Suite 400 Ottawa ON K2P 0G5	ENE/195.0	-1.54	257

Map Key	DB	Company/Site Name	Address	Dir/Dist (m)	Elev Diff (m)	Page Number
100	ECA	South Nepean Development Corporation	331 Cooper Street, Suite 400 Ottawa ON K1R 7Y2	ENE/195.0	-1.54	257
100	ECA	South Nepean Development Corporation	331 Cooper Street, Suite 400 Ottawa ON	ENE/195.0	-1.54	257
100	ECA	South Nepean Development Corporation	331 Cooper Street, Suite 400 Ottawa ON	ENE/195.0	-1.54	258
100	SPL	Enbridge Gas Distribution Inc.	331 Cooper St. Ottawa ON	ENE/195.0	-1.54	258
100	PINC	PIPELINE HIT 1"	331 COOPER ST,,OTTAWA,ON,K2P 0G5, CA ON	ENE/195.0	-1.54	259
101	WWIS		429 MC LEARN Ottawa ON ***Well ID:*** 7233874	SW/196.2	1.00	259
102	SCT	KOFFMAN SIGNS	146 NEPEAN ST OTTAWA ON K2P 0B6	N/196.8	0.00	263
102	SCT	Koffman Signs Ltd.	146 Nepean St Ottawa ON K2P 0B6	N/196.8	0.00	263
102	GEN	Marilena Guerra	146 Nepean Street Ottawa ON	N/196.8	0.00	263
103	EHS		177 Nepean St Ottawa ON K2P 1W7	NW/197.3	-0.03	263
104	WWIS		281 kent st Ottawa ON ***Well ID:*** 7354243	WSW/197.5	1.00	264
105	GEN	CentreTown Pharmacy Inc.	326 Bank Street ottawa ON K2P 1Y1	SSE/197.7	0.00	267
105	GEN	CentreTown Pharmacy Inc.	326 Bank Street ottawa ON K2P 1Y1	SSE/197.7	0.00	267

Map Key	DB	Company/Site Name	Address	Dir/Dist (m)	Elev Diff (m)	Page Number
105	GEN	CentreTown Pharmacy Inc.	326 Bank Street ottawa ON K2P 1Y1	SSE/197.7	0.00	268
105	GEN	CentreTown Pharmacy Inc.	326 Bank Street ottawa ON K2P 1Y1	SSE/197.7	0.00	268
105	GEN	CentreTown Pharmacy Inc.	326 Bank Street ottawa ON K2P 1Y1	SSE/197.7	0.00	269
105	GEN	centretown pharmacy	326 Bank Street ottawa ON	SSE/197.7	0.00	269
106	GEN	E.A.S. ILLUSTRATORS & PRINTERS LTD	171 NEPEAN ST. OTTAWA ON K2P 0B4	NNW/198.0	0.00	273
106	GEN	E.A.S. ILLUSTRATORS & PRINTERS LTD14-740	171 NEPEAN ST. OTTAWA ON K2P 0B4	NNW/198.0	0.00	273
106	GEN	E.A.S. (OUT OF BUS) 14-740	171 NEPEAN ST. OTTAWA ON K2P 0B4	NNW/198.0	0.00	273
106	GEN	ARMCO PRINT 02-638	171 NEPEAN STREET OTTAWA ON K2P 0B4	NNW/198.0	0.00	274
106	GEN	ARMCO PRINT 02-638	171 NEPEAN STREET OTTAWA ON K2P 0B4	NNW/198.0	0.00	274
107	GEN	THE PROPERTY GROUP	404 McLAREN ST OTTAWA ON	S/198.0	0.00	274
108	EHS		300 Somerset St W Ottawa ON K2P0J6	E/199.4	-2.00	275
109	WWIS		331 Cooper St Ottawa ON ***Well ID:*** 7334763	ENE/199.8	-2.12	275
110	PINC	ENBRIDGE GAS INC	142 NEPEAN ST,,OTTAWA,ON,K2P 2N2, CA ON	N/201.5	-0.28	278

Map Key	DB	Company/Site Name	Address	Dir/Dist (m)	Elev Diff (m)	Page Number
111	BORE		ON	NE/203.8	-2.12	279
112	WWIS		429 MC LEARN OTTAWA ON ***Well ID:*** 7233875	SW/204.4	1.00	281
113	EHS		153 Nepean Street Ottawa ON K2P 0B5	NNW/204.8	0.00	284
114	EHS		203 Bank St Ottawa ON K2P1W7	NW/204.8	0.69	284
115	SCT	CAPITAL XTRA INC.	177 NEPEAN ST SUITE 500 OTTAWA ON K2P 0B4	NW/205.7	0.69	285
115	SPL	PRIVATE RESIDENCE	177 NIPEON STREET FURNACE OIL TANK OTTAWA CITY ON	NW/205.7	0.69	285
115	GEN	District Realty Corporation	177 Nepean Street Ottawa ON K2P 0B4	NW/205.7	0.69	286
115	CA	Mel Cohen Realty Ltd.	177 Nepean Street Ottawa ON	NW/205.7	0.69	286
115	ECA	Mel Cohen Realty Ltd.	177 Nepean Street Ottawa ON K1Y 2E9	NW/205.7	0.69	286
116	WWIS		19 MCLAREN ON ***Well ID:*** 7233876	SW/206.4	1.00	287
117	EHS		281 Kent Street Ottawa ON K2P 2H8	WSW/207.3	1.00	290
118	EHS		205 Bank Street Ottawa ON K2P 1W7	NW/208.2	1.00	290
119	GEN	The Everett	375 Lisgar Street. Ottawa ON	W/211.2	1.00	290

Map Key	DB	Company/Site Name	Address	Dir/Dist (m)	Elev Diff (m)	Page Number
120	GEN	BAYVIEW PROPERTY MANAGEMENT	210 BANK STREET OTTAWA ON K2P 1W8	NW/211.9	1.00	291
121	SCT	JacintaIlnk	207 Bank St Suite 242 Ottawa ON K2P 2N2	NW/212.6	-0.03	291
121	SCT	To Be Publications Inc.	207 Bank St Ottawa ON K2P 2N2	NW/212.6	-0.03	291
122	WWIS		281 kent st Ottawa ON ***Well ID:*** 7354245	WSW/212.6	1.15	292
123	GEN	Dental Anaesthesia Group	441 MacLaren Street Suite 370 Ottawa ON	SW/212.7	1.00	295
123	GEN	Sedation Dental Group	Suite 370 441 MacLaren St Ottawa ON K2P 2H3	SW/212.7	1.00	295
123	GEN	Elevation Elevator Inc.	441 MacLaren Ottawa ON K2P 2R2	SW/212.7	1.00	296
123	GEN	Sedation Dental Group	Suite 370 441 MacLaren St Ottawa ON K2P 2H3	SW/212.7	1.00	296
123	GEN	Dental Anaesthesia Group	Suite 370 441 MacLaren St Ottawa ON K2P 2H3	SW/212.7	1.00	297
123	GEN	Sedation Dental Group	Suite 370 441 MacLaren St Ottawa ON K2P 2H3	SW/212.7	1.00	297
123	GEN	Sedation Dental Group	Suite 370 441 MacLaren St Ottawa ON K2P 2H3	SW/212.7	1.00	298
123	GEN	Sedation Dental Group	Suite 370 441 MacLaren St Ottawa ON K2P 2H3	SW/212.7	1.00	299
124	GEN	GVT. OF CAN. - NATIONAL DEFENCE	CRAD/DSIS-NATIONAL DEFENCE HEADQUARTERS 190 O'CONNOR ST. OTTAWA ON K1A 1G8	N/212.9	-0.28	300

Map Key	DB	Company/Site Name	Address	Dir/Dist (m)	Elev Diff (m)	Page Number
124	GEN	GVT. OF CAN. - NATIONAL DEFENCE	190 O'CONNOR STREET DIRECTORATE, SCIENTIFIC INFORMAT.SERVICE OTTAWA ON K1A 1G8	N/212.9	-0.28	300
124	GEN	GVT. OF CAN. - NATIONAL DEFENCE 18-192	CRAD/DSIS-NATIONAL DEFENCE HEADQUARTERS 190 O'CONNOR ST. OTTAWA ON K1A 1G8	N/212.9	-0.28	300
124	GEN	DEPT. OF NATIONAL DEFENCE	DEFENCE RESEARCH DEVELOPMENT BRANCH 190 O'CONNOR STREET OTTAWA ON K1A 0K2	N/212.9	-0.28	301
124	SCT	Canadian Council on Social	190 O'Connor St Suite 100 Ottawa ON K2P 2R3	N/212.9	-0.28	301
124	EHS		190 O'connor St Ottawa ON K2P2R3	N/212.9	-0.28	302
125	BORE		ON	E/213.2	-2.00	302
126	EHS		429 MacLaren Street Ottawa ON K2P 0M7	SSW/213.3	1.00	303
126	GEN	2732685 Ontario Inc.	429 MacLaren Street Ottawa ON K2P 0M7	SSW/213.3	1.00	303
126	GEN	The Centre for Health Innovation	429 MacLaren Street Ottawa ON	SSW/213.3	1.00	304
127	WWIS		81 kent st Ottawa ON ***Well ID:*** 7354244	WSW/214.3	1.15	304
128	GEN	Centretown Citizens Ottawa Corporation	415 Gilmour Street suite 200 Ottawa ON K2P 2MB	SSE/214.3	0.00	307
128	GEN	Centretown Citizens Ottawa Corporation	415 Gilmour Street Ottawa ON	SSE/214.3	0.00	308
129	GEN	Ottawa Community Housing Corp	379 Gilmour Street Ottawa ON K2P 2M6	SE/215.0	-1.00	309

Map Key	DB	Company/Site Name	Address	Dir/Dist (m)	Elev Diff (m)	Page Number
130	EHS		326-332 Bank Street Ottawa ON K2P 1Y1	SSE/216.8	0.00	309
131	EHS		226 Nepean St Ottawa ON K2P0B8	WNW/217.4	1.00	310
132	GEN	Danosh construction	325 Cooper St ottawa ON K2P 0G5	ENE/219.1	-2.00	310
132	GEN	Danosh construction	325 Cooper St ottawa ON K2P 0G5	ENE/219.1	-2.00	310
132	EHS		325 Cooper Street Ottawa ON K2P 0G5	ENE/219.1	-2.00	311
133	WWIS		366 382 BANK STREET Ottawa ON ***Well ID:*** 7295729	SSE/219.1	0.00	312
134	EHS		320 Cooper Street Ottawa ON K2P 0G7	ENE/219.9	-2.00	315
134	EHS		320 Cooper St Ottawa ON K2P0G7	ENE/219.9	-2.00	315
134	EHS		320 Cooper Street Ottawa ON Ottawa ON K2P 0G7	ENE/219.9	-2.00	315
135	GEN	Centretown Citizens Ottawa Corporation	258 Lisgar Street Ottawa ON	NE/220.0	-2.00	315
136	EHS		375 Gilmour St Ottawa ON	SE/221.9	-1.00	316
137	EHS		371 Gilmour St Ottawa ON K2P0R2	ESE/222.9	-0.92	316
138	BORE		ON	W/223.4	1.00	316

Map Key	DB	Company/Site Name	Address	Dir/Dist (m)	Elev Diff (m)	Page Number
139	EHS		320 Cooper Street Ottawa Ottawa ON K2P 0G7	ENE/225.1	-2.00	318
140	SPL	TRANSPORT TRUCK	KENT ST & COOPER ST. MOTOR VEHICLE (OPERATING FLUID) OTTAWA CITY ON	WSW/227.3	1.00	318
141	GEN	WALLACE KEARNEY MCGILL ADVERTISING	412 MACLAREN ST. OTTAWA ON K2P 0M8	S/228.0	-0.03	319
141	GEN	WALLACE KEARNEY MCGILL ADVERTISING41-370	412 MACLAREN ST. OTTAWA ON K2P 0M8	S/228.0	-0.03	319
142	WWIS		KENT ST Ottawa ON ***Well ID:*** 7344660	SW/228.1	1.31	319
143	EHS		371 Gilmour Street Ottawa ON Ottawa ON K2P 0R3	ESE/228.3	-0.92	321
144	SPL	UNKNOWN	SOMERSET AND KENT STREET OTTAWA CITY ON	SW/228.6	0.94	321
144	CA	CLARIDGE HOMES (SOMERSET) INC.	SOMERSET ST.W./KENT ST. OTTAWA CITY ON	SW/228.6	0.94	322
145	EHS		215 Nepean St Ottawa ON K2P2K5	WNW/228.9	1.00	322
146	EHS		257 Lisgar Street Ottawa ON K2P 0C7	NE/230.3	-1.15	323
146	GEN	Taggart Corporation Ltd.	257 Lisgar Street Otawa ON K2P 0C7	NE/230.3	-1.15	323
146	GEN	Taggart Group Ltd	257 Lisgar St Ottawa ON K2P1P0	NE/230.3	-1.15	324
147	EHS		318 Cooper Street Ottawa ON Ottawa ON K2P 0G7	ENE/230.6	-2.00	324

Map Key	DB	Company/Site Name	Address	Dir/Dist (m)	Elev Diff (m)	Page Number
148	EHS		441 MACLAREN STREET OTTAWA ON K2P 2H3	SW/230.8	1.00	325
148	EHS		441 MacLaren Ottawa ON	SW/230.8	1.00	325
149	WWIS		KENT ST Ottawa ON ***Well ID:*** 7344655	SW/231.2	1.31	325
150	EHS		318 Cooper St Ottawa ON	ENE/231.3	-2.00	326
151	WWIS		195 BANK ST. OTTAWA ON ***Well ID:*** 7246053	NW/231.6	1.00	327
152	EHS		422 Maclaren St Ottawa ON K2P0M8	SSW/232.8	0.76	329
153	GEN	Sedation Dental Group	Suite 370, 441 MacLaren St Ottawa ON	SW/232.9	1.00	329
154	EHS		422/430 MacLaren Street Ottawa ON K2P 0M8	SSW/234.9	0.76	334
155	WWIS		356 MACLAREN STREET Ottawa ON ***Well ID:*** 7218928	ESE/235.1	-0.92	334
156	WWIS		7, 9, 11 FLORENCE ST. OTTAWA ON ***Well ID:*** 7103047	SSW/235.8	0.76	337
157	WWIS		366 382 BANK STREET Ottawa ON ***Well ID:*** 7295730	SSE/236.2	-1.11	340
158	GEN	DENTISTRY CANADA FUND	427 GILMORE STREET OTTAWA ON K2P 0R5	S/236.7	0.00	343
158	EHS		427 Gilmour Street Ottawa ON Ottawa ON K2P 0R5	S/236.7	0.00	344

Map Key	DB	Company/Site Name	Address	Dir/Dist (m)	Elev Diff (m)	Page Number
159	GEN	Regional Group	152 Gloucester St Ottawa ON K2P 0A6	NNW/237.2	0.00	344
160	CA	R.M. OF OTTAWA-CARLETON - O'CONNOR ST.	GILMOUR ST./BANK ST. OTTAWA CITY ON	SSE/237.5	-1.00	345
161	WWIS		KENT ST Ottawa ON ***Well ID:*** 7344656	W/237.9	1.00	346
162	HINC		293 McLAREN STREET OTTAWA ON	E/239.4	-2.00	348
163	PRT	BUDGET CAR & TRUCK RENTALS OF OTTAWA	443 SOMERSET ST W OTTAWA ON K1R 5J7	WSW/239.5	2.00	348
163	EHS		443 Somerset St. West Ottawa ON K1R 5J7	WSW/239.5	2.00	348
163	FSTH	BUDGET CAR & TRUCK RENTALS OF OTTAWA	443 SOMERSET ST W OTTAWA ON K1R 5J7	WSW/239.5	2.00	348
163	GEN	Budget Car Inc	443 Somerset St. West Ottawa ON K1R 5J7	WSW/239.5	2.00	349
163	GEN	Budget Car Inc	443 Somerset St. West Ottawa ON K1R 5J7	WSW/239.5	2.00	349
163	GEN	Budget Car Inc	443 Somerset St. West Ottawa ON K1R 5J7	WSW/239.5	2.00	349
163	GEN	Budget Car Inc	443 Somerset St. West Ottawa ON K1R 5J7	WSW/239.5	2.00	350
163	GEN	Budget Car Inc	443 Somerset St. West Ottawa ON	WSW/239.5	2.00	350
163	GEN	Budget Car Inc	443 Somerset St. West Ottawa ON K1R 5J7	WSW/239.5	2.00	351

Map Key	DB	Company/Site Name	Address	Dir/Dist (m)	Elev Diff (m)	Page Number
163	GEN	Budget Car Inc	443 Somerset St. West Ottawa ON K1R 5J7	WSW/239.5	2.00	351
163	GEN	Budget Car Inc	443 Somerset St. West Ottawa ON K1R 5J7	WSW/239.5	2.00	351
163	GEN	Budget Car Inc	443 Somerset St. West Ottawa ON K1R 5J7	WSW/239.5	2.00	352
163	GEN	Budget Car Inc	443 Somerset St. West Ottawa ON K1R 5J7	WSW/239.5	2.00	352
163	EXP	BUDGET CAR & TRUCK RENTALS OF OTTAWA	443 SOMERSET ST W OTTAWA ON	WSW/239.5	2.00	354
164	CA	OTTAWA CITY - SOMERSET ST.	O'CONNOR ST./NEPEAN ST. OTTAWA CITY ON	NNE/240.1	-1.01	354
165	EHS		437 Gilmour Street Ottawa ON K2P 0R5	S/241.1	-0.03	354
165	GEN	Dr P BIRSILA & DR. A AMZAR DENTISTRY PC	437 GILMOUR ST OTTAWA ON K2P0R5	S/241.1	-0.03	355
165	GEN	Dr P BIRSILA & DR. A AMZAR DENTISTRY PC	437 GILMOUR ST OTTAWA ON K2P0R5	S/241.1	-0.03	355
165	GEN	Dr P BIRSILA & DR. A AMZAR DENTISTRY PC	437 GILMOUR ST OTTAWA ON K2P0R5	S/241.1	-0.03	355
165	GEN	Dr P BIRSILA & DR. A AMZAR DENTISTRY PC	437 GILMOUR ST OTTAWA ON K2P0R5	S/241.1	-0.03	356
165	GEN	Dr P BIRSILA & DR. A AMZAR DENTISTRY PC	437 GILMOUR ST OTTAWA ON K2P0R5	S/241.1	-0.03	356
165	GEN	Dr P BIRSILA & DR. A AMZAR DENTISTRY PC	437 GILMOUR ST OTTAWA ON K2P0R5	S/241.1	-0.03	356

Map Key	DB	Company/Site Name	Address	Dir/Dist (m)	Elev Diff (m)	Page Number
166	WWIS		154 O'CONNOR STREET Ottawa ON ***Well ID:*** 7130914	N/241.2	0.00	359
167	GEN	Wentworth Plaza Apts	257 Lisgar Street Ottawa ON	NE/242.5	-1.15	373
168	SPL		290-292 Kent Street UTM Zone:18 Easting: 445333.64 Northing:5029231.41 Ottawa ON	WSW/242.7	2.00	373
169	WWIS		ON ***Well ID:*** 7391814	NNE/243.0	-1.01	374
170	EHS		170 Gloucester Street Ottawa ON K2P 0A6	NW/243.1	0.69	375
171	WWIS		ON ***Well ID:*** 1503876	NW/243.4	1.00	375
172	BORE		ON	NW/243.5	1.00	378
173	EHS		172 O'Connor Ottawa ON K2P 1T5	N/244.4	-0.85	379
174	RSC	Avraham Holdings Inc.	443 SOMERSET ST W ON OTTAWA ON	WSW/245.4	2.00	379
175	WWIS		366 382 BANK STREET Ottawa ON ***Well ID:*** 7295731	SSE/246.3	-1.11	380
176	GEN	WILLIAM E. CARSON, DC	430 MACLAREN STREET OTTAWA ON K2P 0M8	SSW/247.2	0.69	383
176	GEN	WILLIAM E. CARSON, DC 41-254	430 MACLAREN STREET OTTAWA ON K2P 0M8	SSW/247.2	0.69	383
177	EHS		278-280 O'Connor St and 347 Gilmour St Ottawa ON K2P 1V4	ESE/248.0	-2.00	384

Map Key	DB	Company/Site Name	Address	Dir/Dist (m)	Elev Diff (m)	Page Number
178	SCT	DENTAL TECHNOLOGY GROUP INC.	267 O'CONNOR ST SUITE 101 OTTAWA ON K2P 1V3	E/248.1	-2.00	384
178	SCT	E.L. LITTLEJOHN & ASSOCIATES	267 O'Connor St Ottawa ON K2P 1V3	E/248.1	-2.00	384
178	GEN	KOPP CLINICAL LABORATORIES	267 O'CONNOR STREET, SUITE 104 OTTAWA ON K2P 1V3	E/248.1	-2.00	384
178	GEN	KOPP CLINICAL LABORAT (OUT OF BUSINESS)	267 O'CONNOR STREET, SUITE 104 OTTAWA ON K2P 1V3	E/248.1	-2.00	385
178	GEN	KOPP CLINICAL LABORATORIES 23-100	267 O'CONNOR STREET, SUITE 104 OTTAWA ON K2P 1V3	E/248.1	-2.00	385
178	GEN	O'CONNOR PHARMACY	267 O'CONNER STREET OTTAWA ON K2P 1V3	E/248.1	-2.00	385
178	SCT	The Dental Technology Group	267 O'Connor St Suite 101 Ottawa ON K2P 1V3	E/248.1	-2.00	386
178	SCT	E.L. Littlejohn & Associates Ltd.	267 O'Connor St Ottawa ON K2P 1V3	E/248.1	-2.00	386
178	GEN	CML HealthCare Inc.	267 O'Connor Street Ottawa ON K2P 1V3	E/248.1	-2.00	386
178	EHS		267 O'Connor Street Ottawa ON K2P 1V3	E/248.1	-2.00	387
178	EHS		267 O'Connor Street Ottawa ON K2P 1V3	E/248.1	-2.00	387
178	GEN	CML HealthCare Inc.	267 O'Connor Street Ottawa ON K2P 1V3	E/248.1	-2.00	387
178	EHS		267 O'connor St Ottawa ON K2P 1V3	E/248.1	-2.00	387

Map Key	DB	Company/Site Name	Address	Dir/Dist (m)	Elev Diff (m)	Page Number
178	GEN	CML HealthCare Inc.	267 O'Connor Street Ottawa ON K2P 1V3	E/248.1	-2.00	388
178	GEN	Dr. Donald K. Wilson Medicine Prof. Corp.	403-267 O'Connor St Ottawa ON K2P 1V3	E/248.1	-2.00	388
178	GEN	Central Ottawa Family Medicine Associates Ltd.	Suite 500 267 O'Connor Street Ottawa ON K2P 1V3	E/248.1	-2.00	388
178	GEN	Ottawa Endoscopy & Day Surgery	267 O'conner Street Suite 225 Ottawa ON K2P 1V3	E/248.1	-2.00	389
178	GEN	Ottawa Endoscopy & Day Surgery	267 O'connor Street Suite 225 Ottawa ON	E/248.1	-2.00	389
178	GEN	Central Ottawa Family Medicine Associates Ltd.	Suite 500 267 O'Connor Street Ottawa ON K2P 1V3	E/248.1	-2.00	389
178	GEN	Dr. Donald K. Wilson Medicine Prof. Corp.	403-267 O'Connor St Ottawa ON K2P 1V3	E/248.1	-2.00	390
178	GEN	CML HealthCare Inc.	267 O'Connor Street Ottawa ON K2P 1V3	E/248.1	-2.00	390
178	GEN	Ottawa Endoscopy & Day Surgery	267 O'connor Street Suite 207 Ottawa ON	E/248.1	-2.00	390
178	GEN	Central Ottawa Family Medicine Associates Ltd.	Suite 500 267 O'Connor Street Ottawa ON K2P 1V3	E/248.1	-2.00	391
178	GEN	Dr. Donald K. Wilson Medicine Prof. Corp.	403-267 O'Connor St Ottawa ON K2P 1V3	E/248.1	-2.00	391
178	GEN	LifeLabs LP	267 O'Connor Street, Unit B003 Ottawa ON	E/248.1	-2.00	391
178	GEN	LifeLabs LP	267 O'Connor Street, Unit B003 Ottawa ON	E/248.1	-2.00	392

Map Key	DB	Company/Site Name	Address	Dir/Dist (m)	Elev Diff (m)	Page Number
178	GEN	Dr. Donald K. Wilson Medicine Prof. Corp.	403-267 O'Connor St Ottawa ON	E/248.1	-2.00	392
178	GEN	Central Ottawa Family Medicine Associates Ltd.	Suite 500 267 O'Connor Street Ottawa ON	E/248.1	-2.00	393
178	GEN	Ottawa Endoscopy & Day Surgery	267 O'connor Street Suite 207 Ottawa ON	E/248.1	-2.00	393
178	GEN	Midtown Family Health	267 O'Connor ST. Suite 306 Ottawa ON K2P 1V3	E/248.1	-2.00	393
178	GEN	Sajjad Giby Pharmacies Inc.	267 O'CONNOR STREET, UNIT 120 OTTAWA ON K2P 1V3	E/248.1	-2.00	394
178	GEN	Central Ottawa Family Medicine Associates Ltd.	Suite 500 267 O'Connor Street Ottawa ON K2P 1V3	E/248.1	-2.00	394
178	GEN	We Care Home Health Services	267 O'Connor Street Suite 609 Ottawa ON K2P 1V3	E/248.1	-2.00	395
178	GEN	Ottawa Endoscopy & Day Surgery	267 O'connor Street Suite 207 Ottawa ON K2P 1V3	E/248.1	-2.00	395
178	GEN	We Care Home Health Services	267 O'Connor Street Suite 609 Ottawa ON K2P 1V3	E/248.1	-2.00	396
178	GEN	LifeLabs LP	267 O'Connor Street, Unit B003 Ottawa ON K1S 1C2	E/248.1	-2.00	396
178	GEN	Central Ottawa Family Medicine Associates Ltd.	Suite 500 267 O'Connor Street Ottawa ON K2P 1V3	E/248.1	-2.00	396
178	GEN	Dr. Donald K. Wilson Medicine Prof. Corp.	403-267 O'Connor St Ottawa ON K2P1V3	E/248.1	-2.00	397
178	GEN	Ottawa Endoscopy & Day Surgery	267 O'connor Street Suite 207 Ottawa ON K2P 1V3	E/248.1	-2.00	397

Map Key	DB	Company/Site Name	Address	Dir/Dist (m)	Elev Diff (m)	Page Number
178	GEN	Sajjad Giby Pharmacies Inc.	267 O'CONNOR STREET, UNIT 120 OTTAWA ON K2P 1V3	E/248.1	-2.00	398
178	GEN	Midtown Family Health	267 O'Connor ST. Suite 306 Ottawa ON K2P 1V3	E/248.1	-2.00	398
178	GEN	Central Ottawa Family Medicine Associates Ltd.	Suite 500 267 O'Connor Street Ottawa ON K2P 1V3	E/248.1	-2.00	398
178	GEN	LifeLabs LP	267 O'Connor Street, Unit B003 Ottawa ON K1S 1C2	E/248.1	-2.00	399
178	GEN	Dr. Donald K. Wilson Medicine Prof. Corp.	403-267 O'Connor St Ottawa ON K2P1V3	E/248.1	-2.00	399
178	GEN	Ottawa Endoscopy & Day Surgery	267 O'connor Street Suite 207 Ottawa ON K2P 1V3	E/248.1	-2.00	400
178	GEN	Midtown Family Health	267 O'Connor ST. Suite 306 Ottawa ON K2P 1V3	E/248.1	-2.00	400
178	GEN	Sajjad Giby Pharmacies Inc.	267 O'CONNOR STREET, UNIT 120 OTTAWA ON K2P 1V3	E/248.1	-2.00	400
178	GEN	CBI Home Health formerly We Care Home Health	267 O'Connor Street Suite 609 Ottawa ON K2P 1V3	E/248.1	-2.00	401
178	GEN	Ottawa Endoscopy & Day Surgery	267 O'connor Street Suite 207 Ottawa ON K2P 1V3	E/248.1	-2.00	401
178	GEN	Central Ottawa Family Medicine Associates Ltd.	Suite 500 267 OConnor Street Ottawa ON K2P 1V3	E/248.1	-2.00	402
178	GEN	Midtown Family Health	267 O'Connor ST. Suite 306 Ottawa ON K2P 1V3	E/248.1	-2.00	402
178	GEN	Sajjad Giby Pharmacies Inc.	267 O'CONNOR STREET, UNIT 120 OTTAWA ON K2P 1V3	E/248.1	-2.00	403

Map Key	DB	Company/Site Name	Address	Dir/Dist (m)	Elev Diff (m)	Page Number
178	GEN	Ottawa Endoscopy & Day Surgery	267 O'connor Street Suite 207 Ottawa ON K2P 1V3	E/248.1	-2.00	403
178	GEN	Midtown Family Health	267 O'Connor ST. Suite 306 Ottawa ON K2P 1V3	E/248.1	-2.00	403
178	GEN	Central Ottawa Family Medicine Associates Ltd.	Suite 500 267 OConnor Street Ottawa ON K2P 1V3	E/248.1	-2.00	404
178	GEN	CBI Home Health formerly We Care Home Health	267 O'Connor Street Suite 609 Ottawa ON K2P 1V3	E/248.1	-2.00	404
178	GEN	Central Ottawa Family Medicine Associates Ltd.	Suite 500 267 OConnor Street Ottawa ON K2P 1V3	E/248.1	-2.00	405
178	GEN	CBI Home Health formerly We Care Home Health	267 O'Connor Street Suite 609 Ottawa ON K2P 1V3	E/248.1	-2.00	405
178	GEN	Sajjad Giby Pharmacies Inc.	267 O'CONNOR STREET, UNIT 120 OTTAWA ON K2P 1V3	E/248.1	-2.00	406
178	GEN	Ottawa Endoscopy & Day Surgery	267 O'connor Street Suite 207 Ottawa ON K2P 1V3	E/248.1	-2.00	408
178	GEN	Midtown Family Health	267 O'Connor ST. Suite 306 Ottawa ON K2P 1V3	E/248.1	-2.00	411
178	GEN	CBI Home Health formerly We Care Home Health	267 O'Connor Street Suite 609 Ottawa ON K2P 1V3	E/248.1	-2.00	411
178	GEN	Midtown Ottawa FHO	267 O'Connor ST. Suite 306 Ottawa ON	E/248.1	-2.00	415
178	GEN	CENTRAL OTTAWA FAMILY MEDICINE ASSOCIATES LTD.	Suite 500, 267 O'Connor Street Ottawa ON	E/248.1	-2.00	419
179	PRT	519059 ONTARIO LTD	328 KENT ST OTTAWA ON K2P 2A6	SW/248.3	1.31	421

Map Key	DB	Company/Site Name	Address	Dir/Dist (m)	Elev Diff (m)	Page Number
179	PRT	519059 ONTARIO LTD	328 KENT ST OTTAWA ON K2P2A6	SW/248.3	1.31	422
179	DTNK	519059 ONTARIO LTD	328 KENT ST OTTAWA ON K2P 2A6	SW/248.3	1.31	422
179	DTNK	519059 ONTARIO LTD	328 KENT ST OTTAWA ON	SW/248.3	1.31	422
180	BORE		ON	SW/248.8	2.00	423
181	SPL	Enbridge Gas Distribution Inc.	310 Cooper St. Ottawa ON	ENE/248.9	-2.00	424
181	PINC	PIPELINE HIT 1/2"	310 COOPER ST,,OTTAWA,ON,K2P 0G7, CA ON	ENE/248.9	-2.00	425
182	WWIS		366 382 BANKS STREET Ottawa ON ***Well ID:*** 7295732	SSE/249.4	-1.11	426

Executive Summary: Summary By Data Source

BORE - Borehole

A search of the BORE database, dated 1875-Jul 2018 has found that there are 8 BORE site(s) within approximately 0.25 kilometers of the project property.

Equal/Higher Elevation	Address	Direction	Distance (m)	Map Key
	ON	NNE	41.95	7
	ON	WSW	190.15	94
	ON	W	223.39	138
	ON	NW	243.52	172
	ON	SW	248.80	180

Lower Elevation	Address	Direction	Distance (m)	Map Key
	ON	E	171.27	79
	ON	NE	203.80	111
	ON	E	213.18	125

CA - Certificates of Approval

A search of the CA database, dated 1985-Oct 30, 2011* has found that there are 11 CA site(s) within approximately 0.25 kilometers of

the project property.

Equal/Higher Elevation	Address	Direction	Distance (m)	Map Key
OTTAWA CITY	COOPER ST./BANK ST. OTTAWA CITY ON	W	34.33	4
R.M. OF OTTAWA-CARLETON	COOPER ST./BANK ST. OTTAWA CITY ON	W	34.33	4
Bank and Somerset Holdings Limited	296 Bank Street Ottawa ON K2P 1X8	SSE	113.86	32
Mel Cohen Realty Ltd.	177 Nepean Street Ottawa ON	NW	205.72	115
CLARIDGE HOMES (SOMERSET) INC.	SOMERSET ST.W./KENT ST. OTTAWA CITY ON	SW	228.60	144

Lower Elevation	Address	Direction	Distance (m)	Map Key
ALLAN KWAI	331 SOMERSET ST. W., SWM OTTAWA CITY ON K2P 0J8	E	90.48	21
Tartan Land Corporation	331 Cooper Street, Suite 400 Ottawa ON K2P 0G5	ENE	194.95	100
Tartan Land Corporation	331 Cooper Street, Suite 400 Ottawa ON K2P 0G5	ENE	194.95	100
Tartan Land Corporation	331 Cooper Street, Suite 400 Ottawa ON K2P 0G5	ENE	194.95	100
R.M. OF OTTAWA-CARLETON - O'CONNOR ST.	GILMOUR ST./BANK ST. OTTAWA CITY ON	SSE	237.47	160
OTTAWA CITY - SOMERSET ST.	O'CONNOR ST./NEPEAN ST. OTTAWA CITY ON	NNE	240.10	164

CDRY - Dry Cleaning Facilities

A search of the CDRY database, dated Jan 2004-Dec 2022 has found that there are 2 CDRY site(s) within approximately 0.25 kilometers of the project property.

Equal/Higher Elevation	Address	Direction	Distance (m)	Map Key
Downtown Cobler	272 Bank St Ottawa ON K2P1X6	WSW	43.96	8
Draicchio's Tailoring&Cleaning	272 Bank St Ottawa ON K2P1X6	WSW	43.96	8

DTNK - Delisted Fuel Tanks

A search of the DTNK database, dated Oct 2023 has found that there are 5 DTNK site(s) within approximately 0.25 kilometers of the project property.

Equal/Higher Elevation	Address	Direction	Distance (m)	Map Key
SAVEWAY GAS & FUELS LTD	429 SOMERSET ST W OTTAWA ON K2P 0K1	WSW	193.19	98
MARK TAZA	429 SOMERSET ST W OTTAWA ON K2P 0K1	WSW	193.19	98
MARK TAZA	429 SOMERSET ST W OTTAWA ON	WSW	193.19	98
519059 ONTARIO LTD	328 KENT ST OTTAWA ON	SW	248.33	179
519059 ONTARIO LTD	328 KENT ST OTTAWA ON K2P 2A6	SW	248.33	179

ECA - Environmental Compliance Approval

A search of the ECA database, dated Oct 2011-Mar 31, 2025 has found that there are 7 ECA site(s) within approximately 0.25 kilometers of the project property.

Equal/Higher Elevation	Address	Direction	Distance (m)	Map Key
Bank and Somerset Holdings Limited	296 Bank Street Ottawa ON K2P 1X8	SSE	113.86	32
Mel Cohen Realty Ltd.	177 Nepean Street Ottawa ON K1Y 2E9	NW	205.72	115

Lower Elevation	Address	Direction	Distance (m)	Map Key
City of Ottawa	Ottawa ON K2G 6J8	NNE	158.12	67
City of Ottawa	Laurier Avenue at the Rideau Canal Ottawa ON K1P 1J1	NNE	158.12	67
South Nepean Development Corporation	331 Cooper Street, Suite 400 Ottawa ON	ENE	194.95	100
South Nepean Development Corporation	331 Cooper Street, Suite 400 Ottawa ON K1R 7Y2	ENE	194.95	100
South Nepean Development Corporation	331 Cooper Street, Suite 400 Ottawa ON	ENE	194.95	100

EHS - ERIS Historical Searches

A search of the EHS database, dated 1999-Aug 31, 2024 has found that there are 86 EHS site(s) within approximately 0.25 kilometers of the project property.

Equal/Higher Elevation	Address	Direction	Distance (m)	Map Key
	275 Bank St Ottawa ON K2P2L6	SE	25.08	3
	251-259 Bank Street (395-397 Cooper St) Ottawa ON	NW	39.41	5
	251 Bank Street Ottawa ON	NW	39.41	5

Equal/Higher Elevation	Address	Direction	Distance (m)	Map Key
	251 Bank St Ottawa ON K2P1X3	NW	39.41	5
	275 Bank Street Ottawa ON K2P 2L6	SSE	41.19	6
	251 Bank Street Ottawa ON K2P 1X3	WNW	56.78	11
	379 Cooper Street Ottawa ON K2P 0G8	NNE	65.40	14
	379 Cooper Street Ottawa ON K2P 0G8	NNE	65.40	14
	PE4776 - 352 Somerset Street West Ottawa ON K2P 0J9	SSE	82.64	18
	352/348/346 Somerset & 349 MacLaren Ottawa ON	SE	84.47	19
	300 Lisgar St and 375 Cooper St Ottawa ON	NNE	89.79	20
	300 Lisgar Street Ottawa ON K2P 0E2	N	96.14	22
	296 Bank St Ottawa ON K2P1X8	SSE	113.86	32
	400 Cooper Street Ottawa ON K2P 2H8	WSW	126.40	39

Equal/Higher Elevation	Address	Direction	Distance (m)	Map Key
	400 Cooper Street, Ottawa ON K2P 2H8	WSW	126.40	39
	400 Cooper Street Ottawa ON K2P 2N1	WSW	126.40	39
	400 Cooper Street Ottawa ON K2P 2N1	WSW	126.40	39
	380 &386 Somerset St W/296 Bank St Ottawa ON	S	127.62	42
	380 Somerset St W Ottawa ON K2P2R2	S	127.62	42
	309 Lisgar Avenue Ottawa ON	NNW	141.65	54
	437 Cooper Street Ottawa ON K2P 0H1	W	144.68	59
	PE3651 - 293 Lisgar Street & 176 Nepean Street Ottawa ON K2P 0B6	NNW	162.64	70
	222 Nepean Street Ottawa ON K2P 0B8	WNW	177.53	85
	Nepean Street Ottawa ON K2P 0B6	N	188.84	92
	453 Cooper Street Ottawa ON K2P 0H1	WSW	191.36	97
	153 Nepean Street Ottawa ON K2P 0B5	NNW	204.76	113

Equal/Higher Elevation	Address	Direction	Distance (m)	Map Key
	203 Bank St Ottawa ON K2P1W7	NW	204.82	114
	281 Kent Street Ottawa ON K2P 2H8	WSW	207.34	117
	205 Bank Street Ottawa ON K2P 1W7	NW	208.22	118
	429 MacLaren Street Ottawa ON K2P 0M7	SSW	213.33	126
	326-332 Bank Street Ottawa ON K2P 1Y1	SSE	216.78	130
	226 Nepean St Ottawa ON K2P0B8	WNW	217.39	131
	215 Nepean St Ottawa ON K2P2K5	WNW	228.92	145
	441 MACLAREN STREET OTTAWA ON K2P 2H3	SW	230.82	148
	441 MacLaren Ottawa ON	SW	230.82	148
	422 Maclaren St Ottawa ON K2P0M8	SSW	232.84	152
	422/430 MacLaren Street Ottawa ON K2P 0M8	SSW	234.87	154

Equal/Higher Elevation	Address	Direction	Distance (m)	Map Key
	427 Gilmour Street Ottawa ON Ottawa ON K2P 0R5	S	236.74	158
	443 Somerset St. West Ottawa ON K1R 5J7	WSW	239.51	163
	170 Gloucester Street Ottawa ON K2P 0A6	NW	243.14	170

Lower Elevation	Address	Direction	Distance (m)	Map Key
	343 Somerset Street West Ottawa ON	E	66.26	15
	375 Cooper Street Ottawa ON K2P 0G8	NE	72.91	17
	327 Somerset St W Ottawa ON K2P0J8	E	101.09	25
	240 Bank Street Ottawa ON K2P 1X4	WNW	103.96	28
	240 Bank Street Ottawa ON K2P 1X4	WNW	103.96	28
	240 Bank Street Ottawa ON K2P 1X4	WNW	103.96	28
	240 Bank Street Ottawa ON K2P 1X4	WNW	103.96	28
	338 Somerset Street West Ottawa Ontario Ottawa ON K2P 0J9	ESE	120.65	34

326 Somerset St W Ottawa ON K2P0J9	E	127.61	41
355 Cooper St Ottawa ON K2P0G8	NE	131.20	47
324 Somerset Street West Ottawa ON K2P 0J9	E	135.42	49
311 Somerset Street West Ottawa ON K2P 0J8	E	136.38	51
234 O'connor St Ottawa ON K2P1T9	E	142.43	55
341 Maclaren St Ottawa ON K2P2E2	ESE	142.64	56
341 MacLaren Street Ottawa ON K2P 2E2	ESE	152.69	65
178 Nepean, 219 & 223 Bank Ottawa ON K2P 1W9	NW	160.17	68
287 Lisgar Street Ottawa ON	N	165.06	73
335 Maclaren St Ottawa ON K2P0M5	ESE	165.50	75
356 MacLaren Street Ottawa ON K2P 0M6	SE	172.45	80
356 MacLaren Street Ottawa ON K2P 0M6	SE	172.45	80
340 Cooper street Ottawa ON Ottawa ON K2P 0G7	ENE	175.57	83

340 MacLaren Street Ottawa ON K2P 0M6	ESE	181.10	86
331 Maclaren St Ottawa ON K2P0M4	ESE	181.53	87
335 Cooper Street Ottawa ON K2P 0G5	ENE	184.77	89
334 MacLaren Street Ottawa ON K2P 0M6	ESE	189.64	93
321 Bank Street Ottawa ON Ottawa ON K2P 1X9	SE	190.90	96
177 Nepean St Ottawa ON K2P 1W7	NW	197.34	103
300 Somerset St W Ottawa ON K2P0J6	E	199.44	108
190 O'connor St Ottawa ON K2P2R3	N	212.91	124
325 Cooper Street Ottawa ON K2P 0G5	ENE	219.12	132
320 Cooper Street Ottawa ON K2P 0G7	ENE	219.90	134
320 Cooper St Ottawa ON K2P0G7	ENE	219.90	134
320 Cooper Street Ottawa ON Ottawa ON K2P 0G7	ENE	219.90	134

375 Gilmour St Ottawa ON	SE	221.87	136
371 Gilmour St Ottawa ON K2P0R2	ESE	222.90	137
320 Cooper Street Ottawa Ottawa ON K2P 0G7	ENE	225.05	139
371 Gilmour Street Ottawa ON Ottawa ON K2P 0R3	ESE	228.31	143
257 Lisgar Street Ottawa ON K2P 0C7	NE	230.29	146
318 Cooper Street Ottawa ON Ottawa ON K2P 0G7	ENE	230.62	147
318 Cooper St Ottawa ON	ENE	231.34	150
437 Gilmour Street Ottawa ON K2P 0R5	S	241.13	165
172 O'Connor Ottawa ON K2P 1T5	N	244.39	173
278-280 O'Connor St and 347 Gilmour St Ottawa ON K2P 1V4	ESE	248.01	177
267 O'Connor Street Ottawa ON K2P 1V3	E	248.09	178
267 O'Connor Street Ottawa ON K2P 1V3	E	248.09	178
267 O'connor St Ottawa ON K2P 1V3	E	248.09	178

EXP - List of Expired Fuels Safety Facilities

A search of the EXP database, dated Oct 2023 has found that there are 3 EXP site(s) within approximately 0.25 kilometers of the project property.

Equal/Higher Elevation	Address	Direction	Distance (m)	Map Key
MARK TAZA	429 SOMERSET ST W OTTAWA ON	WSW	193.19	98
MARK TAZA	429 SOMERSET ST W OTTAWA ON	WSW	193.19	98
BUDGET CAR & TRUCK RENTALS OF OTTAWA	443 SOMERSET ST W OTTAWA ON	WSW	239.51	163

FSTH - Fuel Storage Tank - Historic

A search of the FSTH database, dated Pre-Jan 2010* has found that there are 1 FSTH site(s) within approximately 0.25 kilometers of the project property.

Equal/Higher Elevation	Address	Direction	Distance (m)	Map Key
BUDGET CAR & TRUCK RENTALS OF OTTAWA	443 SOMERSET ST W OTTAWA ON K1R 5J7	WSW	239.51	163

GEN - Ontario Regulation 347 Waste Generators Summary

A search of the GEN database, dated 1986-Jun 30, 2024 has found that there are 211 GEN site(s) within approximately 0.25 kilometers of the project property.

Equal/Higher Elevation	Address	Direction	Distance (m)	Map Key
GLASER PHARMACY LTD.	267 BANK STREET OTTAWA ON K2P 1X3	SW	19.47	2
DRAICCHIO'S TAILORING & CLEANING	272 BANK STREET OTTAWA ON K2P 1X6	WSW	43.96	8
DRAICCHIO'S TAILORING & CLEANING 12-549	272 BANK STREET OTTAWA ON K2P 1X6	WSW	43.96	8

Equal/Higher Elevation	Address	Direction	Distance (m)	Map Key
DRAICCHIO'S TAILORING & CLEANING	272 BANK STREET OTTAWA ON K2P 1X6	WSW	43.96	8
DRAICCHIO'S TAILORING & CLEANING	272 BANK STREET OTTAWA ON K2P 1X6	WSW	43.96	8
DRAICCHIO'S TAILORING & CLEANING	272 BANK STREET OTTAWA ON K2P 1X6	WSW	43.96	8
DRAICCHIO'S TAILORING & CLEANING	272 BANK STREET OTTAWA ON K2P 1X6	WSW	43.96	8
7695713 canada inc.	272 BANK ST OTTAWA ON	WSW	43.96	8
7695713 canada inc.	272 BANK ST OTTAWA ON	WSW	43.96	8
7695713 canada inc.	272 BANK ST OTTAWA ON K2P1X6	WSW	43.96	8
7695713 canada inc.	272 BANK ST OTTAWA ON K2P1X6	WSW	43.96	8
7695713 canada inc.	272 BANK ST OTTAWA ON K2P1X6	WSW	43.96	8
7695713 canada inc.	272 BANK ST OTTAWA ON K2P1X6	WSW	43.96	8
7695713 canada inc.	272 BANK ST OTTAWA ON K2P1X6	WSW	43.96	8

Equal/Higher Elevation	Address	Direction	Distance (m)	Map Key
DOWNTOWN COBBLER DOWNTOWN COBBLER	272 BANK ST OTTAWA ON k2p1x6	WSW	43.96	8
Downtown Tailoring	Downtown Tailoring, n/a, 272 BANK ST OTTAWA ON	WSW	43.96	8
FOCUS CENTRE, THE	254 BANK STREET OTTAWA ON K2P 1X4	W	51.00	10
Easy Drain Plumbing	254 Bank Str Ottawa ON	W	51.00	10
COOPER PHARMACY INC SWIFT COMPOUNDING PHARMACY	276 BANK ST OTTAWA ON K2P 1X6	SW	58.18	12
COOPER PHARMACY INC SWIFT COMPOUNDING PHARMACY	276 BANK ST OTTAWA ON K2P 1X6	SW	58.18	12
SWIFT COMPOUNDING PHARMACY	276 BANK ST OTTAWA ON	SW	58.18	12
Canus Plastics Inc.	300 Lisgar St. Ottawa ON	N	96.14	22
Bassi Construction	300 lisgar st ottawa ON K2P 0E2	N	96.14	22
Ontario Addiction Treatment Centres	401 Somerset Street, West Ottawa ON K2P 0K1	SW	99.06	24
Dedicated National Pharmacy (In Receivership)	401 Somerset St West Ottawa ON K2P 0K1	SW	99.06	24
Dedicated National Pharmacy (In Receivership)	401 Somerset St West Ottawa ON K2P 0K1	SW	99.06	24

Equal/Higher Elevation	Address	Direction	Distance (m)	Map Key
Ontario Addiction Treatment Centres	401 Somerset Street, West Ottawa ON K2P 0K1	SW	99.06	24
Ontario Addiction Treatment Centres	401 Somerset Street, West Ottawa ON K2P 0K1	SW	99.06	24
Ontario Addiction Treatment Centres	401 Somerset Street, West Ottawa ON	SW	99.06	24
Ontario Addiction Treatment Centres	401 Somerset Street, West Ottawa ON K2P0K1	SW	99.06	24
Ontario Addiction Treatment Centres	401 Somerset Street, West Ottawa ON K2P0K1	SW	99.06	24
Ontario Addiction Treatment Centres	401 Somerset Street, West Ottawa ON K2P0K1	SW	99.06	24
Canadian Addiction Treatment Clinics LP	401 Somerset Street, West Ottawa ON K2P0K1	SW	99.06	24
Canadian Addiction Treatment Clinics LP	401 Somerset Street, West Ottawa ON K2P0K1	SW	99.06	24
Canadian Addiction Treatment Clinics LP	401 Somerset Street, West Ottawa ON K2P0K1	SW	99.06	24
Loblaw Companies Limited	296 Bank St. Ottawa ON K2P 1X8	SSE	113.86	32
Loblaw Companies Limited	296 Bank St. Ottawa ON K2P 1X8	SSE	113.86	32

Equal/Higher Elevation	Address	Direction	Distance (m)	Map Key
LOBLAWS INC.	296 Bank St. Ottawa ON K2P 1X8	SSE	113.86	32
LOBLAWS INC.	296 Bank St. Ottawa ON K2P 1X8	SSE	113.86	32
LOBLAWS INC.	296 Bank St. Ottawa ON K2P 1X8	SSE	113.86	32
Loblaws Inc.	296 Bank St. Ottawa ON	SSE	113.86	32
Choice Properties REIT	296 Bank Street Ottawa ON	SSE	113.86	32
Centretown Community Health Centre Inc.	420 Cooper Street Ottawa ON K2P 2N6	WSW	119.75	33
Centretown Community Health Centre Inc.	420 Cooper Street Ottawa ON	WSW	119.75	33
Centretown Community Health Centre Inc.	420 Cooper Street Ottawa ON K2P 2N6	WSW	119.75	33
Centretown Community Health Centre Inc.	420 Cooper Street Ottawa ON K2P 2N6	WSW	119.75	33
Centretown Community Health Centre Inc.	420 Cooper Street Ottawa ON K2P 2N6	WSW	119.75	33
Centretown Community Health Centre Inc.	420 Cooper Street Ottawa ON K2P 2N6	WSW	119.75	33
Centretown Community Health Centre Inc.	420 Cooper Street Ottawa ON K2P 2N6	WSW	119.75	33

Equal/Higher Elevation	Address	Direction	Distance (m)	Map Key
Centretown Community Health Centre Inc.	420 Cooper Street Ottawa ON K2P 2N6	WSW	119.75	33
Centretown Community Health Centre	420 Cooper Street Ottawa ON	WSW	119.75	33
Centretown Community Health Centre Inc.	420 Cooper Street Ottawa ON K2P 2N6	WSW	119.75	33
Centretown Community Health Centre Inc.	420 Cooper Street Ottawa ON K2P 2N6	WSW	119.75	33
GVT. OF CAN. - R.C.M.P.	OTTAWA A DIVISION, DRUG SECTION 400 COOPER STREET OTTAWA ON K1A 0R4	WSW	123.22	35
GVT. OF CAN. - R.C.M.P. 18-132	OTTAWA A DIVISION, DRUG SECTION 400 COOPER STREET OTTAWA ON K1A 0R4	WSW	123.22	35
400 Cooper Building Inc.	400 Cooper Street Ottawa ON K2P 2H8	WSW	123.22	35
OTTAWA COMMUNITY HOUSING CORPORATION	395 SOMERSET STREET OTTAWA ON	SW	125.88	37
Black & McDonald Ltd.	395 Somerset Ottawa ON K2L 4X8	SW	125.88	37
DUFRESNE PILING COMPANY (1967) LTD.	380 SOMERSET STREET WEST OTTAWA ON K2P 2R2	S	127.62	42
REVENUE CANADA TAXATION	CUSTOMS & EXCISE 360 LISGAR STREET OTTAWA ON K2P 2E4	W	130.72	46

Equal/Higher Elevation	Address	Direction	Distance (m)	Map Key
REVENUE CANADA TAXATION	360 LISGAR STREET OTTAWA ON K1A 0L9	W	130.72	46
URBANDALE CORPORATION	360 Lisgar Street Ottawa ON	W	130.72	46
Bell Canada	360 Lisgar st Ottawa ON K2P 2E4	W	130.72	46
Bell Canada	360 Lisgar st Ottawa ON K2P 2E4	W	130.72	46
BELLCANADA	360 LISGAR STREET OTTAWA ON K2P 2E4	W	130.72	46
Bell Canada	360 Lisgar st Ottawa ON K2P 2E4	W	130.72	46
PSL Mechanical	415 McLaren St Ottawa ON K2P 2C8	SSW	169.39	78
DEPARTMENT OF NATIONAL DEFENCE	VANIER BUILDING 222 NEPEAN STREET OTTAWA ON K2B 0B8	WNW	177.53	85
DEPT OF NATIONAL DEFENCE, CDN. FORCES	VANIER BUILDING 222 NEPEAN STREET OTTAWA ON K2B 0B8	WNW	177.53	85
DEPT. OF NATIONAL DEFENCE	VANIER BUILDING 222 NEPEAN STREET OTTAWA ON K2B 0B8	WNW	177.53	85
Bona Building Management	222 Nepean St Ottawa ON	WNW	177.53	85
AULT FOODS LIMITED	453 COOPER STREET OTTAWA ON K2P 0H1	WSW	191.36	97

Equal/Higher Elevation	Address	Direction	Distance (m)	Map Key
AULT FOODS LIMITED	453 COOPER STREET OTTAWA ON K2P 0H1	WSW	191.36	97
AULT FOODS LIMITE(OUT OF BUSINESS)03-320	453 COOPER STREET OTTAWA ON K2P 0H1	WSW	191.36	97
Clarridge Homes	419-429 SOMERSET ST. OTTAWA ON K1N 6W8	WSW	193.19	98
CLARRIDGE HOMES	419-429 SOMERSET STREET OTTAWA ON K2P 2P5	WSW	193.19	98
Marilena Guerra	146 Nepean Street Ottawa ON	N	196.85	102
CentreTown Pharmacy Inc.	326 Bank Street ottawa ON K2P 1Y1	SSE	197.71	105
CentreTown Pharmacy Inc.	326 Bank Street ottawa ON K2P 1Y1	SSE	197.71	105
CentreTown Pharmacy Inc.	326 Bank Street ottawa ON K2P 1Y1	SSE	197.71	105
CentreTown Pharmacy Inc.	326 Bank Street ottawa ON K2P 1Y1	SSE	197.71	105
CentreTown Pharmacy Inc.	326 Bank Street ottawa ON K2P 1Y1	SSE	197.71	105
centretown pharmacy	326 Bank Street ottawa ON	SSE	197.71	105

Equal/Higher Elevation	Address	Direction	Distance (m)	Map Key
E.A.S. ILLUSTRATORS & PRINTERS LTD	171 NEPEAN ST. OTTAWA ON K2P 0B4	NNW	197.96	106
E.A.S. ILLUSTRATORS & PRINTERS LTD14-740	171 NEPEAN ST. OTTAWA ON K2P 0B4	NNW	197.96	106
E.A.S. (OUT OF BUS) 14-740	171 NEPEAN ST. OTTAWA ON K2P 0B4	NNW	197.96	106
ARMCO PRINT 02-638	171 NEPEAN STREET OTTAWA ON K2P 0B4	NNW	197.96	106
ARMCO PRINT 02-638	171 NEPEAN STREET OTTAWA ON K2P 0B4	NNW	197.96	106
THE PROPERTY GROUP	404 McLAREN ST OTTAWA ON	S	197.96	107
District Realty Corporation	177 Nepean Street Ottawa ON K2P 0B4	NW	205.72	115
The Everett	375 Lisgar Street. Ottawa ON	W	211.17	119
BAYVIEW PROPERTY MANAGEMENT	210 BANK STREET OTTAWA ON K2P 1W8	NW	211.86	120
Dental Anaesthesia Group	441 MacLaren Street Suite 370 Ottawa ON	SW	212.69	123
Sedation Dental Group	Suite 370 441 MacLaren St Ottawa ON K2P 2H3	SW	212.69	123
Elevation Elevator Inc.	441 MacLaren Ottawa ON K2P 2R2	SW	212.69	123

Equal/Higher Elevation	Address	Direction	Distance (m)	Map Key
Sedation Dental Group	Suite 370 441 MacLaren St Ottawa ON K2P 2H3	SW	212.69	123
Dental Anaesthesia Group	Suite 370 441 MacLaren St Ottawa ON K2P 2H3	SW	212.69	123
Sedation Dental Group	Suite 370 441 MacLaren St Ottawa ON K2P 2H3	SW	212.69	123
Sedation Dental Group	Suite 370 441 MacLaren St Ottawa ON K2P 2H3	SW	212.69	123
Sedation Dental Group	Suite 370 441 MacLaren St Ottawa ON K2P 2H3	SW	212.69	123
2732685 Ontario Inc.	429 MacLaren Street Ottawa ON K2P 0M7	SSW	213.33	126
The Centre for Health Innovation	429 MacLaren Street Ottawa ON	SSW	213.33	126
Centretown Citizens Ottawa Corporation	415 Gilmour Street suite 200 Ottawa ON K2P 2MB	SSE	214.31	128
Centretown Citizens Ottawa Corporation	415 Gilmour Street Ottawa ON	SSE	214.31	128
Sedation Dental Group	Suite 370, 441 MacLaren St Ottawa ON	SW	232.89	153
DENTISTRY CANADA FUND	427 GILMORE STREET OTTAWA ON K2P 0R5	S	236.74	158

Equal/Higher Elevation	Address	Direction	Distance (m)	Map Key
Regional Group	152 Gloucester St Ottawa ON K2P 0A6	NNW	237.17	159
Budget Car Inc	443 Somerset St. West Ottawa ON K1R 5J7	WSW	239.51	163
Budget Car Inc	443 Somerset St. West Ottawa ON K1R 5J7	WSW	239.51	163
Budget Car Inc	443 Somerset St. West Ottawa ON K1R 5J7	WSW	239.51	163
Budget Car Inc	443 Somerset St. West Ottawa ON K1R 5J7	WSW	239.51	163
Budget Car Inc	443 Somerset St. West Ottawa ON	WSW	239.51	163
Budget Car Inc	443 Somerset St. West Ottawa ON K1R 5J7	WSW	239.51	163
Budget Car Inc	443 Somerset St. West Ottawa ON K1R 5J7	WSW	239.51	163
Budget Car Inc	443 Somerset St. West Ottawa ON K1R 5J7	WSW	239.51	163
Budget Car Inc	443 Somerset St. West Ottawa ON K1R 5J7	WSW	239.51	163
Budget Car Inc	443 Somerset St. West Ottawa ON K1R 5J7	WSW	239.51	163
WILLIAM E. CARSON, DC	430 MACLAREN STREET OTTAWA ON K2P 0M8	SSW	247.23	176

Equal/Higher Elevation	Address	Direction	Distance (m)	Map Key
WILLIAM E. CARSON, DC 41-254	430 MACLAREN STREET OTTAWA ON K2P 0M8	SSW	247.23	176

Lower Elevation	Address	Direction	Distance (m)	Map Key
Al's Care Pharmacy	240 Bank Street Ottawa ON K2P1X4	WNW	103.96	28
J Levinston Holding	212 - 232 Bank st. Ottawa ON K2P 1X1	WNW	124.62	36
FOSTER SPORT CENTER	305 BANK STREET OTTAWA ON K2P 1X7	SE	126.36	38
FOSTER SPORT CENTER 15-418	305 BANK STREET OTTAWA ON K2P 1X7	SE	126.36	38
Carleton University	355 Cooper Street Ottawa ON	NE	127.14	40
EnviroCentre	326 Somerset St. West Ottawa ON K2P 0J9	E	127.61	41
BICYCLE REVIVAL LTD.	224 BANK STREET OTTAWA ON K2P 1X1	NW	150.45	62
BICYCLE REVIVAL LTD. 04-341	224 BANK STREET OTTAWA ON K2P 1X1	NW	150.45	62
BICYCLE REVIVAL LIMITED	224 BANK STREET OTTAWA ON K2P 1X1	NW	150.45	62
Claridge Homes	287 Lisgar Street Ottawa ON K2P 0E1	N	165.05	72

Claridge Homes Corporation	287 Lisgar Ottawa ON	N	165.05	72
CLARIDGE HOMES (CENTRETOWN) INC.	287 LISGAR STREET OTTAWA ON	N	165.05	72
Claridge Homes Limited Partnership	287 Lisgar Street Ottawa ON K2P 0E1	N	165.05	72
AUBUT & NADEAU SERVICES INC.	356 MCLAREN STREET OTTAWA ON K2P 0M6	SE	172.45	80
AUBUT & NADEAU SERVICES INC.	342 MCLAREN STREET OTTAWA ON K2P 0M6	ESE	184.42	88
Centretown Citizens Ottawa Corporation	264 Lisgar Street Ottawa ON	NE	194.78	99
GVT. OF CAN. - NATIONAL DEFENCE	CRAD/DSIS-NATIONAL DEFENCE HEADQUARTERS 190 O'CONNOR ST. OTTAWA ON K1A 1G8	N	212.91	124
GVT. OF CAN. - NATIONAL DEFENCE	190 O'CONNOR STREET DIRECTORATE, SCIENTIFIC INFORMAT.SERVICE OTTAWA ON K1A 1G8	N	212.91	124
GVT. OF CAN. - NATIONAL DEFENCE 18-192	CRAD/DSIS-NATIONAL DEFENCE HEADQUARTERS 190 O'CONNOR ST. OTTAWA ON K1A 1G8	N	212.91	124
DEPT. OF NATIONAL DEFENCE	DEFENCE RESEARCH DEVELOPMENT BRANCH 190 O'CONNOR STREET OTTAWA ON K1A 0K2	N	212.91	124
Ottawa Community Housing Corp	379 Gilmour Street Ottawa ON K2P 2M6	SE	214.98	129

Danosh construction	325 Cooper St ottawa ON K2P 0G5	ENE	219.12	132
Danosh construction	325 Cooper St ottawa ON K2P 0G5	ENE	219.12	132
Centretown Citizens Ottawa Corporation	258 Lisgar Street Ottawa ON	NE	220.04	135
WALLACE KEARNEY MCGILL ADVERTISING	412 MACLAREN ST. OTTAWA ON K2P 0M8	S	228.04	141
WALLACE KEARNEY MCGILL ADVERTISING41-370	412 MACLAREN ST. OTTAWA ON K2P 0M8	S	228.04	141
Taggart Corporation Ltd.	257 Lisgar Street Otawa ON K2P 0C7	NE	230.29	146
Taggart Group Ltd	257 Lisgar St Ottawa ON K2P1P0	NE	230.29	146
Dr P BIRSILA & DR. A AMZAR DENTISTRY PC	437 GILMOUR ST OTTAWA ON K2P0R5	S	241.13	165
Dr P BIRSILA & DR. A AMZAR DENTISTRY PC	437 GILMOUR ST OTTAWA ON K2P0R5	S	241.13	165
Dr P BIRSILA & DR. A AMZAR DENTISTRY PC	437 GILMOUR ST OTTAWA ON K2P0R5	S	241.13	165
Dr P BIRSILA & DR. A AMZAR DENTISTRY PC	437 GILMOUR ST OTTAWA ON K2P0R5	S	241.13	165
Dr P BIRSILA & DR. A AMZAR DENTISTRY PC	437 GILMOUR ST OTTAWA ON K2P0R5	S	241.13	165
Dr P BIRSILA & DR. A AMZAR DENTISTRY PC	437 GILMOUR ST OTTAWA ON K2P0R5	S	241.13	165

Wentworth Plaza Apts	257 Lisgar Street Ottawa ON	NE	242.52	167
KOPP CLINICAL LABORATORIES	267 O'CONNOR STREET, SUITE 104 OTTAWA ON K2P 1V3	E	248.09	178
KOPP CLINICAL LABORAT (OUT OF BUSINESS)	267 O'CONNOR STREET, SUITE 104 OTTAWA ON K2P 1V3	E	248.09	178
KOPP CLINICAL LABORATORIES 23-100	267 O'CONNOR STREET, SUITE 104 OTTAWA ON K2P 1V3	E	248.09	178
O'CONNOR PHARMACY	267 O'CONNER STREET OTTAWA ON K2P 1V3	E	248.09	178
LifeLabs LP	267 O'Connor Street, Unit B003 Ottawa ON K1S 1C2	E	248.09	178
Central Ottawa Family Medicine Associates Ltd.	Suite 500 267 O'Connor Street Ottawa ON K2P 1V3	E	248.09	178
Dr. Donald K. Wilson Medicine Prof. Corp.	403-267 O'Connor St Ottawa ON K2P1V3	E	248.09	178
Ottawa Endoscopy & Day Surgery	267 O'connor Street Suite 207 Ottawa ON K2P 1V3	E	248.09	178
Sajjad Giby Pharmacies Inc.	267 O'CONNOR STREET, UNIT 120 OTTAWA ON K2P 1V3	E	248.09	178
Midtown Family Health	267 O'Connor ST. Suite 306 Ottawa ON K2P 1V3	E	248.09	178
Central Ottawa Family Medicine Associates Ltd.	Suite 500 267 O'Connor Street Ottawa ON K2P 1V3	E	248.09	178

LifeLabs LP	267 O'Connor Street, Unit B003 Ottawa ON K1S 1C2	E	248.09	178
Dr. Donald K. Wilson Medicine Prof. Corp.	403-267 O'Connor St Ottawa ON K2P1V3	E	248.09	178
Ottawa Endoscopy & Day Surgery	267 O'connor Street Suite 207 Ottawa ON K2P 1V3	E	248.09	178
Midtown Family Health	267 O'Connor ST. Suite 306 Ottawa ON K2P 1V3	E	248.09	178
Sajjad Giby Pharmacies Inc.	267 O'CONNOR STREET, UNIT 120 OTTAWA ON K2P 1V3	E	248.09	178
CBI Home Health formerly We Care Home Health	267 O'Connor Street Suite 609 Ottawa ON K2P 1V3	E	248.09	178
Ottawa Endoscopy & Day Surgery	267 O'connor Street Suite 207 Ottawa ON K2P 1V3	E	248.09	178
Central Ottawa Family Medicine Associates Ltd.	Suite 500 267 OConnor Street Ottawa ON K2P 1V3	E	248.09	178
Midtown Family Health	267 O'Connor ST. Suite 306 Ottawa ON K2P 1V3	E	248.09	178
Sajjad Giby Pharmacies Inc.	267 O'CONNOR STREET, UNIT 120 OTTAWA ON K2P 1V3	E	248.09	178
Ottawa Endoscopy & Day Surgery	267 O'connor Street Suite 207 Ottawa ON K2P 1V3	E	248.09	178
Midtown Family Health	267 O'Connor ST. Suite 306 Ottawa ON K2P 1V3	E	248.09	178
Central Ottawa Family Medicine Associates Ltd.	Suite 500 267 OConnor Street Ottawa ON K2P 1V3	E	248.09	178

CBI Home Health formerly We Care Home Health	267 O'Connor Street Suite 609 Ottawa ON K2P 1V3	E	248.09	178
Central Ottawa Family Medicine Associates Ltd.	Suite 500 267 OConnor Street Ottawa ON K2P 1V3	E	248.09	178
CBI Home Health formerly We Care Home Health	267 O'Connor Street Suite 609 Ottawa ON K2P 1V3	E	248.09	178
Sajjad Giby Pharmacies Inc.	267 O'CONNOR STREET, UNIT 120 OTTAWA ON K2P 1V3	E	248.09	178
Ottawa Endoscopy & Day Surgery	267 O'connor Street Suite 207 Ottawa ON K2P 1V3	E	248.09	178
Midtown Family Health	267 O'Connor ST. Suite 306 Ottawa ON K2P 1V3	E	248.09	178
CBI Home Health formerly We Care Home Health	267 O'Connor Street Suite 609 Ottawa ON K2P 1V3	E	248.09	178
Midtown Ottawa FHO	267 O'Connor ST. Suite 306 Ottawa ON	E	248.09	178
CENTRAL OTTAWA FAMILY MEDICINE ASSOCIATES LTD.	Suite 500, 267 O'Connor Street Ottawa ON	E	248.09	178
CML HealthCare Inc.	267 O'Connor Street Ottawa ON K2P 1V3	E	248.09	178
CML HealthCare Inc.	267 O'Connor Street Ottawa ON K2P 1V3	E	248.09	178
CML HealthCare Inc.	267 O'Connor Street Ottawa ON K2P 1V3	E	248.09	178

Dr. Donald K. Wilson Medicine Prof. Corp.	403-267 O'Connor St Ottawa ON K2P 1V3	E	248.09	178
Central Ottawa Family Medicine Associates Ltd.	Suite 500 267 O'Connor Street Ottawa ON K2P 1V3	E	248.09	178
Ottawa Endoscopy & Day Surgery	267 O'conner Street Suite 225 Ottawa ON K2P 1V3	E	248.09	178
Ottawa Endoscopy & Day Surgery	267 O'connor Street Suite 225 Ottawa ON	E	248.09	178
Central Ottawa Family Medicine Associates Ltd.	Suite 500 267 O'Connor Street Ottawa ON K2P 1V3	E	248.09	178
Dr. Donald K. Wilson Medicine Prof. Corp.	403-267 O'Connor St Ottawa ON K2P 1V3	E	248.09	178
CML HealthCare Inc.	267 O'Connor Street Ottawa ON K2P 1V3	E	248.09	178
Ottawa Endoscopy & Day Surgery	267 O'connor Street Suite 207 Ottawa ON	E	248.09	178
Central Ottawa Family Medicine Associates Ltd.	Suite 500 267 O'Connor Street Ottawa ON K2P 1V3	E	248.09	178
Dr. Donald K. Wilson Medicine Prof. Corp.	403-267 O'Connor St Ottawa ON K2P 1V3	E	248.09	178
LifeLabs LP	267 O'Connor Street, Unit B003 Ottawa ON	E	248.09	178
LifeLabs LP	267 O'Connor Street, Unit B003 Ottawa ON	E	248.09	178
Dr. Donald K. Wilson Medicine Prof. Corp.	403-267 O'Connor St Ottawa ON	E	248.09	178

Central Ottawa Family Medicine Associates Ltd.	Suite 500 267 O'Connor Street Ottawa ON	E	248.09	178
Ottawa Endoscopy & Day Surgery	267 O'connor Street Suite 207 Ottawa ON	E	248.09	178
Midtown Family Health	267 O'Connor ST. Suite 306 Ottawa ON K2P 1V3	E	248.09	178
Sajjad Giby Pharmacies Inc.	267 O'CONNOR STREET, UNIT 120 OTTAWA ON K2P 1V3	E	248.09	178
Central Ottawa Family Medicine Associates Ltd.	Suite 500 267 O'Connor Street Ottawa ON K2P 1V3	E	248.09	178
We Care Home Health Services	267 O'Connor Street Suite 609 Ottawa ON K2P 1V3	E	248.09	178
Ottawa Endoscopy & Day Surgery	267 O'connor Street Suite 207 Ottawa ON K2P 1V3	E	248.09	178
We Care Home Health Services	267 O'Connor Street Suite 609 Ottawa ON K2P 1V3	E	248.09	178

HINC - TSSA Historic Incidents

A search of the HINC database, dated 2006-June 2009* has found that there are 3 HINC site(s) within approximately 0.25 kilometers of the project property.

Lower Elevation	Address	Direction	Distance (m)	Map Key
	338 SOMERSET STREET WEST OTTAWA ON	ESE	120.65	34
	322 SOMERSET STREET WEST OTTAWA ON	E	135.88	50

	293 McLAREN STREET OTTAWA ON	E	239.37	162

INC - Fuel Oil Spills and Leaks

A search of the INC database, dated 31 Oct, 2023 has found that there are 2 INC site(s) within approximately 0.25 kilometers of the project property.

Equal/Higher Elevation	Address	Direction	Distance (m)	Map Key
	384 MacLaren Street, Ottawa ON	SSE	165.34	74

Lower Elevation	Address	Direction	Distance (m)	Map Key
	212 Bank Street , Ottawa ON	NW	164.02	71

NPCB - National PCB Inventory

A search of the NPCB database, dated 1988-2008* has found that there are 1 NPCB site(s) within approximately 0.25 kilometers of the project property.

Equal/Higher Elevation	Address	Direction	Distance (m)	Map Key
SEALTEST	DIVISION OF AULT FOODS; 453 COOPER STREET OTTAWA ON K2P 0H1	WSW	191.36	97

OOGW - Ontario Oil and Gas Wells

A search of the OOGW database, dated 1800-Aug 2024 has found that there are 1 OOGW site(s) within approximately 0.25 kilometers of the project property.

Equal/Higher Elevation	Address	Direction	Distance (m)	Map Key
Ottawa Dairy Well	Nepean ON ***Licence No:*** F019784	S	72.32	16

PES - Pesticide Register

A search of the PES database, dated Oct 2011-Mar 31, 2025 has found that there are 10 PES site(s) within approximately 0.25 kilometers of the project property.

Equal/Higher Elevation	Address	Direction	Distance (m)	Map Key
HARTMAN'S YOUR INDEPENDENT GROCER	296 BANK STREET OTTAWA ON K2P 1X8	SSE	113.86	32
HARTMAN'S YOUR INDEPENDENT GROCER	296 BANK STREET OTTAWA ON K2P 1X8	SSE	113.86	32
HARTMAN'S YOUR INDEPENDENT GROCER	296 BANK ST OTTAWA ON K2P1X8	SSE	113.86	32
HARTMAN'S YOUR INDEPENDENT GROCER	296 BANK ST OTTAWA ON K2P1X8	SSE	113.86	32
HARTMAN'S YOUR INDEPENDENT GROCER	296 BANK ST OTTAWA ON K2P1X8	SSE	113.86	32
LOBLAWS INC O/A BANK STREET YOUR INDEPENDENT GROCER	296 BANK ST OTTAWA ON K2P1X8	SSE	113.86	32
MASSINE ENTERPRISES INC. O/A MASSINE'S YOUR INDEPENDENT GROCER	296 BANK ST OTTAWA ON K2P1X8	SSE	113.86	32
HARTMAN'S YOUR INDEPENDENT GROCER	296 BANK ST OTTAWA ON K2P 1X8	SSE	113.86	32
HARTMAN'S YOUR INDEPENDENT GROCER	296 BANK ST OTTAWA ON K2P 1X8	SSE	113.86	32
HARTMAN'S YOUR INDEPENDENT GROCER	296 BANK ST OTTAWA ON K2P 1X8	SSE	113.86	32

PINC - Pipeline Incidents

A search of the PINC database, dated Feb 28, 2021 has found that there are 4 PINC site(s) within approximately 0.25 kilometers of the project property.

Lower Elevation	Address	Direction	Distance (m)	Map Key
KEN RALPH	231 O'CONNOR ST,,OTTAWA,ON, K2P 1T8,CA ON	ENE	173.80	81
PIPELINE HIT 1"	331 COOPER ST,,OTTAWA,ON,K2P 0G5,CA ON	ENE	194.95	100
ENBRIDGE GAS INC	142 NEPEAN ST,,OTTAWA,ON,K2P 2N2,CA ON	N	201.47	110
PIPELINE HIT 1/2"	310 COOPER ST,,OTTAWA,ON,K2P 0G7,CA ON	ENE	248.93	181

PRT - Private and Retail Fuel Storage Tanks

A search of the PRT database, dated 1989-1996* has found that there are 4 PRT site(s) within approximately 0.25 kilometers of the project property.

Equal/Higher Elevation	Address	Direction	Distance (m)	Map Key
SOMERSET SUNOCO	429 SOMERSET ST OTTAWA ON K2P0K1	WSW	193.19	98
BUDGET CAR & TRUCK RENTALS OF OTTAWA	443 SOMERSET ST W OTTAWA ON K1R 5J7	WSW	239.51	163
519059 ONTARIO LTD	328 KENT ST OTTAWA ON K2P2A6	SW	248.33	179
519059 ONTARIO LTD	328 KENT ST OTTAWA ON K2P 2A6	SW	248.33	179

PTTW - Permit to Take Water

A search of the PTTW database, dated 1994 - Feb 28, 2025 has found that there are 1 PTTW site(s) within approximately 0.25 kilometers of the project property.

Lower Elevation	Address	Direction	Distance (m)	Map Key
Claridge Homes (287 Lisgar) Inc.	287 Lisgar Street City of Ottawa, Ontario CITY OF OTTAWA ON	N	165.05	72

RSC - Record of Site Condition

A search of the RSC database, dated 1997-Sept 2001, Oct 2004-Mar 2025 has found that there are 4 RSC site(s) within approximately 0.25 kilometers of the project property.

Equal/Higher Elevation	Address	Direction	Distance (m)	Map Key
Soho Lisgar Inc.	300 Lisgar Street, Ottawa, Ontario, K2P 1T6 OTTAWA ON	N	96.14	22
Youth Services Bureau of Ottawa	433 COOPER ST/366 LISGAR STREET, OTTAWA OTTAWA ON	W	139.56	53
Avraham Holdings Inc.	443 SOMERSET ST W ON OTTAWA ON	WSW	245.38	174

Lower Elevation	Address	Direction	Distance (m)	Map Key
CLARIDGE HOMES (287 LISGAR) INC.	287 LISGAR STREET ON Ottawa ON	N	165.05	72

SCT - Scott's Manufacturing Directory

A search of the SCT database, dated 1992-Mar 2011* has found that there are 28 SCT site(s) within approximately 0.25 kilometers of the project property.

Equal/Higher Elevation	Address	Direction	Distance (m)	Map Key
The Ottawa Xpress	396 Cooper St Suite 204 Ottawa ON K2P 2H7	-	0.00	1
The Ottawa X Press - Div. of Communications Voir Inc.	396 Cooper St Suite 204 Ottawa ON K2P 2H7	-	0.00	1
Communications Voir Inc.	396 Cooper St Suite 204 Ottawa ON K2P 2H7	-	0.00	1
Communications Voir Inc.	396 Cooper St Suite 204 Ottawa ON K2P 2H7	-	0.00	1

Equal/Higher Elevation	Address	Direction	Distance (m)	Map Key
Ottawa X Press	396 Cooper St Suite 204 Ottawa ON K2P 2H7	-	0.00	1
Imagnan Corp.	396 Cooper St Suite 203 Ottawa ON K2P 2H7	-	0.00	1
Capital Xtra - Div. of Pink	251 Bank St Unit 503 Ottawa ON K2P 1X3	NW	39.41	5
Akiva Publishing Inc.	251 Bank St Suite 206 Ottawa ON K2P 1X3	NW	39.41	5
McKenzie Publishing Inc.	251A Bank St Suite 500 Ottawa ON K2P 1X3	NW	39.41	5
Biz Point Inc.	273 Bank St Ottawa ON K2P 1X5	SE	44.73	9
Canus Signs Plastics Ltd.	300 Lisgar St Ottawa ON K2P 0E2	N	96.14	22
Canus Plastics Inc.	300 Lisgar St Ottawa ON K2P 0E2	N	96.14	22
Canadian Bible Society	315 Lisgar St Ottawa ON K2P 0E1	NNW	132.76	48
WALLACK'S ART & DRAFTING	231 BANK ST OTTAWA ON K2P 1W9	NW	136.79	52
Soundmaster Ltd.	386 MacLaren St Ottawa ON K2P 0M8	SSE	168.58	77

Equal/Higher Elevation	Address	Direction	Distance (m)	Map Key
Koffman Signs Ltd.	146 Nepean St Ottawa ON K2P 0B6	N	196.85	102
KOFFMAN SIGNS	146 NEPEAN ST OTTAWA ON K2P 0B6	N	196.85	102
CAPITAL XTRA INC.	177 NEPEAN ST SUITE 500 OTTAWA ON K2P 0B4	NW	205.72	115

Lower Elevation	Address	Direction	Distance (m)	Map Key
whatif? Technologies Inc.	338 Somerset St W Unit 3 Ottawa ON K2P 0J9	ESE	120.65	34
CDIA Report Newsletter	338 Somerset St W Unit 4 Ottawa ON K2P 0J9	ESE	120.65	34
COOKWARE CENTRE (THE)	220 BANK ST OTTAWA ON K2P 1X1	NW	153.47	66
To Be Publications Inc.	207 Bank St Ottawa ON K2P 2N2	NW	212.55	121
JacintalInk	207 Bank St Suite 242 Ottawa ON K2P 2N2	NW	212.55	121
Canadian Council on Social	190 O'Connor St Suite 100 Ottawa ON K2P 2R3	N	212.91	124
The Dental Technology Group	267 O'Connor St Suite 101 Ottawa ON K2P 1V3	E	248.09	178
E.L. LITTLEJOHN & ASSOCIATES	267 O'Connor St Ottawa ON K2P 1V3	E	248.09	178

DENTAL TECHNOLOGY GROUP INC.	267 O'CONNOR ST SUITE 101 OTTAWA ON K2P 1V3	E	248.09	178
E.L. Littlejohn & Associates Ltd.	267 O'Connor St Ottawa ON K2P 1V3	E	248.09	178

SPL - Ontario Spills

A search of the SPL database, dated 1988-Jun 2024; Aug-Jan 2025 has found that there are 21 SPL site(s) within approximately 0.25 kilometers of the project property.

Equal/Higher Elevation	Address	Direction	Distance (m)	Map Key
Parson Refrigeration (1985) Ltd.	296 Bank St. Ottawa ON K2P 1X8	SSE	113.86	32
MASSINE'S YOUR INDEPENDENT GROCER	296 Bank Street, Ottawa ON	SSE	113.86	32
296 Bank Street	296 Bank Street OTTAWA ON	SSE	113.86	32
Parson Refrigeration (1985) Ltd.	296 Bank St Ottawa ON	SSE	113.86	32
Enbridge Gas Distribution Inc.	384 MacLaren St Ottawa ON K2P 0M8	SSE	165.34	74
	222 Nepean Street, Ottawa Ottawa ON	WNW	177.53	85
Enbridge Gas Distribution Inc.	Bank St and Nepean St Ottawa ON	NW	190.39	95
AULT FOODS	453 COOPER ST.AT KENT ST. OTTAWA OTTAWA DAIRY OTTAWA CITY ON K2P 0H1	WSW	191.36	97
AULT FOODS	453 COOPER STREET OTTAWA WINCHESTER 490 GORDON STREET	WSW	191.36	97

Equal/Higher Elevation	Address	Direction	Distance (m)	Map Key
	OTTAWA CITY ON K2P 0H1			
PRIVATE RESIDENCE	177 NIPEON STREET FURNACE OIL TANK OTTAWA CITY ON	NW	205.72	115
TRANSPORT TRUCK	KENT ST & COOPER ST. MOTOR VEHICLE (OPERATING FLUID) OTTAWA CITY ON	WSW	227.34	140
UNKNOWN	SOMERSET AND KENT STREET OTTAWA CITY ON	SW	228.60	144
	290-292 Kent Street UTM Zone:18 Easting:445333.64 Northing: 5029231.41 Ottawa ON	WSW	242.75	168

Lower Elevation	Address	Direction	Distance (m)	Map Key
OTTAWA HYDRO	375 COOPER STREET TRANSFORMER OTTAWA CITY ON K2P 0G8	NE	72.91	17
Enbridge Gas Distribution Inc.	338 Sommerset West Ottawa ON	ESE	120.65	34
PRIVATE BUSINESS	232 BANK ST STORAGE TANK OTTAWA ON K2P 1X1	WNW	124.62	36
285 MacLaren St	OTTAWA ON	SE	151.52	63
PRIVATE OWNER	LOT BESIDE 374 MACLAREN STREET. MOTOR VEHICLE (OPERATING FLUID) OTTAWA CITY ON K2P 0M6	SE	162.63	69
Claridge Homes (Carson) Inc.	287 Lisgar Avenue Ottawa ON K2P 1K8	N	165.05	72

Enbridge Gas Distribution Inc.	331 Cooper St. Ottawa ON	ENE	194.95	100
Enbridge Gas Distribution Inc.	310 Cooper St. Ottawa ON	ENE	248.93	181

WWIS - Water Well Information System

A search of the WWIS database, dated Dec 31 2023 has found that there are 41 WWIS site(s) within approximately 0.25 kilometers of the project property.

Equal/Higher Elevation	Address	Direction	Distance (m)	Map Key
	296 BANK ST. OTTAWA ON ***Well ID:*** 7246842	SSE	103.02	26
	296 BANK ST. OTTAWA ON ***Well ID:*** 7246843	SSE	103.02	26
	355 COOPER ST OTTAWA ON ***Well ID:*** 7305580	NNE	112.32	30
	355 COOPER ST OTTAWA ON ***Well ID:*** 7305582	NNE	113.21	31
	384 MC LAUREN RD OTTAWA ON ***Well ID:*** 7212003	SSE	175.05	82
	ON ***Well ID:*** 7296899	NNW	176.18	84
	180 WALLER ST OTTAWA ON ***Well ID:*** 7212067	SSE	186.53	90
	384 MCLAUREN RD OTTAWA ON ***Well ID:*** 7212004	SSE	187.81	91

Equal/Higher Elevation	Address	Direction	Distance (m)	Map Key
	429 MC LEARN Ottawa ON ***Well ID:*** 7233874	SW	196.22	101
	281 kent st Ottawa ON ***Well ID:*** 7354243	WSW	197.48	104
	429 MC LEARN OTTAWA ON ***Well ID:*** 7233875	SW	204.36	112
	19 MCLAREN ON ***Well ID:*** 7233876	SW	206.43	116
	281 kent st Ottawa ON ***Well ID:*** 7354245	WSW	212.63	122
	81 kent st Ottawa ON ***Well ID:*** 7354244	WSW	214.26	127
	366 382 BANK STREET Ottawa ON ***Well ID:*** 7295729	SSE	219.13	133
	KENT ST Ottawa ON ***Well ID:*** 7344660	SW	228.11	142
	KENT ST Ottawa ON ***Well ID:*** 7344655	SW	231.16	149
	195 BANK ST. OTTAWA ON ***Well ID:*** 7246053	NW	231.59	151
	7, 9, 11 FLORENCE ST. OTTAWA ON ***Well ID:*** 7103047	SSW	235.81	156
	KENT ST Ottawa ON	W	237.91	161

Equal/Higher Elevation	Address	Direction	Distance (m)	Map Key
	Well ID: 7344656			
	154 O'CONNOR STREET Ottawa ON ***Well ID:*** 7130914	N	241.18	166
	ON ***Well ID:*** 1503876	NW	243.40	171

Lower Elevation	Address	Direction	Distance (m)	Map Key
	SOMERSET ROADWAY OTTAWA ON ***Well ID:*** 1535586	ESE	64.74	13
	315 COOPER ST Ottawa ON ***Well ID:*** 7312996	NE	96.72	23
	338 SOMERSET STREET WEST OTTAWA ON ***Well ID:*** 7046637	ESE	103.25	27
	355 COOPER ST OTTAWA ON ***Well ID:*** 7305579	NNE	108.32	29
	311 SOMERSET Ottawa ON ***Well ID:*** 7391113	E	129.08	43
	355 COOPER ST OTTAWA ON ***Well ID:*** 7305581	NNE	129.13	44
	311 SOMERSET Ottawa ON ***Well ID:*** 7391114	ENE	130.61	45
	311 Somerset St W Ottawa ON ***Well ID:*** 7382859	ENE	142.92	57
	311 Somerset St W Ottawa ON	E	144.34	58

Well ID: 7382782

311 SONERSET Ottawa ON ***Well ID:*** 7391115	ENE	148.71	**60**
ON ***Well ID:*** 7211110	E	149.07	**61**
311 SOMERSET Ottawa ON ***Well ID:*** 7391112	E	152.20	**64**
355 COOPER ST Ottawa ON ***Well ID:*** 7312995	NNE	166.57	**76**
331 Cooper St Ottawa ON ***Well ID:*** 7334763	ENE	199.80	**109**
356 MACLAREN STREET Ottawa ON ***Well ID:*** 7218928	ESE	235.10	**155**
366 382 BANK STREET Ottawa ON ***Well ID:*** 7295730	SSE	236.21	**157**
ON ***Well ID:*** 7391814	NNE	243.00	**169**
366 382 BANK STREET Ottawa ON ***Well ID:*** 7295731	SSE	246.31	**175**
366 382 BANKS STREET Ottawa ON ***Well ID:*** 7295732	SSE	249.39	**182**

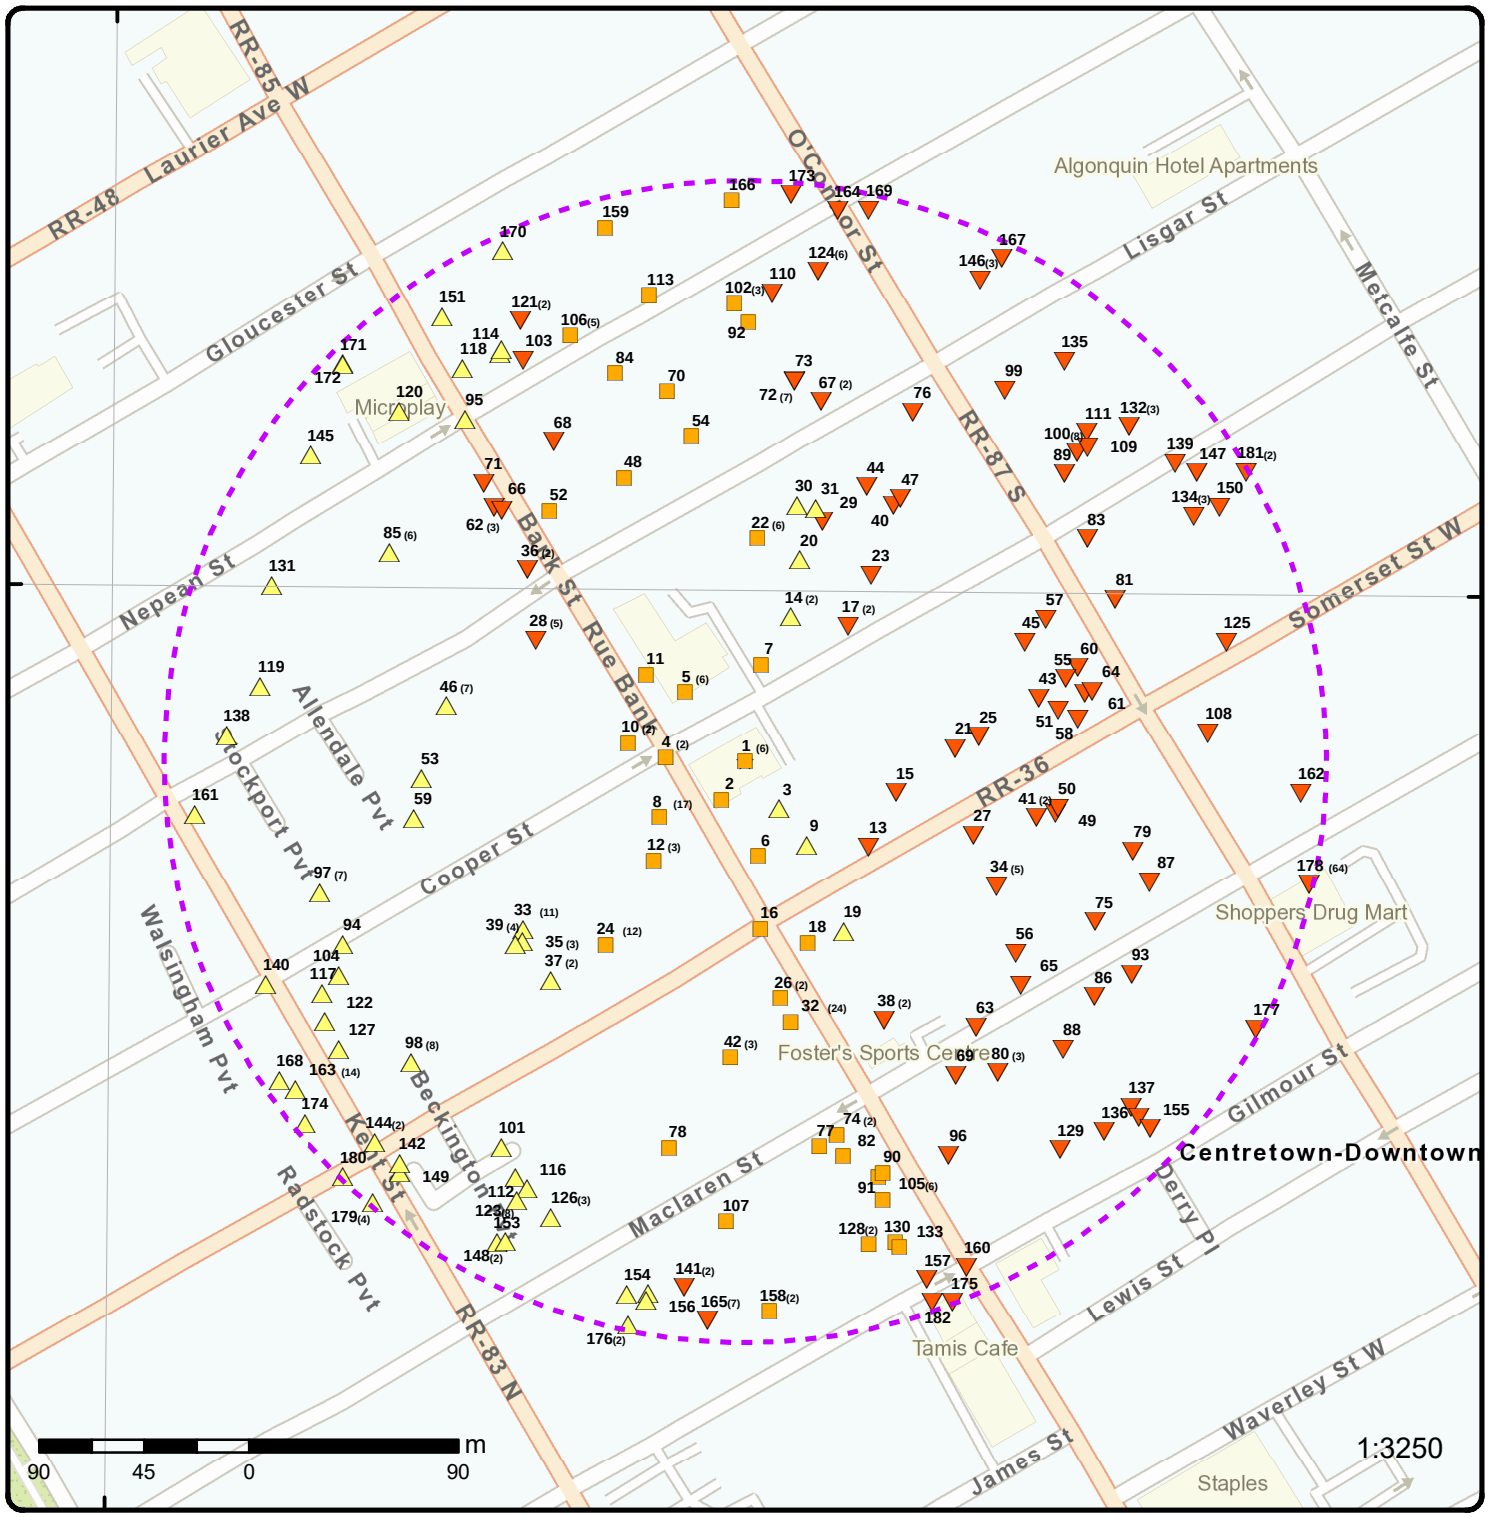

Map: 0.25 Kilometer Radius

Order Number: 25050700667

Address: 396 Cooper Street, Ottawa, ON

ERIS

- Project Property
- Buffer Outline
- Eris Sites with Higher Elevation
- Eris Sites with Same Elevation
- Eris Sites with Lower Elevation
- Eris Sites with Unknown Elevation
- Freeways; Highways
- Traffic Circle; Ramp
- Major Arterial; Minor Arterial
- Local Road
- Service Road; Traffic Circle; Ramp
- Rail
- Beach
- Airport
- Industrial Area
- Military Base
- Aircraft Roads
- Native Reservation
- Hospital
- Shopping & Sports Area
- University/College
- Cemetery; Golf Course
- Parkt (National)
- Park (City/County)

Source: © 2021 ESRI StreetMap Premium.

© ERIS Information Limited Partnership

75°42'W

45°25'30"N

45°25'30"N

Aerial

Year: 2023

Order Number: 25050700667

Address: 396 Cooper Street, Ottawa, ON

Source: ESRI World Imagery

© ERIS Information Limited Partnership

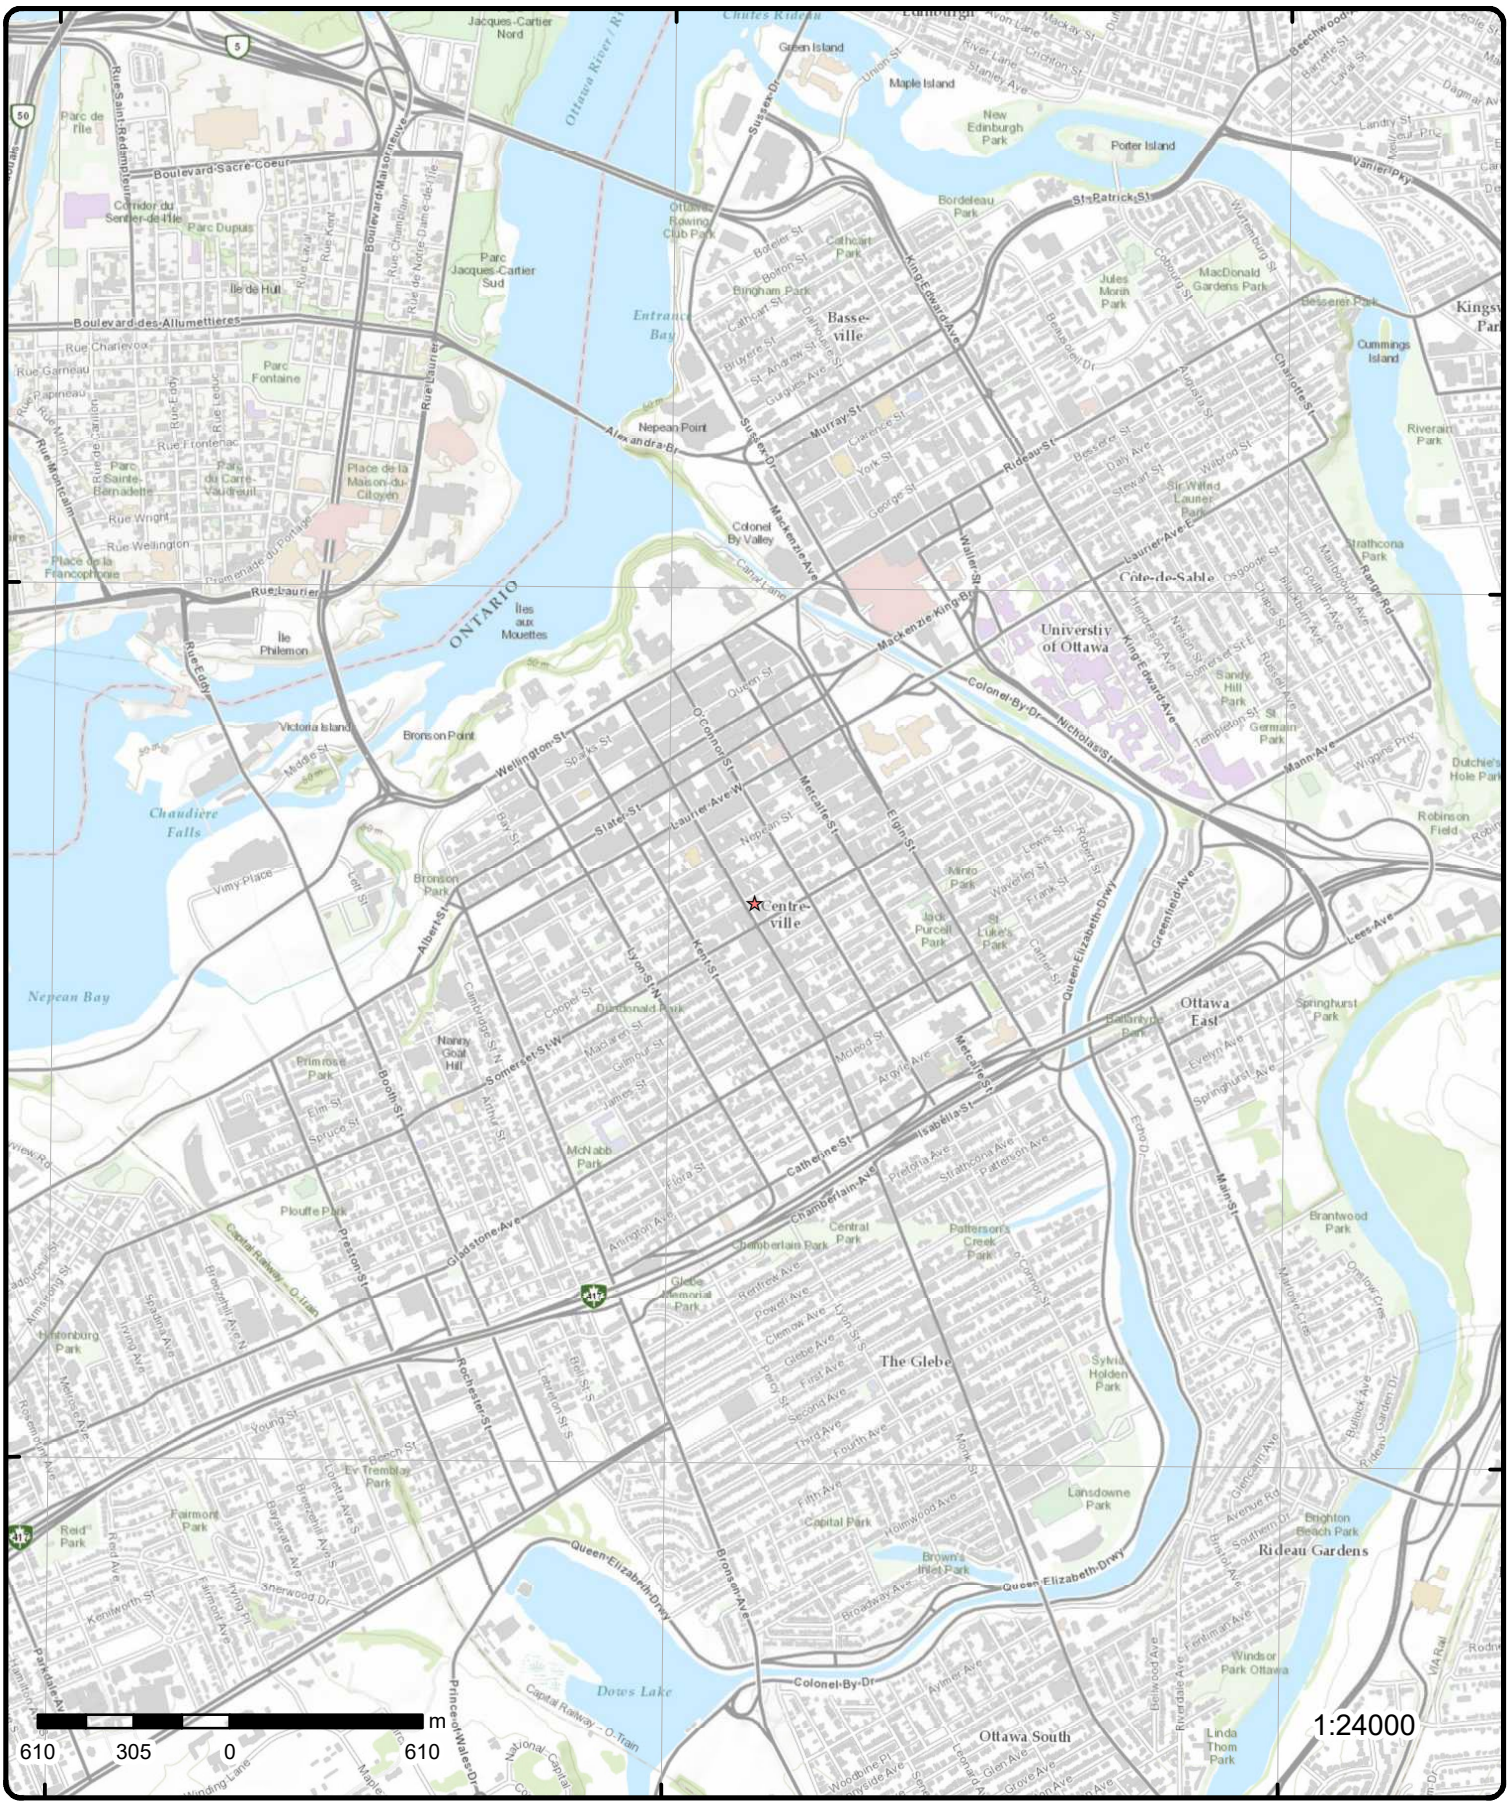

Topographic Map

Address: 396 Cooper Street, ON

Source: ESRI World Topographic Map

Order Number: 25050700667

© ERIS Information Limited Partnership

Detail Report

Map Key	Number of Records	Direction/ Distance (m)	Elev/Diff (m)	Site	DB
1	1 of 6	-/0.0	76.9 / 0.00	The Ottawa Xpress 396 Cooper St Suite 204 Ottawa ON K2P 2H7	SCT

Established: 1992
Plant Size (ft²):
Employment: 15

--Details--
Description: Newspaper Publishers
SIC/NAICS Code: 511110

Map Key	Number of Records	Direction/ Distance (m)	Elev/Diff (m)	Site	DB
1	2 of 6	-/0.0	76.9 / 0.00	The Ottawa X Press - Div. of Communications Voir Inc. 396 Cooper St Suite 204 Ottawa ON K2P 2H7	SCT

Established: 1992
Plant Size (ft²):
Employment: 15

--Details--
Description: Newspaper Publishers
SIC/NAICS Code: 511110

Map Key	Number of Records	Direction/ Distance (m)	Elev/Diff (m)	Site	DB
1	3 of 6	-/0.0	76.9 / 0.00	Communications Voir Inc. 396 Cooper St Suite 204 Ottawa ON K2P 2H7	SCT

Established: 1992
Plant Size (ft²):
Employment: 15

--Details--
Description: Newspaper Publishers
SIC/NAICS Code: 511110

Map Key	Number of Records	Direction/ Distance (m)	Elev/Diff (m)	Site	DB
1	4 of 6	-/0.0	76.9 / 0.00	Communications Voir Inc. 396 Cooper St Suite 204 Ottawa ON K2P 2H7	SCT

Established: 2000
Plant Size (ft²):
Employment: 15

--Details--
Description: Newspaper Publishers

Map Key	Number of Records	Direction/ Distance (m)	Elev/Diff (m)	Site	DB
SIC/NAICS Code:		511110			
1	5 of 6	-/0.0	76.9 / 0.00	Ottawa X Press 396 Cooper St Suite 204 Ottawa ON K2P 2H7	SCT
Established:					
Plant Size (ft²):					
Employment:		14			
--Details--					
Description:		Periodical Publishers			
SIC/NAICS Code:		511120			
1	6 of 6	-/0.0	76.9 / 0.00	Imagnan Corp. 396 Cooper St Suite 203 Ottawa ON K2P 2H7	SCT
Established:		1995			
Plant Size (ft²):					
Employment:		5			
--Details--					
Description:		All Other Industrial Machinery Manufacturing			
SIC/NAICS Code:		333299			
2	1 of 1	SW/19.5	76.9 / 0.00	GLASER PHARMACY LTD. 267 BANK STREET OTTAWA ON K2P 1X3	GEN

Generator Info

Generator No:	ON1565711	**Choice of Contact:**	
Approval Years:	99,00,01	**Contaminated Fac:**	
Status:		**MHSW Facility:**	
PO Box No:		**SIC Code:**	6031
Country:			
Co Admin:			
Phone No Admin:			
SIC Description:	PHARMACIES		

Waste Detail(s)

Waste Class:	261
Waste Class Name:	PHARMACEUTICALS

Waste Detail(s)

Waste Class:	312
Waste Class Name:	PATHOLOGICAL WASTES

3	1 of 1	SE/25.1	76.9 / 0.02	275 Bank St Ottawa ON K2P2L6	EHS

Map Key	Number of Records	Direction/ Distance (m)	Elev/Diff (m)	Site	DB

Order No:	20160210002	**Nearest Intersection:**	
Status:	C	**Municipality:**	
Report Type:	Custom Report	**Client Prov/State:**	ON
Report Date:	16-FEB-16	**Search Radius (km):**	.25
Date Received:	10-FEB-16	**X:**	-75.696311
Previous Site Name:		**Y:**	45.415823
Lot/Building Size:			
Additional Info Ordered:			

4	1 of 2	W/34.3	76.9 / 0.00	**OTTAWA CITY** **COOPER ST./BANK ST.** **OTTAWA CITY ON**	CA

Certificate #:	3-0942-90-
Application Year:	90
Issue Date:	6/5/1990
Approval Type:	Municipal sewage
Status:	Approved
Application Type:	
Client Name:	
Client Address:	
Client City:	
Client Postal Code:	
Project Description:	
Contaminants:	
Emission Control:	

4	2 of 2	W/34.3	76.9 / 0.00	**R.M. OF OTTAWA-CARLETON** **COOPER ST./BANK ST.** **OTTAWA CITY ON**	CA

Certificate #:	7-0785-90-
Application Year:	90
Issue Date:	6/5/1990
Approval Type:	Municipal water
Status:	Approved
Application Type:	
Client Name:	
Client Address:	
Client City:	
Client Postal Code:	
Project Description:	
Contaminants:	
Emission Control:	

5	1 of 6	NW/39.4	76.9 / 0.00	**251-259 Bank Street (395-397 Cooper St)** **Ottawa ON**	EHS

Order No:	20040428001	**Nearest Intersection:**	Bank St & Cooper St
Status:	C	**Municipality:**	
Report Type:	Custom Report	**Client Prov/State:**	ON
Report Date:	5/6/04	**Search Radius (km):**	0.25
Date Received:	4/28/04	**X:**	-75.69682
Previous Site Name:		**Y:**	45.416444
Lot/Building Size:			
Additional Info Ordered:			

5	2 of 6	NW/39.4	76.9 / 0.00	**Capital Xtra - Div. of Pink** **251 Bank St Unit 503**	SCT

Map Key	Number of Records	Direction/ Distance (m)	Elev/Diff (m)	Site	DB
				Ottawa ON K2P 1X3	

Established: 1994
Plant Size (ft²): 1800
Employment: 3

--Details--
Description: Newspaper Publishers
SIC/NAICS Code: 511110

Map Key	Number of Records	Direction/ Distance (m)	Elev/Diff (m)	Site	DB
5	3 of 6	NW/39.4	76.9 / 0.00	McKenzie Publishing Inc. 251A Bank St Suite 500 Ottawa ON K2P 1X3	SCT

Established: 01-JUL-96
Plant Size (ft²): 1000
Employment:

--Details--
Description: Periodical Publishers
SIC/NAICS Code: 511120

Map Key	Number of Records	Direction/ Distance (m)	Elev/Diff (m)	Site	DB
5	4 of 6	NW/39.4	76.9 / 0.00	Akiva Publishing Inc. 251 Bank St Suite 206 Ottawa ON K2P 1X3	SCT

Established:
Plant Size (ft²):
Employment:

--Details--
Description: Internet Publishing and Broadcasting and Web Search Portals
SIC/NAICS Code: 519130

Description: Book Publishers
SIC/NAICS Code: 511130

Description: Periodical Publishers
SIC/NAICS Code: 511120

Map Key	Number of Records	Direction/ Distance (m)	Elev/Diff (m)	Site	DB
5	5 of 6	NW/39.4	76.9 / 0.00	251 Bank Street Ottawa ON	EHS

Order No: 20110609005
Status: C
Report Type: Custom Report
Report Date: 6/15/2011
Date Received: 6/9/2011 8:51:43 AM
Previous Site Name:
Lot/Building Size:
Additional Info Ordered:

Nearest Intersection:
Municipality:
Client Prov/State: ON
Search Radius (km): 0.25
X: -75.696931
Y: 45.416234

Map Key	Number of Records	Direction/ Distance (m)	Elev/Diff (m)	Site	DB
5	6 of 6	NW/39.4	76.9 / 0.00	251 Bank St Ottawa ON K2P1X3	EHS

Map Key	Number of Records	Direction/ Distance (m)	Elev/Diff (m)	Site	DB

Order No:	20170306014	**Nearest Intersection:**	
Status:	C	**Municipality:**	
Report Type:	Standard Report	**Client Prov/State:**	ON
Report Date:	09-MAR-17	**Search Radius (km):**	.25
Date Received:	06-MAR-17	**X:**	-75.696806
Previous Site Name:		**Y:**	45.416301
Lot/Building Size:			
Additional Info Ordered:			

---

6 | **1 of 1** | **SSE/41.2** | **76.9 / 0.00** | **275 Bank Street Ottawa ON K2P 2L6** | **EHS**

Order No:	20101027019	**Nearest Intersection:**	
Status:	C	**Municipality:**	
Report Type:	Custom Report	**Client Prov/State:**	ON
Report Date:	11/2/2010	**Search Radius (km):**	0.25
Date Received:	10/27/2010 11:39:28 AM	**X:**	-75.696426
Previous Site Name:		**Y:**	45.415638
Lot/Building Size:			
Additional Info Ordered:			

---

7 | **1 of 1** | **NNE/42.0** | **76.9 / 0.00** | **ON** | **BORE**

Borehole ID:	613297	**Inclin FLG:**	No
OGF ID:	215514598	**SP Status:**	Initial Entry
Status:		**Surv Elev:**	No
Type:	Borehole	**Piezometer:**	No
Use:		**Primary Name:**	
Completion Date:		**Municipality:**	
Static Water Level:	11.9	**Lot:**	
Primary Water Use:		**Township:**	
Sec. Water Use:		**Latitude DD:**	45.416378
Total Depth m:	-999	**Longitude DD:**	-75.696417
Depth Ref:	Ground Surface	**UTM Zone:**	18
Depth Elev:		**Easting:**	445511
Drill Method:		**Northing:**	5029442
Orig Ground Elev m:	72.9	**Location Accuracy:**	
Elev Reliabil Note:		**Accuracy:**	Not Applicable
DEM Ground Elev m:	72.7		
Concession:			
Location D:			
Survey D:			
Comments:			

Borehole Geology Stratum

Geology Stratum ID:	218394556	**Mat Consistency:**	Firm
Top Depth:	0	**Material Moisture:**	
Bottom Depth:	2.3	**Material Texture:**	
Material Color:		**Non Geo Mat Type:**	
Material 1:	Sand	**Geologic Formation:**	
Material 2:		**Geologic Group:**	
Material 3:		**Geologic Period:**	
Material 4:		**Depositional Gen:**	
Gsc Material Description:			
Stratum Description:	SAND. FIRM.		

Geology Stratum ID:	218394562	**Mat Consistency:**	
Top Depth:	9.1	**Material Moisture:**	
Bottom Depth:		**Material Texture:**	

Material Color: ***Non Geo Mat Type:***
Material 1: Bedrock ***Geologic Formation:***
Material 2: Shale ***Geologic Group:***
Material 3: ***Geologic Period:***
Material 4: ***Depositional Gen:***
Gsc Material Description:
Stratum Description: BEDROCK. FOSSILIFEROUS, WATER STABLE AT 200.3 FEET.0050 043 00080 058 00115 062 00 **Note: Many records provided by the department have a truncated [Stratum Description] field.

Geology Stratum ID: 218394559 ***Mat Consistency:*** Firm
Top Depth: 6.2 ***Material Moisture:***
Bottom Depth: 7.3 ***Material Texture:***
Material Color: Grey ***Non Geo Mat Type:***
Material 1: Clay ***Geologic Formation:***
Material 2: Silt ***Geologic Group:***
Material 3: ***Geologic Period:***
Material 4: ***Depositional Gen:***
Gsc Material Description:
Stratum Description: CLAY. GREY,FIRM.

Geology Stratum ID: 218394561 ***Mat Consistency:*** Compact
Top Depth: 8.8 ***Material Moisture:***
Bottom Depth: 9.1 ***Material Texture:***
Material Color: ***Non Geo Mat Type:***
Material 1: Till ***Geologic Formation:***
Material 2: ***Geologic Group:***
Material 3: ***Geologic Period:***
Material 4: ***Depositional Gen:***
Gsc Material Description:
Stratum Description: TILL. COMPACT.

Geology Stratum ID: 218394557 ***Mat Consistency:*** Soft
Top Depth: 2.3 ***Material Moisture:***
Bottom Depth: 5 ***Material Texture:***
Material Color: Grey ***Non Geo Mat Type:***
Material 1: Clay ***Geologic Formation:***
Material 2: ***Geologic Group:***
Material 3: ***Geologic Period:***
Material 4: ***Depositional Gen:***
Gsc Material Description:
Stratum Description: CLAY. GREY,SOFT.

Geology Stratum ID: 218394558 ***Mat Consistency:*** Soft
Top Depth: 5 ***Material Moisture:***
Bottom Depth: 6.2 ***Material Texture:***
Material Color: ***Non Geo Mat Type:***
Material 1: Clay ***Geologic Formation:***
Material 2: Silt ***Geologic Group:***
Material 3: ***Geologic Period:***
Material 4: ***Depositional Gen:***
Gsc Material Description:
Stratum Description: CLAY. SOFT.

Geology Stratum ID: 218394560 ***Mat Consistency:*** Firm
Top Depth: 7.3 ***Material Moisture:***
Bottom Depth: 8.8 ***Material Texture:***
Material Color: Grey ***Non Geo Mat Type:***
Material 1: Clay ***Geologic Formation:***
Material 2: Till ***Geologic Group:***
Material 3: ***Geologic Period:***
Material 4: ***Depositional Gen:***
Gsc Material Description:
Stratum Description: CLAY. GREY,FIRM.

Source

Source Type:	Data Survey	**Source Appl:**	Spatial/Tabular
Source Orig:	Geological Survey of Canada	**Source Iden:**	1
Source Date:	1956-1972	**Scale or Res:**	Varies
Confidence:	H	**Horizontal:**	NAD27
Observatio:		**Verticalda:**	Mean Average Sea Level
Source Name:	Urban Geology Automated Information System (UGAIS)		
Source Details:	File: OTTAWA2.txt RecordID: 058050 NTS_Sheet: 31G05G		
Confiden 1:	Logged by professional. Exact and complete description of material and properties.		

Source List

Source Identifier:	1	**Horizontal Datum:**	NAD27
Source Type:	Data Survey	**Vertical Datum:**	Mean Average Sea Level
Source Date:	1956-1972	**Projection Name:**	Universal Transverse Mercator
Scale or Resolution:	Varies		
Source Name:	Urban Geology Automated Information System (UGAIS)		
Source Originators:	Geological Survey of Canada		

---

8 ***1 of 17*** ***WSW/44.0*** ***76.9 / 0.00*** ***DRAICCHIO'S TAILORING & CLEANING*** ***GEN***
272 BANK STREET
OTTAWA ON K2P 1X6

Generator Info

Generator No:	ON1392900	**Choice of Contact:**	
Approval Years:	90,97,98,99,00,01,02,03,04,05,06,07,08	**Contaminated Fac:**	
Status:		**MHSW Facility:**	
PO Box No:		**SIC Code:**	9721
Country:			
Co Admin:			
Phone No Admin:			
SIC Description:	POWER LAUND./CLEANER		

Waste Detail(s)

Waste Class:	241
Waste Class Name:	HALOGENATED SOLVENTS

---

8 ***2 of 17*** ***WSW/44.0*** ***76.9 / 0.00*** ***DRAICCHIO'S TAILORING & CLEANING 12-549*** ***GEN***
272 BANK STREET
OTTAWA ON K2P 1X6

Generator Info

Generator No:	ON1392900	**Choice of Contact:**	
Approval Years:	92,93,94,95,96	**Contaminated Fac:**	
Status:		**MHSW Facility:**	
PO Box No:		**SIC Code:**	9721
Country:			
Co Admin:			
Phone No Admin:			
SIC Description:	POWER LAUND./CLEANER		

Waste Detail(s)

Waste Class:	241
Waste Class Name:	HALOGENATED SOLVENTS

Map Key	Number of Records	Direction/ Distance (m)	Elev/Diff (m)	Site	DB
8	3 of 17	WSW/44.0	76.9 / 0.00	DRAICCHIO'S TAILORING & CLEANING 272 BANK STREET OTTAWA ON K2P 1X6	GEN

Generator Info

Generator No:	ON1392900	**Choice of Contact:**	
Approval Years:	2009	**Contaminated Fac:**	
Status:		**MHSW Facility:**	
PO Box No:		**SIC Code:**	812320
Country:			
Co Admin:			
Phone No Admin:			
SIC Description:	Dry Cleaning and Laundry Services (except Coin-Operated)		

Waste Detail(s)

Waste Class:	241
Waste Class Name:	HALOGENATED SOLVENTS

Map Key	Number of Records	Direction/ Distance (m)	Elev/Diff (m)	Site	DB
8	4 of 17	WSW/44.0	76.9 / 0.00	DRAICCHIO'S TAILORING & CLEANING 272 BANK STREET OTTAWA ON K2P 1X6	GEN

Generator Info

Generator No:	ON1392900	**Choice of Contact:**	
Approval Years:	2010	**Contaminated Fac:**	
Status:		**MHSW Facility:**	
PO Box No:		**SIC Code:**	812320
Country:			
Co Admin:			
Phone No Admin:			
SIC Description:	Dry Cleaning and Laundry Services (except Coin-Operated)		

Waste Detail(s)

Waste Class:	241
Waste Class Name:	HALOGENATED SOLVENTS

Map Key	Number of Records	Direction/ Distance (m)	Elev/Diff (m)	Site	DB
8	5 of 17	WSW/44.0	76.9 / 0.00	DRAICCHIO'S TAILORING & CLEANING 272 BANK STREET OTTAWA ON K2P 1X6	GEN

Generator Info

Generator No:	ON1392900	**Choice of Contact:**	
Approval Years:	2011	**Contaminated Fac:**	
Status:		**MHSW Facility:**	
PO Box No:		**SIC Code:**	812320
Country:			
Co Admin:			
Phone No Admin:			
SIC Description:	Dry Cleaning and Laundry Services (except Coin-Operated)		

Map Key	Number of Records	Direction/ Distance (m)	Elev/Diff (m)	Site	DB

Waste Detail(s)

Waste Class: 241
Waste Class Name: HALOGENATED SOLVENTS

---

8 | ***6 of 17*** | ***WSW/44.0*** | ***76.9 / 0.00*** | ***DRAICCHIO'S TAILORING & CLEANING***
272 BANK STREET
OTTAWA ON K2P 1X6 | ***GEN***

Generator Info

Generator No: ON1392900
Approval Years: 2012
Status:
PO Box No:
Country:
Co Admin:
Phone No Admin:
SIC Description: Dry Cleaning and Laundry Services (except Coin-Operated)

Choice of Contact:
Contaminated Fac:
MHSW Facility:
SIC Code: 812320

Waste Detail(s)

Waste Class: 241
Waste Class Name: HALOGENATED SOLVENTS

---

8 | ***7 of 17*** | ***WSW/44.0*** | ***76.9 / 0.00*** | ***7695713 canada inc.***
272 BANK ST
OTTAWA ON | ***GEN***

Generator Info

Generator No: ON4418802
Approval Years: 2012
Status:
PO Box No:
Country:
Co Admin:
Phone No Admin:
SIC Description: Dry Cleaning and Laundry Services (except Coin-Operated)

Choice of Contact:
Contaminated Fac:
MHSW Facility:
SIC Code: 812320

---

8 | ***8 of 17*** | ***WSW/44.0*** | ***76.9 / 0.00*** | ***7695713 canada inc.***
272 BANK ST
OTTAWA ON | ***GEN***

Generator Info

Generator No: ON4418802
Approval Years: 2013
Status:
PO Box No:
Country:
Co Admin:
Phone No Admin:
SIC Description: DRY CLEANING AND LAUNDRY SERVICES (EXCEPT COIN-OPERATED)

Choice of Contact:
Contaminated Fac:
MHSW Facility:
SIC Code: 812320

Map Key	Number of Records	Direction/ Distance (m)	Elev/Diff (m)	Site	DB

Waste Detail(s)

Waste Class: 213
Waste Class Name: PETROLEUM DISTILLATES

---

8 | ***9 of 17*** | ***WSW/44.0*** | ***76.9 / 0.00*** | ***7695713 canada inc.***
272 BANK ST
OTTAWA ON K2P1X6 | ***GEN***

Generator Info

Generator No:	ON4418802	***Choice of Contact:***	CO_ADMIN
Approval Years:	2016	***Contaminated Fac:***	No
Status:		***MHSW Facility:***	No
PO Box No:		***SIC Code:***	812320
Country:	Canada		
Co Admin:	MANUEL ML LEBRON		
Phone No Admin:	6132332965 Ext.		
SIC Description:	DRY CLEANING AND LAUNDRY SERVICES (EXCEPT COIN-OPERATED)		

Waste Detail(s)

Waste Class: 213
Waste Class Name: PETROLEUM DISTILLATES

---

8 | ***10 of 17*** | ***WSW/44.0*** | ***76.9 / 0.00*** | ***7695713 canada inc.***
272 BANK ST
OTTAWA ON K2P1X6 | ***GEN***

Generator Info

Generator No:	ON4418802	***Choice of Contact:***	CO_ADMIN
Approval Years:	2015	***Contaminated Fac:***	No
Status:		***MHSW Facility:***	No
PO Box No:		***SIC Code:***	812320
Country:	Canada		
Co Admin:	MANUEL ML LEBRON		
Phone No Admin:	6132332965 Ext.		
SIC Description:	DRY CLEANING AND LAUNDRY SERVICES (EXCEPT COIN-OPERATED)		

Waste Detail(s)

Waste Class: 213
Waste Class Name: PETROLEUM DISTILLATES

---

8 | ***11 of 17*** | ***WSW/44.0*** | ***76.9 / 0.00*** | ***7695713 canada inc.***
272 BANK ST
OTTAWA ON K2P1X6 | ***GEN***

Generator Info

Generator No:	ON4418802	***Choice of Contact:***	CO_OFFICIAL
Approval Years:	2014	***Contaminated Fac:***	No
Status:		***MHSW Facility:***	No
PO Box No:		***SIC Code:***	812320
Country:	Canada		

Map Key	Number of Records	Direction/ Distance (m)	Elev/Diff (m)	Site	DB

Co Admin: aida af flores de lebron
Phone No Admin: 613-234-1284 Ext.
SIC Description: DRY CLEANING AND LAUNDRY SERVICES (EXCEPT COIN-OPERATED)

Waste Detail(s)

Waste Class: 213
Waste Class Name: PETROLEUM DISTILLATES

8	12 of 17	WSW/44.0	76.9 / 0.00	7695713 canada inc. 272 BANK ST OTTAWA ON K2P1X6	GEN

Generator Info

Generator No: ON4418802
Approval Years: As of Dec 2018
Status: Registered
PO Box No:
Country: Canada
Co Admin:
Phone No Admin:
SIC Description:

Choice of Contact:
Contaminated Fac:
MHSW Facility:
SIC Code:

Waste Detail(s)

Waste Class: 213 L
Waste Class Name: Petroleum distillates

8	13 of 17	WSW/44.0	76.9 / 0.00	Draicchio's Tailoring&Cleaning 272 Bank St Ottawa ON K2P1X6	CDRY

Legal Name of Company:
Region:
Type of Reporter:

Waste Quantity by Year

Reporting Year: 2004
Quantity of PERC (kg): 89.1
Total Waste Water (kg): 92
Total Waste Water (L): -
Total Residue (kg): 92
Total Residue (L): -
Total Mix (kg): 184
Total Mix (L): -
Request for Confidentiality: No
Reason For Confidentiality: N/A

8	14 of 17	WSW/44.0	76.9 / 0.00	Downtown Cobler 272 Bank St Ottawa ON K2P1X6	CDRY

Legal Name of Company:
Region: Ontario
Type of Reporter: Dry Cleaner

Map Key	Number of Records	Direction/ Distance (m)	Elev/Diff (m)	Site	DB

Waste Quantity by Year

Reporting Year:	2021
Quantity of PERC (kg):	0
Total Waste Water (kg):	0
Total Waste Water (L):	0
Total Residue (kg):	0
Total Residue (L):	0
Total Mix (kg):	0
Total Mix (L):	0
Request for Confidentiality:	no
Reason For Confidentiality:	

Map Key	Number of Records	Direction/ Distance (m)	Elev/Diff (m)	Site	DB
8	15 of 17	WSW/44.0	76.9 / 0.00	7695713 canada inc. 272 BANK ST OTTAWA ON K2P1X6	GEN

Generator Info

Generator No:	ON4418802	***Choice of Contact:***	
Approval Years:	As of Jul 2020	***Contaminated Fac:***	
Status:	Registered	***MHSW Facility:***	
PO Box No:		***SIC Code:***	
Country:	Canada		
Co Admin:			
Phone No Admin:			
SIC Description:			

Waste Detail(s)

Waste Class:	213 L
Waste Class Name:	Petroleum distillates

Map Key	Number of Records	Direction/ Distance (m)	Elev/Diff (m)	Site	DB
8	16 of 17	WSW/44.0	76.9 / 0.00	DOWNTOWN COBBLER DOWNTOWN COBBLER 272 BANK ST OTTAWA ON k2p1x6	GEN

Generator Info

Generator No:	ON4418802	***Choice of Contact:***	
Approval Years:	As of Nov 2021	***Contaminated Fac:***	
Status:	Registered	***MHSW Facility:***	
PO Box No:		***SIC Code:***	
Country:	Canada		
Co Admin:			
Phone No Admin:			
SIC Description:			

Waste Detail(s)

Waste Class:	213 L
Waste Class Name:	Petroleum distillates

Map Key	Number of Records	Direction/ Distance (m)	Elev/Diff (m)	Site	DB
8	17 of 17	WSW/44.0	76.9 / 0.00	Downtown Tailoring Downtown Tailoring, n/a, 272 BANK ST OTTAWA ON	GEN

Generator Info

Generator No:	ON4418802	***Choice of Contact:***	
Approval Years:	As of Oct 2022	***Contaminated Fac:***	
Status:	Registered	***MHSW Facility:***	
PO Box No:	n/a	***SIC Code:***	
Country:	Canada		
Co Admin:			
Phone No Admin:			
SIC Description:			

Waste Detail(s)

Waste Class:	213 L
Waste Class Name:	PETROLEUM DISTILLATES

Waste Detail(s)

Waste Class:	241 H
Waste Class Name:	HALOGENATED SOLVENTS

Generator Info as of July 2024

Generator No:	ON4418802
Generator Company Name:	Downtown Tailoring
Street:	Downtown Tailoring, n/a, 272 BANK ST
City:	OTTAWA
Province State:	Ontario
Country:	Canada
Postal Code:	K2P1X6
Waste Class:	213 L, 241 H

Waste Class Decoded:

213 - PETROLEUM DISTILLATES; 241 - HALOGENATED SOLVENTS

2017 Generator Info

Gen No:	ON4418802	***Choice of Contact:***	CO_ADMIN
ID:	17578	***Phone No Official:***	6132038099 Ext.
Contaminated Fac:	N	***Phone No Admin:***	6132332965 Ext.
MHSW Facility:	N	***County Ont:***	OTTAWA CARLTON (RM)
NAICS Code1:	812320	***County Out:***	
NAICS Code2:		***District:***	402
NAICS Code3:			
Gen Name:	7695713 canada inc.		
Gen Div:			
Gen Op Name:	DRAICCHIO'S TAILORING & CLEANING		
Gen Op Div:			
Site Adrs1:	272 BANK ST		
Site Bldg:			
Site Pobox:			
Province In:	ONTARIO		
Site Adrs2:			
Site City:	OTTAWA		
Province Out:			
Site Postal Code:	K2P1X6		
Site Country:	Canada		
Co Official:	MANUEL ML LEBRON		
Co Admin:	MANUEL ML LEBRON		

2017 Generator Manifest

ID:	41082	***Sum Received Qty:***	80.0
Generator No:	ON4418802	***Waste Class Name:***	HALOGENATED SOLVENTS
Receiver Type:	040	***Count Manifests:***	2
Waste Char:	H	***District:***	805
Waste Code:	241		

2018 Generator Info

Gen No:	ON4418802	***Choice of Contact:***	CO_ADMIN
ID:	17611	***Phone No Official:***	6132038099 Ext.
Contaminated Fac:	N	***Phone No Admin:***	6132332965 Ext.
MHSW Facility:	N	***County Ont:***	OTTAWA CARLTON (RM)
NAICS Code1:	812320	***County Out:***	
NAICS Code2:		***District:***	402
NAICS Code3:			

Gen Name:	7695713 canada inc.
Gen Div:	
Gen Op Name:	DRAICCHIO'S TAILORING & CLEANING
Gen Op Div:	
Site Adrs1:	272 BANK ST
Site Bldg:	
Site Pobox:	
Province In:	ONTARIO
Site Adrs2:	
Site City:	OTTAWA
Province Out:	
Site Postal Code:	K2P1X6
Site Country:	Canada
Co Official:	MANUEL ML LEBRON
Co Admin:	MANUEL ML LEBRON

2018 Generator Manifest

ID:	40965	***Sum Received Qty:***	60.0
Generator No:	ON4418802	***Waste Class Name:***	HALOGENATED SOLVENTS
Receiver Type:	040	***Count Manifests:***	1
Waste Char:	H	***District:***	805
Waste Code:	241		

2019 Generator Info

Gen No:	ON4418802	***Choice of Contact:***	CO_ADMIN
ID:	17503	***Phone No Official:***	6132038099 Ext.
Contaminated Fac:	N	***Phone No Admin:***	6132332965 Ext.
MHSW Facility:	N	***County Ont:***	OTTAWA CARLTON (RM)
NAICS Code1:	812320	***County Out:***	
NAICS Code2:		***District:***	402
NAICS Code3:			

Gen Name:	7695713 canada inc.
Gen Div:	
Gen Op Name:	DRAICCHIO'S TAILORING & CLEANING
Gen Op Div:	
Site Adrs1:	272 BANK ST
Site Bldg:	
Site Pobox:	
Province In:	ONTARIO
Site Adrs2:	
Site City:	OTTAWA
Province Out:	
Site Postal Code:	K2P1X6

Site Country:	Canada
Co Official:	MANUEL ML LEBRON
Co Admin:	MANUEL ML LEBRON

2019 Generator Manifest

ID:	40283	***Sum Received Qty:***	24.0
Generator No:	ON4418802	***Waste Class Name:***	HALOGENATED SOLVENTS
Receiver Type:	040	***Count Manifests:***	1
Waste Char:	H	***District:***	805
Waste Code:	241		

2020 Generator Info

Gen No:	ON4418802	***Choice of Contact:***	CO_OFFICIAL
ID:	17205	***Phone No Official:***	6132038099 Ext.
Contaminated Fac:	N	***Phone No Admin:***	6132038099 Ext.
MHSW Facility:	N	***County Ont:***	OTTAWA CARLTON (RM)
NAICS Code1:	812320	***County Out:***	
NAICS Code2:		***District:***	402
NAICS Code3:			

Gen Name:	DOWNTOWN COBBLER
Gen Div:	DOWNTOWN COBBLER
Gen Op Name:	DOWNTOWN COBBLER
Gen Op Div:	
Site Adrs1:	272 BANK ST
Site Bldg:	
Site Pobox:	
Province In:	ONTARIO
Site Adrs2:	
Site City:	OTTAWA
Province Out:	
Site Postal Code:	k2p1x6
Site Country:	Canada
Co Official:	MANUEL ML LEBRON
Co Admin:	MANUEL MANUEL LEBRON

2021 Generator Info

Gen No:	ON4418802	***Choice of Contact:***	CO_OFFICIAL
ID:	17274	***Phone No Official:***	6132038099 Ext.
Contaminated Fac:	N	***Phone No Admin:***	6132038099 Ext.
MHSW Facility:	N	***County Ont:***	OTTAWA CARLTON (RM)
NAICS Code1:	812320	***County Out:***	
NAICS Code2:		***District:***	402
NAICS Code3:			

Gen Name:	Downtown Tailoring
Gen Div:	DOWNTOWN TAILORING
Gen Op Name:	Downtown Tailoring
Gen Op Div:	DOWNTOWN TAILORING
Site Adrs1:	272 BANK ST
Site Bldg:	Downtown Tailoring
Site Pobox:	n/a
Province In:	ONTARIO
Site Adrs2:	
Site City:	OTTAWA
Province Out:	
Site Postal Code:	K2P 1X6
Site Country:	Canada
Co Official:	MANUEL ML LEBRON
Co Admin:	MANUEL M.L LEBRON

Map Key	Number of Records	Direction/ Distance (m)	Elev/Diff (m)	Site	DB

2021 Generator Manifest

ID:	38317	***Sum Received Qty:***	20.0
Generator No:	ON4418802	***Waste Class Name:***	HALOGENATED SOLVENTS
Receiver Type:	040	***Count Manifests:***	1
Waste Char:	H	***District:***	805
Waste Code:	241		

Map Key	Number of Records	Direction/ Distance (m)	Elev/Diff (m)	Site	DB
9	1 of 1	SE/44.7	76.9 / 0.02	***Biz Point Inc.*** ***273 Bank St*** ***Ottawa ON K2P 1X5***	SCT

Established:	2004
Plant Size (ft²):	
Employment:	

--Details--

Description:	Digital Printing
SIC/NAICS Code:	323115

Map Key	Number of Records	Direction/ Distance (m)	Elev/Diff (m)	Site	DB
10	1 of 2	W/51.0	76.9 / 0.00	***FOCUS CENTRE, THE*** ***254 BANK STREET*** ***OTTAWA ON K2P 1X4***	GEN

Generator Info

Generator No:	ON1882400	***Choice of Contact:***	
Approval Years:	94,95,96,97,98,99,00,01	***Contaminated Fac:***	
Status:		***MHSW Facility:***	
PO Box No:		***SIC Code:***	6571
Country:			
Co Admin:			
Phone No Admin:			
SIC Description:	CAMERA/PHOTO. SUPPLY		

Waste Detail(s)

Waste Class:	264
Waste Class Name:	PHOTOPROCESSING WASTES

Map Key	Number of Records	Direction/ Distance (m)	Elev/Diff (m)	Site	DB
10	2 of 2	W/51.0	76.9 / 0.00	***Easy Drain Plumbing*** ***254 Bank Str*** ***Ottawa ON***	GEN

Generator Info

Generator No:	ON4987732	***Choice of Contact:***	
Approval Years:	2013	***Contaminated Fac:***	
Status:		***MHSW Facility:***	
PO Box No:		***SIC Code:***	812115
Country:			
Co Admin:			
Phone No Admin:			
SIC Description:			

Waste Detail(s)

Map Key	Number of Records	Direction/ Distance (m)	Elev/Diff (m)	Site	DB

Waste Class: 262
Waste Class Name: DETERGENTS/SOAPS

---

11 | **1 of 1** | **WNW/56.8** | **76.9 / 0.00** | **251 Bank Street**
Ottawa ON K2P 1X3 | **EHS**

Order No: 24082900023
Status: C
Report Type: Standard Report
Report Date: 04-SEP-24
Date Received: 29-AUG-24
Previous Site Name:
Lot/Building Size:
Additional Info Ordered:

Nearest Intersection:
Municipality:
Client Prov/State: ON
Search Radius (km): .25
X: -75.6970523
Y: 45.416337

---

12 | **1 of 3** | **SW/58.2** | **76.9 / 0.00** | **COOPER PHARMACY INC SWIFT COMPOUNDING PHARMACY**
276 BANK ST
OTTAWA ON K2P 1X6 | **GEN**

Generator Info

Generator No: ON9068684
Approval Years: As of Jul 2020
Status: Registered
PO Box No:
Country: Canada
Co Admin:
Phone No Admin:
SIC Description:

Choice of Contact:
Contaminated Fac:
MHSW Facility:
SIC Code:

Waste Detail(s)

Waste Class: 312 P
Waste Class Name: Pathological wastes

Waste Detail(s)

Waste Class: 261 A
Waste Class Name: Pharmaceuticals

---

12 | **2 of 3** | **SW/58.2** | **76.9 / 0.00** | **COOPER PHARMACY INC SWIFT COMPOUNDING PHARMACY**
276 BANK ST
OTTAWA ON K2P 1X6 | **GEN**

Generator Info

Generator No: ON9068684
Approval Years: As of Nov 2021
Status: Registered
PO Box No:
Country: Canada
Co Admin:
Phone No Admin:
SIC Description:

Choice of Contact:
Contaminated Fac:
MHSW Facility:
SIC Code:

Waste Detail(s)

Waste Class: 261 A
Waste Class Name: Pharmaceuticals

Waste Detail(s)

Waste Class: 312 P
Waste Class Name: Pathological wastes

---

12 | ***3 of 3*** | ***SW/58.2*** | ***76.9 / 0.00*** | ***SWIFT COMPOUNDING PHARMACY***
276 BANK ST
OTTAWA ON | ***GEN***

Generator Info

Generator No: ON9068684
Approval Years: As of Oct 2022
Status: Registered
PO Box No:
Country: Canada
Co Admin:
Phone No Admin:
SIC Description:

Choice of Contact:
Contaminated Fac:
MHSW Facility:
SIC Code:

Waste Detail(s)

Waste Class: 261 A
Waste Class Name: PHARMACEUTICALS

Waste Detail(s)

Waste Class: 312 P
Waste Class Name: PATHOLOGICAL WASTES

Generator Info as of July 2024

Generator No: ON9068684
Generator Company Name: SWIFT COMPOUNDING PHARMACY
Street: 276 BANK ST
City: OTTAWA
Province State: Ontario
Country: Canada
Postal Code: K2P1X6
Waste Class: 261 A, 312 P

Waste Class Decoded:

261 - PHARMACEUTICALS; 312 - PATHOLOGICAL WASTES

2020 Generator Info

Gen No: ON9068684
ID: 36378
Contaminated Fac: N
MHSW Facility: N

Choice of Contact: CO_OFFICIAL
Phone No Official: 6134222202 Ext.
Phone No Admin:
County Ont: OTTAWA CARLTON (RM)

Map Key	Number of Records	Direction/ Distance (m)	Elev/Diff (m)	Site	DB

NAICS Code1:	446110	**County Out:**	
NAICS Code2:		**District:**	402
NAICS Code3:			
Gen Name:	COOPER PHARMACY INC		
Gen Div:	SWIFT COMPOUNDING PHARMACY		
Gen Op Name:	SWIFT COMPOUNDING PHARMACY		
Gen Op Div:			
Site Adrs1:	276 BANK ST		
Site Bldg:			
Site Pobox:			
Province In:	ONTARIO		
Site Adrs2:			
Site City:	OTTAWA		
Province Out:			
Site Postal Code:	K2P 1X6		
Site Country:	Canada		
Co Official:	ALY EL DEFRAWY		
Co Admin:			

2021 Generator Info

Gen No:	ON9068684	**Choice of Contact:**	CO_OFFICIAL
ID:	37309	**Phone No Official:**	6134222202 Ext.
Contaminated Fac:	N	**Phone No Admin:**	
MHSW Facility:	N	**County Ont:**	OTTAWA CARLTON (RM)
NAICS Code1:	446110	**County Out:**	
NAICS Code2:		**District:**	402
NAICS Code3:			
Gen Name:	COOPER PHARMACY INC		
Gen Div:	SWIFT COMPOUNDING PHARMACY		
Gen Op Name:	SWIFT COMPOUNDING PHARMACY		
Gen Op Div:			
Site Adrs1:	276 BANK ST		
Site Bldg:			
Site Pobox:			
Province In:	ONTARIO		
Site Adrs2:			
Site City:	OTTAWA		
Province Out:			
Site Postal Code:	K2P 1X6		
Site Country:	Canada		
Co Official:	ALY EL DEFRAWY		
Co Admin:			

2021 Generator Manifest

ID:	62978	**Sum Received Qty:**	14.05
Generator No:	ON9068684	**Waste Class Name:**	PHARMACEUTICALS
Receiver Type:	030	**Count Manifests:**	2
Waste Char:	A	**District:**	402
Waste Code:	261		

---

13 | ***1 of 1*** | ***ESE/64.7*** | ***75.9 / -1.00*** | ***SOMERSET ROADWAY OTTAWA ON*** | ***WWIS***

Well ID:	1535586	**Flowing (Y/N):**	
Construction Date:		**Flow Rate:**	
Use 1st:		**Data Entry Status:**	
Use 2nd:		**Data Src:**	
Final Well Status:	Observation Wells	**Date Received:**	06/24/2005
Water Type:		**Selected Flag:**	TRUE
Casing Material:		**Abandonment Rec:**	
Audit No:	Z30507	**Contractor:**	1844

Tag:	A020628	**Form Version:**	3
Constructn Method:		**Owner:**	
Elevation (m):		**County:**	OTTAWA-CARLETON
Elevatn Reliabilty:		**Lot:**	
Depth to Bedrock:		**Concession:**	
Well Depth:		**Concession Name:**	
Overburden/Bedrock:		**Easting NAD83:**	
Pump Rate:		**Northing NAD83:**	
Static Water Level:		**Zone:**	
Clear/Cloudy:		**UTM Reliability:**	
Municipality:	OTTAWA CITY		
Site Info:			

PDF URL (Map): https://d2khazk8e83rdv.cloudfront.net/moe_mapping/downloads/2Water/Wells_pdfs/153\1535586.pdf

Additional Detail(s) (Map)

Well Completed Date:	04/27/2005
Year Completed:	2005
Depth (m):	6
Latitude:	45.4156771009064
Longitude:	-75.6958166864399
X:	-75.69581652396467
Y:	45.415677094118095
Path:	153\1535586.pdf

Bore Hole Information

Bore Hole ID:	11316125	**Elevation:**	
DP2BR:		**Elevrc:**	
Spatial Status:		**Zone:**	18
Code OB:		**East83:**	445557.00
Code OB Desc:		**North83:**	5029364.00
Open Hole:		**Org CS:**	UTM83
Cluster Kind:		**UTMRC:**	4
Date Completed:	04/27/2005	**UTMRC Desc:**	margin of error : 30 m - 100 m
Remarks:		**Location Method:**	wwr
Location Method Desc:	on Water Well Record		
Elevrc Desc:			
Location Source Date:			
Improvement Location Source:			
Improvement Location Method:			
Source Revision Comment:			
Supplier Comment:			

Overburden and Bedrock Materials Interval

Formation ID:	932996683
Layer:	3
Color:	2
General Color:	GREY
Material 1:	06
Material 1 Desc:	SILT
Material 2:	
Material 2 Desc:	
Material 3:	
Material 3 Desc:	
Formation Top Depth:	1.2000000476837158
Formation End Depth:	6.0
Formation End Depth UOM:	m

Overburden and Bedrock Materials Interval

Formation ID:	932996682
Layer:	2
Color:	6
General Color:	BROWN
Material 1:	28
Material 1 Desc:	SAND
Material 2:	
Material 2 Desc:	
Material 3:	
Material 3 Desc:	
Formation Top Depth:	0.800000011920929
Formation End Depth:	1.2000000476837158
Formation End Depth UOM:	m

Overburden and Bedrock Materials Interval

Formation ID:	932996681
Layer:	1
Color:	2
General Color:	GREY
Material 1:	11
Material 1 Desc:	GRAVEL
Material 2:	
Material 2 Desc:	
Material 3:	
Material 3 Desc:	
Formation Top Depth:	0.0
Formation End Depth:	0.800000011920929
Formation End Depth UOM:	m

Annular Space/Abandonment Sealing Record

Plug ID:	933271640
Layer:	1
Plug From:	0.0
Plug To:	2.5
Plug Depth UOM:	m

Method of Construction & Well Use

Method Construction ID:	961535586
Method Construction Code:	B
Method Construction:	Other Method
Other Method Construction:	

Pipe Information

Pipe ID:	11330980
Casing No:	1
Comment:	
Alt Name:	

Construction Record - Casing

Casing ID:	930855429
Layer:	1

Material:	5
Open Hole or Material:	PLASTIC
Depth From:	0.0
Depth To:	3.0
Casing Diameter:	50.0
Casing Diameter UOM:	cm
Casing Depth UOM:	m

Construction Record - Screen

Screen ID:	933413326
Layer:	1
Slot:	#10
Screen Top Depth:	3.0
Screen End Depth:	6.0
Screen Material:	5
Screen Depth UOM:	m
Screen Diameter UOM:	cm
Screen Diameter:	6.5

Hole Diameter

Hole ID:	11533635
Diameter:	20.0
Depth From:	0.0
Depth To:	6.0
Hole Depth UOM:	m
Hole Diameter UOM:	cm

---

14 ***1 of 2*** ***NNE/65.4*** ***76.9 / 0.03*** ***379 Cooper Street Ottawa ON K2P 0G8*** ***EHS***

Order No:	20180712164	**Nearest Intersection:**	
Status:	C	**Municipality:**	Ottawa
Report Type:	Standard Report	**Client Prov/State:**	ON
Report Date:	19-JUL-18	**Search Radius (km):**	.25
Date Received:	12-JUL-18	**X:**	-75.696233
Previous Site Name:		**Y:**	45.416539
Lot/Building Size:			
Additional Info Ordered:	Fire Insur. Maps and/or Site Plans; City Directory; Aerial Photos		

---

14 ***2 of 2*** ***NNE/65.4*** ***76.9 / 0.03*** ***379 Cooper Street Ottawa ON K2P 0G8*** ***EHS***

Order No:	21051300364	**Nearest Intersection:**	
Status:	C	**Municipality:**	
Report Type:	Site Report	**Client Prov/State:**	ON
Report Date:	14-MAY-21	**Search Radius (km):**	.001
Date Received:	13-MAY-21	**X:**	-75.6962569
Previous Site Name:		**Y:**	45.4165681
Lot/Building Size:			
Additional Info Ordered:			

---

15 ***1 of 1*** ***E/66.3*** ***75.9 / -1.00*** ***343 Somerset Street West Ottawa ON*** ***EHS***

Order No:	20140905028	**Nearest Intersection:**	
Status:	C	**Municipality:**	
Report Type:	Custom Report	**Client Prov/State:**	ON
Report Date:	10-SEP-14	**Search Radius (km):**	.25

Date Received:	05-SEP-14	**X:**	-75.69567
Previous Site Name:		**Y:**	45.415889
Lot/Building Size:			
Additional Info Ordered:			

16 **1 of 1** **S/72.3** **76.9 / 0.00** **Ottawa Dairy Well** **OOGW**

Nepean ON

Licence No:	F019784	**Well Compl:**	31692
Well ID:	32035	**County:**	Ottawa/Carleton
Well Compl ID:	31692	**Block:**	
W Class ID:	2366	**Lot:**	D
UWI Code:	F019784	**Conc:**	CBF
Permit Date:		**Surface Lat NAD83:**	45.41535722
Depth(m):	365.76	**Surface Long NAD83:**	-75.69641
Well Pool:		**Bottom Lat NAD83:**	45.41535722
Completion Date:		**Bottom Long NAD83:**	-75.69641
Depth Reached:		**Lot Sides (m):**	X
Capped Date:		**E/W (m):**	X
Class ID:		**Latitude Nad27:**	
DB Source:		**Longitude Nad27:**	
Status as of:	August 2024	**bottom lat27:**	
Start Date:		**bottom long27:**	
SPUD Date:		**Lateral:**	No
Class:	NFW	**Accuracy:**	500.00
Grnd Elev:	72.6	**Method:**	Part Lot Centroid
KB Elev:		**Parent:**	
TVD:	365.76	**Prod Top:**	
PBTD:		**Prod Bot:**	
TD Form:	March	**PROPD Depth:**	365.76
Workover D:		**Location Method:**	Part Lot Centroid
Operator:	Unknown	**Location Accuracy:**	Within 500 metres
Township:	Nepean	**Dt Obtained:**	2009-6-5 0:00:00
Target:	ORD	**Well Status Type:**	Natural Gas Well
Classification:	NEW FIELD WILDCAT	**Well Status Mode:**	No Well Found

Well Name: Ottawa Dairy Well
Target Desc: GEOLOGICAL AGE OF FORMATION REACHED
Status Type Desc: A WELL PRESENTLY OR FORMERLY USED TO PRODUCE NATURAL GAS FROM A RESERVOIR
Status Mode Desc: A WELL THAT COULD NOT BE LOCATED IN THE FIELD BY A PETROLEUM INSPECTOR
Classification Desc:
Cement Rec:
Comments: By J.Clark [OGSR] using PetroGIS.

Details

License No:	F019784	**Elevation (m):**	
Geology Formation:	March	**Static Level (m):**	n/a
Type of Water:	n/a	**Geology/Water:**	Geology
Source:	FORM 7	**Elevatn / Top (m):**	/ 362.16
Top (m):	362.16		

License No:	F019784	**Elevation (m):**	
Geology Formation:	March	**Static Level (m):**	n/a
Type of Water:	n/a	**Geology/Water:**	Geology
Source:	MNRF	**Elevatn / Top (m):**	/ 362.16
Top (m):	362.16		

License No:	F019784	**Elevation (m):**	
Geology Formation:	Trenton Group	**Static Level (m):**	n/a
Type of Water:	n/a	**Geology/Water:**	Geology
Source:	MNRF	**Elevatn / Top (m):**	/ 145.76
Top (m):	145.76		

Map Key	Number of Records	Direction/ Distance (m)	Elev/Diff (m)	Site	DB

License No:	F019784	**Elevation (m):**	
Geology Formation:	Beekmantown Group	**Static Level (m):**	n/a
Type of Water:	n/a	**Geology/Water:**	Geology
Source:	MNRF	**Elevatn / Top (m):**	/ 289.01
Top (m):	289.01		

License No:	F019784	**Elevation (m):**	
Geology Formation:	Rockcliffe	**Static Level (m):**	n/a
Type of Water:	n/a	**Geology/Water:**	Geology
Source:	FORM 7	**Elevatn / Top (m):**	/ 238.72
Top (m):	238.72		

License No:	F019784	**Elevation (m):**	
Geology Formation:	Trenton Group	**Static Level (m):**	n/a
Type of Water:	n/a	**Geology/Water:**	Geology
Source:	FORM 7	**Elevatn / Top (m):**	/ 145.76
Top (m):	145.76		

License No:	F019784	**Elevation (m):**	
Geology Formation:	Lindsay	**Static Level (m):**	n/a
Type of Water:	n/a	**Geology/Water:**	Geology
Source:	FORM 7	**Elevatn / Top (m):**	/ 145.76
Top (m):	145.76		

License No:	F019784	**Elevation (m):**	
Geology Formation:	Oxford	**Static Level (m):**	n/a
Type of Water:	n/a	**Geology/Water:**	Geology
Source:	FORM 7	**Elevatn / Top (m):**	/ 289.01
Top (m):	289.01		

License No:	F019784	**Elevation (m):**	
Geology Formation:	Lindsay	**Static Level (m):**	n/a
Type of Water:	n/a	**Geology/Water:**	Geology
Source:	MNRF	**Elevatn / Top (m):**	/ 145.76
Top (m):	145.76		

License No:	F019784	**Elevation (m):**	
Geology Formation:	Oxford	**Static Level (m):**	n/a
Type of Water:	n/a	**Geology/Water:**	Geology
Source:	MNRF	**Elevatn / Top (m):**	/ 289.01
Top (m):	289.01		

License No:	F019784	**Elevation (m):**	
Geology Formation:	Beekmantown Group	**Static Level (m):**	n/a
Type of Water:	n/a	**Geology/Water:**	Geology
Source:	FORM 7	**Elevatn / Top (m):**	/ 289.01
Top (m):	289.01		

License No:	F019784	**Elevation (m):**	1
Geology Formation:	Lindsay	**Static Level (m):**	n/a
Type of Water:	n/a	**Geology/Water:**	Geology
Source:	MNRF - QA Code	**Elevatn / Top (m):**	1 / -1
Top (m):	-1		

License No:	F019784	**Elevation (m):**	
Geology Formation:	Rockcliffe	**Static Level (m):**	n/a
Type of Water:	n/a	**Geology/Water:**	Geology
Source:	MNRF	**Elevatn / Top (m):**	/ 238.72
Top (m):	238.72		

Map Key	Number of Records	Direction/ Distance (m)	Elev/Diff (m)	Site	DB
17	1 of 2	NE/72.9	76.2 / -0.69	OTTAWA HYDRO 375 COOPER STREET TRANSFORMER OTTAWA CITY ON K2P 0G8	SPL

Map Key	Number of Records	Direction/ Distance (m)	Elev/Diff (m)	Site	DB

Ref No:	117139	***Municipality No:***	20101
Year:		***Nature of Damage:***	
Incident Dt:	8/13/1995	***Discharger Report:***	
Dt MOE Arvl on Scn:		***Material Group:***	
MOE Reported Dt:	8/13/1995	***Impact to Health:***	
Dt Document Closed:		***Agency Involved:***	
Site No:			
MOE Response:			
Site County/District:			
Site Geo Ref Meth:			
Site District Office:			
Nearest Watercourse:			
Site Name:			
Site Address:			
Site Region:			
Site Municipality:	OTTAWA CITY		
Site Lot:			
Site Conc:			
Site Geo Ref Accu:			
Site Map Datum:			
Northing:			
Easting:			
Entity Operating Name:			
Client Name:			
Client Type:			
Source Type:			
Incident Cause:	COOLING SYSTEM LEAK		
Incident Preceding Spill:			
Incident Reason:	UNKNOWN		
Incident Summary:	OTTAWA HYDRO-15 LITERS TRANSFORMER OIL TO GRND, PCB TEST PENDING.		
Environment Impact:	POSSIBLE		
Health Env Consequence:			
Nature of Impact:	Soil contamination		
Contaminant Qty:			
Contaminant Qty 1:			
Contaminant Unit:			
Contaminant Code:			
Contaminant Name:			
Contaminant Limit 1:			
Contam Limit Freq 1:			
Contaminant UN No 1:			
Receiving Medium:	LAND		
Activity Preceding Spill:			
Property 2nd Watershed:			
Property Tertiary Watershed:			
Sector Type:			
SAC Action Class:			
Call Report Locatn Geodata:			
Time Reported:			
System Facility Address:			

17	***2 of 2***	***NE/72.9***	***76.2 / -0.69***	***375 Cooper Street Ottawa ON K2P 0G8***	***EHS***

Order No:	20090506031	***Nearest Intersection:***	Cooper Street and Bank Street
Status:	C	***Municipality:***	
Report Type:	Standard Report	***Client Prov/State:***	ON
Report Date:	5/14/2009	***Search Radius (km):***	0.25
Date Received:	5/6/2009	***X:***	-75.696198
Previous Site Name:		***Y:***	45.41659
Lot/Building Size:			
Additional Info Ordered:			

Map Key	Number of Records	Direction/ Distance (m)	Elev/Diff (m)	Site	DB
18	1 of 1	SSE/82.6	76.9 / 0.00	PE4776 - 352 Somerset Street West Ottawa ON K2P 0J9	EHS

Order No:	21120900110	Nearest Intersection:	
Status:	C	Municipality:	
Report Type:	Standard Report	Client Prov/State:	ON
Report Date:	14-DEC-21	Search Radius (km):	.25
Date Received:	09-DEC-21	X:	-75.6961474
Previous Site Name:		Y:	45.415304
Lot/Building Size:			
Additional Info Ordered:			

Map Key	Number of Records	Direction/ Distance (m)	Elev/Diff (m)	Site	DB
19	1 of 1	SE/84.5	77.0 / 0.11	352/348/346 Somerset & 349 MacLaren Ottawa ON	EHS

Order No:	20001102002	Nearest Intersection:	Bank and Somerset
Status:	C	Municipality:	
Report Type:	Site Report	Client Prov/State:	ON
Report Date:	11/3/00	Search Radius (km):	0.25
Date Received:	11/2/00	X:	-75.695818
Previous Site Name:		Y:	45.415198
Lot/Building Size:			
Additional Info Ordered:			

Map Key	Number of Records	Direction/ Distance (m)	Elev/Diff (m)	Site	DB
20	1 of 1	NNE/89.8	76.9 / 0.03	300 Lisgar St and 375 Cooper St Ottawa ON	EHS

Order No:	20060914012	Nearest Intersection:	Lisgar Street and O'Connor Street
Status:	C	Municipality:	
Report Type:	Complete Report	Client Prov/State:	ON
Report Date:	9/25/2006	Search Radius (km):	0.25
Date Received:	9/14/2006	X:	-75.696169
Previous Site Name:		Y:	45.416845
Lot/Building Size:			
Additional Info Ordered:			

Map Key	Number of Records	Direction/ Distance (m)	Elev/Diff (m)	Site	DB
21	1 of 1	E/90.5	75.9 / -1.00	ALLAN KWAI 331 SOMERSET ST. W., SWM OTTAWA CITY ON K2P 0J8	CA

Certificate #:	3-1581-97-
Application Year:	97
Issue Date:	10/28/1997
Approval Type:	Municipal sewage
Status:	Approved
Application Type:	
Client Name:	
Client Address:	
Client City:	
Client Postal Code:	
Project Description:	
Contaminants:	
Emission Control:	

Map Key	Number of Records	Direction/ Distance (m)	Elev/Diff (m)	Site	DB
22	1 of 6	N/96.1	76.9 / 0.00	Canus Plastics Inc. 300 Lisgar St Ottawa ON K2P 0E2	SCT

Map Key	Number of Records	Direction/ Distance (m)	Elev/Diff (m)	Site	DB

Established: 8/1/1949
Plant Size (ft²): 22000
Employment:

--Details--
Description: Plastic Film and Sheet Manufacturing
SIC/NAICS Code: 326114

Description: Chemical (except Agricultural) and Allied Product Wholesaler-Distributors
SIC/NAICS Code: 418410

Description: Other Paper and Disposable Plastic Product Wholesaler-Distributors
SIC/NAICS Code: 418220

Description: Showcase, Partition, Shelving and Locker Manufacturing
SIC/NAICS Code: 337215

Description: All Other Miscellaneous Fabricated Metal Product Manufacturing
SIC/NAICS Code: 332999

Description: Industrial Machinery, Equipment and Supplies Wholesaler-Distributors
SIC/NAICS Code: 417230

Description: Office and Store Machinery and Equipment Wholesaler-Distributors
SIC/NAICS Code: 417910

Description: Plumbing, Heating and Air-Conditioning Equipment and Supplies Wholesaler-Distributors
SIC/NAICS Code: 416120

Description: Unlaminated Plastic Profile Shape Manufacturing
SIC/NAICS Code: 326121

Description: Sign Manufacturing
SIC/NAICS Code: 339950

Description: All Other Plastic Product Manufacturing
SIC/NAICS Code: 326198

Description: Other Specialty-Line Building Supplies Wholesaler-Distributors
SIC/NAICS Code: 416390

22	***2 of 6***	***N/96.1***	***76.9 / 0.00***	***Canus Signs Plastics Ltd.*** ***300 Lisgar St*** ***Ottawa ON K2P 0E2***	***SCT***

Established: 1955
Plant Size (ft²):
Employment: 25

--Details--
Description: All Other Plastic Product Manufacturing
SIC/NAICS Code: 326198

Description: Sign Manufacturing
SIC/NAICS Code: 339950

Description: Plastic Bottle Manufacturing
SIC/NAICS Code: 326160

22	***3 of 6***	***N/96.1***	***76.9 / 0.00***	***300 Lisgar Street***	***EHS***

Map Key	Number of Records	Direction/ Distance (m)	Elev/Diff (m)	Site	DB
				Ottawa ON K2P 0E2	

Order No: 20090807045
Status: C
Report Type: Standard Report
Report Date: 8/18/2009
Date Received: 8/7/2009
Previous Site Name:
Lot/Building Size:
Additional Info Ordered: Fire Insur. Maps and/or Sire Plans

Nearest Intersection: Lisgar Street and Bank Street (Site located east of intersection)
Municipality:
Client Prov/State: ON
Search Radius (km): 0.25
X: -75.696446
Y: 45.416825

---

22 | 4 of 6 | N/96.1 | 76.9 / 0.00 | **Soho Lisgar Inc.**
300 Lisgar Street, Ottawa, Ontario, K2P 1T6
OTTAWA ON | RSC

RSC No: 113750
RA No:
Status: FILED
Filing Date:
Date Ack:
Date Returned:
Approval Date: June 23, 2011
Cert Date:
Cert Prop Use No:
Curr Property Use:
Intended Prop Use:
Restoration Type:
Soil Type:
Criteria:
Stratified (Y/N):
Audit (Y/N):
Entire Leg Prop. (Y/N):
CPU Issu Sect 1686:
Business Name: Soho Lisgar Inc.
Address: 300 Lisgar Street, Ottawa, Ontario, K2P 1T6
Legal Desc:
Site Pin: 04115-0309 LT
Asmt Roll No:
Project Type: PRE2011
Approval Type: RSC based on Phase One and Two ESAs
Applicable Standards:
PDF Link: https://www.accessenvironment.ene.gov.on.ca/AEWeb/ae/ViewDocument.action?documentRefID=113750

X: -75.6966629720621
Y: 45.416941121398054
Latitude: 45.41694112
Longitude: -75.69666297
UTM Coordinates:
Latitude Longitude:
Accuracy Estimate:
Measurement Method:
Mailing Address:
Telephone:
Fax:
Email:
Postal Code:
Ministry District:
MOE District: Ottawa
SWP Area Name: Rideau Valley
Qual Person Name: Mark S D'Arcy
Consultant:

---

22 | 5 of 6 | N/96.1 | 76.9 / 0.00 | **Canus Plastics Inc.**
300 Lisgar St.
Ottawa ON | GEN

Generator Info

Generator No: ON3474706
Approval Years: 2009
Status:
PO Box No:
Country:
Co Admin:
Phone No Admin:
SIC Description: All Other Plastic Product Manufacturing

Choice of Contact:
Contaminated Fac:
MHSW Facility:
SIC Code: 326198

Map Key	Number of Records	Direction/ Distance (m)	Elev/Diff (m)	Site	DB

Waste Detail(s)

Waste Class: 221
Waste Class Name: LIGHT FUELS

---

22 | ***6 of 6*** | ***N/96.1*** | ***76.9 / 0.00*** | ***Bassi Construction***
300 lisgar st
ottawa ON K2P 0E2 | ***GEN***

Generator Info

Generator No:	ON5537998	***Choice of Contact:***	
Approval Years:	2011	***Contaminated Fac:***	
Status:		***MHSW Facility:***	
PO Box No:		***SIC Code:***	236220
Country:			
Co Admin:			
Phone No Admin:			
SIC Description:			

---

23 | ***1 of 1*** | ***NE/96.7*** | ***75.9 / -1.00*** | ***315 COOPER ST***
Ottawa ON | ***WWIS***

Well ID:	7312996	***Flowing (Y/N):***	
Construction Date:		***Flow Rate:***	
Use 1st:	Monitoring	***Data Entry Status:***	
Use 2nd:	Test Hole	***Data Src:***	
Final Well Status:	Test Hole	***Date Received:***	06/19/2018
Water Type:		***Selected Flag:***	TRUE
Casing Material:		***Abandonment Rec:***	
Audit No:	Z277582	***Contractor:***	7241
Tag:	A215904	***Form Version:***	7
Constructn Method:		***Owner:***	
Elevation (m):		***County:***	OTTAWA-CARLETON
Elevatn Reliabilty:		***Lot:***	
Depth to Bedrock:		***Concession:***	
Well Depth:		***Concession Name:***	
Overburden/Bedrock:		***Easting NAD83:***	
Pump Rate:		***Northing NAD83:***	
Static Water Level:		***Zone:***	
Clear/Cloudy:		***UTM Reliability:***	
Municipality:	OTTAWA CITY		
Site Info:			

PDF URL (Map): https://d2khazk8e83rdv.cloudfront.net/moe_mapping/downloads/2Water/Wells_pdfs/731\7312996.pdf

Additional Detail(s) (Map)

Well Completed Date:	03/02/2018
Year Completed:	2018
Depth (m):	6.096
Latitude:	45.4167302493654
Longitude:	-75.6958168402749
X:	-75.69581667838541
Y:	45.41673024236072
Path:	731\7312996.pdf

Bore Hole Information

Bore Hole ID:	1007108673	***Elevation:***	
DP2BR:		***Elevrc:***	

Spatial Status:		**Zone:**	18
Code OB:		**East83:**	445558.00
Code OB Desc:		**North83:**	5029481.00
Open Hole:		**Org CS:**	UTM83
Cluster Kind:		**UTMRC:**	4
Date Completed:	03/02/2018	**UTMRC Desc:**	margin of error : 30 m - 100 m
Remarks:		**Location Method:**	wwr
Location Method Desc:	on Water Well Record		
Elevrc Desc:			
Location Source Date:			
Improvement Location Source:			
Improvement Location Method:			
Source Revision Comment:			
Supplier Comment:			

Overburden and Bedrock Materials Interval

Formation ID:	1007367777
Layer:	2
Color:	6
General Color:	BROWN
Material 1:	08
Material 1 Desc:	FINE SAND
Material 2:	11
Material 2 Desc:	GRAVEL
Material 3:	06
Material 3 Desc:	SILT
Formation Top Depth:	1.0
Formation End Depth:	10.0
Formation End Depth UOM:	ft

Overburden and Bedrock Materials Interval

Formation ID:	1007367776
Layer:	1
Color:	8
General Color:	BLACK
Material 1:	02
Material 1 Desc:	TOPSOIL
Material 2:	
Material 2 Desc:	
Material 3:	
Material 3 Desc:	
Formation Top Depth:	0.0
Formation End Depth:	1.0
Formation End Depth UOM:	ft

Overburden and Bedrock Materials Interval

Formation ID:	1007367778
Layer:	3
Color:	2
General Color:	GREY
Material 1:	05
Material 1 Desc:	CLAY
Material 2:	06
Material 2 Desc:	SILT
Material 3:	85
Material 3 Desc:	SOFT
Formation Top Depth:	10.0

Formation End Depth: 20.0
Formation End Depth UOM: ft

Annular Space/Abandonment Sealing Record

Plug ID: 1007367787
Layer: 2
Plug From: 1.0
Plug To: 9.0
Plug Depth UOM: ft

Annular Space/Abandonment Sealing Record

Plug ID: 1007367788
Layer: 3
Plug From: 9.0
Plug To: 20.0
Plug Depth UOM: ft

Annular Space/Abandonment Sealing Record

Plug ID: 1007367786
Layer: 1
Plug From: 0.0
Plug To: 1.0
Plug Depth UOM: ft

Method of Construction & Well Use

Method Construction ID: 1007367785
Method Construction Code: D
Method Construction: Direct Push
Other Method Construction:

Pipe Information

Pipe ID: 1007367775
Casing No: 0
Comment:
Alt Name:

Construction Record - Casing

Casing ID: 1007367781
Layer: 1
Material: 5
Open Hole or Material: PLASTIC
Depth From: 0.0
Depth To: 10.0
Casing Diameter: 1.3799999952316284
Casing Diameter UOM: inch
Casing Depth UOM: ft

Construction Record - Screen

Screen ID: 1007367782

Layer: 1
Slot: 10
Screen Top Depth: 10.0
Screen End Depth: 20.0
Screen Material: 5
Screen Depth UOM: ft
Screen Diameter UOM: inch
Screen Diameter: 1.6799999475479126

Water Details

Water ID: 1007367780
Layer:
Kind Code:
Kind:
Water Found Depth:
Water Found Depth UOM: ft

Hole Diameter

Hole ID: 1007367779
Diameter: 2.375
Depth From: 0.0
Depth To: 20.0
Hole Depth UOM: ft
Hole Diameter UOM: inch

---

24 ***1 of 12*** ***SW/99.1*** ***76.9 / 0.00*** ***Ontario Addiction Treatment Centres*** ***GEN***
401 Somerset Street, West
Ottawa ON K2P 0K1

Generator Info

Generator No: ON8183220
Approval Years: 2010
Status:
PO Box No:
Country:
Co Admin:
Phone No Admin:
SIC Description: Offices of Physicians
Choice of Contact:
Contaminated Fac:
MHSW Facility:
SIC Code: 621110

Waste Detail(s)

Waste Class: 312
Waste Class Name: PATHOLOGICAL WASTES

---

24 ***2 of 12*** ***SW/99.1*** ***76.9 / 0.00*** ***Dedicated National Pharmacy (In Receivership)*** ***GEN***
401 Somerset St West
Ottawa ON K2P 0K1

Generator Info

Generator No: ON8383037
Approval Years: 2010
Status:
PO Box No:
Country:
Choice of Contact:
Contaminated Fac:
MHSW Facility:
SIC Code: 446110

Map Key	Number of Records	Direction/ Distance (m)	Elev/Diff (m)	Site	DB

Co Admin:
Phone No Admin:
SIC Description: Pharmacies and Drug Stores

Waste Detail(s)

Waste Class: 261
Waste Class Name: PHARMACEUTICALS

24	*3 of 12*	*SW/99.1*	*76.9 / 0.00*	***Dedicated National Pharmacy (In Receivership)*** ***401 Somerset St West*** ***Ottawa ON K2P 0K1***	***GEN***

Generator Info

Generator No: ON8383037
Approval Years: 2011
Status:
PO Box No:
Country:
Co Admin:
Phone No Admin:
SIC Description: Pharmacies and Drug Stores

Choice of Contact:
Contaminated Fac:
MHSW Facility:
SIC Code: 446110

Waste Detail(s)

Waste Class: 261
Waste Class Name: PHARMACEUTICALS

24	*4 of 12*	*SW/99.1*	*76.9 / 0.00*	***Ontario Addiction Treatment Centres*** ***401 Somerset Street, West*** ***Ottawa ON K2P 0K1***	***GEN***

Generator Info

Generator No: ON8183220
Approval Years: 2011
Status:
PO Box No:
Country:
Co Admin:
Phone No Admin:
SIC Description: Offices of Physicians

Choice of Contact:
Contaminated Fac:
MHSW Facility:
SIC Code: 621110

Waste Detail(s)

Waste Class: 312
Waste Class Name: PATHOLOGICAL WASTES

24	*5 of 12*	*SW/99.1*	*76.9 / 0.00*	***Ontario Addiction Treatment Centres*** ***401 Somerset Street, West*** ***Ottawa ON K2P 0K1***	***GEN***

Generator Info

Map Key	Number of Records	Direction/ Distance (m)	Elev/Diff (m)	Site	DB

Generator No:	ON8183220	**Choice of Contact:**	
Approval Years:	2012	**Contaminated Fac:**	
Status:		**MHSW Facility:**	
PO Box No:		**SIC Code:**	621110
Country:			
Co Admin:			
Phone No Admin:			
SIC Description:	Offices of Physicians		

Waste Detail(s)

Waste Class:	312
Waste Class Name:	PATHOLOGICAL WASTES

---

24 ***6 of 12*** ***SW/99.1*** ***76.9 / 0.00*** ***Ontario Addiction Treatment Centres*** ***GEN***
401 Somerset Street, West
Ottawa ON

Generator Info

Generator No:	ON8183220	**Choice of Contact:**	
Approval Years:	2013	**Contaminated Fac:**	
Status:		**MHSW Facility:**	
PO Box No:		**SIC Code:**	621110
Country:			
Co Admin:			
Phone No Admin:			
SIC Description:	OFFICES OF PHYSICIANS		

Waste Detail(s)

Waste Class:	312
Waste Class Name:	PATHOLOGICAL WASTES

---

24 ***7 of 12*** ***SW/99.1*** ***76.9 / 0.00*** ***Ontario Addiction Treatment Centres*** ***GEN***
401 Somerset Street, West
Ottawa ON K2P0K1

Generator Info

Generator No:	ON8183220	**Choice of Contact:**	CO_OFFICIAL
Approval Years:	2015	**Contaminated Fac:**	No
Status:		**MHSW Facility:**	No
PO Box No:		**SIC Code:**	621110
Country:	Canada		
Co Admin:	Rhonda Daiter		
Phone No Admin:	4168166110 Ext.		
SIC Description:	OFFICES OF PHYSICIANS		

Waste Detail(s)

Waste Class:	312
Waste Class Name:	PATHOLOGICAL WASTES

---

24 ***8 of 12*** ***SW/99.1*** ***76.9 / 0.00*** ***Ontario Addiction Treatment Centres*** ***GEN***
401 Somerset Street, West
Ottawa ON K2P0K1

Generator Info

Generator No:	ON8183220	***Choice of Contact:***	CO_OFFICIAL
Approval Years:	2016	***Contaminated Fac:***	No
Status:		***MHSW Facility:***	No
PO Box No:		***SIC Code:***	621110
Country:	Canada		
Co Admin:	Rhonda Daiter		
Phone No Admin:	4168166110 Ext.		
SIC Description:	OFFICES OF PHYSICIANS		

Waste Detail(s)

Waste Class:	312
Waste Class Name:	PATHOLOGICAL WASTES

---

24 | ***9 of 12*** | ***SW/99.1*** | ***76.9 / 0.00*** | ***Ontario Addiction Treatment Centres***
401 Somerset Street, West
Ottawa ON K2P0K1 | ***GEN***

Generator Info

Generator No:	ON8183220	***Choice of Contact:***	CO_OFFICIAL
Approval Years:	2014	***Contaminated Fac:***	No
Status:		***MHSW Facility:***	No
PO Box No:		***SIC Code:***	621110
Country:	Canada		
Co Admin:	Rhonda Daiter		
Phone No Admin:	4168166110 Ext.		
SIC Description:	OFFICES OF PHYSICIANS		

Waste Detail(s)

Waste Class:	312
Waste Class Name:	PATHOLOGICAL WASTES

---

24 | ***10 of 12*** | ***SW/99.1*** | ***76.9 / 0.00*** | ***Canadian Addiction Treatment Clinics LP***
401 Somerset Street, West
Ottawa ON K2P0K1 | ***GEN***

Generator Info

Generator No:	ON8183220	***Choice of Contact:***	
Approval Years:	As of Dec 2018	***Contaminated Fac:***	
Status:	Registered	***MHSW Facility:***	
PO Box No:		***SIC Code:***	
Country:	Canada		
Co Admin:			
Phone No Admin:			
SIC Description:			

Waste Detail(s)

Waste Class:	312 P
Waste Class Name:	Pathological wastes

Map Key	Number of Records	Direction/ Distance (m)	Elev/Diff (m)	Site	DB
24	11 of 12	SW/99.1	76.9 / 0.00	Canadian Addiction Treatment Clinics LP 401 Somerset Street, West Ottawa ON K2P0K1	GEN

Generator Info

Generator No:	ON8183220	***Choice of Contact:***	
Approval Years:	As of Jul 2020	***Contaminated Fac:***	
Status:	Registered	***MHSW Facility:***	
PO Box No:		***SIC Code:***	
Country:	Canada		
Co Admin:			
Phone No Admin:			
SIC Description:			

Waste Detail(s)

Waste Class:	312 P
Waste Class Name:	Pathological wastes

Map Key	Number of Records	Direction/ Distance (m)	Elev/Diff (m)	Site	DB
24	12 of 12	SW/99.1	76.9 / 0.00	Canadian Addiction Treatment Clinics LP 401 Somerset Street, West Ottawa ON K2P0K1	GEN

Generator Info

Generator No:	ON8183220	***Choice of Contact:***	
Approval Years:	As of Jan 2021	***Contaminated Fac:***	
Status:	Registered	***MHSW Facility:***	
PO Box No:		***SIC Code:***	
Country:	Canada		
Co Admin:			
Phone No Admin:			
SIC Description:			

Waste Detail(s)

Waste Class:	312 P
Waste Class Name:	Pathological wastes

2017 Generator Info

Gen No:	ON8183220	***Choice of Contact:***	CO_OFFICIAL
ID:	32026	***Phone No Official:***	647-988-4071 Ext.
Contaminated Fac:	N	***Phone No Admin:***	647-208-8510 Ext.
MHSW Facility:	N	***County Ont:***	RENFREW
NAICS Code1:	621110	***County Out:***	
NAICS Code2:		***District:***	402
NAICS Code3:			
Gen Name:	Canadian Addiction Treatment Clinics LP		
Gen Div:			
Gen Op Name:	Ontario Addiction Treatment Centres		
Gen Op Div:	O.A.T.C. Ottawa		
Site Adrs1:	401 Somerset Street, West		
Site Bldg:	OATC Ottawa		
Site Pobox:			
Province In:	ONTARIO		

Site Adrs2:
Site City: Ottawa
Province Out:
Site Postal Code: K2P0K1
Site Country: Canada
Co Official: Raffi Laras
Co Admin: Robyn Yack

2018 Generator Info

Gen No: ON8183220
ID: 32626
Contaminated Fac: N
MHSW Facility: N
NAICS Code1: 621110
NAICS Code2:
NAICS Code3:
Choice of Contact: CO_OFFICIAL
Phone No Official: 647-208-8510 Ext.
Phone No Admin: 613-915-5245 Ext.
County Ont: RENFREW
County Out:
District: 402
Gen Name: Canadian Addiction Treatment Clinics LP
Gen Div:
Gen Op Name: Ontario Addiction Treatment Centres
Gen Op Div: O.A.T.C. Ottawa
Site Adrs1: 401 Somerset Street, West
Site Bldg: OATC Ottawa
Site Pobox:
Province In: ONTARIO
Site Adrs2:
Site City: Ottawa
Province Out:
Site Postal Code: K2P0K1
Site Country: Canada
Co Official: Robyn Yack
Co Admin: Lai Leon

2019 Generator Info

Gen No: ON8183220
ID: 32999
Contaminated Fac: N
MHSW Facility: N
NAICS Code1: 621110
NAICS Code2:
NAICS Code3:
Choice of Contact: CO_OFFICIAL
Phone No Official: 4372150418 Ext.
Phone No Admin: 613-915-5245 Ext.
County Ont: RENFREW
County Out:
District: 402
Gen Name: Canadian Addiction Treatment Clinics LP
Gen Div:
Gen Op Name: Ontario Addiction Treatment Centres
Gen Op Div: O.A.T.C. Ottawa
Site Adrs1: 401 Somerset Street, West
Site Bldg: OATC Ottawa
Site Pobox:
Province In: ONTARIO
Site Adrs2:
Site City: Ottawa
Province Out:
Site Postal Code: K2P0K1
Site Country: Canada
Co Official: Michael Liu
Co Admin: Lai Leon

2020 Generator Info

Gen No: ON8183220
ID: 32723
Contaminated Fac: N
Choice of Contact: CO_OFFICIAL
Phone No Official: 4372150418 Ext.
Phone No Admin: 613-915-5245 Ext.

Map Key	Number of Records	Direction/ Distance (m)	Elev/Diff (m)	Site	DB

MHSW Facility:	N	**County Ont:**	RENFREW
NAICS Code1:	621110	**County Out:**	
NAICS Code2:		**District:**	402
NAICS Code3:			
Gen Name:	Canadian Addiction Treatment Clinics LP		
Gen Div:			
Gen Op Name:	Ontario Addiction Treatment Centres		
Gen Op Div:	O.A.T.C. Ottawa		
Site Adrs1:	401 Somerset Street, West		
Site Bldg:	OATC Ottawa		
Site Pobox:			
Province In:	ONTARIO		
Site Adrs2:			
Site City:	Ottawa		
Province Out:			
Site Postal Code:	K2P0K1		
Site Country:	Canada		
Co Official:	Michael Liu		
Co Admin:	Lai Leon		

---

25 | ***1 of 1*** | ***E/101.1*** | ***75.9 / -1.00*** | ***327 Somerset St W Ottawa ON K2P0J8*** | ***EHS***

Order No:	20151130011	**Nearest Intersection:**	
Status:	C	**Municipality:**	
Report Type:	Custom Report	**Client Prov/State:**	ON
Report Date:	03-DEC-15	**Search Radius (km):**	.25
Date Received:	30-NOV-15	**X:**	-75.695217
Previous Site Name:		**Y:**	45.416108
Lot/Building Size:			
Additional Info Ordered:			

---

26 | ***1 of 2*** | ***SSE/103.0*** | ***76.9 / 0.00*** | ***296 BANK ST. OTTAWA ON*** | ***WWIS***

Well ID:	7246842	**Flowing (Y/N):**	
Construction Date:		**Flow Rate:**	
Use 1st:	Monitoring and Test Hole	**Data Entry Status:**	
Use 2nd:	0	**Data Src:**	
Final Well Status:	Observation Wells	**Date Received:**	08/24/2015
Water Type:		**Selected Flag:**	TRUE
Casing Material:		**Abandonment Rec:**	
Audit No:	Z208884	**Contractor:**	7241
Tag:	A165621	**Form Version:**	7
Constructn Method:		**Owner:**	
Elevation (m):		**County:**	OTTAWA-CARLETON
Elevatn Reliabilty:		**Lot:**	
Depth to Bedrock:		**Concession:**	
Well Depth:		**Concession Name:**	
Overburden/Bedrock:		**Easting NAD83:**	
Pump Rate:		**Northing NAD83:**	
Static Water Level:		**Zone:**	
Clear/Cloudy:		**UTM Reliability:**	
Municipality:	OTTAWA CITY		
Site Info:			

PDF URL (Map): https://d2khazk8e83rdv.cloudfront.net/moe_mapping/downloads/2Water/Wells_pdfs/724\7246842.pdf

Additional Detail(s) (Map)

Well Completed Date:	07/17/2015
Year Completed:	2015

Depth (m): 6.096
Latitude: 45.4150891021901
Longitude: -75.6962951247751
X: -75.69629496298303
Y: 45.41508909517127
Path: 724\7246842.pdf

Bore Hole Information

Bore Hole ID: 1005625955
DP2BR:
Spatial Status:
Code OB:
Code OB Desc:
Open Hole:
Cluster Kind:
Date Completed: 07/17/2015
Remarks:
Location Method Desc: on Water Well Record
Elevrc Desc:
Location Source Date:
Improvement Location Source:
Improvement Location Method:
Source Revision Comment:
Supplier Comment:

Elevation:
Elevrc:
Zone: 18
East83: 445519.00
North83: 5029299.00
Org CS: G83dd
UTMRC: 4
UTMRC Desc: margin of error : 30 m - 100 m
Location Method: wwr

Overburden and Bedrock Materials Interval

Formation ID: 1005704585
Layer: 1
Color: 2
General Color: GREY
Material 1:
Material 1 Desc:
Material 2:
Material 2 Desc:
Material 3:
Material 3 Desc:
Formation Top Depth: 0.0
Formation End Depth: 1.0
Formation End Depth UOM: ft

Overburden and Bedrock Materials Interval

Formation ID: 1005704587
Layer: 3
Color:
General Color:
Material 1: 34
Material 1 Desc: TILL
Material 2:
Material 2 Desc:
Material 3:
Material 3 Desc:
Formation Top Depth: 10.0
Formation End Depth: 20.0
Formation End Depth UOM: ft

Overburden and Bedrock Materials Interval

Formation ID: 1005704586
Layer: 2
Color: 2
General Color: GREY
Material 1: 05
Material 1 Desc: CLAY
Material 2: 06
Material 2 Desc: SILT
Material 3:
Material 3 Desc:
Formation Top Depth: 1.0
Formation End Depth: 10.0
Formation End Depth UOM: ft

Annular Space/Abandonment Sealing Record

Plug ID: 1005704596
Layer: 2
Plug From: 1.0
Plug To: 9.0
Plug Depth UOM: ft

Annular Space/Abandonment Sealing Record

Plug ID: 1005704597
Layer: 3
Plug From: 9.0
Plug To: 20.0
Plug Depth UOM: ft

Annular Space/Abandonment Sealing Record

Plug ID: 1005704595
Layer: 1
Plug From: 0.0
Plug To: 1.0
Plug Depth UOM: ft

Method of Construction & Well Use

Method Construction ID: 1005704594
Method Construction Code: D
Method Construction: Direct Push
Other Method Construction:

Pipe Information

Pipe ID: 1005704584
Casing No: 0
Comment:
Alt Name:

Construction Record - Casing

Casing ID: 1005704590
Layer: 1

Material:	5
Open Hole or Material:	PLASTIC
Depth From:	0.0
Depth To:	10.0
Casing Diameter:	1.3799999952316284
Casing Diameter UOM:	inch
Casing Depth UOM:	ft

Construction Record - Screen

Screen ID:	1005704591
Layer:	1
Slot:	10
Screen Top Depth:	10.0
Screen End Depth:	20.0
Screen Material:	5
Screen Depth UOM:	ft
Screen Diameter UOM:	inch
Screen Diameter:	1.059999942779541

Water Details

Water ID:	1005704589
Layer:	
Kind Code:	
Kind:	
Water Found Depth:	
Water Found Depth UOM:	ft

Hole Diameter

Hole ID:	1005704588
Diameter:	2.375
Depth From:	0.0
Depth To:	20.0
Hole Depth UOM:	ft
Hole Diameter UOM:	inch

---

26 **2 of 2** **SSE/103.0** **76.9 / 0.00** **296 BANK ST. OTTAWA ON** **WWIS**

Well ID:	7246843	**Flowing (Y/N):**	
Construction Date:		**Flow Rate:**	
Use 1st:	Monitoring and Test Hole	**Data Entry Status:**	
Use 2nd:	0	**Data Src:**	
Final Well Status:	Observation Wells	**Date Received:**	08/24/2015
Water Type:		**Selected Flag:**	TRUE
Casing Material:		**Abandonment Rec:**	
Audit No:	Z208885	**Contractor:**	7241
Tag:	A163032	**Form Version:**	7
Constructn Method:		**Owner:**	
Elevation (m):		**County:**	OTTAWA-CARLETON
Elevatn Reliabilty:		**Lot:**	
Depth to Bedrock:		**Concession:**	
Well Depth:		**Concession Name:**	
Overburden/Bedrock:		**Easting NAD83:**	
Pump Rate:		**Northing NAD83:**	
Static Water Level:		**Zone:**	
Clear/Cloudy:		**UTM Reliability:**	
Municipality:	OTTAWA CITY		
Site Info:			

PDF URL (Map): https://d2khazk8e83rdv.cloudfront.net/moe_mapping/downloads/2Water/Wells_pdfs/724\7246843.pdf

Additional Detail(s) (Map)

Well Completed Date: 07/17/2015
Year Completed: 2015
Depth (m): 3.048
Latitude: 45.4150891021901
Longitude: -75.6962951247751
X: -75.69629496298303
Y: 45.41508909517127
Path: 724\7246843.pdf

Bore Hole Information

Bore Hole ID: 1005625970
DP2BR:
Spatial Status:
Code OB:
Code OB Desc:
Open Hole:
Cluster Kind:
Date Completed: 07/17/2015
Remarks:
Location Method Desc: on Water Well Record
Elevrc Desc:
Location Source Date:
Improvement Location Source:
Improvement Location Method:
Source Revision Comment:
Supplier Comment:

Elevation:
Elevrc:
Zone: 18
East83: 445519.00
North83: 5029299.00
Org CS: G83dd
UTMRC: 4
UTMRC Desc: margin of error : 30 m - 100 m
Location Method: wwr

Overburden and Bedrock Materials Interval

Formation ID: 1005704599
Layer: 1
Color: 2
General Color: GREY
Material 1:
Material 1 Desc:
Material 2: 73
Material 2 Desc: HARD
Material 3:
Material 3 Desc:
Formation Top Depth: 0.0
Formation End Depth: 1.0
Formation End Depth UOM: ft

Overburden and Bedrock Materials Interval

Formation ID: 1005704600
Layer: 2
Color: 2
General Color: GREY
Material 1: 05
Material 1 Desc: CLAY
Material 2: 06
Material 2 Desc: SILT
Material 3: 85
Material 3 Desc: SOFT

Formation Top Depth: 1.0
Formation End Depth: 10.0
Formation End Depth UOM: ft

Annular Space/Abandonment Sealing Record

Plug ID: 1005704609
Layer: 2
Plug From: 1.0
Plug To: 2.5
Plug Depth UOM: ft

Annular Space/Abandonment Sealing Record

Plug ID: 1005704610
Layer: 3
Plug From: 2.5
Plug To: 10.0
Plug Depth UOM: ft

Annular Space/Abandonment Sealing Record

Plug ID: 1005704608
Layer: 1
Plug From: 0.0
Plug To: 1.0
Plug Depth UOM: ft

Method of Construction & Well Use

Method Construction ID: 1005704607
Method Construction Code: D
Method Construction: Direct Push
Other Method Construction:

Pipe Information

Pipe ID: 1005704598
Casing No: 0
Comment:
Alt Name:

Construction Record - Casing

Casing ID: 1005704603
Layer: 1
Material: 5
Open Hole or Material: PLASTIC
Depth From: 0.0
Depth To: 3.0
Casing Diameter: 1.3799999952316284
Casing Diameter UOM: inch
Casing Depth UOM: ft

Construction Record - Screen

Screen ID:	1005704604
Layer:	1
Slot:	10
Screen Top Depth:	3.0
Screen End Depth:	10.0
Screen Material:	5
Screen Depth UOM:	ft
Screen Diameter UOM:	inch
Screen Diameter:	1.659999966621399

Water Details

Water ID:	1005704602
Layer:	
Kind Code:	
Kind:	
Water Found Depth:	
Water Found Depth UOM:	ft

Hole Diameter

Hole ID:	1005704601
Diameter:	2.375
Depth From:	0.0
Depth To:	10.0
Hole Depth UOM:	ft
Hole Diameter UOM:	inch

---

27 **1 of 1** **ESE/103.2** **75.9 / -1.00** **338 SOMERSET STREET WEST OTTAWA ON** **WWIS**

Well ID:	7046637	**Flowing (Y/N):**	
Construction Date:		**Flow Rate:**	
Use 1st:		**Data Entry Status:**	
Use 2nd:		**Data Src:**	
Final Well Status:	Observation Wells	**Date Received:**	07/17/2007
Water Type:		**Selected Flag:**	TRUE
Casing Material:		**Abandonment Rec:**	
Audit No:	Z74024	**Contractor:**	7241
Tag:	A061568	**Form Version:**	3
Constructn Method:		**Owner:**	
Elevation (m):		**County:**	OTTAWA-CARLETON
Elevatn Reliabilty:		**Lot:**	
Depth to Bedrock:		**Concession:**	
Well Depth:		**Concession Name:**	
Overburden/Bedrock:		**Easting NAD83:**	
Pump Rate:		**Northing NAD83:**	
Static Water Level:		**Zone:**	
Clear/Cloudy:		**UTM Reliability:**	
Municipality:	OTTAWA CITY		
Site Info:			

PDF URL (Map): https://d2khazk8e83rdv.cloudfront.net/moe_mapping/downloads/2Water/Wells_pdfs/704\7046637.pdf

Additional Detail(s) (Map)

Well Completed Date:	06/22/2007
Year Completed:	2007
Depth (m):	8.23
Latitude:	45.4157256058949
Longitude:	-75.6952421522528
X:	-75.69524199044142

Y: 45.41572559951513
Path: 704\7046637.pdf

Bore Hole Information

Bore Hole ID: 23046637
DP2BR:
Spatial Status:
Code OB:
Code OB Desc:
Open Hole:
Cluster Kind:
Date Completed: 06/22/2007
Remarks:
Location Method Desc: on Water Well Record
Elevrc Desc:
Location Source Date:
Improvement Location Source:
Improvement Location Method:
Source Revision Comment:
Supplier Comment:

Elevation:
Elevrc:
Zone: 18
East83: 445602.00
North83: 5029369.00
Org CS: UTM83
UTMRC: 3
UTMRC Desc: margin of error : 10 - 30 m
Location Method: wwr

Overburden and Bedrock Materials Interval

Formation ID: 30346637
Layer: 3
Color: 6
General Color: BROWN
Material 1: 06
Material 1 Desc: SILT
Material 2: 05
Material 2 Desc: CLAY
Material 3: 85
Material 3 Desc: SOFT
Formation Top Depth: 1.5
Formation End Depth: 3.6600000858306885
Formation End Depth UOM: m

Overburden and Bedrock Materials Interval

Formation ID: 30446637
Layer: 4
Color: 2
General Color: GREY
Material 1: 05
Material 1 Desc: CLAY
Material 2: 06
Material 2 Desc: SILT
Material 3: 85
Material 3 Desc: SOFT
Formation Top Depth: 3.6600000858306885
Formation End Depth: 6.099999904632568
Formation End Depth UOM: m

Overburden and Bedrock Materials Interval

Formation ID: 30246637
Layer: 2
Color: 6

General Color:	BROWN
Material 1:	06
Material 1 Desc:	SILT
Material 2:	28
Material 2 Desc:	SAND
Material 3:	05
Material 3 Desc:	CLAY
Formation Top Depth:	0.9100000262260437
Formation End Depth:	1.5
Formation End Depth UOM:	m

Overburden and Bedrock Materials Interval

Formation ID:	30546637
Layer:	5
Color:	2
General Color:	GREY
Material 1:	05
Material 1 Desc:	CLAY
Material 2:	91
Material 2 Desc:	WATER-BEARING
Material 3:	85
Material 3 Desc:	SOFT
Formation Top Depth:	6.099999904632568
Formation End Depth:	8.229999542236328
Formation End Depth UOM:	m

Overburden and Bedrock Materials Interval

Formation ID:	30146637
Layer:	1
Color:	6
General Color:	BROWN
Material 1:	02
Material 1 Desc:	TOPSOIL
Material 2:	81
Material 2 Desc:	SANDY
Material 3:	11
Material 3 Desc:	GRAVEL
Formation Top Depth:	0.0
Formation End Depth:	0.9100000262260437
Formation End Depth UOM:	m

Annular Space/Abandonment Sealing Record

Plug ID:	44001302
Layer:	2
Plug From:	0.3100000023841858
Plug To:	
Plug Depth UOM:	m

Annular Space/Abandonment Sealing Record

Plug ID:	44001303
Layer:	3
Plug From:	
Plug To:	
Plug Depth UOM:	m

Annular Space/Abandonment Sealing Record

Plug ID:	44001304
Layer:	1
Plug From:	0.0
Plug To:	0.3100000023841858
Plug Depth UOM:	m

Method of Construction & Well Use

Method Construction ID:	25946637
Method Construction Code:	B
Method Construction:	Other Method
Other Method Construction:	

Pipe Information

Pipe ID:	29046637
Casing No:	0
Comment:	
Alt Name:	

Construction Record - Casing

Casing ID:	42146637
Layer:	1
Material:	5
Open Hole or Material:	PLASTIC
Depth From:	0.0
Depth To:	4.880000114440918
Casing Diameter:	3.809999942779541
Casing Diameter UOM:	cm
Casing Depth UOM:	m

Construction Record - Screen

Screen ID:	43146637
Layer:	1
Slot:	10
Screen Top Depth:	4.880000114440918
Screen End Depth:	8.229999542236328
Screen Material:	5
Screen Depth UOM:	m
Screen Diameter UOM:	cm
Screen Diameter:	

Hole Diameter

Hole ID:	46000804
Diameter:	8.890000343322754
Depth From:	0.0
Depth To:	8.229999542236328
Hole Depth UOM:	m
Hole Diameter UOM:	cm

28	***1 of 5***	***WNW/104.0***	***76.8 / -0.04***	***240 Bank Street Ottawa ON K2P 1X4***	***EHS***

Map Key	Number of Records	Direction/ Distance (m)	Elev/Diff (m)	Site	DB

Order No: 20050923002
Status: C
Report Type: Basic Report
Report Date: 10/3/2005
Date Received: 9/23/2005
Previous Site Name:
Lot/Building Size:
Additional Info Ordered:

Nearest Intersection:
Municipality:
Client Prov/State: ON
Search Radius (km): 0.25
X: -75.697626
Y: 45.416523

---

28 | **2 of 5** | **WNW/104.0** | **76.8 / -0.04** | **240 Bank Street Ottawa ON K2P 1X4** | **EHS**

Order No: 20120207002
Status: C
Report Type: Custom Report
Report Date: 2/13/2012 9:30:56 AM
Date Received: 2/7/2012 9:28:54 AM
Previous Site Name:
Lot/Building Size:
Additional Info Ordered:

Nearest Intersection:
Municipality:
Client Prov/State: ON
Search Radius (km): 0.25
X: -75.697546
Y: 45.416509

---

28 | **3 of 5** | **WNW/104.0** | **76.8 / -0.04** | **Al's Care Pharmacy 240 Bank Street Ottawa ON K2P1X4** | **GEN**

Generator Info

Generator No: ON2848712
Approval Years: 2014
Status:
PO Box No:
Country: Canada
Co Admin: Julia Moussa
Phone No Admin: 6134222900 Ext.
SIC Description: 446110

Choice of Contact: CO_ADMIN
Contaminated Fac: No
MHSW Facility: No
SIC Code: 446110

Waste Detail(s)

Waste Class: 261
Waste Class Name: PHARMACEUTICALS

Waste Detail(s)

Waste Class: 312
Waste Class Name: PATHOLOGICAL WASTES

---

28 | **4 of 5** | **WNW/104.0** | **76.8 / -0.04** | **240 Bank Street Ottawa ON K2P 1X4** | **EHS**

Order No: 20181010039
Status: C
Report Type: Standard Report
Report Date: 15-OCT-18
Date Received: 10-OCT-18
Previous Site Name:
Lot/Building Size:
Additional Info Ordered:

Nearest Intersection:
Municipality:
Client Prov/State: ON
Search Radius (km): .25
X: -75.697626
Y: 45.41644

Map Key	Number of Records	Direction/ Distance (m)	Elev/Diff (m)	Site	DB

28 | **5 of 5** | **WNW/104.0** | **76.8 / -0.04** | **240 Bank Street Ottawa ON K2P 1X4** | **EHS**

Order No:	20200224086	**Nearest Intersection:**	
Status:	C	**Municipality:**	
Report Type:	Standard Report	**Client Prov/State:**	ON
Report Date:	27-FEB-20	**Search Radius (km):**	.25
Date Received:	24-FEB-20	**X:**	-75.6976257
Previous Site Name:		**Y:**	45.41644
Lot/Building Size:			
Additional Info Ordered:			

29 | **1 of 1** | **NNE/108.3** | **76.2 / -0.69** | **355 COOPER ST OTTAWA ON** | **WWIS**

Well ID:	7305579	**Flowing (Y/N):**	
Construction Date:		**Flow Rate:**	
Use 1st:	Test Hole	**Data Entry Status:**	
Use 2nd:	Monitoring	**Data Src:**	
Final Well Status:	Test Hole	**Date Received:**	02/13/2018
Water Type:		**Selected Flag:**	TRUE
Casing Material:		**Abandonment Rec:**	
Audit No:	Z212304	**Contractor:**	7241
Tag:	A182713	**Form Version:**	7
Constructn Method:		**Owner:**	
Elevation (m):		**County:**	OTTAWA-CARLETON
Elevatn Reliabilty:		**Lot:**	
Depth to Bedrock:		**Concession:**	
Well Depth:		**Concession Name:**	
Overburden/Bedrock:		**Easting NAD83:**	
Pump Rate:		**Northing NAD83:**	
Static Water Level:		**Zone:**	
Clear/Cloudy:		**UTM Reliability:**	
Municipality:	OTTAWA CITY		
Site Info:			

PDF URL (Map): https://d2khazk8e83rdv.cloudfront.net/moe_mapping/downloads/2Water/Wells_pdfs/730\7305579.pdf

Additional Detail(s) (Map)

Well Completed Date:	01/09/2018
Year Completed:	2018
Depth (m):	7.62
Latitude:	45.4169356279409
Longitude:	-75.6960877624537
X:	-75.69608760028636
Y:	45.41693562108875
Path:	730\7305579.pdf

Bore Hole Information

Bore Hole ID:	1006985631	**Elevation:**	
DP2BR:		**Elevrc:**	
Spatial Status:		**Zone:**	18
Code OB:		**East83:**	445537.00
Code OB Desc:		**North83:**	5029504.00
Open Hole:		**Org CS:**	UTM83
Cluster Kind:		**UTMRC:**	4
Date Completed:	01/09/2018	**UTMRC Desc:**	margin of error : 30 m - 100 m
Remarks:		**Location Method:**	wwr

Location Method Desc: on Water Well Record
Elevrc Desc:
Location Source Date:
Improvement Location Source:
Improvement Location Method:
Source Revision Comment:
Supplier Comment:

Overburden and Bedrock Materials Interval

Formation ID: 1007145594
Layer: 3
Color: 2
General Color: GREY
Material 1: 05
Material 1 Desc: CLAY
Material 2:
Material 2 Desc:
Material 3: 85
Material 3 Desc: SOFT
Formation Top Depth: 4.570000171661377
Formation End Depth: 7.619999885559082
Formation End Depth UOM: m

Overburden and Bedrock Materials Interval

Formation ID: 1007145593
Layer: 2
Color: 6
General Color: BROWN
Material 1: 05
Material 1 Desc: CLAY
Material 2: 06
Material 2 Desc: SILT
Material 3: 85
Material 3 Desc: SOFT
Formation Top Depth: 0.6100000143051147
Formation End Depth: 4.570000171661377
Formation End Depth UOM: m

Overburden and Bedrock Materials Interval

Formation ID: 1007145592
Layer: 1
Color: 6
General Color: BROWN
Material 1: 11
Material 1 Desc: GRAVEL
Material 2: 28
Material 2 Desc: SAND
Material 3: 77
Material 3 Desc: LOOSE
Formation Top Depth: 0.0
Formation End Depth: 0.6100000143051147
Formation End Depth UOM: m

Annular Space/Abandonment Sealing Record

Plug ID: 1007145604
Layer: 3
Plug From: 3.9600000381469727
Plug To: 7.619999885559082
Plug Depth UOM: m

Annular Space/Abandonment Sealing Record

Plug ID: 1007145603
Layer: 2
Plug From: 0.3100000023841858
Plug To: 3.9600000381469727
Plug Depth UOM: m

Annular Space/Abandonment Sealing Record

Plug ID: 1007145602
Layer: 1
Plug From: 0.0
Plug To: 0.3100000023841858
Plug Depth UOM: m

Method of Construction & Well Use

Method Construction ID: 1007145601
Method Construction Code: D
Method Construction: Direct Push
Other Method Construction:

Pipe Information

Pipe ID: 1007145591
Casing No: 0
Comment:
Alt Name:

Construction Record - Casing

Casing ID: 1007145597
Layer: 1
Material: 5
Open Hole or Material: PLASTIC
Depth From: 0.0
Depth To: 4.570000171661377
Casing Diameter: 4.03000020980835
Casing Diameter UOM: cm
Casing Depth UOM: m

Construction Record - Screen

Screen ID: 1007145598
Layer: 1
Slot: 10
Screen Top Depth: 4.570000171661377
Screen End Depth: 7.619999885559082
Screen Material: 5
Screen Depth UOM: m
Screen Diameter UOM: cm

Screen Diameter: 4.820000171661377

Water Details

Water ID: 1007145596
Layer:
Kind Code:
Kind:
Water Found Depth:
Water Found Depth UOM: m

Hole Diameter

Hole ID: 1007145595
Diameter: 8.25
Depth From: 0.0
Depth To: 7.619999885559082
Hole Depth UOM: m
Hole Diameter UOM: cm

---

30 | **1 of 1** | **NNE/112.3** | **76.9 / 0.04** | **355 COOPER ST OTTAWA ON** | **WWIS**

Well ID: 7305580
Construction Date:
Use 1st: Test Hole
Use 2nd: Monitoring
Final Well Status: Observation Wells
Water Type:
Casing Material:
Audit No: Z212307
Tag: A182697
Constructn Method:
Elevation (m):
Elevatn Reliabilty:
Depth to Bedrock:
Well Depth:
Overburden/Bedrock:
Pump Rate:
Static Water Level:
Clear/Cloudy:
Municipality: OTTAWA CITY
Site Info:

Flowing (Y/N):
Flow Rate:
Data Entry Status:
Data Src:
Date Received: 02/13/2018
Selected Flag: TRUE
Abandonment Rec:
Contractor: 7241
Form Version: 7
Owner:
County: OTTAWA-CARLETON
Lot:
Concession:
Concession Name:
Easting NAD83:
Northing NAD83:
Zone:
UTM Reliability:

PDF URL (Map): https://d2khazk8e83rdv.cloudfront.net/moe_mapping/downloads/2Water/Wells_pdfs/730\7305580.pdf

Additional Detail(s) (Map)

Well Completed Date: 01/09/2018
Year Completed: 2018
Depth (m): 7.62
Latitude: 45.4169977753238
Longitude: -75.6962291165246
X: -75.69622895463574
Y: 45.41699776833719
Path: 730\7305580.pdf

Bore Hole Information

Bore Hole ID: 1006985634
DP2BR:
Spatial Status:

Elevation:
Elevrc:
Zone: 18

Code OB:		***East83:***	445526.00
Code OB Desc:		***North83:***	5029511.00
Open Hole:		***Org CS:***	UTM83
Cluster Kind:		***UTMRC:***	4
Date Completed:	01/09/2018	***UTMRC Desc:***	margin of error : 30 m - 100 m
Remarks:		***Location Method:***	wwr
Location Method Desc:	on Water Well Record		
Elevrc Desc:			
Location Source Date:			
Improvement Location Source:			
Improvement Location Method:			
Source Revision Comment:			
Supplier Comment:			

Overburden and Bedrock Materials Interval

Formation ID:	1007145607
Layer:	2
Color:	6
General Color:	BROWN
Material 1:	05
Material 1 Desc:	CLAY
Material 2:	06
Material 2 Desc:	SILT
Material 3:	85
Material 3 Desc:	SOFT
Formation Top Depth:	0.6100000143051147
Formation End Depth:	4.570000171661377
Formation End Depth UOM:	m

Overburden and Bedrock Materials Interval

Formation ID:	1007145606
Layer:	1
Color:	6
General Color:	BROWN
Material 1:	11
Material 1 Desc:	GRAVEL
Material 2:	
Material 2 Desc:	
Material 3:	77
Material 3 Desc:	LOOSE
Formation Top Depth:	0.0
Formation End Depth:	0.6100000143051147
Formation End Depth UOM:	m

Overburden and Bedrock Materials Interval

Formation ID:	1007145608
Layer:	3
Color:	2
General Color:	GREY
Material 1:	05
Material 1 Desc:	CLAY
Material 2:	
Material 2 Desc:	
Material 3:	85
Material 3 Desc:	SOFT
Formation Top Depth:	4.570000171661377
Formation End Depth:	7.619999885559082

Formation End Depth UOM: m

Annular Space/Abandonment Sealing Record

Plug ID: 1007145617
Layer: 2
Plug From: 0.3100000023841858
Plug To: 3.9600000381469727
Plug Depth UOM: m

Annular Space/Abandonment Sealing Record

Plug ID: 1007145618
Layer: 3
Plug From: 3.9600000381469727
Plug To: 7.619999885559082
Plug Depth UOM: m

Annular Space/Abandonment Sealing Record

Plug ID: 1007145616
Layer: 1
Plug From: 0.0
Plug To: 0.3100000023841858
Plug Depth UOM: m

Method of Construction & Well Use

Method Construction ID: 1007145615
Method Construction Code: D
Method Construction: Direct Push
Other Method Construction:

Pipe Information

Pipe ID: 1007145605
Casing No: 0
Comment:
Alt Name:

Construction Record - Casing

Casing ID: 1007145611
Layer: 1
Material: 5
Open Hole or Material: PLASTIC
Depth From: 0.0
Depth To: 4.570000171661377
Casing Diameter: 4.03000020980835
Casing Diameter UOM: cm
Casing Depth UOM: m

Construction Record - Screen

Screen ID: 1007145612
Layer: 1

Slot: 10
Screen Top Depth: 4.570000171661377
Screen End Depth: 7.619999885559082
Screen Material: 5
Screen Depth UOM: m
Screen Diameter UOM: cm
Screen Diameter: 4.840000152587891

Water Details

Water ID: 1007145610
Layer:
Kind Code:
Kind:
Water Found Depth:
Water Found Depth UOM: m

Hole Diameter

Hole ID: 1007145609
Diameter: 8.25
Depth From: 0.0
Depth To: 7.619999885559082
Hole Depth UOM: m
Hole Diameter UOM: cm

---

31 | ***1 of 1*** | ***NNE/113.2*** | ***76.9 / 0.04*** | ***355 COOPER ST OTTAWA ON*** | ***WWIS***

Well ID: 7305582
Construction Date:
Use 1st: Test Hole
Use 2nd: Monitoring
Final Well Status: Observation Wells
Water Type:
Casing Material:
Audit No: Z212306
Tag: A182722
Constructn Method:
Elevation (m):
Elevatn Reliabilty:
Depth to Bedrock:
Well Depth:
Overburden/Bedrock:
Pump Rate:
Static Water Level:
Clear/Cloudy:
Municipality: OTTAWA CITY
Site Info:

Flowing (Y/N):
Flow Rate:
Data Entry Status:
Data Src:
Date Received: 02/13/2018
Selected Flag: TRUE
Abandonment Rec:
Contractor: 7241
Form Version: 7
Owner:
County: OTTAWA-CARLETON
Lot:
Concession:
Concession Name:
Easting NAD83:
Northing NAD83:
Zone:
UTM Reliability:

PDF URL (Map): https://d2khazk8e83rdv.cloudfront.net/moe_mapping/downloads/2Water/Wells_pdfs/730\7305582.pdf

Additional Detail(s) (Map)

Well Completed Date: 01/09/2018
Year Completed: 2018
Depth (m): 3.96
Latitude: 45.4169893978879
Longitude: -75.6961267659723
X: -75.69612660422017
Y: 45.416989391278506
Path: 730\7305582.pdf

Bore Hole Information

Bore Hole ID:	1006985640	***Elevation:***	
DP2BR:		***Elevrc:***	
Spatial Status:		***Zone:***	18
Code OB:		***East83:***	445534.00
Code OB Desc:		***North83:***	5029510.00
Open Hole:		***Org CS:***	UTM83
Cluster Kind:		***UTMRC:***	4
Date Completed:	01/09/2018	***UTMRC Desc:***	margin of error : 30 m - 100 m
Remarks:		***Location Method:***	wwr
Location Method Desc:	on Water Well Record		
Elevrc Desc:			
Location Source Date:			
Improvement Location Source:			
Improvement Location Method:			
Source Revision Comment:			
Supplier Comment:			

Overburden and Bedrock Materials Interval

Formation ID:	1007145636
Layer:	3
Color:	2
General Color:	GREY
Material 1:	05
Material 1 Desc:	CLAY
Material 2:	
Material 2 Desc:	
Material 3:	85
Material 3 Desc:	SOFT
Formation Top Depth:	1.8300000429153442
Formation End Depth:	3.9600000381469727
Formation End Depth UOM:	m

Overburden and Bedrock Materials Interval

Formation ID:	1007145635
Layer:	2
Color:	6
General Color:	BROWN
Material 1:	05
Material 1 Desc:	CLAY
Material 2:	06
Material 2 Desc:	SILT
Material 3:	85
Material 3 Desc:	SOFT
Formation Top Depth:	0.3100000023841858
Formation End Depth:	1.8300000429153442
Formation End Depth UOM:	m

Overburden and Bedrock Materials Interval

Formation ID:	1007145634
Layer:	1
Color:	2
General Color:	GREY
Material 1:	11

Material 1 Desc:	GRAVEL
Material 2:	
Material 2 Desc:	
Material 3:	77
Material 3 Desc:	LOOSE
Formation Top Depth:	0.0
Formation End Depth:	0.3100000023841858
Formation End Depth UOM:	m

Annular Space/Abandonment Sealing Record

Plug ID:	1007145646
Layer:	3
Plug From:	0.9100000262260437
Plug To:	3.9600000381469727
Plug Depth UOM:	m

Annular Space/Abandonment Sealing Record

Plug ID:	1007145644
Layer:	1
Plug From:	0.0
Plug To:	0.3100000023841858
Plug Depth UOM:	m

Annular Space/Abandonment Sealing Record

Plug ID:	1007145645
Layer:	2
Plug From:	0.3100000023841858
Plug To:	0.9100000262260437
Plug Depth UOM:	m

Method of Construction & Well Use

Method Construction ID:	1007145643
Method Construction Code:	D
Method Construction:	Direct Push
Other Method Construction:	

Pipe Information

Pipe ID:	1007145633
Casing No:	0
Comment:	
Alt Name:	

Construction Record - Casing

Casing ID:	1007145639
Layer:	1
Material:	5
Open Hole or Material:	PLASTIC
Depth From:	0.0
Depth To:	0.9100000262260437
Casing Diameter:	3.450000047683716
Casing Diameter UOM:	cm

Casing Depth UOM: m

Construction Record - Screen

Screen ID: 1007145640
Layer: 1
Slot: 10
Screen Top Depth: 0.9100000262260437
Screen End Depth: 3.9600000381469727
Screen Material: 5
Screen Depth UOM: m
Screen Diameter UOM: cm
Screen Diameter: 4.210000038146973

Water Details

Water ID: 1007145638
Layer:
Kind Code:
Kind:
Water Found Depth:
Water Found Depth UOM: m

Hole Diameter

Hole ID: 1007145637
Diameter: 5.679999828338623
Depth From: 0.0
Depth To: 3.9600000381469727
Hole Depth UOM: m
Hole Diameter UOM: cm

---

32 ***1 of 24*** ***SSE/113.9*** ***76.9 / 0.00*** ***HARTMAN'S YOUR INDEPENDENT GROCER*** ***PES***
296 BANK STREET
OTTAWA ON K2P 1X8

Detail Licence No:
Licence No:
Status:
Approval Date:
Report Source:
Licence Type: Vendor
Licence Type Code:
Licence Class:
Licence Control:
Latitude:
Longitude:
Lot:
Concession:
Region:
District:
County:
Trade Name:
PDF URL:

Operator Box:
Operator Class:
Operator No:
Operator Type:
Oper Area Code:
Oper Phone No:
Operator Ext:
Operator Lot:
Oper Concession:
Operator Region:
Operator District:
Operator County:
Op Municipality:
Post Office Box:
MOE District:
SWP Area Name:

---

32 ***2 of 24*** ***SSE/113.9*** ***76.9 / 0.00*** ***HARTMAN'S YOUR INDEPENDENT GROCER*** ***PES***
296 BANK STREET
OTTAWA ON K2P 1X8

Detail Licence No: 23-01-10066-0
Licence No: 10066

Operator Box:
Operator Class:

Map Key	Number of Records	Direction/ Distance (m)	Elev/Diff (m)	Site	DB

Status:			**Operator No:**	
Approval Date:			**Operator Type:**	
Report Source:			**Oper Area Code:**	
Licence Type:	Limited Vendor		**Oper Phone No:**	
Licence Type Code:	23		**Operator Ext:**	
Licence Class:	01		**Operator Lot:**	
Licence Control:	0		**Oper Concession:**	
Latitude:			**Operator Region:**	4
Longitude:			**Operator District:**	2
Lot:			**Operator County:**	15
Concession:			**Op Municipality:**	
Region:	4		**Post Office Box:**	
District:	2		**MOE District:**	
County:	15		**SWP Area Name:**	
Trade Name:				
PDF URL:				

32	3 of 24	SSE/113.9	76.9 / 0.00	**HARTMAN'S YOUR INDEPENDENT GROCER** **296 BANK ST** **OTTAWA ON K2P 1X8**	PES

Detail Licence No:		**Operator Box:**	
Licence No:		**Operator Class:**	
Status:		**Operator No:**	
Approval Date:		**Operator Type:**	
Report Source:		**Oper Area Code:**	
Licence Type:	Limited Vendor	**Oper Phone No:**	
Licence Type Code:	23	**Operator Ext:**	
Licence Class:		**Operator Lot:**	
Licence Control:		**Oper Concession:**	
Latitude:		**Operator Region:**	
Longitude:		**Operator District:**	
Lot:		**Operator County:**	
Concession:		**Op Municipality:**	
Region:		**Post Office Box:**	
District:		**MOE District:**	
County:		**SWP Area Name:**	
Trade Name:			
PDF URL:			

32	4 of 24	SSE/113.9	76.9 / 0.00	**HARTMAN'S YOUR INDEPENDENT GROCER** **296 BANK ST** **OTTAWA ON K2P 1X8**	PES

Detail Licence No:		**Operator Box:**	
Licence No:		**Operator Class:**	
Status:		**Operator No:**	
Approval Date:		**Operator Type:**	
Report Source:		**Oper Area Code:**	
Licence Type:	Vendor	**Oper Phone No:**	
Licence Type Code:		**Operator Ext:**	
Licence Class:		**Operator Lot:**	
Licence Control:		**Oper Concession:**	
Latitude:		**Operator Region:**	
Longitude:		**Operator District:**	
Lot:		**Operator County:**	
Concession:		**Op Municipality:**	
Region:		**Post Office Box:**	
District:		**MOE District:**	
County:		**SWP Area Name:**	
Trade Name:			
PDF URL:			

Map Key	Number of Records	Direction/ Distance (m)	Elev/Diff (m)	Site	DB
32	5 of 24	SSE/113.9	76.9 / 0.00	Parson Refrigeration (1985) Ltd. 296 Bank St. Ottawa ON K2P 1X8	SPL

Ref No:	5430-849QV8	Municipality No:	
Year:		Nature of Damage:	
Incident Dt:		Discharger Report:	
Dt MOE Arvl on Scn:		Material Group:	
MOE Reported Dt:	4/6/2010	Impact to Health:	
Dt Document Closed:		Agency Involved:	
Site No:			
MOE Response:	No Field Response		
Site County/District:			
Site Geo Ref Meth:			
Site District Office:			
Nearest Watercourse:			
Site Name:	Hartman's Independant Grocer<UNOFFICIAL>		
Site Address:			
Site Region:			
Site Municipality:			
Site Lot:			
Site Conc:			
Site Geo Ref Accu:			
Site Map Datum:			
Northing:			
Easting:			
Entity Operating Name:			
Client Name:	Parson Refrigeration (1985) Ltd.		
Client Type:			
Source Type:			
Incident Cause:	Valve / Fitting Leak Or Failure		
Incident Preceding Spill:			
Incident Reason:	Spill		
Incident Summary:	Parsons Ref: 235 lbs R507 to Air		
Environment Impact:	Not Anticipated		
Health Env Consequence:			
Nature of Impact:	Air Pollution		
Contaminant Qty:			
Contaminant Qty 1:			
Contaminant Unit:			
Contaminant Code:	38		
Contaminant Name:	REFRIGERANT GAS, N.O.S.		
Contaminant Limit 1:			
Contam Limit Freq 1:			
Contaminant UN No 1:			
Receiving Medium:			
Activity Preceding Spill:			
Property 2nd Watershed:			
Property Tertiary Watershed:			
Sector Type:	Other		
SAC Action Class:	Air Spills - Gases and Vapours		
Call Report Locatn Geodata:			
Time Reported:			
System Facility Address:			

Map Key	Number of Records	Direction/ Distance (m)	Elev/Diff (m)	Site	DB
32	6 of 24	SSE/113.9	76.9 / 0.00	Bank and Somerset Holdings Limited 296 Bank Street Ottawa ON K2P 1X8	CA

Certificate #:	5155-5W4MG7
Application Year:	2004

Issue Date:	3/1/2004
Approval Type:	Municipal and Private Sewage Works
Status:	Approved
Application Type:	
Client Name:	
Client Address:	
Client City:	
Client Postal Code:	
Project Description:	
Contaminants:	
Emission Control:	

---

32 | ***7 of 24*** | ***SSE/113.9*** | ***76.9 / 0.00*** | ***HARTMAN'S YOUR INDEPENDENT GROCER***
296 BANK ST
OTTAWA ON K2P 1X8 | ***PES***

Detail Licence No:	23-01-16480-0	**Operator Box:**	
Licence No:		**Operator Class:**	
Status:		**Operator No:**	
Approval Date:		**Operator Type:**	
Report Source:		**Oper Area Code:**	
Licence Type:	LIMITED	**Oper Phone No:**	
Licence Type Code:		**Operator Ext:**	
Licence Class:		**Operator Lot:**	
Licence Control:		**Oper Concession:**	
Latitude:		**Operator Region:**	
Longitude:		**Operator District:**	
Lot:		**Operator County:**	
Concession:		**Op Municipality:**	
Region:		**Post Office Box:**	
District:		**MOE District:**	
County:		**SWP Area Name:**	
Trade Name:			
PDF URL:			

---

32 | ***8 of 24*** | ***SSE/113.9*** | ***76.9 / 0.00*** | ***Parson Refrigeration (1985) Ltd.***
296 Bank St
Ottawa ON | ***SPL***

Ref No:	7666-9ZVTFZ	**Municipality No:**	
Year:		**Nature of Damage:**	
Incident Dt:	8/30/2015	**Discharger Report:**	
Dt MOE Arvl on Scn:		**Material Group:**	
MOE Reported Dt:	8/30/2015	**Impact to Health:**	
Dt Document Closed:	10/1/2015	**Agency Involved:**	
Site No:	NA		
MOE Response:	No		
Site County/District:			
Site Geo Ref Meth:			
Site District Office:			
Nearest Watercourse:			
Site Name:	Your Independent Grocer<UNOFFICIAL>		
Site Address:	296 Bank St		
Site Region:			
Site Municipality:	Ottawa		
Site Lot:			
Site Conc:			
Site Geo Ref Accu:			
Site Map Datum:			
Northing:			
Easting:			
Entity Operating Name:			

Map Key	Number of Records	Direction/ Distance (m)	Elev/Diff (m)	Site	DB

Client Name:	Parson Refrigeration (1985) Ltd.
Client Type:	
Source Type:	
Incident Cause:	
Incident Preceding Spill:	
Incident Reason:	Equipment Failure
Incident Summary:	Parson's Refrigeration 136 kgs R507 to atm
Environment Impact:	
Health Env Consequence:	
Nature of Impact:	
Contaminant Qty:	136 kg
Contaminant Qty 1:	136
Contaminant Unit:	kg
Contaminant Code:	38
Contaminant Name:	REFRIGERANT GAS, N.O.S.
Contaminant Limit 1:	
Contam Limit Freq 1:	
Contaminant UN No 1:	
Receiving Medium:	
Activity Preceding Spill:	
Property 2nd Watershed:	
Property Tertiary Watershed:	
Sector Type:	Unknown / N/A
SAC Action Class:	Air Spills - Gases and Vapours
Call Report Locatn Geodata:	
Time Reported:	
System Facility Address:	

32	9 of 24	SSE/113.9	76.9 / 0.00	296 Bank St Ottawa ON K2P1X8	EHS

Order No:	20150427034	**Nearest Intersection:**	
Status:	C	**Municipality:**	
Report Type:	Standard Report	**Client Prov/State:**	ON
Report Date:	11-MAY-15	**Search Radius (km):**	.25
Date Received:	04-MAY-15	**X:**	-75.696543
Previous Site Name:		**Y:**	45.41482
Lot/Building Size:			
Additional Info Ordered:	City Directory		

32	10 of 24	SSE/113.9	76.9 / 0.00	MASSINE ENTERPRISES INC. O/A MASSINE'S YOUR INDEPENDENT GROCER 296 BANK ST OTTAWA ON K2P1X8	PES

Detail Licence No:		**Operator Box:**	
Licence No:	17671	**Operator Class:**	
Status:		**Operator No:**	
Approval Date:		**Operator Type:**	
Report Source:	Legacy Licenses (Excluding TS)	**Oper Area Code:**	613
Licence Type:	Limited Vendor	**Oper Phone No:**	2348692
Licence Type Code:	23	**Operator Ext:**	
Licence Class:	01	**Operator Lot:**	
Licence Control:		**Oper Concession:**	
Latitude:		**Operator Region:**	
Longitude:		**Operator District:**	
Lot:		**Operator County:**	
Concession:		**Op Municipality:**	
Region:		**Post Office Box:**	
District:		**MOE District:**	
County:		**SWP Area Name:**	
Trade Name:			

Map Key	Number of Records	Direction/ Distance (m)	Elev/Diff (m)	Site	DB

PDF URL:

---

32 | **11 of 24** | **SSE/113.9** | **76.9 / 0.00** | **LOBLAWS INC O/A BANK STREET YOUR INDEPENDENT GROCER**
296 BANK ST
OTTAWA ON K2P1X8 | **PES**

Detail Licence No:		**Operator Box:**	
Licence No:	17343	**Operator Class:**	
Status:		**Operator No:**	
Approval Date:		**Operator Type:**	
Report Source:	Legacy Licenses (Excluding TS)	**Oper Area Code:**	613
Licence Type:	Limited Vendor	**Oper Phone No:**	2348692
Licence Type Code:	23	**Operator Ext:**	
Licence Class:	01	**Operator Lot:**	
Licence Control:		**Oper Concession:**	
Latitude:		**Operator Region:**	
Longitude:		**Operator District:**	
Lot:		**Operator County:**	
Concession:		**Op Municipality:**	
Region:		**Post Office Box:**	
District:		**MOE District:**	
County:		**SWP Area Name:**	
Trade Name:			
PDF URL:			

---

32 | **12 of 24** | **SSE/113.9** | **76.9 / 0.00** | **HARTMAN'S YOUR INDEPENDENT GROCER**
296 BANK ST
OTTAWA ON K2P1X8 | **PES**

Detail Licence No:		**Operator Box:**	
Licence No:	16480	**Operator Class:**	
Status:		**Operator No:**	
Approval Date:		**Operator Type:**	
Report Source:	Legacy Licenses (Excluding TS)	**Oper Area Code:**	613
Licence Type:	Limited Vendor	**Oper Phone No:**	2348692
Licence Type Code:	23	**Operator Ext:**	
Licence Class:	01	**Operator Lot:**	
Licence Control:		**Oper Concession:**	
Latitude:		**Operator Region:**	
Longitude:		**Operator District:**	
Lot:		**Operator County:**	
Concession:		**Op Municipality:**	
Region:		**Post Office Box:**	
District:		**MOE District:**	
County:		**SWP Area Name:**	
Trade Name:			
PDF URL:			

---

32 | **13 of 24** | **SSE/113.9** | **76.9 / 0.00** | **Bank and Somerset Holdings Limited**
296 Bank Street
Ottawa ON K2P 1X8 | **ECA**

Approval No:	5155-5W4MG7	**MOE District:**	Ottawa
Approval Date:	2004-03-01	**City:**	
Status:	Approved	**Longitude:**	-75.6962
Record Type:	ECA	**Latitude:**	45.41505
Link Source:	IDS	**Geometry X:**	
SWP Area Name:	Rideau Valley	**Geometry Y:**	
Approval Type:	ECA-MUNICIPAL AND PRIVATE SEWAGE WORKS		

Map Key	Number of Records	Direction/ Distance (m)	Elev/Diff (m)	Site	DB

Project Type: MUNICIPAL AND PRIVATE SEWAGE WORKS
Business Name: Bank and Somerset Holdings Limited
Address: 296 Bank Street
Full Address:
Full PDF Link: https://www.accessenvironment.ene.gov.on.ca/instruments/5932-5SUMTJ-14.pdf
PDF Site Location:

---

32 | **14 of 24** | **SSE/113.9** | **76.9 / 0.00** | **Loblaw Companies Limited**
296 Bank St.
Ottawa ON K2P 1X8 | **GEN**

Generator Info

Generator No: ON9102901
Approval Years: 2016
Status:
PO Box No:
Country: Canada
Co Admin:
Phone No Admin:
SIC Description: SUPERMARKETS AND OTHER GROCERY (EXCEPT CONVENIENCE) STORES

Choice of Contact: CO_OFFICIAL
Contaminated Fac: No
MHSW Facility: No
SIC Code: 445110

Waste Detail(s)

Waste Class: 312
Waste Class Name: PATHOLOGICAL WASTES

---

32 | **15 of 24** | **SSE/113.9** | **76.9 / 0.00** | **Loblaw Companies Limited**
296 Bank St.
Ottawa ON K2P 1X8 | **GEN**

Generator Info

Generator No: ON9102901
Approval Years: 2015
Status:
PO Box No:
Country: Canada
Co Admin:
Phone No Admin:
SIC Description: SUPERMARKETS AND OTHER GROCERY (EXCEPT CONVENIENCE) STORES

Choice of Contact: CO_OFFICIAL
Contaminated Fac: No
MHSW Facility: No
SIC Code: 445110

Waste Detail(s)

Waste Class: 312
Waste Class Name: PATHOLOGICAL WASTES

---

32 | **16 of 24** | **SSE/113.9** | **76.9 / 0.00** | **LOBLAWS INC.**
296 Bank St.
Ottawa ON K2P 1X8 | **GEN**

Generator Info

Generator No: ON9102901
Approval Years: As of Dec 2018

Choice of Contact:
Contaminated Fac:

Status:	Registered	**MHSW Facility:**	
PO Box No:		**SIC Code:**	
Country:	Canada		
Co Admin:			
Phone No Admin:			
SIC Description:			

Waste Detail(s)

Waste Class:	212 I
Waste Class Name:	Aliphatic solvents and residues

Waste Detail(s)

Waste Class:	261 A
Waste Class Name:	Pharmaceuticals

Waste Detail(s)

Waste Class:	312 P
Waste Class Name:	Pathological wastes

---

32 | ***17 of 24*** | ***SSE/113.9*** | ***76.9 / 0.00*** | ***HARTMAN'S YOUR INDEPENDENT GROCER***
296 BANK ST
OTTAWA ON K2P1X8 | ***PES***

Detail Licence No:		**Operator Box:**	
Licence No:	10066	**Operator Class:**	
Status:		**Operator No:**	
Approval Date:		**Operator Type:**	
Report Source:	Legacy Licenses (Excluding TS)	**Oper Area Code:**	613
Licence Type:	Retail Vendor Class 03	**Oper Phone No:**	2348692
Licence Type Code:	21	**Operator Ext:**	
Licence Class:	03	**Operator Lot:**	
Licence Control:		**Oper Concession:**	
Latitude:		**Operator Region:**	
Longitude:		**Operator District:**	
Lot:		**Operator County:**	
Concession:		**Op Municipality:**	
Region:		**Post Office Box:**	
District:		**MOE District:**	
County:		**SWP Area Name:**	
Trade Name:			
PDF URL:			

---

32 | ***18 of 24*** | ***SSE/113.9*** | ***76.9 / 0.00*** | ***HARTMAN'S YOUR INDEPENDENT GROCER***
296 BANK ST
OTTAWA ON K2P1X8 | ***PES***

Detail Licence No:	23-01-10066-0	**Operator Box:**	
Licence No:	10066	**Operator Class:**	
Status:		**Operator No:**	
Approval Date:		**Operator Type:**	
Report Source:	Legacy Licenses (Excluding TS)	**Oper Area Code:**	613
Licence Type:	Limited Vendor	**Oper Phone No:**	2348692
Licence Type Code:	23	**Operator Ext:**	
Licence Class:	01	**Operator Lot:**	
Licence Control:	0	**Oper Concession:**	
Latitude:		**Operator Region:**	4
Longitude:		**Operator District:**	2
Lot:		**Operator County:**	15

Map Key	Number of Records	Direction/ Distance (m)	Elev/Diff (m)	Site	DB

Concession:		**Op Municipality:**	
Region:	4	**Post Office Box:**	
District:	2	**MOE District:**	
County:	15	**SWP Area Name:**	
Trade Name:			
PDF URL:			

---

32 | ***19 of 24*** | ***SSE/113.9*** | ***76.9 / 0.00*** | ***LOBLAWS INC.***
296 Bank St.
Ottawa ON K2P 1X8 | ***GEN***

Generator Info

Generator No:	ON9102901	**Choice of Contact:**	
Approval Years:	As of Jul 2020	**Contaminated Fac:**	
Status:	Registered	**MHSW Facility:**	
PO Box No:		**SIC Code:**	
Country:	Canada		
Co Admin:			
Phone No Admin:			
SIC Description:			

Waste Detail(s)

Waste Class:	261 A
Waste Class Name:	Pharmaceuticals

Waste Detail(s)

Waste Class:	212 I
Waste Class Name:	Aliphatic solvents and residues

Waste Detail(s)

Waste Class:	312 P
Waste Class Name:	Pathological wastes

---

32 | ***20 of 24*** | ***SSE/113.9*** | ***76.9 / 0.00*** | ***LOBLAWS INC.***
296 Bank St.
Ottawa ON K2P 1X8 | ***GEN***

Generator Info

Generator No:	ON9102901	**Choice of Contact:**	
Approval Years:	As of Nov 2021	**Contaminated Fac:**	
Status:	Registered	**MHSW Facility:**	
PO Box No:		**SIC Code:**	
Country:	Canada		
Co Admin:			
Phone No Admin:			
SIC Description:			

Waste Detail(s)

Waste Class:	261 A
Waste Class Name:	Pharmaceuticals

Waste Detail(s)

Waste Class: 212 I
Waste Class Name: Aliphatic solvents and residues

Waste Detail(s)

Waste Class: 312 P
Waste Class Name: Pathological wastes

---

32 | ***21 of 24*** | ***SSE/113.9*** | ***76.9 / 0.00*** | ***Loblaws Inc.***
296 Bank St.
Ottawa ON | ***GEN***

Generator Info

Generator No: ON9102901
Approval Years: As of Oct 2022
Status: Registered
PO Box No:
Country: Canada
Co Admin:
Phone No Admin:
SIC Description:

Choice of Contact:
Contaminated Fac:
MHSW Facility:
SIC Code:

Waste Detail(s)

Waste Class: 212 I
Waste Class Name: ALIPHATIC SOLVENTS

Waste Detail(s)

Waste Class: 261 A
Waste Class Name: PHARMACEUTICALS

Waste Detail(s)

Waste Class: 312 P
Waste Class Name: PATHOLOGICAL WASTES

Generator Info as of July 2024

Generator No: ON9102901
Generator Company Name: Loblaws Inc.
Street: 296 Bank St.
City: Ottawa
Province State: Ontario
Country: Canada
Postal Code: K2P1X8
Waste Class: 312 P, 261 A, 212 I

Waste Class Decoded:

312 - PATHOLOGICAL WASTES; 261 - PHARMACEUTICALS; 212 - ALIPHATIC SOLVENTS

2017 Generator Info

Gen No:	ON9102901	***Choice of Contact:***	CO_ADMIN
ID:	35559	***Phone No Official:***	905 459 2500 Ext.61368
Contaminated Fac:	N	***Phone No Admin:***	8552770388 Ext.
MHSW Facility:	N	***County Ont:***	OTTAWA CARLTON (RM)
NAICS Code1:	445110	***County Out:***	
NAICS Code2:		***District:***	402
NAICS Code3:			
Gen Name:	LOBLAWS INC.		
Gen Div:			
Gen Op Name:	Your Independent Grocer		
Gen Op Div:			
Site Adrs1:	296 Bank St.		
Site Bldg:			
Site Pobox:			
Province In:	ONTARIO		
Site Adrs2:			
Site City:	Ottawa		
Province Out:			
Site Postal Code:	K2P 1X8		
Site Country:	Canada		
Co Official:	Dan Romano		
Co Admin:	Craig Hudak		

2017 Generator Manifest

ID:	63768	***Sum Received Qty:***	9.7
Generator No:	ON9102901	***Waste Class Name:***	PATHOLOGICAL WASTES
Receiver Type:	030	***Count Manifests:***	1
Waste Char:	P	***District:***	402
Waste Code:	312		

2018 Generator Info

Gen No:	ON9102901	***Choice of Contact:***	CO_ADMIN
ID:	36248	***Phone No Official:***	905 459 2500 Ext.61368
Contaminated Fac:	N	***Phone No Admin:***	8552770388 Ext.
MHSW Facility:	N	***County Ont:***	OTTAWA CARLTON (RM)
NAICS Code1:	445110	***County Out:***	
NAICS Code2:		***District:***	402
NAICS Code3:			
Gen Name:	LOBLAWS INC.		
Gen Div:			
Gen Op Name:	Your Independent Grocer		
Gen Op Div:			
Site Adrs1:	296 Bank St.		
Site Bldg:			
Site Pobox:			
Province In:	ONTARIO		
Site Adrs2:			
Site City:	Ottawa		
Province Out:			
Site Postal Code:	K2P 1X8		
Site Country:	Canada		
Co Official:	Dan Romano		
Co Admin:	Craig Hudak		

2018 Generator Manifest

ID:	64264	***Sum Received Qty:***	1.9
Generator No:	ON9102901	***Waste Class Name:***	PATHOLOGICAL WASTES
Receiver Type:	030	***Count Manifests:***	1

Waste Char:	P	**District:**	402
Waste Code:	312		

2019 Generator Info

Gen No:	ON9102901	**Choice of Contact:**	CO_ADMIN
ID:	36752	**Phone No Official:**	905 459 2500 Ext.61368
Contaminated Fac:	N	**Phone No Admin:**	8552770388 Ext.
MHSW Facility:	N	**County Ont:**	OTTAWA CARLTON (RM)
NAICS Code1:	445110	**County Out:**	
NAICS Code2:		**District:**	402
NAICS Code3:			
Gen Name:	LOBLAWS INC.		
Gen Div:			
Gen Op Name:	Your Independent Grocer		
Gen Op Div:			
Site Adrs1:	296 Bank St.		
Site Bldg:			
Site Pobox:			
Province In:	ONTARIO		
Site Adrs2:			
Site City:	Ottawa		
Province Out:			
Site Postal Code:	K2P 1X8		
Site Country:	Canada		
Co Official:	Dan Romano		
Co Admin:	Craig Hudak		

2019 Generator Manifest

ID:	64282	**Sum Received Qty:**	9.0
Generator No:	ON9102901	**Waste Class Name:**	PATHOLOGICAL WASTES
Receiver Type:	030	**Count Manifests:**	1
Waste Char:	P	**District:**	402
Waste Code:	312		

2020 Generator Info

Gen No:	ON9102901	**Choice of Contact:**	CO_ADMIN
ID:	36494	**Phone No Official:**	905 459 2500 Ext.61368
Contaminated Fac:	N	**Phone No Admin:**	8552770388 Ext.
MHSW Facility:	N	**County Ont:**	OTTAWA CARLTON (RM)
NAICS Code1:	445110	**County Out:**	
NAICS Code2:		**District:**	402
NAICS Code3:			
Gen Name:	LOBLAWS INC.		
Gen Div:			
Gen Op Name:	Your Independent Grocer		
Gen Op Div:			
Site Adrs1:	296 Bank St.		
Site Bldg:			
Site Pobox:			
Province In:	ONTARIO		
Site Adrs2:			
Site City:	Ottawa		
Province Out:			
Site Postal Code:	K2P 1X8		
Site Country:	Canada		
Co Official:	Morgan Lamprey		
Co Admin:	Craig Hudak		

2020 Generator Manifest

ID:	60391	**Sum Received Qty:**	11.0
Generator No:	ON9102901	**Waste Class Name:**	PATHOLOGICAL WASTES
Receiver Type:	030	**Count Manifests:**	1
Waste Char:	P	**District:**	402
Waste Code:	312		

2020 Generator Manifest

ID:	60390	**Sum Received Qty:**	7.0
Generator No:	ON9102901	**Waste Class Name:**	PHARMACEUTICALS
Receiver Type:	030	**Count Manifests:**	1
Waste Char:	A	**District:**	402
Waste Code:	261		

2021 Generator Info

Gen No:	ON9102901	**Choice of Contact:**	CO_ADMIN
ID:	37441	**Phone No Official:**	905 459 2500 Ext.61368
Contaminated Fac:	N	**Phone No Admin:**	8552770388 Ext.
MHSW Facility:	N	**County Ont:**	OTTAWA CARLTON (RM)
NAICS Code1:	445110	**County Out:**	
NAICS Code2:		**District:**	402
NAICS Code3:			
Gen Name:	LOBLAWS INC.		
Gen Div:			
Gen Op Name:	Your Independent Grocer		
Gen Op Div:			
Site Adrs1:	296 Bank St.		
Site Bldg:			
Site Pobox:			
Province In:	ONTARIO		
Site Adrs2:			
Site City:	Ottawa		
Province Out:			
Site Postal Code:	K2P 1X8		
Site Country:	Canada		
Co Official:	Morgan Lamprey		
Co Admin:	Craig Hudak		

2021 Generator Manifest

ID:	63136	**Sum Received Qty:**	2.56
Generator No:	ON9102901	**Waste Class Name:**	PHARMACEUTICALS
Receiver Type:	030	**Count Manifests:**	1
Waste Char:	A	**District:**	402
Waste Code:	261		

2021 Generator Manifest

ID:	63137	**Sum Received Qty:**	36.28
Generator No:	ON9102901	**Waste Class Name:**	PATHOLOGICAL WASTES
Receiver Type:	030	**Count Manifests:**	2
Waste Char:	P	**District:**	402
Waste Code:	312		

32	***22 of 24***	***SSE/113.9***	***76.9 / 0.00***	***296 Bank Street 296 Bank Street OTTAWA ON***	***SPL***

Ref No:	1-1Z3N61	**Municipality No:**	
Year:		**Nature of Damage:**	

Map Key	Number of Records	Direction/ Distance (m)	Elev/Diff (m)	Site	DB

Incident Dt:	7/24/2022 8:00:00 PM	**Discharger Report:**	
Dt MOE Arvl on Scn:		**Material Group:**	
MOE Reported Dt:	7/25/2022 12:46:27 AM	**Impact to Health:**	0 No Impact
Dt Document Closed:	7/28/2022 12:31:04 PM	**Agency Involved:**	
Site No:			
MOE Response:	Desktop Response		
Site County/District:			
Site Geo Ref Meth:			
Site District Office:	Ottawa District Office		
Nearest Watercourse:			
Site Name:	296 Bank Street		
Site Address:	296 Bank Street		
Site Region:			
Site Municipality:	OTTAWA		
Site Lot:			
Site Conc:			
Site Geo Ref Accu:			
Site Map Datum:			
Northing:			
Easting:			
Entity Operating Name:			
Client Name:	MASSINE'S YOUR INDEPENDENT GROCER		
Client Type:	Private Business		
Source Type:	Valve/Fitting/Piping		
Incident Cause:			
Incident Preceding Spill:	Process Upset		
Incident Reason:	Equipment failure/malfunction		
Incident Summary:	Refrigerant Leak R507		
Environment Impact:	0 No Impact		
Health Env Consequence:			
Nature of Impact:			
Contaminant Qty:	10 kilogram (kg)		
Contaminant Qty 1:			
Contaminant Unit:			
Contaminant Code:			
Contaminant Name:	REFRIGERANT GAS R 404A		
Contaminant Limit 1:			
Contam Limit Freq 1:			
Contaminant UN No 1:			
Receiving Medium:	Air; Land		
Activity Preceding Spill:	Normal operations		
Property 2nd Watershed:	Lower Ottawa		
Property Tertiary Watershed:	02KF - Central Ottawa - Mississippi		
Sector Type:	SUPERMARKETS AND OTHER GROCERY (EXCEPT CONVENIENCE) STORES		
SAC Action Class:	Ozone Depleting Substances		
Call Report Locatn Geodata:	{"integration_ids":["PR00003948017"],"wkts":["POINT (-75.6963383000 45.4149865000)","POINT (-75.6963383000 45.4149865000)"],"creation_date":"2022-07-25"}		
Time Reported:			
System Facility Address:	296 BANK ST, OTTAWA, ON K2P 1X8		

32	***23 of 24***	***SSE/113.9***	***76.9 / 0.00***	***MASSINE'S YOUR INDEPENDENT GROCER*** ***296 Bank Street, Ottawa*** ***ON***	***SPL***

Ref No:	1-1UZA1O	**Municipality No:**	
Year:		**Nature of Damage:**	
Incident Dt:	6/26/2022 8:13:43 PM	**Discharger Report:**	
Dt MOE Arvl on Scn:		**Material Group:**	
MOE Reported Dt:	6/26/2022 8:13:47 PM	**Impact to Health:**	0 No Impact
Dt Document Closed:	8/3/2022 9:40:27 AM	**Agency Involved:**	
Site No:			
MOE Response:	Desktop Response		
Site County/District:			
Site Geo Ref Meth:			

Site District Office:	Ottawa District Office
Nearest Watercourse:	
Site Name:	
Site Address:	296 Bank Street, Ottawa
Site Region:	
Site Municipality:	
Site Lot:	
Site Conc:	
Site Geo Ref Accu:	
Site Map Datum:	
Northing:	
Easting:	
Entity Operating Name:	
Client Name:	MASSINE'S YOUR INDEPENDENT GROCER
Client Type:	Private Business
Source Type:	
Incident Cause:	
Incident Preceding Spill:	Leak/Break
Incident Reason:	
Incident Summary:	Parson Refrigeration: 136.5 kg R507A to atmosphere - Independent
Environment Impact:	1 Minor Impact
Health Env Consequence:	
Nature of Impact:	
Contaminant Qty:	136.5 kilogram (kg)
Contaminant Qty 1:	
Contaminant Unit:	
Contaminant Code:	
Contaminant Name:	REFRIGERANT GASES (N.O.S.)
Contaminant Limit 1:	
Contam Limit Freq 1:	
Contaminant UN No 1:	
Receiving Medium:	
Activity Preceding Spill:	Normal operations
Property 2nd Watershed:	Lower Ottawa
Property Tertiary Watershed:	
Sector Type:	REFRIGERATED WAREHOUSING AND STORAGE
SAC Action Class:	
Call Report Locatn Geodata:	{"integration_ids":["PR00003948017"],"wkts":["POINT (-75.6963383000 45.4149865000)"],"creation_date":"2022-06-26"}
Time Reported:	
System Facility Address:	

32	***24 of 24***	***SSE/113.9***	***76.9 / 0.00***	***Choice Properties REIT*** ***296 Bank Street*** ***Ottawa ON***	***GEN***

Generator Info as of July 2024

Generator No:	ON001059597
Generator Company Name:	Choice Properties REIT
Street:	296 Bank Street
City:	Ottawa
Province State:	Ontario
Country:	Canada
Postal Code:	K2P 1X8
Waste Class:	150 L, 251 L

Waste Class Decoded:

150 - INERT INORGANIC WASTES; 251 - OIL SKIMMINGS & SLUDGES

Map Key	Number of Records	Direction/ Distance (m)	Elev/Diff (m)	Site	DB
33	1 of 11	WSW/119.8	78.0 / 1.11	Centretown Community Health Centre Inc. 420 Cooper Street Ottawa ON K2P 2N6	GEN

Generator Info

Generator No:	ON9263707	**Choice of Contact:**	
Approval Years:	2010	**Contaminated Fac:**	
Status:		**MHSW Facility:**	
PO Box No:		**SIC Code:**	621494
Country:			
Co Admin:			
Phone No Admin:			
SIC Description:	Community Health Centres		

Waste Detail(s)

Waste Class:	312
Waste Class Name:	PATHOLOGICAL WASTES

Waste Detail(s)

Waste Class:	261
Waste Class Name:	PHARMACEUTICALS

Map Key	Number of Records	Direction/ Distance (m)	Elev/Diff (m)	Site	DB
33	2 of 11	WSW/119.8	78.0 / 1.11	Centretown Community Health Centre Inc. 420 Cooper Street Ottawa ON K2P 2N6	GEN

Generator Info

Generator No:	ON9263707	**Choice of Contact:**	
Approval Years:	2011	**Contaminated Fac:**	
Status:		**MHSW Facility:**	
PO Box No:		**SIC Code:**	621494
Country:			
Co Admin:			
Phone No Admin:			
SIC Description:	Community Health Centres		

Waste Detail(s)

Waste Class:	312
Waste Class Name:	PATHOLOGICAL WASTES

Waste Detail(s)

Waste Class:	261
Waste Class Name:	PHARMACEUTICALS

Map Key	Number of Records	Direction/ Distance (m)	Elev/Diff (m)	Site	DB
33	3 of 11	WSW/119.8	78.0 / 1.11	Centretown Community Health Centre Inc. 420 Cooper Street Ottawa ON K2P 2N6	GEN

Map Key	Number of Records	Direction/ Distance (m)	Elev/Diff (m)	Site	DB

Generator Info

Generator No:	ON9263707	***Choice of Contact:***	
Approval Years:	2012	***Contaminated Fac:***	
Status:		***MHSW Facility:***	
PO Box No:		***SIC Code:***	621494
Country:			
Co Admin:			
Phone No Admin:			
SIC Description:	Community Health Centres		

Waste Detail(s)

Waste Class:	261
Waste Class Name:	PHARMACEUTICALS

Waste Detail(s)

Waste Class:	312
Waste Class Name:	PATHOLOGICAL WASTES

33	*4 of 11*	*WSW/119.8*	*78.0 / 1.11*	***Centretown Community Health Centre Inc.*** ***420 Cooper Street*** ***Ottawa ON***	***GEN***

Generator Info

Generator No:	ON9263707	***Choice of Contact:***	
Approval Years:	2013	***Contaminated Fac:***	
Status:		***MHSW Facility:***	
PO Box No:		***SIC Code:***	621494
Country:			
Co Admin:			
Phone No Admin:			
SIC Description:			

Waste Detail(s)

Waste Class:	312
Waste Class Name:	PATHOLOGICAL WASTES

Waste Detail(s)

Waste Class:	261
Waste Class Name:	PHARMACEUTICALS

33	*5 of 11*	*WSW/119.8*	*78.0 / 1.11*	***Centretown Community Health Centre Inc.*** ***420 Cooper Street*** ***Ottawa ON K2P 2N6***	***GEN***

Generator Info

Generator No:	ON9263707	***Choice of Contact:***	CO_ADMIN
Approval Years:	2016	***Contaminated Fac:***	No
Status:		***MHSW Facility:***	No
PO Box No:		***SIC Code:***	621494
Country:	Canada		

Co Admin: Dan McNamara
Phone No Admin: 613-233-4443 Ext.2173
SIC Description: 621494

Waste Detail(s)

Waste Class: 261
Waste Class Name: PHARMACEUTICALS

Waste Detail(s)

Waste Class: 312
Waste Class Name: PATHOLOGICAL WASTES

---

33 | ***6 of 11*** | ***WSW/119.8*** | ***78.0 / 1.11*** | ***Centretown Community Health Centre Inc.*** | ***GEN***
420 Cooper Street
Ottawa ON K2P 2N6

Generator Info

Generator No: ON9263707
Approval Years: 2015
Status:
PO Box No:
Country: Canada
Co Admin: Dan McNamara
Phone No Admin: 613-233-4443 Ext.2173
SIC Description: 621494

Choice of Contact: CO_ADMIN
Contaminated Fac: No
MHSW Facility: No
SIC Code: 621494

Waste Detail(s)

Waste Class: 312
Waste Class Name: PATHOLOGICAL WASTES

Waste Detail(s)

Waste Class: 261
Waste Class Name: PHARMACEUTICALS

---

33 | ***7 of 11*** | ***WSW/119.8*** | ***78.0 / 1.11*** | ***Centretown Community Health Centre Inc.*** | ***GEN***
420 Cooper Street
Ottawa ON K2P 2N6

Generator Info

Generator No: ON9263707
Approval Years: 2014
Status:
PO Box No:
Country: Canada
Co Admin: Dan McNamara
Phone No Admin: 613-233-4443 Ext.2173
SIC Description: 621494

Choice of Contact: CO_ADMIN
Contaminated Fac: No
MHSW Facility: No
SIC Code: 621494

Waste Detail(s)

Map Key	Number of Records	Direction/ Distance (m)	Elev/Diff (m)	Site	DB

Waste Class: 312
Waste Class Name: PATHOLOGICAL WASTES

Waste Detail(s)

Waste Class: 261
Waste Class Name: PHARMACEUTICALS

33	8 of 11	WSW/119.8	78.0 / 1.11	***Centretown Community Health Centre Inc.*** ***420 Cooper Street*** ***Ottawa ON K2P 2N6***	GEN

Generator Info

Generator No: ON9263707
Approval Years: As of Dec 2018
Status: Registered
PO Box No:
Country: Canada
Co Admin:
Phone No Admin:
SIC Description:

Choice of Contact:
Contaminated Fac:
MHSW Facility:
SIC Code:

Waste Detail(s)

Waste Class: 312 P
Waste Class Name: Pathological wastes

Waste Detail(s)

Waste Class: 261 A
Waste Class Name: Pharmaceuticals

33	9 of 11	WSW/119.8	78.0 / 1.11	***Centretown Community Health Centre Inc.*** ***420 Cooper Street*** ***Ottawa ON K2P 2N6***	GEN

Generator Info

Generator No: ON9263707
Approval Years: As of Jul 2020
Status: Registered
PO Box No:
Country: Canada
Co Admin:
Phone No Admin:
SIC Description:

Choice of Contact:
Contaminated Fac:
MHSW Facility:
SIC Code:

Waste Detail(s)

Waste Class: 312 P
Waste Class Name: Pathological wastes

Waste Detail(s)

Waste Class: 261 A

Map Key	Number of Records	Direction/ Distance (m)	Elev/Diff (m)	Site	DB

Waste Class Name: Pharmaceuticals

---

33 | **10 of 11** | **WSW/119.8** | **78.0 / 1.11** | **Centretown Community Health Centre Inc.**
420 Cooper Street
Ottawa ON K2P 2N6 | **GEN**

Generator Info

Generator No:	ON9263707	**Choice of Contact:**	
Approval Years:	As of Nov 2021	**Contaminated Fac:**	
Status:	Registered	**MHSW Facility:**	
PO Box No:		**SIC Code:**	
Country:	Canada		
Co Admin:			
Phone No Admin:			
SIC Description:			

Waste Detail(s)

Waste Class: 312 P
Waste Class Name: Pathological wastes

Waste Detail(s)

Waste Class: 261 A
Waste Class Name: Pharmaceuticals

---

33 | **11 of 11** | **WSW/119.8** | **78.0 / 1.11** | **Centretown Community Health Centre**
420 Cooper Street
Ottawa ON | **GEN**

Generator Info

Generator No:	ON9263707	**Choice of Contact:**	
Approval Years:	As of Oct 2022	**Contaminated Fac:**	
Status:	Registered	**MHSW Facility:**	
PO Box No:		**SIC Code:**	
Country:	Canada		
Co Admin:			
Phone No Admin:			
SIC Description:			

Waste Detail(s)

Waste Class: 261 A
Waste Class Name: PHARMACEUTICALS

Waste Detail(s)

Waste Class: 312 P
Waste Class Name: PATHOLOGICAL WASTES

Generator Info as of July 2024

Generator No: ON9263707
Generator Company Name: Centretown Community Health Centre

Street:	420 Cooper Street
City:	Ottawa
Province State:	Ontario
Country:	Canada
Postal Code:	K2P2N6
Waste Class:	261 A, 312 P

Waste Class Decoded:

261 - PHARMACEUTICALS; 312 - PATHOLOGICAL WASTES

2017 Generator Info

Gen No:	ON9263707	**Choice of Contact:**	CO_ADMIN
ID:	36175	**Phone No Official:**	613-233-4443 Ext.2135
Contaminated Fac:	N	**Phone No Admin:**	613-233-4443 Ext.2173
MHSW Facility:	N	**County Ont:**	OTTAWA CARLTON (RM)
NAICS Code1:	621494	**County Out:**	
NAICS Code2:		**District:**	402
NAICS Code3:			

Gen Name:	Centretown Community Health Centre Inc.
Gen Div:	
Gen Op Name:	Centretown Community Health Centre
Gen Op Div:	
Site Adrs1:	420 Cooper Street
Site Bldg:	
Site Pobox:	
Province In:	ONTARIO
Site Adrs2:	
Site City:	Ottawa
Province Out:	
Site Postal Code:	K2P 2N6
Site Country:	Canada
Co Official:	Christine Nadori
Co Admin:	Dan McNamara

2017 Generator Manifest

ID:	64530	**Sum Received Qty:**	172.94
Generator No:	ON9263707	**Waste Class Name:**	PATHOLOGICAL WASTES
Receiver Type:	030	**Count Manifests:**	7
Waste Char:	P	**District:**	402
Waste Code:	312		

2017 Generator Manifest

ID:	64529	**Sum Received Qty:**	35.46
Generator No:	ON9263707	**Waste Class Name:**	PHARMACEUTICALS
Receiver Type:	030	**Count Manifests:**	7
Waste Char:	A	**District:**	402
Waste Code:	261		

2018 Generator Info

Gen No:	ON9263707	**Choice of Contact:**	CO_ADMIN
ID:	36886	**Phone No Official:**	613-233-4443 Ext.2135
Contaminated Fac:	N	**Phone No Admin:**	613-233-4443 Ext.2173
MHSW Facility:	N	**County Ont:**	OTTAWA CARLTON (RM)
NAICS Code1:	621494	**County Out:**	
NAICS Code2:		**District:**	402
NAICS Code3:			

Gen Name: Centretown Community Health Centre Inc.
Gen Div:
Gen Op Name: Centretown Community Health Centre
Gen Op Div:
Site Adrs1: 420 Cooper Street
Site Bldg:
Site Pobox:
Province In: ONTARIO
Site Adrs2:
Site City: Ottawa
Province Out:
Site Postal Code: K2P 2N6
Site Country: Canada
Co Official: Christine Nadori
Co Admin: Dan McNamara

2018 Generator Manifest

ID: 65024
Generator No: ON9263707
Receiver Type: 030
Waste Char: P
Waste Code: 312
Sum Received Qty: 153.9
Waste Class Name: PATHOLOGICAL WASTES
Count Manifests: 6
District: 402

2018 Generator Manifest

ID: 65023
Generator No: ON9263707
Receiver Type: 030
Waste Char: A
Waste Code: 261
Sum Received Qty: 36.6
Waste Class Name: PHARMACEUTICALS
Count Manifests: 6
District: 402

2019 Generator Info

Gen No: ON9263707
ID: 37416
Contaminated Fac: N
MHSW Facility: N
NAICS Code1: 621494
NAICS Code2:
NAICS Code3:
Choice of Contact: CO_ADMIN
Phone No Official: 613-233-4443 Ext.2135
Phone No Admin: 613-233-4443 Ext.2173
County Ont: OTTAWA CARLTON (RM)
County Out:
District: 402
Gen Name: Centretown Community Health Centre Inc.
Gen Div:
Gen Op Name: Centretown Community Health Centre
Gen Op Div:
Site Adrs1: 420 Cooper Street
Site Bldg:
Site Pobox:
Province In: ONTARIO
Site Adrs2:
Site City: Ottawa
Province Out:
Site Postal Code: K2P 2N6
Site Country: Canada
Co Official: Christine Nadori
Co Admin: Dan McNamara

2019 Generator Manifest

ID: 65024
Generator No: ON9263707
Receiver Type: 030
Sum Received Qty: 186.0
Waste Class Name: PATHOLOGICAL WASTES
Count Manifests: 7

Waste Char:	P	**District:**	402
Waste Code:	312		

2019 Generator Manifest

ID:	65023	**Sum Received Qty:**	30.0
Generator No:	ON9263707	**Waste Class Name:**	PHARMACEUTICALS
Receiver Type:	030	**Count Manifests:**	6
Waste Char:	A	**District:**	402
Waste Code:	261		

2020 Generator Info

Gen No:	ON9263707	**Choice of Contact:**	CO_OFFICIAL
ID:	37158	**Phone No Official:**	613-233-4443 Ext.2135
Contaminated Fac:	N	**Phone No Admin:**	
MHSW Facility:	N	**County Ont:**	OTTAWA CARLTON (RM)
NAICS Code1:	621494	**County Out:**	
NAICS Code2:		**District:**	402
NAICS Code3:			

Gen Name:	Centretown Community Health Centre Inc.
Gen Div:	
Gen Op Name:	Centretown Community Health Centre
Gen Op Div:	
Site Adrs1:	420 Cooper Street
Site Bldg:	
Site Pobox:	
Province In:	ONTARIO
Site Adrs2:	
Site City:	Ottawa
Province Out:	
Site Postal Code:	K2P 2N6
Site Country:	Canada
Co Official:	Julie Genzel
Co Admin:	

2020 Generator Manifest

ID:	61129	**Sum Received Qty:**	61.7
Generator No:	ON9263707	**Waste Class Name:**	PATHOLOGICAL WASTES
Receiver Type:	030	**Count Manifests:**	4
Waste Char:	P	**District:**	402
Waste Code:	312		

2020 Generator Manifest

ID:	61126	**Sum Received Qty:**	20.1
Generator No:	ON9263707	**Waste Class Name:**	PHARMACEUTICALS
Receiver Type:	035	**Count Manifests:**	1
Waste Char:	A	**District:**	305
Waste Code:	261		

2020 Generator Manifest

ID:	61127	**Sum Received Qty:**	27.9
Generator No:	ON9263707	**Waste Class Name:**	PATHOLOGICAL WASTES
Receiver Type:	035	**Count Manifests:**	1
Waste Char:	P	**District:**	305
Waste Code:	312		

2020 Generator Manifest

ID:	61128	**Sum Received Qty:**	21.1
Generator No:	ON9263707	**Waste Class Name:**	PHARMACEUTICALS
Receiver Type:	030	**Count Manifests:**	4
Waste Char:	A	**District:**	402
Waste Code:	261		

2021 Generator Info

Gen No:	ON9263707	**Choice of Contact:**	CO_OFFICIAL
ID:	38127	**Phone No Official:**	613-233-4443 Ext.2135
Contaminated Fac:	N	**Phone No Admin:**	
MHSW Facility:	N	**County Ont:**	OTTAWA CARLTON (RM)
NAICS Code1:	621494	**County Out:**	
NAICS Code2:		**District:**	402
NAICS Code3:			

Gen Name:	Centretown Community Health Centre Inc.
Gen Div:	
Gen Op Name:	Centretown Community Health Centre
Gen Op Div:	
Site Adrs1:	420 Cooper Street
Site Bldg:	
Site Pobox:	
Province In:	ONTARIO
Site Adrs2:	
Site City:	Ottawa
Province Out:	
Site Postal Code:	K2P 2N6
Site Country:	Canada
Co Official:	Julie Genzel
Co Admin:	

2021 Generator Manifest

ID:	63922	**Sum Received Qty:**	36.38
Generator No:	ON9263707	**Waste Class Name:**	PHARMACEUTICALS
Receiver Type:	030	**Count Manifests:**	7
Waste Char:	A	**District:**	402
Waste Code:	261		

2021 Generator Manifest

ID:	63923	**Sum Received Qty:**	141.4
Generator No:	ON9263707	**Waste Class Name:**	PATHOLOGICAL WASTES
Receiver Type:	030	**Count Manifests:**	7
Waste Char:	P	**District:**	402
Waste Code:	312		

---

34 ***1 of 5*** ***ESE/120.6*** ***75.9 / -1.00*** ***CDIA Report Newsletter***
338 Somerset St W Unit 4
Ottawa ON K2P 0J9 ***SCT***

Established:	
Plant Size (ft²):	
Employment:	3

--Details--

Description:	Periodical Publishers
SIC/NAICS Code:	511120

Map Key	Number of Records	Direction/ Distance (m)	Elev/Diff (m)	Site	DB
34	2 of 5	ESE/120.6	75.9 / -1.00	Enbridge Gas Distribution Inc. 338 Sommerset West Ottawa ON	SPL

Ref No: 5203-7QJJV4
Year:
Incident Dt:
Dt MOE Arvl on Scn:
MOE Reported Dt: 3/27/2009
Dt Document Closed:
Site No:
MOE Response:
Site County/District:
Site Geo Ref Meth:
Site District Office:
Nearest Watercourse:
Site Name: Vespa<UNOFFICIAL>
Site Address:
Site Region:
Site Municipality: Ottawa
Site Lot:
Site Conc:
Site Geo Ref Accu:
Site Map Datum:
Northing:
Easting:
Entity Operating Name:
Client Name: Enbridge Gas Distribution Inc.
Client Type:
Source Type:
Incident Cause: Other Transport Accident
Incident Preceding Spill:
Incident Reason: Error- Operator error
Incident Summary: Enbridge, Regulator strike, Evac, rd closed, safe
Environment Impact: Confirmed
Health Env Consequence:
Nature of Impact: Air Pollution; Human Health/Safety
Contaminant Qty:
Contaminant Qty 1:
Contaminant Unit: other - see incident description
Contaminant Code:
Contaminant Name: NATURAL GAS (METHANE)
Contaminant Limit 1:
Contam Limit Freq 1:
Contaminant UN No 1:
Receiving Medium:
Activity Preceding Spill:
Property 2nd Watershed:
Property Tertiary Watershed:
Sector Type: Pipeline
SAC Action Class: Air Spills - Gases and Vapours
Call Report Locatn Geodata:
Time Reported:
System Facility Address:

Map Key	Number of Records	Direction/ Distance (m)	Elev/Diff (m)	Site	DB
34	3 of 5	ESE/120.6	75.9 / -1.00	whatif? Technologies Inc. 338 Somerset St W Unit 3 Ottawa ON K2P 0J9	SCT

Established: 01-AUG-89
Plant Size (ft²): 1500
Employment:

Map Key	Number of Records	Direction/ Distance (m)	Elev/Diff (m)	Site	DB

--Details--
Description: Computer Systems Design and Related Services
SIC/NAICS Code: 541510

Description: Software Publishers
SIC/NAICS Code: 511210

---

34 | ***4 of 5*** | ***ESE/120.6*** | ***75.9 / -1.00*** | ***338 SOMERSET STREET WEST OTTAWA ON*** | ***HINC***

External File Num: FS INC 0903-01589
Fuel Occurrence Type: Vapour Release
Date of Occurrence: 3/27/2009
Fuel Type Involved: Natural Gas
Status Desc: Completed - No Action Required
Job Type Desc: Incident/Near-Miss Occurrence (FS)
Oper. Type Involved: Commercial (e.g. restaurant, business unit, etc)
Service Interruptions: No
Property Damage: No
Fuel Life Cycle Stage: Utilization
Root Cause:
Reported Details: Service riser damage due to mechanical impact.
Fuel Category: Gaseous Fuel
Occurrence Type: Incident
Affiliation: Industry Stakeholder (Licensee/Registration/Certificate Holder, Facility Owner, etc.)
County Name: Ottawa
Approx. Quant. Rel:
Nearby body of water:
Enter Drainage Syst.:
Approx. Quant. Unit:
Environmental Impact:

---

34 | ***5 of 5*** | ***ESE/120.6*** | ***75.9 / -1.00*** | ***338 Somerset Street West Ottawa Ontario Ottawa ON K2P 0J9*** | ***EHS***

Order No: 20191203166
Status: C
Report Type: Standard Report
Report Date: 06-DEC-19
Date Received: 03-DEC-19
Previous Site Name:
Lot/Building Size:
Additional Info Ordered: Fire Insur. Maps and/or Site Plans
Nearest Intersection:
Municipality:
Client Prov/State: ON
Search Radius (km): .25
X: -75.695144
Y: 45.415602

---

35 | ***1 of 3*** | ***WSW/123.2*** | ***78.0 / 1.11*** | ***GVT. OF CAN. - R.C.M.P. OTTAWA A DIVISION, DRUG SECTION 400 COOPER STREET OTTAWA ON K1A 0R4*** | ***GEN***

Generator Info

Generator No: ON0283126
Approval Years: 86,87,88,89,90,92,93,97,98,99,00,01
Status:
PO Box No:
Country:
Co Admin:
Phone No Admin:
SIC Description: LETTER ACKNOWLEDG.
Choice of Contact:
Contaminated Fac:
MHSW Facility:
SIC Code: 0007

Waste Detail(s)

Waste Class: 148
Waste Class Name: INORGANIC LABORATORY CHEMICALS

Waste Detail(s)

Waste Class: 263
Waste Class Name: ORGANIC LABORATORY CHEMICALS

---

35 ***2 of 3*** ***WSW/123.2*** ***78.0 / 1.11*** ***GVT. OF CAN. - R.C.M.P. 18-132***
OTTAWA A DIVISION, DRUG SECTION 400
COOPER STREET
OTTAWA ON K1A 0R4 ***GEN***

Generator Info

Generator No: ON0283126
Approval Years: 94,95,96
Status:
PO Box No:
Country:
Co Admin:
Phone No Admin:
SIC Description: POLICE SERVICES
Choice of Contact:
Contaminated Fac:
MHSW Facility:
SIC Code: 8123

Waste Detail(s)

Waste Class: 148
Waste Class Name: INORGANIC LABORATORY CHEMICALS

Waste Detail(s)

Waste Class: 263
Waste Class Name: ORGANIC LABORATORY CHEMICALS

---

35 ***3 of 3*** ***WSW/123.2*** ***78.0 / 1.11*** ***400 Cooper Building Inc.***
400 Cooper Street
Ottawa ON K2P 2H8 ***GEN***

Generator Info

Generator No: ON3843447
Approval Years: As of Oct 2022
Status: Registered
PO Box No:
Country: Canada
Co Admin:
Phone No Admin:
SIC Description:
Choice of Contact:
Contaminated Fac:
MHSW Facility:
SIC Code:

Waste Detail(s)

Waste Class: 251 L
Waste Class Name: OIL SKIMMINGS & SLUDGES

Map Key	Number of Records	Direction/ Distance (m)	Elev/Diff (m)	Site	DB
36	1 of 2	WNW/124.6	76.8 / -0.03	PRIVATE BUSINESS 232 BANK ST STORAGE TANK OTTAWA ON K2P 1X1	SPL

Ref No:	186320	**Municipality No:**	20107
Year:		**Nature of Damage:**	
Incident Dt:	9/7/2000	**Discharger Report:**	
Dt MOE Arvl on Scn:		**Material Group:**	
MOE Reported Dt:	9/8/2000	**Impact to Health:**	
Dt Document Closed:		**Agency Involved:**	
Site No:			
MOE Response:			
Site County/District:			
Site Geo Ref Meth:			
Site District Office:			
Nearest Watercourse:			
Site Name:			
Site Address:			
Site Region:			
Site Municipality:	OTTAWA		
Site Lot:			
Site Conc:			
Site Geo Ref Accu:			
Site Map Datum:			
Northing:			
Easting:			
Entity Operating Name:			
Client Name:			
Client Type:			
Source Type:			
Incident Cause:	OTHER CONTAINER LEAK		
Incident Preceding Spill:			
Incident Reason:	DAMAGE BY MOVING EQUIPMENT		
Incident Summary:	COM/LEV/VIN: LEAK FROM OIL TANK 5L TO GND. CLEAN-ED.		
Environment Impact:	NOT ANTICIPATED		
Health Env Consequence:			
Nature of Impact:			
Contaminant Qty:			
Contaminant Qty 1:			
Contaminant Unit:			
Contaminant Code:			
Contaminant Name:			
Contaminant Limit 1:			
Contam Limit Freq 1:			
Contaminant UN No 1:			
Receiving Medium:	LAND		
Activity Preceding Spill:			
Property 2nd Watershed:			
Property Tertiary Watershed:			
Sector Type:			
SAC Action Class:			
Call Report Locatn Geodata:			
Time Reported:			
System Facility Address:			

Map Key	Number of Records	Direction/ Distance (m)	Elev/Diff (m)	Site	DB
36	2 of 2	WNW/124.6	76.8 / -0.03	J Levinston Holding 212 - 232 Bank st. Ottawa ON K2P 1X1	GEN

Generator Info

Generator No: ON3771486
Approval Years: 2010
Status:
PO Box No:
Country:
Co Admin:
Phone No Admin:
SIC Description: Residential Building Construction

Choice of Contact:
Contaminated Fac:
MHSW Facility:
SIC Code: 236110

Waste Detail(s)

Waste Class: 211
Waste Class Name: AROMATIC SOLVENTS

Waste Detail(s)

Waste Class: 221
Waste Class Name: LIGHT FUELS

---

37 | ***1 of 2*** | ***SW/125.9*** | ***78.0 / 1.08*** | ***OTTAWA COMMUNITY HOUSING CORPORATION***
395 SOMERSET STREET
OTTAWA ON | ***GEN***

Generator Info

Generator No: ON3877609
Approval Years: 2011
Status:
PO Box No:
Country:
Co Admin:
Phone No Admin:
SIC Description:

Choice of Contact:
Contaminated Fac:
MHSW Facility:
SIC Code: 531112

---

37 | ***2 of 2*** | ***SW/125.9*** | ***78.0 / 1.08*** | ***Black & McDonald Ltd.***
395 Somerset
Ottawa ON K2L 4X8 | ***GEN***

Generator Info

Generator No: ON5677772
Approval Years: As of Oct 2019
Status: Registered
PO Box No:
Country: Canada
Co Admin:
Phone No Admin:
SIC Description:

Choice of Contact:
Contaminated Fac:
MHSW Facility:
SIC Code:

Waste Detail(s)

Waste Class: 251 L
Waste Class Name: Waste oils/sludges (petroleum based)

2019 Generator Info

Gen No:	ON5677772	***Choice of Contact:***	CO_OFFICIAL
ID:	22730	***Phone No Official:***	613-731-1182 Ext.2518
Contaminated Fac:	N	***Phone No Admin:***	
MHSW Facility:	N	***County Ont:***	OTTAWA CARLTON (RM)
NAICS Code1:	531310	***County Out:***	
NAICS Code2:		***District:***	402
NAICS Code3:			
Gen Name:	Black & McDonald Ltd.		
Gen Div:			
Gen Op Name:	Black & McDonald Ltd.		
Gen Op Div:			
Site Adrs1:	395 Somerset		
Site Bldg:			
Site Pobox:			
Province In:	ONTARIO		
Site Adrs2:			
Site City:	Ottawa		
Province Out:			
Site Postal Code:	K2L 4X8		
Site Country:	Canada		
Co Official:	Olivier OO Obiono		
Co Admin:			

2020 Generator Info

Gen No:	ON5677772	***Choice of Contact:***	CO_OFFICIAL
ID:	22463	***Phone No Official:***	613-731-1182 Ext.2518
Contaminated Fac:	N	***Phone No Admin:***	
MHSW Facility:	N	***County Ont:***	OTTAWA CARLTON (RM)
NAICS Code1:	531310	***County Out:***	
NAICS Code2:		***District:***	402
NAICS Code3:			
Gen Name:	Black & McDonald Ltd.		
Gen Div:			
Gen Op Name:	Black & McDonald Ltd.		
Gen Op Div:			
Site Adrs1:	395 Somerset		
Site Bldg:			
Site Pobox:			
Province In:	ONTARIO		
Site Adrs2:			
Site City:	Ottawa		
Province Out:			
Site Postal Code:	K2L 4X8		
Site Country:	Canada		
Co Official:	Olivier OO Obiono		
Co Admin:			

38	***1 of 2***	***SE/126.4***	***75.9 / -1.00***	***FOSTER SPORT CENTER*** ***305 BANK STREET*** ***OTTAWA ON K2P 1X7***	***GEN***

Generator Info

Generator No:	ON1098700	***Choice of Contact:***	
Approval Years:	88,89,90	***Contaminated Fac:***	
Status:		***MHSW Facility:***	
PO Box No:		***SIC Code:***	6542
Country:			
Co Admin:			
Phone No Admin:			

SIC Description: BICYCLE SHOPS

Waste Detail(s)

Waste Class: 213
Waste Class Name: PETROLEUM DISTILLATES

---

38 *2 of 2* *SE/126.4* *75.9 / -1.00*

FOSTER SPORT CENTER 15-418
305 BANK STREET
OTTAWA ON K2P 1X7

GEN

Generator Info

Generator No: ON1098700
Approval Years: 92,93,94,95,96,97,98
Status:
PO Box No:
Country:
Co Admin:
Phone No Admin:
SIC Description: BICYCLE SHOPS

Choice of Contact:
Contaminated Fac:
MHSW Facility:
SIC Code: 6542

Waste Detail(s)

Waste Class: 213
Waste Class Name: PETROLEUM DISTILLATES

---

39 *1 of 4* *WSW/126.4* *78.0 / 1.11*

400 Cooper Street
Ottawa ON K2P 2H8

EHS

Order No: 20050121005
Status: C
Report Type:
Report Date: 1/31/2005
Date Received: 1/21/2005
Previous Site Name:
Lot/Building Size:
Additional Info Ordered:

Nearest Intersection: Cooper St & Bank St
Municipality:
Client Prov/State: ON
Search Radius (km): 0.25
X: -75.697694
Y: 45.415475

---

39 *2 of 4* *WSW/126.4* *78.0 / 1.11*

400 Cooper Street,
Ottawa ON K2P 2H8

EHS

Order No: 20070201023
Status: C
Report Type: CAN - Custom Report
Report Date: 2/7/2007
Date Received: 2/1/2007
Previous Site Name:
Lot/Building Size:
Additional Info Ordered:

Nearest Intersection:
Municipality:
Client Prov/State:
Search Radius (km): 0.25
X: -75.697734
Y: 45.415526

---

39 *3 of 4* *WSW/126.4* *78.0 / 1.11*

400 Cooper Street
Ottawa ON K2P 2N1

EHS

Order No: 20190926204
Status: C
Report Type: Standard Report

Nearest Intersection:
Municipality:
Client Prov/State: QC

Map Key	Number of Records	Direction/ Distance (m)	Elev/Diff (m)	Site	DB

Report Date: 01-OCT-19
Date Received: 26-SEP-19
Previous Site Name:
Lot/Building Size:
Additional Info Ordered: Fire Insur. Maps and/or Site Plans; City Directory
Search Radius (km): .25
X: -75.697355
Y: 45.415736

---

39 | **4 of 4** | **WSW/126.4** | **78.0 / 1.11** | **400 Cooper Street, Ottawa ON K2P 2N1** | **EHS**

Order No: 22011700090
Status: C
Report Type: Custom Report
Report Date: 24-JAN-22
Date Received: 17-JAN-22
Previous Site Name:
Lot/Building Size:
Additional Info Ordered:
Nearest Intersection:
Municipality:
Client Prov/State: QC
Search Radius (km): .25
X: -75.6973548
Y: 45.4157364

---

40 | **1 of 1** | **NE/127.1** | **75.9 / -1.00** | **Carleton University, 355 Cooper Street, Ottawa ON** | **GEN**

Generator Info as of July 2024

Generator No: ON001054919
Generator Company Name: Carleton University
Street: 355 Cooper Street
City: Ottawa
Province State: Ontario
Country: Canada
Postal Code: K2P 0G8
Waste Class: 145 L, 146 R, 232 I, 213 I, 331 I, 121 C, 264 T, 263 C, 253 L, 145 I, 112 C, 262 L, 212 L, 263 I, 148 C, 146 T

Waste Class Decoded:

145 - PAINT/PIGMENT/COATING RESIDUES; 146 - OTHER SPECIFIED INORGANICS; 232 - POLYMERIC RESINS; 213 - PETROLEUM DISTILLATES; 331 - WASTE COMPRESSED GASES; 121 - ALKALINE WASTES - HEAVY METALS; 264 - PHOTOPROCESSING WASTES; 263 - ORGANIC LABORATORY CHEMICALS; 253 - EMULSIFIED OILS; 145 - PAINT/PIGMENT/COATING RESIDUES; 112 - ACID WASTE - HEAVY METALS; 262 - DETERGENTS/SOAPS; 212 - ALIPHATIC SOLVENTS; 263 - ORGANIC LABORATORY CHEMICALS; 148 - INORGANIC LABORATORY CHEMICALS; 146 - OTHER SPECIFIED INORGANICS

---

41 | **1 of 2** | **E/127.6** | **75.9 / -1.00** | **326 Somerset St W, Ottawa ON K2P0J9** | **EHS**

Order No: 20170203024
Status: C
Report Type: Standard Report
Report Date: 08-FEB-17
Date Received: 03-FEB-17
Previous Site Name:
Lot/Building Size:
Additional Info Ordered:
Nearest Intersection:
Municipality:
Client Prov/State: ON
Search Radius (km): .25
X: -75.69486
Y: 45.415713

---

41 | **2 of 2** | **E/127.6** | **75.9 / -1.00** | **EnviroCentre, 326 Somerset St. West, Ottawa ON K2P 0J9** | **GEN**

Generator Info

Generator No:	ON4708690	***Choice of Contact:***	
Approval Years:	As of Nov 2021	***Contaminated Fac:***	
Status:	Registered	***MHSW Facility:***	
PO Box No:		***SIC Code:***	
Country:	Canada		
Co Admin:			
Phone No Admin:			
SIC Description:			

Waste Detail(s)

Waste Class:	263 I
Waste Class Name:	Misc. waste organic chemicals

Waste Detail(s)

Waste Class:	263 L
Waste Class Name:	Misc. waste organic chemicals

Waste Detail(s)

Waste Class:	331 I
Waste Class Name:	Waste compressed gases including cylinders

Waste Detail(s)

Waste Class:	148 C
Waste Class Name:	Misc. wastes and inorganic chemicals

2021 Generator Info

Gen No:	ON4708690	***Choice of Contact:***	CO_OFFICIAL
ID:	18572	***Phone No Official:***	613-894-4121 Ext.
Contaminated Fac:	N	***Phone No Admin:***	
MHSW Facility:	N	***County Ont:***	OTTAWA CARLTON (RM)
NAICS Code1:	541620	***County Out:***	
NAICS Code2:		***District:***	402
NAICS Code3:			
Gen Name:	EnviroCentre		
Gen Div:			
Gen Op Name:	EnviroCentre		
Gen Op Div:			
Site Adrs1:	326 Somerset St. West		
Site Bldg:			
Site Pobox:			
Province In:	ONTARIO		
Site Adrs2:			
Site City:	Ottawa		
Province Out:			
Site Postal Code:	K2P 0J9		
Site Country:	Canada		
Co Official:	Melanie Johnston		
Co Admin:			

2021 Generator Manifest

ID:	39879	***Sum Received Qty:***	240.0

Map Key	Number of Records	Direction/ Distance (m)	Elev/Diff (m)	Site	DB

Generator No:	ON4708690	**Waste Class Name:**	ORGANIC LABORATORY CHEMICALS
Receiver Type:	035	**Count Manifests:**	1
Waste Char:	I	**District:**	402
Waste Code:	263		

---

42 **1 of 3** **S/127.6** **76.9 / 0.00** **380 &386 Somerset St W/296 Bank St Ottawa ON** **EHS**

Order No:	20040317015	**Nearest Intersection:**	Bank St & Sommerset St W
Status:	C	**Municipality:**	
Report Type:	Custom Report	**Client Prov/State:**	ON
Report Date:	3/26/04	**Search Radius (km):**	0.25
Date Received:	3/17/04	**X:**	-75.696447
Previous Site Name:		**Y:**	45.415117
Lot/Building Size:			
Additional Info Ordered:			

---

42 **2 of 3** **S/127.6** **76.9 / 0.00** **DUFRESNE PILING COMPANY (1967) LTD. 380 SOMERSET STREET WEST OTTAWA ON K2P 2R2** **GEN**

Generator Info

Generator No:	ON3389146	**Choice of Contact:**	
Approval Years:	04	**Contaminated Fac:**	
Status:		**MHSW Facility:**	
PO Box No:		**SIC Code:**	213117
Country:			
Co Admin:			
Phone No Admin:			
SIC Description:	Contract Drilling (except Oil and Gas)		

---

42 **3 of 3** **S/127.6** **76.9 / 0.00** **380 Somerset St W Ottawa ON K2P2R2** **EHS**

Order No:	20160106113	**Nearest Intersection:**	
Status:	C	**Municipality:**	
Report Type:	Standard Report	**Client Prov/State:**	ON
Report Date:	13-JAN-16	**Search Radius (km):**	.25
Date Received:	06-JAN-16	**X:**	-75.696869
Previous Site Name:		**Y:**	45.41488
Lot/Building Size:			
Additional Info Ordered:	City Directory		

---

43 **1 of 1** **E/129.1** **75.9 / -1.00** **311 SOMERSET Ottawa ON** **WWIS**

Well ID:	7391113	**Flowing (Y/N):**	
Construction Date:		**Flow Rate:**	
Use 1st:	Monitoring and Test Hole	**Data Entry Status:**	
Use 2nd:		**Data Src:**	
Final Well Status:	Monitoring and Test Hole	**Date Received:**	06/29/2021
Water Type:		**Selected Flag:**	TRUE
Casing Material:		**Abandonment Rec:**	
Audit No:	Z364081	**Contractor:**	7241
Tag:	A302973	**Form Version:**	7
Constructn Method:		**Owner:**	
Elevation (m):		**County:**	OTTAWA-CARLETON
Elevatn Reliabilty:		**Lot:**	

Depth to Bedrock:		**Concession:**	
Well Depth:		**Concession Name:**	
Overburden/Bedrock:		**Easting NAD83:**	
Pump Rate:		**Northing NAD83:**	
Static Water Level:		**Zone:**	
Clear/Cloudy:		**UTM Reliability:**	
Municipality:	OTTAWA CITY		
Site Info:			

PDF URL (Map): https://d2khazk8e83rdv.cloudfront.net/moe_mapping/downloads/2Water/Wells_pdfs/739\7391113.pdf

Additional Detail(s) (Map)

Well Completed Date:	05/26/2021
Year Completed:	2021
Depth (m):	
Latitude:	45.4162588191639
Longitude:	-75.6948908336928
X:	-75.69489067198141
Y:	45.416258812091236
Path:	739\7391113.pdf

Bore Hole Information

Bore Hole ID:	1008704349	**Elevation:**	
DP2BR:		**Elevrc:**	
Spatial Status:		**Zone:**	18
Code OB:		**East83:**	445630.00
Code OB Desc:		**North83:**	5029428.00
Open Hole:		**Org CS:**	UTM83
Cluster Kind:		**UTMRC:**	4
Date Completed:	05/26/2021	**UTMRC Desc:**	margin of error : 30 m - 100 m
Remarks:		**Location Method:**	wwr
Location Method Desc:	on Water Well Record		
Elevrc Desc:			
Location Source Date:			
Improvement Location Source:			
Improvement Location Method:			
Source Revision Comment:			
Supplier Comment:			

Overburden and Bedrock Materials Interval

Formation ID:	1009852399
Layer:	4
Color:	2
General Color:	GREY
Material 1:	05
Material 1 Desc:	CLAY
Material 2:	06
Material 2 Desc:	SILT
Material 3:	85
Material 3 Desc:	SOFT
Formation Top Depth:	3.6600000858306885
Formation End Depth:	11.279999732971191
Formation End Depth UOM:	m

Overburden and Bedrock Materials Interval

Formation ID:	1009852400

Layer:	5
Color:	2
General Color:	GREY
Material 1:	06
Material 1 Desc:	SILT
Material 2:	11
Material 2 Desc:	GRAVEL
Material 3:	66
Material 3 Desc:	DENSE
Formation Top Depth:	11.279999732971191
Formation End Depth:	13.100000381469727
Formation End Depth UOM:	m

Overburden and Bedrock Materials Interval

Formation ID:	1009852396
Layer:	1
Color:	2
General Color:	GREY
Material 1:	11
Material 1 Desc:	GRAVEL
Material 2:	28
Material 2 Desc:	SAND
Material 3:	77
Material 3 Desc:	LOOSE
Formation Top Depth:	0.0
Formation End Depth:	0.3100000023841858
Formation End Depth UOM:	m

Overburden and Bedrock Materials Interval

Formation ID:	1009852398
Layer:	3
Color:	6
General Color:	BROWN
Material 1:	05
Material 1 Desc:	CLAY
Material 2:	28
Material 2 Desc:	SAND
Material 3:	85
Material 3 Desc:	SOFT
Formation Top Depth:	2.440000057220459
Formation End Depth:	3.6600000858306885
Formation End Depth UOM:	m

Overburden and Bedrock Materials Interval

Formation ID:	1009852397
Layer:	2
Color:	6
General Color:	BROWN
Material 1:	28
Material 1 Desc:	SAND
Material 2:	11
Material 2 Desc:	GRAVEL
Material 3:	85
Material 3 Desc:	SOFT
Formation Top Depth:	0.3100000023841858
Formation End Depth:	2.440000057220459
Formation End Depth UOM:	m

Annular Space/Abandonment Sealing Record

Plug ID:	1009853458
Layer:	1
Plug From:	0.0
Plug To:	0.3100000023841858
Plug Depth UOM:	m

Annular Space/Abandonment Sealing Record

Plug ID:	1009853460
Layer:	3
Plug From:	9.75
Plug To:	13.100000381469727
Plug Depth UOM:	m

Annular Space/Abandonment Sealing Record

Plug ID:	1009853459
Layer:	2
Plug From:	0.3100000023841858
Plug To:	9.75
Plug Depth UOM:	m

Method of Construction & Well Use

Method Construction ID:	1009854838
Method Construction Code:	5
Method Construction:	Air Percussion
Other Method Construction:	

Pipe Information

Pipe ID:	1009764983
Casing No:	0
Comment:	
Alt Name:	

Construction Record - Casing

Casing ID:	1009855216
Layer:	1
Material:	5
Open Hole or Material:	PLASTIC
Depth From:	0.0
Depth To:	10.050000190734863
Casing Diameter:	5.199999809265137
Casing Diameter UOM:	cm
Casing Depth UOM:	m

Construction Record - Screen

Screen ID:	1009855612
Layer:	1
Slot:	10

Screen Top Depth:	10.050000190734863
Screen End Depth:	13.100000381469727
Screen Material:	5
Screen Depth UOM:	m
Screen Diameter UOM:	cm
Screen Diameter:	6.03000020980835

Results of Well Yield Testing

Pumping Test Method Desc:	
Pump Test ID:	1009856076
Pump Set At:	
Static Level:	
Final Level After Pumping:	
Recommended Pump Depth:	
Pumping Rate:	
Flowing Rate:	
Recommended Pump Rate:	
Levels UOM:	m
Rate UOM:	LPM
Water State After Test Code:	
Water State After Test:	
Pumping Test Method:	0
Pumping Duration HR:	
Pumping Duration MIN:	
Flowing:	No

Hole Diameter

Hole ID:	1009854397
Diameter:	11.430000305175781
Depth From:	0.0
Depth To:	13.100000381469727
Hole Depth UOM:	m
Hole Diameter UOM:	cm

---

44 | ***1 of 1*** | ***NNE/129.1*** | ***76.2 / -0.68*** | ***355 COOPER ST OTTAWA ON*** | ***WWIS***

Well ID:	7305581	**Flowing (Y/N):**	
Construction Date:		**Flow Rate:**	
Use 1st:	Test Hole	**Data Entry Status:**	
Use 2nd:	Monitoring	**Data Src:**	
Final Well Status:	Observation Wells	**Date Received:**	02/13/2018
Water Type:		**Selected Flag:**	TRUE
Casing Material:		**Abandonment Rec:**	
Audit No:	Z212305	**Contractor:**	7241
Tag:	A182694	**Form Version:**	7
Constructn Method:		**Owner:**	
Elevation (m):		**County:**	OTTAWA-CARLETON
Elevatn Reliabilty:		**Lot:**	
Depth to Bedrock:		**Concession:**	
Well Depth:		**Concession Name:**	
Overburden/Bedrock:		**Easting NAD83:**	
Pump Rate:		**Northing NAD83:**	
Static Water Level:		**Zone:**	
Clear/Cloudy:		**UTM Reliability:**	
Municipality:	OTTAWA CITY		
Site Info:			

PDF URL (Map): https://d2khazk8e83rdv.cloudfront.net/moe_mapping/downloads/2Water/Wells_pdfs/730\7305581.pdf

Additional Detail(s) (Map)

Well Completed Date:	01/09/2018
Year Completed:	2018
Depth (m):	7.62
Latitude:	45.4170721165401
Longitude:	-75.6958466010876
X:	-75.69584643863357
Y:	45.41707210997362
Path:	730\7305581.pdf

Bore Hole Information

Bore Hole ID:	1006985637	***Elevation:***	
DP2BR:		***Elevrc:***	
Spatial Status:		***Zone:***	18
Code OB:		***East83:***	445556.00
Code OB Desc:		***North83:***	5029519.00
Open Hole:		***Org CS:***	UTM83
Cluster Kind:		***UTMRC:***	4
Date Completed:	01/09/2018	***UTMRC Desc:***	margin of error : 30 m - 100 m
Remarks:		***Location Method:***	wwr
Location Method Desc:	on Water Well Record		
Elevrc Desc:			
Location Source Date:			
Improvement Location Source:			
Improvement Location Method:			
Source Revision Comment:			
Supplier Comment:			

Overburden and Bedrock Materials Interval

Formation ID:	1007145622
Layer:	3
Color:	2
General Color:	GREY
Material 1:	06
Material 1 Desc:	SILT
Material 2:	05
Material 2 Desc:	CLAY
Material 3:	85
Material 3 Desc:	SOFT
Formation Top Depth:	4.570000171661377
Formation End Depth:	7.619999885559082
Formation End Depth UOM:	m

Overburden and Bedrock Materials Interval

Formation ID:	1007145620
Layer:	1
Color:	6
General Color:	BROWN
Material 1:	01
Material 1 Desc:	FILL
Material 2:	
Material 2 Desc:	
Material 3:	
Material 3 Desc:	
Formation Top Depth:	0.0
Formation End Depth:	1.8300000429153442
Formation End Depth UOM:	m

Overburden and Bedrock Materials Interval

Formation ID:	1007145621
Layer:	2
Color:	6
General Color:	BROWN
Material 1:	05
Material 1 Desc:	CLAY
Material 2:	06
Material 2 Desc:	SILT
Material 3:	85
Material 3 Desc:	SOFT
Formation Top Depth:	1.8300000429153442
Formation End Depth:	4.570000171661377
Formation End Depth UOM:	m

Annular Space/Abandonment Sealing Record

Plug ID:	1007145630
Layer:	1
Plug From:	0.0
Plug To:	0.3100000023841858
Plug Depth UOM:	m

Annular Space/Abandonment Sealing Record

Plug ID:	1007145631
Layer:	2
Plug From:	0.3100000023841858
Plug To:	3.9600000381469727
Plug Depth UOM:	m

Annular Space/Abandonment Sealing Record

Plug ID:	1007145632
Layer:	3
Plug From:	3.9600000381469727
Plug To:	7.619999885559082
Plug Depth UOM:	m

Method of Construction & Well Use

Method Construction ID:	1007145629
Method Construction Code:	D
Method Construction:	Direct Push
Other Method Construction:	

Pipe Information

Pipe ID:	1007145619
Casing No:	0
Comment:	
Alt Name:	

Construction Record - Casing

Casing ID:	1007145625
Layer:	1
Material:	5
Open Hole or Material:	PLASTIC
Depth From:	0.0
Depth To:	4.570000171661377
Casing Diameter:	4.03000020980835
Casing Diameter UOM:	cm
Casing Depth UOM:	m

Construction Record - Screen

Screen ID:	1007145626
Layer:	1
Slot:	19
Screen Top Depth:	457.0
Screen End Depth:	7.619999885559082
Screen Material:	5
Screen Depth UOM:	m
Screen Diameter UOM:	cm
Screen Diameter:	4.820000171661377

Water Details

Water ID:	1007145624
Layer:	
Kind Code:	
Kind:	
Water Found Depth:	
Water Found Depth UOM:	m

Hole Diameter

Hole ID:	1007145623
Diameter:	8.25
Depth From:	0.0
Depth To:	7.619999885559082
Hole Depth UOM:	m
Hole Diameter UOM:	cm

---

45 ***1 of 1*** ***ENE/130.6*** ***75.9 / -1.00*** ***311 SOMERSET Ottawa ON*** ***WWIS***

Well ID:	7391114	***Flowing (Y/N):***	
Construction Date:		***Flow Rate:***	
Use 1st:	Monitoring and Test Hole	***Data Entry Status:***	
Use 2nd:		***Data Src:***	
Final Well Status:	Monitoring and Test Hole	***Date Received:***	06/29/2021
Water Type:		***Selected Flag:***	TRUE
Casing Material:		***Abandonment Rec:***	
Audit No:	Z364138	***Contractor:***	7241
Tag:	A302951	***Form Version:***	7
Constructn Method:		***Owner:***	
Elevation (m):		***County:***	OTTAWA-CARLETON
Elevatn Reliabilty:		***Lot:***	
Depth to Bedrock:		***Concession:***	
Well Depth:		***Concession Name:***	
Overburden/Bedrock:		***Easting NAD83:***	
Pump Rate:		***Northing NAD83:***	
Static Water Level:		***Zone:***	

Clear/Cloudy: ***UTM Reliability:***
Municipality: OTTAWA CITY
Site Info:

PDF URL (Map): https://d2khazk8e83rdv.cloudfront.net/moe_mapping/downloads/2Water/Wells_pdfs/739\7391114.pdf

Additional Detail(s) (Map)

Well Completed Date: 05/25/2021
Year Completed: 2021
Depth (m):
Latitude: 45.4164743671495
Longitude: -75.6949701625181
X: -75.69497000126127
Y: 45.41647436047882
Path: 739\7391114.pdf

Bore Hole Information

Bore Hole ID: 1008704352 ***Elevation:***
DP2BR: ***Elevrc:***
Spatial Status: ***Zone:*** 18
Code OB: ***East83:*** 445624.00
Code OB Desc: ***North83:*** 5029452.00
Open Hole: ***Org CS:*** UTM83
Cluster Kind: ***UTMRC:*** 4
Date Completed: 05/25/2021 ***UTMRC Desc:*** margin of error : 30 m - 100 m
Remarks: ***Location Method:*** wwr
Location Method Desc: on Water Well Record
Elevrc Desc:
Location Source Date:
Improvement Location Source:
Improvement Location Method:
Source Revision Comment:
Supplier Comment:

Overburden and Bedrock Materials Interval

Formation ID: 1009852403
Layer: 3
Color: 6
General Color: BROWN
Material 1: 05
Material 1 Desc: CLAY
Material 2: 28
Material 2 Desc: SAND
Material 3: 85
Material 3 Desc: SOFT
Formation Top Depth: 2.130000114440918
Formation End Depth: 3.6600000858306885
Formation End Depth UOM: m

Overburden and Bedrock Materials Interval

Formation ID: 1009852404
Layer: 4
Color: 2
General Color: GREY
Material 1: 05
Material 1 Desc: CLAY

Material 2: 06
Material 2 Desc: SILT
Material 3: 85
Material 3 Desc: SOFT
Formation Top Depth: 3.6600000858306885
Formation End Depth: 10.359999656677246
Formation End Depth UOM: m

Overburden and Bedrock Materials Interval

Formation ID: 1009852405
Layer: 5
Color: 2
General Color: GREY
Material 1: 06
Material 1 Desc: SILT
Material 2: 11
Material 2 Desc: GRAVEL
Material 3: 66
Material 3 Desc: DENSE
Formation Top Depth: 10.359999656677246
Formation End Depth: 14.329999923706055
Formation End Depth UOM: m

Overburden and Bedrock Materials Interval

Formation ID: 1009852402
Layer: 2
Color: 6
General Color: BROWN
Material 1: 28
Material 1 Desc: SAND
Material 2: 11
Material 2 Desc: GRAVEL
Material 3: 85
Material 3 Desc: SOFT
Formation Top Depth: 0.3100000023841858
Formation End Depth: 2.130000114440918
Formation End Depth UOM: m

Overburden and Bedrock Materials Interval

Formation ID: 1009852401
Layer: 1
Color: 6
General Color: BROWN
Material 1: 02
Material 1 Desc: TOPSOIL
Material 2:
Material 2 Desc:
Material 3: 85
Material 3 Desc: SOFT
Formation Top Depth: 0.0
Formation End Depth: 0.3100000023841858
Formation End Depth UOM: m

Annular Space/Abandonment Sealing Record

Plug ID: 1009853461
Layer: 1
Plug From: 0.0
Plug To: 0.3100000023841858
Plug Depth UOM: m

Annular Space/Abandonment Sealing Record

Plug ID: 1009853462
Layer: 2
Plug From: 0.3100000023841858
Plug To: 10.970000267028809
Plug Depth UOM: m

Annular Space/Abandonment Sealing Record

Plug ID: 1009853463
Layer: 3
Plug From: 10.970000267028809
Plug To: 14.329999923706055
Plug Depth UOM: m

Method of Construction & Well Use

Method Construction ID: 1009854839
Method Construction Code: 5
Method Construction: Air Percussion
Other Method Construction:

Pipe Information

Pipe ID: 1009764984
Casing No: 0
Comment:
Alt Name:

Construction Record - Casing

Casing ID: 1009855217
Layer: 1
Material: 5
Open Hole or Material: PLASTIC
Depth From: 0.0
Depth To: 11.279999732971191
Casing Diameter:
Casing Diameter UOM:
Casing Depth UOM: m

Construction Record - Screen

Screen ID: 1009855613
Layer: 1
Slot: 10
Screen Top Depth: 11.279999732971191
Screen End Depth: 14.329999923706055
Screen Material: 5
Screen Depth UOM: m
Screen Diameter UOM: cm

Map Key	Number of Records	Direction/ Distance (m)	Elev/Diff (m)	Site	DB

Screen Diameter: 6.03000020980835

Results of Well Yield Testing

Pumping Test Method Desc:
Pump Test ID: 1009856077
Pump Set At:
Static Level:
Final Level After Pumping:
Recommended Pump Depth:
Pumping Rate:
Flowing Rate:
Recommended Pump Rate:
Levels UOM: m
Rate UOM: LPM
Water State After Test Code:
Water State After Test:
Pumping Test Method: 0
Pumping Duration HR:
Pumping Duration MIN:
Flowing: No

Hole Diameter

Hole ID: 1009854398
Diameter: 11.430000305175781
Depth From: 0.0
Depth To: 2.130000114440918
Hole Depth UOM: m
Hole Diameter UOM: cm

46	1 of 7	W/130.7	77.9 / 1.00	REVENUE CANADA TAXATION CUSTOMS & EXCISE 360 LISGAR STREET OTTAWA ON K2P 2E4	GEN

Generator Info

Generator No: ON0426519
Approval Years: 94,95,96,97,98
Status:
PO Box No:
Country:
Co Admin:
Phone No Admin:
SIC Description: TAXATION ADMIN.

Choice of Contact:
Contaminated Fac:
MHSW Facility:
SIC Code: 8153

Waste Detail(s)

Waste Class: 264
Waste Class Name: PHOTOPROCESSING WASTES

Waste Detail(s)

Waste Class: 121
Waste Class Name: ALKALINE WASTES - HEAVY METALS

46	2 of 7	W/130.7	77.9 / 1.00	REVENUE CANADA TAXATION 360 LISGAR STREET OTTAWA ON K1A 0L9	GEN

Generator Info

Generator No:	ON0426519	***Choice of Contact:***	
Approval Years:	99,00,01	***Contaminated Fac:***	
Status:		***MHSW Facility:***	
PO Box No:		***SIC Code:***	8153
Country:			
Co Admin:			
Phone No Admin:			
SIC Description:	TAXATION ADMIN.		

Waste Detail(s)

Waste Class:	264
Waste Class Name:	PHOTOPROCESSING WASTES

Waste Detail(s)

Waste Class:	121
Waste Class Name:	ALKALINE WASTES - HEAVY METALS

Map Key	Number of Records	Direction/ Distance (m)	Elev/Diff (m)	Site	DB
46	3 of 7	W/130.7	77.9 / 1.00	***URBANDALE CORPORATION*** ***360 Lisgar Street*** ***Ottawa ON***	GEN

Generator Info

Generator No:	ON2940601	***Choice of Contact:***	
Approval Years:	03,04,05	***Contaminated Fac:***	
Status:		***MHSW Facility:***	
PO Box No:		***SIC Code:***	
Country:			
Co Admin:			
Phone No Admin:			
SIC Description:			

Waste Detail(s)

Waste Class:	242
Waste Class Name:	HALOGENATED PESTICIDES

Waste Detail(s)

Waste Class:	122
Waste Class Name:	ALKALINE WASTES - OTHER METALS

Waste Detail(s)

Waste Class:	252
Waste Class Name:	WASTE OILS & LUBRICANTS

Map Key	Number of Records	Direction/ Distance (m)	Elev/Diff (m)	Site	DB
46	4 of 7	W/130.7	77.9 / 1.00	***Bell Canada*** ***360 Lisgar st*** ***Ottawa ON K2P 2E4***	GEN

Generator Info

Generator No:	ON2601606	***Choice of Contact:***	CO_ADMIN
Approval Years:	2015	***Contaminated Fac:***	No
Status:		***MHSW Facility:***	No
PO Box No:		***SIC Code:***	517110, 517210, 517510
Country:	Canada		
Co Admin:	Julie Labelle		
Phone No Admin:	514-870-0688 Ext.		
SIC Description:	WIRED TELECOMMUNICATIONS CARRIERS, WIRELESS TELECOMMUNICATIONS CARRIERS (EXCEPT SATELLITE), 517510		

Waste Detail(s)

Waste Class:	112
Waste Class Name:	ACID WASTE - HEAVY METALS

Waste Detail(s)

Waste Class:	251
Waste Class Name:	OIL SKIMMINGS & SLUDGES

Waste Detail(s)

Waste Class:	331
Waste Class Name:	WASTE COMPRESSED GASES

Waste Detail(s)

Waste Class:	121
Waste Class Name:	ALKALINE WASTES - HEAVY METALS

---

46 | ***5 of 7*** | ***W/130.7*** | ***77.9 / 1.00*** | ***Bell Canada***
 360 Lisgar st
 Ottawa ON K2P 2E4 | ***GEN***

Generator Info

Generator No:	ON2601606	***Choice of Contact:***	CO_ADMIN
Approval Years:	2016	***Contaminated Fac:***	No
Status:		***MHSW Facility:***	No
PO Box No:		***SIC Code:***	517110, 517210, 517510
Country:	Canada		
Co Admin:	Chloé Labelle		
Phone No Admin:	514-391-1021 Ext.		
SIC Description:	WIRED TELECOMMUNICATIONS CARRIERS, WIRELESS TELECOMMUNICATIONS CARRIERS (EXCEPT SATELLITE), 517510		

Waste Detail(s)

Waste Class:	251
Waste Class Name:	OIL SKIMMINGS & SLUDGES

Waste Detail(s)

Waste Class:	121

Waste Class Name: ALKALINE WASTES - HEAVY METALS

Waste Detail(s)

Waste Class: 331
Waste Class Name: WASTE COMPRESSED GASES

Waste Detail(s)

Waste Class: 112
Waste Class Name: ACID WASTE - HEAVY METALS

Map Key	Number of Records	Direction/ Distance (m)	Elev/Diff (m)	Site	DB
46	6 of 7	W/130.7	77.9 / 1.00	BELLCANADA 360 LISGAR STREET OTTAWA ON K2P 2E4	GEN

Generator Info

Generator No: ON6704214
Approval Years: 2014
Status:
PO Box No:
Country: Canada
Co Admin:
Phone No Admin:
SIC Description: POWER AND COMMUNICATION LINE AND RELATED STRUCTURES CONSTRUCTION

Choice of Contact: CO_OFFICIAL
Contaminated Fac: No
MHSW Facility: No
SIC Code: 237130

Waste Detail(s)

Waste Class: 252
Waste Class Name: WASTE OILS & LUBRICANTS

Map Key	Number of Records	Direction/ Distance (m)	Elev/Diff (m)	Site	DB
46	7 of 7	W/130.7	77.9 / 1.00	Bell Canada 360 Lisgar st Ottawa ON K2P 2E4	GEN

Generator Info

Generator No: ON2601606
Approval Years: As of Dec 2018
Status: Registered
PO Box No:
Country: Canada
Co Admin:
Phone No Admin:
SIC Description:

Choice of Contact:
Contaminated Fac:
MHSW Facility:
SIC Code:

Waste Detail(s)

Waste Class: 121 C
Waste Class Name: Alkaline slutions - containing heavy metals

Waste Detail(s)

Waste Class: 112 C
Waste Class Name: Acid solutions - containing heavy metals

Waste Detail(s)

Waste Class: 146 T
Waste Class Name: Other specified inorganic sludges, slurries or solids

Waste Detail(s)

Waste Class: 251 L
Waste Class Name: Waste oils/sludges (petroleum based)

Waste Detail(s)

Waste Class: 331 I
Waste Class Name: Waste compressed gases including cylinders

2017 Generator Info

Gen No: ON2601606
ID: 10396
Contaminated Fac: N
MHSW Facility: N
NAICS Code1: 517110
NAICS Code2: 517210
NAICS Code3: 517510
Gen Name: Bell Canada
Gen Div:
Gen Op Name: Bell Canada
Gen Op Div:
Site Adrs1: 360 Lisgar st
Site Bldg:
Site Pobox:
Province In: ONTARIO
Site Adrs2:
Site City: Ottawa
Province Out:
Site Postal Code: K2P 2E4
Site Country: Canada
Co Official: Martin Girard
Co Admin: ChloÚ Labelle
Choice of Contact: CO_ADMIN
Phone No Official: 514-870-6540 Ext.
Phone No Admin: 514-391-1021 Ext.
County Ont: OTTAWA CARLTON (RM)
County Out:
District: 402

2018 Generator Info

Gen No: ON2601606
ID: 10152
Contaminated Fac: N
MHSW Facility: N
NAICS Code1: 517110
NAICS Code2: 517210
NAICS Code3: 517510
Gen Name: Bell Canada
Gen Div:
Gen Op Name: Bell Canada
Gen Op Div:
Site Adrs1: 360 Lisgar st
Site Bldg:
Site Pobox:
Province In: ONTARIO
Site Adrs2:
Site City: Ottawa
Province Out:
Site Postal Code: K2P 2E4
Choice of Contact: CO_ADMIN
Phone No Official: 514-870-6540 Ext.
Phone No Admin: 514-391-1021 Ext.
County Ont: OTTAWA CARLTON (RM)
County Out:
District: 402

Map Key	Number of Records	Direction/ Distance (m)	Elev/Diff (m)	Site	DB

Site Country: Canada
Co Official: Martin Girard
Co Admin: ChloÚ Labelle

---

47 **1 of 1** **NE/131.2** **75.9 / -1.00** **355 Cooper St** **Ottawa ON K2P0G8** **EHS**

Order No: 20170821056
Status: C
Report Type: Standard Report
Report Date: 28-AUG-17
Date Received: 21-AUG-17
Previous Site Name:
Lot/Building Size:
Additional Info Ordered: Fire Insur. Maps and/or Site Plans; City Directory

Nearest Intersection:
Municipality:
Client Prov/State: ON
Search Radius (km): .25
X: -75.695658
Y: 45.417026

---

48 **1 of 1** **NNW/132.8** **76.9 / 0.00** **Canadian Bible Society** **315 Lisgar St** **Ottawa ON K2P 0E1** **SCT**

Established: 01-DEC-05
Plant Size (ft²): 3000
Employment:

--Details--
Description: Professional Organizations
SIC/NAICS Code: 813920

---

49 **1 of 1** **E/135.4** **75.9 / -1.00** **324 Somerset Street West** **Ottawa ON K2P 0J9** **EHS**

Order No: 20041214013
Status: C
Report Type: Custom Report
Report Date: 12/16/04
Date Received: 12/14/04
Previous Site Name:
Lot/Building Size:
Additional Info Ordered:

Nearest Intersection: Somerset Street West
Municipality:
Client Prov/State: ON
Search Radius (km): 0.25
X: -75.694783
Y: 45.415917

---

50 **1 of 1** **E/135.9** **75.9 / -1.00** **322 SOMERSET STREET WEST** **OTTAWA ON** **HINC**

External File Num: FS INC 0611-04091
Fuel Occurrence Type: Pipeline Strike
Date of Occurrence: 11/27/2006
Fuel Type Involved: Natural Gas
Status Desc: Completed - Causal Analysis(End)
Job Type Desc: Incident/Near-Miss Occurrence (FS)
Oper. Type Involved: Commercial (e.g. restaurant, business unit, etc)
Service Interruptions: No
Property Damage: No
Fuel Life Cycle Stage: Utilization
Root Cause: Root Cause: Equipment/Material/Component:No Procedures:Yes Maintenance:No Design:No Training: Yes Management:No Human Factors:No
Reported Details:
Fuel Category: Gaseous Fuel
Occurrence Type: Incident
Affiliation: Industry Stakeholder (Licensee/Registration/Certificate Holder, Facility Owner, etc.)

County Name: Ottawa
Approx. Quant. Rel:
Nearby body of water:
Enter Drainage Syst.:
Approx. Quant. Unit:
Environmental Impact:

---

51 | **1 of 1** | **E/136.4** | **75.9 / -1.00** | **311 Somerset Street West**
Ottawa ON K2P 0J8 | **EHS**

Order No: 21011400150
Status: C
Report Type: Custom Report
Report Date: 22-JAN-21
Date Received: 14-JAN-21
Previous Site Name:
Lot/Building Size:
Additional Info Ordered: Fire Insur. Maps and/or Site Plans

Nearest Intersection:
Municipality:
Client Prov/State: ON
Search Radius (km): .25
X: -75.6947834
Y: 45.4162153

---

52 | **1 of 1** | **NW/136.8** | **76.9 / 0.00** | **WALLACK'S ART & DRAFTING**
231 BANK ST
OTTAWA ON K2P 1W9 | **SCT**

Established:
Plant Size (ft²): 0
Employment: 20

--Details--
Description: MEASURING & CONTROLLING DEVICES, N.E.C.
SIC/NAICS Code: 3829

Description: LEAD PENCILS, CRAYONS, & ARTISTS' MATERIALS
SIC/NAICS Code: 3952

Description: MARKING DEVICES
SIC/NAICS Code: 3953

---

53 | **1 of 1** | **W/139.6** | **77.9 / 1.00** | **Youth Services Bureau of Ottawa**
433 COOPER ST/366 LISGAR STREET, OTTAWA
OTTAWA ON | **RSC**

RSC No: 2091
RA No:
Status: FILED
Filing Date:
Date Ack:
Date Returned:
Approval Date: November 14, 2005
Cert Date:
Cert Prop Use No:
Curr Property Use:
Intended Prop Use:
Restoration Type:
Soil Type:
Criteria:
Stratified (Y/N):
Audit (Y/N):
Entire Leg Prop. (Y/N):
CPU Issu Sect 1686:

X: -75.69847162568209
Y: 45.416435005054375
Latitude: 45.41643501
Longitude: -75.69847163
UTM Coordinates:
Latitude Longitude:
Accuracy Estimate:
Measurement Method:
Mailing Address:
Telephone:
Fax:
Email:
Postal Code: K2P 0H1
Ministry District:
MOE District: Ottawa
SWP Area Name: Rideau Valley
Qual Person Name: Joseph B Bennett

Consultant:

Map Key	Number of Records	Direction/ Distance (m)	Elev/Diff (m)	Site	DB

Business Name: Youth Services Bureau of Ottawa
Address: 433 COOPER ST/366 LISGAR STREET, OTTAWA
Legal Desc:
Site Pin: 04114-0253 LT
Asmt Roll No:
Project Type: PRE2011
Approval Type: RSC based on Phase One and Two ESAs
Applicable Standards:
PDF Link: https://www.accessenvironment.ene.gov.on.ca/AEWeb/ae/ViewDocument.action?documentRefID=2091

---

54 | **1 of 1** | **NNW/141.7** | **76.9 / 0.00** | **309 Lisgar Avenue Ottawa ON** | **EHS**

Order No: 20110307024
Status: C
Report Type: Standard Report
Report Date: 3/9/2011
Date Received: 3/7/2011 12:24:30 PM
Previous Site Name:
Lot/Building Size:
Additional Info Ordered: Fire Insur. Maps and/or Site Plans; City Directory
Nearest Intersection:
Municipality:
Client Prov/State: ON
Search Radius (km): 0.25
X: -75.696832
Y: 45.417327

---

55 | **1 of 1** | **E/142.4** | **75.9 / -1.00** | **234 O'connor St Ottawa ON K2P1T9** | **EHS**

Order No: 20150626030
Status: C
Report Type: Standard Report
Report Date: 06-JUL-15
Date Received: 26-JUN-15
Previous Site Name:
Lot/Building Size:
Additional Info Ordered:
Nearest Intersection:
Municipality:
Client Prov/State: ON
Search Radius (km): .25
X: -75.694742
Y: 45.416336

---

56 | **1 of 1** | **ESE/142.6** | **75.9 / -1.00** | **341 Maclaren St Ottawa ON K2P2E2** | **EHS**

Order No: 20170203026
Status: C
Report Type: Standard Report
Report Date: 08-FEB-17
Date Received: 03-FEB-17
Previous Site Name:
Lot/Building Size:
Additional Info Ordered:
Nearest Intersection:
Municipality:
Client Prov/State: ON
Search Radius (km): .25
X: -75.695005
Y: 45.415271

---

57 | **1 of 1** | **ENE/142.9** | **75.9 / -1.00** | **311 Somerset St W Ottawa ON** | **WWIS**

Well ID: 7382859
Construction Date:
Use 1st: Monitoring and Test Hole
Use 2nd:
Final Well Status: Observation Wells
Water Type:
Casing Material:
Audit No: Z343100
Tag: A302968
Constructn Method:
Elevation (m):
Flowing (Y/N):
Flow Rate:
Data Entry Status:
Data Src:
Date Received: 03/17/2021
Selected Flag: TRUE
Abandonment Rec:
Contractor: 7241
Form Version: 7
Owner:
County: OTTAWA-CARLETON

Elevatn Reliabilty: ***Lot:***
Depth to Bedrock: ***Concession:***
Well Depth: ***Concession Name:***
Overburden/Bedrock: ***Easting NAD83:***
Pump Rate: ***Northing NAD83:***
Static Water Level: ***Zone:***
Clear/Cloudy: ***UTM Reliability:***
Municipality: OTTAWA CITY
Site Info:

Additional Detail(s) (Map)

Bore Hole ID:	1008639565	***Tag No:***	A302968
Depth M:		***Contractor:***	7241
Year Completed:	2021	***Latitude:***	45.4165650729785
Well Completed Dt:	02/19/2021	***Longitude:***	-75.6948562475249
Audit No:	Z343100	***Y:***	45.41656506610067
Path:		***X:***	-75.69485608593011

Bore Hole Information

Bore Hole ID:	1008639565	***Elevation:***	
DP2BR:		***Elevrc:***	
Spatial Status:		***Zone:***	18
Code OB:		***East83:***	445633.00
Code OB Desc:		***North83:***	5029462.00
Open Hole:		***Org CS:***	UTM83
Cluster Kind:		***UTMRC:***	4
Date Completed:	02/19/2021	***UTMRC Desc:***	margin of error : 30 m - 100 m
Remarks:		***Location Method:***	wwr

Location Method Desc: on Water Well Record
Elevrc Desc:
Location Source Date:
Improvement Location Source:
Improvement Location Method:
Source Revision Comment:
Supplier Comment:

Overburden and Bedrock Materials Interval

Formation ID: 1009823647
Layer: 3
Color: 2
General Color: GREY
Material 1: 06
Material 1 Desc: SILT
Material 2: 05
Material 2 Desc: CLAY
Material 3: 85
Material 3 Desc: SOFT
Formation Top Depth: 4.0
Formation End Depth: 10.0
Formation End Depth UOM: m

Overburden and Bedrock Materials Interval

Formation ID: 1009823645
Layer: 1
Color: 2
General Color: GREY

Material 1: 11
Material 1 Desc: GRAVEL
Material 2:
Material 2 Desc:
Material 3: 66
Material 3 Desc: DENSE
Formation Top Depth: 0.0
Formation End Depth: 2.0
Formation End Depth UOM: m

Overburden and Bedrock Materials Interval

Formation ID: 1009823646
Layer: 2
Color: 2
General Color: GREY
Material 1: 01
Material 1 Desc: FILL
Material 2:
Material 2 Desc:
Material 3: 66
Material 3 Desc: DENSE
Formation Top Depth: 2.0
Formation End Depth: 4.0
Formation End Depth UOM: m

Overburden and Bedrock Materials Interval

Formation ID: 1009823648
Layer: 4
Color: 2
General Color: GREY
Material 1: 05
Material 1 Desc: CLAY
Material 2:
Material 2 Desc:
Material 3: 85
Material 3 Desc: SOFT
Formation Top Depth: 10.0
Formation End Depth: 22.5
Formation End Depth UOM: m

Annular Space/Abandonment Sealing Record

Plug ID: 1009824853
Layer: 3
Plug From: 11.5
Plug To: 22.5
Plug Depth UOM: m

Annular Space/Abandonment Sealing Record

Plug ID: 1009824851
Layer: 1
Plug From: 0.0
Plug To: 1.0
Plug Depth UOM: m

Annular Space/Abandonment Sealing Record

Plug ID:	1009824852
Layer:	2
Plug From:	1.0
Plug To:	11.5
Plug Depth UOM:	m

Method of Construction & Well Use

Method Construction ID:	1009826151
Method Construction Code:	D
Method Construction:	Direct Push
Other Method Construction:	

Pipe Information

Pipe ID:	1009718441
Casing No:	0
Comment:	
Alt Name:	

Construction Record - Casing

Casing ID:	1009826572
Layer:	1
Material:	5
Open Hole or Material:	PLASTIC
Depth From:	0.0
Depth To:	12.5
Casing Diameter:	2.046999931335449
Casing Diameter UOM:	cm
Casing Depth UOM:	m

Construction Record - Screen

Screen ID:	1009826983
Layer:	1
Slot:	10
Screen Top Depth:	12.5
Screen End Depth:	22.5
Screen Material:	5
Screen Depth UOM:	m
Screen Diameter UOM:	cm
Screen Diameter:	2.369999885559082

Results of Well Yield Testing

Pumping Test Method Desc:	
Pump Test ID:	1009827398
Pump Set At:	
Static Level:	
Final Level After Pumping:	
Recommended Pump Depth:	
Pumping Rate:	
Flowing Rate:	
Recommended Pump Rate:	
Levels UOM:	m
Rate UOM:	LPM
Water State After Test Code:	

Water State After Test:
Pumping Test Method: 0
Pumping Duration HR:
Pumping Duration MIN:
Flowing:

Hole Diameter

Hole ID: 1009825711
Diameter: 4.5
Depth From: 0.0
Depth To: 22.5
Hole Depth UOM: m
Hole Diameter UOM: cm

---

58 | ***1 of 1*** | ***E/144.3*** | ***75.9 / -0.96*** | ***311 Somerset St W Ottawa ON*** | ***WWIS***

Well ID: 7382782
Construction Date:
Use 1st: Monitoring and Test Hole
Use 2nd:
Final Well Status: Observation Wells
Water Type:
Casing Material:
Audit No: Z338246
Tag: A302969
Constructn Method:
Elevation (m):
Elevatn Reliabilty:
Depth to Bedrock:
Well Depth:
Overburden/Bedrock:
Pump Rate:
Static Water Level:
Clear/Cloudy:
Municipality: OTTAWA CITY
Site Info:

Flowing (Y/N):
Flow Rate:
Data Entry Status:
Data Src:
Date Received: 03/18/2021
Selected Flag: TRUE
Abandonment Rec:
Contractor: 7241
Form Version: 7
Owner:
County: OTTAWA-CARLETON
Lot:
Concession:
Concession Name:
Easting NAD83:
Northing NAD83:
Zone:
UTM Reliability:

Additional Detail(s) (Map)

Bore Hole ID: 1008639334
Depth M:
Year Completed: 2021
Well Completed Dt: 02/19/2021
Audit No: Z338246
Path:

Tag No: A302969
Contractor: 7241
Latitude: 45.416179135269
Longitude: -75.6946725832926
Y: 45.41617912839754
X: -75.6946724209724

Bore Hole Information

Bore Hole ID: 1008639334
DP2BR:
Spatial Status:
Code OB:
Code OB Desc:
Open Hole:
Cluster Kind:
Date Completed: 02/19/2021
Remarks:
Location Method Desc: on Water Well Record
Elevrc Desc:
Location Source Date:

Elevation:
Elevrc:
Zone: 18
East83: 445647.00
North83: 5029419.00
Org CS: UTM83
UTMRC: 4
UTMRC Desc: margin of error : 30 m - 100 m
Location Method: wwr

Improvement Location Source:
Improvement Location Method:
Source Revision Comment:
Supplier Comment:

Overburden and Bedrock Materials Interval

Formation ID:	1009823460
Layer:	3
Color:	2
General Color:	GREY
Material 1:	06
Material 1 Desc:	SILT
Material 2:	05
Material 2 Desc:	CLAY
Material 3:	85
Material 3 Desc:	SOFT
Formation Top Depth:	5.0
Formation End Depth:	9.0
Formation End Depth UOM:	m

Overburden and Bedrock Materials Interval

Formation ID:	1009823459
Layer:	2
Color:	2
General Color:	GREY
Material 1:	11
Material 1 Desc:	GRAVEL
Material 2:	01
Material 2 Desc:	FILL
Material 3:	73
Material 3 Desc:	HARD
Formation Top Depth:	2.0
Formation End Depth:	5.0
Formation End Depth UOM:	m

Overburden and Bedrock Materials Interval

Formation ID:	1009823461
Layer:	4
Color:	2
General Color:	GREY
Material 1:	05
Material 1 Desc:	CLAY
Material 2:	
Material 2 Desc:	
Material 3:	85
Material 3 Desc:	SOFT
Formation Top Depth:	9.0
Formation End Depth:	20.0
Formation End Depth UOM:	m

Overburden and Bedrock Materials Interval

Formation ID:	1009823458
Layer:	1
Color:	2

General Color:	GREY
Material 1:	11
Material 1 Desc:	GRAVEL
Material 2:	
Material 2 Desc:	
Material 3:	73
Material 3 Desc:	HARD
Formation Top Depth:	0.0
Formation End Depth:	2.0
Formation End Depth UOM:	m

Annular Space/Abandonment Sealing Record

Plug ID:	1009824634
Layer:	3
Plug From:	9.0
Plug To:	20.0
Plug Depth UOM:	m

Annular Space/Abandonment Sealing Record

Plug ID:	1009824633
Layer:	2
Plug From:	1.0
Plug To:	9.0
Plug Depth UOM:	m

Annular Space/Abandonment Sealing Record

Plug ID:	1009824632
Layer:	1
Plug From:	0.0
Plug To:	1.0
Plug Depth UOM:	m

Method of Construction & Well Use

Method Construction ID:	1009826068
Method Construction Code:	D
Method Construction:	Direct Push
Other Method Construction:	

Pipe Information

Pipe ID:	1009718364
Casing No:	0
Comment:	
Alt Name:	

Construction Record - Casing

Casing ID:	1009826494
Layer:	1
Material:	5
Open Hole or Material:	PLASTIC
Depth From:	0.0
Depth To:	10.0

Casing Diameter:	2.046999931335449
Casing Diameter UOM:	cm
Casing Depth UOM:	m

Construction Record - Screen

Screen ID:	1009826907
Layer:	1
Slot:	10
Screen Top Depth:	10.0
Screen End Depth:	20.0
Screen Material:	5
Screen Depth UOM:	m
Screen Diameter UOM:	cm
Screen Diameter:	2.375

Results of Well Yield Testing

Pumping Test Method Desc:	
Pump Test ID:	1009827322
Pump Set At:	
Static Level:	
Final Level After Pumping:	
Recommended Pump Depth:	
Pumping Rate:	
Flowing Rate:	
Recommended Pump Rate:	
Levels UOM:	m
Rate UOM:	LPM
Water State After Test Code:	
Water State After Test:	
Pumping Test Method:	0
Pumping Duration HR:	
Pumping Duration MIN:	
Flowing:	

Hole Diameter

Hole ID:	1009825630
Diameter:	4.5
Depth From:	0.0
Depth To:	20.0
Hole Depth UOM:	m
Hole Diameter UOM:	cm

---

59 | ***1 of 1*** | ***W/144.7*** | ***77.9 / 1.00*** | ***437 Cooper Street Ottawa ON K2P 0H1*** | ***EHS***

Order No:	24022901100	**Nearest Intersection:**	
Status:	C	**Municipality:**	
Report Type:	Standard Report	**Client Prov/State:**	ON
Report Date:	05-MAR-24	**Search Radius (km):**	.25
Date Received:	29-FEB-24	**X:**	-75.6983206
Previous Site Name:		**Y:**	45.4157749
Lot/Building Size:			
Additional Info Ordered:			

---

60 | ***1 of 1*** | ***ENE/148.7*** | ***75.9 / -0.96*** | ***311 SONERSET Ottawa ON*** | ***WWIS***

Well ID:	7391115	**Flowing (Y/N):**	

Construction Date:		**Flow Rate:**	
Use 1st:	Monitoring and Test Hole	**Data Entry Status:**	
Use 2nd:		**Data Src:**	
Final Well Status:	Monitoring and Test Hole	**Date Received:**	06/29/2021
Water Type:		**Selected Flag:**	TRUE
Casing Material:		**Abandonment Rec:**	
Audit No:	Z364139	**Contractor:**	7241
Tag:	A302952	**Form Version:**	7
Constructn Method:		**Owner:**	
Elevation (m):		**County:**	OTTAWA-CARLETON
Elevatn Reliabilty:		**Lot:**	
Depth to Bedrock:		**Concession:**	
Well Depth:		**Concession Name:**	
Overburden/Bedrock:		**Easting NAD83:**	
Pump Rate:		**Northing NAD83:**	
Static Water Level:		**Zone:**	
Clear/Cloudy:		**UTM Reliability:**	
Municipality:	OTTAWA CITY		
Site Info:			

PDF URL (Map): https://d2khazk8e83rdv.cloudfront.net/moe_mapping/downloads/2Water/Wells_pdfs/739\7391115.pdf

Additional Detail(s) (Map)

Well Completed Date:	05/25/2021
Year Completed:	2021
Depth (m):	
Latitude:	45.4163771485905
Longitude:	-75.6946750112729
X:	-75.69467484910098
Y:	45.41637714214935
Path:	739\7391115.pdf

Bore Hole Information

Bore Hole ID:	1008704355	**Elevation:**	
DP2BR:		**Elevrc:**	
Spatial Status:		**Zone:**	18
Code OB:		**East83:**	445647.00
Code OB Desc:		**North83:**	5029441.00
Open Hole:		**Org CS:**	UTM83
Cluster Kind:		**UTMRC:**	4
Date Completed:	05/25/2021	**UTMRC Desc:**	margin of error : 30 m - 100 m
Remarks:		**Location Method:**	wwr
Location Method Desc:	on Water Well Record		
Elevrc Desc:			
Location Source Date:			
Improvement Location Source:			
Improvement Location Method:			
Source Revision Comment:			
Supplier Comment:			

Overburden and Bedrock Materials Interval

Formation ID:	1009852407
Layer:	2
Color:	6
General Color:	BROWN
Material 1:	28
Material 1 Desc:	SAND
Material 2:	11
Material 2 Desc:	GRAVEL

Material 3: 85
Material 3 Desc: SOFT
Formation Top Depth: 0.3100000023841858
Formation End Depth: 2.740000009536743
Formation End Depth UOM: m

Overburden and Bedrock Materials Interval

Formation ID: 1009852408
Layer: 3
Color: 6
General Color: BROWN
Material 1: 05
Material 1 Desc: CLAY
Material 2: 28
Material 2 Desc: SAND
Material 3: 85
Material 3 Desc: SOFT
Formation Top Depth: 2.740000009536743
Formation End Depth: 3.3499999046325684
Formation End Depth UOM: m

Overburden and Bedrock Materials Interval

Formation ID: 1009852410
Layer: 5
Color: 2
General Color: GREY
Material 1: 06
Material 1 Desc: SILT
Material 2: 11
Material 2 Desc: GRAVEL
Material 3: 66
Material 3 Desc: DENSE
Formation Top Depth: 11.279999732971191
Formation End Depth: 14.9399995803833
Formation End Depth UOM: m

Overburden and Bedrock Materials Interval

Formation ID: 1009852409
Layer: 4
Color: 2
General Color: GREY
Material 1: 05
Material 1 Desc: CLAY
Material 2: 06
Material 2 Desc: SILT
Material 3: 85
Material 3 Desc: SOFT
Formation Top Depth: 3.3499999046325684
Formation End Depth: 11.279999732971191
Formation End Depth UOM: m

Overburden and Bedrock Materials Interval

Formation ID: 1009852406
Layer: 1

Color:	2
General Color:	GREY
Material 1:	11
Material 1 Desc:	GRAVEL
Material 2:	28
Material 2 Desc:	SAND
Material 3:	77
Material 3 Desc:	LOOSE
Formation Top Depth:	0.0
Formation End Depth:	0.3100000023841858
Formation End Depth UOM:	m

Annular Space/Abandonment Sealing Record

Plug ID:	1009853464
Layer:	1
Plug From:	0.0
Plug To:	0.3100000023841858
Plug Depth UOM:	m

Annular Space/Abandonment Sealing Record

Plug ID:	1009853465
Layer:	2
Plug From:	0.3100000023841858
Plug To:	11.579999923706055
Plug Depth UOM:	m

Annular Space/Abandonment Sealing Record

Plug ID:	1009853466
Layer:	3
Plug From:	11.579999923706055
Plug To:	14.9399995803833
Plug Depth UOM:	m

Method of Construction & Well Use

Method Construction ID:	1009854840
Method Construction Code:	5
Method Construction:	Air Percussion
Other Method Construction:	

Pipe Information

Pipe ID:	1009764985
Casing No:	0
Comment:	
Alt Name:	

Construction Record - Casing

Casing ID:	1009855218
Layer:	1
Material:	5
Open Hole or Material:	PLASTIC
Depth From:	0.0

Depth To:	11.890000343322754
Casing Diameter:	5.199999809265137
Casing Diameter UOM:	cm
Casing Depth UOM:	m

Construction Record - Screen

Screen ID:	1009855614
Layer:	1
Slot:	10
Screen Top Depth:	11.890000343322754
Screen End Depth:	14.9399995803833
Screen Material:	5
Screen Depth UOM:	m
Screen Diameter UOM:	cm
Screen Diameter:	6.03000020980835

Results of Well Yield Testing

Pumping Test Method Desc:	
Pump Test ID:	1009856078
Pump Set At:	
Static Level:	
Final Level After Pumping:	
Recommended Pump Depth:	
Pumping Rate:	
Flowing Rate:	
Recommended Pump Rate:	
Levels UOM:	m
Rate UOM:	LPM
Water State After Test Code:	
Water State After Test:	
Pumping Test Method:	0
Pumping Duration HR:	
Pumping Duration MIN:	
Flowing:	No

Hole Diameter

Hole ID:	1009854399
Diameter:	11.430000305175781
Depth From:	0.0
Depth To:	14.9399995803833
Hole Depth UOM:	m
Hole Diameter UOM:	cm

61 | ***1 of 1*** | ***E/149.1*** | ***75.9 / -0.96*** | ***ON*** | ***WWIS***

Well ID:	7211110	**Flowing (Y/N):**	
Construction Date:		**Flow Rate:**	
Use 1st:	Monitoring	**Data Entry Status:**	
Use 2nd:		**Data Src:**	
Final Well Status:	Abandoned-Other	**Date Received:**	11/14/2013
Water Type:		**Selected Flag:**	TRUE
Casing Material:		**Abandonment Rec:**	Yes
Audit No:	Z096856	**Contractor:**	6894
Tag:	A152341	**Form Version:**	7
Constructn Method:		**Owner:**	
Elevation (m):		**County:**	OTTAWA-CARLETON
Elevatn Reliabilty:		**Lot:**	
Depth to Bedrock:		**Concession:**	

Well Depth:		**Concession Name:**	
Overburden/Bedrock:		**Easting NAD83:**	
Pump Rate:		**Northing NAD83:**	
Static Water Level:		**Zone:**	
Clear/Cloudy:		**UTM Reliability:**	
Municipality:	OTTAWA CITY		
Site Info:			

PDF URL (Map): https://d2khazk8e83rdv.cloudfront.net/moe_mapping/downloads/2Water/Wells_pdfs/721\7211110.pdf

Additional Detail(s) (Map)

Well Completed Date:	
Year Completed:	
Depth (m):	
Latitude:	45.4162783751036
Longitude:	-75.6946354577708
X:	-75.69463529630052
Y:	45.416278368040004
Path:	721\7211110.pdf

Bore Hole Information

Bore Hole ID:	1004633069	**Elevation:**	
DP2BR:		**Elevrc:**	
Spatial Status:		**Zone:**	18
Code OB:		**East83:**	445650.00
Code OB Desc:		**North83:**	5029430.00
Open Hole:		**Org CS:**	UTM83
Cluster Kind:		**UTMRC:**	3
Date Completed:		**UTMRC Desc:**	margin of error : 10 - 30 m
Remarks:		**Location Method:**	wwr
Location Method Desc:	on Water Well Record		
Elevrc Desc:			
Location Source Date:			
Improvement Location Source:			
Improvement Location Method:			
Source Revision Comment:			
Supplier Comment:			

Annular Space/Abandonment Sealing Record

Plug ID:	1004895719
Layer:	1
Plug From:	57.0
Plug To:	0.0
Plug Depth UOM:	ft

Method of Construction & Well Use

Method Construction ID:	1004895718
Method Construction Code:	
Method Construction:	
Other Method Construction:	

Pipe Information

Pipe ID:	1004895711
Casing No:	0
Comment:	

Alt Name:

Construction Record - Casing

Casing ID: 1004895715
Layer:
Material:
Open Hole or Material:
Depth From:
Depth To:
Casing Diameter:
Casing Diameter UOM: inch
Casing Depth UOM: ft

Construction Record - Screen

Screen ID: 1004895716
Layer:
Slot:
Screen Top Depth:
Screen End Depth:
Screen Material:
Screen Depth UOM: ft
Screen Diameter UOM: inch
Screen Diameter:

Water Details

Water ID: 1004895714
Layer:
Kind Code:
Kind:
Water Found Depth:
Water Found Depth UOM: ft

Hole Diameter

Hole ID: 1004895713
Diameter:
Depth From:
Depth To:
Hole Depth UOM: ft
Hole Diameter UOM: inch

62	*1 of 3*	*NW/150.5*	*76.7 / -0.17*	***BICYCLE REVIVAL LTD.*** ***224 BANK STREET*** ***OTTAWA ON K2P 1X1***	***GEN***

Generator Info

Generator No: ON1177400
Approval Years: 89
Status:
PO Box No:
Country:
Co Admin:
Phone No Admin:
SIC Description: OTHER REPAIR SERV.

Choice of Contact:
Contaminated Fac:
MHSW Facility:
SIC Code: 9949

Map Key	Number of Records	Direction/ Distance (m)	Elev/Diff (m)	Site	DB

Waste Detail(s)

Waste Class: 213
Waste Class Name: PETROLEUM DISTILLATES

---

62 | ***2 of 3*** | ***NW/150.5*** | ***76.7 / -0.17*** | ***BICYCLE REVIVAL LTD. 04-341***
224 BANK STREET
OTTAWA ON K2P 1X1 | ***GEN***

Generator Info

Generator No: ON1177400
Approval Years: 92,93,94,95,96,97,98
Status:
PO Box No:
Country:
Co Admin:
Phone No Admin:
SIC Description: OTHER REPAIR SERV.

Choice of Contact:
Contaminated Fac:
MHSW Facility:
SIC Code: 9949

Waste Detail(s)

Waste Class: 213
Waste Class Name: PETROLEUM DISTILLATES

---

62 | ***3 of 3*** | ***NW/150.5*** | ***76.7 / -0.17*** | ***BICYCLE REVIVAL LIMITED***
224 BANK STREET
OTTAWA ON K2P 1X1 | ***GEN***

Generator Info

Generator No: ON1177400
Approval Years: 99,00,01
Status:
PO Box No:
Country:
Co Admin:
Phone No Admin:
SIC Description: OTHER REPAIR SERV.

Choice of Contact:
Contaminated Fac:
MHSW Facility:
SIC Code: 9949

Waste Detail(s)

Waste Class: 213
Waste Class Name: PETROLEUM DISTILLATES

---

63 | ***1 of 1*** | ***SE/151.5*** | ***75.9 / -1.00*** | ***285 MacLaren St***
OTTAWA ON | ***SPL***

Ref No: 1-6IGGCB
Year:
Incident Dt: Dec 14,2023 12:00:00 AM
Dt MOE Arvl on Scn:
MOE Reported Dt: May 06,2024 09:35:30 AM
Dt Document Closed: May 07,2024 09:44:40 AM
Site No:
MOE Response: Desktop Response
Site County/District:

Municipality No:
Nature of Damage:
Discharger Report:
Material Group:
Impact to Health:
Agency Involved:

Site Geo Ref Meth:	
Site District Office:	Ottawa District Office
Nearest Watercourse:	
Site Name:	285 MacLaren St
Site Address:	
Site Region:	
Site Municipality:	OTTAWA
Site Lot:	
Site Conc:	
Site Geo Ref Accu:	
Site Map Datum:	
Northing:	
Easting:	
Entity Operating Name:	
Client Name:	
Client Type:	Private Residence
Source Type:	Container/Drum/Tote
Incident Cause:	
Incident Preceding Spill:	Leak/Break
Incident Reason:	Improper operation
Incident Summary:	TSSA FSB UGST minor leak during removal at private property, clnd
Environment Impact:	
Health Env Consequence:	Low
Nature of Impact:	
Contaminant Qty:	0 other - see notes
Contaminant Qty 1:	
Contaminant Unit:	
Contaminant Code:	
Contaminant Name:	FURNACE OIL
Contaminant Limit 1:	
Contam Limit Freq 1:	
Contaminant UN No 1:	
Receiving Medium:	Land
Activity Preceding Spill:	Other (specify)
Property 2nd Watershed:	Lower Ottawa
Property Tertiary Watershed:	02LA-Rideau
Sector Type:	PRIVATE HOUSEHOLDS
SAC Action Class:	
Call Report Locatn Geodata:	{"integration_ids":["PR00004338490"],"wkts":["POINT (-75.6952204000 45.4149817000)"],"creation_date":"2024-05-06"}
Time Reported:	
System Facility Address:	285 MACLAREN ST, OTTAWA, ON K2P 0L9

64 **1 of 1** **E/152.2** **75.9 / -0.96** **311 SOMERSET**
Ottawa ON
WWIS

Well ID:	7391112	**Flowing (Y/N):**	
Construction Date:		**Flow Rate:**	
Use 1st:	Monitoring and Test Hole	**Data Entry Status:**	
Use 2nd:		**Data Src:**	
Final Well Status:	Monitoring and Test Hole	**Date Received:**	06/29/2021
Water Type:		**Selected Flag:**	TRUE
Casing Material:		**Abandonment Rec:**	
Audit No:	Z364080	**Contractor:**	7241
Tag:	A302972	**Form Version:**	7
Constructn Method:		**Owner:**	
Elevation (m):		**County:**	OTTAWA-CARLETON
Elevatn Reliabilty:		**Lot:**	
Depth to Bedrock:		**Concession:**	
Well Depth:		**Concession Name:**	
Overburden/Bedrock:		**Easting NAD83:**	
Pump Rate:		**Northing NAD83:**	
Static Water Level:		**Zone:**	
Clear/Cloudy:		**UTM Reliability:**	

Municipality: OTTAWA CITY
Site Info:

PDF URL (Map): https://d2khazk8e83rdv.cloudfront.net/moe_mapping/downloads/2Water/Wells_pdfs/739\7391112.pdf

Additional Detail(s) (Map)

Well Completed Date: 05/26/2021
Year Completed: 2021
Depth (m):
Latitude: 45.4162876088694
Longitude: -75.6945972286121
X: -75.69459706670887
Y: 45.41628760214662
Path: 739\7391112.pdf

Bore Hole Information

Bore Hole ID: 1008704346
DP2BR:
Spatial Status:
Code OB:
Code OB Desc:
Open Hole:
Cluster Kind:
Date Completed: 05/26/2021
Remarks:
Location Method Desc: on Water Well Record
Elevrc Desc:
Location Source Date:
Improvement Location Source:
Improvement Location Method:
Source Revision Comment:
Supplier Comment:

Elevation:
Elevrc:
Zone: 18
East83: 445653.00
North83: 5029431.00
Org CS: UTM83
UTMRC: 4
UTMRC Desc: margin of error : 30 m - 100 m
Location Method: wwr

Overburden and Bedrock Materials Interval

Formation ID: 1009852393
Layer: 3
Color: 6
General Color: BROWN
Material 1: 05
Material 1 Desc: CLAY
Material 2: 28
Material 2 Desc: SAND
Material 3: 85
Material 3 Desc: SOFT
Formation Top Depth: 2.740000009536743
Formation End Depth: 3.9600000381469727
Formation End Depth UOM: m

Overburden and Bedrock Materials Interval

Formation ID: 1009852394
Layer: 4
Color: 2
General Color: GREY
Material 1: 05
Material 1 Desc: CLAY
Material 2: 06

Material 2 Desc:	SILT
Material 3:	85
Material 3 Desc:	SOFT
Formation Top Depth:	3.9600000381469727
Formation End Depth:	10.670000076293945
Formation End Depth UOM:	m

Overburden and Bedrock Materials Interval

Formation ID:	1009852395
Layer:	5
Color:	2
General Color:	GREY
Material 1:	06
Material 1 Desc:	SILT
Material 2:	11
Material 2 Desc:	GRAVEL
Material 3:	66
Material 3 Desc:	DENSE
Formation Top Depth:	10.670000076293945
Formation End Depth:	13.100000381469727
Formation End Depth UOM:	m

Overburden and Bedrock Materials Interval

Formation ID:	1009852391
Layer:	1
Color:	2
General Color:	GREY
Material 1:	11
Material 1 Desc:	GRAVEL
Material 2:	28
Material 2 Desc:	SAND
Material 3:	77
Material 3 Desc:	LOOSE
Formation Top Depth:	0.0
Formation End Depth:	0.3100000023841858
Formation End Depth UOM:	m

Overburden and Bedrock Materials Interval

Formation ID:	1009852392
Layer:	2
Color:	6
General Color:	BROWN
Material 1:	28
Material 1 Desc:	SAND
Material 2:	11
Material 2 Desc:	GRAVEL
Material 3:	85
Material 3 Desc:	SOFT
Formation Top Depth:	0.3100000023841858
Formation End Depth:	2.740000009536743
Formation End Depth UOM:	m

Annular Space/Abandonment Sealing Record

Plug ID:	1009853456

Layer: 2
Plug From: 0.3100000023841858
Plug To: 9.75
Plug Depth UOM: m

Annular Space/Abandonment Sealing Record

Plug ID: 1009853455
Layer: 1
Plug From: 0.0
Plug To: 0.3100000023841858
Plug Depth UOM: m

Annular Space/Abandonment Sealing Record

Plug ID: 1009853457
Layer: 3
Plug From: 9.75
Plug To: 13.100000381469727
Plug Depth UOM: m

Method of Construction & Well Use

Method Construction ID: 1009854837
Method Construction Code: 5
Method Construction: Air Percussion
Other Method Construction:

Pipe Information

Pipe ID: 1009764982
Casing No: 0
Comment:
Alt Name:

Construction Record - Casing

Casing ID: 1009855215
Layer: 1
Material: 5
Open Hole or Material: PLASTIC
Depth From: 0.0
Depth To: 10.050000190734863
Casing Diameter: 5.199999809265137
Casing Diameter UOM: cm
Casing Depth UOM: m

Construction Record - Screen

Screen ID: 1009855611
Layer: 1
Slot: 10
Screen Top Depth: 10.050000190734863
Screen End Depth: 13.100000381469727
Screen Material: 5
Screen Depth UOM: m
Screen Diameter UOM: cm
Screen Diameter: 6.03000020980835

Results of Well Yield Testing

Pumping Test Method Desc:	
Pump Test ID:	1009856075
Pump Set At:	
Static Level:	
Final Level After Pumping:	
Recommended Pump Depth:	
Pumping Rate:	
Flowing Rate:	
Recommended Pump Rate:	
Levels UOM:	m
Rate UOM:	LPM
Water State After Test Code:	
Water State After Test:	
Pumping Test Method:	0
Pumping Duration HR:	
Pumping Duration MIN:	
Flowing:	No

Hole Diameter

Hole ID:	1009854396
Diameter:	11.430000305175781
Depth From:	0.0
Depth To:	13.100000381469727
Hole Depth UOM:	m
Hole Diameter UOM:	cm

---

65 | ***1 of 1*** | ***ESE/152.7*** | ***75.9 / -1.00*** | ***341 MacLaren Street, Ottawa ON K2P 2E2*** | ***EHS***

Order No:	20061030005	***Nearest Intersection:***	
Status:	C	***Municipality:***	
Report Type:	Custom Report	***Client Prov/State:***	ON
Report Date:	11/7/2006	***Search Radius (km):***	0.25
Date Received:	10/30/2006	***X:***	-75.695027
Previous Site Name:		***Y:***	45.415178
Lot/Building Size:	~ O.30 acre lot		
Additional Info Ordered:	Fire Insur. Maps And /or Site Plans		

---

66 | ***1 of 1*** | ***NW/153.5*** | ***76.7 / -0.17*** | ***COOKWARE CENTRE (THE), 220 BANK ST, OTTAWA ON K2P 1X1*** | ***SCT***

Established:	1959
Plant Size (ft²):	0
Employment:	0

--Details--

Description:	Service Establishment Machinery, Equipment and Supplies Wholesaler-Distributors
SIC/NAICS Code:	417920

---

67 | ***1 of 2*** | ***NNE/158.1*** | ***75.9 / -0.93*** | ***City of Ottawa, Ottawa ON K2G 6J8*** | ***ECA***

Approval No:	9955-6EPKBN	***MOE District:***	Ottawa

Approval Date:	2005-07-28	**City:**	
Status:	Approved	**Longitude:**	-75.6961
Record Type:	ECA	**Latitude:**	45.4174
Link Source:	IDS	**Geometry X:**	
SWP Area Name:	Rideau Valley	**Geometry Y:**	
Approval Type:	ECA-Municipal Drinking Water Systems		
Project Type:	Municipal Drinking Water Systems		
Business Name:	City of Ottawa		
Address:			
Full Address:			
Full PDF Link:			
PDF Site Location:			

---

67 | **2 of 2** | **NNE/158.1** | **75.9 / -0.93** | **City of Ottawa**
Laurier Avenue at the Rideau Canal
Ottawa ON K1P 1J1 | **ECA**

Approval No:	3577-4ZUKD2	**MOE District:**	Ottawa
Approval Date:	2001-08-24	**City:**	
Status:	Approved	**Longitude:**	-75.6961
Record Type:	ECA	**Latitude:**	45.4174
Link Source:	IDS	**Geometry X:**	
SWP Area Name:	Rideau Valley	**Geometry Y:**	
Approval Type:	ECA-Municipal and Private Water Works		
Project Type:	Municipal and Private Water Works		
Business Name:	City of Ottawa		
Address:	Laurier Avenue at the Rideau Canal		
Full Address:			
Full PDF Link:			
PDF Site Location:			

---

68 | **1 of 1** | **NW/160.2** | **76.9 / -0.02** | **178 Nepean, 219 & 223 Bank**
Ottawa ON K2P 1W9 | **EHS**

Order No:	22042800477	**Nearest Intersection:**	
Status:	C	**Municipality:**	
Report Type:	Standard Report	**Client Prov/State:**	ON
Report Date:	03-MAY-22	**Search Radius (km):**	.25
Date Received:	28-APR-22	**X:**	-75.6975686
Previous Site Name:		**Y:**	45.4172349
Lot/Building Size:			
Additional Info Ordered:	Fire Insur. Maps and/or Site Plans; City Directory		

---

69 | **1 of 1** | **SE/162.6** | **75.9 / -1.03** | **PRIVATE OWNER**
LOT BESIDE 374 MACLAREN STREET. MOTOR VEHICLE (OPERATING FLUID)
OTTAWA CITY ON K2P 0M6 | **SPL**

Ref No:	172618	**Municipality No:**	20101
Year:		**Nature of Damage:**	
Incident Dt:	9/12/1999	**Discharger Report:**	
Dt MOE Arvl on Scn:		**Material Group:**	
MOE Reported Dt:	9/13/1999	**Impact to Health:**	
Dt Document Closed:		**Agency Involved:**	CITY,PD,FD.
Site No:			
MOE Response:			
Site County/District:			
Site Geo Ref Meth:			
Site District Office:			
Nearest Watercourse:			

Map Key	Number of Records	Direction/ Distance (m)	Elev/Diff (m)	Site	DB

Site Name:	
Site Address:	
Site Region:	
Site Municipality:	OTTAWA CITY
Site Lot:	
Site Conc:	
Site Geo Ref Accu:	
Site Map Datum:	
Northing:	
Easting:	
Entity Operating Name:	
Client Name:	
Client Type:	
Source Type:	
Incident Cause:	OTHER CONTAINER LEAK
Incident Preceding Spill:	
Incident Reason:	UNKNOWN
Incident Summary:	PRIVATE AUTO-20 L GASOLINE TO CATCHBASIN,FDPD,CLEANED-UP.
Environment Impact:	NOT ANTICIPATED
Health Env Consequence:	
Nature of Impact:	
Contaminant Qty:	
Contaminant Qty 1:	
Contaminant Unit:	
Contaminant Code:	
Contaminant Name:	
Contaminant Limit 1:	
Contam Limit Freq 1:	
Contaminant UN No 1:	
Receiving Medium:	WATER
Activity Preceding Spill:	
Property 2nd Watershed:	
Property Tertiary Watershed:	
Sector Type:	
SAC Action Class:	
Call Report Locatn Geodata:	
Time Reported:	
System Facility Address:	

70	1 of 1	NNW/162.6	76.9 / 0.00	PE3651 - 293 Lisgar Street & 176 Nepean Street Ottawa ON K2P 0B6	EHS

Order No:	20292400956	**Nearest Intersection:**	
Status:	C	**Municipality:**	
Report Type:	Standard Report	**Client Prov/State:**	ON
Report Date:	29-SEP-20	**Search Radius (km):**	.25
Date Received:	24-SEP-20	**X:**	-75.6969478
Previous Site Name:		**Y:**	45.4174346
Lot/Building Size:			
Additional Info Ordered:			

71	1 of 1	NW/164.0	76.7 / -0.17	212 Bank Street , Ottawa ON	INC

Incident No:	388460	**Any Health Impact:**	No
Incident ID:	2540090	**Any Enviro Impact:**	Unknown
Instance No:		**Service Intrp:**	No
Status Code:	Causal Analysis Complete	**Was Prop Damaged:**	Unknown
Incident Status:		**Reside App. Type:**	
Incident Severity:		**Commer App. Type:**	
Task No:	2894418	**Indus App. Type:**	
Attribute Category:	FS-Perform L1 Near Miss Insp	**Institut App. Type:**	

Map Key	Number of Records	Direction/ Distance (m)	Elev/Diff (m)	Site	DB

Context:		**Depth Ground Cover:**	
Date of Occurrence:	2010/05/21 00:00:00	**Operation Pressure:**	
Time of Occurrence:	12:00:00	**Equipment Type:**	
Occr Insp Start Dt:	2010/05/21 00:00:00	**Equipment Model:**	
Incident Creat On:		**Serial No:**	
Instance Creat Dt:		**Cylinder Capacity:**	
Instance Install Dt:		**Cylinder Cap Units:**	
Approx Quant Rel:	Unknown	**Cylinder Mat Type:**	
Tank Capacity:		**Pump Flow Rate Cap:**	
Fuels Occur Type:	Other	**Contam. Migrated:**	Unknown
Occur Type Rpt:		**Near Body of Water:**	No
Occur Category:		**Drainage System:**	Unknown
Fuel Type Involved:	Fuel Oil	**Sub Surface Contam:**	Unknown
Fuel Type Reported:		**Tank Material Type:**	
Enforcement Policy:	NULL	**Tank Storage Type:**	
Prc Escalation Req:	NULL	**Tank Location Type:**	
Item:			
Item Description:			
Device Installed Location:			
Venting Type:			
Vent Conn Mater:			
Vent Chimney Mater:			
Pipeline Type:			
Pipeline Involved:			
Pipe Material:			
Regulator Location:			
Regulator Type:			
Liquid Prop Make:			
Liquid Prop Model:			
Liquid Prop Serial No:			
Liquid Prop Notes:			
Inventory Address:	212 Bank Street , Ottawa - Near Miss		
Invent Postal Code:			
Notes:			
Contact Natural Env:	Unknown		
Aff Prop Use Water:	No		
Occurence Narrative:	Discovery of abandoned UST.		
Operation Type Involved:	Commercial (e.g. restaurant, business unit, etc)		

72	*1 of 7*	*N/165.1*	*76.7 / -0.20*	***Claridge Homes Corporation*** ***287 Lisgar*** ***Ottawa ON***	***GEN***

Generator Info

Generator No:	ON8802785	**Choice of Contact:**	
Approval Years:	2011	**Contaminated Fac:**	
Status:		**MHSW Facility:**	
PO Box No:		**SIC Code:**	236110
Country:			
Co Admin:			
Phone No Admin:			
SIC Description:			

72	*2 of 7*	*N/165.1*	*76.7 / -0.20*	***CLARIDGE HOMES (CENTRETOWN) INC.*** ***287 LISGAR STREET*** ***OTTAWA ON***	***GEN***

Generator Info

Map Key	Number of Records	Direction/ Distance (m)	Elev/Diff (m)	Site	DB

Generator No: ON5102371
Approval Years: 2012
Status:
PO Box No:
Country:
Co Admin:
Phone No Admin:
SIC Description: Real Estate Property Managers

Choice of Contact:
Contaminated Fac:
MHSW Facility:
SIC Code: 531310

---

72 | 3 of 7 | N/165.1 | 76.7 / -0.20

Claridge Homes (287 Lisgar) Inc.
287 Lisgar Street City of Ottawa, Ontario CITY OF OTTAWA
ON

PTTW

EBR Registry No: 012-4615
Ministry Ref No: 3167-9YDHTN
Notice Type: Instrument Decision
Notice Stage:
Notice Date: November 18, 2015
Proposal Date: July 14, 2015
Year: 2015
Instrument Type: (OWRA s. 34) - Permit to Take Water
Off Instrument Name:
Posted By:
Company Name: Claridge Homes (287 Lisgar) Inc.
Site Address:
Location Other:
Proponent Name:
Proponent Address: 210 Gladstone Avenue , Suite 2001, Ottawa Ontario, Canada K2P 0Y6
Comment Period:
URL:
Summary:

Decision Posted:
Exception Posted:
Section:
Act 1:
Act 2:
Site Location Map:

Site Location Details:

287 Lisgar Street City of Ottawa, Ontario CITY OF OTTAWA

---

72 | 4 of 7 | N/165.1 | 76.7 / -0.20

Claridge Homes Limited Partnership
287 Lisgar Street
Ottawa ON K2P 0E1

GEN

Generator Info

Generator No: ON6723433
Approval Years: 2015
Status:
PO Box No:
Country: Canada
Co Admin:
Phone No Admin:
SIC Description: REAL ESTATE PROPERTY MANAGERS

Choice of Contact: CO_OFFICIAL
Contaminated Fac: No
MHSW Facility: No
SIC Code: 531310

Waste Detail(s)

Waste Class: 241
Waste Class Name: HALOGENATED SOLVENTS

---

72 | 5 of 7 | N/165.1 | 76.7 / -0.20

Claridge Homes
287 Lisgar Street

GEN

Ottawa ON K2P 0E1

Generator Info

Generator No:	ON5558599	***Choice of Contact:***	
Approval Years:	As of Dec 2017	***Contaminated Fac:***	
Status:	Registered	***MHSW Facility:***	
PO Box No:		***SIC Code:***	
Country:	Canada		
Co Admin:			
Phone No Admin:			
SIC Description:			

Waste Detail(s)

Waste Class:	221 L
Waste Class Name:	Light fuels

2017 Generator Info

Gen No:	ON5558599	***Choice of Contact:***	CO_OFFICIAL
ID:	21964	***Phone No Official:***	613-293-5467 Ext.
Contaminated Fac:	N	***Phone No Admin:***	
MHSW Facility:	N	***County Ont:***	OTTAWA CARLTON (RM)
NAICS Code1:	236110	***County Out:***	
NAICS Code2:		***District:***	402
NAICS Code3:			
Gen Name:	Claridge Homes		
Gen Div:			
Gen Op Name:	Claridge Homes		
Gen Op Div:			
Site Adrs1:	287 Lisgar Street		
Site Bldg:			
Site Pobox:			
Province In:	ONTARIO		
Site Adrs2:			
Site City:	Ottawa		
Province Out:			
Site Postal Code:	K2P 0E1		
Site Country:	Canada		
Co Official:	MICHEL Bourgon		
Co Admin:			

2017 Generator Manifest

ID:	46722	***Sum Received Qty:***	36580.0
Generator No:	ON5558599	***Waste Class Name:***	LIGHT FUELS
Receiver Type:	035	***Count Manifests:***	4
Waste Char:	L	***District:***	402
Waste Code:	221		

72	***6 of 7***	***N/165.1***	***76.7 / -0.20***	***CLARIDGE HOMES (287 LISGAR) INC.*** ***287 LISGAR STREET ON*** ***Ottawa ON***	***RSC***

RSC No:	225922	***X:***	-75.69631167598878
RA No:		***Y:***	45.41751727450763
Status:	FILED	***Latitude:***	45.41751728
Filing Date:		***Longitude:***	-75.69631168
Date Ack:		***UTM Coordinates:***	

Map Key	Number of Records	Direction/ Distance (m)	Elev/Diff (m)	Site	DB

Date Returned:		**Latitude Longitude:**	
Approval Date:	July 17, 2019	**Accuracy Estimate:**	
Cert Date:		**Measurement Method:**	
Cert Prop Use No:		**Mailing Address:**	
Curr Property Use:		**Telephone:**	
Intended Prop Use:		**Fax:**	
Restoration Type:		**Email:**	
Soil Type:		**Postal Code:**	K2P 0E1
Criteria:		**Ministry District:**	
Stratified (Y/N):		**MOE District:**	Ottawa
Audit (Y/N):		**SWP Area Name:**	Rideau Valley
Entire Leg Prop. (Y/N):		**Qual Person Name:**	PAUL HURST
CPU Issu Sect 1686:		**Consultant:**	

Business Name: CLARIDGE HOMES (287 LISGAR) INC.
Address: 287 LISGAR STREET ON
Legal Desc:
Site Pin: 04115-0250 (LT)
Asmt Roll No:
Project Type: POST2011
Approval Type: RSC based on Phase One and Two ESAs with RA
Applicable Standards:
PDF Link: https://www.accessenvironment.ene.gov.on.ca/AEWeb/ae/ViewDocument.action?documentRefID=225922

72	7 of 7	N/165.1	76.7 / -0.20	**Claridge Homes (Carson) Inc.** **287 Lisgar Avenue** **Ottawa ON K2P 1K8**	SPL

Ref No:	5656-BLBMXB	**Municipality No:**	
Year:		**Nature of Damage:**	
Incident Dt:	2020/01/30	**Discharger Report:**	
Dt MOE Arvl on Scn:		**Material Group:**	
MOE Reported Dt:	2020/01/30	**Impact to Health:**	2 - Minor Environment
Dt Document Closed:	2020/07/17	**Agency Involved:**	

Site No: NA
MOE Response: No
Site County/District:
Site Geo Ref Meth:
Site District Office: Ottawa
Nearest Watercourse:
Site Name: Condo high rise<UNOFFICIAL>
Site Address: 287 Lisgar Avenue
Site Region: Eastern
Site Municipality: Ottawa
Site Lot:
Site Conc:
Site Geo Ref Accu:
Site Map Datum:
Northing:
Easting:
Entity Operating Name:
Client Name: Claridge Homes (Carson) Inc.
Client Type: Corporation
Source Type: Tank - Above Ground
Incident Cause:
Incident Preceding Spill: Overflow/Surcharge
Incident Reason: Operator/Human Error
Incident Summary: TSSA FSB: 3L diesel fuel to concrete during re-fill
Environment Impact:
Health Env Consequence:
Nature of Impact:
Contaminant Qty: 3 L
Contaminant Qty 1: 3
Contaminant Unit: L
Contaminant Code: 13

Contaminant Name:	DIESEL FUEL
Contaminant Limit 1:	
Contam Limit Freq 1:	n/a
Contaminant UN No 1:	1202
Receiving Medium:	Land
Activity Preceding Spill:	
Property 2nd Watershed:	
Property Tertiary Watershed:	
Sector Type:	Miscellaneous Industrial
SAC Action Class:	TSSA - Fuel Safety Branch - Hydrocarbon Fuel Release/Spill
Call Report Locatn Geodata:	
Time Reported:	
System Facility Address:	

---

73 | **1 of 1** | **N/165.1** | **76.7 / -0.20** | **287 Lisgar Street Ottawa ON** | **EHS**

Order No:	20150506131	**Nearest Intersection:**	
Status:	C	**Municipality:**	
Report Type:	Standard Report	**Client Prov/State:**	ON
Report Date:	13-MAY-15	**Search Radius (km):**	.25
Date Received:	06-MAY-15	**X:**	-75.696248
Previous Site Name:		**Y:**	45.41748
Lot/Building Size:			
Additional Info Ordered:	City Directory		

---

74 | **1 of 2** | **SSE/165.3** | **76.9 / 0.00** | **384 MacLaren Street, Ottawa ON** | **INC**

Incident No:	710966	**Any Health Impact:**	No
Incident ID:	2867936	**Any Enviro Impact:**	No
Instance No:		**Service Intrp:**	Yes
Status Code:	Causal Analysis Complete	**Was Prop Damaged:**	Yes
Incident Status:		**Reside App. Type:**	
Incident Severity:		**Commer App. Type:**	
Task No:	3664254	**Indus App. Type:**	
Attribute Category:	FS-Perform L1 Incident Insp	**Institut App. Type:**	
Context:		**Depth Ground Cover:**	N/A
Date of Occurrence:	2012/01/03 00:00:00	**Operation Pressure:**	65
Time of Occurrence:	01:49:00	**Equipment Type:**	
Occr Insp Start Dt:	2012/01/03 00:00:00	**Equipment Model:**	
Incident Creat On:		**Serial No:**	
Instance Creat Dt:		**Cylinder Capacity:**	
Instance Install Dt:		**Cylinder Cap Units:**	
Approx Quant Rel:		**Cylinder Mat Type:**	
Tank Capacity:		**Pump Flow Rate Cap:**	
Fuels Occur Type:	Vapour Release	**Contam. Migrated:**	
Occur Type Rpt:		**Near Body of Water:**	
Occur Category:		**Drainage System:**	
Fuel Type Involved:	Natural Gas	**Sub Surface Contam:**	
Fuel Type Reported:		**Tank Material Type:**	
Enforcement Policy:	NULL	**Tank Storage Type:**	
Prc Escalation Req:	NULL	**Tank Location Type:**	
Item:			
Item Description:			
Device Installed Location:			
Venting Type:			
Vent Conn Mater:			
Vent Chimney Mater:			
Pipeline Type:	Service / Riser Distribution Pipeline		
Pipeline Involved:			
Pipe Material:	Steel		

Regulator Location:	Outside
Regulator Type:	Service Regulator (up to 60 psi intake)
Liquid Prop Make:	
Liquid Prop Model:	
Liquid Prop Serial No:	
Liquid Prop Notes:	
Inventory Address:	384 MacLaren Street, Ottawa - Vapour Release
Invent Postal Code:	
Notes:	
Contact Natural Env:	
Aff Prop Use Water:	
Occurence Narrative:	Sidewalk machine struck meter set, snapping off steel riser at ground level.
Operation Type Involved:	Commercial (e.g. restaurant, business unit, etc)

---

74 | **2 of 2** | **SSE/165.3** | **76.9 / 0.00** | **Enbridge Gas Distribution Inc.**
384 MacLaren St
Ottawa ON K2P 0M8 | **SPL**

Ref No:	2456-8Q6D6F	**Municipality No:**	
Year:		**Nature of Damage:**	
Incident Dt:	03-JAN-12	**Discharger Report:**	
Dt MOE Arvl on Scn:		**Material Group:**	
MOE Reported Dt:	03-JAN-12	**Impact to Health:**	
Dt Document Closed:		**Agency Involved:**	
Site No:			
MOE Response:	Referral to others		
Site County/District:			
Site Geo Ref Meth:			
Site District Office:			
Nearest Watercourse:			
Site Name:	384 MacLaren St<UNOFFICIAL>		
Site Address:	384 MacLaren St		
Site Region:			
Site Municipality:	Ottawa		
Site Lot:			
Site Conc:			
Site Geo Ref Accu:			
Site Map Datum:			
Northing:			
Easting:			
Entity Operating Name:			
Client Name:	Enbridge Gas Distribution Inc.		
Client Type:			
Source Type:			
Incident Cause:	Discharge or Emission to Air		
Incident Preceding Spill:			
Incident Reason:	Equipment/Vehicles		
Incident Summary:	TSSA: 1/2 Inch Line Strike, made safe		
Environment Impact:	Not Anticipated		
Health Env Consequence:			
Nature of Impact:			
Contaminant Qty:			
Contaminant Qty 1:			
Contaminant Unit:			
Contaminant Code:	35		
Contaminant Name:	NATURAL GAS (METHANE)		
Contaminant Limit 1:			
Contam Limit Freq 1:			
Contaminant UN No 1:			
Receiving Medium:	Sewage - Municipal/Private and Commercial		
Activity Preceding Spill:			
Property 2nd Watershed:			
Property Tertiary Watershed:			
Sector Type:	Pipeline		

SAC Action Class: TSSA - Fuel Safety Branch
Call Report Locatn Geodata:
Time Reported:
System Facility Address:

---

75 | **1 of 1** | **ESE/165.5** | **75.9 / -0.99** | **335 Maclaren St Ottawa ON K2P0M5** | **EHS**

Order No: 20160112021
Status: C
Report Type: Custom Report
Report Date: 15-JAN-16
Date Received: 12-JAN-16
Previous Site Name:
Lot/Building Size:
Additional Info Ordered:
Nearest Intersection:
Municipality:
Client Prov/State: ON
Search Radius (km): .25
X: -75.694571
Y: 45.415395

---

76 | **1 of 1** | **NNE/166.6** | **75.9 / -1.00** | **355 COOPER ST Ottawa ON** | **WWIS**

Well ID: 7312995
Construction Date:
Use 1st: Test Hole
Use 2nd: Monitoring
Final Well Status: Test Hole
Water Type:
Casing Material:
Audit No: Z212308
Tag: A199385
Constructn Method:
Elevation (m):
Elevatn Reliabilty:
Depth to Bedrock:
Well Depth:
Overburden/Bedrock:
Pump Rate:
Static Water Level:
Clear/Cloudy:
Municipality: NEPEAN TOWNSHIP
Site Info:
Flowing (Y/N):
Flow Rate:
Data Entry Status:
Data Src:
Date Received: 06/19/2018
Selected Flag: TRUE
Abandonment Rec:
Contractor: 7241
Form Version: 7
Owner:
County: OTTAWA-CARLETON
Lot:
Concession:
Concession Name:
Easting NAD83:
Northing NAD83:
Zone:
UTM Reliability:

PDF URL (Map): https://d2khazk8e83rdv.cloudfront.net/moe_mapping/downloads/2Water/Wells_pdfs/731\7312995.pdf

Additional Detail(s) (Map)

Well Completed Date: 03/02/2018
Year Completed: 2018
Depth (m): 6.1
Latitude: 45.4173616927019
Longitude: -75.6955945372303
X: -75.6955943750171
Y: 45.4173616862778
Path: 731\7312995.pdf

Bore Hole Information

Bore Hole ID: 1007108655
DP2BR:
Spatial Status:
Code OB:
Code OB Desc:
Elevation:
Elevrc:
Zone: 18
East83: 445576.00
North83: 5029551.00

Open Hole:
Cluster Kind:
Date Completed: 03/02/2018
Remarks:
Location Method Desc: on Water Well Record
Elevrc Desc:
Location Source Date:
Improvement Location Source:
Improvement Location Method:
Source Revision Comment:
Supplier Comment:

Org CS: UTM83
UTMRC: 4
UTMRC Desc: margin of error : 30 m - 100 m
Location Method: wwr

Overburden and Bedrock Materials Interval

Formation ID: 1007367753
Layer: 1
Color: 6
General Color: BROWN
Material 1: 01
Material 1 Desc: FILL
Material 2: 28
Material 2 Desc: SAND
Material 3: 11
Material 3 Desc: GRAVEL
Formation Top Depth: 0.0
Formation End Depth: 1.2200000286102295
Formation End Depth UOM: m

Overburden and Bedrock Materials Interval

Formation ID: 1007367754
Layer: 2
Color: 6
General Color: BROWN
Material 1: 05
Material 1 Desc: CLAY
Material 2: 28
Material 2 Desc: SAND
Material 3: 85
Material 3 Desc: SOFT
Formation Top Depth: 1.2200000286102295
Formation End Depth: 3.0999999046325684
Formation End Depth UOM: m

Overburden and Bedrock Materials Interval

Formation ID: 1007367755
Layer: 3
Color: 2
General Color: GREY
Material 1: 05
Material 1 Desc: CLAY
Material 2: 85
Material 2 Desc: SOFT
Material 3:
Material 3 Desc:
Formation Top Depth: 3.0999999046325684
Formation End Depth: 6.099999904632568
Formation End Depth UOM: m

Annular Space/Abandonment Sealing Record

Plug ID:	1007367763
Layer:	1
Plug From:	0.0
Plug To:	0.3100000023841858
Plug Depth UOM:	m

Annular Space/Abandonment Sealing Record

Plug ID:	1007367764
Layer:	2
Plug From:	
Plug To:	
Plug Depth UOM:	m

Annular Space/Abandonment Sealing Record

Plug ID:	1007367765
Layer:	3
Plug From:	
Plug To:	
Plug Depth UOM:	m

Method of Construction & Well Use

Method Construction ID:	1007367762
Method Construction Code:	D
Method Construction:	Direct Push
Other Method Construction:	

Pipe Information

Pipe ID:	1007367752
Casing No:	0
Comment:	
Alt Name:	

Construction Record - Casing

Casing ID:	1007367758
Layer:	1
Material:	5
Open Hole or Material:	PLASTIC
Depth From:	0.0
Depth To:	3.0999999046325684
Casing Diameter:	4.070000171661377
Casing Diameter UOM:	cm
Casing Depth UOM:	m

Construction Record - Screen

Screen ID:	1007367759
Layer:	1
Slot:	10
Screen Top Depth:	3.0999999046325684

Screen End Depth: 6.099999904632568
Screen Material: 5
Screen Depth UOM: m
Screen Diameter UOM: cm
Screen Diameter: 4.820000171661377

Water Details

Water ID: 1007367757
Layer:
Kind Code:
Kind:
Water Found Depth:
Water Found Depth UOM: m

Hole Diameter

Hole ID: 1007367756
Diameter: 8.25
Depth From: 0.0
Depth To: 6.099999904632568
Hole Depth UOM: m
Hole Diameter UOM: cm

---

77 | ***1 of 1*** | ***SSE/168.6*** | ***76.9 / 0.00*** | ***Soundmaster Ltd.***
386 MacLaren St
Ottawa ON K2P 0M8 | ***SCT***

Established: 01-OCT-47
Plant Size (ft²): 2000
Employment:

--Details--
Description: Radio and Television Broadcasting and Wireless Communications Equipment Manufacturing
SIC/NAICS Code: 334220

Description: Semiconductor and Other Electronic Component Manufacturing
SIC/NAICS Code: 334410

Description: Audio and Video Equipment Manufacturing
SIC/NAICS Code: 334310

Description: Audio and Video Equipment Manufacturing
SIC/NAICS Code: 334310

---

78 | ***1 of 1*** | ***SSW/169.4*** | ***76.9 / 0.00*** | ***PSL Mechanical***
415 McLaren St
Ottawa ON K2P 2C8 | ***GEN***

Generator Info

Generator No: ON7631710
Approval Years: As of Dec 2018
Status: Registered
PO Box No:
Country: Canada
Co Admin:
Phone No Admin:
SIC Description:

Choice of Contact:
Contaminated Fac:
MHSW Facility:
SIC Code:

Waste Detail(s)

Waste Class: 212 L
Waste Class Name: Aliphatic solvents and residues

2018 Generator Info

Gen No: ON7631710
ID: 30405
Contaminated Fac: N
MHSW Facility: N
NAICS Code1: 238220
NAICS Code2:
NAICS Code3:
Gen Name: PSL Mechanical
Gen Div:
Gen Op Name: PSL Mechanical
Gen Op Div:
Site Adrs1: 415 McLaren St
Site Bldg:
Site Pobox:
Province In: ONTARIO
Site Adrs2:
Site City: Ottawa
Province Out:
Site Postal Code: K2P 2C8
Site Country: Canada
Co Official: Eric Eric
Co Admin:

Choice of Contact: CO_OFFICIAL
Phone No Official: 613-240-2795 Ext.
Phone No Admin:
County Ont: OTTAWA CARLTON (RM)
County Out:
District: 402

2018 Generator Manifest

ID: 56888
Generator No: ON7631710
Receiver Type: 035
Waste Char: L
Waste Code: 212

Sum Received Qty: 780.0
Waste Class Name: ALIPHATIC SOLVENTS
Count Manifests: 1
District: 402

---

79 ***1 of 1*** ***E/171.3*** ***75.2 / -1.72*** ***ON*** ***BORE***

Borehole ID: 613289
OGF ID: 215514590
Status:
Type: Borehole
Use:
Completion Date: JAN-1973
Static Water Level:
Primary Water Use:
Sec. Water Use:
Total Depth m: 15.5
Depth Ref: Ground Surface
Depth Elev:
Drill Method:
Orig Ground Elev m: 71.9
Elev Reliabil Note:
DEM Ground Elev m: 72
Concession:
Location D:
Survey D:
Comments:

Inclin FLG: No
SP Status: Initial Entry
Surv Elev: No
Piezometer: No
Primary Name:
Municipality:
Lot:
Township:
Latitude DD: 45.41567
Longitude DD: -75.694364
UTM Zone: 18
Easting: 445671
Northing: 5029362
Location Accuracy:
Accuracy: Not Applicable

Borehole Geology Stratum

Geology Stratum ID:	218394521	***Mat Consistency:***	Soft
Top Depth:	3.5	***Material Moisture:***	
Bottom Depth:	5.8	***Material Texture:***	
Material Color:	Red	***Non Geo Mat Type:***	
Material 1:	Clay	***Geologic Formation:***	
Material 2:	Silt	***Geologic Group:***	
Material 3:		***Geologic Period:***	
Material 4:		***Depositional Gen:***	
Gsc Material Description:			
Stratum Description:	CLAY. SOFT TO STIFF,FISSURED.		

Geology Stratum ID:	218394524	***Mat Consistency:***	Dense
Top Depth:	14.6	***Material Moisture:***	
Bottom Depth:	15.5	***Material Texture:***	
Material Color:		***Non Geo Mat Type:***	
Material 1:	Unknown	***Geologic Formation:***	
Material 2:		***Geologic Group:***	
Material 3:		***Geologic Period:***	
Material 4:		***Depositional Gen:***	
Gsc Material Description:			
Stratum Description:	UNSPECIFIED. 00050 043 00080 058 00115 062 00000062000500240022 6DENSE. BEDROCK.		

Geology Stratum ID:	218394522	***Mat Consistency:***	
Top Depth:	5.8	***Material Moisture:***	
Bottom Depth:	13.1	***Material Texture:***	
Material Color:		***Non Geo Mat Type:***	
Material 1:	Unknown	***Geologic Formation:***	
Material 2:		***Geologic Group:***	
Material 3:		***Geologic Period:***	
Material 4:		***Depositional Gen:***	
Gsc Material Description:			
Stratum Description:	UNSPECIFIED.		

Geology Stratum ID:	218394519	***Mat Consistency:***	Hard
Top Depth:	1.5	***Material Moisture:***	
Bottom Depth:	2.4	***Material Texture:***	
Material Color:	Brown	***Non Geo Mat Type:***	
Material 1:	Clay	***Geologic Formation:***	
Material 2:		***Geologic Group:***	
Material 3:		***Geologic Period:***	
Material 4:		***Depositional Gen:***	
Gsc Material Description:			
Stratum Description:	CLAY. BROWN,GREY,HARD.		

Geology Stratum ID:	218394520	***Mat Consistency:***	Stiff
Top Depth:	2.4	***Material Moisture:***	
Bottom Depth:	3.5	***Material Texture:***	
Material Color:	Brown	***Non Geo Mat Type:***	
Material 1:	Clay	***Geologic Formation:***	
Material 2:		***Geologic Group:***	
Material 3:		***Geologic Period:***	
Material 4:		***Depositional Gen:***	
Gsc Material Description:			
Stratum Description:	CLAY. BROWN,GREY, STIFF TO VERY STIFF.		

Geology Stratum ID:	218394518	***Mat Consistency:***	
Top Depth:	0	***Material Moisture:***	
Bottom Depth:	1.5	***Material Texture:***	
Material Color:		***Non Geo Mat Type:***	
Material 1:		***Geologic Formation:***	
Material 2:	Brick fragments	***Geologic Group:***	
Material 3:	Bedrock	***Geologic Period:***	

Material 4: Wood Fragments
Gsc Material Description:
Stratum Description: ARTIFICIAL.

Geology Stratum ID: 218394523
Top Depth: 13.1
Bottom Depth: 14.6
Material Color:
Material 1: Unknown
Material 2:
Material 3:
Material 4:
Gsc Material Description:
Stratum Description: UNSPECIFIED.

Mat Consistency:
Material Moisture:
Material Texture:
Non Geo Mat Type:
Geologic Formation:
Geologic Group:
Geologic Period:
Depositional Gen:

Source

Source Type: Data Survey
Source Orig: Geological Survey of Canada
Source Date: 1956-1972
Confidence: H
Observatio:
Source Name: Urban Geology Automated Information System (UGAIS)
Source Details: File: OTTAWA2.txt RecordID: 057970 NTS_Sheet: 31G05G
Confiden 1: Logged by professional. Exact and complete description of material and properties.

Source Appl: Spatial/Tabular
Source Iden: 1
Scale or Res: Varies
Horizontal: NAD27
Verticalda: Mean Average Sea Level

Source List

Source Identifier: 1
Source Type: Data Survey
Source Date: 1956-1972
Scale or Resolution: Varies
Source Name: Urban Geology Automated Information System (UGAIS)
Source Originators: Geological Survey of Canada

Horizontal Datum: NAD27
Vertical Datum: Mean Average Sea Level
Projection Name: Universal Transverse Mercator

---

80 | ***1 of 3*** | ***SE/172.5*** | ***75.9 / -1.00*** | ***AUBUT & NADEAU SERVICES INC.***
356 MCLAREN STREET
OTTAWA ON K2P 0M6 | ***GEN***

Generator Info

Generator No: ON1785700
Approval Years: 93,95,96,97,98,99,00,01
Status:
PO Box No:
Country:
Co Admin:
Phone No Admin:
SIC Description: CAMERA/PHOTO. SUPPLY

Choice of Contact:
Contaminated Fac:
MHSW Facility:
SIC Code: 6571

Waste Detail(s)

Waste Class: 264
Waste Class Name: PHOTOPROCESSING WASTES

---

80 | ***2 of 3*** | ***SE/172.5*** | ***75.9 / -1.00*** | ***356 MacLaren Street***
Ottawa ON K2P 0M6 | ***EHS***

Order No: 20070412026
Status: C

Nearest Intersection: Bank Street
Municipality:

Map Key	Number of Records	Direction/ Distance (m)	Elev/Diff (m)	Site	DB

Report Type:	CAN - Complete Report	**Client Prov/State:**	
Report Date:	4/20/2007	**Search Radius (km):**	0.25
Date Received:	4/12/2007	**X:**	-75.694978
Previous Site Name:		**Y:**	45.414769
Lot/Building Size:			
Additional Info Ordered:			

---

80 | **3 of 3** | **SE/172.5** | **75.9 / -1.00** | **356 MacLaren Street Ottawa ON K2P 0M6** | **EHS**

Order No:	21070700009	**Nearest Intersection:**	
Status:	C	**Municipality:**	
Report Type:	Standard Report	**Client Prov/State:**	ON
Report Date:	12-JUL-21	**Search Radius (km):**	.25
Date Received:	07-JUL-21	**X:**	-75.6950971
Previous Site Name:		**Y:**	45.4148082
Lot/Building Size:			
Additional Info Ordered:	Fire Insur. Maps and/or Site Plans		

---

81 | **1 of 1** | **ENE/173.8** | **75.7 / -1.20** | **KEN RALPH 231 O'CONNOR ST,,OTTAWA,ON,K2P 1T8,CA ON** | **PINC**

Incident Id:		**Pipe Material:**	
Incident No:	1602812	**Fuel Category:**	
Incident Reported Dt:	3/24/2015	**Health Impact:**	
Type:	FS-Pipeline Incident	**Environment Impact:**	
Status Code:		**Property Damage:**	
Tank Status:	Pipeline Damage Reason Est	**Service Interrupt:**	
Task No:		**Enforce Policy:**	
Spills Action Centre:		**Public Relation:**	
Fuel Type:		**Pipeline System:**	
Fuel Occurrence Tp:		**PSIG:**	
Date of Occurrence:		**Attribute Category:**	
Occurrence Start Dt:		**Regulator Location:**	
Depth:		**Method Details:**	
Customer Acct Name:	KEN RALPH		
Incident Address:	231 O'CONNOR ST,,OTTAWA,ON,K2P 1T8,CA		
Operation Type:			
Pipeline Type:			
Regulator Type:			
Summary:			
Reported By:			
Affiliation:			
Occurrence Desc:			
Damage Reason:			
Notes:			

---

82 | **1 of 1** | **SSE/175.1** | **76.9 / 0.00** | **384 MC LAUREN RD OTTAWA ON** | **WWIS**

Well ID:	7212003	**Flowing (Y/N):**	
Construction Date:		**Flow Rate:**	
Use 1st:	Monitoring and Test Hole	**Data Entry Status:**	
Use 2nd:		**Data Src:**	
Final Well Status:	Monitoring and Test Hole	**Date Received:**	11/28/2013
Water Type:		**Selected Flag:**	TRUE
Casing Material:		**Abandonment Rec:**	
Audit No:	Z177968	**Contractor:**	7241
Tag:	A152603	**Form Version:**	7

Constructn Method:		**Owner:**	
Elevation (m):		**County:**	OTTAWA-CARLETON
Elevatn Reliabilty:		**Lot:**	
Depth to Bedrock:		**Concession:**	
Well Depth:		**Concession Name:**	
Overburden/Bedrock:		**Easting NAD83:**	
Pump Rate:		**Northing NAD83:**	
Static Water Level:		**Zone:**	
Clear/Cloudy:		**UTM Reliability:**	
Municipality:	NEPEAN TOWNSHIP		
Site Info:			

PDF URL (Map): https://d2khazk8e83rdv.cloudfront.net/moe_mapping/downloads/2Water/Wells_pdfs/721\7212003.pdf

Additional Detail(s) (Map)

Well Completed Date:	10/15/2013
Year Completed:	2013
Depth (m):	6.1
Latitude:	45.4144791639678
Longitude:	-75.6959425585174
X:	-75.69594239686059
Y:	45.41447915741775
Path:	721\7212003.pdf

Bore Hole Information

Bore Hole ID:	1004655469	**Elevation:**	
DP2BR:		**Elevrc:**	
Spatial Status:		**Zone:**	18
Code OB:		**East83:**	445546.00
Code OB Desc:		**North83:**	5029231.00
Open Hole:		**Org CS:**	UTM83
Cluster Kind:		**UTMRC:**	4
Date Completed:	10/15/2013	**UTMRC Desc:**	margin of error : 30 m - 100 m
Remarks:		**Location Method:**	wwr
Location Method Desc:	on Water Well Record		
Elevrc Desc:			
Location Source Date:			
Improvement Location Source:			
Improvement Location Method:			
Source Revision Comment:			
Supplier Comment:			

Overburden and Bedrock Materials Interval

Formation ID:	1004976194
Layer:	3
Color:	2
General Color:	GREY
Material 1:	05
Material 1 Desc:	CLAY
Material 2:	06
Material 2 Desc:	SILT
Material 3:	85
Material 3 Desc:	SOFT
Formation Top Depth:	2.130000114440918
Formation End Depth:	6.099999904632568
Formation End Depth UOM:	m

Overburden and Bedrock

Materials Interval

Formation ID:	1004976193
Layer:	2
Color:	6
General Color:	BROWN
Material 1:	28
Material 1 Desc:	SAND
Material 2:	11
Material 2 Desc:	GRAVEL
Material 3:	77
Material 3 Desc:	LOOSE
Formation Top Depth:	0.3100000023841858
Formation End Depth:	2.130000114440918
Formation End Depth UOM:	m

Overburden and Bedrock Materials Interval

Formation ID:	1004976192
Layer:	1
Color:	2
General Color:	GREY
Material 1:	11
Material 1 Desc:	GRAVEL
Material 2:	73
Material 2 Desc:	HARD
Material 3:	
Material 3 Desc:	
Formation Top Depth:	0.0
Formation End Depth:	0.3100000023841858
Formation End Depth UOM:	m

Annular Space/Abandonment Sealing Record

Plug ID:	1004976204
Layer:	3
Plug From:	2.740000009536743
Plug To:	6.099999904632568
Plug Depth UOM:	m

Annular Space/Abandonment Sealing Record

Plug ID:	1004976203
Layer:	2
Plug From:	0.3100000023841858
Plug To:	2.740000009536743
Plug Depth UOM:	m

Annular Space/Abandonment Sealing Record

Plug ID:	1004976202
Layer:	1
Plug From:	0.0
Plug To:	0.3100000023841858
Plug Depth UOM:	m

Method of Construction & Well Use

Method Construction ID: 1004976201
Method Construction Code: D
Method Construction: Direct Push
Other Method Construction:

Pipe Information

Pipe ID: 1004976191
Casing No: 0
Comment:
Alt Name:

Construction Record - Casing

Casing ID: 1004976197
Layer: 1
Material: 5
Open Hole or Material: PLASTIC
Depth From: 0.0
Depth To: 3.0999999046325684
Casing Diameter: 3.450000047683716
Casing Diameter UOM: cm
Casing Depth UOM: m

Construction Record - Screen

Screen ID: 1004976198
Layer: 1
Slot: 10
Screen Top Depth: 3.0999999046325684
Screen End Depth: 6.099999904632568
Screen Material: 5
Screen Depth UOM: m
Screen Diameter UOM: cm
Screen Diameter: 4.210000038146973

Water Details

Water ID: 1004976196
Layer:
Kind Code:
Kind:
Water Found Depth:
Water Found Depth UOM: m

Hole Diameter

Hole ID: 1004976195
Diameter: 5.710000038146973
Depth From: 0.0
Depth To: 6.099999904632568
Hole Depth UOM: m
Hole Diameter UOM: cm

83	***1 of 1***	***ENE/175.6***	***75.6 / -1.31***	***340 Cooper street Ottawa ON Ottawa ON K2P 0G7***	***EHS***

Order No: 24050100428
Status: C
Report Type: Standard Report
Nearest Intersection:
Municipality:
Client Prov/State: ON

Report Date:	06-MAY-24	**Search Radius (km):**	.25
Date Received:	01-MAY-24	**X:**	-75.6946303
Previous Site Name:		**Y:**	45.4168781
Lot/Building Size:			
Additional Info Ordered:	Fire Insur. Maps and/or Site Plans		

84 | ***1 of 1*** | ***NNW/176.2*** | ***76.9 / 0.00*** | ***ON*** | ***WWIS***

Well ID:	7296899	**Flowing (Y/N):**	
Construction Date:		**Flow Rate:**	
Use 1st:		**Data Entry Status:**	Yes
Use 2nd:		**Data Src:**	
Final Well Status:		**Date Received:**	10/06/2017
Water Type:		**Selected Flag:**	TRUE
Casing Material:		**Abandonment Rec:**	
Audit No:	C30157	**Contractor:**	7328
Tag:	A203689	**Form Version:**	8
Constructn Method:		**Owner:**	
Elevation (m):		**County:**	OTTAWA-CARLETON
Elevatn Reliabilty:		**Lot:**	
Depth to Bedrock:		**Concession:**	
Well Depth:		**Concession Name:**	
Overburden/Bedrock:		**Easting NAD83:**	
Pump Rate:		**Northing NAD83:**	
Static Water Level:		**Zone:**	
Clear/Cloudy:		**UTM Reliability:**	
Municipality:	NEPEAN TOWNSHIP		
Site Info:			

Additional Detail(s) (Map)

Bore Hole ID:	1006764387	**Tag No:**	A203689
Depth M:		**Contractor:**	7328
Year Completed:	2017	**Latitude:**	45.4175047288114
Well Completed Dt:	08/24/2017	**Longitude:**	-75.697232269949
Audit No:	C30157	**Y:**	45.417504721938684
Path:		**X:**	-75.69723210832771

Bore Hole Information

Bore Hole ID:	1006764387	**Elevation:**	
DP2BR:		**Elevrc:**	
Spatial Status:		**Zone:**	18
Code OB:		**East83:**	445448.00
Code OB Desc:		**North83:**	5029568.00
Open Hole:		**Org CS:**	UTM83
Cluster Kind:		**UTMRC:**	4
Date Completed:	08/24/2017	**UTMRC Desc:**	margin of error : 30 m - 100 m
Remarks:		**Location Method:**	wwr
Location Method Desc:	on Water Well Record		
Elevrc Desc:			
Location Source Date:			
Improvement Location Source:			
Improvement Location Method:			
Source Revision Comment:			
Supplier Comment:			

85 | ***1 of 6*** | ***WNW/177.5*** | ***77.9 / 1.00*** | ***DEPARTMENT OF NATIONAL DEFENCE VANIER BUILDING 222 NEPEAN STREET OTTAWA ON K2B 0B8*** | ***GEN***

Map Key	Number of Records	Direction/ Distance (m)	Elev/Diff (m)	Site	DB

Generator Info

Generator No:	ON0046594	***Choice of Contact:***	
Approval Years:	95	***Contaminated Fac:***	
Status:		***MHSW Facility:***	
PO Box No:		***SIC Code:***	8111
Country:			
Co Admin:			
Phone No Admin:			
SIC Description:	DEFENCE SERVICES		

Waste Detail(s)

Waste Class:	121
Waste Class Name:	ALKALINE WASTES - HEAVY METALS

85	***2 of 6***	***WNW/177.5***	***77.9 / 1.00***	***DEPT OF NATIONAL DEFENCE, CDN. FORCES VANIER BUILDING 222 NEPEAN STREET OTTAWA ON K2B 0B8***	***GEN***

Generator Info

Generator No:	ON0046594	***Choice of Contact:***	
Approval Years:	96,97	***Contaminated Fac:***	
Status:		***MHSW Facility:***	
PO Box No:		***SIC Code:***	8111
Country:			
Co Admin:			
Phone No Admin:			
SIC Description:	DEFENCE SERVICES		

Waste Detail(s)

Waste Class:	121
Waste Class Name:	ALKALINE WASTES - HEAVY METALS

85	***3 of 6***	***WNW/177.5***	***77.9 / 1.00***	***DEPT. OF NATIONAL DEFENCE VANIER BUILDING 222 NEPEAN STREET OTTAWA ON K2B 0B8***	***GEN***

Generator Info

Generator No:	ON0046594	***Choice of Contact:***	
Approval Years:	98,99,00,01	***Contaminated Fac:***	
Status:		***MHSW Facility:***	
PO Box No:		***SIC Code:***	8111
Country:			
Co Admin:			
Phone No Admin:			
SIC Description:	DEFENCE SERVICES		

Waste Detail(s)

Waste Class:	121
Waste Class Name:	ALKALINE WASTES - HEAVY METALS

Map Key	Number of Records	Direction/ Distance (m)	Elev/Diff (m)	Site	DB
85	4 of 6	WNW/177.5	77.9 / 1.00	222 Nepean Street Ottawa ON K2P 0B8	EHS

Order No:	20111208034	**Nearest Intersection:**	
Status:	C	**Municipality:**	Ottawa
Report Type:	Standard Report	**Client Prov/State:**	ON
Report Date:	12/19/2011 4:17:41 PM	**Search Radius (km):**	0.25
Date Received:	12/8/2011 4:17:41 PM	**X:**	-75.698633
Previous Site Name:	Unknown	**Y:**	45.41695
Lot/Building Size:	2428 Square meters		
Additional Info Ordered:			

Map Key	Number of Records	Direction/ Distance (m)	Elev/Diff (m)	Site	DB
85	5 of 6	WNW/177.5	77.9 / 1.00	222 Nepean Street, Ottawa Ottawa ON	SPL

Ref No:	3052-A9WKJ9	**Municipality No:**	
Year:		**Nature of Damage:**	
Incident Dt:	2016/05/13	**Discharger Report:**	
Dt MOE Arvl on Scn:		**Material Group:**	
MOE Reported Dt:	2016/05/13	**Impact to Health:**	
Dt Document Closed:		**Agency Involved:**	
Site No:	NA		
MOE Response:	No		
Site County/District:			
Site Geo Ref Meth:			
Site District Office:			
Nearest Watercourse:			
Site Name:	Vanier Building<UNOFFICIAL>		
Site Address:	222 Nepean Street, Ottawa		
Site Region:			
Site Municipality:	Ottawa		
Site Lot:			
Site Conc:			
Site Geo Ref Accu:			
Site Map Datum:			
Northing:			
Easting:			
Entity Operating Name:			
Client Name:			
Client Type:			
Source Type:			
Incident Cause:			
Incident Preceding Spill:	Leak/Break		
Incident Reason:	Unknown / N/A		
Incident Summary:	Refrigerant leak from 2 stages of unit, 240+ pounds of R22 to atm		
Environment Impact:			
Health Env Consequence:			
Nature of Impact:			
Contaminant Qty:	240 lb		
Contaminant Qty 1:	240		
Contaminant Unit:	lb		
Contaminant Code:	38		
Contaminant Name:	REFRIGERANT GAS, N.O.S.		
Contaminant Limit 1:			
Contam Limit Freq 1:			
Contaminant UN No 1:			
Receiving Medium:	Air		
Activity Preceding Spill:			
Property 2nd Watershed:			
Property Tertiary Watershed:			
Sector Type:	Unknown / N/A		
SAC Action Class:	Notifications		
Call Report Locatn Geodata:			

Map Key	Number of Records	Direction/ Distance (m)	Elev/Diff (m)	Site	DB
Time Reported:					
System Facility Address:					
85	6 of 6	WNW/177.5	77.9 / 1.00	**Bona Building Management** **222 Nepean St** **Ottawa ON**	GEN

Generator Info

Generator No:	ON3438000	**Choice of Contact:**	
Approval Years:	As of Nov 2021	**Contaminated Fac:**	
Status:	Registered	**MHSW Facility:**	
PO Box No:		**SIC Code:**	
Country:	Canada		
Co Admin:			
Phone No Admin:			
SIC Description:			

Waste Detail(s)

Waste Class:	212 L
Waste Class Name:	Aliphatic solvents and residues

Generator Info as of July 2024

Generator No:	ON3438000
Generator Company Name:	Bona Building Management
Street:	222 Nepean St
City:	Ottawa
Province State:	Ontario
Country:	Canada
Postal Code:	K1R5G2
Waste Class:	212 L

Waste Class Decoded:

212 - ALIPHATIC SOLVENTS

2021 Generator Info

Gen No:	ON3438000	**Choice of Contact:**	CO_OFFICIAL
ID:	12990	**Phone No Official:**	3439618166 Ext.
Contaminated Fac:	N	**Phone No Admin:**	
MHSW Facility:	N	**County Ont:**	OTTAWA CARLTON (RM)
NAICS Code1:	531310	**County Out:**	
NAICS Code2:		**District:**	402
NAICS Code3:			
Gen Name:	Bona Building Management		
Gen Div:			
Gen Op Name:	Bona Building Management		
Gen Op Div:			
Site Adrs1:	222 Nepean St		
Site Bldg:			
Site Pobox:			
Province In:	ONTARIO		
Site Adrs2:			
Site City:	Ottawa		
Province Out:			
Site Postal Code:	K1R5G2		

Map Key	Number of Records	Direction/ Distance (m)	Elev/Diff (m)	Site	DB

Site Country: Canada
Co Official: Bourco Bourco
Co Admin:

2021 Generator Manifest

ID: 33024
Generator No: ON3438000
Receiver Type: 035
Waste Char: L
Waste Code: 212
Sum Received Qty: 490.0
Waste Class Name: ALIPHATIC SOLVENTS
Count Manifests: 2
District: 402

---

86 | **1 of 1** | **ESE/181.1** | **75.9 / -1.00** | **340 MacLaren Street Ottawa ON K2P 0M6** | **EHS**

Order No: 20110825005
Status: C
Report Type: Custom Report
Report Date: 8/31/2011
Date Received: 8/25/2011 9:59:37 AM
Previous Site Name:
Lot/Building Size:
Additional Info Ordered:
Nearest Intersection:
Municipality:
Client Prov/State: ON
Search Radius (km): 0.25
X: -75.69457
Y: 45.415106

---

87 | **1 of 1** | **ESE/181.5** | **75.7 / -1.15** | **331 Maclaren St Ottawa ON K2P0M4** | **EHS**

Order No: 20171030040
Status: C
Report Type: Standard Report
Report Date: 02-NOV-17
Date Received: 30-OCT-17
Previous Site Name:
Lot/Building Size: 0.32 acres
Additional Info Ordered:
Nearest Intersection:
Municipality: Ottawa
Client Prov/State: ON
Search Radius (km): .25
X: -75.694272
Y: 45.415551

---

88 | **1 of 1** | **ESE/184.4** | **75.9 / -1.00** | **AUBUT & NADEAU SERVICES INC. 342 MCLAREN STREET OTTAWA ON K2P 0M6** | **GEN**

Generator Info

Generator No: ON1785700
Approval Years: 94
Status:
PO Box No:
Country:
Co Admin:
Phone No Admin:
SIC Description: CAMERA/PHOTO. SUPPLY
Choice of Contact:
Contaminated Fac:
MHSW Facility:
SIC Code: 6571

Waste Detail(s)

Waste Class: 264
Waste Class Name: PHOTOPROCESSING WASTES

Map Key	Number of Records	Direction/ Distance (m)	Elev/Diff (m)	Site	DB
89	1 of 1	ENE/184.8	75.9 / -1.00	335 Cooper Street Ottawa ON K2P 0G5	EHS

Order No:	21041400015	**Nearest Intersection:**	
Status:	C	**Municipality:**	
Report Type:	Standard Report	**Client Prov/State:**	ON
Report Date:	19-APR-21	**Search Radius (km):**	.25
Date Received:	14-APR-21	**X:**	-75.6947608
Previous Site Name:		**Y:**	45.4171295
Lot/Building Size:			
Additional Info Ordered:	Fire Insur. Maps and/or Site Plans		

Map Key	Number of Records	Direction/ Distance (m)	Elev/Diff (m)	Site	DB
90	1 of 1	SSE/186.5	76.9 / 0.00	180 WALLER ST OTTAWA ON	WWIS

Well ID:	7212067	**Flowing (Y/N):**	
Construction Date:		**Flow Rate:**	
Use 1st:	Monitoring and Test Hole	**Data Entry Status:**	
Use 2nd:		**Data Src:**	
Final Well Status:	Monitoring and Test Hole	**Date Received:**	11/28/2013
Water Type:		**Selected Flag:**	TRUE
Casing Material:		**Abandonment Rec:**	
Audit No:	Z177969	**Contractor:**	7241
Tag:	A152703	**Form Version:**	7
Constructn Method:		**Owner:**	
Elevation (m):		**County:**	OTTAWA-CARLETON
Elevatn Reliabilty:		**Lot:**	
Depth to Bedrock:		**Concession:**	
Well Depth:		**Concession Name:**	
Overburden/Bedrock:		**Easting NAD83:**	
Pump Rate:		**Northing NAD83:**	
Static Water Level:		**Zone:**	
Clear/Cloudy:		**UTM Reliability:**	
Municipality:	NEPEAN TOWNSHIP		
Site Info:			

PDF URL (Map): https://d2khazk8e83rdv.cloudfront.net/moe_mapping/downloads/2Water/Wells_pdfs/721\7212067.pdf

Additional Detail(s) (Map)

Well Completed Date:	10/15/2013
Year Completed:	2013
Depth (m):	6.1
Latitude:	45.4144174832389
Longitude:	-75.6957245345925
X:	-75.69572437312371
Y:	45.41441747592533
Path:	721\7212067.pdf

Bore Hole Information

Bore Hole ID:	1004655744	**Elevation:**	
DP2BR:		**Elevrc:**	
Spatial Status:		**Zone:**	18
Code OB:		**East83:**	445563.00
Code OB Desc:		**North83:**	5029224.00
Open Hole:		**Org CS:**	UTM83
Cluster Kind:		**UTMRC:**	4
Date Completed:	10/15/2013	**UTMRC Desc:**	margin of error : 30 m - 100 m
Remarks:		**Location Method:**	wwr
Location Method Desc:	on Water Well Record		
Elevrc Desc:			

Location Source Date:
Improvement Location Source:
Improvement Location Method:
Source Revision Comment:
Supplier Comment:

Overburden and Bedrock Materials Interval

Formation ID: 1004978359
Layer: 1
Color: 6
General Color: BROWN
Material 1: 02
Material 1 Desc: TOPSOIL
Material 2: 85
Material 2 Desc: SOFT
Material 3:
Material 3 Desc:
Formation Top Depth: 0.0
Formation End Depth: 0.3100000023841858
Formation End Depth UOM: m

Overburden and Bedrock Materials Interval

Formation ID: 1004978360
Layer: 2
Color: 6
General Color: BROWN
Material 1: 28
Material 1 Desc: SAND
Material 2: 85
Material 2 Desc: SOFT
Material 3:
Material 3 Desc:
Formation Top Depth: 0.3100000023841858
Formation End Depth: 1.8300000429153442
Formation End Depth UOM: m

Overburden and Bedrock Materials Interval

Formation ID: 1004978361
Layer: 3
Color: 2
General Color: GREY
Material 1: 05
Material 1 Desc: CLAY
Material 2: 06
Material 2 Desc: SILT
Material 3: 85
Material 3 Desc: SOFT
Formation Top Depth: 1.8300000429153442
Formation End Depth: 6.099999904632568
Formation End Depth UOM: m

Annular Space/Abandonment Sealing Record

Plug ID: 1004978369
Layer: 1

Plug From: 0.0
Plug To: 0.3100000023841858
Plug Depth UOM: m

Annular Space/Abandonment Sealing Record

Plug ID: 1004978370
Layer: 2
Plug From: 0.3100000023841858
Plug To: 2.740000009536743
Plug Depth UOM: m

Annular Space/Abandonment Sealing Record

Plug ID: 1004978371
Layer: 3
Plug From: 2.740000009536743
Plug To: 6.099999904632568
Plug Depth UOM: m

Method of Construction & Well Use

Method Construction ID: 1004978368
Method Construction Code: D
Method Construction: Direct Push
Other Method Construction:

Pipe Information

Pipe ID: 1004978358
Casing No: 0
Comment:
Alt Name:

Construction Record - Casing

Casing ID: 1004978364
Layer: 1
Material: 5
Open Hole or Material: PLASTIC
Depth From: 0.0
Depth To: 3.0999999046325684
Casing Diameter: 3.450000047683716
Casing Diameter UOM: cm
Casing Depth UOM: m

Construction Record - Screen

Screen ID: 1004978365
Layer: 1
Slot: 10
Screen Top Depth: 3.0999999046325684
Screen End Depth: 6.099999904632568
Screen Material: 5
Screen Depth UOM: m
Screen Diameter UOM: cm
Screen Diameter: 4.210000038146973

Water Details

Water ID:	1004978363
Layer:	
Kind Code:	
Kind:	
Water Found Depth:	
Water Found Depth UOM:	m

Hole Diameter

Hole ID:	1004978362
Diameter:	8.25
Depth From:	0.0
Depth To:	6.099999904632568
Hole Depth UOM:	m
Hole Diameter UOM:	cm

---

91 ***1 of 1*** ***SSE/187.8*** ***76.9 / 0.00*** ***384 MCLAUREN RD OTTAWA ON*** ***WWIS***

Well ID:	7212004	***Flowing (Y/N):***	
Construction Date:		***Flow Rate:***	
Use 1st:	Monitoring and Test Hole	***Data Entry Status:***	
Use 2nd:		***Data Src:***	
Final Well Status:	Monitoring and Test Hole	***Date Received:***	11/28/2013
Water Type:		***Selected Flag:***	TRUE
Casing Material:		***Abandonment Rec:***	
Audit No:	Z177967	***Contractor:***	7241
Tag:	A150791	***Form Version:***	7
Constructn Method:		***Owner:***	
Elevation (m):		***County:***	OTTAWA-CARLETON
Elevatn Reliabilty:		***Lot:***	
Depth to Bedrock:		***Concession:***	
Well Depth:		***Concession Name:***	
Overburden/Bedrock:		***Easting NAD83:***	
Pump Rate:		***Northing NAD83:***	
Static Water Level:		***Zone:***	
Clear/Cloudy:		***UTM Reliability:***	
Municipality:	NEPEAN TOWNSHIP		
Site Info:			

PDF URL (Map): https://d2khazk8e83rdv.cloudfront.net/moe_mapping/downloads/2Water/Wells_pdfs/721\7212004.pdf

Additional Detail(s) (Map)

Well Completed Date:	10/15/2013
Year Completed:	2013
Depth (m):	4.57
Latitude:	45.41439932634
Longitude:	-75.6957498723667
X:	-75.69574971009945
Y:	45.4143993192408
Path:	721\7212004.pdf

Bore Hole Information

Bore Hole ID:	1004655512	***Elevation:***	
DP2BR:		***Elevrc:***	
Spatial Status:		***Zone:***	18
Code OB:		***East83:***	445561.00
Code OB Desc:		***North83:***	5029222.00

Open Hole:
Cluster Kind:
Date Completed: 10/15/2013
Remarks:
Location Method Desc: on Water Well Record
Elevrc Desc:
Location Source Date:
Improvement Location Source:
Improvement Location Method:
Source Revision Comment:
Supplier Comment:

Org CS: UTM83
UTMRC: 4
UTMRC Desc: margin of error : 30 m - 100 m
Location Method: wwr

Overburden and Bedrock Materials Interval

Formation ID: 1004976208
Layer: 3
Color: 2
General Color: GREY
Material 1: 05
Material 1 Desc: CLAY
Material 2: 06
Material 2 Desc: SILT
Material 3: 85
Material 3 Desc: SOFT
Formation Top Depth: 1.8200000524520874
Formation End Depth: 4.570000171661377
Formation End Depth UOM: m

Overburden and Bedrock Materials Interval

Formation ID: 1004976206
Layer: 1
Color: 2
General Color: GREY
Material 1: 11
Material 1 Desc: GRAVEL
Material 2: 73
Material 2 Desc: HARD
Material 3:
Material 3 Desc:
Formation Top Depth: 0.0
Formation End Depth: 0.3100000023841858
Formation End Depth UOM: m

Overburden and Bedrock Materials Interval

Formation ID: 1004976207
Layer: 2
Color: 6
General Color: BROWN
Material 1: 28
Material 1 Desc: SAND
Material 2: 11
Material 2 Desc: GRAVEL
Material 3: 85
Material 3 Desc: SOFT
Formation Top Depth: 0.3100000023841858
Formation End Depth: 1.8200000524520874
Formation End Depth UOM: m

Annular Space/Abandonment Sealing Record

Plug ID:	1004976216
Layer:	1
Plug From:	0.0
Plug To:	0.3100000023841858
Plug Depth UOM:	m

Annular Space/Abandonment Sealing Record

Plug ID:	1004976217
Layer:	2
Plug From:	0.3100000023841858
Plug To:	2.740000009536743
Plug Depth UOM:	m

Annular Space/Abandonment Sealing Record

Plug ID:	1004976218
Layer:	3
Plug From:	2.740000009536743
Plug To:	4.570000171661377
Plug Depth UOM:	m

Method of Construction & Well Use

Method Construction ID:	1004976215
Method Construction Code:	D
Method Construction:	Direct Push
Other Method Construction:	

Pipe Information

Pipe ID:	1004976205
Casing No:	0
Comment:	
Alt Name:	

Construction Record - Casing

Casing ID:	1004976211
Layer:	1
Material:	5
Open Hole or Material:	PLASTIC
Depth From:	0.0
Depth To:	3.0999999046325684
Casing Diameter:	3.450000047683716
Casing Diameter UOM:	cm
Casing Depth UOM:	m

Construction Record - Screen

Screen ID:	1004976212
Layer:	1
Slot:	10
Screen Top Depth:	3.0999999046325684

Screen End Depth: 4.570000171661377
Screen Material: 5
Screen Depth UOM: m
Screen Diameter UOM: cm
Screen Diameter: 4.239999771118164

Water Details

Water ID: 1004976210
Layer:
Kind Code:
Kind:
Water Found Depth:
Water Found Depth UOM: m

Hole Diameter

Hole ID: 1004976209
Diameter: 4.570000171661377
Depth From: 0.0
Depth To:
Hole Depth UOM: m
Hole Diameter UOM: cm

---

92 | **1 of 1** | **N/188.8** | **76.9 / 0.00** | **Nepean Street, Ottawa ON K2P 0B6** | **EHS**

Order No: 20191216143
Status: C
Report Type: Custom Report
Report Date: 22-JAN-20
Date Received: 16-DEC-19
Previous Site Name:
Lot/Building Size:
Additional Info Ordered:

Nearest Intersection:
Municipality:
Client Prov/State: ON
Search Radius (km): .25
X: -75.69650595
Y: 45.4177047

---

93 | **1 of 1** | **ESE/189.6** | **76.0 / -0.92** | **334 MacLaren Street, Ottawa ON K2P 0M6** | **EHS**

Order No: 20100517016
Status: C
Report Type: Custom Report
Report Date: 5/21/2010
Date Received: 5/17/2010
Previous Site Name:
Lot/Building Size:
Additional Info Ordered:

Nearest Intersection:
Municipality:
Client Prov/State: ON
Search Radius (km): 0.25
X: -75.694368
Y: 45.415194

---

94 | **1 of 1** | **WSW/190.2** | **77.9 / 1.00** | **ON** | **BORE**

Borehole ID: 613280
OGF ID: 215514581
Status:
Type: Borehole
Use:
Completion Date:
Static Water Level: 12.2
Primary Water Use:
Sec. Water Use:

Inclin FLG: No
SP Status: Initial Entry
Surv Elev: No
Piezometer: No
Primary Name:
Municipality:
Lot:
Township:
Latitude DD: 45.415283

Total Depth m:	-999	**Longitude DD:**	-75.698704
Depth Ref:	Ground Surface	**UTM Zone:**	18
Depth Elev:		**Easting:**	445331
Drill Method:		**Northing:**	5029322
Orig Ground Elev m:	73.2	**Location Accuracy:**	
Elev Reliabil Note:		**Accuracy:**	Not Applicable
DEM Ground Elev m:	73.1		
Concession:			
Location D:			
Survey D:			
Comments:			

Borehole Geology Stratum

Geology Stratum ID:	218394474	**Mat Consistency:**	
Top Depth:	0	**Material Moisture:**	
Bottom Depth:	18.3	**Material Texture:**	
Material Color:		**Non Geo Mat Type:**	
Material 1:	Till	**Geologic Formation:**	
Material 2:		**Geologic Group:**	
Material 3:		**Geologic Period:**	
Material 4:		**Depositional Gen:**	
Gsc Material Description:			
Stratum Description:	TILL.		

Geology Stratum ID:	218394475	**Mat Consistency:**	Dense
Top Depth:	18.3	**Material Moisture:**	
Bottom Depth:		**Material Texture:**	
Material Color:		**Non Geo Mat Type:**	
Material 1:	Bedrock	**Geologic Formation:**	
Material 2:		**Geologic Group:**	
Material 3:		**Geologic Period:**	
Material 4:		**Depositional Gen:**	
Gsc Material Description:			
Stratum Description:	BEDROCK. WATER STABLE AT 200.0 FEET. UNSPECIFIED. DENSE. UNSPECIFIED. DENSE. UNSPECIFIED.		

Source

Source Type:	Data Survey	**Source Appl:**	Spatial/Tabular
Source Orig:	Geological Survey of Canada	**Source Iden:**	1
Source Date:	1956-1972	**Scale or Res:**	Varies
Confidence:	M	**Horizontal:**	NAD27
Observatio:		**Verticalda:**	Mean Average Sea Level
Source Name:	Urban Geology Automated Information System (UGAIS)		
Source Details:	File: OTTAWA2.txt RecordID: 057880 NTS_Sheet: 31G05G		
Confiden 1:	Logs are approximately correct. Lack of information. Doubtful terminology.		

Source List

Source Identifier:	1	**Horizontal Datum:**	NAD27
Source Type:	Data Survey	**Vertical Datum:**	Mean Average Sea Level
Source Date:	1956-1972	**Projection Name:**	Universal Transverse Mercator
Scale or Resolution:	Varies		
Source Name:	Urban Geology Automated Information System (UGAIS)		
Source Originators:	Geological Survey of Canada		

Map Key	Number of Records	Direction/ Distance (m)	Elev/Diff (m)	Site	DB
95	1 of 1	NW/190.4	77.9 / 1.00	**Enbridge Gas Distribution Inc.** **Bank St and Nepean St** **Ottawa ON**	SPL

Ref No:	8824-9TL9VT	**Municipality No:**	
Year:		**Nature of Damage:**	

Map Key	Number of Records	Direction/ Distance (m)	Elev/Diff (m)	Site	DB

Incident Dt:	2/10/2015	**Discharger Report:**	
Dt MOE Arvl on Scn:		**Material Group:**	
MOE Reported Dt:	2/10/2015	**Impact to Health:**	
Dt Document Closed:		**Agency Involved:**	
Site No:	NA		
MOE Response:	N		
Site County/District:			
Site Geo Ref Meth:			
Site District Office:			
Nearest Watercourse:			
Site Name:	Gas Meter<UNOFFICIAL>		
Site Address:	Bank St and Nepean St		
Site Region:			
Site Municipality:	Ottawa		
Site Lot:			
Site Conc:			
Site Geo Ref Accu:			
Site Map Datum:			
Northing:			
Easting:			
Entity Operating Name:			
Client Name:	Enbridge Gas Distribution Inc.		
Client Type:			
Source Type:			
Incident Cause:	Collision/Accident		
Incident Preceding Spill:			
Incident Reason:	Operator/Human Error		
Incident Summary:	TSSA: gas meter struck by snowplow		
Environment Impact:			
Health Env Consequence:			
Nature of Impact:	Air		
Contaminant Qty:	0 other - see incident description		
Contaminant Qty 1:	0		
Contaminant Unit:	other - see incident description		
Contaminant Code:	35		
Contaminant Name:	NATURAL GAS, COMPRESSED (METHANE)		
Contaminant Limit 1:			
Contam Limit Freq 1:			
Contaminant UN No 1:			
Receiving Medium:			
Activity Preceding Spill:			
Property 2nd Watershed:			
Property Tertiary Watershed:			
Sector Type:			
SAC Action Class:	TSSA - Fuel Safety Branch - Hydrocarbon Fuel Release/Spill		
Call Report Locatn Geodata:			
Time Reported:			
System Facility Address:			

Map Key	Number of Records	Direction/ Distance (m)	Elev/Diff (m)	Site	DB
96	1 of 1	SE/190.9	75.8 / -1.09	321 Bank Street Ottawa ON Ottawa ON K2P 1X9	EHS

Order No:	22012400722	**Nearest Intersection:**	
Status:	C	**Municipality:**	
Report Type:	Standard Report	**Client Prov/State:**	ON
Report Date:	27-JAN-22	**Search Radius (km):**	.25
Date Received:	24-JAN-22	**X:**	-75.6953624
Previous Site Name:		**Y:**	45.4144852
Lot/Building Size:			
Additional Info Ordered:	Fire Insur. Maps and/or Site Plans		

Map Key	Number of Records	Direction/ Distance (m)	Elev/Diff (m)	Site	DB
97	1 of 7	WSW/191.4	77.9 / 1.00	SEALTEST DIVISION OF AULT FOODS; 453 COOPER STREET OTTAWA ON K2P 0H1	NPCB

Company Code: O0463
Industry: Food/Beverage/Water
Site Status:
Transaction Date: 10/29/1990
Inspection Date: 11/26/1987

Map Key	Number of Records	Direction/ Distance (m)	Elev/Diff (m)	Site	DB
97	2 of 7	WSW/191.4	77.9 / 1.00	AULT FOODS 453 COOPER STREET OTTAWA WINCHESTER 490 GORDON STREET OTTAWA CITY ON K2P 0H1	SPL

Ref No: 8572
Year:
Incident Dt: 8/24/1988
Dt MOE Arvl on Scn:
MOE Reported Dt: 8/24/1988
Dt Document Closed:
Site No:
MOE Response:
Site County/District:
Site Geo Ref Meth:
Site District Office:
Nearest Watercourse:
Site Name:
Site Address:
Site Region:
Site Municipality: OTTAWA CITY
Site Lot:
Site Conc:
Site Geo Ref Accu:
Site Map Datum:
Northing:
Easting:
Entity Operating Name:
Client Name:
Client Type:
Source Type:
Incident Cause: VALVE/FITTING LEAK OR FAILURE
Incident Preceding Spill:
Incident Reason: MATERIAL FAILURE
Incident Summary: AULT FOODS- AMMONIA LEAK TO ATMOSPHERE FROM VALVE IN COOLING SYSTEM
Environment Impact:
Health Env Consequence:
Nature of Impact: OTHER
Contaminant Qty:
Contaminant Qty 1:
Contaminant Unit:
Contaminant Code:
Contaminant Name:
Contaminant Limit 1:
Contam Limit Freq 1:
Contaminant UN No 1:
Receiving Medium: AIR
Activity Preceding Spill:
Property 2nd Watershed:
Property Tertiary Watershed:
Sector Type:
SAC Action Class:
Call Report Locatn Geodata:

Municipality No: 20101
Nature of Damage:
Discharger Report:
Material Group:
Impact to Health:
Agency Involved:

Map Key	Number of Records	Direction/ Distance (m)	Elev/Diff (m)	Site	DB

Time Reported:
System Facility Address:

---

97 | ***3 of 7*** | ***WSW/191.4*** | ***77.9 / 1.00*** | ***AULT FOODS*** | ***SPL***
453 COOPER ST.AT KENT ST. OTTAWA
OTTAWA DAIRY
OTTAWA CITY ON K2P 0H1

Ref No:	42547	***Municipality No:***	20101
Year:		***Nature of Damage:***	
Incident Dt:	10/24/1990	***Discharger Report:***	
Dt MOE Arvl on Scn:		***Material Group:***	
MOE Reported Dt:	10/24/1990	***Impact to Health:***	
Dt Document Closed:		***Agency Involved:***	
Site No:			
MOE Response:			
Site County/District:			
Site Geo Ref Meth:			
Site District Office:			
Nearest Watercourse:			
Site Name:			
Site Address:			
Site Region:			
Site Municipality:	OTTAWA CITY		
Site Lot:			
Site Conc:			
Site Geo Ref Accu:			
Site Map Datum:			
Northing:			
Easting:			
Entity Operating Name:			
Client Name:			
Client Type:			
Source Type:			
Incident Cause:	OTHER CAUSE (N.O.S.)		
Incident Preceding Spill:			
Incident Reason:	UNKNOWN		
Incident Summary:	AULT FOODS-130L. DIESEL :TO GROUND AND SEWERS.		
Environment Impact:	NOT ANTICIPATED		
Health Env Consequence:			
Nature of Impact:	Other		
Contaminant Qty:			
Contaminant Qty 1:			
Contaminant Unit:			
Contaminant Code:			
Contaminant Name:			
Contaminant Limit 1:			
Contam Limit Freq 1:			
Contaminant UN No 1:			
Receiving Medium:	LAND / WATER		
Activity Preceding Spill:			
Property 2nd Watershed:			
Property Tertiary Watershed:			
Sector Type:			
SAC Action Class:			
Call Report Locatn Geodata:			
Time Reported:			
System Facility Address:			

---

97 | ***4 of 7*** | ***WSW/191.4*** | ***77.9 / 1.00*** | ***AULT FOODS LIMITED*** | ***GEN***
453 COOPER STREET
OTTAWA ON K2P 0H1

Generator Info

Generator No:	ON0632408	***Choice of Contact:***	
Approval Years:	88	***Contaminated Fac:***	
Status:		***MHSW Facility:***	
PO Box No:		***SIC Code:***	1041
Country:			
Co Admin:			
Phone No Admin:			
SIC Description:	FLUID MILK IND.		

Waste Detail(s)

Waste Class:	213
Waste Class Name:	PETROLEUM DISTILLATES

Waste Detail(s)

Waste Class:	252
Waste Class Name:	WASTE OILS & LUBRICANTS

---

97 ***5 of 7*** ***WSW/191.4*** ***77.9 / 1.00*** ***AULT FOODS LIMITED***
453 COOPER STREET
OTTAWA ON K2P 0H1 ***GEN***

Generator Info

Generator No:	ON0632408	***Choice of Contact:***	
Approval Years:	89,90	***Contaminated Fac:***	
Status:		***MHSW Facility:***	
PO Box No:		***SIC Code:***	1041
Country:			
Co Admin:			
Phone No Admin:			
SIC Description:	FLUID MILK IND.		

Waste Detail(s)

Waste Class:	122
Waste Class Name:	ALKALINE WASTES - OTHER METALS

Waste Detail(s)

Waste Class:	212
Waste Class Name:	ALIPHATIC SOLVENTS

Waste Detail(s)

Waste Class:	213
Waste Class Name:	PETROLEUM DISTILLATES

Waste Detail(s)

Waste Class:	252
Waste Class Name:	WASTE OILS & LUBRICANTS

Map Key	Number of Records	Direction/ Distance (m)	Elev/Diff (m)	Site	DB
97	6 of 7	WSW/191.4	77.9 / 1.00	AULT FOODS LIMITE(OUT OF BUSINESS)03-320 453 COOPER STREET OTTAWA ON K2P 0H1	GEN

Generator Info

Generator No:	ON0632408	***Choice of Contact:***	
Approval Years:	92,93,94,95,96,97,98	***Contaminated Fac:***	
Status:		***MHSW Facility:***	
PO Box No:		***SIC Code:***	1041
Country:			
Co Admin:			
Phone No Admin:			
SIC Description:	FLUID MILK IND.		

Waste Detail(s)

Waste Class:	122
Waste Class Name:	ALKALINE WASTES - OTHER METALS

Waste Detail(s)

Waste Class:	213
Waste Class Name:	PETROLEUM DISTILLATES

Waste Detail(s)

Waste Class:	148
Waste Class Name:	INORGANIC LABORATORY CHEMICALS

Waste Detail(s)

Waste Class:	263
Waste Class Name:	ORGANIC LABORATORY CHEMICALS

Waste Detail(s)

Waste Class:	212
Waste Class Name:	ALIPHATIC SOLVENTS

Waste Detail(s)

Waste Class:	252
Waste Class Name:	WASTE OILS & LUBRICANTS

Map Key	Number of Records	Direction/ Distance (m)	Elev/Diff (m)	Site	DB
97	7 of 7	WSW/191.4	77.9 / 1.00	453 Cooper Street Ottawa ON K2P 0H1	EHS

Order No:	23111500012	***Nearest Intersection:***	
Status:	C	***Municipality:***	
Report Type:	Standard Report	***Client Prov/State:***	ON
Report Date:	20-NOV-23	***Search Radius (km):***	.25
Date Received:	15-NOV-23	***X:***	-75.6988326
Previous Site Name:		***Y:***	45.4154862
Lot/Building Size:			
Additional Info Ordered:	Fire Insur. Maps and/or Site Plans; City Directory		

Map Key	Number of Records	Direction/ Distance (m)	Elev/Diff (m)	Site	DB
98	1 of 8	WSW/193.2	77.9 / 1.00	SOMERSET SUNOCO 429 SOMERSET ST OTTAWA ON K2P0K1	PRT

Location ID: 11098
Type: retail
Expiry Date: 1996-03-31
Capacity (L): 75009
Licence #: 0055856001

Map Key	Number of Records	Direction/ Distance (m)	Elev/Diff (m)	Site	DB
98	2 of 8	WSW/193.2	77.9 / 1.00	CLARRIDGE HOMES 419-429 SOMERSET STREET OTTAWA ON K2P 2P5	GEN

Generator Info

Generator No: ON8399115
Approval Years: 01
Status:
PO Box No:
Country:
Co Admin:
Phone No Admin:
SIC Description: NON-RES. BLDG. OPER.
Choice of Contact:
Contaminated Fac:
MHSW Facility:
SIC Code: 7512

Waste Detail(s)

Waste Class: 221
Waste Class Name: LIGHT FUELS

Map Key	Number of Records	Direction/ Distance (m)	Elev/Diff (m)	Site	DB
98	3 of 8	WSW/193.2	77.9 / 1.00	Clarridge Homes 419-429 SOMERSET ST. OTTAWA ON K1N 6W8	GEN

Generator Info

Generator No: ON8399115
Approval Years: 02,03,04
Status:
PO Box No:
Country:
Co Admin:
Phone No Admin:
SIC Description: Lessors of Res. Buildings (exc. Soc. Housing)
Choice of Contact:
Contaminated Fac:
MHSW Facility:
SIC Code: 531111

Waste Detail(s)

Waste Class: 221
Waste Class Name: LIGHT FUELS

Map Key	Number of Records	Direction/ Distance (m)	Elev/Diff (m)	Site	DB
98	4 of 8	WSW/193.2	77.9 / 1.00	SAVEWAY GAS & FUELS LTD 429 SOMERSET ST W OTTAWA ON K2P 0K1	DTNK

Map Key	Number of Records	Direction/ Distance (m)	Elev/Diff (m)	Site	DB

Delisted Expired Fuel Safety Facilities

Instance No:	10169745	***Expired Date:***	8/1/1990
Status:	EXPIRED	***Max Hazard Rank:***	
Instance ID:		***Facility Location:***	
Instance Type:	FS Facility	***Facility Type:***	
Instance Creation Dt:		***Fuel Type 2:***	
Instance Install Dt:		***Fuel Type 3:***	
Item Description:		***Panam Related:***	
Manufacturer:		***Panam Venue Nm:***	
Model:		***External Identifier:***	
Serial No:		***Item:***	
ULC Standard:		***Piping Steel:***	
Quantity:		***Piping Galvanized:***	
Unit of Measure:		***Tank Single Wall St:***	
Overfill Prot Type:		***Piping Underground:***	
Creation Date:		***Tank Underground:***	
Next Periodic Str DT:		***Source:***	
TSSA Base Sched Cycle 2:			
TSSAMax Hazard Rank 1:			
TSSA Risk Based Periodic Yn:			
TSSA Volume of Directives:			
TSSA Periodic Exempt:			
TSSA Statutory Interval:			
TSSA Recd Insp Interva:			
TSSA Recd Tolerance:			
TSSA Program Area:			
TSSA Program Area 2:			
Description:			
Original Source:	EXP		
Record Date:	Up to May 2013		

98	***5 of 8***	***WSW/193.2***	***77.9 / 1.00***	***MARK TAZA*** ***429 SOMERSET ST W*** ***OTTAWA ON K2P 0K1***	***DTNK***

Delisted Expired Fuel Safety Facilities

Instance No:	9822476	***Expired Date:***	11/8/1996
Status:	EXPIRED	***Max Hazard Rank:***	
Instance ID:		***Facility Location:***	
Instance Type:	FS Facility	***Facility Type:***	
Instance Creation Dt:		***Fuel Type 2:***	
Instance Install Dt:		***Fuel Type 3:***	
Item Description:		***Panam Related:***	
Manufacturer:		***Panam Venue Nm:***	
Model:		***External Identifier:***	
Serial No:		***Item:***	
ULC Standard:		***Piping Steel:***	
Quantity:		***Piping Galvanized:***	
Unit of Measure:		***Tank Single Wall St:***	
Overfill Prot Type:		***Piping Underground:***	
Creation Date:		***Tank Underground:***	
Next Periodic Str DT:		***Source:***	
TSSA Base Sched Cycle 2:			
TSSAMax Hazard Rank 1:			
TSSA Risk Based Periodic Yn:			
TSSA Volume of Directives:			
TSSA Periodic Exempt:			
TSSA Statutory Interval:			

Map Key	Number of Records	Direction/ Distance (m)	Elev/Diff (m)	Site	DB

TSSA Recd Insp Interva:
TSSA Recd Tolerance:
TSSA Program Area:
TSSA Program Area 2:
Description:
Original Source: EXP
Record Date: Up to May 2013

---

98 | ***6 of 8*** | ***WSW/193.2*** | ***77.9 / 1.00*** | ***MARK TAZA***
429 SOMERSET ST W
OTTAWA ON | ***DTNK***

Delisted Expired Fuel Safety Facilities

Instance No: 10907010
Status: EXPIRED
Instance ID: 51574
Instance Type: FS Piping
Instance Creation Dt:
Instance Install Dt:
Item Description:
Manufacturer:
Model:
Serial No:
ULC Standard:
Quantity:
Unit of Measure:
Overfill Prot Type:
Creation Date:
Next Periodic Str DT:
TSSA Base Sched Cycle 2:
TSSAMax Hazard Rank 1:
TSSA Risk Based Periodic Yn:
TSSA Volume of Directives:
TSSA Periodic Exempt:
TSSA Statutory Interval:
TSSA Recd Insp Interva:
TSSA Recd Tolerance:
TSSA Program Area:
TSSA Program Area 2:
Description: FS Piping
Original Source: EXP
Record Date: Up to Mar 2012

Expired Date:
Max Hazard Rank:
Facility Location:
Facility Type:
Fuel Type 2:
Fuel Type 3:
Panam Related:
Panam Venue Nm:
External Identifier:
Item:
Piping Steel:
Piping Galvanized:
Tank Single Wall St:
Piping Underground:
Tank Underground:
Source:

---

98 | ***7 of 8*** | ***WSW/193.2*** | ***77.9 / 1.00*** | ***MARK TAZA***
429 SOMERSET ST W
OTTAWA ON | ***EXP***

Inventory No: 10907002
Inventory Status: EXPIRED
Installation Year: 1992
Capacity: 27280
Capacity Unit:
Tank Type:
Manufacturer:
Model:
Description: AS PER REPORT E053213
Previous Fuel Type: Gasoline

Tank Material: Fiberglass (FRP)
Corrosion Protect: Fiberglass
Overfill Protection:
Inventory Context: FS Liquid Fuel Tank
Inventory Item: FS LIQUID FUEL TANK

Map Key	Number of Records	Direction/ Distance (m)	Elev/Diff (m)	Site	DB
98	8 of 8	WSW/193.2	77.9 / 1.00	MARK TAZA 429 SOMERSET ST W OTTAWA ON	EXP

Inventory No: 10906990
Inventory Status: EXPIRED
Installation Year: 1992
Capacity: 45460
Capacity Unit:
Tank Type:
Manufacturer:
Model:
Description: AS PER REPORT E053213
Previous Fuel Type: Gasoline

Tank Material: Fiberglass (FRP)
Corrosion Protect: Fiberglass
Overfill Protection:
Inventory Context: FS Liquid Fuel Tank
Inventory Item: FS LIQUID FUEL TANK

Map Key	Number of Records	Direction/ Distance (m)	Elev/Diff (m)	Site	DB
99	1 of 1	NE/194.8	75.9 / -1.01	Centretown Citizens Ottawa Corporation 264 Lisgar Street Ottawa ON	GEN

Generator Info as of July 2024

Generator No: ON001054559
Generator Company Name: Centretown Citizens Ottawa Corporation
Street: 264 Lisgar Street
City: Ottawa
Province State: Ontario
Country: Canada
Postal Code: K2P 0C8
Waste Class: 251 L

Waste Class Decoded:

251 - OIL SKIMMINGS & SLUDGES

Map Key	Number of Records	Direction/ Distance (m)	Elev/Diff (m)	Site	DB
100	1 of 8	ENE/195.0	75.3 / -1.54	Tartan Land Corporation 331 Cooper Street, Suite 400 Ottawa ON K2P 0G5	CA

Certificate #: 7703-4KFM9J
Application Year: 00
Issue Date: 5/19/00
Approval Type: Municipal & Private sewage
Status: Approved
Application Type: New Certificate of Approval
Client Name: South Nepean Development Corporation
Client Address: 427 Laurier Ave. W., Unit 300
Client City: Ottawa
Client Postal Code:
Project Description: Storm and Sanitary Sewers to be constructed in the City of Nepean.
Contaminants:
Emission Control:

Map Key	Number of Records	Direction/ Distance (m)	Elev/Diff (m)	Site	DB
100	2 of 8	ENE/195.0	75.3 / -1.54	Tartan Land Corporation 331 Cooper Street, Suite 400 Ottawa ON K2P 0G5	CA

Certificate #: 3476-4KFMVT
Application Year: 00
Issue Date: 7/13/00

Approval Type:	Municipal & Private water
Status:	Revoked and/or Replaced
Application Type:	New Certificate of Approval
Client Name:	South Nepean Development Corporation
Client Address:	427 Laurier Ave. W., Unit 300
Client City:	Ottawa
Client Postal Code:	
Project Description:	Watermains to be constructed in the City of Nepean
Contaminants:	
Emission Control:	

---

100 | **3 of 8** | **ENE/195.0** | **75.3 / -1.54** | **Tartan Land Corporation**
331 Cooper Street, Suite 400
Ottawa ON K2P 0G5 | **CA**

Certificate #:	3735-4M5HET
Application Year:	00
Issue Date:	7/13/00
Approval Type:	Municipal & Private water
Status:	Approved
Application Type:	Amended CofA
Client Name:	South Nepean Development Corporation
Client Address:	427 Laurier Ave. W., Unit 300
Client City:	Ottawa
Client Postal Code:	K1R 7Y2
Project Description:	Amend C/A to correct description of works
Contaminants:	
Emission Control:	

---

100 | **4 of 8** | **ENE/195.0** | **75.3 / -1.54** | **South Nepean Development Corporation**
331 Cooper Street, Suite 400
Ottawa ON K1R 7Y2 | **ECA**

Approval No:	3735-4M5HET	**MOE District:**	Ottawa
Approval Date:	2000-07-13	**City:**	
Status:	Approved	**Longitude:**	-75.69465
Record Type:	ECA	**Latitude:**	45.417255
Link Source:	IDS	**Geometry X:**	
SWP Area Name:	Rideau Valley	**Geometry Y:**	
Approval Type:	ECA-Municipal and Private Water Works		
Project Type:	Municipal and Private Water Works		
Business Name:	South Nepean Development Corporation		
Address:	331 Cooper Street, Suite 400		
Full Address:			
Full PDF Link:			
PDF Site Location:			

---

100 | **5 of 8** | **ENE/195.0** | **75.3 / -1.54** | **South Nepean Development Corporation**
331 Cooper Street, Suite 400
Ottawa ON | **ECA**

Approval No:	7703-4KFM9J	**MOE District:**	Ottawa
Approval Date:	2000-05-19	**City:**	
Status:	Approved	**Longitude:**	-75.69465
Record Type:	ECA	**Latitude:**	45.417255
Link Source:	IDS	**Geometry X:**	
SWP Area Name:	Rideau Valley	**Geometry Y:**	
Approval Type:	ECA-MUNICIPAL AND PRIVATE SEWAGE WORKS		
Project Type:	MUNICIPAL AND PRIVATE SEWAGE WORKS		
Business Name:	South Nepean Development Corporation		

Address: 331 Cooper Street, Suite 400
Full Address:
Full PDF Link: https://www.accessenvironment.ene.gov.on.ca/instruments/3341-4K9RJV-14.pdf
PDF Site Location:

---

100 | **6 of 8** | **ENE/195.0** | **75.3 / -1.54** | **South Nepean Development Corporation**
331 Cooper Street, Suite 400
Ottawa ON | **ECA**

Approval No: 3476-4KFMVT
Approval Date: 2000-07-13
Status: Revoked and/or Replaced
Record Type: ECA
Link Source: IDS
SWP Area Name: Rideau Valley
Approval Type: ECA-Municipal and Private Water Works
Project Type: Municipal and Private Water Works
Business Name: South Nepean Development Corporation
Address: 331 Cooper Street, Suite 400
Full Address:
Full PDF Link:
PDF Site Location:
MOE District: Ottawa
City:
Longitude: -75.69465
Latitude: 45.417255
Geometry X:
Geometry Y:

---

100 | **7 of 8** | **ENE/195.0** | **75.3 / -1.54** | **Enbridge Gas Distribution Inc.**
331 Cooper St.
Ottawa ON | **SPL**

Ref No: 2853-B52NE2
Year:
Incident Dt: 2018/09/28
Dt MOE Arvl on Scn:
MOE Reported Dt: 2018/09/28
Dt Document Closed:
Site No: NA
MOE Response: No
Site County/District:
Site Geo Ref Meth:
Site District Office: Ottawa
Nearest Watercourse:
Site Name: 1 Inch IP Plastic Service Damage <UNOFFICIAL>
Site Address: 331 Cooper St.
Site Region: Eastern
Site Municipality: Ottawa
Site Lot:
Site Conc:
Site Geo Ref Accu:
Site Map Datum:
Northing:
Easting:
Entity Operating Name:
Client Name: Enbridge Gas Distribution Inc.
Client Type: Corporation
Source Type: Valve/Fitting/Piping
Incident Cause:
Incident Preceding Spill: Leak/Break
Incident Reason: Operator/Human Error
Incident Summary: TSSA/FSB: 1" IP Plastic Line Strike - Made Safe
Environment Impact:
Health Env Consequence:
Nature of Impact:
Contaminant Qty: 0 other - see incident description
Contaminant Qty 1: 0
Municipality No:
Nature of Damage:
Discharger Report:
Material Group:
Impact to Health: 0 - No Impact
Agency Involved:

Contaminant Unit:	other - see incident description
Contaminant Code:	35
Contaminant Name:	NATURAL GAS (METHANE)
Contaminant Limit 1:	
Contam Limit Freq 1:	
Contaminant UN No 1:	1075
Receiving Medium:	Air
Activity Preceding Spill:	
Property 2nd Watershed:	
Property Tertiary Watershed:	
Sector Type:	Miscellaneous Industrial
SAC Action Class:	TSSA - Fuel Safety Branch - Hydrocarbon Fuel Release/Spill
Call Report Locatn Geodata:	
Time Reported:	
System Facility Address:	

---

100 | ***8 of 8*** | ***ENE/195.0*** | ***75.3 / -1.54*** | ***PIPELINE HIT 1"*** | ***PINC***

331 COOPER ST,,OTTAWA,ON,K2P 0G5,CA

ON

Incident Id:		**Pipe Material:**	
Incident No:	2409866	**Fuel Category:**	
Incident Reported Dt:	10/1/2018	**Health Impact:**	
Type:	FS-Pipeline Incident	**Environment Impact:**	
Status Code:		**Property Damage:**	
Tank Status:	Pipeline Damage Reason Est	**Service Interrupt:**	
Task No:		**Enforce Policy:**	
Spills Action Centre:		**Public Relation:**	
Fuel Type:		**Pipeline System:**	
Fuel Occurrence Tp:		**PSIG:**	
Date of Occurrence:		**Attribute Category:**	
Occurrence Start Dt:		**Regulator Location:**	
Depth:		**Method Details:**	
Customer Acct Name:	PIPELINE HIT 1"		
Incident Address:	331 COOPER ST,,OTTAWA,ON,K2P 0G5,CA		
Operation Type:			
Pipeline Type:			
Regulator Type:			
Summary:			
Reported By:			
Affiliation:			
Occurrence Desc:			
Damage Reason:			
Notes:			

---

101 | ***1 of 1*** | ***SW/196.2*** | ***77.9 / 1.00*** | ***429 MC LEARN*** | ***WWIS***

Ottawa ON

Well ID:	7233874	**Flowing (Y/N):**	
Construction Date:		**Flow Rate:**	
Use 1st:	Monitoring and Test Hole	**Data Entry Status:**	
Use 2nd:	0	**Data Src:**	
Final Well Status:	Monitoring and Test Hole	**Date Received:**	12/15/2014
Water Type:		**Selected Flag:**	TRUE
Casing Material:		**Abandonment Rec:**	
Audit No:	Z198211	**Contractor:**	7241
Tag:	A173760	**Form Version:**	7
Constructn Method:		**Owner:**	
Elevation (m):		**County:**	OTTAWA-CARLETON
Elevatn Reliabilty:		**Lot:**	
Depth to Bedrock:		**Concession:**	
Well Depth:		**Concession Name:**	

Overburden/Bedrock:		**Easting NAD83:**	
Pump Rate:		**Northing NAD83:**	
Static Water Level:		**Zone:**	
Clear/Cloudy:		**UTM Reliability:**	
Municipality:	NEPEAN TOWNSHIP		
Site Info:			

PDF URL (Map): https://d2khazk8e83rdv.cloudfront.net/moe_mapping/downloads/2Water/Wells_pdfs/723\7233874.pdf

Additional Detail(s) (Map)

Well Completed Date:	11/06/2014
Year Completed:	2014
Depth (m):	5.1
Latitude:	45.4145037046233
Longitude:	-75.6978215771411
X:	-75.69782141489169
Y:	45.414503698277464
Path:	723\7233874.pdf

Bore Hole Information

Bore Hole ID:	1005260594	**Elevation:**	
DP2BR:		**Elevrc:**	
Spatial Status:		**Zone:**	18
Code OB:		**East83:**	445399.00
Code OB Desc:		**North83:**	5029235.00
Open Hole:		**Org CS:**	UTM83
Cluster Kind:		**UTMRC:**	4
Date Completed:	11/06/2014	**UTMRC Desc:**	margin of error : 30 m - 100 m
Remarks:		**Location Method:**	wwr
Location Method Desc:	on Water Well Record		
Elevrc Desc:			
Location Source Date:			
Improvement Location Source:			
Improvement Location Method:			
Source Revision Comment:			
Supplier Comment:			

Overburden and Bedrock Materials Interval

Formation ID:	1005436481
Layer:	2
Color:	6
General Color:	BROWN
Material 1:	28
Material 1 Desc:	SAND
Material 2:	05
Material 2 Desc:	CLAY
Material 3:	84
Material 3 Desc:	SILTY
Formation Top Depth:	1.2200000286102295
Formation End Depth:	3.0999999046325684
Formation End Depth UOM:	m

Overburden and Bedrock Materials Interval

Formation ID:	1005436483
Layer:	4
Color:	2

General Color:	GREY
Material 1:	05
Material 1 Desc:	CLAY
Material 2:	06
Material 2 Desc:	SILT
Material 3:	85
Material 3 Desc:	SOFT
Formation Top Depth:	4.880000114440918
Formation End Depth:	5.099999904632568
Formation End Depth UOM:	m

Overburden and Bedrock Materials Interval

Formation ID:	1005436482
Layer:	3
Color:	6
General Color:	BROWN
Material 1:	05
Material 1 Desc:	CLAY
Material 2:	84
Material 2 Desc:	SILTY
Material 3:	85
Material 3 Desc:	SOFT
Formation Top Depth:	3.0999999046325684
Formation End Depth:	4.880000114440918
Formation End Depth UOM:	m

Overburden and Bedrock Materials Interval

Formation ID:	1005436480
Layer:	1
Color:	6
General Color:	BROWN
Material 1:	01
Material 1 Desc:	FILL
Material 2:	11
Material 2 Desc:	GRAVEL
Material 3:	28
Material 3 Desc:	SAND
Formation Top Depth:	0.0
Formation End Depth:	1.2200000286102295
Formation End Depth UOM:	m

Annular Space/Abandonment Sealing Record

Plug ID:	1005436491
Layer:	1
Plug From:	0.0
Plug To:	0.3100000023841858
Plug Depth UOM:	m

Annular Space/Abandonment Sealing Record

Plug ID:	1005436492
Layer:	2
Plug From:	0.3100000023841858
Plug To:	2.740000009536743
Plug Depth UOM:	m

Annular Space/Abandonment Sealing Record

Plug ID:	1005436493
Layer:	3
Plug From:	2.740000009536743
Plug To:	6.099999904632568
Plug Depth UOM:	m

Method of Construction & Well Use

Method Construction ID:	1005436490
Method Construction Code:	2
Method Construction:	Rotary (Convent.)
Other Method Construction:	

Pipe Information

Pipe ID:	1005436479
Casing No:	0
Comment:	
Alt Name:	

Construction Record - Casing

Casing ID:	1005436486
Layer:	1
Material:	5
Open Hole or Material:	PLASTIC
Depth From:	0.0
Depth To:	3.0999999046325684
Casing Diameter:	5.199999809265137
Casing Diameter UOM:	cm
Casing Depth UOM:	m

Construction Record - Screen

Screen ID:	1005436487
Layer:	1
Slot:	10
Screen Top Depth:	3.0999999046325684
Screen End Depth:	6.099999904632568
Screen Material:	5
Screen Depth UOM:	m
Screen Diameter UOM:	cm
Screen Diameter:	6.03000020980835

Water Details

Water ID:	1005436485
Layer:	
Kind Code:	
Kind:	
Water Found Depth:	
Water Found Depth UOM:	m

Hole Diameter

Map Key	Number of Records	Direction/ Distance (m)	Elev/Diff (m)	Site	DB

Hole ID: 1005436484
Diameter: 15.319999694824219
Depth From: 0.0
Depth To: 6.099999904632568
Hole Depth UOM: m
Hole Diameter UOM: cm

---

102 | **1 of 3** | **N/196.8** | **76.9 / 0.00** | **KOFFMAN SIGNS**
146 NEPEAN ST
OTTAWA ON K2P 0B6 | **SCT**

Established: 1956
Plant Size (ft²): 0
Employment: 8

--Details--
Description: Sign Manufacturing
SIC/NAICS Code: 339950

---

102 | **2 of 3** | **N/196.8** | **76.9 / 0.00** | **Koffman Signs Ltd.**
146 Nepean St
Ottawa ON K2P 0B6 | **SCT**

Established: 1956
Plant Size (ft²): 2000
Employment:

--Details--
Description: Sign Manufacturing
SIC/NAICS Code: 339950

---

102 | **3 of 3** | **N/196.8** | **76.9 / 0.00** | **Marilena Guerra**
146 Nepean Street
Ottawa ON | **GEN**

Generator Info

Generator No: ON7033731
Approval Years: 2013
Status:
PO Box No:
Country:
Co Admin:
Phone No Admin:
SIC Description: FACILITIES SUPPORT SERVICES

Choice of Contact:
Contaminated Fac:
MHSW Facility:
SIC Code: 561210

Waste Detail(s)

Waste Class: 145
Waste Class Name: PAINT/PIGMENT/COATING RESIDUES

---

103 | **1 of 1** | **NW/197.3** | **76.8 / -0.03** | **177 Nepean St**
Ottawa ON K2P 1W7 | **EHS**

Order No: 20191101030
Status: C

Nearest Intersection:
Municipality:

Report Type:	Standard Report	**Client Prov/State:**	ON
Report Date:	06-NOV-19	**Search Radius (km):**	.25
Date Received:	01-NOV-19	**X:**	-75.69774
Previous Site Name:		**Y:**	45.417552
Lot/Building Size:			
Additional Info Ordered:			

104 **1 of 1** **WSW/197.5** **77.9 / 1.00** **281 kent st Ottawa ON** **WWIS**

Well ID:	7354243	**Flowing (Y/N):**	
Construction Date:		**Flow Rate:**	
Use 1st:	Test Hole	**Data Entry Status:**	
Use 2nd:	Monitoring	**Data Src:**	
Final Well Status:	Monitoring and Test Hole	**Date Received:**	02/19/2020
Water Type:		**Selected Flag:**	TRUE
Casing Material:		**Abandonment Rec:**	
Audit No:	Z302715	**Contractor:**	7241
Tag:	A282350	**Form Version:**	7
Constructn Method:		**Owner:**	
Elevation (m):		**County:**	OTTAWA-CARLETON
Elevatn Reliabilty:		**Lot:**	
Depth to Bedrock:		**Concession:**	
Well Depth:		**Concession Name:**	
Overburden/Bedrock:		**Easting NAD83:**	
Pump Rate:		**Northing NAD83:**	
Static Water Level:		**Zone:**	
Clear/Cloudy:		**UTM Reliability:**	
Municipality:	OTTAWA CITY		
Site Info:			

Additional Detail(s) (Map)

Bore Hole ID:	1008173940	**Tag No:**	A282350
Depth M:	7.13	**Contractor:**	7241
Year Completed:	2020	**Latitude:**	45.4151642801855
Well Completed Dt:	01/24/2020	**Longitude:**	-75.6987243509288
Audit No:	Z302715	**Y:**	45.415164273072726
Path:		**X:**	-75.69872418905746

Bore Hole Information

Bore Hole ID:	1008173940	**Elevation:**	
DP2BR:		**Elevrc:**	
Spatial Status:		**Zone:**	18
Code OB:		**East83:**	445329.00
Code OB Desc:		**North83:**	5029309.00
Open Hole:		**Org CS:**	UTM83
Cluster Kind:		**UTMRC:**	4
Date Completed:	01/24/2020	**UTMRC Desc:**	margin of error : 30 m - 100 m
Remarks:		**Location Method:**	wwr
Location Method Desc:	on Water Well Record		
Elevrc Desc:			
Location Source Date:			
Improvement Location Source:			
Improvement Location Method:			
Source Revision Comment:			
Supplier Comment:			

Overburden and Bedrock Materials Interval

Formation ID: 1008251397
Layer: 3
Color: 2
General Color: GREY
Material 1: 06
Material 1 Desc: SILT
Material 2: 28
Material 2 Desc: SAND
Material 3: 85
Material 3 Desc: SOFT
Formation Top Depth: 4.0
Formation End Depth: 7.130000114440918
Formation End Depth UOM: m

Overburden and Bedrock Materials Interval

Formation ID: 1008251395
Layer: 1
Color: 8
General Color: BLACK
Material 1: 11
Material 1 Desc: GRAVEL
Material 2: 27
Material 2 Desc: OTHER
Material 3: 77
Material 3 Desc: LOOSE
Formation Top Depth: 0.0
Formation End Depth: 0.3100000023841858
Formation End Depth UOM: m

Overburden and Bedrock Materials Interval

Formation ID: 1008251396
Layer: 2
Color: 6
General Color: BROWN
Material 1: 05
Material 1 Desc: CLAY
Material 2: 06
Material 2 Desc: SILT
Material 3: 66
Material 3 Desc: DENSE
Formation Top Depth: 0.3100000023841858
Formation End Depth: 4.0
Formation End Depth UOM: m

Annular Space/Abandonment Sealing Record

Plug ID: 1008252365
Layer: 1
Plug From: 0.0
Plug To: 0.3100000023841858
Plug Depth UOM: m

Annular Space/Abandonment Sealing Record

Plug ID: 1008252366

Layer: 2
Plug From: 0.3100000023841858
Plug To: 3.7200000286102295
Plug Depth UOM: m

Annular Space/Abandonment Sealing Record

Plug ID: 1008252367
Layer: 3
Plug From: 3.7200000286102295
Plug To: 7.130000114440918
Plug Depth UOM: m

Method of Construction & Well Use

Method Construction ID: 1008253333
Method Construction Code: D
Method Construction: Direct Push
Other Method Construction:

Pipe Information

Pipe ID: 1008250036
Casing No: 0
Comment:
Alt Name:

Construction Record - Casing

Casing ID: 1008253675
Layer: 1
Material: 5
Open Hole or Material: PLASTIC
Depth From: 0.0
Depth To: 4.03000020980835
Casing Diameter: 4.03000020980835
Casing Diameter UOM: cm
Casing Depth UOM: m

Construction Record - Screen

Screen ID: 1008254026
Layer: 1
Slot: 10
Screen Top Depth: 4.03000020980835
Screen End Depth: 7.130000114440918
Screen Material: 5
Screen Depth UOM: m
Screen Diameter UOM: cm
Screen Diameter: 4.820000171661377

Results of Well Yield Testing

Pumping Test Method Desc:
Pump Test ID: 1008254369
Pump Set At:
Static Level:
Final Level After Pumping:
Recommended Pump Depth:

Pumping Rate:
Flowing Rate:
Recommended Pump Rate:
Levels UOM: m
Rate UOM: LPM
Water State After Test Code:
Water State After Test:
Pumping Test Method: 0
Pumping Duration HR:
Pumping Duration MIN:
Flowing:

Hole Diameter

Hole ID: 1008252992
Diameter: 8.300000190734863
Depth From: 0.0
Depth To: 7.130000114440918
Hole Depth UOM: m
Hole Diameter UOM: cm

---

105 ***1 of 6*** ***SSE/197.7*** ***76.9 / 0.00*** ***CentreTown Pharmacy Inc.***
326 Bank Street
ottawa ON K2P 1Y1 ***GEN***

Generator Info

Generator No: ON3330352
Approval Years: 2016
Status:
PO Box No:
Country: Canada
Co Admin: George Zahalan
Phone No Admin: 613-422-2900 Ext.
SIC Description: PHARMACEUTICAL AND MEDICINE MANUFACTURING
Choice of Contact: CO_ADMIN
Contaminated Fac: No
MHSW Facility: No
SIC Code: 325410

Waste Detail(s)

Waste Class: 261
Waste Class Name: PHARMACEUTICALS

Waste Detail(s)

Waste Class: 312
Waste Class Name: PATHOLOGICAL WASTES

---

105 ***2 of 6*** ***SSE/197.7*** ***76.9 / 0.00*** ***CentreTown Pharmacy Inc.***
326 Bank Street
ottawa ON K2P 1Y1 ***GEN***

Generator Info

Generator No: ON3330352
Approval Years: 2015
Status:
PO Box No:
Country: Canada
Co Admin: Shira Bar Or
Choice of Contact: CO_OFFICIAL
Contaminated Fac: No
MHSW Facility: No
SIC Code: 325410

Phone No Admin: 613-422-2900 Ext.
SIC Description: PHARMACEUTICAL AND MEDICINE MANUFACTURING

Waste Detail(s)

Waste Class: 261
Waste Class Name: PHARMACEUTICALS

---

105 | ***3 of 6*** | ***SSE/197.7*** | ***76.9 / 0.00*** | ***CentreTown Pharmacy Inc.*** ***326 Bank Street*** ***ottawa ON K2P 1Y1*** | ***GEN***

Generator Info

Generator No: ON3330352
Approval Years: As of Dec 2018
Status: Registered
PO Box No:
Country: Canada
Co Admin:
Phone No Admin:
SIC Description:

Choice of Contact:
Contaminated Fac:
MHSW Facility:
SIC Code:

Waste Detail(s)

Waste Class: 312 P
Waste Class Name: Pathological wastes

Waste Detail(s)

Waste Class: 261 A
Waste Class Name: Pharmaceuticals

---

105 | ***4 of 6*** | ***SSE/197.7*** | ***76.9 / 0.00*** | ***CentreTown Pharmacy Inc.*** ***326 Bank Street*** ***ottawa ON K2P 1Y1*** | ***GEN***

Generator Info

Generator No: ON3330352
Approval Years: As of Jul 2020
Status: Registered
PO Box No:
Country: Canada
Co Admin:
Phone No Admin:
SIC Description:

Choice of Contact:
Contaminated Fac:
MHSW Facility:
SIC Code:

Waste Detail(s)

Waste Class: 312 P
Waste Class Name: Pathological wastes

Waste Detail(s)

Waste Class: 261 A

Map Key	Number of Records	Direction/ Distance (m)	Elev/Diff (m)	Site	DB

Waste Class Name: Pharmaceuticals

---

105 | **5 of 6** | **SSE/197.7** | **76.9 / 0.00** | **CentreTown Pharmacy Inc.**
326 Bank Street
ottawa ON K2P 1Y1 | **GEN**

Generator Info

Generator No:	ON3330352	**Choice of Contact:**	
Approval Years:	As of Nov 2021	**Contaminated Fac:**	
Status:	Registered	**MHSW Facility:**	
PO Box No:		**SIC Code:**	
Country:	Canada		
Co Admin:			
Phone No Admin:			
SIC Description:			

Waste Detail(s)

Waste Class: 261 A
Waste Class Name: Pharmaceuticals

Waste Detail(s)

Waste Class: 312 P
Waste Class Name: Pathological wastes

---

105 | **6 of 6** | **SSE/197.7** | **76.9 / 0.00** | **centretown pharmacy**
326 Bank Street
ottawa ON | **GEN**

Generator Info

Generator No:	ON3330352	**Choice of Contact:**	
Approval Years:	As of Oct 2022	**Contaminated Fac:**	
Status:	Registered	**MHSW Facility:**	
PO Box No:		**SIC Code:**	
Country:	Canada		
Co Admin:			
Phone No Admin:			
SIC Description:			

Waste Detail(s)

Waste Class: 261 A
Waste Class Name: PHARMACEUTICALS

Waste Detail(s)

Waste Class: 312 P
Waste Class Name: PATHOLOGICAL WASTES

Generator Info as of July 2024

Generator No: ON3330352
Generator Company Name: centretown pharmacy

Street: 326 Bank Street
City: ottawa
Province State: Ontario
Country: Canada
Postal Code: K2P1Y1
Waste Class: 261 A, 312 P

Waste Class Decoded:

261 - PHARMACEUTICALS; 312 - PATHOLOGICAL WASTES

2017 Generator Info

Gen No: ON3330352
ID: 13437
Contaminated Fac: N
MHSW Facility: N
NAICS Code1: 325410
NAICS Code2:
NAICS Code3:
Gen Name: CentreTown Pharmacy Inc.
Gen Div:
Gen Op Name: CentreTown Pharmacy
Gen Op Div:
Site Adrs1: 326 Bank Street
Site Bldg:
Site Pobox:
Province In: ONTARIO
Site Adrs2:
Site City: ottawa
Province Out:
Site Postal Code: K2P 1Y1
Site Country: Canada
Co Official: George Zahalan
Co Admin: George Zahalan

Choice of Contact: CO_ADMIN
Phone No Official: 613-422-2900 Ext.
Phone No Admin: 613-422-2900 Ext.
County Ont: OTTAWA CARLTON (RM)
County Out:
District: 402

2017 Generator Manifest

ID: 35696
Generator No: ON3330352
Receiver Type: 030
Waste Char: A
Waste Code: 261

Sum Received Qty: 57.0
Waste Class Name: PHARMACEUTICALS
Count Manifests: 2
District: 402

2018 Generator Info

Gen No: ON3330352
ID: 13279
Contaminated Fac: N
MHSW Facility: N
NAICS Code1: 325410
NAICS Code2:
NAICS Code3:
Gen Name: CentreTown Pharmacy Inc.
Gen Div:
Gen Op Name: CentreTown Pharmacy
Gen Op Div:
Site Adrs1: 326 Bank Street
Site Bldg:
Site Pobox:
Province In: ONTARIO
Site Adrs2:

Choice of Contact: CO_ADMIN
Phone No Official: 613-422-2900 Ext.
Phone No Admin: 613-422-2900 Ext.
County Ont: OTTAWA CARLTON (RM)
County Out:
District: 402

Site City:	ottawa
Province Out:	
Site Postal Code:	K2P 1Y1
Site Country:	Canada
Co Official:	George Zahalan
Co Admin:	George Zahalan

2018 Generator Manifest

ID:	35570	**Sum Received Qty:**	5.6
Generator No:	ON3330352	**Waste Class Name:**	PATHOLOGICAL WASTES
Receiver Type:	030	**Count Manifests:**	1
Waste Char:	P	**District:**	402
Waste Code:	312		

2018 Generator Manifest

ID:	35569	**Sum Received Qty:**	45.1
Generator No:	ON3330352	**Waste Class Name:**	PHARMACEUTICALS
Receiver Type:	030	**Count Manifests:**	3
Waste Char:	A	**District:**	402
Waste Code:	261		

2019 Generator Info

Gen No:	ON3330352	**Choice of Contact:**	CO_ADMIN
ID:	13049	**Phone No Official:**	613-422-2900 Ext.
Contaminated Fac:	N	**Phone No Admin:**	613-422-2900 Ext.
MHSW Facility:	N	**County Ont:**	OTTAWA CARLTON (RM)
NAICS Code1:	325410	**County Out:**	
NAICS Code2:		**District:**	402
NAICS Code3:			
Gen Name:	CentreTown Pharmacy Inc.		
Gen Div:			
Gen Op Name:	CentreTown Pharmacy		
Gen Op Div:			
Site Adrs1:	326 Bank Street		
Site Bldg:			
Site Pobox:			
Province In:	ONTARIO		
Site Adrs2:			
Site City:	ottawa		
Province Out:			
Site Postal Code:	K2P 1Y1		
Site Country:	Canada		
Co Official:	George Zahalan		
Co Admin:	George Zahalan		

2019 Generator Manifest

ID:	34828	**Sum Received Qty:**	60.0
Generator No:	ON3330352	**Waste Class Name:**	PHARMACEUTICALS
Receiver Type:	030	**Count Manifests:**	2
Waste Char:	A	**District:**	402
Waste Code:	261		

2019 Generator Manifest

ID:	34829	**Sum Received Qty:**	45.0
Generator No:	ON3330352	**Waste Class Name:**	PHARMACEUTICALS
Receiver Type:	030	**Count Manifests:**	1
Waste Char:	P	**District:**	402

Waste Code: 261

2020 Generator Info

Gen No: ON3330352
ID: 12723
Contaminated Fac: N
MHSW Facility: N
NAICS Code1: 325410
NAICS Code2:
NAICS Code3:
Gen Name: CentreTown Pharmacy Inc.
Gen Div:
Gen Op Name: CentreTown Pharmacy
Gen Op Div:
Site Adrs1: 326 Bank Street
Site Bldg:
Site Pobox:
Province In: ONTARIO
Site Adrs2:
Site City: ottawa
Province Out:
Site Postal Code: K2P 1Y1
Site Country: Canada
Co Official: George Zahalan
Co Admin: George Zahalan

Choice of Contact: CO_ADMIN
Phone No Official: 613-422-2900 Ext.
Phone No Admin: 613-422-2900 Ext.
County Ont: OTTAWA CARLTON (RM)
County Out:
District: 402

2020 Generator Manifest

ID: 32049
Generator No: ON3330352
Receiver Type: 030
Waste Char: A
Waste Code: 261

Sum Received Qty: 72.24
Waste Class Name: PHARMACEUTICALS
Count Manifests: 3
District: 402

2021 Generator Info

Gen No: ON3330352
ID: 12561
Contaminated Fac: N
MHSW Facility: N
NAICS Code1: 325410
NAICS Code2:
NAICS Code3:
Gen Name: CentreTown Pharmacy Inc.
Gen Div:
Gen Op Name: CentreTown Pharmacy
Gen Op Div:
Site Adrs1: 326 Bank Street
Site Bldg:
Site Pobox:
Province In: ONTARIO
Site Adrs2:
Site City: ottawa
Province Out:
Site Postal Code: K2P 1Y1
Site Country: Canada
Co Official: George Zahalan
Co Admin: George Zahalan

Choice of Contact: CO_ADMIN
Phone No Official: 613-422-2900 Ext.
Phone No Admin: 613-422-2900 Ext.
County Ont: OTTAWA CARLTON (RM)
County Out:
District: 402

2021 Generator Manifest

Map Key	Number of Records	Direction/ Distance (m)	Elev/Diff (m)	Site	DB

ID:	32489	**Sum Received Qty:**	42.46
Generator No:	ON3330352	**Waste Class Name:**	PHARMACEUTICALS
Receiver Type:	030	**Count Manifests:**	2
Waste Char:	A	**District:**	402
Waste Code:	261		

106 **1 of 5** **NNW/198.0** **76.9 / 0.00**

E.A.S. ILLUSTRATORS & PRINTERS LTD
171 NEPEAN ST.
OTTAWA ON K2P 0B4

GEN

Generator Info

Generator No:	ON1203100	**Choice of Contact:**	
Approval Years:	89	**Contaminated Fac:**	
Status:		**MHSW Facility:**	
PO Box No:		**SIC Code:**	2811
Country:			
Co Admin:			
Phone No Admin:			
SIC Description:	BUSINESS FORMS PRINT		

Waste Detail(s)

Waste Class:	213
Waste Class Name:	PETROLEUM DISTILLATES

106 **2 of 5** **NNW/198.0** **76.9 / 0.00**

E.A.S. ILLUSTRATORS & PRINTERS LTD14-740
171 NEPEAN ST.
OTTAWA ON K2P 0B4

GEN

Generator Info

Generator No:	ON1203100	**Choice of Contact:**	
Approval Years:	92,93,94,95,96	**Contaminated Fac:**	
Status:		**MHSW Facility:**	
PO Box No:		**SIC Code:**	2811
Country:			
Co Admin:			
Phone No Admin:			
SIC Description:	BUSINESS FORMS PRINT		

Waste Detail(s)

Waste Class:	213
Waste Class Name:	PETROLEUM DISTILLATES

106 **3 of 5** **NNW/198.0** **76.9 / 0.00**

E.A.S. (OUT OF BUS) 14-740
171 NEPEAN ST.
OTTAWA ON K2P 0B4

GEN

Generator Info

Generator No:	ON1203100	**Choice of Contact:**	
Approval Years:	97,98	**Contaminated Fac:**	
Status:		**MHSW Facility:**	
PO Box No:		**SIC Code:**	2811

Map Key	Number of Records	Direction/ Distance (m)	Elev/Diff (m)	Site	DB

Country:
Co Admin:
Phone No Admin:
SIC Description: BUSINESS FORMS PRINT.

Waste Detail(s)

Waste Class: 213
Waste Class Name: PETROLEUM DISTILLATES

---

106 ***4 of 5*** ***NNW/198.0*** ***76.9 / 0.00*** ***ARMCO PRINT 02-638***
171 NEPEAN STREET
OTTAWA ON K2P 0B4 ***GEN***

Generator Info

Generator No: ON1550000
Approval Years: 92,93,96,97,98
Status:
PO Box No:
Country:
Co Admin:
Phone No Admin:
SIC Description: OTHER COMM. PRINTING

Choice of Contact:
Contaminated Fac:
MHSW Facility:
SIC Code: 2819

Waste Detail(s)

Waste Class: 264
Waste Class Name: PHOTOPROCESSING WASTES

---

106 ***5 of 5*** ***NNW/198.0*** ***76.9 / 0.00*** ***ARMCO PRINT 02-638***
171 NEPEAN STREET
OTTAWA ON K2P 0B4 ***GEN***

Generator Info

Generator No: ON1550000
Approval Years: 94,95
Status:
PO Box No:
Country:
Co Admin:
Phone No Admin:
SIC Description: OTHER COMM. PRINTING

Choice of Contact:
Contaminated Fac:
MHSW Facility:
SIC Code: 2819

Waste Detail(s)

Waste Class: 264
Waste Class Name: PHOTOPROCESSING WASTES

---

107 ***1 of 1*** ***S/198.0*** ***76.9 / 0.00*** ***THE PROPERTY GROUP***
404 McLAREN ST
OTTAWA ON ***GEN***

Generator Info

Map Key	Number of Records	Direction/ Distance (m)	Elev/Diff (m)	Site	DB

Generator No:	ON4270376	**Choice of Contact:**	
Approval Years:	2011	**Contaminated Fac:**	
Status:		**MHSW Facility:**	
PO Box No:		**SIC Code:**	236110
Country:			
Co Admin:			
Phone No Admin:			
SIC Description:			

---

108 | **1 of 1** | **E/199.4** | **74.9 / -2.00** | **300 Somerset St W Ottawa ON K2P0J6** | **EHS**

Order No:	20130710005	**Nearest Intersection:**	
Status:	C	**Municipality:**	
Report Type:	Custom Report	**Client Prov/State:**	ON
Report Date:	16-JUL-13	**Search Radius (km):**	.25
Date Received:	10-JUL-13	**X:**	-75.693958
Previous Site Name:		**Y:**	45.416131
Lot/Building Size:			
Additional Info Ordered:			

---

109 | **1 of 1** | **ENE/199.8** | **74.8 / -2.12** | **331 Cooper St Ottawa ON** | **WWIS**

Well ID:	7334763	**Flowing (Y/N):**	
Construction Date:		**Flow Rate:**	
Use 1st:	Monitoring and Test Hole	**Data Entry Status:**	
Use 2nd:		**Data Src:**	
Final Well Status:	Monitoring and Test Hole	**Date Received:**	03/08/2019
Water Type:		**Selected Flag:**	TRUE
Casing Material:		**Abandonment Rec:**	
Audit No:	Z298238	**Contractor:**	7241
Tag:	A257375	**Form Version:**	7
Constructn Method:		**Owner:**	
Elevation (m):		**County:**	OTTAWA-CARLETON
Elevatn Reliabilty:		**Lot:**	
Depth to Bedrock:		**Concession:**	
Well Depth:		**Concession Name:**	
Overburden/Bedrock:		**Easting NAD83:**	
Pump Rate:		**Northing NAD83:**	
Static Water Level:		**Zone:**	
Clear/Cloudy:		**UTM Reliability:**	
Municipality:	NEPEAN TOWNSHIP		
Site Info:			

PDF URL (Map): https://d2khazk8e83rdv.cloudfront.net/moe_mapping/downloads/2Water/Wells_pdfs/733\7334763.pdf

Additional Detail(s) (Map)

Well Completed Date:	11/14/2018
Year Completed:	2018
Depth (m):	5.4864
Latitude:	45.4172325169397
Longitude:	-75.6946343758173
X:	-75.69463421374994
Y:	45.41723251004211
Path:	733\7334763.pdf

Bore Hole Information

Bore Hole ID:	1007475861	**Elevation:**	

DP2BR:		**Elevrc:**	
Spatial Status:		**Zone:**	18
Code OB:		**East83:**	445651.00
Code OB Desc:		**North83:**	5029536.00
Open Hole:		**Org CS:**	UTM83
Cluster Kind:		**UTMRC:**	4
Date Completed:	11/14/2018	**UTMRC Desc:**	margin of error : 30 m - 100 m
Remarks:		**Location Method:**	wwr
Location Method Desc:	on Water Well Record		
Elevrc Desc:			
Location Source Date:			
Improvement Location Source:			
Improvement Location Method:			
Source Revision Comment:			
Supplier Comment:			

Overburden and Bedrock Materials Interval

Formation ID:	1007824505
Layer:	2
Color:	6
General Color:	BROWN
Material 1:	28
Material 1 Desc:	SAND
Material 2:	85
Material 2 Desc:	SOFT
Material 3:	77
Material 3 Desc:	LOOSE
Formation Top Depth:	1.0
Formation End Depth:	6.0
Formation End Depth UOM:	ft

Overburden and Bedrock Materials Interval

Formation ID:	1007824506
Layer:	3
Color:	2
General Color:	GREY
Material 1:	05
Material 1 Desc:	CLAY
Material 2:	06
Material 2 Desc:	SILT
Material 3:	85
Material 3 Desc:	SOFT
Formation Top Depth:	6.0
Formation End Depth:	18.0
Formation End Depth UOM:	ft

Overburden and Bedrock Materials Interval

Formation ID:	1007824504
Layer:	1
Color:	2
General Color:	GREY
Material 1:	11
Material 1 Desc:	GRAVEL
Material 2:	27
Material 2 Desc:	OTHER
Material 3:	79
Material 3 Desc:	PACKED

Formation Top Depth: 0.0
Formation End Depth: 1.0
Formation End Depth UOM: ft

Annular Space/Abandonment Sealing Record

Plug ID: 1007826023
Layer: 2
Plug From: 1.0
Plug To: 7.0
Plug Depth UOM: ft

Annular Space/Abandonment Sealing Record

Plug ID: 1007826022
Layer: 1
Plug From: 0.0
Plug To: 1.0
Plug Depth UOM: ft

Annular Space/Abandonment Sealing Record

Plug ID: 1007826024
Layer: 3
Plug From: 7.0
Plug To: 18.0
Plug Depth UOM: ft

Method of Construction & Well Use

Method Construction ID: 1007827610
Method Construction Code: B
Method Construction: Other Method
Other Method Construction: Direct Push

Pipe Information

Pipe ID: 1007822322
Casing No: 0
Comment:
Alt Name:

Construction Record - Casing

Casing ID: 1007828288
Layer: 1
Material: 5
Open Hole or Material: PLASTIC
Depth From: 0.0
Depth To: 8.0
Casing Diameter: 1.3799999952316284
Casing Diameter UOM: Inch
Casing Depth UOM: ft

Construction Record - Screen

Screen ID:	1007828989
Layer:	1
Slot:	10
Screen Top Depth:	8.0
Screen End Depth:	18.0
Screen Material:	5
Screen Depth UOM:	ft
Screen Diameter UOM:	inch
Screen Diameter:	1.659999966621399

Results of Well Yield Testing

Pumping Test Method Desc:	
Pump Test ID:	1007829783
Pump Set At:	
Static Level:	
Final Level After Pumping:	
Recommended Pump Depth:	
Pumping Rate:	
Flowing Rate:	
Recommended Pump Rate:	
Levels UOM:	ft
Rate UOM:	GPM
Water State After Test Code:	
Water State After Test:	
Pumping Test Method:	0
Pumping Duration HR:	
Pumping Duration MIN:	
Flowing:	

Hole Diameter

Hole ID:	1007827265
Diameter:	2.375
Depth From:	0.0
Depth To:	18.0
Hole Depth UOM:	ft
Hole Diameter UOM:	Inch

---

110 | ***1 of 1*** | ***N/201.5*** | ***76.6 / -0.28*** | ***ENBRIDGE GAS INC***
142 NEPEAN ST,,OTTAWA,ON,K2P 2N2,CA
ON | ***PINC***

Incident Id:		**Pipe Material:**	
Incident No:	2859636	**Fuel Category:**	
Incident Reported Dt:	6/3/2020	**Health Impact:**	
Type:	FS-Pipeline Incident	**Environment Impact:**	
Status Code:		**Property Damage:**	
Tank Status:	Pipeline Damage Reason Est	**Service Interrupt:**	
Task No:		**Enforce Policy:**	
Spills Action Centre:		**Public Relation:**	
Fuel Type:		**Pipeline System:**	
Fuel Occurrence Tp:		**PSIG:**	
Date of Occurrence:		**Attribute Category:**	
Occurrence Start Dt:		**Regulator Location:**	
Depth:		**Method Details:**	
Customer Acct Name:	ENBRIDGE GAS INC		
Incident Address:	142 NEPEAN ST,,OTTAWA,ON,K2P 2N2,CA		
Operation Type:			
Pipeline Type:			
Regulator Type:			
Summary:			
Reported By:			

Affiliation:
Occurrence Desc:
Damage Reason:
Notes:

---

111 **1 of 1** **NE/203.8** **74.8 / -2.12** **ON** **BORE**

Borehole ID:	613315	**Inclin FLG:**	No
OGF ID:	215514614	**SP Status:**	Initial Entry
Status:		**Surv Elev:**	No
Type:	Borehole	**Piezometer:**	No
Use:		**Primary Name:**	
Completion Date:		**Municipality:**	
Static Water Level:		**Lot:**	
Primary Water Use:		**Township:**	
Sec. Water Use:		**Latitude DD:**	45.417288
Total Depth m:	-999	**Longitude DD:**	-75.694639
Depth Ref:	Ground Surface	**UTM Zone:**	18
Depth Elev:		**Easting:**	445651
Drill Method:		**Northing:**	5029542
Orig Ground Elev m:	71.2	**Location Accuracy:**	
Elev Reliabil Note:		**Accuracy:**	Not Applicable
DEM Ground Elev m:	71.7		
Concession:			
Location D:			
Survey D:			
Comments:			

Borehole Geology Stratum

Geology Stratum ID:	218394619	**Mat Consistency:**	Dense
Top Depth:	12.3	**Material Moisture:**	
Bottom Depth:		**Material Texture:**	
Material Color:		**Non Geo Mat Type:**	
Material 1:	Bedrock	**Geologic Formation:**	
Material 2:	Shale	**Geologic Group:**	
Material 3:		**Geologic Period:**	
Material 4:		**Depositional Gen:**	
Gsc Material Description:			
Stratum Description:	BEDROCK. 0050 043 00080 058 00115 062 00000062000500240022 6DENSE. BEDROCK.		

Geology Stratum ID:	218394613	**Mat Consistency:**	Hard
Top Depth:	1.7	**Material Moisture:**	
Bottom Depth:	3	**Material Texture:**	
Material Color:	Grey	**Non Geo Mat Type:**	
Material 1:	Clay	**Geologic Formation:**	
Material 2:		**Geologic Group:**	
Material 3:		**Geologic Period:**	
Material 4:		**Depositional Gen:**	
Gsc Material Description:			
Stratum Description:	CLAY. GREY,HARD.		

Geology Stratum ID:	218394618	**Mat Consistency:**	Compact
Top Depth:	10.1	**Material Moisture:**	
Bottom Depth:	12.3	**Material Texture:**	
Material Color:		**Non Geo Mat Type:**	
Material 1:	Till	**Geologic Formation:**	
Material 2:		**Geologic Group:**	
Material 3:		**Geologic Period:**	
Material 4:		**Depositional Gen:**	
Gsc Material Description:			
Stratum Description:	TILL. COMPACT.		

Geology Stratum ID: 218394615
Top Depth: 6.1
Bottom Depth: 7.6
Material Color: Grey
Material 1: Clay
Material 2:
Material 3:
Material 4:
Gsc Material Description:
Stratum Description: CLAY. GREY,FIRM.

Mat Consistency: Firm
Material Moisture:
Material Texture:
Non Geo Mat Type:
Geologic Formation:
Geologic Group:
Geologic Period:
Depositional Gen:

Geology Stratum ID: 218394611
Top Depth: 0
Bottom Depth: 1.5
Material Color:
Material 1: Sand
Material 2:
Material 3:
Material 4:
Gsc Material Description:
Stratum Description: SAND. LOOSE.

Mat Consistency: Loose
Material Moisture:
Material Texture:
Non Geo Mat Type:
Geologic Formation:
Geologic Group:
Geologic Period:
Depositional Gen:

Geology Stratum ID: 218394612
Top Depth: 1.5
Bottom Depth: 1.7
Material Color:
Material 1: Sand
Material 2: Pebbles
Material 3:
Material 4:
Gsc Material Description:
Stratum Description: SAND,PEBBLES. LOOSE.

Mat Consistency: Loose
Material Moisture:
Material Texture:
Non Geo Mat Type:
Geologic Formation:
Geologic Group:
Geologic Period:
Depositional Gen:

Geology Stratum ID: 218394614
Top Depth: 3
Bottom Depth: 6.1
Material Color: Grey
Material 1: Clay
Material 2: Shells
Material 3:
Material 4:
Gsc Material Description:
Stratum Description: CLAY. GREY,SOFT.

Mat Consistency: Soft
Material Moisture:
Material Texture:
Non Geo Mat Type:
Geologic Formation:
Geologic Group:
Geologic Period:
Depositional Gen:

Geology Stratum ID: 218394617
Top Depth: 9.1
Bottom Depth: 10.1
Material Color:
Material 1: Till
Material 2: Sand
Material 3:
Material 4:
Gsc Material Description:
Stratum Description: TILL. FIRM.

Mat Consistency: Firm
Material Moisture:
Material Texture:
Non Geo Mat Type:
Geologic Formation:
Geologic Group:
Geologic Period:
Depositional Gen:

Geology Stratum ID: 218394616
Top Depth: 7.6
Bottom Depth: 9.1
Material Color:
Material 1: Till
Material 2:
Material 3:
Material 4:
Gsc Material Description:
Stratum Description: TILL. LOOSE.

Mat Consistency: Loose
Material Moisture:
Material Texture:
Non Geo Mat Type:
Geologic Formation:
Geologic Group:
Geologic Period:
Depositional Gen:

Source

Source Type:	Data Survey	***Source Appl:***	Spatial/Tabular
Source Orig:	Geological Survey of Canada	***Source Iden:***	1
Source Date:	1956-1972	***Scale or Res:***	Varies
Confidence:	H	***Horizontal:***	NAD27
Observatio:		***Verticalda:***	Mean Average Sea Level
Source Name:	Urban Geology Automated Information System (UGAIS)		
Source Details:	File: OTTAWA2.txt RecordID: 058230 NTS_Sheet: 31G05G		
Confiden 1:	Logged by professional. Exact and complete description of material and properties.		

Source List

Source Identifier:	1	***Horizontal Datum:***	NAD27
Source Type:	Data Survey	***Vertical Datum:***	Mean Average Sea Level
Source Date:	1956-1972	***Projection Name:***	Universal Transverse Mercator
Scale or Resolution:	Varies		
Source Name:	Urban Geology Automated Information System (UGAIS)		
Source Originators:	Geological Survey of Canada		

---

112 ***1 of 1*** ***SW/204.4*** ***77.9 / 1.00*** ***429 MC LEARN OTTAWA ON*** ***WWIS***

Well ID:	7233875	***Flowing (Y/N):***	
Construction Date:		***Flow Rate:***	
Use 1st:	Monitoring and Test Hole	***Data Entry Status:***	
Use 2nd:	0	***Data Src:***	
Final Well Status:	Monitoring and Test Hole	***Date Received:***	12/15/2014
Water Type:		***Selected Flag:***	TRUE
Casing Material:		***Abandonment Rec:***	
Audit No:	Z198210	***Contractor:***	7241
Tag:	A173761	***Form Version:***	7
Constructn Method:		***Owner:***	
Elevation (m):		***County:***	OTTAWA-CARLETON
Elevatn Reliabilty:		***Lot:***	
Depth to Bedrock:		***Concession:***	
Well Depth:		***Concession Name:***	
Overburden/Bedrock:		***Easting NAD83:***	
Pump Rate:		***Northing NAD83:***	
Static Water Level:		***Zone:***	
Clear/Cloudy:		***UTM Reliability:***	
Municipality:	NEPEAN TOWNSHIP		
Site Info:			

PDF URL (Map): https://d2khazk8e83rdv.cloudfront.net/moe_mapping/downloads/2Water/Wells_pdfs/723\7233875.pdf

Additional Detail(s) (Map)

Well Completed Date:	11/06/2014
Year Completed:	2014
Depth (m):	6.1
Latitude:	45.4143871652221
Longitude:	-75.6977434596111
X:	-75.6977432983287
Y:	45.41438715832119
Path:	723\7233875.pdf

Bore Hole Information

Bore Hole ID:	1005260617	***Elevation:***	
DP2BR:		***Elevrc:***	

Spatial Status:		**Zone:**	18
Code OB:		**East83:**	445405.00
Code OB Desc:		**North83:**	5029222.00
Open Hole:		**Org CS:**	UTM83
Cluster Kind:		**UTMRC:**	4
Date Completed:	11/06/2014	**UTMRC Desc:**	margin of error : 30 m - 100 m
Remarks:		**Location Method:**	wwr
Location Method Desc:	on Water Well Record		
Elevrc Desc:			
Location Source Date:			
Improvement Location Source:			
Improvement Location Method:			
Source Revision Comment:			
Supplier Comment:			

Overburden and Bedrock Materials Interval

Formation ID:	1005436584
Layer:	3
Color:	6
General Color:	BROWN
Material 1:	05
Material 1 Desc:	CLAY
Material 2:	
Material 2 Desc:	
Material 3:	84
Material 3 Desc:	SILTY
Formation Top Depth:	3.0999999046325684
Formation End Depth:	4.880000114440918
Formation End Depth UOM:	m

Overburden and Bedrock Materials Interval

Formation ID:	1005436583
Layer:	2
Color:	6
General Color:	BROWN
Material 1:	28
Material 1 Desc:	SAND
Material 2:	05
Material 2 Desc:	CLAY
Material 3:	84
Material 3 Desc:	SILTY
Formation Top Depth:	1.2200000286102295
Formation End Depth:	3.0999999046325684
Formation End Depth UOM:	m

Overburden and Bedrock Materials Interval

Formation ID:	1005436582
Layer:	1
Color:	6
General Color:	BROWN
Material 1:	01
Material 1 Desc:	FILL
Material 2:	11
Material 2 Desc:	GRAVEL
Material 3:	28
Material 3 Desc:	SAND
Formation Top Depth:	0.0

Formation End Depth: 1.2200000286102295
Formation End Depth UOM: m

Overburden and Bedrock Materials Interval

Formation ID: 1005436585
Layer: 4
Color: 2
General Color: GREY
Material 1: 05
Material 1 Desc: CLAY
Material 2: 06
Material 2 Desc: SILT
Material 3: 85
Material 3 Desc: SOFT
Formation Top Depth: 4.880000114440918
Formation End Depth: 6.099999904632568
Formation End Depth UOM: m

Annular Space/Abandonment Sealing Record

Plug ID: 1005436595
Layer: 3
Plug From: 2.740000009536743
Plug To: 6.099999904632568
Plug Depth UOM: m

Annular Space/Abandonment Sealing Record

Plug ID: 1005436593
Layer: 1
Plug From: 0.0
Plug To: 0.3100000023841858
Plug Depth UOM: m

Annular Space/Abandonment Sealing Record

Plug ID: 1005436594
Layer: 2
Plug From: 0.3100000023841858
Plug To: 2.740000009536743
Plug Depth UOM: m

Method of Construction & Well Use

Method Construction ID: 1005436592
Method Construction Code: 2
Method Construction: Rotary (Convent.)
Other Method Construction:

Pipe Information

Pipe ID: 1005436581
Casing No: 0
Comment:
Alt Name:

Construction Record - Casing

Casing ID:	1005436588
Layer:	1
Material:	5
Open Hole or Material:	PLASTIC
Depth From:	0.0
Depth To:	3.0999999046325684
Casing Diameter:	5.199999809265137
Casing Diameter UOM:	cm
Casing Depth UOM:	m

Construction Record - Screen

Screen ID:	1005436589
Layer:	1
Slot:	10
Screen Top Depth:	3.0999999046325684
Screen End Depth:	6.099999904632568
Screen Material:	5
Screen Depth UOM:	m
Screen Diameter UOM:	cm
Screen Diameter:	6.03000020980835

Water Details

Water ID:	1005436587
Layer:	
Kind Code:	
Kind:	
Water Found Depth:	
Water Found Depth UOM:	m

Hole Diameter

Hole ID:	1005436586
Diameter:	15.319999694824219
Depth From:	0.0
Depth To:	6.099999904632568
Hole Depth UOM:	m
Hole Diameter UOM:	cm

---

113 ***1 of 1*** ***NNW/204.8*** ***76.9 / 0.00*** ***153 Nepean Street Ottawa ON K2P 0B5*** ***EHS***

Order No:	20090909031	***Nearest Intersection:***	
Status:	C	***Municipality:***	
Report Type:	Custom Report	***Client Prov/State:***	ON
Report Date:	9/10/2009	***Search Radius (km):***	0.25
Date Received:	9/9/2009	***X:***	-75.69705
Previous Site Name:		***Y:***	45.417807
Lot/Building Size:			
Additional Info Ordered:			

---

114 ***1 of 1*** ***NW/204.8*** ***77.6 / 0.69*** ***203 Bank St Ottawa ON K2P1W7*** ***EHS***

Order No:	20150804104	***Nearest Intersection:***	
Status:	C	***Municipality:***	

Map Key	Number of Records	Direction/ Distance (m)	Elev/Diff (m)	Site	DB

Report Type:	Custom Report	**Client Prov/State:**	ON
Report Date:	10-AUG-15	**Search Radius (km):**	.25
Date Received:	04-AUG-15	**X:**	-75.697868
Previous Site Name:		**Y:**	45.417577
Lot/Building Size:			
Additional Info Ordered:			

115 **1 of 5** **NW/205.7** **77.6 / 0.69** **SCT**

CAPITAL XTRA INC.
177 NEPEAN ST SUITE 500
OTTAWA ON K2P 0B4

Established:	1994
Plant Size (ft²):	1800
Employment:	7

--Details--

Description:	Newspaper Publishers
SIC/NAICS Code:	511110

115 **2 of 5** **NW/205.7** **77.6 / 0.69** **SPL**

PRIVATE RESIDENCE
177 NIPEON STREET FURNACE OIL TANK
OTTAWA CITY ON

Ref No:	164499	**Municipality No:**	20101
Year:		**Nature of Damage:**	
Incident Dt:	//	**Discharger Report:**	
Dt MOE Arvl on Scn:		**Material Group:**	
MOE Reported Dt:	2/9/1999	**Impact to Health:**	
Dt Document Closed:		**Agency Involved:**	
Site No:			
MOE Response:			
Site County/District:			
Site Geo Ref Meth:			
Site District Office:			
Nearest Watercourse:			
Site Name:			
Site Address:			
Site Region:			
Site Municipality:	OTTAWA CITY		
Site Lot:			
Site Conc:			
Site Geo Ref Accu:			
Site Map Datum:			
Northing:			
Easting:			
Entity Operating Name:			
Client Name:			
Client Type:			
Source Type:			
Incident Cause:	UNDERGROUND TANK LEAK		
Incident Preceding Spill:			
Incident Reason:	UNKNOWN		
Incident Summary:	PVT OWNER- UNK QTY FURNACE OIL TO GND, LEAK IN BURIED TANK.		
Environment Impact:	POSSIBLE		
Health Env Consequence:			
Nature of Impact:	Soil contamination		
Contaminant Qty:			
Contaminant Qty 1:			
Contaminant Unit:			
Contaminant Code:			
Contaminant Name:			

Map Key	Number of Records	Direction/ Distance (m)	Elev/Diff (m)	Site	DB

Contaminant Limit 1:
Contam Limit Freq 1:
Contaminant UN No 1:
Receiving Medium: LAND
Activity Preceding Spill:
Property 2nd Watershed:
Property Tertiary Watershed:
Sector Type:
SAC Action Class:
Call Report Locatn Geodata:
Time Reported:
System Facility Address:

---

115 ***3 of 5*** ***NW/205.7*** ***77.6 / 0.69*** ***District Realty Corporation*** ***GEN***
177 Nepean Street
Ottawa ON K2P 0B4

Generator Info

Generator No: ON3439760
Approval Years: 05
Status:
PO Box No:
Country:
Co Admin:
Phone No Admin:
SIC Description: Real Estate Property Managers

Choice of Contact:
Contaminated Fac:
MHSW Facility:
SIC Code: 531310

Waste Detail(s)

Waste Class: 243
Waste Class Name: PCB'S

---

115 ***4 of 5*** ***NW/205.7*** ***77.6 / 0.69*** ***Mel Cohen Realty Ltd.*** ***CA***
177 Nepean Street
Ottawa ON

Certificate #: 4169-6X5R3J
Application Year: 2007
Issue Date: 1/18/2007
Approval Type: Air
Status: Approved
Application Type:
Client Name:
Client Address:
Client City:
Client Postal Code:
Project Description:
Contaminants:
Emission Control:

---

115 ***5 of 5*** ***NW/205.7*** ***77.6 / 0.69*** ***Mel Cohen Realty Ltd.*** ***ECA***
177 Nepean Street
Ottawa ON K1Y 2E9

Approval No: 4169-6X5R3J
Approval Date: 2007-01-18
Status: Approved
Record Type: ECA
MOE District: Ottawa
City:
Longitude: -75.697105
Latitude: 45.417862

Map Key	Number of Records	Direction/ Distance (m)	Elev/Diff (m)	Site	DB

Link Source: IDS
SWP Area Name: Rideau Valley
Approval Type: ECA-AIR
Project Type: AIR
Business Name: Mel Cohen Realty Ltd.
Address: 177 Nepean Street
Full Address:
Full PDF Link: https://www.accessenvironment.ene.gov.on.ca/instruments/7918-6JULYV-14.pdf
PDF Site Location:
Geometry X:
Geometry Y:

---

116 | **1 of 1** | **SW/206.4** | **77.9 / 1.00** | **19 MCLAREN ON** | **WWIS**

Well ID: 7233876
Construction Date:
Use 1st: Monitoring and Test Hole
Use 2nd: 0
Final Well Status: Monitoring and Test Hole
Water Type:
Casing Material:
Audit No: Z188288
Tag: A173762
Constructn Method:
Elevation (m):
Elevatn Reliabilty:
Depth to Bedrock:
Well Depth:
Overburden/Bedrock:
Pump Rate:
Static Water Level:
Clear/Cloudy:
Municipality: OTTAWA CITY
Site Info:
Flowing (Y/N):
Flow Rate:
Data Entry Status:
Data Src:
Date Received: 12/15/2014
Selected Flag: TRUE
Abandonment Rec:
Contractor: 7241
Form Version: 7
Owner:
County: OTTAWA-CARLETON
Lot:
Concession:
Concession Name:
Easting NAD83:
Northing NAD83:
Zone:
UTM Reliability:

PDF URL (Map): https://d2khazk8e83rdv.cloudfront.net/moe_mapping/downloads/2Water/Wells_pdfs/723\7233876.pdf

Additional Detail(s) (Map)

Well Completed Date: 11/06/2014
Year Completed: 2014
Depth (m): 6.1
Latitude: 45.4143425525272
Longitude: -75.6976790084398
X: -75.69767884602885
Y: 45.41434254629924
Path: 723\7233876.pdf

Bore Hole Information

Bore Hole ID: 1005260627
DP2BR:
Spatial Status:
Code OB:
Code OB Desc:
Open Hole:
Cluster Kind:
Date Completed: 11/06/2014
Remarks:
Location Method Desc: on Water Well Record
Elevrc Desc:
Location Source Date:
Improvement Location Source:
Elevation:
Elevrc:
Zone: 18
East83: 445410.00
North83: 5029217.00
Org CS: UTM83
UTMRC: 4
UTMRC Desc: margin of error : 30 m - 100 m
Location Method: wwr

Improvement Location Method:
Source Revision Comment:
Supplier Comment:

Overburden and Bedrock Materials Interval

Formation ID:	1005436710
Layer:	4
Color:	2
General Color:	GREY
Material 1:	05
Material 1 Desc:	CLAY
Material 2:	06
Material 2 Desc:	SILT
Material 3:	85
Material 3 Desc:	SOFT
Formation Top Depth:	4.880000114440918
Formation End Depth:	6.099999904632568
Formation End Depth UOM:	m

Overburden and Bedrock Materials Interval

Formation ID:	1005436708
Layer:	2
Color:	6
General Color:	BROWN
Material 1:	06
Material 1 Desc:	SILT
Material 2:	28
Material 2 Desc:	SAND
Material 3:	05
Material 3 Desc:	CLAY
Formation Top Depth:	1.2200000286102295
Formation End Depth:	3.0999999046325684
Formation End Depth UOM:	m

Overburden and Bedrock Materials Interval

Formation ID:	1005436709
Layer:	3
Color:	6
General Color:	BROWN
Material 1:	06
Material 1 Desc:	SILT
Material 2:	05
Material 2 Desc:	CLAY
Material 3:	85
Material 3 Desc:	SOFT
Formation Top Depth:	3.0999999046325684
Formation End Depth:	4.880000114440918
Formation End Depth UOM:	m

Overburden and Bedrock Materials Interval

Formation ID:	1005436707
Layer:	1
Color:	6
General Color:	BROWN

Material 1: 01
Material 1 Desc: FILL
Material 2: 11
Material 2 Desc: GRAVEL
Material 3: 28
Material 3 Desc: SAND
Formation Top Depth: 0.0
Formation End Depth: 1.2200000286102295
Formation End Depth UOM: m

Annular Space/Abandonment Sealing Record

Plug ID: 1005436720
Layer: 3
Plug From: 2.740000009536743
Plug To: 6.099999904632568
Plug Depth UOM: m

Annular Space/Abandonment Sealing Record

Plug ID: 1005436718
Layer: 1
Plug From: 0.0
Plug To: 0.3100000023841858
Plug Depth UOM: m

Annular Space/Abandonment Sealing Record

Plug ID: 1005436719
Layer: 2
Plug From: 0.3100000023841858
Plug To: 2.740000009536743
Plug Depth UOM: m

Method of Construction & Well Use

Method Construction ID: 1005436717
Method Construction Code: 2
Method Construction: Rotary (Convent.)
Other Method Construction: AIR PERCUSSION AND DIRECT PUSH

Pipe Information

Pipe ID: 1005436706
Casing No: 0
Comment:
Alt Name:

Construction Record - Casing

Casing ID: 1005436713
Layer: 1
Material: 5
Open Hole or Material: PLASTIC
Depth From: 0.0
Depth To: 3.0999999046325684
Casing Diameter: 5.199999809265137

Casing Diameter UOM: cm
Casing Depth UOM: m

Construction Record - Screen

Screen ID: 1005436714
Layer: 1
Slot: 10
Screen Top Depth: 3.0999999046325684
Screen End Depth: 6.099999904632568
Screen Material: 5
Screen Depth UOM: m
Screen Diameter UOM: cm
Screen Diameter: 6.03000020980835

Water Details

Water ID: 1005436712
Layer:
Kind Code:
Kind:
Water Found Depth:
Water Found Depth UOM: m

Hole Diameter

Hole ID: 1005436711
Diameter: 15.319999694824219
Depth From: 0.0
Depth To: 6.099999904632568
Hole Depth UOM: m
Hole Diameter UOM: cm

---

117 | **1 of 1** | **WSW/207.3** | **77.9 / 1.00** | **281 Kent Street, Ottawa ON K2P 2H8** | **EHS**

Order No: 20191126061
Status: C
Report Type: Standard Report
Report Date: 29-NOV-19
Date Received: 26-NOV-19
Previous Site Name:
Lot/Building Size:
Additional Info Ordered: Fire Insur. Maps and/or Site Plans

Nearest Intersection:
Municipality:
Client Prov/State: ON
Search Radius (km): .25
X: -75.698814
Y: 45.415095

---

118 | **1 of 1** | **NW/208.2** | **77.9 / 1.00** | **205 Bank Street, Ottawa ON K2P 1W7** | **EHS**

Order No: 20120329004
Status: C
Report Type: Custom Report
Report Date: 4/4/2012 9:17:04 AM
Date Received: 3/29/2012 9:15:30 AM
Previous Site Name:
Lot/Building Size:
Additional Info Ordered:

Nearest Intersection:
Municipality:
Client Prov/State: ON
Search Radius (km): 0.25
X: -75.698073
Y: 45.417517

---

119 | **1 of 1** | **W/211.2** | **77.9 / 1.00** | **The Everett, 375 Lisgar Street.** | **GEN**

Ottawa ON

Generator Info as of July 2024

Generator No:	ON001056559
Generator Company Name:	The Everett
Street:	375 Lisgar Street.
City:	Ottawa
Province State:	Ontario
Country:	Canada
Postal Code:	K2P 0E3
Waste Class:	251 L, 251 L

Waste Class Decoded:

251 - OIL SKIMMINGS & SLUDGES; 251 - OIL SKIMMINGS & SLUDGES

---

120 ***1 of 1*** ***NW/211.9*** ***77.9 / 1.00*** ***BAYVIEW PROPERTY MANAGEMENT*** ***GEN***
210 BANK STREET
OTTAWA ON K2P 1W8

Generator Info

Generator No:	ON7938408	***Choice of Contact:***	
Approval Years:	07,08	***Contaminated Fac:***	
Status:		***MHSW Facility:***	
PO Box No:		***SIC Code:***	531310
Country:			
Co Admin:			
Phone No Admin:			
SIC Description:	Real Estate Property Managers		

Waste Detail(s)

Waste Class:	221
Waste Class Name:	LIGHT FUELS

---

121 ***1 of 2*** ***NW/212.6*** ***76.8 / -0.03*** ***JacintalInk*** ***SCT***
207 Bank St Suite 242
Ottawa ON K2P 2N2

Established:	2002
Plant Size (ft²):	
Employment:	2

--Details--

Description:	Other Publishers
SIC/NAICS Code:	511190

---

121 ***2 of 2*** ***NW/212.6*** ***76.8 / -0.03*** ***To Be Publications Inc.*** ***SCT***
207 Bank St
Ottawa ON K2P 2N2

Established:	01-JUN-02
Plant Size (ft²):	

Employment:

--Details--
Description: Periodical Publishers
SIC/NAICS Code: 511120

---

122 ***1 of 1*** ***WSW/212.6*** ***78.0 / 1.15*** ***281 kent st Ottawa ON*** ***WWIS***

Well ID:	7354245	***Flowing (Y/N):***	
Construction Date:		***Flow Rate:***	
Use 1st:	Test Hole	***Data Entry Status:***	
Use 2nd:	Monitoring	***Data Src:***	
Final Well Status:	Monitoring and Test Hole	***Date Received:***	02/19/2020
Water Type:		***Selected Flag:***	TRUE
Casing Material:		***Abandonment Rec:***	
Audit No:	Z302708	***Contractor:***	7241
Tag:	A269066	***Form Version:***	7
Constructn Method:		***Owner:***	
Elevation (m):		***County:***	OTTAWA-CARLETON
Elevatn Reliabilty:		***Lot:***	
Depth to Bedrock:		***Concession:***	
Well Depth:		***Concession Name:***	
Overburden/Bedrock:		***Easting NAD83:***	
Pump Rate:		***Northing NAD83:***	
Static Water Level:		***Zone:***	
Clear/Cloudy:		***UTM Reliability:***	
Municipality:	OTTAWA CITY		
Site Info:			

Additional Detail(s) (Map)

Bore Hole ID:	1008173994	***Tag No:***	A269066
Depth M:	6.1	***Contractor:***	7241
Year Completed:	2020	***Latitude:***	45.4149837991
Well Completed Dt:	01/20/2020	***Longitude:***	-75.6987988081002
Audit No:	Z302708	***Y:***	45.41498379233774
Path:		***X:***	-75.69879864591043

Bore Hole Information

Bore Hole ID:	1008173994	***Elevation:***	
DP2BR:		***Elevrc:***	
Spatial Status:		***Zone:***	18
Code OB:		***East83:***	445323.00
Code OB Desc:		***North83:***	5029289.00
Open Hole:		***Org CS:***	UTM83
Cluster Kind:		***UTMRC:***	4
Date Completed:	01/20/2020	***UTMRC Desc:***	margin of error : 30 m - 100 m
Remarks:		***Location Method:***	wwr
Location Method Desc:	on Water Well Record		
Elevrc Desc:			
Location Source Date:			
Improvement Location Source:			
Improvement Location Method:			
Source Revision Comment:			
Supplier Comment:			

Overburden and Bedrock Materials Interval

Formation ID:	1008251401
Layer:	1
Color:	8
General Color:	BLACK
Material 1:	27
Material 1 Desc:	OTHER
Material 2:	11
Material 2 Desc:	GRAVEL
Material 3:	77
Material 3 Desc:	LOOSE
Formation Top Depth:	0.0
Formation End Depth:	0.3100000023841858
Formation End Depth UOM:	m

Overburden and Bedrock Materials Interval

Formation ID:	1008251403
Layer:	3
Color:	2
General Color:	GREY
Material 1:	06
Material 1 Desc:	SILT
Material 2:	28
Material 2 Desc:	SAND
Material 3:	85
Material 3 Desc:	SOFT
Formation Top Depth:	4.0
Formation End Depth:	6.099999904632568
Formation End Depth UOM:	m

Overburden and Bedrock Materials Interval

Formation ID:	1008251402
Layer:	2
Color:	6
General Color:	BROWN
Material 1:	05
Material 1 Desc:	CLAY
Material 2:	06
Material 2 Desc:	SILT
Material 3:	66
Material 3 Desc:	DENSE
Formation Top Depth:	0.3100000023841858
Formation End Depth:	4.0
Formation End Depth UOM:	m

Annular Space/Abandonment Sealing Record

Plug ID:	1008252372
Layer:	2
Plug From:	0.3100000023841858
Plug To:	2.7899999618530273
Plug Depth UOM:	m

Annular Space/Abandonment Sealing Record

Plug ID:	1008252373
Layer:	3

Plug From: 2.7899999618530273
Plug To: 6.099999904632568
Plug Depth UOM: m

Annular Space/Abandonment Sealing Record

Plug ID: 1008252371
Layer: 1
Plug From: 0.0
Plug To: 0.3100000023841858
Plug Depth UOM: m

Method of Construction & Well Use

Method Construction ID: 1008253335
Method Construction Code: D
Method Construction: Direct Push
Other Method Construction:

Pipe Information

Pipe ID: 1008250038
Casing No: 0
Comment:
Alt Name:

Construction Record - Casing

Casing ID: 1008253677
Layer: 1
Material: 5
Open Hole or Material: PLASTIC
Depth From: 0.0
Depth To: 3.0999999046325684
Casing Diameter: 4.03000020980835
Casing Diameter UOM: cm
Casing Depth UOM: m

Construction Record - Screen

Screen ID: 1008254028
Layer: 1
Slot: 10
Screen Top Depth: 3.0999999046325684
Screen End Depth: 6.099999904632568
Screen Material: 5
Screen Depth UOM: m
Screen Diameter UOM: cm
Screen Diameter: 4.820000171661377

Results of Well Yield Testing

Pumping Test Method Desc:
Pump Test ID: 1008254371
Pump Set At:
Static Level:
Final Level After Pumping:
Recommended Pump Depth:
Pumping Rate:

Flowing Rate:
Recommended Pump Rate:
Levels UOM: m
Rate UOM: LPM
Water State After Test Code:
Water State After Test:
Pumping Test Method: 0
Pumping Duration HR:
Pumping Duration MIN:
Flowing:

Hole Diameter

Hole ID: 1008252994
Diameter: 8.300000190734863
Depth From: 0.0
Depth To: 6.099999904632568
Hole Depth UOM: m
Hole Diameter UOM: cm

---

123 ***1 of 8*** ***SW/212.7*** ***77.9 / 1.00*** ***Dental Anaesthesia Group*** ***GEN***
441 MacLaren Street Suite 370
Ottawa ON

Generator Info

Generator No: ON6259500
Approval Years: 2013
Status:
PO Box No:
Country:
Co Admin:
Phone No Admin:
SIC Description: OFFICES OF DENTISTS
Choice of Contact:
Contaminated Fac:
MHSW Facility:
SIC Code: 621210

Waste Detail(s)

Waste Class: 261
Waste Class Name: PHARMACEUTICALS

---

123 ***2 of 8*** ***SW/212.7*** ***77.9 / 1.00*** ***Sedation Dental Group*** ***GEN***
Suite 370 441 MacLaren St
Ottawa ON K2P 2H3

Generator Info

Generator No: ON8313130
Approval Years: 2016
Status:
PO Box No:
Country: Canada
Co Admin: Penny Petersen
Phone No Admin: 613-232-3725 Ext.225
SIC Description: OFFICES OF DENTISTS
Choice of Contact: CO_ADMIN
Contaminated Fac: No
MHSW Facility: No
SIC Code: 621210

Waste Detail(s)

Waste Class: 261

Waste Class Name: PHARMACEUTICALS

Waste Detail(s)

Waste Class: 212
Waste Class Name: ALIPHATIC SOLVENTS

Waste Detail(s)

Waste Class: 262
Waste Class Name: DETERGENTS/SOAPS

Waste Detail(s)

Waste Class: 263
Waste Class Name: ORGANIC LABORATORY CHEMICALS

Waste Detail(s)

Waste Class: 312
Waste Class Name: PATHOLOGICAL WASTES

Waste Detail(s)

Waste Class: 114
Waste Class Name: OTHER INORGANIC ACID WASTES

---

123 | ***3 of 8*** | ***SW/212.7*** | ***77.9 / 1.00*** | ***Elevation Elevator Inc.***
441 MacLaren
Ottawa ON K2P 2R2 | ***GEN***

Generator Info

Generator No: ON8244897
Approval Years: 2015
Status:
PO Box No:
Country: Canada
Co Admin:
Phone No Admin:
SIC Description: ELEVATOR AND ESCALATOR INSTALLATION CONTRACTORS

Choice of Contact: CO_OFFICIAL
Contaminated Fac: No
MHSW Facility: No
SIC Code: 238291

Waste Detail(s)

Waste Class: 252
Waste Class Name: WASTE OILS & LUBRICANTS

---

123 | ***4 of 8*** | ***SW/212.7*** | ***77.9 / 1.00*** | ***Sedation Dental Group***
Suite 370 441 MacLaren St
Ottawa ON K2P 2H3 | ***GEN***

Generator Info

Generator No: ON8313130
Approval Years: 2015

Choice of Contact: CO_ADMIN
Contaminated Fac: No

Map Key	Number of Records	Direction/ Distance (m)	Elev/Diff (m)	Site	DB

Status:
PO Box No:
Country: Canada
Co Admin: Penny Petersen
Phone No Admin: 613-232-3725 Ext.225
SIC Description: OFFICES OF DENTISTS
MHSW Facility: No
SIC Code: 621210

Waste Detail(s)

Waste Class: 261
Waste Class Name: PHARMACEUTICALS

Waste Detail(s)

Waste Class: 312
Waste Class Name: PATHOLOGICAL WASTES

---

123 | ***5 of 8*** | ***SW/212.7*** | ***77.9 / 1.00*** | ***Dental Anaesthesia Group*** ***Suite 370 441 MacLaren St*** ***Ottawa ON K2P 2H3*** | ***GEN***

Generator Info

Generator No: ON8313130
Approval Years: 2014
Status:
PO Box No:
Country: Canada
Co Admin: Penny Petersen
Phone No Admin: 613-232-3725 Ext.225
SIC Description: OFFICES OF DENTISTS
Choice of Contact: CO_ADMIN
Contaminated Fac: No
MHSW Facility: No
SIC Code: 621210

Waste Detail(s)

Waste Class: 312
Waste Class Name: PATHOLOGICAL WASTES

Waste Detail(s)

Waste Class: 261
Waste Class Name: PHARMACEUTICALS

---

123 | ***6 of 8*** | ***SW/212.7*** | ***77.9 / 1.00*** | ***Sedation Dental Group*** ***Suite 370 441 MacLaren St*** ***Ottawa ON K2P 2H3*** | ***GEN***

Generator Info

Generator No: ON8313130
Approval Years: As of Dec 2018
Status: Registered
PO Box No:
Country: Canada
Co Admin:
Phone No Admin:
SIC Description:
Choice of Contact:
Contaminated Fac:
MHSW Facility:
SIC Code:

Waste Detail(s)

Waste Class: 261 A
Waste Class Name: Pharmaceuticals

Waste Detail(s)

Waste Class: 262 L
Waste Class Name: Detergents and soaps

Waste Detail(s)

Waste Class: 263 I
Waste Class Name: Misc. waste organic chemicals

Waste Detail(s)

Waste Class: 312 P
Waste Class Name: Pathological wastes

Waste Detail(s)

Waste Class: 114 C
Waste Class Name: Other inorganic acid wastes

Waste Detail(s)

Waste Class: 212 I
Waste Class Name: Aliphatic solvents and residues

---

123 | ***7 of 8*** | ***SW/212.7*** | ***77.9 / 1.00*** | ***Sedation Dental Group***
Suite 370 441 MacLaren St
Ottawa ON K2P 2H3 | ***GEN***

Generator Info

Generator No: ON8313130
Approval Years: As of Jul 2020
Status: Registered
PO Box No:
Country: Canada
Co Admin:
Phone No Admin:
SIC Description:

Choice of Contact:
Contaminated Fac:
MHSW Facility:
SIC Code:

Waste Detail(s)

Waste Class: 114 C
Waste Class Name: Other inorganic acid wastes

Waste Detail(s)

Waste Class: 261 A
Waste Class Name: Pharmaceuticals

Waste Detail(s)

Waste Class: 263 I
Waste Class Name: Misc. waste organic chemicals

Waste Detail(s)

Waste Class: 312 P
Waste Class Name: Pathological wastes

Waste Detail(s)

Waste Class: 262 L
Waste Class Name: Detergents and soaps

Waste Detail(s)

Waste Class: 212 I
Waste Class Name: Aliphatic solvents and residues

---

123 | ***8 of 8*** | ***SW/212.7*** | ***77.9 / 1.00*** | ***Sedation Dental Group***
Suite 370 441 MacLaren St
Ottawa ON K2P 2H3 | ***GEN***

Generator Info

Generator No: ON8313130
Approval Years: As of Nov 2021
Status: Registered
PO Box No:
Country: Canada
Co Admin:
Phone No Admin:
SIC Description:

Choice of Contact:
Contaminated Fac:
MHSW Facility:
SIC Code:

Waste Detail(s)

Waste Class: 261 A
Waste Class Name: Pharmaceuticals

Waste Detail(s)

Waste Class: 312 P
Waste Class Name: Pathological wastes

Waste Detail(s)

Waste Class: 263 I
Waste Class Name: Misc. waste organic chemicals

Waste Detail(s)

Waste Class: 262 L
Waste Class Name: Detergents and soaps

Waste Detail(s)

Map Key	Number of Records	Direction/ Distance (m)	Elev/Diff (m)	Site	DB

Waste Class: 114 C
Waste Class Name: Other inorganic acid wastes

Waste Detail(s)

Waste Class: 212 I
Waste Class Name: Aliphatic solvents and residues

124	1 of 6	N/212.9	76.6 / -0.28	GVT. OF CAN. - NATIONAL DEFENCE CRAD/DSIS-NATIONAL DEFENCE HEADQUARTERS 190 O'CONNOR ST. OTTAWA ON K1A 1G8	GEN

Generator Info

Generator No: ON0046540
Approval Years: 86,87,88,89,90
Status:
PO Box No:
Country:
Co Admin:
Phone No Admin:
SIC Description: DEFENCE SERVICES

Choice of Contact:
Contaminated Fac:
MHSW Facility:
SIC Code: 8111

Waste Detail(s)

Waste Class: 264
Waste Class Name: PHOTOPROCESSING WASTES

124	2 of 6	N/212.9	76.6 / -0.28	GVT. OF CAN. - NATIONAL DEFENCE 190 O'CONNOR STREET DIRECTORATE, SCIENTIFIC INFORMAT.SERVICE OTTAWA ON K1A 1G8	GEN

Generator Info

Generator No: ON0046540
Approval Years: 92,93,97
Status:
PO Box No:
Country:
Co Admin:
Phone No Admin:
SIC Description: DEFENCE SERVICES

Choice of Contact:
Contaminated Fac:
MHSW Facility:
SIC Code: 8111

Waste Detail(s)

Waste Class: 264
Waste Class Name: PHOTOPROCESSING WASTES

124	3 of 6	N/212.9	76.6 / -0.28	GVT. OF CAN. - NATIONAL DEFENCE 18-192 CRAD/DSIS-NATIONAL DEFENCE HEADQUARTERS 190 O'CONNOR ST. OTTAWA ON K1A 1G8	GEN

Map Key	Number of Records	Direction/ Distance (m)	Elev/Diff (m)	Site	DB

Generator Info

Generator No:	ON0046540	***Choice of Contact:***	
Approval Years:	94,95,96	***Contaminated Fac:***	
Status:		***MHSW Facility:***	
PO Box No:		***SIC Code:***	8111
Country:			
Co Admin:			
Phone No Admin:			
SIC Description:	DEFENCE SERVICES		

Waste Detail(s)

Waste Class:	264
Waste Class Name:	PHOTOPROCESSING WASTES

124	***4 of 6***	***N/212.9***	***76.6 / -0.28***	***DEPT. OF NATIONAL DEFENCE DEFENCE RESEARCH DEVELOPMENT BRANCH 190 O'CONNOR STREET OTTAWA ON K1A 0K2***	***GEN***

Generator Info

Generator No:	ON0046540	***Choice of Contact:***	
Approval Years:	98,99,00,01,04	***Contaminated Fac:***	
Status:		***MHSW Facility:***	
PO Box No:		***SIC Code:***	8111
Country:			
Co Admin:			
Phone No Admin:			
SIC Description:	DEFENCE SERVICES		

Waste Detail(s)

Waste Class:	264
Waste Class Name:	PHOTOPROCESSING WASTES

Waste Detail(s)

Waste Class:	213
Waste Class Name:	PETROLEUM DISTILLATES

Waste Detail(s)

Waste Class:	145
Waste Class Name:	PAINT/PIGMENT/COATING RESIDUES

124	***5 of 6***	***N/212.9***	***76.6 / -0.28***	***Canadian Council on Social 190 O'Connor St Suite 100 Ottawa ON K2P 2R3***	***SCT***

Established:	1920
Plant Size (ft²):	
Employment:	13

--Details--

Description:	Periodical Publishers
SIC/NAICS Code:	511120

Description: Social Advocacy Organizations
SIC/NAICS Code: 813310

Description: Civic and Social Organizations
SIC/NAICS Code: 813410

Description: Business Associations
SIC/NAICS Code: 813910

---

124 | **6 of 6** | **N/212.9** | **76.6 / -0.28** | **190 O'connor St Ottawa ON K2P2R3** | **EHS**

Order No: 20150123005
Status: C
Report Type: Custom Report
Report Date: 28-JAN-15
Date Received: 23-JAN-15
Previous Site Name:
Lot/Building Size:
Additional Info Ordered:

Nearest Intersection:
Municipality:
Client Prov/State: ON
Search Radius (km): .25
X: -75.69601
Y: 45.417916

---

125 | **1 of 1** | **E/213.2** | **74.9 / -2.00** | **ON** | **BORE**

Borehole ID: 613299
OGF ID: 215514600
Status:
Type: Borehole
Use:
Completion Date: SEP-1933
Static Water Level: 10.3
Primary Water Use:
Sec. Water Use:
Total Depth m: -999
Depth Ref: Ground Surface
Depth Elev:
Drill Method:
Orig Ground Elev m: 71.3
Elev Reliabil Note:
DEM Ground Elev m: 72.1
Concession:
Location D:
Survey D:
Comments:

Inclin FLG: No
SP Status: Initial Entry
Surv Elev: No
Piezometer: No
Primary Name:
Municipality:
Lot:
Township:
Latitude DD: 45.416483
Longitude DD: -75.693862
UTM Zone: 18
Easting: 445711
Northing: 5029452
Location Accuracy:
Accuracy: Not Applicable

Borehole Geology Stratum

Geology Stratum ID: 218394567
Top Depth: 3.4
Bottom Depth:
Material Color: Grey
Material 1: Clay
Material 2:
Material 3:
Material 4:
Gsc Material Description:
Stratum Description: CLAY. SOFT. SOFT. CLAY. GREY,FIRM. CLAY. GREY,FIRM. TILL. COMPACT. BEDROCK. FOSSILIFER
**Note: Many records provided by the department have a truncated [Stratum Description] field.

Mat Consistency: Compact
Material Moisture:
Material Texture:
Non Geo Mat Type:
Geologic Formation:
Geologic Group:
Geologic Period:
Depositional Gen:

Geology Stratum ID: 218394565
Mat Consistency:

Top Depth:	0	**Material Moisture:**	
Bottom Depth:	1.5	**Material Texture:**	
Material Color:		**Non Geo Mat Type:**	
Material 1:	Sand	**Geologic Formation:**	
Material 2:		**Geologic Group:**	
Material 3:		**Geologic Period:**	
Material 4:		**Depositional Gen:**	
Gsc Material Description:			
Stratum Description:	SAND.		

Geology Stratum ID:	218394566	**Mat Consistency:**	Firm
Top Depth:	1.5	**Material Moisture:**	
Bottom Depth:	3.4	**Material Texture:**	
Material Color:		**Non Geo Mat Type:**	
Material 1:	Clay	**Geologic Formation:**	
Material 2:		**Geologic Group:**	
Material 3:		**Geologic Period:**	
Material 4:		**Depositional Gen:**	
Gsc Material Description:			
Stratum Description:	CLAY. FIRM.		

Source

Source Type:	Data Survey	**Source Appl:**	Spatial/Tabular
Source Orig:	Geological Survey of Canada	**Source Iden:**	1
Source Date:	1956-1972	**Scale or Res:**	Varies
Confidence:	H	**Horizontal:**	NAD27
Observatio:		**Verticalda:**	Mean Average Sea Level
Source Name:	Urban Geology Automated Information System (UGAIS)		
Source Details:	File: OTTAWA2.txt RecordID: 058070 NTS_Sheet: 31G05G		
Confiden 1:	Logged by professional. Exact and complete description of material and properties.		

Source List

Source Identifier:	1	**Horizontal Datum:**	NAD27
Source Type:	Data Survey	**Vertical Datum:**	Mean Average Sea Level
Source Date:	1956-1972	**Projection Name:**	Universal Transverse Mercator
Scale or Resolution:	Varies		
Source Name:	Urban Geology Automated Information System (UGAIS)		
Source Originators:	Geological Survey of Canada		

Map Key	Number of Records	Direction/ Distance (m)	Elev/Diff (m)	Site	DB
126	1 of 3	SSW/213.3	77.9 / 1.00	429 MacLaren Street Ottawa ON K2P 0M7	EHS

Order No:	20090331029	**Nearest Intersection:**	
Status:	C	**Municipality:**	
Report Type:	Standard Report	**Client Prov/State:**	ON
Report Date:	4/9/2009	**Search Radius (km):**	0.25
Date Received:	3/31/2009	**X:**	-75.697019
Previous Site Name:		**Y:**	45.4143
Lot/Building Size:			
Additional Info Ordered:	Fire Insur. Maps and/or Site Plans		

Map Key	Number of Records	Direction/ Distance (m)	Elev/Diff (m)	Site	DB
126	2 of 3	SSW/213.3	77.9 / 1.00	2732685 Ontario Inc. 429 MacLaren Street Ottawa ON K2P 0M7	GEN

Generator Info

Generator No:	ON9573081	**Choice of Contact:**	

Map Key	Number of Records	Direction/ Distance (m)	Elev/Diff (m)	Site	DB

Approval Years: As of Oct 2022
Status: Registered
PO Box No:
Country: Canada
Co Admin:
Phone No Admin:
SIC Description:
Contaminated Fac:
MHSW Facility:
SIC Code:

Waste Detail(s)

Waste Class: 261 L
Waste Class Name: PHARMACEUTICALS

Waste Detail(s)

Waste Class: 312 P
Waste Class Name: PATHOLOGICAL WASTES

---

126 | ***3 of 3*** | ***SSW/213.3*** | ***77.9 / 1.00*** | ***The Centre for Health Innovation 429 MacLaren Street Ottawa ON*** | ***GEN***

Generator Info as of July 2024

Generator No: ON9573081
Generator Company Name: The Centre for Health Innovation
Street: 429 MacLaren Street
City: Ottawa
Province State: Ontario
Country: Canada
Postal Code: K2P0M7
Waste Class: 312 P, 261 L

Waste Class Decoded:

312 - PATHOLOGICAL WASTES; 261 - PHARMACEUTICALS

---

127 | ***1 of 1*** | ***WSW/214.3*** | ***78.0 / 1.15*** | ***81 kent st Ottawa ON*** | ***WWIS***

Well ID: 7354244
Construction Date:
Use 1st: Test Hole
Use 2nd: Monitoring
Final Well Status: Monitoring and Test Hole
Water Type:
Casing Material:
Audit No: Z302714
Tag: A269067
Constructn Method:
Elevation (m):
Elevatn Reliabilty:
Depth to Bedrock:
Well Depth:
Overburden/Bedrock:
Pump Rate:
Static Water Level:
Clear/Cloudy:
Municipality: OTTAWA CITY
Site Info:
Flowing (Y/N):
Flow Rate:
Data Entry Status:
Data Src:
Date Received: 02/19/2020
Selected Flag: TRUE
Abandonment Rec:
Contractor: 7241
Form Version: 7
Owner:
County: OTTAWA-CARLETON
Lot:
Concession:
Concession Name:
Easting NAD83:
Northing NAD83:
Zone:
UTM Reliability:

Additional Detail(s) (Map)

Bore Hole ID:	1008173985	***Tag No:***	A269067
Depth M:	6.1	***Contractor:***	7241
Year Completed:	2020	***Latitude:***	45.4148762609929
Well Completed Dt:	01/20/2020	***Longitude:***	-75.6987207988945
Audit No:	Z302714	***Y:***	45.41487625439337
Path:		***X:***	-75.69872063714445

Bore Hole Information

Bore Hole ID:	1008173985	***Elevation:***	
DP2BR:		***Elevrc:***	
Spatial Status:		***Zone:***	18
Code OB:		***East83:***	445329.00
Code OB Desc:		***North83:***	5029277.00
Open Hole:		***Org CS:***	UTM83
Cluster Kind:		***UTMRC:***	4
Date Completed:	01/20/2020	***UTMRC Desc:***	margin of error : 30 m - 100 m
Remarks:		***Location Method:***	wwr
Location Method Desc:	on Water Well Record		
Elevrc Desc:			
Location Source Date:			
Improvement Location Source:			
Improvement Location Method:			
Source Revision Comment:			
Supplier Comment:			

Overburden and Bedrock Materials Interval

Formation ID:	1008251399
Layer:	2
Color:	6
General Color:	BROWN
Material 1:	05
Material 1 Desc:	CLAY
Material 2:	06
Material 2 Desc:	SILT
Material 3:	66
Material 3 Desc:	DENSE
Formation Top Depth:	0.3100000023841858
Formation End Depth:	4.0
Formation End Depth UOM:	m

Overburden and Bedrock Materials Interval

Formation ID:	1008251400
Layer:	3
Color:	2
General Color:	GREY
Material 1:	06
Material 1 Desc:	SILT
Material 2:	28
Material 2 Desc:	SAND
Material 3:	85
Material 3 Desc:	SOFT
Formation Top Depth:	4.0
Formation End Depth:	6.099999904632568
Formation End Depth UOM:	m

Overburden and Bedrock Materials Interval

Formation ID:	1008251398
Layer:	1
Color:	8
General Color:	BLACK
Material 1:	11
Material 1 Desc:	GRAVEL
Material 2:	27
Material 2 Desc:	OTHER
Material 3:	77
Material 3 Desc:	LOOSE
Formation Top Depth:	0.0
Formation End Depth:	0.3100000023841858
Formation End Depth UOM:	m

Annular Space/Abandonment Sealing Record

Plug ID:	1008252370
Layer:	3
Plug From:	2.7899999618530273
Plug To:	6.099999904632568
Plug Depth UOM:	m

Annular Space/Abandonment Sealing Record

Plug ID:	1008252369
Layer:	2
Plug From:	0.3100000023841858
Plug To:	2.7899999618530273
Plug Depth UOM:	m

Annular Space/Abandonment Sealing Record

Plug ID:	1008252368
Layer:	1
Plug From:	0.0
Plug To:	0.3100000023841858
Plug Depth UOM:	m

Method of Construction & Well Use

Method Construction ID:	1008253334
Method Construction Code:	D
Method Construction:	Direct Push
Other Method Construction:	

Pipe Information

Pipe ID:	1008250037
Casing No:	0
Comment:	
Alt Name:	

Map Key	Number of Records	Direction/ Distance (m)	Elev/Diff (m)	Site	DB

Construction Record - Casing

Casing ID:	1008253676
Layer:	1
Material:	5
Open Hole or Material:	PLASTIC
Depth From:	0.0
Depth To:	3.0999999046325684
Casing Diameter:	4.03000020980835
Casing Diameter UOM:	cm
Casing Depth UOM:	m

Construction Record - Screen

Screen ID:	1008254027
Layer:	1
Slot:	10
Screen Top Depth:	3.0999999046325684
Screen End Depth:	6.099999904632568
Screen Material:	5
Screen Depth UOM:	m
Screen Diameter UOM:	cm
Screen Diameter:	4.820000171661377

Results of Well Yield Testing

Pumping Test Method Desc:	
Pump Test ID:	1008254370
Pump Set At:	
Static Level:	
Final Level After Pumping:	
Recommended Pump Depth:	
Pumping Rate:	
Flowing Rate:	
Recommended Pump Rate:	
Levels UOM:	m
Rate UOM:	LPM
Water State After Test Code:	
Water State After Test:	
Pumping Test Method:	0
Pumping Duration HR:	
Pumping Duration MIN:	
Flowing:	

Hole Diameter

Hole ID:	1008252993
Diameter:	8.300000190734863
Depth From:	0.0
Depth To:	6.099999904632568
Hole Depth UOM:	m
Hole Diameter UOM:	cm

128	***1 of 2***	***SSE/214.3***	***76.9 / 0.00***	***Centretown Citizens Ottawa Corporation*** ***415 Gilmour Street suite 200*** ***Ottawa ON K2P 2MB***	***GEN***

Generator Info

Generator No:	ON4769040	***Choice of Contact:***	
Approval Years:	As of Nov 2021	***Contaminated Fac:***	

Status: Registered
PO Box No:
Country: Canada
Co Admin:
Phone No Admin:
SIC Description:
MHSW Facility:
SIC Code:

Waste Detail(s)

Waste Class: 251 L
Waste Class Name: Waste oils/sludges (petroleum based)

2021 Generator Info

Gen No: ON4769040
ID: 18820
Contaminated Fac: N
MHSW Facility: N
NAICS Code1: 531310
NAICS Code2:
NAICS Code3:
Gen Name: Centretown Citizens Ottawa Corporation
Gen Div:
Gen Op Name: Centretown Citizens Ottawa Corporation
Gen Op Div:
Site Adrs1: 415 Gilmour Street suite 200
Site Bldg:
Site Pobox:
Province In: ONTARIO
Site Adrs2:
Site City: Ottawa
Province Out:
Site Postal Code: K2P 2MB
Site Country: Canada
Co Official: Jack Killeen
Co Admin:
Choice of Contact: CO_OFFICIAL
Phone No Official: 613-234-4065 Ext.248
Phone No Admin:
County Ont: OTTAWA CARLTON (RM)
County Out:
District: 402

2021 Generator Manifest

ID: 40196
Generator No: ON4769040
Receiver Type: 035
Waste Char: L
Waste Code: 251
Sum Received Qty: 800.0
Waste Class Name: OIL SKIMMINGS & SLUDGES
Count Manifests: 1
District: 402

128	2 of 2	SSE/214.3	76.9 / 0.00	Centretown Citizens Ottawa Corporation 415 Gilmour Street Ottawa ON	GEN

Generator Info as of July 2024

Generator No: ON001054564
Generator Company Name: Centretown Citizens Ottawa Corporation
Street: 415 Gilmour Street
City: Ottawa
Province State: Ontario
Country: Canada
Postal Code: K2P 1Y1
Waste Class: 251 L

Waste Class Decoded:

Map Key	Number of Records	Direction/ Distance (m)	Elev/Diff (m)	Site	DB

251 - OIL SKIMMINGS & SLUDGES

129	1 of 1	SE/215.0	75.9 / -1.00	Ottawa Community Housing Corp 379 Gilmour Street Ottawa ON K2P 2M6	GEN

Generator Info

Generator No:	ON6125452	***Choice of Contact:***	
Approval Years:	As of Jan 2021	***Contaminated Fac:***	
Status:	Registered	***MHSW Facility:***	
PO Box No:		***SIC Code:***	
Country:	Canada		
Co Admin:			
Phone No Admin:			
SIC Description:			

Waste Detail(s)

Waste Class:	251 L
Waste Class Name:	Waste oils/sludges (petroleum based)

2020 Generator Info

Gen No:	ON6125452	***Choice of Contact:***	CO_OFFICIAL
ID:	24288	***Phone No Official:***	613-731-1182 Ext.3231
Contaminated Fac:	N	***Phone No Admin:***	
MHSW Facility:	N	***County Ont:***	OTTAWA CARLTON (RM)
NAICS Code1:	531310	***County Out:***	
NAICS Code2:		***District:***	402
NAICS Code3:			
Gen Name:	Ottawa Community Housing Corp		
Gen Div:	Ottawa Community Housing Corp		
Gen Op Name:	Ottawa Community Housing Corp		
Gen Op Div:			
Site Adrs1:	379 Gilmour Street		
Site Bldg:			
Site Pobox:			
Province In:	ONTARIO		
Site Adrs2:			
Site City:	Ottawa		
Province Out:			
Site Postal Code:	K2P 2M6		
Site Country:	Canada		
Co Official:	Tom Kasouf		
Co Admin:			

2020 Generator Manifest

ID:	45648	***Sum Received Qty:***	2300.0
Generator No:	ON6125452	***Waste Class Name:***	OIL SKIMMINGS & SLUDGES
Receiver Type:	035	***Count Manifests:***	1
Waste Char:	L	***District:***	402
Waste Code:	251		

130	1 of 1	SSE/216.8	76.9 / 0.00	326-332 Bank Street Ottawa ON K2P 1Y1	EHS

Map Key	Number of Records	Direction/ Distance (m)	Elev/Diff (m)	Site	DB

Order No:	21031900157	**Nearest Intersection:**	
Status:	C	**Municipality:**	
Report Type:	Standard Select Report	**Client Prov/State:**	ON
Report Date:	24-MAR-21	**Search Radius (km):**	.25
Date Received:	19-MAR-21	**X:**	-75.6956514
Previous Site Name:		**Y:**	45.4141477
Lot/Building Size:			
Additional Info Ordered:	Fire Insur. Maps and/or Site Plans; Title Searches; Topographic Maps; City Directory		

Map Key	Number of Records	Direction/ Distance (m)	Elev/Diff (m)	Site	DB
131	1 of 1	WNW/217.4	77.9 / 1.00	226 Nepean St Ottawa ON K2P0B8	EHS

Order No:	20180404190	**Nearest Intersection:**	
Status:	C	**Municipality:**	
Report Type:	Standard Report	**Client Prov/State:**	ON
Report Date:	10-APR-18	**Search Radius (km):**	.25
Date Received:	04-APR-18	**X:**	-75.699113
Previous Site Name:		**Y:**	45.416671
Lot/Building Size:			
Additional Info Ordered:	Fire Insur. Maps and/or Site Plans		

Map Key	Number of Records	Direction/ Distance (m)	Elev/Diff (m)	Site	DB
132	1 of 3	ENE/219.1	74.9 / -2.00	Danosh construction 325 Cooper St ottawa ON K2P 0G5	GEN

Generator Info

Generator No:	ON4032240	**Choice of Contact:**	
Approval Years:	As of Jul 2020	**Contaminated Fac:**	
Status:	Registered	**MHSW Facility:**	
PO Box No:		**SIC Code:**	
Country:	Canada		
Co Admin:			
Phone No Admin:			
SIC Description:			

Waste Detail(s)

Waste Class:	221 L
Waste Class Name:	Light fuels

Waste Detail(s)

Waste Class:	221 I
Waste Class Name:	Light fuels

Map Key	Number of Records	Direction/ Distance (m)	Elev/Diff (m)	Site	DB
132	2 of 3	ENE/219.1	74.9 / -2.00	Danosh construction 325 Cooper St ottawa ON K2P 0G5	GEN

Generator Info

Generator No:	ON4032240	**Choice of Contact:**	
Approval Years:	As of Jan 2021	**Contaminated Fac:**	
Status:	Registered	**MHSW Facility:**	
PO Box No:		**SIC Code:**	

Country: Canada
Co Admin:
Phone No Admin:
SIC Description:

Waste Detail(s)

Waste Class: 221 I
Waste Class Name: Light fuels

Waste Detail(s)

Waste Class: 221 L
Waste Class Name: Light fuels

2020 Generator Info

Gen No: ON4032240
ID: 15601
Contaminated Fac: N
MHSW Facility: N
NAICS Code1: 814110
NAICS Code2:
NAICS Code3:
Gen Name: Danosh construction
Gen Div:
Gen Op Name: danosh construction
Gen Op Div:
Site Adrs1: 325 Cooper St
Site Bldg:
Site Pobox:
Province In: ONTARIO
Site Adrs2:
Site City: ottawa
Province Out:
Site Postal Code: K2P 0G5
Site Country: Canada
Co Official: frank kelly
Co Admin: Kyla Kroon

Choice of Contact: CO_ADMIN
Phone No Official: 9054736883 Ext.
Phone No Admin: 9054736883 Ext.
County Ont: OTTAWA CARLTON (RM)
County Out:
District: 402

2020 Generator Manifest

ID: 35377
Generator No: ON4032240
Receiver Type: 035
Waste Char: I
Waste Code: 221

Sum Received Qty: 660.0
Waste Class Name: LIGHT FUELS
Count Manifests: 1
District: 306

---

132 | ***3 of 3*** | ***ENE/219.1*** | ***74.9 / -2.00*** | ***325 Cooper Street Ottawa ON K2P 0G5*** | ***EHS***

Order No: 20200213021
Status: C
Report Type: Standard Report
Report Date: 19-FEB-20
Date Received: 13-FEB-20
Previous Site Name:
Lot/Building Size:
Additional Info Ordered:

Nearest Intersection:
Municipality:
Client Prov/State: ON
Search Radius (km): .25
X: -75.6944063
Y: 45.4173144

Map Key	Number of Records	Direction/ Distance (m)	Elev/Diff (m)	Site	DB
133	1 of 1	SSE/219.1	76.9 / 0.00	366 382 BANK STREET Ottawa ON	WWIS

Well ID: 7295729
Construction Date:
Use 1st: Test Hole
Use 2nd: Monitoring
Final Well Status: Monitoring and Test Hole
Water Type:
Casing Material:
Audit No: Z206496
Tag: A182829
Constructn Method:
Elevation (m):
Elevatn Reliabilty:
Depth to Bedrock:
Well Depth:
Overburden/Bedrock:
Pump Rate:
Static Water Level:
Clear/Cloudy:
Municipality: OTTAWA CITY
Site Info:

Flowing (Y/N):
Flow Rate:
Data Entry Status:
Data Src:
Date Received: 09/29/2017
Selected Flag: TRUE
Abandonment Rec:
Contractor: 7241
Form Version: 7
Owner:
County: OTTAWA-CARLETON
Lot:
Concession:
Concession Name:
Easting NAD83:
Northing NAD83:
Zone:
UTM Reliability:

PDF URL (Map): https://d2khazk8e83rdv.cloudfront.net/moe_mapping/downloads/2Water/Wells_pdfs/729\7295729.pdf

Additional Detail(s) (Map)

Well Completed Date: 08/10/2017
Year Completed: 2017
Depth (m): 5.79
Latitude: 45.4141300086752
Longitude: -75.6956315424572
X: -75.69563138047904
Y: 45.41413000205269
Path: 729\7295729.pdf

Bore Hole Information

Bore Hole ID: 1006738371
DP2BR:
Spatial Status:
Code OB:
Code OB Desc:
Open Hole:
Cluster Kind:
Date Completed: 08/10/2017
Remarks:
Location Method Desc: on Water Well Record
Elevrc Desc:
Location Source Date:
Improvement Location Source:
Improvement Location Method:
Source Revision Comment:
Supplier Comment:

Elevation:
Elevrc:
Zone: 18
East83: 445570.00
North83: 5029192.00
Org CS: UTM83
UTMRC: 4
UTMRC Desc: margin of error : 30 m - 100 m
Location Method: wwr

Overburden and Bedrock Materials Interval

Formation ID: 1006883444
Layer: 3
Color: 2
General Color: GREY

Material 1: 06
Material 1 Desc: SILT
Material 2: 05
Material 2 Desc: CLAY
Material 3: 85
Material 3 Desc: SOFT
Formation Top Depth: 3.9600000381469727
Formation End Depth: 5.789999961853027
Formation End Depth UOM: m

Overburden and Bedrock Materials Interval

Formation ID: 1006883443
Layer: 2
Color: 2
General Color: GREY
Material 1: 06
Material 1 Desc: SILT
Material 2: 05
Material 2 Desc: CLAY
Material 3: 85
Material 3 Desc: SOFT
Formation Top Depth: 2.740000009536743
Formation End Depth: 3.9600000381469727
Formation End Depth UOM: m

Overburden and Bedrock Materials Interval

Formation ID: 1006883442
Layer: 1
Color: 6
General Color: BROWN
Material 1: 11
Material 1 Desc: GRAVEL
Material 2: 28
Material 2 Desc: SAND
Material 3: 85
Material 3 Desc: SOFT
Formation Top Depth: 0.0
Formation End Depth: 2.740000009536743
Formation End Depth UOM: m

Annular Space/Abandonment Sealing Record

Plug ID: 1006883453
Layer: 2
Plug From: 0.3100000023841858
Plug To: 2.440000057220459
Plug Depth UOM: m

Annular Space/Abandonment Sealing Record

Plug ID: 1006883454
Layer: 3
Plug From: 2.440000057220459
Plug To: 5.789999961853027
Plug Depth UOM: m

Annular Space/Abandonment Sealing Record

Plug ID:	1006883452
Layer:	1
Plug From:	0.0
Plug To:	0.3100000023841858
Plug Depth UOM:	m

Method of Construction & Well Use

Method Construction ID:	1006883451
Method Construction Code:	D
Method Construction:	Direct Push
Other Method Construction:	

Pipe Information

Pipe ID:	1006883441
Casing No:	0
Comment:	
Alt Name:	

Construction Record - Casing

Casing ID:	1006883447
Layer:	1
Material:	5
Open Hole or Material:	PLASTIC
Depth From:	0.0
Depth To:	2.740000009536743
Casing Diameter:	4.03000020980835
Casing Diameter UOM:	cm
Casing Depth UOM:	m

Construction Record - Screen

Screen ID:	1006883448
Layer:	1
Slot:	10
Screen Top Depth:	2.740000009536743
Screen End Depth:	5.789999961853027
Screen Material:	5
Screen Depth UOM:	m
Screen Diameter UOM:	cm
Screen Diameter:	4.820000171661377

Water Details

Water ID:	1006883446
Layer:	
Kind Code:	
Kind:	
Water Found Depth:	
Water Found Depth UOM:	m

Hole Diameter

Hole ID:	1006883445
Diameter:	8.25

Depth From:	0.0
Depth To:	5.789999961853027
Hole Depth UOM:	m
Hole Diameter UOM:	cm

---

134 *1 of 3* *ENE/219.9* *74.9 / -2.00* ***320 Cooper Street Ottawa ON K2P 0G7*** ***EHS***

Order No:	20070316023	**Nearest Intersection:**	Cooper Street and Metcalf Street
Status:	C	**Municipality:**	
Report Type:	CAN - Complete Report	**Client Prov/State:**	
Report Date:	3/27/2007	**Search Radius (km):**	0.25
Date Received:	3/16/2007	**X:**	-75.693881
Previous Site Name:		**Y:**	45.417111
Lot/Building Size:			
Additional Info Ordered:			

---

134 *2 of 3* *ENE/219.9* *74.9 / -2.00* ***320 Cooper St Ottawa ON K2P0G7*** ***EHS***

Order No:	20140224059	**Nearest Intersection:**	
Status:	C	**Municipality:**	
Report Type:	Custom Report	**Client Prov/State:**	ON
Report Date:	28-FEB-14	**Search Radius (km):**	.25
Date Received:	24-FEB-14	**X:**	-75.694021
Previous Site Name:		**Y:**	45.416972
Lot/Building Size:			
Additional Info Ordered:			

---

134 *3 of 3* *ENE/219.9* *74.9 / -2.00* ***320 Cooper Street Ottawa ON Ottawa ON K2P 0G7*** ***EHS***

Order No:	23061300287	**Nearest Intersection:**	
Status:	C	**Municipality:**	
Report Type:	Custom Report	**Client Prov/State:**	ON
Report Date:	16-JUN-23	**Search Radius (km):**	.25
Date Received:	13-JUN-23	**X:**	-75.6940461
Previous Site Name:		**Y:**	45.416969
Lot/Building Size:			
Additional Info Ordered:			

---

135 *1 of 1* *NE/220.0* *74.9 / -2.00* ***Centretown Citizens Ottawa Corporation 258 Lisgar Street Ottawa ON*** ***GEN***

Generator Info as of July 2024

Generator No:	ON001054558
Generator Company Name:	Centretown Citizens Ottawa Corporation
Street:	258 Lisgar Street
City:	Ottawa
Province State:	Ontario
Country:	Canada
Postal Code:	K2P 0C9
Waste Class:	251 L

Waste Class Decoded:

Map Key	Number of Records	Direction/ Distance (m)	Elev/Diff (m)	Site	DB

251 - OIL SKIMMINGS & SLUDGES

136 *1 of 1* *SE/221.9* *75.9 / -1.00* ***375 Gilmour St Ottawa ON*** ***EHS***

Order No:	20130124026	***Nearest Intersection:***	
Status:	C	***Municipality:***	
Report Type:	Standard Report	***Client Prov/State:***	ON
Report Date:	04-FEB-13	***Search Radius (km):***	.25
Date Received:	24-JAN-13	***X:***	-75.694729
Previous Site Name:		***Y:***	45.414533
Lot/Building Size:			
Additional Info Ordered:			

137 *1 of 1* *ESE/222.9* *76.0 / -0.92* ***371 Gilmour St Ottawa ON K2P0R2*** ***EHS***

Order No:	20170404157	***Nearest Intersection:***	
Status:	C	***Municipality:***	
Report Type:	Standard Report	***Client Prov/State:***	ON
Report Date:	10-APR-17	***Search Radius (km):***	.25
Date Received:	04-APR-17	***X:***	-75.694364
Previous Site Name:		***Y:***	45.414678
Lot/Building Size:			
Additional Info Ordered:	Fire Insur. Maps and/or Site Plans		

138 *1 of 1* *W/223.4* *77.9 / 1.00* ***ON*** ***BORE***

Borehole ID:	613293	***Inclin FLG:***	No
OGF ID:	215514594	***SP Status:***	Initial Entry
Status:		***Surv Elev:***	No
Type:	Borehole	***Piezometer:***	No
Use:		***Primary Name:***	
Completion Date:	JAN-1965	***Municipality:***	
Static Water Level:	12.2	***Lot:***	
Primary Water Use:		***Township:***	
Sec. Water Use:		***Latitude DD:***	45.41609
Total Depth m:	-999	***Longitude DD:***	-75.699353
Depth Ref:	Ground Surface	***UTM Zone:***	18
Depth Elev:		***Easting:***	445281
Drill Method:		***Northing:***	5029412
Orig Ground Elev m:	73.2	***Location Accuracy:***	
Elev Reliabil Note:		***Accuracy:***	Not Applicable
DEM Ground Elev m:	73.3		
Concession:			
Location D:			
Survey D:			
Comments:			

Borehole Geology Stratum

Geology Stratum ID:	218394541	***Mat Consistency:***	Firm
Top Depth:	2.1	***Material Moisture:***	
Bottom Depth:	5.2	***Material Texture:***	
Material Color:	Grey	***Non Geo Mat Type:***	
Material 1:	Clay	***Geologic Formation:***	
Material 2:	Silt	***Geologic Group:***	
Material 3:		***Geologic Period:***	
Material 4:		***Depositional Gen:***	

Gsc Material Description:
Stratum Description: CLAY. GREY,FIRM.

Geology Stratum ID: 218394543
Top Depth: 9.8
Bottom Depth: 14.3
Material Color: Black
Material 1: Bedrock
Material 2: Shale
Material 3:
Material 4:
Mat Consistency:
Material Moisture:
Material Texture:
Non Geo Mat Type:
Geologic Formation:
Geologic Group:
Geologic Period:
Depositional Gen:
Gsc Material Description:
Stratum Description: BEDROCK. BLACK,FRACTURED.

Geology Stratum ID: 218394542
Top Depth: 5.2
Bottom Depth: 9.8
Material Color: Grey
Material 1: Till
Material 2: Sand
Material 3: Silt
Material 4:
Mat Consistency: Compact
Material Moisture:
Material Texture:
Non Geo Mat Type:
Geologic Formation:
Geologic Group:
Geologic Period:
Depositional Gen:
Gsc Material Description:
Stratum Description: TILL. GREY,COMPACT.

Geology Stratum ID: 218394544
Top Depth: 14.3
Bottom Depth:
Material Color: Black
Material 1: Bedrock
Material 2: Limestone
Material 3:
Material 4:
Mat Consistency:
Material Moisture:
Material Texture:
Non Geo Mat Type:
Geologic Formation:
Geologic Group:
Geologic Period:
Depositional Gen:
Gsc Material Description:
Stratum Description: BEDROCK,LIMESTONE. BLACK,FOSSILIFEROUS, WATER STABLE AT 200.3 FEET.0050 043 00080 058 0
**Note: Many records provided by the department have a truncated [Stratum Description] field.

Geology Stratum ID: 218394540
Top Depth: 0
Bottom Depth: 2.1
Material Color:
Material 1: Sand
Material 2: Silt
Material 3: Gravel
Material 4:
Mat Consistency: Compact
Material Moisture:
Material Texture:
Non Geo Mat Type:
Geologic Formation:
Geologic Group:
Geologic Period:
Depositional Gen:
Gsc Material Description:
Stratum Description: SAND. COMPACT.

Source

Source Type: Data Survey
Source Orig: Geological Survey of Canada
Source Date: 1956-1972
Confidence:
Observatio:
Source Name: Urban Geology Automated Information System (UGAIS)
Source Details: File: OTTAWA2.txt RecordID: 058010 NTS_Sheet: 31G05G
Confiden 1:
Source Appl: Spatial/Tabular
Source Iden: 1
Scale or Res: Varies
Horizontal: NAD27
Verticalda: Mean Average Sea Level

Source List

Source Identifier: 1
Source Type: Data Survey
Source Date: 1956-1972
Horizontal Datum: NAD27
Vertical Datum: Mean Average Sea Level
Projection Name: Universal Transverse Mercator

Map Key	Number of Records	Direction/ Distance (m)	Elev/Diff (m)	Site	DB

Scale or Resolution: Varies
Source Name: Urban Geology Automated Information System (UGAIS)
Source Originators: Geological Survey of Canada

---

139 | **1 of 1** | **ENE/225.1** | **74.9 / -2.00** | **320 Cooper Street Ottawa Ottawa ON K2P 0G7** | **EHS**

Order No: 20321400026
Status: C
Report Type: Standard Report
Report Date: 17-DEC-20
Date Received: 14-DEC-20
Previous Site Name:
Lot/Building Size:
Additional Info Ordered:
Nearest Intersection:
Municipality:
Client Prov/State: ON
Search Radius (km): .25
X: -75.6941526
Y: 45.417175

---

140 | **1 of 1** | **WSW/227.3** | **77.9 / 1.00** | **TRANSPORT TRUCK KENT ST & COOPER ST. MOTOR VEHICLE (OPERATING FLUID) OTTAWA CITY ON** | **SPL**

Ref No: 86705
Year:
Incident Dt: 6/9/1993
Dt MOE Arvl on Scn:
MOE Reported Dt: 6/9/1993
Dt Document Closed:
Site No:
MOE Response:
Site County/District:
Site Geo Ref Meth:
Site District Office:
Nearest Watercourse:
Site Name:
Site Address:
Site Region:
Site Municipality: OTTAWA CITY
Site Lot:
Site Conc:
Site Geo Ref Accu:
Site Map Datum:
Northing:
Easting:
Entity Operating Name:
Client Name:
Client Type:
Source Type:
Incident Cause: PIPE/HOSE LEAK
Incident Preceding Spill:
Incident Reason: EQUIPMENT FAILURE
Incident Summary: SEALTEST DAIRY-10L DIESELFUEL TO PAVED LOT,CLEANUPCOMPLETED.
Environment Impact: NOT ANTICIPATED
Health Env Consequence:
Nature of Impact:
Contaminant Qty:
Contaminant Qty 1:
Contaminant Unit:
Contaminant Code:
Contaminant Name:
Contaminant Limit 1:
Contam Limit Freq 1:
Contaminant UN No 1:
Receiving Medium: LAND
Municipality No: 20101
Nature of Damage:
Discharger Report:
Material Group:
Impact to Health:
Agency Involved:

Map Key	Number of Records	Direction/ Distance (m)	Elev/Diff (m)	Site	DB

Activity Preceding Spill:
Property 2nd Watershed:
Property Tertiary Watershed:
Sector Type:
SAC Action Class:
Call Report Locatn Geodata:
Time Reported:
System Facility Address:

141	*1 of 2*	*S/228.0*	*76.8 / -0.03*	***WALLACE KEARNEY MCGILL ADVERTISING*** ***412 MACLAREN ST.*** ***OTTAWA ON K2P 0M8***	***GEN***

Generator Info

Generator No:	ON1318700	***Choice of Contact:***	
Approval Years:	92,93,97,98	***Contaminated Fac:***	
Status:		***MHSW Facility:***	
PO Box No:		***SIC Code:***	7741
Country:			
Co Admin:			
Phone No Admin:			
SIC Description:	ADVERTISING AGENCIES		

Waste Detail(s)

Waste Class:	264
Waste Class Name:	PHOTOPROCESSING WASTES

141	*2 of 2*	*S/228.0*	*76.8 / -0.03*	***WALLACE KEARNEY MCGILL ADVERTISING41-370*** ***412 MACLAREN ST.*** ***OTTAWA ON K2P 0M8***	***GEN***

Generator Info

Generator No:	ON1318700	***Choice of Contact:***	
Approval Years:	94,95,96	***Contaminated Fac:***	
Status:		***MHSW Facility:***	
PO Box No:		***SIC Code:***	7741
Country:			
Co Admin:			
Phone No Admin:			
SIC Description:	ADVERTISING AGENCIES		

Waste Detail(s)

Waste Class:	264
Waste Class Name:	PHOTOPROCESSING WASTES

142	*1 of 1*	*SW/228.1*	*78.2 / 1.31*	***KENT ST*** ***Ottawa ON***	***WWIS***

Well ID:	7344660	***Flowing (Y/N):***	
Construction Date:		***Flow Rate:***	
Use 1st:		***Data Entry Status:***	
Use 2nd:		***Data Src:***	

Final Well Status:	Abandoned-Other	***Date Received:***	10/22/2019
Water Type:		***Selected Flag:***	TRUE
Casing Material:		***Abandonment Rec:***	Yes
Audit No:	Z286434	***Contractor:***	7543
Tag:		***Form Version:***	7
Constructn Method:		***Owner:***	
Elevation (m):		***County:***	OTTAWA-CARLETON
Elevatn Reliabilty:		***Lot:***	
Depth to Bedrock:		***Concession:***	
Well Depth:		***Concession Name:***	
Overburden/Bedrock:		***Easting NAD83:***	
Pump Rate:		***Northing NAD83:***	
Static Water Level:		***Zone:***	
Clear/Cloudy:		***UTM Reliability:***	
Municipality:	NEPEAN TOWNSHIP		
Site Info:			

PDF URL (Map): https://d2khazk8e83rdv.cloudfront.net/moe_mapping/downloads/2Water/Wells_pdfs/734\7344660.pdf

Additional Detail(s) (Map)

Well Completed Date:	09/19/2019
Year Completed:	2019
Depth (m):	
Latitude:	45.4144372636735
Longitude:	-75.6983830952806
X:	-75.69838293273064
Y:	45.414437257125776
Path:	734\7344660.pdf

Bore Hole Information

Bore Hole ID:	1007687179	***Elevation:***	
DP2BR:		***Elevrc:***	
Spatial Status:		***Zone:***	18
Code OB:		***East83:***	445355.00
Code OB Desc:		***North83:***	5029228.00
Open Hole:		***Org CS:***	UTM83
Cluster Kind:		***UTMRC:***	4
Date Completed:	09/19/2019	***UTMRC Desc:***	margin of error : 30 m - 100 m
Remarks:		***Location Method:***	wwr
Location Method Desc:	on Water Well Record		
Elevrc Desc:			
Location Source Date:			
Improvement Location Source:			
Improvement Location Method:			
Source Revision Comment:			
Supplier Comment:			

Pipe Information

Pipe ID:	1008243515
Casing No:	0
Comment:	
Alt Name:	

Results of Well Yield Testing

Pumping Test Method Desc:	
Pump Test ID:	1008244307
Pump Set At:	
Static Level:	

Final Level After Pumping:
Recommended Pump Depth:
Pumping Rate:
Flowing Rate:
Recommended Pump Rate:
Levels UOM: ft
Rate UOM: GPM
Water State After Test Code:
Water State After Test:
Pumping Test Method: 0
Pumping Duration HR:
Pumping Duration MIN:
Flowing:

Water Details

Water ID: 1008244205
Layer: 1
Kind Code: 8
Kind: Untested
Water Found Depth: 41.0
Water Found Depth UOM: ft

Hole Diameter

Hole ID: 1008244050
Diameter: 2.0
Depth From: 6.0
Depth To: 46.0
Hole Depth UOM: ft
Hole Diameter UOM: Inch

---

143 | ***1 of 1*** | ***ESE/228.3*** | ***76.0 / -0.92*** | ***371 Gilmour Street Ottawa ON Ottawa ON K2P 0R3*** | ***EHS***

Order No: 23051000074
Status: C
Report Type: Standard Report
Report Date: 15-MAY-23
Date Received: 10-MAY-23
Previous Site Name:
Lot/Building Size:
Additional Info Ordered:

Nearest Intersection:
Municipality:
Client Prov/State: ON
Search Radius (km): .25
X: -75.6943224
Y: 45.4146376

---

144 | ***1 of 2*** | ***SW/228.6*** | ***77.8 / 0.94*** | ***UNKNOWN SOMERSET AND KENT STREET OTTAWA CITY ON*** | ***SPL***

Ref No: 103840
Year:
Incident Dt: 8/11/1994
Dt MOE Arvl on Scn:
MOE Reported Dt: 8/11/1994
Dt Document Closed:
Site No:
MOE Response:
Site County/District:
Site Geo Ref Meth:
Site District Office:
Nearest Watercourse:
Site Name:
Site Address:

Municipality No: 20101
Nature of Damage:
Discharger Report:
Material Group:
Impact to Health:
Agency Involved:

Site Region:	
Site Municipality:	OTTAWA CITY
Site Lot:	
Site Conc:	
Site Geo Ref Accu:	
Site Map Datum:	
Northing:	
Easting:	
Entity Operating Name:	
Client Name:	
Client Type:	
Source Type:	
Incident Cause:	UNKNOWN
Incident Preceding Spill:	
Incident Reason:	UNKNOWN
Incident Summary:	OTTAWA HYDRO-GASOLINE FOUND IN EXCAVATION SITE.
Environment Impact:	CONFIRMED
Health Env Consequence:	
Nature of Impact:	Soil contamination
Contaminant Qty:	
Contaminant Qty 1:	
Contaminant Unit:	
Contaminant Code:	
Contaminant Name:	
Contaminant Limit 1:	
Contam Limit Freq 1:	
Contaminant UN No 1:	
Receiving Medium:	LAND
Activity Preceding Spill:	
Property 2nd Watershed:	
Property Tertiary Watershed:	
Sector Type:	
SAC Action Class:	
Call Report Locatn Geodata:	
Time Reported:	
System Facility Address:	

144	*2 of 2*	*SW/228.6*	*77.8 / 0.94*	***CLARIDGE HOMES (SOMERSET) INC.*** ***SOMERSET ST.W./KENT ST.*** ***OTTAWA CITY ON***	*CA*

Certificate #:	3-1000-97-
Application Year:	97
Issue Date:	7/31/1997
Approval Type:	Municipal sewage
Status:	Approved
Application Type:	
Client Name:	
Client Address:	
Client City:	
Client Postal Code:	
Project Description:	
Contaminants:	
Emission Control:	

145	*1 of 1*	*WNW/228.9*	*77.9 / 1.00*	***215 Nepean St*** ***Ottawa ON K2P2K5***	*EHS*

Order No:	20150731085	**Nearest Intersection:**	
Status:	C	**Municipality:**	
Report Type:	Standard Report	**Client Prov/State:**	ON
Report Date:	10-AUG-15	**Search Radius (km):**	.25

Map Key	Number of Records	Direction/ Distance (m)	Elev/Diff (m)	Site	DB

Date Received:	31-JUL-15	**X:**	-75.698906
Previous Site Name:		**Y:**	45.417178
Lot/Building Size:			
Additional Info Ordered:			

---

146 **1 of 3** **NE/230.3** **75.7 / -1.15** **257 Lisgar Street**
Ottawa ON K2P 0C7 **EHS**

Order No:	20120807057	**Nearest Intersection:**	
Status:	C	**Municipality:**	
Report Type:	Standard Report	**Client Prov/State:**	ON
Report Date:	16-AUG-12	**Search Radius (km):**	.25
Date Received:	07-AUG-12	**X:**	-75.695015
Previous Site Name:		**Y:**	45.418005
Lot/Building Size:			
Additional Info Ordered:			

---

146 **2 of 3** **NE/230.3** **75.7 / -1.15** **Taggart Corporation Ltd.**
257 Lisgar Street
Otawa ON K2P 0C7 **GEN**

Generator Info

Generator No:	ON7376374	**Choice of Contact:**	
Approval Years:	As of Jan 2021	**Contaminated Fac:**	
Status:	Registered	**MHSW Facility:**	
PO Box No:		**SIC Code:**	
Country:	Canada		
Co Admin:			
Phone No Admin:			
SIC Description:			

Waste Detail(s)

Waste Class:	221 L
Waste Class Name:	Light fuels

2020 Generator Info

Gen No:	ON7376374	**Choice of Contact:**	CO_OFFICIAL
ID:	29367	**Phone No Official:**	613-822-0624 Ext.
Contaminated Fac:	N	**Phone No Admin:**	
MHSW Facility:	N	**County Ont:**	OTTAWA CARLTON (RM)
NAICS Code1:	236210	**County Out:**	
NAICS Code2:		**District:**	402
NAICS Code3:			
Gen Name:	Taggart Corporation Ltd.		
Gen Div:			
Gen Op Name:	Taggart Corporation Ltd.		
Gen Op Div:			
Site Adrs1:	257 Lisgar Street		
Site Bldg:	Wentworth Plaza		
Site Pobox:			
Province In:	ONTARIO		
Site Adrs2:			
Site City:	Otawa		
Province Out:			
Site Postal Code:	K2P 0C7		
Site Country:	Canada		

Map Key	Number of Records	Direction/ Distance (m)	Elev/Diff (m)	Site	DB

Co Official: David Brouse
Co Admin:

---

146 | **3 of 3** | **NE/230.3** | **75.7 / -1.15** | **Taggart Group Ltd**
257 Lisgar St
Ottawa ON K2P1P0 | **GEN**

Generator Info

Generator No: ON2733971
Approval Years: As of Nov 2021
Status: Registered
PO Box No:
Country: Canada
Co Admin:
Phone No Admin:
SIC Description:

Choice of Contact:
Contaminated Fac:
MHSW Facility:
SIC Code:

Waste Detail(s)

Waste Class: 243 D
Waste Class Name: PCB

2021 Generator Info

Gen No: ON2733971
ID: 10014
Contaminated Fac: N
MHSW Facility: N
NAICS Code1: 238210
NAICS Code2:
NAICS Code3:
Gen Name: Taggart Group Ltd
Gen Div:
Gen Op Name: Taggart Realty
Gen Op Div:
Site Adrs1: 257 Lisgar St
Site Bldg: Wentworth Centre
Site Pobox:
Province In: ONTARIO
Site Adrs2:
Site City: Ottawa
Province Out:
Site Postal Code: K2P1P0
Site Country: Canada
Co Official: Craig Humphrey
Co Admin:

Choice of Contact: CO_OFFICIAL
Phone No Official: 6132347000 Ext.
Phone No Admin:
County Ont: OTTAWA CARLTON (RM)
County Out:
District: 402

2021 Generator Manifest

ID: 29236
Generator No: ON2733971
Receiver Type: 035
Waste Char: D
Waste Code: 243

Sum Received Qty: 18750.0
Waste Class Name: PCBS
Count Manifests: 1
District: 202

---

147 | **1 of 1** | **ENE/230.6** | **74.9 / -2.00** | **318 Cooper Street Ottawa ON**
Ottawa ON K2P 0G7 | **EHS**

Order No: 21121400024
Nearest Intersection:

Map Key	Number of Records	Direction/ Distance (m)	Elev/Diff (m)	Site	DB

Status:	C	**Municipality:**	
Report Type:	Standard Report	**Client Prov/State:**	ON
Report Date:	17-DEC-21	**Search Radius (km):**	.25
Date Received:	14-DEC-21	**X:**	-75.6940315
Previous Site Name:		**Y:**	45.4171386
Lot/Building Size:			
Additional Info Ordered:			

---

148 | **1 of 2** | **SW/230.8** | **77.9 / 1.00** | **441 MACLAREN STREET OTTAWA ON K2P 2H3** | **EHS**

Order No:	20070216001	**Nearest Intersection:**	
Status:	C	**Municipality:**	
Report Type:	CAN - Custom Report	**Client Prov/State:**	
Report Date:	2/23/2007	**Search Radius (km):**	0.25
Date Received:	2/16/2007	**X:**	-75.69777
Previous Site Name:		**Y:**	45.414087
Lot/Building Size:			
Additional Info Ordered:	Fire Insur. Maps And /or Site Plans		

---

148 | **2 of 2** | **SW/230.8** | **77.9 / 1.00** | **441 MacLaren Ottawa ON** | **EHS**

Order No:	20111024070	**Nearest Intersection:**	
Status:	C	**Municipality:**	
Report Type:	Standard Report	**Client Prov/State:**	ON
Report Date:	11/2/2011	**Search Radius (km):**	0.25
Date Received:	10/24/2011 3:21:35 PM	**X:**	0
Previous Site Name:		**Y:**	0
Lot/Building Size:	0.3 acres		
Additional Info Ordered:			

---

149 | **1 of 1** | **SW/231.2** | **78.2 / 1.31** | **KENT ST Ottawa ON** | **WWIS**

Well ID:	7344655	**Flowing (Y/N):**	
Construction Date:		**Flow Rate:**	
Use 1st:		**Data Entry Status:**	
Use 2nd:		**Data Src:**	
Final Well Status:		**Date Received:**	10/22/2019
Water Type:		**Selected Flag:**	TRUE
Casing Material:		**Abandonment Rec:**	Yes
Audit No:	Z287916	**Contractor:**	7543
Tag:		**Form Version:**	7
Constructn Method:		**Owner:**	
Elevation (m):		**County:**	OTTAWA-CARLETON
Elevatn Reliabilty:		**Lot:**	
Depth to Bedrock:		**Concession:**	
Well Depth:		**Concession Name:**	
Overburden/Bedrock:		**Easting NAD83:**	
Pump Rate:		**Northing NAD83:**	
Static Water Level:		**Zone:**	
Clear/Cloudy:		**UTM Reliability:**	
Municipality:	NEPEAN TOWNSHIP		
Site Info:			

PDF URL (Map): https://d2khazk8e83rdv.cloudfront.net/moe_mapping/downloads/2Water/Wells_pdfs/734\7344655.pdf

Additional Detail(s) (Map)

Well Completed Date:
Year Completed:
Depth (m):
Latitude: 45.414401261268
Longitude: -75.6983826515015
X: -75.69838248986439
Y: 45.41440125401358
Path: 734\7344655.pdf

Bore Hole Information

Bore Hole ID: 1007687164
DP2BR:
Spatial Status:
Code OB:
Code OB Desc:
Open Hole:
Cluster Kind:
Date Completed:
Remarks:
Location Method Desc: on Water Well Record
Elevrc Desc:
Location Source Date:
Improvement Location Source:
Improvement Location Method:
Source Revision Comment:
Supplier Comment:

Elevation:
Elevrc:
Zone: 18
East83: 445355.00
North83: 5029224.00
Org CS: UTM83
UTMRC: 4
UTMRC Desc: margin of error : 30 m - 100 m
Location Method: wwr

Pipe Information

Pipe ID: 1008243512
Casing No: 0
Comment:
Alt Name:

Results of Well Yield Testing

Pumping Test Method Desc:
Pump Test ID: 1008244304
Pump Set At:
Static Level:
Final Level After Pumping:
Recommended Pump Depth:
Pumping Rate:
Flowing Rate:
Recommended Pump Rate:
Levels UOM: ft
Rate UOM: GPM
Water State After Test Code:
Water State After Test:
Pumping Test Method: 0
Pumping Duration HR:
Pumping Duration MIN:
Flowing:

---

150 | ***1 of 1*** | ***ENE/231.3*** | ***74.9 / -2.00*** | ***318 Cooper St Ottawa ON*** | ***EHS***

Order No: 20130502013
Status: C
Report Type: Custom Report
Report Date: 09-MAY-13

Nearest Intersection:
Municipality:
Client Prov/State: ON
Search Radius (km): .25

Date Received:	02-MAY-13	**X:**	0
Previous Site Name:		**Y:**	0
Lot/Building Size:			
Additional Info Ordered:			

151 **1 of 1** **NW/231.6** **77.9 / 1.00** **195 BANK ST. OTTAWA ON** **WWIS**

Well ID:	7246053	**Flowing (Y/N):**	
Construction Date:		**Flow Rate:**	
Use 1st:	Monitoring and Test Hole	**Data Entry Status:**	
Use 2nd:	0	**Data Src:**	
Final Well Status:	Observation Wells	**Date Received:**	08/05/2015
Water Type:		**Selected Flag:**	TRUE
Casing Material:		**Abandonment Rec:**	
Audit No:	Z209011	**Contractor:**	7241
Tag:	A178455	**Form Version:**	7
Constructn Method:		**Owner:**	
Elevation (m):		**County:**	LANARK
Elevatn Reliabilty:		**Lot:**	
Depth to Bedrock:		**Concession:**	
Well Depth:		**Concession Name:**	
Overburden/Bedrock:		**Easting NAD83:**	
Pump Rate:		**Northing NAD83:**	
Static Water Level:		**Zone:**	
Clear/Cloudy:		**UTM Reliability:**	
Municipality:	DRUMMOND TOWNSHIP		
Site Info:			

Bore Hole Information

Bore Hole ID:	1005541565	**Elevation:**	
DP2BR:		**Elevrc:**	
Spatial Status:		**Zone:**	18
Code OB:		**East83:**	399333.00
Code OB Desc:		**North83:**	4973764.00
Open Hole:		**Org CS:**	UTM83
Cluster Kind:		**UTMRC:**	9
Date Completed:	07/04/2015	**UTMRC Desc:**	unknown UTM
Remarks:		**Location Method:**	wwr
Location Method Desc:	on Water Well Record		
Elevrc Desc:			
Location Source Date:			
Improvement Location Source:			
Improvement Location Method:			
Source Revision Comment:			
Supplier Comment:			

Overburden and Bedrock Materials Interval

Formation ID:	1005693476
Layer:	2
Color:	2
General Color:	GREY
Material 1:	05
Material 1 Desc:	CLAY
Material 2:	06
Material 2 Desc:	SILT
Material 3:	85
Material 3 Desc:	SOFT
Formation Top Depth:	1.5

Formation End Depth: 8.84000015258789
Formation End Depth UOM: m

Overburden and Bedrock Materials Interval

Formation ID: 1005693475
Layer: 1
Color: 6
General Color: BROWN
Material 1: 01
Material 1 Desc: FILL
Material 2: 85
Material 2 Desc: SOFT
Material 3:
Material 3 Desc:
Formation Top Depth: 0.0
Formation End Depth: 1.5
Formation End Depth UOM: m

Annular Space/Abandonment Sealing Record

Plug ID: 1005693486
Layer: 3
Plug From: 7.010000228881836
Plug To: 8.84000015258789
Plug Depth UOM: m

Annular Space/Abandonment Sealing Record

Plug ID: 1005693484
Layer: 1
Plug From: 0.0
Plug To: 0.3100000023841858
Plug Depth UOM: m

Annular Space/Abandonment Sealing Record

Plug ID: 1005693485
Layer: 2
Plug From: 0.3100000023841858
Plug To: 7.010000228881836
Plug Depth UOM: m

Method of Construction & Well Use

Method Construction ID: 1005693483
Method Construction Code: D
Method Construction: Direct Push
Other Method Construction:

Pipe Information

Pipe ID: 1005693474
Casing No: 0
Comment:
Alt Name:

Construction Record - Casing

Casing ID:	1005693479
Layer:	1
Material:	5
Open Hole or Material:	PLASTIC
Depth From:	0.0
Depth To:	7.320000171661377
Casing Diameter:	4.03000020980835
Casing Diameter UOM:	cm
Casing Depth UOM:	m

Construction Record - Screen

Screen ID:	1005693480
Layer:	1
Slot:	10
Screen Top Depth:	7.320000171661377
Screen End Depth:	8.84000015258789
Screen Material:	5
Screen Depth UOM:	m
Screen Diameter UOM:	cm
Screen Diameter:	4.820000171661377

Water Details

Water ID:	1005693478
Layer:	
Kind Code:	
Kind:	
Water Found Depth:	
Water Found Depth UOM:	m

Hole Diameter

Hole ID:	1005693477
Diameter:	8.25
Depth From:	0.0
Depth To:	8.84000015258789
Hole Depth UOM:	m
Hole Diameter UOM:	cm

---

152 | ***1 of 1*** | ***SSW/232.8*** | ***77.6 / 0.76*** | ***422 Maclaren St Ottawa ON K2P0M8*** | ***EHS***

Order No:	20140109002	***Nearest Intersection:***	
Status:	C	***Municipality:***	
Report Type:	Custom Report	***Client Prov/State:***	ON
Report Date:	15-JAN-14	***Search Radius (km):***	.25
Date Received:	09-JAN-14	***X:***	-75.697009
Previous Site Name:		***Y:***	45.41394
Lot/Building Size:			
Additional Info Ordered:			

---

153 | ***1 of 1*** | ***SW/232.9*** | ***77.9 / 1.00*** | ***Sedation Dental Group Suite 370, 441 MacLaren St Ottawa ON*** | ***GEN***

Generator Info

Generator No:	ON8313130	***Choice of Contact:***	
Approval Years:	As of Oct 2022	***Contaminated Fac:***	
Status:	Registered	***MHSW Facility:***	
PO Box No:		***SIC Code:***	
Country:	Canada		
Co Admin:			
Phone No Admin:			
SIC Description:			

Waste Detail(s)

Waste Class:	212 I
Waste Class Name:	ALIPHATIC SOLVENTS

Waste Detail(s)

Waste Class:	261 A
Waste Class Name:	PHARMACEUTICALS

Waste Detail(s)

Waste Class:	262 L
Waste Class Name:	DETERGENTS/SOAPS

Waste Detail(s)

Waste Class:	312 P
Waste Class Name:	PATHOLOGICAL WASTES

Waste Detail(s)

Waste Class:	114 C
Waste Class Name:	OTHER INORGANIC ACID WASTES

Waste Detail(s)

Waste Class:	263 I
Waste Class Name:	ORGANIC LABORATORY CHEMICALS

Generator Info as of July 2024

Generator No:	ON8313130
Generator Company Name:	Sedation Dental Group
Street:	Suite 370, 441 MacLaren St
City:	Ottawa
Province State:	Ontario
Country:	Canada
Postal Code:	K2P2H3
Waste Class:	312 P, 261 A, 262 L, 212 I, 114 C, 263 I

Waste Class Decoded:

312 - PATHOLOGICAL WASTES; 261 - PHARMACEUTICALS; 262 - DETERGENTS/SOAPS; 212 - ALIPHATIC SOLVENTS; 114 - OTHER INORGANIC ACID WASTES; 263 - ORGANIC LABORATORY CHEMICALS

2017 Generator Info

Gen No:	ON8313130	***Choice of Contact:***	CO_ADMIN
ID:	32580	***Phone No Official:***	613-232-3725 Ext.
Contaminated Fac:	N	***Phone No Admin:***	613-232-3725 Ext.225
MHSW Facility:	N	***County Ont:***	OTTAWA CARLTON (RM)
NAICS Code1:	621210	***County Out:***	
NAICS Code2:		***District:***	402
NAICS Code3:			
Gen Name:	Sedation Dental Group		
Gen Div:			
Gen Op Name:	Sedation Dental Group		
Gen Op Div:			
Site Adrs1:	Suite 370		
Site Bldg:			
Site Pobox:			
Province In:	ONTARIO		
Site Adrs2:	441 MacLaren St		
Site City:	Ottawa		
Province Out:			
Site Postal Code:	K2P 2H3		
Site Country:	Canada		
Co Official:	Diane Dmytrowski		
Co Admin:	Penny Petersen		

2017 Generator Manifest

ID:	60109	***Sum Received Qty:***	83.5
Generator No:	ON8313130	***Waste Class Name:***	PATHOLOGICAL WASTES
Receiver Type:	035	***Count Manifests:***	6
Waste Char:	P	***District:***	302
Waste Code:	312		

2017 Generator Manifest

ID:	60108	***Sum Received Qty:***	22.0
Generator No:	ON8313130	***Waste Class Name:***	PHARMACEUTICALS
Receiver Type:	035	***Count Manifests:***	4
Waste Char:	A	***District:***	302
Waste Code:	261		

2018 Generator Info

Gen No:	ON8313130	***Choice of Contact:***	CO_ADMIN
ID:	33195	***Phone No Official:***	613-232-3725 Ext.
Contaminated Fac:	N	***Phone No Admin:***	613-232-3725 Ext.225
MHSW Facility:	N	***County Ont:***	OTTAWA CARLTON (RM)
NAICS Code1:	621210	***County Out:***	
NAICS Code2:		***District:***	402
NAICS Code3:			
Gen Name:	Sedation Dental Group		
Gen Div:			
Gen Op Name:	Sedation Dental Group		
Gen Op Div:			
Site Adrs1:	Suite 370		
Site Bldg:			
Site Pobox:			
Province In:	ONTARIO		
Site Adrs2:	441 MacLaren St		
Site City:	Ottawa		
Province Out:			
Site Postal Code:	K2P 2H3		
Site Country:	Canada		

Co Official: Diane Dmytrowski
Co Admin: Penny Petersen

2018 Generator Manifest

ID: 60412
Generator No: ON8313130
Receiver Type: 035
Waste Char: A
Waste Code: 261
Sum Received Qty: 12.0
Waste Class Name: PHARMACEUTICALS
Count Manifests: 2
District: 302

2018 Generator Manifest

ID: 60413
Generator No: ON8313130
Receiver Type: 035
Waste Char: P
Waste Code: 312
Sum Received Qty: 96.5
Waste Class Name: PATHOLOGICAL WASTES
Count Manifests: 5
District: 302

2019 Generator Info

Gen No: ON8313130
ID: 33570
Contaminated Fac: N
MHSW Facility: N
NAICS Code1: 621210
NAICS Code2:
NAICS Code3:
Gen Name: Sedation Dental Group
Gen Div:
Gen Op Name: Sedation Dental Group
Gen Op Div:
Site Adrs1: Suite 370
Site Bldg:
Site Pobox:
Province In: ONTARIO
Site Adrs2: 441 MacLaren St
Site City: Ottawa
Province Out:
Site Postal Code: K2P 2H3
Site Country: Canada
Co Official: Dania Alkhani
Co Admin: Penny Petersen
Choice of Contact: CO_ADMIN
Phone No Official: 613-232-3725 Ext.
Phone No Admin: 613-232-3725 Ext.225
County Ont: OTTAWA CARLTON (RM)
County Out:
District: 402

2019 Generator Manifest

ID: 60297
Generator No: ON8313130
Receiver Type: 035
Waste Char: P
Waste Code: 312
Sum Received Qty: 81.0
Waste Class Name: PATHOLOGICAL WASTES
Count Manifests: 5
District: 302

2019 Generator Manifest

ID: 60296
Generator No: ON8313130
Receiver Type: 035
Waste Char: A
Waste Code: 261
Sum Received Qty: 16.0
Waste Class Name: PHARMACEUTICALS
Count Manifests: 3
District: 302

2020 Generator Info

Gen No:	ON8313130	***Choice of Contact:***	CO_ADMIN
ID:	33293	***Phone No Official:***	613-232-3725 Ext.
Contaminated Fac:	N	***Phone No Admin:***	613-232-3725 Ext.225
MHSW Facility:	N	***County Ont:***	OTTAWA CARLTON (RM)
NAICS Code1:	621210	***County Out:***	
NAICS Code2:		***District:***	402
NAICS Code3:			
Gen Name:	Sedation Dental Group		
Gen Div:			
Gen Op Name:	Sedation Dental Group		
Gen Op Div:			
Site Adrs1:	Suite 370		
Site Bldg:			
Site Pobox:			
Province In:	ONTARIO		
Site Adrs2:	441 MacLaren St		
Site City:	Ottawa		
Province Out:			
Site Postal Code:	K2P 2H3		
Site Country:	Canada		
Co Official:	Dania Alkhani		
Co Admin:	Penny Petersen		

2020 Generator Manifest

ID:	56612	***Sum Received Qty:***	5.0
Generator No:	ON8313130	***Waste Class Name:***	PHARMACEUTICALS
Receiver Type:	035	***Count Manifests:***	1
Waste Char:	A	***District:***	302
Waste Code:	261		

2020 Generator Manifest

ID:	56613	***Sum Received Qty:***	67.0
Generator No:	ON8313130	***Waste Class Name:***	PATHOLOGICAL WASTES
Receiver Type:	035	***Count Manifests:***	4
Waste Char:	P	***District:***	302
Waste Code:	312		

2021 Generator Info

Gen No:	ON8313130	***Choice of Contact:***	CO_ADMIN
ID:	34091	***Phone No Official:***	613-232-3725 Ext.
Contaminated Fac:	N	***Phone No Admin:***	613-232-3725 Ext.225
MHSW Facility:	N	***County Ont:***	OTTAWA CARLTON (RM)
NAICS Code1:	621210	***County Out:***	
NAICS Code2:		***District:***	402
NAICS Code3:			
Gen Name:	Sedation Dental Group		
Gen Div:			
Gen Op Name:	Sedation Dental Group		
Gen Op Div:			
Site Adrs1:	Suite 370		
Site Bldg:			
Site Pobox:			
Province In:	ONTARIO		
Site Adrs2:	441 MacLaren St		
Site City:	Ottawa		
Province Out:			
Site Postal Code:	K2P 2H3		
Site Country:	Canada		
Co Official:	Dania Alkhani		

Co Admin: Penny Petersen

2021 Generator Manifest

ID:	59027	**Sum Received Qty:**	82.5
Generator No:	ON8313130	**Waste Class Name:**	PATHOLOGICAL WASTES
Receiver Type:	035	**Count Manifests:**	5
Waste Char:	P	**District:**	302
Waste Code:	312		

2021 Generator Manifest

ID:	59026	**Sum Received Qty:**	51.6
Generator No:	ON8313130	**Waste Class Name:**	PHARMACEUTICALS
Receiver Type:	035	**Count Manifests:**	5
Waste Char:	A	**District:**	302
Waste Code:	261		

---

154 | ***1 of 1*** | ***SSW/234.9*** | ***77.6 / 0.76*** | ***422/430 MacLaren Street Ottawa ON K2P 0M8*** | ***EHS***

Order No:	20200221063	**Nearest Intersection:**	
Status:	C	**Municipality:**	
Report Type:	Standard Report	**Client Prov/State:**	ON
Report Date:	26-FEB-20	**Search Radius (km):**	.25
Date Received:	21-FEB-20	**X:**	-75.69712578
Previous Site Name:		**Y:**	45.41393729
Lot/Building Size:			

Additional Info Ordered: Fire Insur. Maps and/or Site Plans; City Directory; Aerial Photos

---

155 | ***1 of 1*** | ***ESE/235.1*** | ***76.0 / -0.92*** | ***356 MACLAREN STREET Ottawa ON*** | ***WWIS***

Well ID:	7218928	**Flowing (Y/N):**	
Construction Date:		**Flow Rate:**	
Use 1st:	Monitoring	**Data Entry Status:**	
Use 2nd:		**Data Src:**	
Final Well Status:	Observation Wells	**Date Received:**	04/03/2014
Water Type:		**Selected Flag:**	TRUE
Casing Material:		**Abandonment Rec:**	
Audit No:	Z163980	**Contractor:**	1844
Tag:	A136699	**Form Version:**	7
Constructn Method:		**Owner:**	
Elevation (m):		**County:**	OTTAWA-CARLETON
Elevatn Reliabilty:		**Lot:**	
Depth to Bedrock:		**Concession:**	
Well Depth:		**Concession Name:**	
Overburden/Bedrock:		**Easting NAD83:**	
Pump Rate:		**Northing NAD83:**	
Static Water Level:		**Zone:**	
Clear/Cloudy:		**UTM Reliability:**	
Municipality:	NEPEAN TOWNSHIP		
Site Info:			

PDF URL (Map): https://d2khazk8e83rdv.cloudfront.net/moe_mapping/downloads/2Water/Wells_pdfs/721\7218928.pdf

Additional Detail(s) (Map)

Well Completed Date:	12/30/2012
Year Completed:	2012
Depth (m):	3.51

Latitude:	45.4145974371379
Longitude:	-75.694256997179
X:	-75.69425683544122
Y:	45.414597429975764
Path:	721\7218928.pdf

Bore Hole Information

Bore Hole ID:	1004729714	**Elevation:**	
DP2BR:		**Elevrc:**	
Spatial Status:		**Zone:**	18
Code OB:		**East83:**	445678.00
Code OB Desc:		**North83:**	5029243.00
Open Hole:		**Org CS:**	UTM83
Cluster Kind:		**UTMRC:**	4
Date Completed:	12/30/2012	**UTMRC Desc:**	margin of error : 30 m - 100 m
Remarks:		**Location Method:**	wwr
Location Method Desc:	on Water Well Record		
Elevrc Desc:			
Location Source Date:			
Improvement Location Source:			
Improvement Location Method:			
Source Revision Comment:			
Supplier Comment:			

Overburden and Bedrock Materials Interval

Formation ID:	1005133999
Layer:	4
Color:	6
General Color:	BROWN
Material 1:	06
Material 1 Desc:	SILT
Material 2:	05
Material 2 Desc:	CLAY
Material 3:	92
Material 3 Desc:	WEATHERED
Formation Top Depth:	1.5199999809265137
Formation End Depth:	3.509999990463257
Formation End Depth UOM:	m

Overburden and Bedrock Materials Interval

Formation ID:	1005133996
Layer:	1
Color:	2
General Color:	GREY
Material 1:	
Material 1 Desc:	
Material 2:	
Material 2 Desc:	
Material 3:	
Material 3 Desc:	
Formation Top Depth:	0.0
Formation End Depth:	0.05000000074505806
Formation End Depth UOM:	m

Overburden and Bedrock Materials Interval

Formation ID:	1005133997
Layer:	2
Color:	2
General Color:	GREY
Material 1:	28
Material 1 Desc:	SAND
Material 2:	11
Material 2 Desc:	GRAVEL
Material 3:	01
Material 3 Desc:	FILL
Formation Top Depth:	0.05000000074505806
Formation End Depth:	0.5299999713897705
Formation End Depth UOM:	m

Overburden and Bedrock Materials Interval

Formation ID:	1005133998
Layer:	3
Color:	6
General Color:	BROWN
Material 1:	28
Material 1 Desc:	SAND
Material 2:	
Material 2 Desc:	
Material 3:	01
Material 3 Desc:	FILL
Formation Top Depth:	0.5299999713897705
Formation End Depth:	1.5199999809265137
Formation End Depth UOM:	m

Annular Space/Abandonment Sealing Record

Plug ID:	1005134006
Layer:	1
Plug From:	0.75
Plug To:	1.5
Plug Depth UOM:	m

Method of Construction & Well Use

Method Construction ID:	1005134005
Method Construction Code:	B
Method Construction:	Other Method
Other Method Construction:	SSA

Pipe Information

Pipe ID:	1005133995
Casing No:	0
Comment:	
Alt Name:	

Construction Record - Casing

Casing ID:	1005134002
Layer:	1
Material:	5
Open Hole or Material:	PLASTIC
Depth From:	0.0

Depth To:	3.049999952316284
Casing Diameter:	3.180000066757202
Casing Diameter UOM:	cm
Casing Depth UOM:	m

Construction Record - Screen

Screen ID:	1005134003
Layer:	1
Slot:	10
Screen Top Depth:	3.049999952316284
Screen End Depth:	
Screen Material:	5
Screen Depth UOM:	m
Screen Diameter UOM:	cm
Screen Diameter:	3.799999952316284

Water Details

Water ID:	1005134001
Layer:	
Kind Code:	
Kind:	
Water Found Depth:	
Water Found Depth UOM:	m

Hole Diameter

Hole ID:	1005134000
Diameter:	16.510000228881836
Depth From:	0.0
Depth To:	
Hole Depth UOM:	m
Hole Diameter UOM:	cm

---

156 | ***1 of 1*** | ***SSW/235.8*** | ***77.6 / 0.76*** | ***7, 9, 11 FLORENCE ST. OTTAWA ON*** | ***WWIS***

Well ID:	7103047	**Flowing (Y/N):**	
Construction Date:		**Flow Rate:**	
Use 1st:	Test Hole	**Data Entry Status:**	
Use 2nd:		**Data Src:**	
Final Well Status:	Test Hole	**Date Received:**	03/18/2008
Water Type:		**Selected Flag:**	TRUE
Casing Material:		**Abandonment Rec:**	
Audit No:	Z62488	**Contractor:**	7241
Tag:	A070252	**Form Version:**	4
Constructn Method:		**Owner:**	
Elevation (m):		**County:**	OTTAWA-CARLETON
Elevatn Reliabilty:		**Lot:**	
Depth to Bedrock:		**Concession:**	
Well Depth:		**Concession Name:**	
Overburden/Bedrock:		**Easting NAD83:**	
Pump Rate:		**Northing NAD83:**	
Static Water Level:		**Zone:**	
Clear/Cloudy:		**UTM Reliability:**	
Municipality:	OTTAWA CITY		
Site Info:			

PDF URL (Map): https://d2khazk8e83rdv.cloudfront.net/moe_mapping/downloads/2Water/Wells_pdfs/710\7103047.pdf

Additional Detail(s) (Map)

Well Completed Date: 03/05/2008
Year Completed: 2008
Depth (m): 5.79
Latitude: 45.4139145027218
Longitude: -75.6970219444685
X: -75.69702178165333
Y: 45.4139144964876
Path: 710\7103047.pdf

Bore Hole Information

Bore Hole ID: 1001551403
DP2BR:
Spatial Status:
Code OB:
Code OB Desc:
Open Hole:
Cluster Kind:
Date Completed: 03/05/2008
Remarks:
Location Method Desc: on Water Well Record
Elevrc Desc:
Location Source Date:
Improvement Location Source:
Improvement Location Method:
Source Revision Comment:
Supplier Comment:

Elevation:
Elevrc:
Zone: 18
East83: 445461.00
North83: 5029169.00
Org CS: UTM83
UTMRC: 3
UTMRC Desc: margin of error : 10 - 30 m
Location Method: wwr

Overburden and Bedrock Materials Interval

Formation ID: 1001562393
Layer: 1
Color: 6
General Color: BROWN
Material 1: 01
Material 1 Desc: FILL
Material 2: 28
Material 2 Desc: SAND
Material 3: 85
Material 3 Desc: SOFT
Formation Top Depth: 0.0
Formation End Depth: 2.440000057220459
Formation End Depth UOM: m

Overburden and Bedrock Materials Interval

Formation ID: 1001562394
Layer: 2
Color: 2
General Color: GREY
Material 1: 05
Material 1 Desc: CLAY
Material 2:
Material 2 Desc:
Material 3: 85
Material 3 Desc: SOFT
Formation Top Depth: 2.440000057220459
Formation End Depth: 4.510000228881836
Formation End Depth UOM: m

Overburden and Bedrock Materials Interval

Formation ID:	1001562395
Layer:	3
Color:	2
General Color:	GREY
Material 1:	05
Material 1 Desc:	CLAY
Material 2:	
Material 2 Desc:	
Material 3:	85
Material 3 Desc:	SOFT
Formation Top Depth:	4.510000228881836
Formation End Depth:	5.789999961853027
Formation End Depth UOM:	m

Annular Space/Abandonment Sealing Record

Plug ID:	1001562397
Layer:	1
Plug From:	0.0
Plug To:	2.440000057220459
Plug Depth UOM:	m

Annular Space/Abandonment Sealing Record

Plug ID:	1001562398
Layer:	2
Plug From:	2.440000057220459
Plug To:	5.789999961853027
Plug Depth UOM:	m

Method of Construction & Well Use

Method Construction ID:	1001562403
Method Construction Code:	B
Method Construction:	Other Method
Other Method Construction:	GEOPROBE

Pipe Information

Pipe ID:	1001562391
Casing No:	0
Comment:	
Alt Name:	

Construction Record - Casing

Casing ID:	1001562400
Layer:	
Material:	5
Open Hole or Material:	PLASTIC
Depth From:	
Depth To:	2.740000009536743
Casing Diameter:	0.03999999910593033
Casing Diameter UOM:	cm
Casing Depth UOM:	m

Construction Record - Screen

Screen ID:	1001562401
Layer:	
Slot:	
Screen Top Depth:	
Screen End Depth:	
Screen Material:	5
Screen Depth UOM:	
Screen Diameter UOM:	
Screen Diameter:	

Results of Well Yield Testing

Pumping Test Method Desc:	
Pump Test ID:	1001562392
Pump Set At:	
Static Level:	
Final Level After Pumping:	
Recommended Pump Depth:	
Pumping Rate:	
Flowing Rate:	
Recommended Pump Rate:	
Levels UOM:	m
Rate UOM:	LPM
Water State After Test Code:	0
Water State After Test:	
Pumping Test Method:	0
Pumping Duration HR:	
Pumping Duration MIN:	
Flowing:	No

Water Details

Water ID:	1001562399
Layer:	1
Kind Code:	
Kind:	
Water Found Depth:	
Water Found Depth UOM:	m

Hole Diameter

Hole ID:	1001562396
Diameter:	8.390000343322754
Depth From:	
Depth To:	5.789999961853027
Hole Depth UOM:	m
Hole Diameter UOM:	cm

157 ***1 of 1*** ***SSE/236.2*** ***75.8 / -1.11*** ***366 382 BANK STREET Ottawa ON*** ***WWIS***

Well ID:	7295730	***Flowing (Y/N):***	
Construction Date:		***Flow Rate:***	
Use 1st:	Test Hole	***Data Entry Status:***	
Use 2nd:	Monitoring	***Data Src:***	
Final Well Status:	Monitoring and Test Hole	***Date Received:***	09/29/2017
Water Type:		***Selected Flag:***	TRUE
Casing Material:		***Abandonment Rec:***	
Audit No:	Z206497	***Contractor:***	7241

Tag:	A189880	**Form Version:**	7
Constructn Method:		**Owner:**	
Elevation (m):		**County:**	OTTAWA-CARLETON
Elevatn Reliabilty:		**Lot:**	
Depth to Bedrock:		**Concession:**	
Well Depth:		**Concession Name:**	
Overburden/Bedrock:		**Easting NAD83:**	
Pump Rate:		**Northing NAD83:**	
Static Water Level:		**Zone:**	
Clear/Cloudy:		**UTM Reliability:**	
Municipality:	OTTAWA CITY		
Site Info:			

PDF URL (Map): https://d2khazk8e83rdv.cloudfront.net/moe_mapping/downloads/2Water/Wells_pdfs/729\7295730.pdf

Additional Detail(s) (Map)

Well Completed Date:	08/10/2017
Year Completed:	2017
Depth (m):	5.79
Latitude:	45.4140049340367
Longitude:	-75.695476643518
X:	-75.69547648223997
Y:	45.41400492743657
Path:	729\7295730.pdf

Bore Hole Information

Bore Hole ID:	1006738374	**Elevation:**	
DP2BR:		**Elevrc:**	
Spatial Status:		**Zone:**	18
Code OB:		**East83:**	445582.00
Code OB Desc:		**North83:**	5029178.00
Open Hole:		**Org CS:**	UTM83
Cluster Kind:		**UTMRC:**	4
Date Completed:	08/10/2017	**UTMRC Desc:**	margin of error : 30 m - 100 m
Remarks:		**Location Method:**	wwr
Location Method Desc:	on Water Well Record		
Elevrc Desc:			
Location Source Date:			
Improvement Location Source:			
Improvement Location Method:			
Source Revision Comment:			
Supplier Comment:			

Overburden and Bedrock Materials Interval

Formation ID:	1006883456
Layer:	1
Color:	6
General Color:	BROWN
Material 1:	11
Material 1 Desc:	GRAVEL
Material 2:	28
Material 2 Desc:	SAND
Material 3:	
Material 3 Desc:	
Formation Top Depth:	0.0
Formation End Depth:	2.740000009536743
Formation End Depth UOM:	m

Overburden and Bedrock Materials Interval

Formation ID:	1006883457
Layer:	2
Color:	2
General Color:	GREY
Material 1:	06
Material 1 Desc:	SILT
Material 2:	05
Material 2 Desc:	CLAY
Material 3:	85
Material 3 Desc:	SOFT
Formation Top Depth:	2.740000009536743
Formation End Depth:	3.4600000381469727
Formation End Depth UOM:	m

Overburden and Bedrock Materials Interval

Formation ID:	1006883458
Layer:	3
Color:	2
General Color:	GREY
Material 1:	06
Material 1 Desc:	SILT
Material 2:	05
Material 2 Desc:	CLAY
Material 3:	91
Material 3 Desc:	WATER-BEARING
Formation Top Depth:	3.4600000381469727
Formation End Depth:	5.789999961853027
Formation End Depth UOM:	m

Annular Space/Abandonment Sealing Record

Plug ID:	1006883468
Layer:	3
Plug From:	2.440000057220459
Plug To:	5.789999961853027
Plug Depth UOM:	m

Annular Space/Abandonment Sealing Record

Plug ID:	1006883467
Layer:	2
Plug From:	0.3100000023841858
Plug To:	2.440000057220459
Plug Depth UOM:	m

Annular Space/Abandonment Sealing Record

Plug ID:	1006883466
Layer:	1
Plug From:	0.0
Plug To:	0.3100000023841858
Plug Depth UOM:	m

Method of Construction & Well

Map Key	Number of Records	Direction/ Distance (m)	Elev/Diff (m)	Site	DB

Use

Method Construction ID: 1006883465
Method Construction Code: D
Method Construction: Direct Push
Other Method Construction:

Pipe Information

Pipe ID: 1006883455
Casing No: 0
Comment:
Alt Name:

Construction Record - Casing

Casing ID: 1006883461
Layer: 1
Material: 5
Open Hole or Material: PLASTIC
Depth From: 0.0
Depth To: 2.740000009536743
Casing Diameter: 4.03000020980835
Casing Diameter UOM: cm
Casing Depth UOM: m

Construction Record - Screen

Screen ID: 1006883462
Layer: 1
Slot: 10
Screen Top Depth: 2.740000009536743
Screen End Depth: 5.789999961853027
Screen Material: 5
Screen Depth UOM: m
Screen Diameter UOM: cm
Screen Diameter: 4.820000171661377

Water Details

Water ID: 1006883460
Layer:
Kind Code:
Kind:
Water Found Depth:
Water Found Depth UOM: m

Hole Diameter

Hole ID: 1006883459
Diameter: 8.25
Depth From: 0.0
Depth To: 5.789999961853027
Hole Depth UOM: m
Hole Diameter UOM: cm

158	*1 of 2*	*S/236.7*	*76.9 / 0.00*	***DENTISTRY CANADA FUND*** ***427 GILMORE STREET*** ***OTTAWA ON K2P 0R5***	***GEN***

Map Key	Number of Records	Direction/ Distance (m)	Elev/Diff (m)	Site	DB

Generator Info

Generator No:	ON4162591	***Choice of Contact:***	
Approval Years:	07,08	***Contaminated Fac:***	
Status:		***MHSW Facility:***	
PO Box No:		***SIC Code:***	621210
Country:			
Co Admin:			
Phone No Admin:			
SIC Description:	Offices of Dentists		

Waste Detail(s)

Waste Class:	145
Waste Class Name:	PAINT/PIGMENT/COATING RESIDUES

Waste Detail(s)

Waste Class:	146
Waste Class Name:	OTHER SPECIFIED INORGANICS

Waste Detail(s)

Waste Class:	213
Waste Class Name:	PETROLEUM DISTILLATES

Waste Detail(s)

Waste Class:	243
Waste Class Name:	PCB'S

Waste Detail(s)

Waste Class:	252
Waste Class Name:	WASTE OILS & LUBRICANTS

158	*2 of 2*	*S/236.7*	*76.9 / 0.00*	***427 Gilmour Street Ottawa ON Ottawa ON K2P 0R5***	***EHS***

Order No:	22010600139	***Nearest Intersection:***	
Status:	C	***Municipality:***	
Report Type:	Standard Report	***Client Prov/State:***	ON
Report Date:	11-JAN-22	***Search Radius (km):***	.25
Date Received:	06-JAN-22	***X:***	-75.6963417
Previous Site Name:		***Y:***	45.4138771
Lot/Building Size:			
Additional Info Ordered:	Fire Insur. Maps and/or Site Plans		

159	*1 of 1*	*NNW/237.2*	*76.9 / 0.00*	***Regional Group 152 Gloucester St Ottawa ON K2P 0A6***	***GEN***

Generator Info

Generator No:	ON5614596	***Choice of Contact:***	
Approval Years:	As of Dec 2017	***Contaminated Fac:***	

Status: Registered
PO Box No:
Country: Canada
Co Admin:
Phone No Admin:
SIC Description:
MHSW Facility:
SIC Code:

Waste Detail(s)

Waste Class: 221 L
Waste Class Name: Light fuels

2017 Generator Info

Gen No: ON5614596
ID: 22176
Contaminated Fac: N
MHSW Facility: N
NAICS Code1: 531111
NAICS Code2:
NAICS Code3:
Gen Name: Regional Group
Gen Div:
Gen Op Name: Regional Group
Gen Op Div:
Site Adrs1: 152 Gloucester St
Site Bldg:
Site Pobox:
Province In: ONTARIO
Site Adrs2:
Site City: Ottawa
Province Out:
Site Postal Code: K2P 0A6
Site Country: Canada
Co Official: Manny Agulink
Co Admin:
Choice of Contact: CO_OFFICIAL
Phone No Official: 613-822-0624 Ext.
Phone No Admin:
County Ont: OTTAWA CARLTON (RM)
County Out:
District: 402

2017 Generator Manifest

ID: 46933
Generator No: ON5614596
Receiver Type: 035
Waste Char: L
Waste Code: 221
Sum Received Qty: 200.0
Waste Class Name: LIGHT FUELS
Count Manifests: 1
District: 402

160	1 of 1	SSE/237.5	75.9 / -1.00	R.M. OF OTTAWA-CARLETON - O'CONNOR ST. GILMOUR ST./BANK ST. OTTAWA CITY ON	CA

Certificate #: 7-0332-91-
Application Year: 91
Issue Date: 4/16/1991
Approval Type: Municipal water
Status: Approved
Application Type:
Client Name:
Client Address:
Client City:
Client Postal Code:
Project Description:
Contaminants:
Emission Control:

Map Key	Number of Records	Direction/ Distance (m)	Elev/Diff (m)	Site	DB
161	1 of 1	W/237.9	77.9 / 1.00	KENT ST Ottawa ON	WWIS

Well ID: 7344656
Construction Date:
Use 1st:
Use 2nd:
Final Well Status: Abandoned-Other
Water Type:
Casing Material:
Audit No: Z286433
Tag: A191626
Constructn Method:
Elevation (m):
Elevatn Reliabilty:
Depth to Bedrock:
Well Depth:
Overburden/Bedrock:
Pump Rate:
Static Water Level:
Clear/Cloudy:
Municipality: NEPEAN TOWNSHIP
Site Info:

Flowing (Y/N):
Flow Rate:
Data Entry Status:
Data Src:
Date Received: 10/22/2019
Selected Flag: TRUE
Abandonment Rec: Yes
Contractor: 7543
Form Version: 7
Owner:
County: OTTAWA-CARLETON
Lot:
Concession:
Concession Name:
Easting NAD83:
Northing NAD83:
Zone:
UTM Reliability:

PDF URL (Map): https://d2khazk8e83rdv.cloudfront.net/moe_mapping/downloads/2Water/Wells_pdfs/734\7344656.pdf

Additional Detail(s) (Map)

Well Completed Date: 09/19/2019
Year Completed: 2019
Depth (m):
Latitude: 45.41578047162
Longitude: -75.6995243523525
X: -75.69952418970436
Y: 45.41578046508941
Path: 734\7344656.pdf

Bore Hole Information

Bore Hole ID: 1007687167
DP2BR:
Spatial Status:
Code OB:
Code OB Desc:
Open Hole:
Cluster Kind:
Date Completed: 09/19/2019
Remarks:
Location Method Desc: on Water Well Record
Elevrc Desc:
Location Source Date:
Improvement Location Source:
Improvement Location Method:
Source Revision Comment:
Supplier Comment:

Elevation:
Elevrc:
Zone: 18
East83: 445267.00
North83: 5029378.00
Org CS: UTM83
UTMRC: 4
UTMRC Desc: margin of error : 30 m - 100 m
Location Method: wwr

Annular Space/Abandonment Sealing Record

Plug ID: 1008087392

Layer: 3
Plug From: 0.0
Plug To: 0.5
Plug Depth UOM: ft

Annular Space/Abandonment Sealing Record

Plug ID: 1008087390
Layer: 1
Plug From: 115.0
Plug To: 351.0
Plug Depth UOM: ft

Annular Space/Abandonment Sealing Record

Plug ID: 1008087391
Layer: 2
Plug From: 0.5
Plug To: 115.0
Plug Depth UOM: ft

Pipe Information

Pipe ID: 1008084812
Casing No: 0
Comment:
Alt Name:

Results of Well Yield Testing

Pumping Test Method Desc:
Pump Test ID: 1008090670
Pump Set At:
Static Level:
Final Level After Pumping:
Recommended Pump Depth:
Pumping Rate:
Flowing Rate:
Recommended Pump Rate:
Levels UOM: ft
Rate UOM: GPM
Water State After Test Code:
Water State After Test:
Pumping Test Method: 0
Pumping Duration HR:
Pumping Duration MIN:
Flowing:

Water Details

Water ID: 1008090120
Layer: 1
Kind Code: 8
Kind: Untested
Water Found Depth: 25.0
Water Found Depth UOM: ft

Hole Diameter

Map Key	Number of Records	Direction/ Distance (m)	Elev/Diff (m)	Site	DB

Hole ID: 1008088008
Diameter: 2.0
Depth From: 6.0
Depth To: 35.0
Hole Depth UOM: ft
Hole Diameter UOM: Inch

---

162 | **1 of 1** | **E/239.4** | **74.9 / -2.00** | **293 McLAREN STREET OTTAWA ON** | **HINC**

External File Num: FS INC 0711-07045
Fuel Occurrence Type:
Date of Occurrence:
Fuel Type Involved:
Status Desc: Completed - No Action Required
Job Type Desc: Incident/Near-Miss Occurrence (FS)
Oper. Type Involved:
Service Interruptions:
Property Damage:
Fuel Life Cycle Stage:
Root Cause:
Reported Details:
Fuel Category: Liquid Fuel
Occurrence Type: Near-miss
Affiliation: Industry Stakeholder (Licensee/Registration/Certificate Holder, Facility Owner, etc.)
County Name: Ottawa
Approx. Quant. Rel:
Nearby body of water:
Enter Drainage Syst.:
Approx. Quant. Unit:
Environmental Impact:

---

163 | **1 of 14** | **WSW/239.5** | **78.9 / 2.00** | **BUDGET CAR & TRUCK RENTALS OF OTTAWA 443 SOMERSET ST W OTTAWA ON K1R 5J7** | **PRT**

Location ID: 11099
Type: private
Expiry Date:
Capacity (L): 22730.00
Licence #: 0001026975

---

163 | **2 of 14** | **WSW/239.5** | **78.9 / 2.00** | **443 Somerset St. West Ottawa ON K1R 5J7** | **EHS**

Order No: 20050328084
Status: C
Report Type:
Report Date: 4/6/2005
Date Received: 3/28/2005
Previous Site Name:
Lot/Building Size:
Additional Info Ordered:
Nearest Intersection:
Municipality:
Client Prov/State: ON
Search Radius (km): 0.25
X: -75.698785
Y: 45.414569

---

163 | **3 of 14** | **WSW/239.5** | **78.9 / 2.00** | **BUDGET CAR & TRUCK RENTALS OF OTTAWA 443 SOMERSET ST W OTTAWA ON K1R 5J7** | **FSTH**

License Issue Date: 1/11/1991
Tank Status: Licensed

Map Key	Number of Records	Direction/ Distance (m)	Elev/Diff (m)	Site	DB

Tank Status As Of: August 2007
Operation Type: Private Fuel Outlet
Facility Type: Gasoline Station - Self Serve

--Details--
Status: Not-Active
Year of Installation: 1990
Corrosion Protection:
Capacity: 22500
Tank Fuel Type: Liquid Fuel Single Wall UST - Gasoline

Map Key	Number of Records	Direction/ Distance (m)	Elev/Diff (m)	Site	DB
163	4 of 14	WSW/239.5	78.9 / 2.00	**Budget Car Inc** **443 Somerset St. West** **Ottawa ON K1R 5J7**	GEN

Generator Info

Generator No: ON4197992
Approval Years: 06,07,08
Status:
PO Box No:
Country:
Co Admin:
Phone No Admin:
SIC Description: Passenger Car Rental

Choice of Contact:
Contaminated Fac:
MHSW Facility:
SIC Code: 532111

Waste Detail(s)

Waste Class: 150
Waste Class Name: INERT INORGANIC WASTES

Map Key	Number of Records	Direction/ Distance (m)	Elev/Diff (m)	Site	DB
163	5 of 14	WSW/239.5	78.9 / 2.00	**Budget Car Inc** **443 Somerset St. West** **Ottawa ON K1R 5J7**	GEN

Generator Info

Generator No: ON4197992
Approval Years: 2010
Status:
PO Box No:
Country:
Co Admin:
Phone No Admin:
SIC Description: Passenger Car Rental

Choice of Contact:
Contaminated Fac:
MHSW Facility:
SIC Code: 532111

Waste Detail(s)

Waste Class: 150
Waste Class Name: INERT INORGANIC WASTES

Map Key	Number of Records	Direction/ Distance (m)	Elev/Diff (m)	Site	DB
163	6 of 14	WSW/239.5	78.9 / 2.00	**Budget Car Inc** **443 Somerset St. West** **Ottawa ON K1R 5J7**	GEN

Map Key	Number of Records	Direction/ Distance (m)	Elev/Diff (m)	Site	DB

Generator Info

Generator No:	ON4197992	***Choice of Contact:***	
Approval Years:	2011	***Contaminated Fac:***	
Status:		***MHSW Facility:***	
PO Box No:		***SIC Code:***	532111
Country:			
Co Admin:			
Phone No Admin:			
SIC Description:	Passenger Car Rental		

Waste Detail(s)

Waste Class:	150
Waste Class Name:	INERT INORGANIC WASTES

163	***7 of 14***	***WSW/239.5***	***78.9 / 2.00***	***Budget Car Inc*** ***443 Somerset St. West*** ***Ottawa ON K1R 5J7***	***GEN***

Generator Info

Generator No:	ON4197992	***Choice of Contact:***	
Approval Years:	2012	***Contaminated Fac:***	
Status:		***MHSW Facility:***	
PO Box No:		***SIC Code:***	532111
Country:			
Co Admin:			
Phone No Admin:			
SIC Description:	Passenger Car Rental		

Waste Detail(s)

Waste Class:	150
Waste Class Name:	INERT INORGANIC WASTES

163	***8 of 14***	***WSW/239.5***	***78.9 / 2.00***	***Budget Car Inc*** ***443 Somerset St. West*** ***Ottawa ON***	***GEN***

Generator Info

Generator No:	ON4197992	***Choice of Contact:***	
Approval Years:	2013	***Contaminated Fac:***	
Status:		***MHSW Facility:***	
PO Box No:		***SIC Code:***	532111
Country:			
Co Admin:			
Phone No Admin:			
SIC Description:			

Waste Detail(s)

Waste Class:	150
Waste Class Name:	INERT INORGANIC WASTES

Map Key	Number of Records	Direction/ Distance (m)	Elev/Diff (m)	Site	DB
163	9 of 14	WSW/239.5	78.9 / 2.00	Budget Car Inc 443 Somerset St. West Ottawa ON K1R 5J7	GEN

Generator Info

Generator No:	ON4197992	**Choice of Contact:**	CO_OFFICIAL
Approval Years:	2016	**Contaminated Fac:**	No
Status:		**MHSW Facility:**	No
PO Box No:		**SIC Code:**	532111
Country:	Canada		
Co Admin:			
Phone No Admin:			
SIC Description:	532111		

Waste Detail(s)

Waste Class:	150
Waste Class Name:	INERT INORGANIC WASTES

Map Key	Number of Records	Direction/ Distance (m)	Elev/Diff (m)	Site	DB
163	10 of 14	WSW/239.5	78.9 / 2.00	Budget Car Inc 443 Somerset St. West Ottawa ON K1R 5J7	GEN

Generator Info

Generator No:	ON4197992	**Choice of Contact:**	CO_OFFICIAL
Approval Years:	2015	**Contaminated Fac:**	No
Status:		**MHSW Facility:**	No
PO Box No:		**SIC Code:**	532111
Country:	Canada		
Co Admin:			
Phone No Admin:			
SIC Description:	532111		

Waste Detail(s)

Waste Class:	150
Waste Class Name:	INERT INORGANIC WASTES

Map Key	Number of Records	Direction/ Distance (m)	Elev/Diff (m)	Site	DB
163	11 of 14	WSW/239.5	78.9 / 2.00	Budget Car Inc 443 Somerset St. West Ottawa ON K1R 5J7	GEN

Generator Info

Generator No:	ON4197992	**Choice of Contact:**	CO_OFFICIAL
Approval Years:	2014	**Contaminated Fac:**	No
Status:		**MHSW Facility:**	No
PO Box No:		**SIC Code:**	532111
Country:	Canada		
Co Admin:			
Phone No Admin:			
SIC Description:	532111		

Waste Detail(s)

Map Key	Number of Records	Direction/ Distance (m)	Elev/Diff (m)	Site	DB

Waste Class: 150
Waste Class Name: INERT INORGANIC WASTES

---

163 | **12 of 14** | **WSW/239.5** | **78.9 / 2.00** | **Budget Car Inc**
443 Somerset St. West
Ottawa ON K1R 5J7 | **GEN**

Generator Info

Generator No:	ON4197992	**Choice of Contact:**	
Approval Years:	As of Dec 2018	**Contaminated Fac:**	
Status:	Registered	**MHSW Facility:**	
PO Box No:		**SIC Code:**	
Country:	Canada		
Co Admin:			
Phone No Admin:			
SIC Description:			

Waste Detail(s)

Waste Class: 150 L
Waste Class Name: Inert organic wastes

---

163 | **13 of 14** | **WSW/239.5** | **78.9 / 2.00** | **Budget Car Inc**
443 Somerset St. West
Ottawa ON K1R 5J7 | **GEN**

Generator Info

Generator No:	ON4197992	**Choice of Contact:**	
Approval Years:	As of Jul 2020	**Contaminated Fac:**	
Status:	Registered	**MHSW Facility:**	
PO Box No:		**SIC Code:**	
Country:	Canada		
Co Admin:			
Phone No Admin:			
SIC Description:			

Waste Detail(s)

Waste Class: 150 L
Waste Class Name: Inert organic wastes

2017 Generator Info

Gen No:	ON4197992	**Choice of Contact:**	CO_OFFICIAL
ID:	16745	**Phone No Official:**	613-521-7541 Ext.257
Contaminated Fac:	N	**Phone No Admin:**	
MHSW Facility:	N	**County Ont:**	OTTAWA CARLTON (RM)
NAICS Code1:	532111	**County Out:**	
NAICS Code2:		**District:**	402
NAICS Code3:			
Gen Name:	Budget Car Inc		
Gen Div:			
Gen Op Name:	Budget Car Inc		
Gen Op Div:			
Site Adrs1:	443 Somerset St. West		

Site Bldg:
Site Pobox:
Province In: ONTARIO
Site Adrs2:
Site City: Ottawa
Province Out:
Site Postal Code: K1R 5J7
Site Country: Canada
Co Official: Jerome MacLean
Co Admin:

2018 Generator Info

Gen No: ON4197992
ID: 16730
Contaminated Fac: N
MHSW Facility: N
NAICS Code1: 532111
NAICS Code2:
NAICS Code3:
Gen Name: Budget Car Inc
Gen Div:
Gen Op Name: Budget Car Inc
Gen Op Div:
Site Adrs1: 443 Somerset St. West
Site Bldg:
Site Pobox:
Province In: ONTARIO
Site Adrs2:
Site City: Ottawa
Province Out:
Site Postal Code: K1R 5J7
Site Country: Canada
Co Official: Jerome MacLean
Co Admin:
Choice of Contact: CO_OFFICIAL
Phone No Official: 613-521-7541 Ext.257
Phone No Admin:
County Ont: OTTAWA CARLTON (RM)
County Out:
District: 402

2019 Generator Info

Gen No: ON4197992
ID: 16594
Contaminated Fac: N
MHSW Facility: N
NAICS Code1: 532111
NAICS Code2:
NAICS Code3:
Gen Name: Budget Car Inc
Gen Div:
Gen Op Name: Budget Car Inc
Gen Op Div:
Site Adrs1: 443 Somerset St. West
Site Bldg:
Site Pobox:
Province In: ONTARIO
Site Adrs2:
Site City: Ottawa
Province Out:
Site Postal Code: K1R 5J7
Site Country: Canada
Co Official: Jerome MacLean
Co Admin:
Choice of Contact: CO_OFFICIAL
Phone No Official: 613-521-7541 Ext.257
Phone No Admin:
County Ont: OTTAWA CARLTON (RM)
County Out:
District: 402

2020 Generator Info

Map Key	Number of Records	Direction/ Distance (m)	Elev/Diff (m)	Site	DB

Gen No:	ON4197992	**Choice of Contact:**	CO_OFFICIAL
ID:	16310	**Phone No Official:**	613-521-7541 Ext.257
Contaminated Fac:	N	**Phone No Admin:**	
MHSW Facility:	N	**County Ont:**	OTTAWA CARLTON (RM)
NAICS Code1:	532111	**County Out:**	
NAICS Code2:		**District:**	402
NAICS Code3:			
Gen Name:	Budget Car Inc		
Gen Div:			
Gen Op Name:	Budget Car Inc		
Gen Op Div:			
Site Adrs1:	443 Somerset St. West		
Site Bldg:			
Site Pobox:			
Province In:	ONTARIO		
Site Adrs2:			
Site City:	Ottawa		
Province Out:			
Site Postal Code:	K1R 5J7		
Site Country:	Canada		
Co Official:	Jerome MacLean		
Co Admin:			

---

163 | ***14 of 14*** | ***WSW/239.5*** | ***78.9 / 2.00*** | ***BUDGET CAR & TRUCK RENTALS OF OTTAWA***
443 SOMERSET ST W
OTTAWA ON | ***EXP***

Inventory No:	10907017	**Tank Material:**	Fiberglass (FRP)
Inventory Status:	Inactive	**Corrosion Protect:**	Coating
Installation Year:	1990	**Overfill Protection:**	
Capacity:	22500	**Inventory Context:**	FS Liquid Fuel Tank
Capacity Unit:		**Inventory Item:**	FS LIQUID FUEL TANK
Tank Type:			
Manufacturer:			
Model:			
Description:	UNDERGROUND TANK		
Previous Fuel Type:	Gasoline		

---

164 | ***1 of 1*** | ***NNE/240.1*** | ***75.9 / -1.01*** | ***OTTAWA CITY - SOMERSET ST.***
O'CONNOR ST./NEPEAN ST.
OTTAWA CITY ON | ***CA***

Certificate #:	3-0495-92-
Application Year:	92
Issue Date:	5/12/1992
Approval Type:	Municipal sewage
Status:	Approved
Application Type:	
Client Name:	
Client Address:	
Client City:	
Client Postal Code:	
Project Description:	
Contaminants:	
Emission Control:	

---

165 | ***1 of 7*** | ***S/241.1*** | ***76.8 / -0.03*** | ***437 Gilmour Street***
Ottawa ON K2P 0R5 | ***EHS***

Order No:	20131026001	**Nearest Intersection:**	
Status:	C	**Municipality:**	

Map Key	Number of Records	Direction/ Distance (m)	Elev/Diff (m)	Site	DB

Report Type: Standard Report
Report Date: 04-NOV-13
Date Received: 26-OCT-13
Previous Site Name:
Lot/Building Size: 5014 sq ft
Additional Info Ordered:

Client Prov/State: ON
Search Radius (km): .25
X: -75.696504
Y: 45.413633

---

165 **2 of 7** **S/241.1** **76.8 / -0.03**

Dr P BIRSILA & DR. A AMZAR DENTISTRY PC
437 GILMOUR ST
OTTAWA ON K2P0R5

GEN

Generator Info

Generator No: ON5848142
Approval Years: 2016
Status:
PO Box No:
Country: Canada
Co Admin: ADRIANA AMZAR
Phone No Admin: 6132351220 Ext.
SIC Description: OFFICES OF DENTISTS

Choice of Contact: CO_OFFICIAL
Contaminated Fac: No
MHSW Facility: No
SIC Code: 621210

Waste Detail(s)

Waste Class: 312
Waste Class Name: PATHOLOGICAL WASTES

---

165 **3 of 7** **S/241.1** **76.8 / -0.03**

Dr P BIRSILA & DR. A AMZAR DENTISTRY PC
437 GILMOUR ST
OTTAWA ON K2P0R5

GEN

Generator Info

Generator No: ON5848142
Approval Years: 2015
Status:
PO Box No:
Country: Canada
Co Admin: ADRIANA AMZAR
Phone No Admin: 6132351220 Ext.
SIC Description: OFFICES OF DENTISTS

Choice of Contact: CO_OFFICIAL
Contaminated Fac: No
MHSW Facility: No
SIC Code: 621210

Waste Detail(s)

Waste Class: 312
Waste Class Name: PATHOLOGICAL WASTES

---

165 **4 of 7** **S/241.1** **76.8 / -0.03**

Dr P BIRSILA & DR. A AMZAR DENTISTRY PC
437 GILMOUR ST
OTTAWA ON K2P0R5

GEN

Generator Info

Generator No: ON5848142
Approval Years: As of Dec 2018

Choice of Contact:
Contaminated Fac:

Map Key	Number of Records	Direction/ Distance (m)	Elev/Diff (m)	Site	DB

Status: Registered
PO Box No:
Country: Canada
Co Admin:
Phone No Admin:
SIC Description:
MHSW Facility:
SIC Code:

Waste Detail(s)

Waste Class: 312 P
Waste Class Name: Pathological wastes

Map Key	Number of Records	Direction/ Distance (m)	Elev/Diff (m)	Site	DB
165	5 of 7	S/241.1	76.8 / -0.03	Dr P BIRSILA & DR. A AMZAR DENTISTRY PC 437 GILMOUR ST OTTAWA ON K2P0R5	GEN

Generator Info

Generator No: ON5848142
Approval Years: As of Jul 2020
Status: Registered
PO Box No:
Country: Canada
Co Admin:
Phone No Admin:
SIC Description:
Choice of Contact:
Contaminated Fac:
MHSW Facility:
SIC Code:

Waste Detail(s)

Waste Class: 312 P
Waste Class Name: Pathological wastes

Map Key	Number of Records	Direction/ Distance (m)	Elev/Diff (m)	Site	DB
165	6 of 7	S/241.1	76.8 / -0.03	Dr P BIRSILA & DR. A AMZAR DENTISTRY PC 437 GILMOUR ST OTTAWA ON K2P0R5	GEN

Generator Info

Generator No: ON5848142
Approval Years: As of Nov 2021
Status: Registered
PO Box No:
Country: Canada
Co Admin:
Phone No Admin:
SIC Description:
Choice of Contact:
Contaminated Fac:
MHSW Facility:
SIC Code:

Waste Detail(s)

Waste Class: 312 P
Waste Class Name: Pathological wastes

Map Key	Number of Records	Direction/ Distance (m)	Elev/Diff (m)	Site	DB
165	7 of 7	S/241.1	76.8 / -0.03	Dr P BIRSILA & DR. A AMZAR DENTISTRY PC 437 GILMOUR ST OTTAWA ON K2P0R5	GEN

Generator Info

Generator No:	ON5848142	***Choice of Contact:***	
Approval Years:	As of Oct 2022	***Contaminated Fac:***	
Status:	Registered	***MHSW Facility:***	
PO Box No:		***SIC Code:***	
Country:	Canada		
Co Admin:			
Phone No Admin:			
SIC Description:			

Waste Detail(s)

Waste Class:	312 P
Waste Class Name:	PATHOLOGICAL WASTES

2017 Generator Info

Gen No:	ON5848142	***Choice of Contact:***	CO_OFFICIAL
ID:	23087	***Phone No Official:***	6132351220 Ext.
Contaminated Fac:	N	***Phone No Admin:***	6132351220 Ext.
MHSW Facility:	N	***County Ont:***	OTTAWA CARLTON (RM)
NAICS Code1:	621210	***County Out:***	
NAICS Code2:		***District:***	402
NAICS Code3:			
Gen Name:	Dr P BIRSILA & DR. A AMZAR DENTISTRY PC		
Gen Div:			
Gen Op Name:	GILMOUR DENTAL CENTRE		
Gen Op Div:			
Site Adrs1:	437 GILMOUR ST		
Site Bldg:			
Site Pobox:			
Province In:	ONTARIO		
Site Adrs2:			
Site City:	OTTAWA		
Province Out:			
Site Postal Code:	K2P0R5		
Site Country:	Canada		
Co Official:	PAUL BIRSILA		
Co Admin:	ADRIANA AMZAR		

2018 Generator Info

Gen No:	ON5848142	***Choice of Contact:***	CO_OFFICIAL
ID:	23308	***Phone No Official:***	6132351220 Ext.
Contaminated Fac:	N	***Phone No Admin:***	6132351220 Ext.
MHSW Facility:	N	***County Ont:***	OTTAWA CARLTON (RM)
NAICS Code1:	621210	***County Out:***	
NAICS Code2:		***District:***	402
NAICS Code3:			
Gen Name:	Dr P BIRSILA & DR. A AMZAR DENTISTRY PC		
Gen Div:			
Gen Op Name:	GILMOUR DENTAL CENTRE		
Gen Op Div:			
Site Adrs1:	437 GILMOUR ST		
Site Bldg:			
Site Pobox:			
Province In:	ONTARIO		
Site Adrs2:			
Site City:	OTTAWA		
Province Out:			
Site Postal Code:	K2P0R5		

Site Country: Canada
Co Official: PAUL BIRSILA
Co Admin: ADRIANA AMZAR

2019 Generator Info

Gen No: ON5848142
ID: 23418
Contaminated Fac: N
MHSW Facility: N
NAICS Code1: 621210
NAICS Code2:
NAICS Code3:
Gen Name: Dr P BIRSILA & DR. A AMZAR DENTISTRY PC
Gen Div:
Gen Op Name: GILMOUR DENTAL CENTRE
Gen Op Div:
Site Adrs1: 437 GILMOUR ST
Site Bldg:
Site Pobox:
Province In: ONTARIO
Site Adrs2:
Site City: OTTAWA
Province Out:
Site Postal Code: K2P0R5
Site Country: Canada
Co Official: PAUL BIRSILA
Co Admin: ADRIANA AMZAR
Choice of Contact: CO_OFFICIAL
Phone No Official: 6132351220 Ext.
Phone No Admin: 6132351220 Ext.
County Ont: OTTAWA CARLTON (RM)
County Out:
District: 402

2020 Generator Info

Gen No: ON5848142
ID: 23141
Contaminated Fac: N
MHSW Facility: N
NAICS Code1: 621210
NAICS Code2:
NAICS Code3:
Gen Name: Dr P BIRSILA & DR. A AMZAR DENTISTRY PC
Gen Div:
Gen Op Name: GILMOUR DENTAL CENTRE
Gen Op Div:
Site Adrs1: 437 GILMOUR ST
Site Bldg:
Site Pobox:
Province In: ONTARIO
Site Adrs2:
Site City: OTTAWA
Province Out:
Site Postal Code: K2P0R5
Site Country: Canada
Co Official: PAUL BIRSILA
Co Admin: ADRIANA AMZAR
Choice of Contact: CO_OFFICIAL
Phone No Official: 6132351220 Ext.
Phone No Admin: 6132351220 Ext.
County Ont: OTTAWA CARLTON (RM)
County Out:
District: 402

2021 Generator Info

Gen No: ON5848142
ID: 23475
Contaminated Fac: N
MHSW Facility: N
NAICS Code1: 621210
NAICS Code2:
NAICS Code3:
Choice of Contact: CO_OFFICIAL
Phone No Official: 6132351220 Ext.
Phone No Admin: 6132351220 Ext.
County Ont: OTTAWA CARLTON (RM)
County Out:
District: 402

Gen Name:	Dr P BIRSILA & DR. A AMZAR DENTISTRY PC
Gen Div:	
Gen Op Name:	GILMOUR DENTAL CENTRE
Gen Op Div:	
Site Adrs1:	437 GILMOUR ST
Site Bldg:	
Site Pobox:	
Province In:	ONTARIO
Site Adrs2:	
Site City:	OTTAWA
Province Out:	
Site Postal Code:	K2P0R5
Site Country:	Canada
Co Official:	PAUL BIRSILA
Co Admin:	ADRIANA AMZAR

166 **1 of 1** **N/241.2** **76.9 / 0.00** **154 O'CONNOR STREET Ottawa ON** **WWIS**

Well ID:	7130914	**Flowing (Y/N):**	
Construction Date:		**Flow Rate:**	
Use 1st:	Monitoring	**Data Entry Status:**	
Use 2nd:		**Data Src:**	
Final Well Status:	Test Hole	**Date Received:**	10/01/2009
Water Type:		**Selected Flag:**	TRUE
Casing Material:		**Abandonment Rec:**	
Audit No:	M04512	**Contractor:**	1844
Tag:	A074637	**Form Version:**	5
Constructn Method:		**Owner:**	
Elevation (m):		**County:**	OTTAWA-CARLETON
Elevatn Reliabilty:		**Lot:**	
Depth to Bedrock:		**Concession:**	
Well Depth:		**Concession Name:**	
Overburden/Bedrock:		**Easting NAD83:**	
Pump Rate:		**Northing NAD83:**	
Static Water Level:		**Zone:**	
Clear/Cloudy:		**UTM Reliability:**	
Municipality:	OTTAWA CITY		
Site Info:			

PDF URL (Map): https://d2khazk8e83rdv.cloudfront.net/moe_mapping/downloads/2Water/Wells_pdfs/713\7130914.pdf

Additional Detail(s) (Map)

Well Completed Date:	07/25/2009
Year Completed:	2009
Depth (m):	
Latitude:	45.4184813159654
Longitude:	-75.6965029748894
X:	-75.69650281301982
Y:	45.41848130899689
Path:	713\7130914.pdf

PDF URL (Map): https://d2khazk8e83rdv.cloudfront.net/moe_mapping/downloads/2Water/Wells_pdfs/713\7130914.pdf

Additional Detail(s) (Map)

Well Completed Date:	07/25/2009
Year Completed:	2009
Depth (m):	
Latitude:	45.4182748476945
Longitude:	-75.6964109677093
X:	-75.69641080581984

Y: 45.41827484126243
Path: 713\7130914.pdf

PDF URL (Map): https://d2khazk8e83rdv.cloudfront.net/moe_mapping/downloads/2Water/Wells_pdfs/713\7130914.pdf

Additional Detail(s) (Map)

Well Completed Date: 07/25/2009
Year Completed: 2009
Depth (m): 6.1
Latitude: 45.4183986736524
Longitude: -75.6967703654323
X: -75.69677020277072
Y: 45.41839866740095
Path: 713\7130914.pdf

PDF URL (Map): https://d2khazk8e83rdv.cloudfront.net/moe_mapping/downloads/2Water/Wells_pdfs/713\7130914.pdf

Additional Detail(s) (Map)

Well Completed Date: 07/24/2009
Year Completed: 2009
Depth (m):
Latitude: 45.4182463650946
Longitude: -75.696653461001
X: -75.69665329876628
Y: 45.41824635803526
Path: 713\7130914.pdf

PDF URL (Map): https://d2khazk8e83rdv.cloudfront.net/moe_mapping/downloads/2Water/Wells_pdfs/713\7130914.pdf

Additional Detail(s) (Map)

Well Completed Date: 07/24/2009
Year Completed: 2009
Depth (m):
Latitude: 45.4184908620674
Longitude: -75.6964136232383
X: -75.69641346122059
Y: 45.41849085549298
Path: 713\7130914.pdf

PDF URL (Map): https://d2khazk8e83rdv.cloudfront.net/moe_mapping/downloads/2Water/Wells_pdfs/713\7130914.pdf

Additional Detail(s) (Map)

Well Completed Date: 07/25/2009
Year Completed: 2009
Depth (m):
Latitude: 45.4181746720951
Longitude: -75.6966014544894
X: -75.69660129172455
Y: 45.41817466498256
Path: 713\7130914.pdf

PDF URL (Map): https://d2khazk8e83rdv.cloudfront.net/moe_mapping/downloads/2Water/Wells_pdfs/713\7130914.pdf

Additional Detail(s) (Map)

Well Completed Date: 07/24/2009
Year Completed: 2009
Depth (m):

Latitude:	45.4183812181676
Longitude:	-75.6966806818897
X:	-75.69668052039385
Y:	45.41838121127087
Path:	713\7130914.pdf

Bore Hole Information

Bore Hole ID:	1002832735	**Elevation:**	
DP2BR:		**Elevrc:**	
Spatial Status:		**Zone:**	18
Code OB:		**East83:**	445513.00
Code OB Desc:		**North83:**	5029653.00
Open Hole:		**Org CS:**	UTM83
Cluster Kind:	This is a record from cluster log sheet	**UTMRC:**	3
Date Completed:	07/25/2009	**UTMRC Desc:**	margin of error : 10 - 30 m
Remarks:		**Location Method:**	wwr
Location Method Desc:	on Water Well Record		
Elevrc Desc:			
Location Source Date:			
Improvement Location Source:			
Improvement Location Method:			
Source Revision Comment:			
Supplier Comment:			

Annular Space/Abandonment Sealing Record

Plug ID:	1002832739
Layer:	
Plug From:	
Plug To:	
Plug Depth UOM:	

Method of Construction & Well Use

Method Construction ID:	1002832738
Method Construction Code:	
Method Construction:	
Other Method Construction:	GEOPROBE

Pipe Information

Pipe ID:	1002832740
Casing No:	0
Comment:	
Alt Name:	

Construction Record - Casing

Casing ID:	1002832742
Layer:	
Material:	5
Open Hole or Material:	PLASTIC
Depth From:	
Depth To:	3.799999952316284
Casing Diameter:	
Casing Diameter UOM:	
Casing Depth UOM:	m

Construction Record - Screen

Screen ID:	1002832741
Layer:	
Slot:	
Screen Top Depth:	3.799999952316284
Screen End Depth:	6.800000190734863
Screen Material:	
Screen Depth UOM:	m
Screen Diameter UOM:	
Screen Diameter:	

Results of Well Yield Testing

Pumping Test Method Desc:	
Pump Test ID:	1002832743
Pump Set At:	
Static Level:	
Final Level After Pumping:	
Recommended Pump Depth:	
Pumping Rate:	
Flowing Rate:	
Recommended Pump Rate:	
Levels UOM:	
Rate UOM:	
Water State After Test Code:	
Water State After Test:	
Pumping Test Method:	
Pumping Duration HR:	
Pumping Duration MIN:	
Flowing:	

Hole Diameter

Hole ID:	1002832737
Diameter:	20.0
Depth From:	
Depth To:	6.800000190734863
Hole Depth UOM:	m
Hole Diameter UOM:	cm

Bore Hole Information

Bore Hole ID:	1002832771	***Elevation:***	
DP2BR:		***Elevrc:***	
Spatial Status:		***Zone:***	18
Code OB:		***East83:***	445498.00
Code OB Desc:		***North83:***	5029642.00
Open Hole:		***Org CS:***	UTM83
Cluster Kind:	This is a record from cluster log sheet	***UTMRC:***	3
Date Completed:	07/25/2009	***UTMRC Desc:***	margin of error : 10 - 30 m
Remarks:		***Location Method:***	wwr
Location Method Desc:	on Water Well Record		
Elevrc Desc:			
Location Source Date:			
Improvement Location Source:			
Improvement Location Method:			
Source Revision Comment:			
Supplier Comment:			

Annular Space/Abandonment Sealing Record

Plug ID: 1002832775
Layer:
Plug From:
Plug To:
Plug Depth UOM:

Method of Construction & Well Use

Method Construction ID: 1002832774
Method Construction Code:
Method Construction:
Other Method Construction: GEOPROBE

Pipe Information

Pipe ID: 1002832776
Casing No: 0
Comment:
Alt Name:

Construction Record - Casing

Casing ID: 1002832778
Layer:
Material: 5
Open Hole or Material: PLASTIC
Depth From:
Depth To: 3.0
Casing Diameter:
Casing Diameter UOM:
Casing Depth UOM: m

Construction Record - Screen

Screen ID: 1002832777
Layer:
Slot:
Screen Top Depth: 3.0
Screen End Depth: 5.900000095367432
Screen Material:
Screen Depth UOM: m
Screen Diameter UOM:
Screen Diameter:

Results of Well Yield Testing

Pumping Test Method Desc:
Pump Test ID: 1002832779
Pump Set At:
Static Level:
Final Level After Pumping:
Recommended Pump Depth:
Pumping Rate:
Flowing Rate:
Recommended Pump Rate:
Levels UOM:
Rate UOM:
Water State After Test Code:
Water State After Test:
Pumping Test Method:

Pumping Duration HR:
Pumping Duration MIN:
Flowing:

Hole Diameter

Hole ID: 1002832773
Diameter: 20.0
Depth From:
Depth To: 5.900000095367432
Hole Depth UOM: m
Hole Diameter UOM: cm

Bore Hole Information

Bore Hole ID: 1002832753
DP2BR:
Spatial Status:
Code OB:
Code OB Desc:
Open Hole:
Cluster Kind: This is a record from cluster log sheet
Date Completed: 07/24/2009
Remarks:
Location Method Desc: on Water Well Record
Elevrc Desc:
Location Source Date:
Improvement Location Source:
Improvement Location Method:
Source Revision Comment:
Supplier Comment:

Elevation:
Elevrc:
Zone: 18
East83: 445494.00
North83: 5029650.00
Org CS: UTM83
UTMRC: 3
UTMRC Desc: margin of error : 10 - 30 m
Location Method: wwr

Annular Space/Abandonment Sealing Record

Plug ID: 1002832757
Layer:
Plug From:
Plug To:
Plug Depth UOM:

Method of Construction & Well Use

Method Construction ID: 1002832756
Method Construction Code:
Method Construction:
Other Method Construction: GEOPROBE

Pipe Information

Pipe ID: 1002832758
Casing No: 0
Comment:
Alt Name:

Construction Record - Casing

Casing ID: 1002832760
Layer:
Material: 5

Open Hole or Material: PLASTIC
Depth From:
Depth To: 3.0
Casing Diameter:
Casing Diameter UOM:
Casing Depth UOM: m

Construction Record - Screen

Screen ID: 1002832759
Layer:
Slot:
Screen Top Depth: 3.0
Screen End Depth: 6.099999904632568
Screen Material:
Screen Depth UOM: m
Screen Diameter UOM:
Screen Diameter:

Results of Well Yield Testing

Pumping Test Method Desc:
Pump Test ID: 1002832761
Pump Set At:
Static Level:
Final Level After Pumping:
Recommended Pump Depth:
Pumping Rate:
Flowing Rate:
Recommended Pump Rate:
Levels UOM:
Rate UOM:
Water State After Test Code:
Water State After Test:
Pumping Test Method:
Pumping Duration HR:
Pumping Duration MIN:
Flowing:

Hole Diameter

Hole ID: 1002832755
Diameter: 20.0
Depth From:
Depth To: 6.099999904632568
Hole Depth UOM: m
Hole Diameter UOM: cm

Bore Hole Information

Bore Hole ID: 1002730412
DP2BR:
Spatial Status:
Code OB:
Code OB Desc:
Open Hole: No
Cluster Kind:
Date Completed: 07/25/2009
Remarks:
Location Method Desc: on Water Well Record
Elevrc Desc:
Location Source Date:

Elevation:
Elevrc:
Zone: 18
East83: 445485.00
North83: 5029667.00
Org CS: UTM83
UTMRC: 3
UTMRC Desc: margin of error : 10 - 30 m
Location Method: wwr

Improvement Location Source:
Improvement Location Method:
Source Revision Comment:
Supplier Comment:

Overburden and Bedrock Materials Interval

Formation ID: 1002832795
Layer: 5
Color: 2
General Color: GREY
Material 1: 05
Material 1 Desc: CLAY
Material 2: 84
Material 2 Desc: SILTY
Material 3: 28
Material 3 Desc: SAND
Formation Top Depth: 1.5
Formation End Depth: 4.800000190734863
Formation End Depth UOM: m

Overburden and Bedrock Materials Interval

Formation ID: 1002832791
Layer: 1
Color:
General Color:
Material 1: 27
Material 1 Desc: OTHER
Material 2:
Material 2 Desc:
Material 3:
Material 3 Desc:
Formation Top Depth: 0.0
Formation End Depth: 0.10000000149011612
Formation End Depth UOM: m

Overburden and Bedrock Materials Interval

Formation ID: 1002832793
Layer: 3
Color: 6
General Color: BROWN
Material 1: 28
Material 1 Desc: SAND
Material 2: 01
Material 2 Desc: FILL
Material 3:
Material 3 Desc:
Formation Top Depth: 0.4000000059604645
Formation End Depth: 0.5
Formation End Depth UOM: m

Overburden and Bedrock Materials Interval

Formation ID: 1002832796
Layer: 6
Color: 8

General Color: BLACK
Material 1: 17
Material 1 Desc: SHALE
Material 2:
Material 2 Desc:
Material 3:
Material 3 Desc:
Formation Top Depth: 4.800000190734863
Formation End Depth: 6.099999904632568
Formation End Depth UOM: m

Overburden and Bedrock Materials Interval

Formation ID: 1002832794
Layer: 4
Color: 6
General Color: BROWN
Material 1: 05
Material 1 Desc: CLAY
Material 2: 01
Material 2 Desc: FILL
Material 3: 81
Material 3 Desc: SANDY
Formation Top Depth: 0.5
Formation End Depth: 1.5
Formation End Depth UOM: m

Overburden and Bedrock Materials Interval

Formation ID: 1002832792
Layer: 2
Color: 2
General Color: GREY
Material 1: 28
Material 1 Desc: SAND
Material 2: 11
Material 2 Desc: GRAVEL
Material 3: 01
Material 3 Desc: FILL
Formation Top Depth: 0.10000000149011612
Formation End Depth: 0.4000000059604645
Formation End Depth UOM: m

Annular Space/Abandonment Sealing Record

Plug ID: 1002832799
Layer: 1
Plug From: 0.10000000149011612
Plug To: 2.4000000953674316
Plug Depth UOM: m

Method of Construction & Well Use

Method Construction ID: 1002832802
Method Construction Code: H
Method Construction: Geoprobe
Other Method Construction:

Pipe Information

Pipe ID: 1002832789
Casing No: 0
Comment:
Alt Name:

Construction Record - Screen

Screen ID: 1002832800
Layer: 1
Slot: 10
Screen Top Depth:
Screen End Depth:
Screen Material: 5
Screen Depth UOM: m
Screen Diameter UOM: cm
Screen Diameter: 3.799999952316284

Results of Well Yield Testing

Pumping Test Method Desc:
Pump Test ID: 1002832790
Pump Set At:
Static Level: 6.800000190734863
Final Level After Pumping:
Recommended Pump Depth:
Pumping Rate:
Flowing Rate:
Recommended Pump Rate:
Levels UOM: m
Rate UOM:
Water State After Test Code: 0
Water State After Test:
Pumping Test Method: 0
Pumping Duration HR:
Pumping Duration MIN:
Flowing:

Hole Diameter

Hole ID: 1002832798
Diameter: 10.0
Depth From: 4.800000190734863
Depth To: 6.099999904632568
Hole Depth UOM: m
Hole Diameter UOM: cm

Hole Diameter

Hole ID: 1002832797
Diameter: 20.0
Depth From: 0.0
Depth To: 4.800000190734863
Hole Depth UOM: m
Hole Diameter UOM: cm

Bore Hole Information

Bore Hole ID: 1002832744 ***Elevation:***
DP2BR: ***Elevrc:***
Spatial Status: ***Zone:*** 18

Code OB:		**East83:**	445513.00
Code OB Desc:		**North83:**	5029677.00
Open Hole:		**Org CS:**	UTM83
Cluster Kind:	This is a record from cluster log sheet	**UTMRC:**	3
Date Completed:	07/24/2009	**UTMRC Desc:**	margin of error : 10 - 30 m
Remarks:		**Location Method:**	wwr
Location Method Desc:	on Water Well Record		
Elevrc Desc:			
Location Source Date:			
Improvement Location Source:			
Improvement Location Method:			
Source Revision Comment:			
Supplier Comment:			

Annular Space/Abandonment Sealing Record

Plug ID:	1002832748
Layer:	
Plug From:	
Plug To:	
Plug Depth UOM:	

Method of Construction & Well Use

Method Construction ID:	1002832747
Method Construction Code:	
Method Construction:	
Other Method Construction:	GEOPROBE

Pipe Information

Pipe ID:	1002832749
Casing No:	0
Comment:	
Alt Name:	

Construction Record - Casing

Casing ID:	1002832751
Layer:	
Material:	5
Open Hole or Material:	PLASTIC
Depth From:	
Depth To:	3.0
Casing Diameter:	
Casing Diameter UOM:	
Casing Depth UOM:	m

Construction Record - Screen

Screen ID:	1002832750
Layer:	
Slot:	
Screen Top Depth:	3.0
Screen End Depth:	6.099999904632568
Screen Material:	
Screen Depth UOM:	m
Screen Diameter UOM:	
Screen Diameter:	

Results of Well Yield Testing

Pumping Test Method Desc:
Pump Test ID: 1002832752
Pump Set At:
Static Level:
Final Level After Pumping:
Recommended Pump Depth:
Pumping Rate:
Flowing Rate:
Recommended Pump Rate:
Levels UOM:
Rate UOM:
Water State After Test Code:
Water State After Test:
Pumping Test Method:
Pumping Duration HR:
Pumping Duration MIN:
Flowing:

Hole Diameter

Hole ID: 1002832746
Diameter: 20.0
Depth From:
Depth To: 6.099999904632568
Hole Depth UOM: m
Hole Diameter UOM: cm

Bore Hole Information

Bore Hole ID: 1002832762
DP2BR:
Spatial Status:
Code OB:
Code OB Desc:
Open Hole:
Cluster Kind: This is a record from cluster log sheet
Date Completed: 07/24/2009
Remarks:
Location Method Desc: on Water Well Record
Elevrc Desc:
Location Source Date:
Improvement Location Source:
Improvement Location Method:
Source Revision Comment:
Supplier Comment:

Elevation:
Elevrc:
Zone: 18
East83: 445492.00
North83: 5029665.00
Org CS: UTM83
UTMRC: 3
UTMRC Desc: margin of error : 10 - 30 m
Location Method: wwr

Annular Space/Abandonment Sealing Record

Plug ID: 1002832766
Layer:
Plug From:
Plug To:
Plug Depth UOM:

Method of Construction & Well Use

Method Construction ID: 1002832765
Method Construction Code:

Method Construction:
Other Method Construction: GEOPROBE

Pipe Information

Pipe ID: 1002832767
Casing No: 0
Comment:
Alt Name:

Construction Record - Casing

Casing ID: 1002832769
Layer:
Material: 5
Open Hole or Material: PLASTIC
Depth From:
Depth To: 3.0
Casing Diameter:
Casing Diameter UOM:
Casing Depth UOM: m

Construction Record - Screen

Screen ID: 1002832768
Layer:
Slot:
Screen Top Depth: 3.0
Screen End Depth: 6.099999904632568
Screen Material:
Screen Depth UOM: m
Screen Diameter UOM:
Screen Diameter:

Results of Well Yield Testing

Pumping Test Method Desc:
Pump Test ID: 1002832770
Pump Set At:
Static Level:
Final Level After Pumping:
Recommended Pump Depth:
Pumping Rate:
Flowing Rate:
Recommended Pump Rate:
Levels UOM:
Rate UOM:
Water State After Test Code:
Water State After Test:
Pumping Test Method:
Pumping Duration HR:
Pumping Duration MIN:
Flowing:

Hole Diameter

Hole ID: 1002832764
Diameter: 20.0
Depth From:
Depth To: 6.099999904632568
Hole Depth UOM: m
Hole Diameter UOM: cm

Bore Hole Information

Bore Hole ID:	1002832780	***Elevation:***	
DP2BR:		***Elevrc:***	
Spatial Status:		***Zone:***	18
Code OB:		***East83:***	445506.00
Code OB Desc:		***North83:***	5029676.00
Open Hole:		***Org CS:***	UTM83
Cluster Kind:	This is a record from cluster log sheet	***UTMRC:***	3
Date Completed:	07/25/2009	***UTMRC Desc:***	margin of error : 10 - 30 m
Remarks:		***Location Method:***	wwr
Location Method Desc:	on Water Well Record		
Elevrc Desc:			
Location Source Date:			
Improvement Location Source:			
Improvement Location Method:			
Source Revision Comment:			
Supplier Comment:			

Annular Space/Abandonment Sealing Record

Plug ID:	1002832784
Layer:	
Plug From:	
Plug To:	
Plug Depth UOM:	

Method of Construction & Well Use

Method Construction ID:	1002832783
Method Construction Code:	
Method Construction:	
Other Method Construction:	GEOPROBE

Pipe Information

Pipe ID:	1002832785
Casing No:	0
Comment:	
Alt Name:	

Construction Record - Casing

Casing ID:	1002832787
Layer:	
Material:	5
Open Hole or Material:	PLASTIC
Depth From:	
Depth To:	3.700000047683716
Casing Diameter:	
Casing Diameter UOM:	
Casing Depth UOM:	m

Construction Record - Screen

Screen ID:	1002832786
Layer:	
Slot:	

Screen Top Depth: 3.700000047683716
Screen End Depth: 6.699999809265137
Screen Material:
Screen Depth UOM: m
Screen Diameter UOM:
Screen Diameter:

Results of Well Yield Testing

Pumping Test Method Desc:
Pump Test ID: 1002832788
Pump Set At:
Static Level:
Final Level After Pumping:
Recommended Pump Depth:
Pumping Rate:
Flowing Rate:
Recommended Pump Rate:
Levels UOM:
Rate UOM:
Water State After Test Code:
Water State After Test:
Pumping Test Method:
Pumping Duration HR:
Pumping Duration MIN:
Flowing:

Hole Diameter

Hole ID: 1002832782
Diameter: 20.0
Depth From:
Depth To: 6.699999809265137
Hole Depth UOM: m
Hole Diameter UOM: cm

---

167 | ***1 of 1*** | ***NE/242.5*** | ***75.7 / -1.15*** | ***Wentworth Plaza Apts***
257 Lisgar Street
Ottawa ON | ***GEN***

Generator Info as of July 2024

Generator No: ON001059885
Generator Company Name: Wentworth Plaza Apts
Street: 257 Lisgar Street
City: Ottawa
Province State: Ontario
Country: Canada
Postal Code: K2P 0C7
Waste Class: 221 L

Waste Class Decoded:

221 - LIGHT FUELS

---

168 | ***1 of 1*** | ***WSW/242.7*** | ***78.9 / 2.00*** | ***290-292 Kent Street UTM Zone:18 Easting: 445333.64 Northing:5029231.41***
Ottawa ON | ***SPL***

Ref No: 4021-AWFPQL ***Municipality No:***

Map Key	Number of Records	Direction/ Distance (m)	Elev/Diff (m)	Site	DB

Year:		**Nature of Damage:**	
Incident Dt:	2018/03/01	**Discharger Report:**	
Dt MOE Arvl on Scn:		**Material Group:**	
MOE Reported Dt:	2018/03/01	**Impact to Health:**	2 - Minor Environment
Dt Document Closed:		**Agency Involved:**	
Site No:	NA		
MOE Response:	No		
Site County/District:			
Site Geo Ref Meth:			
Site District Office:	Ottawa		
Nearest Watercourse:			
Site Name:	drain/ CB<UNOFFICIAL>		
Site Address:	290-292 Kent Street UTM Zone:18 Easting:445333.64 Northing:5029231.41		
Site Region:	Eastern		
Site Municipality:	Ottawa		
Site Lot:			
Site Conc:			
Site Geo Ref Accu:			
Site Map Datum:			
Northing:			
Easting:			
Entity Operating Name:			
Client Name:			
Client Type:			
Source Type:	Unknown / N/A		
Incident Cause:			
Incident Preceding Spill:	Dumping		
Incident Reason:	Deliberate Act		
Incident Summary:	City of Ottawa: cooking grease to drive, walk, CB		
Environment Impact:			
Health Env Consequence:			
Nature of Impact:			
Contaminant Qty:	0 other - see incident description		
Contaminant Qty 1:	0		
Contaminant Unit:	other - see incident description		
Contaminant Code:	46		
Contaminant Name:	COOKING GREASE		
Contaminant Limit 1:			
Contam Limit Freq 1:			
Contaminant UN No 1:	n/a		
Receiving Medium:	Land; Surface Water; Source Water Zone		
Activity Preceding Spill:			
Property 2nd Watershed:			
Property Tertiary Watershed:			
Sector Type:	Unknown / N/A		
SAC Action Class:	Land Spills		
Call Report Locatn Geodata:			
Time Reported:			
System Facility Address:			

---

169 | ***1 of 1*** | ***NNE/243.0*** | ***75.9 / -1.01*** | ***ON*** | ***WWIS***

Well ID:	7391814	**Flowing (Y/N):**	
Construction Date:		**Flow Rate:**	
Use 1st:		**Data Entry Status:**	Yes
Use 2nd:		**Data Src:**	
Final Well Status:		**Date Received:**	07/07/2021
Water Type:		**Selected Flag:**	TRUE
Casing Material:		**Abandonment Rec:**	
Audit No:	C52802	**Contractor:**	7329
Tag:	A290213	**Form Version:**	8
Constructn Method:		**Owner:**	
Elevation (m):		**County:**	OTTAWA-CARLETON

Map Key	Number of Records	Direction/ Distance (m)	Elev/Diff (m)	Site	DB

Elevatn Reliabilty: ***Lot:***
Depth to Bedrock: ***Concession:***
Well Depth: ***Concession Name:***
Overburden/Bedrock: ***Easting NAD83:***
Pump Rate: ***Northing NAD83:***
Static Water Level: ***Zone:***
Clear/Cloudy: ***UTM Reliability:***
Municipality: NEPEAN TOWNSHIP
Site Info:

Additional Detail(s) (Map)

Bore Hole ID:	1008709217	***Tag No:***	A290213
Depth M:		***Contractor:***	7329
Year Completed:	2021	***Latitude:***	45.41814326594
Well Completed Dt:	03/10/2021	***Longitude:***	-75.6958469769054
Audit No:	C52802	***Y:***	45.41814325905426
Path:		***X:***	-75.69584681493654

Bore Hole Information

Bore Hole ID:	1008709217	***Elevation:***	
DP2BR:		***Elevrc:***	
Spatial Status:		***Zone:***	18
Code OB:		***East83:***	445557.00
Code OB Desc:		***North83:***	5029638.00
Open Hole:		***Org CS:***	UTM83
Cluster Kind:		***UTMRC:***	4
Date Completed:	03/10/2021	***UTMRC Desc:***	margin of error : 30 m - 100 m
Remarks:		***Location Method:***	wwr
Location Method Desc:	on Water Well Record		
Elevrc Desc:			
Location Source Date:			
Improvement Location Source:			
Improvement Location Method:			
Source Revision Comment:			
Supplier Comment:			

---

170 ***1 of 1*** ***NW/243.1*** ***77.6 / 0.69*** ***170 Gloucester Street Ottawa ON K2P 0A6*** ***EHS***

Order No:	20181210018	***Nearest Intersection:***	
Status:	C	***Municipality:***	
Report Type:	Standard Report	***Client Prov/State:***	ON
Report Date:	14-DEC-18	***Search Radius (km):***	.25
Date Received:	10-DEC-18	***X:***	-75.697857
Previous Site Name:		***Y:***	45.417974
Lot/Building Size:			
Additional Info Ordered:	Fire Insur. Maps and/or Site Plans; City Directory		

---

171 ***1 of 1*** ***NW/243.4*** ***77.9 / 1.00*** ***ON*** ***WWIS***

Well ID:	1503876	***Flowing (Y/N):***	
Construction Date:		***Flow Rate:***	
Use 1st:	Domestic	***Data Entry Status:***	
Use 2nd:	0	***Data Src:***	1
Final Well Status:	Water Supply	***Date Received:***	03/20/1948
Water Type:		***Selected Flag:***	TRUE
Casing Material:		***Abandonment Rec:***	
Audit No:		***Contractor:***	3566
Tag:		***Form Version:***	1

Constructn Method:		***Owner:***	
Elevation (m):		***County:***	OTTAWA-CARLETON
Elevatn Reliabilty:		***Lot:***	
Depth to Bedrock:		***Concession:***	
Well Depth:		***Concession Name:***	
Overburden/Bedrock:		***Easting NAD83:***	
Pump Rate:		***Northing NAD83:***	
Static Water Level:		***Zone:***	
Clear/Cloudy:		***UTM Reliability:***	
Municipality:	OTTAWA CITY		
Site Info:			

PDF URL (Map): https://d2khazk8e83rdv.cloudfront.net/moe_mapping/downloads/2Water/Wells_pdfs/150\1503876.pdf

Additional Detail(s) (Map)

Well Completed Date:	02/12/1948
Year Completed:	1948
Depth (m):	22.86
Latitude:	45.4175315702752
Longitude:	-75.6987318200623
X:	-75.6987316583455
Y:	45.41753156300752
Path:	150\1503876.pdf

Bore Hole Information

Bore Hole ID:	10025919	***Elevation:***	
DP2BR:		***Elevrc:***	
Spatial Status:		***Zone:***	18
Code OB:		***East83:***	445330.70
Code OB Desc:		***North83:***	5029572.00
Open Hole:		***Org CS:***	
Cluster Kind:		***UTMRC:***	9
Date Completed:	02/12/1948	***UTMRC Desc:***	unknown UTM
Remarks:		***Location Method:***	p9
Location Method Desc:	Original Pre1985 UTM Rel Code 9: unknown UTM		
Elevrc Desc:			
Location Source Date:			
Improvement Location Source:			
Improvement Location Method:			
Source Revision Comment:			
Supplier Comment:			

Overburden and Bedrock Materials Interval

Formation ID:	930997781
Layer:	2
Color:	
General Color:	
Material 1:	17
Material 1 Desc:	SHALE
Material 2:	
Material 2 Desc:	
Material 3:	
Material 3 Desc:	
Formation Top Depth:	28.0
Formation End Depth:	75.0
Formation End Depth UOM:	ft

Overburden and Bedrock

Materials Interval

Formation ID:	930997780
Layer:	1
Color:	
General Color:	
Material 1:	06
Material 1 Desc:	SILT
Material 2:	
Material 2 Desc:	
Material 3:	
Material 3 Desc:	
Formation Top Depth:	0.0
Formation End Depth:	28.0
Formation End Depth UOM:	ft

Method of Construction & Well Use

Method Construction ID:	961503876
Method Construction Code:	1
Method Construction:	Cable Tool
Other Method Construction:	

Pipe Information

Pipe ID:	10574489
Casing No:	1
Comment:	
Alt Name:	

Construction Record - Casing

Casing ID:	930044586
Layer:	2
Material:	4
Open Hole or Material:	OPEN HOLE
Depth From:	
Depth To:	75.0
Casing Diameter:	4.0
Casing Diameter UOM:	inch
Casing Depth UOM:	ft

Construction Record - Casing

Casing ID:	930044585
Layer:	1
Material:	1
Open Hole or Material:	STEEL
Depth From:	
Depth To:	30.0
Casing Diameter:	4.0
Casing Diameter UOM:	inch
Casing Depth UOM:	ft

Results of Well Yield Testing

Pumping Test Method Desc:	PUMP
Pump Test ID:	991503876
Pump Set At:	
Static Level:	8.0
Final Level After Pumping:	12.0

Recommended Pump Depth:	
Pumping Rate:	10.0
Flowing Rate:	
Recommended Pump Rate:	10.0
Levels UOM:	ft
Rate UOM:	GPM
Water State After Test Code:	1
Water State After Test:	CLEAR
Pumping Test Method:	1
Pumping Duration HR:	0
Pumping Duration MIN:	30
Flowing:	No

Water Details

Water ID:	933456890
Layer:	1
Kind Code:	1
Kind:	FRESH
Water Found Depth:	
Water Found Depth UOM:	ft

---

172 **1 of 1** **NW/243.5** **77.9 / 1.00** **ON** **BORE**

Borehole ID:	613321	**Inclin FLG:**	No
OGF ID:	215514620	**SP Status:**	Initial Entry
Status:		**Surv Elev:**	No
Type:	Borehole	**Piezometer:**	No
Use:		**Primary Name:**	
Completion Date:	FEB-1948	**Municipality:**	
Static Water Level:	11.0	**Lot:**	
Primary Water Use:		**Township:**	
Sec. Water Use:		**Latitude DD:**	45.417533
Total Depth m:	22.9	**Longitude DD:**	-75.698732
Depth Ref:	Ground Surface	**UTM Zone:**	18
Depth Elev:		**Easting:**	445331
Drill Method:		**Northing:**	5029572
Orig Ground Elev m:	67.1	**Location Accuracy:**	
Elev Reliabil Note:		**Accuracy:**	Not Applicable
DEM Ground Elev m:	72.5		
Concession:			
Location D:			
Survey D:			
Comments:			

Borehole Geology Stratum

Geology Stratum ID:	218394641	**Mat Consistency:**	
Top Depth:	0	**Material Moisture:**	
Bottom Depth:	8.5	**Material Texture:**	
Material Color:		**Non Geo Mat Type:**	
Material 1:	Silt	**Geologic Formation:**	
Material 2:		**Geologic Group:**	
Material 3:		**Geologic Period:**	
Material 4:		**Depositional Gen:**	
Gsc Material Description:			
Stratum Description:	SILT.		

Geology Stratum ID:	218394642	**Mat Consistency:**	Loose
Top Depth:	8.5	**Material Moisture:**	
Bottom Depth:	22.9	**Material Texture:**	
Material Color:	Grey	**Non Geo Mat Type:**	

Material 1: Shale
Material 2:
Material 3:
Material 4:
Gsc Material Description:
Stratum Description: SHALE. 0075ED. BEDROCK. BEDROCK. STIFF. CLAY. GREY,STIFF. SAND. LOOSE, WATER **Note: Many records provided by the department have a truncated [Stratum Description] field.

Geologic Formation:
Geologic Group:
Geologic Period:
Depositional Gen:

Source

Source Type: Data Survey
Source Orig: Geological Survey of Canada
Source Date: 1956-1972
Confidence:
Observatio:
Source Name: Urban Geology Automated Information System (UGAIS)
Source Details: File: OTTAWA2.txt RecordID: 05829 NTS_Sheet:
Confiden 1:

Source Appl: Spatial/Tabular
Source Iden: 1
Scale or Res: Varies
Horizontal: NAD27
Verticalda: Mean Average Sea Level

Source List

Source Identifier: 1
Source Type: Data Survey
Source Date: 1956-1972
Scale or Resolution: Varies
Source Name: Urban Geology Automated Information System (UGAIS)
Source Originators: Geological Survey of Canada

Horizontal Datum: NAD27
Vertical Datum: Mean Average Sea Level
Projection Name: Universal Transverse Mercator

---

173 | **1 of 1** | **N/244.4** | **76.0 / -0.85** | **172 O'Connor Ottawa ON K2P 1T5** | **EHS**

Order No: 20080327001
Status: C
Report Type: Complete Report
Report Date: 4/4/2008
Date Received: 3/27/2008
Previous Site Name:
Lot/Building Size:
Additional Info Ordered: Fire Insur. Maps And /or Site Plans

Nearest Intersection:
Municipality:
Client Prov/State: ON
Search Radius (km): 0.25
X: -75.69635
Y: 45.418209

---

174 | **1 of 1** | **WSW/245.4** | **78.9 / 2.00** | **Avraham Holdings Inc. 443 SOMERSET ST W ON OTTAWA ON** | **RSC**

RSC No: 46025
RA No:
Status: FILED
Filing Date:
Date Ack:
Date Returned:
Approval Date: January 22, 2009
Cert Date:
Cert Prop Use No:
Curr Property Use:
Intended Prop Use:
Restoration Type:
Soil Type:
Criteria:
Stratified (Y/N):
Audit (Y/N):
Entire Leg Prop. (Y/N):

X: -75.69887048934635
Y: 45.41457830204852
Latitude: 45.4145783
Longitude: -75.69887049
UTM Coordinates:
Latitude Longitude:
Accuracy Estimate:
Measurement Method:
Mailing Address:
Telephone:
Fax:
Email:
Postal Code: K1R 5J7
Ministry District:
MOE District: Ottawa
SWP Area Name: Rideau Valley
Qual Person Name: Peter J. Roberts

Map Key	Number of Records	Direction/ Distance (m)	Elev/Diff (m)	Site	DB

CPU Issu Sect 1686:		**Consultant:**	
Business Name:	Avraham Holdings Inc.		
Address:	443 SOMERSET ST W ON		
Legal Desc:			
Site Pin:	04120-0037 (LT)		
Asmt Roll No:			
Project Type:	PRE2011		
Approval Type:	RSC based on Phase One and Two ESAs		
Applicable Standards:			
PDF Link:	https://www.accessenvironment.ene.gov.on.ca/AEWeb/ae/ViewDocument.action?documentRefID=46025		

175 **1 of 1** **SSE/246.3** **75.8 / -1.11** **366 382 BANK STREET Ottawa ON** **WWIS**

Well ID:	7295731	**Flowing (Y/N):**	
Construction Date:		**Flow Rate:**	
Use 1st:	Test Hole	**Data Entry Status:**	
Use 2nd:	Monitoring	**Data Src:**	
Final Well Status:	Monitoring and Test Hole	**Date Received:**	09/29/2017
Water Type:		**Selected Flag:**	TRUE
Casing Material:		**Abandonment Rec:**	
Audit No:	Z206498	**Contractor:**	7241
Tag:	A189879	**Form Version:**	7
Constructn Method:		**Owner:**	
Elevation (m):		**County:**	OTTAWA-CARLETON
Elevatn Reliabilty:		**Lot:**	
Depth to Bedrock:		**Concession:**	
Well Depth:		**Concession Name:**	
Overburden/Bedrock:		**Easting NAD83:**	
Pump Rate:		**Northing NAD83:**	
Static Water Level:		**Zone:**	
Clear/Cloudy:		**UTM Reliability:**	
Municipality:	OTTAWA CITY		
Site Info:			

PDF URL (Map): https://d2khazk8e83rdv.cloudfront.net/moe_mapping/downloads/2Water/Wells_pdfs/729\7295731.pdf

Additional Detail(s) (Map)

Well Completed Date:	08/10/2017
Year Completed:	2017
Depth (m):	5.79
Latitude:	45.4139150835833
Longitude:	-75.6954499801033
X:	-75.69544981846218
Y:	45.41391507720332
Path:	729\7295731.pdf

Bore Hole Information

Bore Hole ID:	1006738377	**Elevation:**	
DP2BR:		**Elevrc:**	
Spatial Status:		**Zone:**	18
Code OB:		**East83:**	445584.00
Code OB Desc:		**North83:**	5029168.00
Open Hole:		**Org CS:**	UTM83
Cluster Kind:		**UTMRC:**	4
Date Completed:	08/10/2017	**UTMRC Desc:**	margin of error : 30 m - 100 m
Remarks:		**Location Method:**	wwr
Location Method Desc:	on Water Well Record		
Elevrc Desc:			
Location Source Date:			
Improvement Location Source:			

Improvement Location Method:
Source Revision Comment:
Supplier Comment:

Overburden and Bedrock Materials Interval

Formation ID:	1006883472
Layer:	3
Color:	2
General Color:	GREY
Material 1:	06
Material 1 Desc:	SILT
Material 2:	05
Material 2 Desc:	CLAY
Material 3:	85
Material 3 Desc:	SOFT
Formation Top Depth:	3.9600000381469727
Formation End Depth:	5.789999961853027
Formation End Depth UOM:	m

Overburden and Bedrock Materials Interval

Formation ID:	1006883470
Layer:	1
Color:	6
General Color:	BROWN
Material 1:	11
Material 1 Desc:	GRAVEL
Material 2:	28
Material 2 Desc:	SAND
Material 3:	68
Material 3 Desc:	DRY
Formation Top Depth:	0.0
Formation End Depth:	2.740000009536743
Formation End Depth UOM:	m

Overburden and Bedrock Materials Interval

Formation ID:	1006883471
Layer:	2
Color:	2
General Color:	GREY
Material 1:	06
Material 1 Desc:	SILT
Material 2:	05
Material 2 Desc:	CLAY
Material 3:	
Material 3 Desc:	
Formation Top Depth:	2.740000009536743
Formation End Depth:	3.9600000381469727
Formation End Depth UOM:	m

Annular Space/Abandonment Sealing Record

Plug ID:	1006883481
Layer:	2
Plug From:	0.3100000023841858
Plug To:	2.440000057220459

Plug Depth UOM: m

Annular Space/Abandonment Sealing Record

Plug ID: 1006883480
Layer: 1
Plug From: 0.0
Plug To: 0.3100000023841858
Plug Depth UOM: m

Annular Space/Abandonment Sealing Record

Plug ID: 1006883482
Layer: 3
Plug From: 2.440000057220459
Plug To: 5.789999961853027
Plug Depth UOM: m

Method of Construction & Well Use

Method Construction ID: 1006883479
Method Construction Code: D
Method Construction: Direct Push
Other Method Construction:

Pipe Information

Pipe ID: 1006883469
Casing No: 0
Comment:
Alt Name:

Construction Record - Casing

Casing ID: 1006883475
Layer: 1
Material: 5
Open Hole or Material: PLASTIC
Depth From: 0.0
Depth To: 2.740000009536743
Casing Diameter: 4.03000020980835
Casing Diameter UOM: cm
Casing Depth UOM: m

Construction Record - Screen

Screen ID: 1006883476
Layer: 1
Slot: 10
Screen Top Depth: 2.740000009536743
Screen End Depth: 5.789999961853027
Screen Material: 5
Screen Depth UOM: m
Screen Diameter UOM: cm
Screen Diameter: 4.820000171661377

Water Details

Water ID: 1006883474
Layer:
Kind Code:
Kind:
Water Found Depth:
Water Found Depth UOM: m

Hole Diameter

Hole ID: 1006883473
Diameter: 8.25
Depth From: 0.0
Depth To: 5.789999961853027
Hole Depth UOM: m
Hole Diameter UOM: cm

---

176 | **1 of 2** | **SSW/247.2** | **77.6 / 0.69** | **WILLIAM E. CARSON, DC**
430 MACLAREN STREET
OTTAWA ON K2P 0M8 | **GEN**

Generator Info

Generator No: ON1101800
Approval Years: 88,89,90,99,00,01
Status:
PO Box No:
Country:
Co Admin:
Phone No Admin:
SIC Description: CHIRO./OSTEOPATHS

Choice of Contact:
Contaminated Fac:
MHSW Facility:
SIC Code: 8661

Waste Detail(s)

Waste Class: 264
Waste Class Name: PHOTOPROCESSING WASTES

---

176 | **2 of 2** | **SSW/247.2** | **77.6 / 0.69** | **WILLIAM E. CARSON, DC 41-254**
430 MACLAREN STREET
OTTAWA ON K2P 0M8 | **GEN**

Generator Info

Generator No: ON1101800
Approval Years: 92,93,94,95,96,97,98
Status:
PO Box No:
Country:
Co Admin:
Phone No Admin:
SIC Description: CHIRO./OSTEOPATHS

Choice of Contact:
Contaminated Fac:
MHSW Facility:
SIC Code: 8661

Waste Detail(s)

Waste Class: 264
Waste Class Name: PHOTOPROCESSING WASTES

Map Key	Number of Records	Direction/ Distance (m)	Elev/Diff (m)	Site	DB
177	1 of 1	ESE/248.0	74.9 / -2.00	278-280 O'Connor St and 347 Gilmour St Ottawa ON K2P 1V4	EHS

Order No: 20191112287
Status: C
Report Type: Standard Report
Report Date: 15-NOV-19
Date Received: 12-NOV-19
Previous Site Name:
Lot/Building Size:
Additional Info Ordered:

Nearest Intersection:
Municipality:
Client Prov/State: ON
Search Radius (km): .25
X: -75.693682
Y: 45.414984

Map Key	Number of Records	Direction/ Distance (m)	Elev/Diff (m)	Site	DB
178	1 of 64	E/248.1	74.9 / -2.00	DENTAL TECHNOLOGY GROUP INC. 267 O'CONNOR ST SUITE 101 OTTAWA ON K2P 1V3	SCT

Established: 1989
Plant Size (ft²): 0
Employment: 14

--Details--
Description: Medical Equipment and Supplies Manufacturing
SIC/NAICS Code: 339110

Description: DENTAL EQUIPMENT AND SUPPLIES
SIC/NAICS Code: 3843

Map Key	Number of Records	Direction/ Distance (m)	Elev/Diff (m)	Site	DB
178	2 of 64	E/248.1	74.9 / -2.00	E.L. LITTLEJOHN & ASSOCIATES 267 O'Connor St Ottawa ON K2P 1V3	SCT

Established: 1972
Plant Size (ft²): 1200
Employment: 2

--Details--
Description: Other Printing
SIC/NAICS Code: 323119

Description: Periodical Publishers
SIC/NAICS Code: 511120

Description: Database and Directory Publishers
SIC/NAICS Code: 511140

Map Key	Number of Records	Direction/ Distance (m)	Elev/Diff (m)	Site	DB
178	3 of 64	E/248.1	74.9 / -2.00	KOPP CLINICAL LABORATORIES 267 O'CONNOR STREET, SUITE 104 OTTAWA ON K2P 1V3	GEN

Generator Info

Generator No: ON0390100
Approval Years: 86,87,88,89,90
Status:
PO Box No:
Country:
Co Admin:

Choice of Contact:
Contaminated Fac:
MHSW Facility:
SIC Code: 8681

Phone No Admin:
SIC Description: MEDICAL LABORATORIES

Waste Detail(s)

Waste Class: 312
Waste Class Name: PATHOLOGICAL WASTES

---

178 ***4 of 64*** ***E/248.1*** ***74.9 / -2.00*** ***KOPP CLINICAL LABORAT (OUT OF BUSINESS)*** ***GEN***
267 O'CONNOR STREET, SUITE 104
OTTAWA ON K2P 1V3

Generator Info

Generator No: ON0390100
Approval Years: 92,93,96,97,98
Status:
PO Box No:
Country:
Co Admin:
Phone No Admin:
SIC Description: MEDICAL LABORATORIES

Choice of Contact:
Contaminated Fac:
MHSW Facility:
SIC Code: 8681

Waste Detail(s)

Waste Class: 312
Waste Class Name: PATHOLOGICAL WASTES

---

178 ***5 of 64*** ***E/248.1*** ***74.9 / -2.00*** ***KOPP CLINICAL LABORATORIES 23-100*** ***GEN***
267 O'CONNOR STREET, SUITE 104
OTTAWA ON K2P 1V3

Generator Info

Generator No: ON0390100
Approval Years: 94,95
Status:
PO Box No:
Country:
Co Admin:
Phone No Admin:
SIC Description: MEDICAL LABORATORIES

Choice of Contact:
Contaminated Fac:
MHSW Facility:
SIC Code: 8681

Waste Detail(s)

Waste Class: 312
Waste Class Name: PATHOLOGICAL WASTES

---

178 ***6 of 64*** ***E/248.1*** ***74.9 / -2.00*** ***O'CONNOR PHARMACY*** ***GEN***
267 O'CONNER STREET
OTTAWA ON K2P 1V3

Generator Info

Generator No: ON8434988

Choice of Contact:

Map Key	Number of Records	Direction/ Distance (m)	Elev/Diff (m)	Site	DB

Approval Years: 02,03,04
Status:
PO Box No:
Country:
Co Admin:
Phone No Admin:
SIC Description:
Contaminated Fac:
MHSW Facility:
SIC Code:

Waste Detail(s)

Waste Class: 261
Waste Class Name: PHARMACEUTICALS

---

178 ***7 of 64*** ***E/248.1*** ***74.9 / -2.00*** ***The Dental Technology Group*** ***SCT***
267 O'Connor St Suite 101
Ottawa ON K2P 1V3

Established:
Plant Size (ft²):
Employment:

---

178 ***8 of 64*** ***E/248.1*** ***74.9 / -2.00*** ***E.L. Littlejohn & Associates Ltd.*** ***SCT***
267 O'Connor St
Ottawa ON K2P 1V3

Established: 1972
Plant Size (ft²): 1200
Employment: 2

--Details--
Description: Other Printing
SIC/NAICS Code: 323119

Description: Periodical Publishers
SIC/NAICS Code: 511120

Description: Directory and Mailing List Publishers
SIC/NAICS Code: 511140

---

178 ***9 of 64*** ***E/248.1*** ***74.9 / -2.00*** ***CML HealthCare Inc.*** ***GEN***
267 O'Connor Street
Ottawa ON K2P 1V3

Generator Info

Generator No: ON2674529
Approval Years: 04,05,07,08
Status:
PO Box No:
Country:
Co Admin:
Phone No Admin:
SIC Description: Medical and Diagnostic Laboratories
Choice of Contact:
Contaminated Fac:
MHSW Facility:
SIC Code: 621510

Waste Detail(s)

Waste Class: 312

Waste Class Name: PATHOLOGICAL WASTES

---

178 | **10 of 64** | **E/248.1** | **74.9 / -2.00** | **267 O'Connor Street Ottawa ON K2P 1V3** | **EHS**

Order No:	20061012001	**Nearest Intersection:**	
Status:	C	**Municipality:**	
Report Type:	Custom Report	**Client Prov/State:**	ON
Report Date:	10/20/2006	**Search Radius (km):**	0.25
Date Received:	10/12/2006	**X:**	-75.693092
Previous Site Name:		**Y:**	45.415298
Lot/Building Size:			
Additional Info Ordered:	Fire Insur. Maps And /or Site Plans		

---

178 | **11 of 64** | **E/248.1** | **74.9 / -2.00** | **267 O'Connor Street Ottawa ON K2P 1V3** | **EHS**

Order No:	20090313006	**Nearest Intersection:**	
Status:	C	**Municipality:**	
Report Type:	Custom Report	**Client Prov/State:**	ON
Report Date:	3/23/2009	**Search Radius (km):**	0.25
Date Received:	3/13/2009	**X:**	-75.693105
Previous Site Name:		**Y:**	45.415292
Lot/Building Size:			
Additional Info Ordered:			

---

178 | **12 of 64** | **E/248.1** | **74.9 / -2.00** | **CML HealthCare Inc. 267 O'Connor Street Ottawa ON K2P 1V3** | **GEN**

Generator Info

Generator No:	ON2674529	**Choice of Contact:**	
Approval Years:	2009	**Contaminated Fac:**	
Status:		**MHSW Facility:**	
PO Box No:		**SIC Code:**	621510
Country:			
Co Admin:			
Phone No Admin:			
SIC Description:	Medical and Diagnostic Laboratories		

Waste Detail(s)

Waste Class:	312
Waste Class Name:	PATHOLOGICAL WASTES

---

178 | **13 of 64** | **E/248.1** | **74.9 / -2.00** | **267 O'connor St Ottawa ON K2P 1V3** | **EHS**

Order No:	20121001003	**Nearest Intersection:**	
Status:	C	**Municipality:**	Ottawa
Report Type:	Custom Report	**Client Prov/State:**	ON
Report Date:	05-OCT-12	**Search Radius (km):**	.25
Date Received:	01-OCT-12	**X:**	-75.693207
Previous Site Name:		**Y:**	45.415395
Lot/Building Size:			
Additional Info Ordered:			

Map Key	Number of Records	Direction/ Distance (m)	Elev/Diff (m)	Site	DB
178	14 of 64	E/248.1	74.9 / -2.00	CML HealthCare Inc. 267 O'Connor Street Ottawa ON K2P 1V3	GEN

Generator Info

Generator No:	ON2674529	***Choice of Contact:***	
Approval Years:	2010	***Contaminated Fac:***	
Status:		***MHSW Facility:***	
PO Box No:		***SIC Code:***	621510
Country:			
Co Admin:			
Phone No Admin:			
SIC Description:	Medical and Diagnostic Laboratories		

Waste Detail(s)

Waste Class:	312
Waste Class Name:	PATHOLOGICAL WASTES

Map Key	Number of Records	Direction/ Distance (m)	Elev/Diff (m)	Site	DB
178	15 of 64	E/248.1	74.9 / -2.00	Dr. Donald K. Wilson Medicine Prof. Corp. 403-267 O'Connor St Ottawa ON K2P 1V3	GEN

Generator Info

Generator No:	ON9901254	***Choice of Contact:***	
Approval Years:	2010	***Contaminated Fac:***	
Status:		***MHSW Facility:***	
PO Box No:		***SIC Code:***	621110
Country:			
Co Admin:			
Phone No Admin:			
SIC Description:	Offices of Physicians		

Waste Detail(s)

Waste Class:	312
Waste Class Name:	PATHOLOGICAL WASTES

Map Key	Number of Records	Direction/ Distance (m)	Elev/Diff (m)	Site	DB
178	16 of 64	E/248.1	74.9 / -2.00	Central Ottawa Family Medicine Associates Ltd. Suite 500 267 O'Connor Street Ottawa ON K2P 1V3	GEN

Generator Info

Generator No:	ON6644068	***Choice of Contact:***	
Approval Years:	2010	***Contaminated Fac:***	
Status:		***MHSW Facility:***	
PO Box No:		***SIC Code:***	621110
Country:			
Co Admin:			
Phone No Admin:			
SIC Description:	Offices of Physicians		

Map Key	Number of Records	Direction/ Distance (m)	Elev/Diff (m)	Site	DB

Waste Detail(s)

Waste Class: 312
Waste Class Name: PATHOLOGICAL WASTES

---

178 ***17 of 64*** ***E/248.1*** ***74.9 / -2.00*** ***Ottawa Endoscopy & Day Surgery***
267 O'conner Street Suite 225
Ottawa ON K2P 1V3 ***GEN***

Generator Info

Generator No: ON7074415
Approval Years: 2010
Status:
PO Box No:
Country:
Co Admin:
Phone No Admin:
SIC Description: Offices of All Other Health Practitioners

Choice of Contact:
Contaminated Fac:
MHSW Facility:
SIC Code: 621390

Waste Detail(s)

Waste Class: 312
Waste Class Name: PATHOLOGICAL WASTES

---

178 ***18 of 64*** ***E/248.1*** ***74.9 / -2.00*** ***Ottawa Endoscopy & Day Surgery***
267 O'connor Street Suite 225
Ottawa ON ***GEN***

Generator Info

Generator No: ON7074415
Approval Years: 2011
Status:
PO Box No:
Country:
Co Admin:
Phone No Admin:
SIC Description: Offices of All Other Health Practitioners

Choice of Contact:
Contaminated Fac:
MHSW Facility:
SIC Code: 621390

Waste Detail(s)

Waste Class: 312
Waste Class Name: PATHOLOGICAL WASTES

---

178 ***19 of 64*** ***E/248.1*** ***74.9 / -2.00*** ***Central Ottawa Family Medicine Associates Ltd.***
Suite 500 267 O'Connor Street
Ottawa ON K2P 1V3 ***GEN***

Generator Info

Generator No: ON6644068
Approval Years: 2011
Status:
PO Box No:

Choice of Contact:
Contaminated Fac:
MHSW Facility:
SIC Code: 621110

Map Key	Number of Records	Direction/ Distance (m)	Elev/Diff (m)	Site	DB

Country:
Co Admin:
Phone No Admin:
SIC Description: Offices of Physicians

Waste Detail(s)

Waste Class: 312
Waste Class Name: PATHOLOGICAL WASTES

178	20 of 64	E/248.1	74.9 / -2.00	**Dr. Donald K. Wilson Medicine Prof. Corp.** **403-267 O'Connor St** **Ottawa ON K2P 1V3**	GEN

Generator Info

Generator No: ON9901254
Approval Years: 2011
Status:
PO Box No:
Country:
Co Admin:
Phone No Admin:
SIC Description: Offices of Physicians

Choice of Contact:
Contaminated Fac:
MHSW Facility:
SIC Code: 621110

Waste Detail(s)

Waste Class: 312
Waste Class Name: PATHOLOGICAL WASTES

178	21 of 64	E/248.1	74.9 / -2.00	**CML HealthCare Inc.** **267 O'Connor Street** **Ottawa ON K2P 1V3**	GEN

Generator Info

Generator No: ON2674529
Approval Years: 2011
Status:
PO Box No:
Country:
Co Admin:
Phone No Admin:
SIC Description: Medical and Diagnostic Laboratories

Choice of Contact:
Contaminated Fac:
MHSW Facility:
SIC Code: 621510

Waste Detail(s)

Waste Class: 312
Waste Class Name: PATHOLOGICAL WASTES

178	22 of 64	E/248.1	74.9 / -2.00	**Ottawa Endoscopy & Day Surgery** **267 O'connor Street Suite 207** **Ottawa ON**	GEN

Generator Info

Map Key	Number of Records	Direction/ Distance (m)	Elev/Diff (m)	Site	DB

Generator No: ON7074415
Approval Years: 2012
Status:
PO Box No:
Country:
Co Admin:
Phone No Admin:
SIC Description: Offices of All Other Health Practitioners

Choice of Contact:
Contaminated Fac:
MHSW Facility:
SIC Code: 621390

Waste Detail(s)

Waste Class: 312
Waste Class Name: PATHOLOGICAL WASTES

178	23 of 64	E/248.1	74.9 / -2.00	**Central Ottawa Family Medicine Associates Ltd.** **Suite 500 267 O'Connor Street** **Ottawa ON K2P 1V3**	GEN

Generator Info

Generator No: ON6644068
Approval Years: 2012
Status:
PO Box No:
Country:
Co Admin:
Phone No Admin:
SIC Description: Offices of Physicians

Choice of Contact:
Contaminated Fac:
MHSW Facility:
SIC Code: 621110

Waste Detail(s)

Waste Class: 312
Waste Class Name: PATHOLOGICAL WASTES

178	24 of 64	E/248.1	74.9 / -2.00	**Dr. Donald K. Wilson Medicine Prof. Corp.** **403-267 O'Connor St** **Ottawa ON K2P 1V3**	GEN

Generator Info

Generator No: ON9901254
Approval Years: 2012
Status:
PO Box No:
Country:
Co Admin:
Phone No Admin:
SIC Description: Offices of Physicians

Choice of Contact:
Contaminated Fac:
MHSW Facility:
SIC Code: 621110

Waste Detail(s)

Waste Class: 312
Waste Class Name: PATHOLOGICAL WASTES

178	25 of 64	E/248.1	74.9 / -2.00	**LifeLabs LP** **267 O'Connor Street, Unit B003**	GEN

Map Key	Number of Records	Direction/ Distance (m)	Elev/Diff (m)	Site	DB
				Ottawa ON	

Generator Info

Generator No:	ON2674529	**Choice of Contact:**	
Approval Years:	2012	**Contaminated Fac:**	
Status:		**MHSW Facility:**	
PO Box No:		**SIC Code:**	621510
Country:			
Co Admin:			
Phone No Admin:			
SIC Description:	Medical and Diagnostic Laboratories		

Waste Detail(s)

Waste Class:	312
Waste Class Name:	PATHOLOGICAL WASTES

Map Key	Number of Records	Direction/ Distance (m)	Elev/Diff (m)	Site	DB
178	26 of 64	E/248.1	74.9 / -2.00	LifeLabs LP 267 O'Connor Street, Unit B003 Ottawa ON	GEN

Generator Info

Generator No:	ON2674529	**Choice of Contact:**	
Approval Years:	2013	**Contaminated Fac:**	
Status:		**MHSW Facility:**	
PO Box No:		**SIC Code:**	621510
Country:			
Co Admin:			
Phone No Admin:			
SIC Description:	MEDICAL AND DIAGNOSTIC LABORATORIES		

Waste Detail(s)

Waste Class:	312
Waste Class Name:	PATHOLOGICAL WASTES

Map Key	Number of Records	Direction/ Distance (m)	Elev/Diff (m)	Site	DB
178	27 of 64	E/248.1	74.9 / -2.00	Dr. Donald K. Wilson Medicine Prof. Corp. 403-267 O'Connor St Ottawa ON	GEN

Generator Info

Generator No:	ON9901254	**Choice of Contact:**	
Approval Years:	2013	**Contaminated Fac:**	
Status:		**MHSW Facility:**	
PO Box No:		**SIC Code:**	621110
Country:			
Co Admin:			
Phone No Admin:			
SIC Description:	OFFICES OF PHYSICIANS		

Waste Detail(s)

Map Key	Number of Records	Direction/ Distance (m)	Elev/Diff (m)	Site	DB

Waste Class: 312
Waste Class Name: PATHOLOGICAL WASTES

---

178 | **28 of 64** | **E/248.1** | **74.9 / -2.00** | **Central Ottawa Family Medicine Associates Ltd.**
Suite 500 267 O'Connor Street
Ottawa ON | **GEN**

Generator Info

Generator No: ON6644068
Approval Years: 2013
Status:
PO Box No:
Country:
Co Admin:
Phone No Admin:
SIC Description: OFFICES OF PHYSICIANS

Choice of Contact:
Contaminated Fac:
MHSW Facility:
SIC Code: 621110

Waste Detail(s)

Waste Class: 148
Waste Class Name: INORGANIC LABORATORY CHEMICALS

Waste Detail(s)

Waste Class: 312
Waste Class Name: PATHOLOGICAL WASTES

---

178 | **29 of 64** | **E/248.1** | **74.9 / -2.00** | **Ottawa Endoscopy & Day Surgery**
267 O'connor Street Suite 207
Ottawa ON | **GEN**

Generator Info

Generator No: ON7074415
Approval Years: 2013
Status:
PO Box No:
Country:
Co Admin:
Phone No Admin:
SIC Description: OFFICES OF ALL OTHER HEALTH PRACTITIONERS

Choice of Contact:
Contaminated Fac:
MHSW Facility:
SIC Code: 621390

Waste Detail(s)

Waste Class: 312
Waste Class Name: PATHOLOGICAL WASTES

---

178 | **30 of 64** | **E/248.1** | **74.9 / -2.00** | **Midtown Family Health**
267 O'Connor ST. Suite 306
Ottawa ON K2P 1V3 | **GEN**

Generator Info

Generator No: ON5935207
Choice of Contact: CO_OFFICIAL

Map Key	Number of Records	Direction/ Distance (m)	Elev/Diff (m)	Site	DB

Approval Years:	2016	**Contaminated Fac:**	No
Status:		**MHSW Facility:**	No
PO Box No:		**SIC Code:**	621110
Country:	Canada		
Co Admin:	Helen Rizzo		
Phone No Admin:	6132336652 Ext.		
SIC Description:	OFFICES OF PHYSICIANS		

Waste Detail(s)

Waste Class:	261
Waste Class Name:	PHARMACEUTICALS

Waste Detail(s)

Waste Class:	312
Waste Class Name:	PATHOLOGICAL WASTES

---

178 | ***31 of 64*** | ***E/248.1*** | ***74.9 / -2.00*** | ***Sajjad Giby Pharmacies Inc.***
267 O'CONNOR STREET, UNIT 120
OTTAWA ON K2P 1V3 | ***GEN***

Generator Info

Generator No:	ON3475419	**Choice of Contact:**	CO_ADMIN
Approval Years:	2016	**Contaminated Fac:**	No
Status:		**MHSW Facility:**	No
PO Box No:		**SIC Code:**	446110
Country:	Canada		
Co Admin:	NASTRAN NAJAFI-FARD		
Phone No Admin:	4164931120 Ext.3218		
SIC Description:	446110		

Waste Detail(s)

Waste Class:	312
Waste Class Name:	PATHOLOGICAL WASTES

Waste Detail(s)

Waste Class:	261
Waste Class Name:	PHARMACEUTICALS

---

178 | ***32 of 64*** | ***E/248.1*** | ***74.9 / -2.00*** | ***Central Ottawa Family Medicine Associates Ltd.***
Suite 500 267 O'Connor Street
Ottawa ON K2P 1V3 | ***GEN***

Generator Info

Generator No:	ON6644068	**Choice of Contact:**	CO_ADMIN
Approval Years:	2016	**Contaminated Fac:**	No
Status:		**MHSW Facility:**	No
PO Box No:		**SIC Code:**	621110
Country:	Canada		
Co Admin:	Jasmine Soule		
Phone No Admin:	613-730-3701 Ext.		
SIC Description:	OFFICES OF PHYSICIANS		

Map Key	Number of Records	Direction/ Distance (m)	Elev/Diff (m)	Site	DB

Waste Detail(s)

Waste Class: 312
Waste Class Name: PATHOLOGICAL WASTES

Waste Detail(s)

Waste Class: 148
Waste Class Name: INORGANIC LABORATORY CHEMICALS

---

178 ***33 of 64*** ***E/248.1*** ***74.9 / -2.00*** ***We Care Home Health Services***
267 O'Connor Street Suite 609
Ottawa ON K2P 1V3 ***GEN***

Generator Info

Generator No:	ON6991797	***Choice of Contact:***	CO_OFFICIAL
Approval Years:	2016	***Contaminated Fac:***	No
Status:		***MHSW Facility:***	No
PO Box No:		***SIC Code:***	621610, 621390
Country:	Canada		
Co Admin:	Heather Bozik		
Phone No Admin:	6137822244 Ext.1811		
SIC Description:	621610, OFFICES OF ALL OTHER HEALTH PRACTITIONERS		

Waste Detail(s)

Waste Class: 261
Waste Class Name: PHARMACEUTICALS

Waste Detail(s)

Waste Class: 312
Waste Class Name: PATHOLOGICAL WASTES

---

178 ***34 of 64*** ***E/248.1*** ***74.9 / -2.00*** ***Ottawa Endoscopy & Day Surgery***
267 O'connor Street Suite 207
Ottawa ON K2P 1V3 ***GEN***

Generator Info

Generator No:	ON7074415	***Choice of Contact:***	CO_ADMIN
Approval Years:	2016	***Contaminated Fac:***	No
Status:		***MHSW Facility:***	No
PO Box No:		***SIC Code:***	621390
Country:	Canada		
Co Admin:	Grace Wilson		
Phone No Admin:	6135678106 Ext.		
SIC Description:	OFFICES OF ALL OTHER HEALTH PRACTITIONERS		

Waste Detail(s)

Waste Class: 312
Waste Class Name: PATHOLOGICAL WASTES

Map Key	Number of Records	Direction/ Distance (m)	Elev/Diff (m)	Site	DB
178	35 of 64	E/248.1	74.9 / -2.00	We Care Home Health Services 267 O'Connor Street Suite 609 Ottawa ON K2P 1V3	GEN

Generator Info

Generator No:	ON6991797	**Choice of Contact:**	CO_OFFICIAL
Approval Years:	2015	**Contaminated Fac:**	No
Status:		**MHSW Facility:**	No
PO Box No:		**SIC Code:**	621610
Country:	Canada		
Co Admin:	Heather Bozik		
Phone No Admin:	6137822244 Ext.1811		
SIC Description:	621610		

Waste Detail(s)

Waste Class:	312
Waste Class Name:	PATHOLOGICAL WASTES

Waste Detail(s)

Waste Class:	261
Waste Class Name:	PHARMACEUTICALS

Map Key	Number of Records	Direction/ Distance (m)	Elev/Diff (m)	Site	DB
178	36 of 64	E/248.1	74.9 / -2.00	LifeLabs LP 267 O'Connor Street, Unit B003 Ottawa ON K1S 1C2	GEN

Generator Info

Generator No:	ON2674529	**Choice of Contact:**	CO_OFFICIAL
Approval Years:	2015	**Contaminated Fac:**	No
Status:		**MHSW Facility:**	No
PO Box No:		**SIC Code:**	621510
Country:	Canada		
Co Admin:			
Phone No Admin:			
SIC Description:	MEDICAL AND DIAGNOSTIC LABORATORIES		

Waste Detail(s)

Waste Class:	312
Waste Class Name:	PATHOLOGICAL WASTES

Map Key	Number of Records	Direction/ Distance (m)	Elev/Diff (m)	Site	DB
178	37 of 64	E/248.1	74.9 / -2.00	Central Ottawa Family Medicine Associates Ltd. Suite 500 267 O'Connor Street Ottawa ON K2P 1V3	GEN

Generator Info

Generator No:	ON6644068	**Choice of Contact:**	CO_ADMIN
Approval Years:	2015	**Contaminated Fac:**	No
Status:		**MHSW Facility:**	No
PO Box No:		**SIC Code:**	621110

Country: Canada
Co Admin: Jasmine Soule
Phone No Admin: 613-730-3701 Ext.
SIC Description: OFFICES OF PHYSICIANS

Waste Detail(s)

Waste Class: 312
Waste Class Name: PATHOLOGICAL WASTES

Waste Detail(s)

Waste Class: 148
Waste Class Name: INORGANIC LABORATORY CHEMICALS

Map Key	Number of Records	Direction/ Distance (m)	Elev/Diff (m)	Site	DB
178	38 of 64	E/248.1	74.9 / -2.00	Dr. Donald K. Wilson Medicine Prof. Corp. 403-267 O'Connor St Ottawa ON K2P1V3	GEN

Generator Info

Generator No: ON9901254
Approval Years: 2015
Status:
PO Box No:
Country: Canada
Co Admin: Judy Costantini
Phone No Admin: 613-567-3904 Ext.
SIC Description: OFFICES OF PHYSICIANS
Choice of Contact: CO_OFFICIAL
Contaminated Fac: No
MHSW Facility: No
SIC Code: 621110

Waste Detail(s)

Waste Class: 312
Waste Class Name: PATHOLOGICAL WASTES

Map Key	Number of Records	Direction/ Distance (m)	Elev/Diff (m)	Site	DB
178	39 of 64	E/248.1	74.9 / -2.00	Ottawa Endoscopy & Day Surgery 267 O'connor Street Suite 207 Ottawa ON K2P 1V3	GEN

Generator Info

Generator No: ON7074415
Approval Years: 2015
Status:
PO Box No:
Country: Canada
Co Admin: Grace Wilson
Phone No Admin: 6135678106 Ext.
SIC Description: OFFICES OF ALL OTHER HEALTH PRACTITIONERS
Choice of Contact: CO_ADMIN
Contaminated Fac: No
MHSW Facility: No
SIC Code: 621390

Waste Detail(s)

Waste Class: 312
Waste Class Name: PATHOLOGICAL WASTES

Map Key	Number of Records	Direction/ Distance (m)	Elev/Diff (m)	Site	DB
178	40 of 64	E/248.1	74.9 / -2.00	Sajjad Giby Pharmacies Inc. 267 O'CONNOR STREET, UNIT 120 OTTAWA ON K2P 1V3	GEN

Generator Info

Generator No:	ON3475419	***Choice of Contact:***	CO_ADMIN
Approval Years:	2015	***Contaminated Fac:***	No
Status:		***MHSW Facility:***	No
PO Box No:		***SIC Code:***	446110
Country:	Canada		
Co Admin:	NASTRAN NAJAFI-FARD		
Phone No Admin:	4164931120 Ext.3218		
SIC Description:	446110		

Waste Detail(s)

Waste Class:	312
Waste Class Name:	PATHOLOGICAL WASTES

Waste Detail(s)

Waste Class:	261
Waste Class Name:	PHARMACEUTICALS

Map Key	Number of Records	Direction/ Distance (m)	Elev/Diff (m)	Site	DB
178	41 of 64	E/248.1	74.9 / -2.00	Midtown Family Health 267 O'Connor ST. Suite 306 Ottawa ON K2P 1V3	GEN

Generator Info

Generator No:	ON5935207	***Choice of Contact:***	CO_OFFICIAL
Approval Years:	2015	***Contaminated Fac:***	No
Status:		***MHSW Facility:***	No
PO Box No:		***SIC Code:***	621110
Country:	Canada		
Co Admin:	Helen Rizzo		
Phone No Admin:	6132336652 Ext.		
SIC Description:	OFFICES OF PHYSICIANS		

Waste Detail(s)

Waste Class:	261
Waste Class Name:	PHARMACEUTICALS

Waste Detail(s)

Waste Class:	312
Waste Class Name:	PATHOLOGICAL WASTES

Map Key	Number of Records	Direction/ Distance (m)	Elev/Diff (m)	Site	DB
178	42 of 64	E/248.1	74.9 / -2.00	Central Ottawa Family Medicine Associates Ltd. Suite 500 267 O'Connor Street Ottawa ON K2P 1V3	GEN

Generator Info

Map Key	Number of Records	Direction/ Distance (m)	Elev/Diff (m)	Site	DB

Generator No: ON6644068
Approval Years: 2014
Status:
PO Box No:
Country: Canada
Co Admin: Jasmine Soule
Phone No Admin: 613-730-3701 Ext.
SIC Description: OFFICES OF PHYSICIANS
Choice of Contact: CO_ADMIN
Contaminated Fac: No
MHSW Facility: No
SIC Code: 621110

Waste Detail(s)

Waste Class: 148
Waste Class Name: INORGANIC LABORATORY CHEMICALS

Waste Detail(s)

Waste Class: 312
Waste Class Name: PATHOLOGICAL WASTES

---

178 | ***43 of 64*** | ***E/248.1*** | ***74.9 / -2.00*** | ***LifeLabs LP*** ***267 O'Connor Street, Unit B003*** ***Ottawa ON K1S 1C2*** | ***GEN***

Generator Info

Generator No: ON2674529
Approval Years: 2014
Status:
PO Box No:
Country: Canada
Co Admin: Jacquie Maertz
Phone No Admin: 905 565 0433 Ext.2202
SIC Description: MEDICAL AND DIAGNOSTIC LABORATORIES
Choice of Contact: CO_ADMIN
Contaminated Fac: No
MHSW Facility: No
SIC Code: 621510

Waste Detail(s)

Waste Class: 312
Waste Class Name: PATHOLOGICAL WASTES

---

178 | ***44 of 64*** | ***E/248.1*** | ***74.9 / -2.00*** | ***Dr. Donald K. Wilson Medicine Prof. Corp.*** ***403-267 O'Connor St*** ***Ottawa ON K2P1V3*** | ***GEN***

Generator Info

Generator No: ON9901254
Approval Years: 2014
Status:
PO Box No:
Country: Canada
Co Admin: Judy Costantini
Phone No Admin: 613-567-3904 Ext.
SIC Description: OFFICES OF PHYSICIANS
Choice of Contact: CO_OFFICIAL
Contaminated Fac: No
MHSW Facility: No
SIC Code: 621110

Waste Detail(s)

Map Key	Number of Records	Direction/ Distance (m)	Elev/Diff (m)	Site	DB

Waste Class: 312
Waste Class Name: PATHOLOGICAL WASTES

---

178 | **45 of 64** | **E/248.1** | **74.9 / -2.00** | **Ottawa Endoscopy & Day Surgery**
267 O'connor Street Suite 207
Ottawa ON K2P 1V3 | **GEN**

Generator Info

Generator No:	ON7074415	**Choice of Contact:**	CO_ADMIN
Approval Years:	2014	**Contaminated Fac:**	No
Status:		**MHSW Facility:**	No
PO Box No:		**SIC Code:**	621390
Country:	Canada		
Co Admin:	Grace Wilson		
Phone No Admin:	6135678106 Ext.		
SIC Description:	OFFICES OF ALL OTHER HEALTH PRACTITIONERS		

Waste Detail(s)

Waste Class: 312
Waste Class Name: PATHOLOGICAL WASTES

---

178 | **46 of 64** | **E/248.1** | **74.9 / -2.00** | **Midtown Family Health**
267 O'Connor ST. Suite 306
Ottawa ON K2P 1V3 | **GEN**

Generator Info

Generator No:	ON5935207	**Choice of Contact:**	CO_OFFICIAL
Approval Years:	2014	**Contaminated Fac:**	No
Status:		**MHSW Facility:**	No
PO Box No:		**SIC Code:**	621110
Country:	Canada		
Co Admin:	Amanda Peskettt		
Phone No Admin:	6135633332 Ext.		
SIC Description:	OFFICES OF PHYSICIANS		

Waste Detail(s)

Waste Class: 312
Waste Class Name: PATHOLOGICAL WASTES

Waste Detail(s)

Waste Class: 261
Waste Class Name: PHARMACEUTICALS

---

178 | **47 of 64** | **E/248.1** | **74.9 / -2.00** | **Sajjad Giby Pharmacies Inc.**
267 O'CONNOR STREET, UNIT 120
OTTAWA ON K2P 1V3 | **GEN**

Generator Info

Generator No:	ON3475419	**Choice of Contact:**	

Map Key	Number of Records	Direction/ Distance (m)	Elev/Diff (m)	Site	DB

Approval Years: As of Dec 2018
Status: Registered
PO Box No:
Country: Canada
Co Admin:
Phone No Admin:
SIC Description:

Contaminated Fac:
MHSW Facility:
SIC Code:

Waste Detail(s)

Waste Class: 312 P
Waste Class Name: Pathological wastes

Waste Detail(s)

Waste Class: 261 A
Waste Class Name: Pharmaceuticals

---

178 | ***48 of 64*** | ***E/248.1*** | ***74.9 / -2.00*** | ***CBI Home Health formerly We Care Home Health***
267 O'Connor Street Suite 609
Ottawa ON K2P 1V3 | ***GEN***

Generator Info

Generator No: ON6991797
Approval Years: As of Dec 2018
Status: Registered
PO Box No:
Country: Canada
Co Admin:
Phone No Admin:
SIC Description:

Choice of Contact:
Contaminated Fac:
MHSW Facility:
SIC Code:

Waste Detail(s)

Waste Class: 261 A
Waste Class Name: Pharmaceuticals

Waste Detail(s)

Waste Class: 312 P
Waste Class Name: Pathological wastes

---

178 | ***49 of 64*** | ***E/248.1*** | ***74.9 / -2.00*** | ***Ottawa Endoscopy & Day Surgery***
267 O'connor Street Suite 207
Ottawa ON K2P 1V3 | ***GEN***

Generator Info

Generator No: ON7074415
Approval Years: As of Dec 2018
Status: Registered
PO Box No:
Country: Canada
Co Admin:
Phone No Admin:
SIC Description:

Choice of Contact:
Contaminated Fac:
MHSW Facility:
SIC Code:

Map Key	Number of Records	Direction/ Distance (m)	Elev/Diff (m)	Site	DB

Waste Detail(s)

Waste Class: 312 P
Waste Class Name: Pathological wastes

---

178 **50 of 64** **E/248.1** **74.9 / -2.00** **Central Ottawa Family Medicine Associates Ltd.** **GEN**
Suite 500 267 OConnor Street
Ottawa ON K2P 1V3

Generator Info

Generator No: ON6644068
Approval Years: As of Dec 2018
Status: Registered
PO Box No:
Country: Canada
Co Admin:
Phone No Admin:
SIC Description:

Choice of Contact:
Contaminated Fac:
MHSW Facility:
SIC Code:

Waste Detail(s)

Waste Class: 148 C
Waste Class Name: Misc. wastes and inorganic chemicals

Waste Detail(s)

Waste Class: 312 P
Waste Class Name: Pathological wastes

---

178 **51 of 64** **E/248.1** **74.9 / -2.00** **Midtown Family Health** **GEN**
267 O'Connor ST. Suite 306
Ottawa ON K2P 1V3

Generator Info

Generator No: ON5935207
Approval Years: As of Dec 2018
Status: Registered
PO Box No:
Country: Canada
Co Admin:
Phone No Admin:
SIC Description:

Choice of Contact:
Contaminated Fac:
MHSW Facility:
SIC Code:

Waste Detail(s)

Waste Class: 312 P
Waste Class Name: Pathological wastes

Waste Detail(s)

Waste Class: 261 A
Waste Class Name: Pharmaceuticals

Map Key	Number of Records	Direction/ Distance (m)	Elev/Diff (m)	Site	DB
178	52 of 64	E/248.1	74.9 / -2.00	Sajjad Giby Pharmacies Inc. 267 O'CONNOR STREET, UNIT 120 OTTAWA ON K2P 1V3	GEN

Generator Info

Generator No:	ON3475419	**Choice of Contact:**	
Approval Years:	As of Jul 2020	**Contaminated Fac:**	
Status:	Registered	**MHSW Facility:**	
PO Box No:		**SIC Code:**	
Country:	Canada		
Co Admin:			
Phone No Admin:			
SIC Description:			

Waste Detail(s)

Waste Class:	312 P
Waste Class Name:	Pathological wastes

Waste Detail(s)

Waste Class:	261 A
Waste Class Name:	Pharmaceuticals

Map Key	Number of Records	Direction/ Distance (m)	Elev/Diff (m)	Site	DB
178	53 of 64	E/248.1	74.9 / -2.00	Ottawa Endoscopy & Day Surgery 267 O'connor Street Suite 207 Ottawa ON K2P 1V3	GEN

Generator Info

Generator No:	ON7074415	**Choice of Contact:**	
Approval Years:	As of Jul 2020	**Contaminated Fac:**	
Status:	Registered	**MHSW Facility:**	
PO Box No:		**SIC Code:**	
Country:	Canada		
Co Admin:			
Phone No Admin:			
SIC Description:			

Waste Detail(s)

Waste Class:	312 P
Waste Class Name:	Pathological wastes

Map Key	Number of Records	Direction/ Distance (m)	Elev/Diff (m)	Site	DB
178	54 of 64	E/248.1	74.9 / -2.00	Midtown Family Health 267 O'Connor ST. Suite 306 Ottawa ON K2P 1V3	GEN

Generator Info

Generator No:	ON5935207	**Choice of Contact:**	
Approval Years:	As of Jul 2020	**Contaminated Fac:**	
Status:	Registered	**MHSW Facility:**	
PO Box No:		**SIC Code:**	

Country: Canada
Co Admin:
Phone No Admin:
SIC Description:

Waste Detail(s)

Waste Class: 312 P
Waste Class Name: Pathological wastes

Waste Detail(s)

Waste Class: 261 A
Waste Class Name: Pharmaceuticals

---

178 | ***55 of 64*** | ***E/248.1*** | ***74.9 / -2.00*** | ***Central Ottawa Family Medicine Associates Ltd.*** ***Suite 500 267 OConnor Street*** ***Ottawa ON K2P 1V3*** | ***GEN***

Generator Info

Generator No: ON6644068
Approval Years: As of Jul 2020
Status: Registered
PO Box No:
Country: Canada
Co Admin:
Phone No Admin:
SIC Description:
Choice of Contact:
Contaminated Fac:
MHSW Facility:
SIC Code:

Waste Detail(s)

Waste Class: 148 C
Waste Class Name: Misc. wastes and inorganic chemicals

Waste Detail(s)

Waste Class: 312 P
Waste Class Name: Pathological wastes

---

178 | ***56 of 64*** | ***E/248.1*** | ***74.9 / -2.00*** | ***CBI Home Health formerly We Care Home Health*** ***267 O'Connor Street Suite 609*** ***Ottawa ON K2P 1V3*** | ***GEN***

Generator Info

Generator No: ON6991797
Approval Years: As of Jul 2020
Status: Registered
PO Box No:
Country: Canada
Co Admin:
Phone No Admin:
SIC Description:
Choice of Contact:
Contaminated Fac:
MHSW Facility:
SIC Code:

Waste Detail(s)

Map Key	Number of Records	Direction/ Distance (m)	Elev/Diff (m)	Site	DB

Waste Class: 261 A
Waste Class Name: Pharmaceuticals

Waste Detail(s)

Waste Class: 312 P
Waste Class Name: Pathological wastes

178	57 of 64	E/248.1	74.9 / -2.00	**Central Ottawa Family Medicine Associates Ltd.** **Suite 500 267 OConnor Street** **Ottawa ON K2P 1V3**	GEN

Generator Info

Generator No: ON6644068
Approval Years: As of Nov 2021
Status: Registered
PO Box No:
Country: Canada
Co Admin:
Phone No Admin:
SIC Description:

Choice of Contact:
Contaminated Fac:
MHSW Facility:
SIC Code:

Waste Detail(s)

Waste Class: 148 C
Waste Class Name: Misc. wastes and inorganic chemicals

Waste Detail(s)

Waste Class: 312 P
Waste Class Name: Pathological wastes

178	58 of 64	E/248.1	74.9 / -2.00	**CBI Home Health formerly We Care Home Health** **267 O'Connor Street Suite 609** **Ottawa ON K2P 1V3**	GEN

Generator Info

Generator No: ON6991797
Approval Years: As of Nov 2021
Status: Registered
PO Box No:
Country: Canada
Co Admin:
Phone No Admin:
SIC Description:

Choice of Contact:
Contaminated Fac:
MHSW Facility:
SIC Code:

Waste Detail(s)

Waste Class: 261 A
Waste Class Name: Pharmaceuticals

Waste Detail(s)

Map Key	Number of Records	Direction/ Distance (m)	Elev/Diff (m)	Site	DB
Waste Class:		312 P			
Waste Class Name:		Pathological wastes			

178	59 of 64	E/248.1	74.9 / -2.00	**Sajjad Giby Pharmacies Inc.** **267 O'CONNOR STREET, UNIT 120** **OTTAWA ON K2P 1V3**	GEN

Generator Info

Generator No:	ON3475419	**Choice of Contact:**	
Approval Years:	As of Jan 2021	**Contaminated Fac:**	
Status:	Registered	**MHSW Facility:**	
PO Box No:		**SIC Code:**	
Country:	Canada		
Co Admin:			
Phone No Admin:			
SIC Description:			

Waste Detail(s)

Waste Class:	312 P
Waste Class Name:	Pathological wastes

Waste Detail(s)

Waste Class:	261 A
Waste Class Name:	Pharmaceuticals

2017 Generator Info

Gen No:	ON3475419	**Choice of Contact:**	CO_ADMIN
ID:	13973	**Phone No Official:**	613-238-8552 Ext.
Contaminated Fac:	N	**Phone No Admin:**	4164931120 Ext.3218
MHSW Facility:	N	**County Ont:**	OTTAWA CARLTON (RM)
NAICS Code1:	446110	**County Out:**	
NAICS Code2:		**District:**	402
NAICS Code3:			
Gen Name:	Sajjad Giby Pharmacies Inc.		
Gen Div:			
Gen Op Name:	SHOPPERS SIMPLY PHARMACY 3003		
Gen Op Div:			
Site Adrs1:	267 O'CONNOR STREET, UNIT 120		
Site Bldg:			
Site Pobox:			
Province In:	ONTARIO		
Site Adrs2:			
Site City:	OTTAWA		
Province Out:			
Site Postal Code:	K2P 1V3		
Site Country:	Canada		
Co Official:	SAJJAD H GIBY GIBY		
Co Admin:	NASTRAN NAJAFI-FARD		

2018 Generator Info

Gen No:	ON3475419	**Choice of Contact:**	CO_ADMIN
ID:	13844	**Phone No Official:**	613-238-8552 Ext.
Contaminated Fac:	N	**Phone No Admin:**	4164931120 Ext.
MHSW Facility:	N	**County Ont:**	OTTAWA CARLTON (RM)
NAICS Code1:	446110	**County Out:**	

NAICS Code2:		***District:***	402
NAICS Code3:			
Gen Name:	Sajjad Giby Pharmacies Inc.		
Gen Div:			
Gen Op Name:	SHOPPERS SIMPLY PHARMACY 3003		
Gen Op Div:			
Site Adrs1:	267 O'CONNOR STREET, UNIT 120		
Site Bldg:			
Site Pobox:			
Province In:	ONTARIO		
Site Adrs2:			
Site City:	OTTAWA		
Province Out:			
Site Postal Code:	K2P 1V3		
Site Country:	Canada		
Co Official:	SAJJAD H GIBY GIBY		
Co Admin:	Pharmacy Operations Development		

2019 Generator Info

Gen No:	ON3475419	***Choice of Contact:***	CO_ADMIN
ID:	13631	***Phone No Official:***	613-238-8552 Ext.
Contaminated Fac:	N	***Phone No Admin:***	4164931120 Ext.
MHSW Facility:	N	***County Ont:***	OTTAWA CARLTON (RM)
NAICS Code1:	446110	***County Out:***	
NAICS Code2:		***District:***	402
NAICS Code3:			
Gen Name:	Sajjad Giby Pharmacies Inc.		
Gen Div:			
Gen Op Name:	SHOPPERS SIMPLY PHARMACY 3003		
Gen Op Div:			
Site Adrs1:	267 O'CONNOR STREET, UNIT 120		
Site Bldg:			
Site Pobox:			
Province In:	ONTARIO		
Site Adrs2:			
Site City:	OTTAWA		
Province Out:			
Site Postal Code:	K2P 1V3		
Site Country:	Canada		
Co Official:	SAJJAD H GIBY GIBY		
Co Admin:	Pharmacy Operations Development		

2020 Generator Info

Gen No:	ON3475419	***Choice of Contact:***	CO_ADMIN
ID:	13296	***Phone No Official:***	613-238-8552 Ext.
Contaminated Fac:	N	***Phone No Admin:***	4164931120 Ext.
MHSW Facility:	N	***County Ont:***	OTTAWA CARLTON (RM)
NAICS Code1:	446110	***County Out:***	
NAICS Code2:		***District:***	402
NAICS Code3:			
Gen Name:	Sajjad Giby Pharmacies Inc.		
Gen Div:			
Gen Op Name:	SHOPPERS SIMPLY PHARMACY 3003		
Gen Op Div:			
Site Adrs1:	267 O'CONNOR STREET, UNIT 120		
Site Bldg:			
Site Pobox:			
Province In:	ONTARIO		
Site Adrs2:			
Site City:	OTTAWA		
Province Out:			
Site Postal Code:	K2P 1V3		

Map Key	Number of Records	Direction/ Distance (m)	Elev/Diff (m)	Site	DB
Site Country:		Canada			
Co Official:		SAJJAD H GIBY GIBY			
Co Admin:		Pharmacy Operations Development			
178	60 of 64	E/248.1	74.9 / -2.00	Ottawa Endoscopy & Day Surgery 267 O'connor Street Suite 207 Ottawa ON K2P 1V3	GEN

Generator Info

Generator No:	ON7074415	**Choice of Contact:**	
Approval Years:	As of Jan 2021	**Contaminated Fac:**	
Status:	Registered	**MHSW Facility:**	
PO Box No:		**SIC Code:**	
Country:	Canada		
Co Admin:			
Phone No Admin:			
SIC Description:			

Waste Detail(s)

Waste Class:	312 P
Waste Class Name:	Pathological wastes

2017 Generator Info

Gen No:	ON7074415	**Choice of Contact:**	CO_ADMIN
ID:	27762	**Phone No Official:**	613-567-4922 Ext.
Contaminated Fac:	N	**Phone No Admin:**	6135678106 Ext.
MHSW Facility:	N	**County Ont:**	OTTAWA CARLTON (RM)
NAICS Code1:	621390	**County Out:**	
NAICS Code2:		**District:**	402
NAICS Code3:			
Gen Name:	Ottawa Endoscopy & Day Surgery		
Gen Div:			
Gen Op Name:	Ottawa Endoscopy & Day Surgery		
Gen Op Div:			
Site Adrs1:	267 O'connor Street		
Site Bldg:			
Site Pobox:			
Province In:	ONTARIO		
Site Adrs2:	Suite 207		
Site City:	Ottawa		
Province Out:			
Site Postal Code:	K2P 1V3		
Site Country:	Canada		
Co Official:	Russell Kronick		
Co Admin:	Grace Wilson		

2017 Generator Manifest

ID:	54059	**Sum Received Qty:**	99.5
Generator No:	ON7074415	**Waste Class Name:**	PATHOLOGICAL WASTES
Receiver Type:	030	**Count Manifests:**	2
Waste Char:	P	**District:**	402
Waste Code:	312		

2018 Generator Info

Gen No:	ON7074415	**Choice of Contact:**	CO_ADMIN

ID:	28210	**Phone No Official:**	613-567-4922 Ext.
Contaminated Fac:	N	**Phone No Admin:**	6135678106 Ext.
MHSW Facility:	N	**County Ont:**	OTTAWA CARLTON (RM)
NAICS Code1:	621390	**County Out:**	
NAICS Code2:		**District:**	402
NAICS Code3:			
Gen Name:	Ottawa Endoscopy & Day Surgery		
Gen Div:			
Gen Op Name:	Ottawa Endoscopy & Day Surgery		
Gen Op Div:			
Site Adrs1:	267 O'connor Street		
Site Bldg:			
Site Pobox:			
Province In:	ONTARIO		
Site Adrs2:	Suite 207		
Site City:	Ottawa		
Province Out:			
Site Postal Code:	K2P 1V3		
Site Country:	Canada		
Co Official:	Russell Kronick		
Co Admin:	Grace Wilson		

2018 Generator Manifest

ID:	54122	**Sum Received Qty:**	140.7
Generator No:	ON7074415	**Waste Class Name:**	PATHOLOGICAL WASTES
Receiver Type:	030	**Count Manifests:**	3
Waste Char:	P	**District:**	402
Waste Code:	312		

2019 Generator Info

Gen No:	ON7074415	**Choice of Contact:**	CO_ADMIN
ID:	28490	**Phone No Official:**	613-567-4922 Ext.1
Contaminated Fac:	N	**Phone No Admin:**	6135678106 Ext.
MHSW Facility:	N	**County Ont:**	OTTAWA CARLTON (RM)
NAICS Code1:	621390	**County Out:**	
NAICS Code2:		**District:**	402
NAICS Code3:			
Gen Name:	Ottawa Endoscopy & Day Surgery		
Gen Div:			
Gen Op Name:	Ottawa Endoscopy & Day Surgery		
Gen Op Div:			
Site Adrs1:	267 O'connor Street		
Site Bldg:			
Site Pobox:			
Province In:	ONTARIO		
Site Adrs2:	Suite 207		
Site City:	Ottawa		
Province Out:			
Site Postal Code:	K2P 1V3		
Site Country:	Canada		
Co Official:	Russell Kronick		
Co Admin:	Grace Wilson		

2019 Generator Manifest

ID:	54107	**Sum Received Qty:**	147.0
Generator No:	ON7074415	**Waste Class Name:**	PATHOLOGICAL WASTES
Receiver Type:	030	**Count Manifests:**	2
Waste Char:	P	**District:**	402
Waste Code:	312		

2020 Generator Info

Gen No:	ON7074415	***Choice of Contact:***	CO_ADMIN
ID:	28184	***Phone No Official:***	613-567-4922 Ext.1
Contaminated Fac:	N	***Phone No Admin:***	6135678106 Ext.
MHSW Facility:	N	***County Ont:***	OTTAWA CARLTON (RM)
NAICS Code1:	621390	***County Out:***	
NAICS Code2:		***District:***	402
NAICS Code3:			
Gen Name:	Ottawa Endoscopy & Day Surgery		
Gen Div:			
Gen Op Name:	Ottawa Endoscopy & Day Surgery		
Gen Op Div:			
Site Adrs1:	267 O'connor Street		
Site Bldg:			
Site Pobox:			
Province In:	ONTARIO		
Site Adrs2:	Suite 207		
Site City:	Ottawa		
Province Out:			
Site Postal Code:	K2P 1V3		
Site Country:	Canada		
Co Official:	Russell Kronick		
Co Admin:	Grace Wilson		

2020 Generator Manifest

ID:	50505	***Sum Received Qty:***	89.6
Generator No:	ON7074415	***Waste Class Name:***	PATHOLOGICAL WASTES
Receiver Type:	030	***Count Manifests:***	2
Waste Char:	P	***District:***	402
Waste Code:	312		

2021 Generator Info

Gen No:	ON7074415	***Choice of Contact:***	CO_ADMIN
ID:	28710	***Phone No Official:***	613-567-4922 Ext.1
Contaminated Fac:	N	***Phone No Admin:***	6135678106 Ext.
MHSW Facility:	N	***County Ont:***	OTTAWA CARLTON (RM)
NAICS Code1:	621390	***County Out:***	
NAICS Code2:		***District:***	402
NAICS Code3:			
Gen Name:	Ottawa Endoscopy & Day Surgery		
Gen Div:			
Gen Op Name:	Ottawa Endoscopy & Day Surgery		
Gen Op Div:			
Site Adrs1:	267 O'connor Street		
Site Bldg:			
Site Pobox:			
Province In:	ONTARIO		
Site Adrs2:	Suite 207		
Site City:	Ottawa		
Province Out:			
Site Postal Code:	K2P 1V3		
Site Country:	Canada		
Co Official:	Russell Kronick		
Co Admin:	Grace Wilson		

2021 Generator Manifest

ID:	52535	***Sum Received Qty:***	33.8
Generator No:	ON7074415	***Waste Class Name:***	PATHOLOGICAL WASTES

Map Key	Number of Records	Direction/ Distance (m)	Elev/Diff (m)	Site	DB

Receiver Type:	030	**Count Manifests:**	1
Waste Char:	P	**District:**	402
Waste Code:	312		

178	61 of 64	E/248.1	74.9 / -2.00	**Midtown Family Health** **267 O'Connor ST. Suite 306** **Ottawa ON K2P 1V3**	GEN

Generator Info

Generator No:	ON5935207	**Choice of Contact:**	
Approval Years:	As of Nov 2021	**Contaminated Fac:**	
Status:	Registered	**MHSW Facility:**	
PO Box No:		**SIC Code:**	
Country:	Canada		
Co Admin:			
Phone No Admin:			
SIC Description:			

Waste Detail(s)

Waste Class:	312 P
Waste Class Name:	Pathological wastes

Waste Detail(s)

Waste Class:	261 A
Waste Class Name:	Pharmaceuticals

178	62 of 64	E/248.1	74.9 / -2.00	**CBI Home Health formerly We Care Home Health** **267 O'Connor Street Suite 609** **Ottawa ON K2P 1V3**	GEN

Generator Info

Generator No:	ON6991797	**Choice of Contact:**	
Approval Years:	As of Oct 2022	**Contaminated Fac:**	
Status:	Registered	**MHSW Facility:**	
PO Box No:		**SIC Code:**	
Country:	Canada		
Co Admin:			
Phone No Admin:			
SIC Description:			

Waste Detail(s)

Waste Class:	261 A
Waste Class Name:	PHARMACEUTICALS

Waste Detail(s)

Waste Class:	312 P
Waste Class Name:	PATHOLOGICAL WASTES

2017 Generator Info

Gen No:	ON6991797	**Choice of Contact:**	CO_OFFICIAL
ID:	27457	**Phone No Official:**	6137822244 Ext.34527
Contaminated Fac:	N	**Phone No Admin:**	6137822244 Ext.1811
MHSW Facility:	N	**County Ont:**	OTTAWA CARLTON (RM)
NAICS Code1:	621610	**County Out:**	
NAICS Code2:	621390	**District:**	402
NAICS Code3:			
Gen Name:	CBI Home Health formerly We Care Home Health		
Gen Div:			
Gen Op Name:	CBI Home Health formerly We Care Home Health		
Gen Op Div:			
Site Adrs1:	267 O'Connor Street Suite 609		
Site Bldg:			
Site Pobox:			
Province In:	ONTARIO		
Site Adrs2:			
Site City:	Ottawa		
Province Out:			
Site Postal Code:	K2P 1V3		
Site Country:	Canada		
Co Official:	Melina A Verhaegen		
Co Admin:	Heather Bozik		

2017 Generator Manifest

ID:	53636	**Sum Received Qty:**	303.82
Generator No:	ON6991797	**Waste Class Name:**	PHARMACEUTICALS
Receiver Type:	030	**Count Manifests:**	8
Waste Char:	A	**District:**	402
Waste Code:	261		

2017 Generator Manifest

ID:	53637	**Sum Received Qty:**	102.94
Generator No:	ON6991797	**Waste Class Name:**	PATHOLOGICAL WASTES
Receiver Type:	030	**Count Manifests:**	6
Waste Char:	P	**District:**	402
Waste Code:	312		

2018 Generator Info

Gen No:	ON6991797	**Choice of Contact:**	CO_ADMIN
ID:	27876	**Phone No Official:**	6137822244 Ext.34527
Contaminated Fac:	N	**Phone No Admin:**	613-782-2244 Ext.34527
MHSW Facility:	N	**County Ont:**	OTTAWA CARLTON (RM)
NAICS Code1:	621610	**County Out:**	
NAICS Code2:	621390	**District:**	402
NAICS Code3:			
Gen Name:	CBI Home Health formerly We Care Home Health		
Gen Div:			
Gen Op Name:	CBI Home Health formerly We Care Home Health		
Gen Op Div:			
Site Adrs1:	267 O'Connor Street Suite 609		
Site Bldg:			
Site Pobox:			
Province In:	ONTARIO		
Site Adrs2:			
Site City:	Ottawa		
Province Out:			
Site Postal Code:	K2P 1V3		
Site Country:	Canada		
Co Official:	Melina A Verhaegen		
Co Admin:	Ankita Gandhi		

2018 Generator Manifest

ID:	53627	***Sum Received Qty:***	145.93
Generator No:	ON6991797	***Waste Class Name:***	PATHOLOGICAL WASTES
Receiver Type:	030	***Count Manifests:***	9
Waste Char:	P	***District:***	402
Waste Code:	312		

2018 Generator Manifest

ID:	53626	***Sum Received Qty:***	178.93
Generator No:	ON6991797	***Waste Class Name:***	PHARMACEUTICALS
Receiver Type:	030	***Count Manifests:***	12
Waste Char:	A	***District:***	402
Waste Code:	261		

2019 Generator Info

Gen No:	ON6991797	***Choice of Contact:***	CO_ADMIN
ID:	28145	***Phone No Official:***	6137822244 Ext.34527
Contaminated Fac:	N	***Phone No Admin:***	613-782-2244 Ext.34527
MHSW Facility:	N	***County Ont:***	OTTAWA CARLTON (RM)
NAICS Code1:	621610	***County Out:***	
NAICS Code2:	621390	***District:***	402
NAICS Code3:			
Gen Name:	CBI Home Health formerly We Care Home Health		
Gen Div:			
Gen Op Name:	CBI Home Health formerly We Care Home Health		
Gen Op Div:			
Site Adrs1:	267 O'Connor Street Suite 609		
Site Bldg:			
Site Pobox:			
Province In:	ONTARIO		
Site Adrs2:			
Site City:	Ottawa		
Province Out:			
Site Postal Code:	K2P 1V3		
Site Country:	Canada		
Co Official:	Melina A Verhaegen		
Co Admin:	Ankita Gandhi		

2019 Generator Manifest

ID:	53560	***Sum Received Qty:***	9.0
Generator No:	ON6991797	***Waste Class Name:***	PHARMACEUTICALS
Receiver Type:	030	***Count Manifests:***	1
Waste Char:	P	***District:***	402
Waste Code:	261		

2019 Generator Manifest

ID:	53559	***Sum Received Qty:***	173.0
Generator No:	ON6991797	***Waste Class Name:***	PHARMACEUTICALS
Receiver Type:	030	***Count Manifests:***	11
Waste Char:	A	***District:***	402
Waste Code:	261		

2019 Generator Manifest

ID:	53561	***Sum Received Qty:***	58.0

Generator No:	ON6991797	**Waste Class Name:**	PATHOLOGICAL WASTES
Receiver Type:	030	**Count Manifests:**	9
Waste Char:	P	**District:**	402
Waste Code:	312		

2020 Generator Info

Gen No:	ON6991797	**Choice of Contact:**	CO_OFFICIAL
ID:	27851	**Phone No Official:**	6137822244 Ext.34527
Contaminated Fac:	N	**Phone No Admin:**	613-782-2244 Ext.34527
MHSW Facility:	N	**County Ont:**	OTTAWA CARLTON (RM)
NAICS Code1:	621610	**County Out:**	
NAICS Code2:	621390	**District:**	402
NAICS Code3:			
Gen Name:	CBI Home Health formerly We Care Home Health		
Gen Div:			
Gen Op Name:	CBI Home Health formerly We Care Home Health		
Gen Op Div:			
Site Adrs1:	267 O'Connor Street Suite 609		
Site Bldg:			
Site Pobox:			
Province In:	ONTARIO		
Site Adrs2:			
Site City:	Ottawa		
Province Out:			
Site Postal Code:	K2P 1V3		
Site Country:	Canada		
Co Official:	Melina A Verhaegen		
Co Admin:	Ankita Gandhi		

2020 Generator Manifest

ID:	50015	**Sum Received Qty:**	18.84
Generator No:	ON6991797	**Waste Class Name:**	PATHOLOGICAL WASTES
Receiver Type:	030	**Count Manifests:**	2
Waste Char:	P	**District:**	402
Waste Code:	312		

2020 Generator Manifest

ID:	50012	**Sum Received Qty:**	41.7
Generator No:	ON6991797	**Waste Class Name:**	PHARMACEUTICALS
Receiver Type:	035	**Count Manifests:**	3
Waste Char:	A	**District:**	305
Waste Code:	261		

2020 Generator Manifest

ID:	50013	**Sum Received Qty:**	19.7
Generator No:	ON6991797	**Waste Class Name:**	PATHOLOGICAL WASTES
Receiver Type:	035	**Count Manifests:**	2
Waste Char:	P	**District:**	305
Waste Code:	312		

2020 Generator Manifest

ID:	50014	**Sum Received Qty:**	28.73
Generator No:	ON6991797	**Waste Class Name:**	PHARMACEUTICALS
Receiver Type:	030	**Count Manifests:**	3
Waste Char:	A	**District:**	402
Waste Code:	261		

Map Key	Number of Records	Direction/ Distance (m)	Elev/Diff (m)	Site	DB

2021 Generator Info

Gen No:	ON6991797	***Choice of Contact:***	CO_OFFICIAL
ID:	28360	***Phone No Official:***	6137822244 Ext.34527
Contaminated Fac:	N	***Phone No Admin:***	613-782-2244 Ext.34527
MHSW Facility:	N	***County Ont:***	OTTAWA CARLTON (RM)
NAICS Code1:	621610	***County Out:***	
NAICS Code2:	621390	***District:***	402
NAICS Code3:			

Gen Name:	CBI Home Health formerly We Care Home Health
Gen Div:	
Gen Op Name:	CBI Home Health formerly We Care Home Health
Gen Op Div:	
Site Adrs1:	267 O'Connor Street Suite 609
Site Bldg:	
Site Pobox:	
Province In:	ONTARIO
Site Adrs2:	
Site City:	Ottawa
Province Out:	
Site Postal Code:	K2P 1V3
Site Country:	Canada
Co Official:	Melina A Verhaegen
Co Admin:	Ankita Gandhi

2021 Generator Manifest

ID:	51977	***Sum Received Qty:***	54.82
Generator No:	ON6991797	***Waste Class Name:***	PATHOLOGICAL WASTES
Receiver Type:	030	***Count Manifests:***	6
Waste Char:	P	***District:***	402
Waste Code:	312		

2021 Generator Manifest

ID:	51976	***Sum Received Qty:***	64.8
Generator No:	ON6991797	***Waste Class Name:***	PHARMACEUTICALS
Receiver Type:	030	***Count Manifests:***	10
Waste Char:	A	***District:***	402
Waste Code:	261		

178	***63 of 64***	***E/248.1***	***74.9 / -2.00***	***Midtown Ottawa FHO*** ***267 O'Connor ST. Suite 306*** ***Ottawa ON***	***GEN***

Generator Info

Generator No:	ON5935207	***Choice of Contact:***	
Approval Years:	As of Oct 2022	***Contaminated Fac:***	
Status:	Registered	***MHSW Facility:***	
PO Box No:		***SIC Code:***	
Country:	Canada		
Co Admin:			
Phone No Admin:			
SIC Description:			

Waste Detail(s)

Waste Class:	312 P
Waste Class Name:	PATHOLOGICAL WASTES

Waste Detail(s)

Waste Class: 261 A
Waste Class Name: PHARMACEUTICALS

Generator Info as of July 2024

Generator No: ON5935207
Generator Company Name: Midtown Ottawa FHO
Street: 267 O'Connor ST. Suite 306
City: Ottawa
Province State: Ontario
Country: Canada
Postal Code: K2P1V3
Waste Class: 312 P, 261 A

Waste Class Decoded:

312 - PATHOLOGICAL WASTES; 261 - PHARMACEUTICALS

2017 Generator Info

Gen No: ON5935207
ID: 23417
Contaminated Fac: N
MHSW Facility: N
NAICS Code1: 621110
NAICS Code2:
NAICS Code3:
Gen Name: Midtown Family Health
Gen Div:
Gen Op Name: bhavna Valia
Gen Op Div:
Site Adrs1: 267 O'Connor ST. Suite 306
Site Bldg:
Site Pobox:
Province In: ONTARIO
Site Adrs2:
Site City: Ottawa
Province Out:
Site Postal Code: K2P 1V3
Site Country: Canada
Co Official: Bhavna Valia
Co Admin: Helen Rizzo
Choice of Contact: CO_OFFICIAL
Phone No Official: 613-233-6652 Ext.
Phone No Admin: 6132336652 Ext.
County Ont: OTTAWA CARLTON (RM)
County Out:
District: 402

2017 Generator Manifest

ID: 48459
Generator No: ON5935207
Receiver Type: 035
Waste Char: P
Waste Code: 312
Sum Received Qty: 6.1
Waste Class Name: PATHOLOGICAL WASTES
Count Manifests: 1
District: 305

2017 Generator Manifest

ID: 48460
Generator No: ON5935207
Receiver Type: 030
Waste Char: P
Waste Code: 312
Sum Received Qty: 23.9
Waste Class Name: PATHOLOGICAL WASTES
Count Manifests: 3
District: 402

2018 Generator Info

Gen No:	ON5935207	***Choice of Contact:***	CO_OFFICIAL
ID:	23664	***Phone No Official:***	613-233-6652 Ext.
Contaminated Fac:	N	***Phone No Admin:***	6132336652 Ext.
MHSW Facility:	N	***County Ont:***	OTTAWA CARLTON (RM)
NAICS Code1:	621110	***County Out:***	
NAICS Code2:		***District:***	402
NAICS Code3:			
Gen Name:	Midtown Family Health		
Gen Div:			
Gen Op Name:	bhavna Valia		
Gen Op Div:			
Site Adrs1:	267 O'Connor ST. Suite 306		
Site Bldg:			
Site Pobox:			
Province In:	ONTARIO		
Site Adrs2:			
Site City:	Ottawa		
Province Out:			
Site Postal Code:	K2P 1V3		
Site Country:	Canada		
Co Official:	Bhavna Valia		
Co Admin:	Helen Rizzo		

2018 Generator Manifest

ID:	48338	***Sum Received Qty:***	23.9
Generator No:	ON5935207	***Waste Class Name:***	PATHOLOGICAL WASTES
Receiver Type:	030	***Count Manifests:***	3
Waste Char:	P	***District:***	402
Waste Code:	312		

2019 Generator Info

Gen No:	ON5935207	***Choice of Contact:***	CO_OFFICIAL
ID:	23786	***Phone No Official:***	613-233-6652 Ext.
Contaminated Fac:	N	***Phone No Admin:***	6132336652 Ext.
MHSW Facility:	N	***County Ont:***	OTTAWA CARLTON (RM)
NAICS Code1:	621110	***County Out:***	
NAICS Code2:		***District:***	402
NAICS Code3:			
Gen Name:	Midtown Family Health		
Gen Div:			
Gen Op Name:	bhavna Valia		
Gen Op Div:			
Site Adrs1:	267 O'Connor ST. Suite 306		
Site Bldg:			
Site Pobox:			
Province In:	ONTARIO		
Site Adrs2:			
Site City:	Ottawa		
Province Out:			
Site Postal Code:	K2P 1V3		
Site Country:	Canada		
Co Official:	Bhavna Valia		
Co Admin:	Helen Rizzo		

2019 Generator Manifest

ID:	48097	***Sum Received Qty:***	23.0

Generator No:	ON5935207	**Waste Class Name:**	PATHOLOGICAL WASTES
Receiver Type:	030	**Count Manifests:**	3
Waste Char:	P	**District:**	402
Waste Code:	312		

2020 Generator Info

Gen No:	ON5935207	**Choice of Contact:**	CO_OFFICIAL
ID:	23501	**Phone No Official:**	613-233-6652 Ext.
Contaminated Fac:	N	**Phone No Admin:**	6132336652 Ext.
MHSW Facility:	N	**County Ont:**	OTTAWA CARLTON (RM)
NAICS Code1:	621110	**County Out:**	
NAICS Code2:		**District:**	402
NAICS Code3:			
Gen Name:	Midtown Family Health		
Gen Div:			
Gen Op Name:	Bhavna Valia		
Gen Op Div:			
Site Adrs1:	267 O'Connor ST. Suite 306		
Site Bldg:			
Site Pobox:			
Province In:	ONTARIO		
Site Adrs2:			
Site City:	Ottawa		
Province Out:			
Site Postal Code:	K2P 1V3		
Site Country:	Canada		
Co Official:	Bhavna Valia		
Co Admin:	Helen Rizzo		

2020 Generator Manifest

ID:	44705	**Sum Received Qty:**	13.1
Generator No:	ON5935207	**Waste Class Name:**	PATHOLOGICAL WASTES
Receiver Type:	030	**Count Manifests:**	2
Waste Char:	P	**District:**	402
Waste Code:	312		

2021 Generator Info

Gen No:	ON5935207	**Choice of Contact:**	CO_OFFICIAL
ID:	23852	**Phone No Official:**	613-233-6652 Ext.
Contaminated Fac:	N	**Phone No Admin:**	6132336652 Ext.
MHSW Facility:	N	**County Ont:**	OTTAWA CARLTON (RM)
NAICS Code1:	621110	**County Out:**	
NAICS Code2:		**District:**	402
NAICS Code3:			
Gen Name:	Midtown Family Health		
Gen Div:			
Gen Op Name:	Darren Whatley		
Gen Op Div:			
Site Adrs1:	267 O'Connor ST. Suite 306		
Site Bldg:			
Site Pobox:			
Province In:	ONTARIO		
Site Adrs2:			
Site City:	Ottawa		
Province Out:			
Site Postal Code:	K2P 1V3		
Site Country:	Canada		
Co Official:	Whatley Darren		
Co Admin:	Helen Rizzo		

Map Key	Number of Records	Direction/ Distance (m)	Elev/Diff (m)	Site	DB

2021 Generator Manifest

ID:	46433	***Sum Received Qty:***	24.05
Generator No:	ON5935207	***Waste Class Name:***	PATHOLOGICAL WASTES
Receiver Type:	030	***Count Manifests:***	3
Waste Char:	P	***District:***	402
Waste Code:	312		

Map Key	Number of Records	Direction/ Distance (m)	Elev/Diff (m)	Site	DB
178	64 of 64	E/248.1	74.9 / -2.00	***CENTRAL OTTAWA FAMILY MEDICINE ASSOCIATES LTD.*** ***Suite 500, 267 O'Connor Street*** ***Ottawa ON***	GEN

Generator Info

Generator No:	ON6644068	***Choice of Contact:***	
Approval Years:	As of Oct 2022	***Contaminated Fac:***	
Status:	Registered	***MHSW Facility:***	
PO Box No:		***SIC Code:***	
Country:	Canada		
Co Admin:			
Phone No Admin:			
SIC Description:			

Waste Detail(s)

Waste Class:	148 C
Waste Class Name:	INORGANIC LABORATORY CHEMICALS

Waste Detail(s)

Waste Class:	312 P
Waste Class Name:	PATHOLOGICAL WASTES

Generator Info as of July 2024

Generator No:	ON6644068
Generator Company Name:	CENTRAL OTTAWA FAMILY MEDICINE ASSOCIATES LTD.
Street:	Suite 500, 267 O'Connor Street
City:	Ottawa
Province State:	Ontario
Country:	Canada
Postal Code:	K2P1V3
Waste Class:	312 P, 148 C

Waste Class Decoded:

312 - PATHOLOGICAL WASTES; 148 - INORGANIC LABORATORY CHEMICALS

2017 Generator Info

Gen No:	ON6644068	***Choice of Contact:***	CO_ADMIN
ID:	26121	***Phone No Official:***	613-760-3701 Ext.
Contaminated Fac:	N	***Phone No Admin:***	613-730-3701 Ext.
MHSW Facility:	N	***County Ont:***	OTTAWA CARLTON (RM)
NAICS Code1:	621110	***County Out:***	
NAICS Code2:		***District:***	402
NAICS Code3:			

Gen Name:	Central Ottawa Family Medicine Associates Ltd.
Gen Div:	
Gen Op Name:	Central Ottawa Family Medicine Associates
Gen Op Div:	
Site Adrs1:	Suite 500
Site Bldg:	
Site Pobox:	
Province In:	ONTARIO
Site Adrs2:	267 O'Connor Street
Site City:	Ottawa
Province Out:	
Site Postal Code:	K2P 1V3
Site Country:	Canada
Co Official:	Jasmine Soule
Co Admin:	Jasmine Soule

2018 Generator Info

Gen No:	ON6644068	**Choice of Contact:**	CO_ADMIN
ID:	26462	**Phone No Official:**	613-760-3701 Ext.
Contaminated Fac:	N	**Phone No Admin:**	613-730-3701 Ext.
MHSW Facility:	N	**County Ont:**	OTTAWA CARLTON (RM)
NAICS Code1:	621110	**County Out:**	
NAICS Code2:		**District:**	402
NAICS Code3:			

Gen Name:	Central Ottawa Family Medicine Associates Ltd.
Gen Div:	
Gen Op Name:	Central Ottawa Family Medicine Associates
Gen Op Div:	
Site Adrs1:	Suite 500
Site Bldg:	
Site Pobox:	
Province In:	ONTARIO
Site Adrs2:	267 O'Connor Street
Site City:	Ottawa
Province Out:	
Site Postal Code:	K2P 1V3
Site Country:	Canada
Co Official:	Jasmine Soule
Co Admin:	Jasmine Soule

2019 Generator Info

Gen No:	ON6644068	**Choice of Contact:**	CO_ADMIN
ID:	26699	**Phone No Official:**	613-760-3701 Ext.
Contaminated Fac:	N	**Phone No Admin:**	613-730-3701 Ext.
MHSW Facility:	N	**County Ont:**	OTTAWA CARLTON (RM)
NAICS Code1:	621110	**County Out:**	
NAICS Code2:		**District:**	402
NAICS Code3:			

Gen Name:	Central Ottawa Family Medicine Associates Ltd.
Gen Div:	
Gen Op Name:	Central Ottawa Family Medicine Associates
Gen Op Div:	
Site Adrs1:	Suite 500
Site Bldg:	
Site Pobox:	
Province In:	ONTARIO
Site Adrs2:	267 O'Connor Street
Site City:	Ottawa
Province Out:	
Site Postal Code:	K2P 1V3
Site Country:	Canada
Co Official:	Jasmine Soule

Co Admin: Jasmine Soule

2020 Generator Info

Gen No:	ON6644068	**Choice of Contact:**	CO_ADMIN
ID:	26434	**Phone No Official:**	613-760-3701 Ext.
Contaminated Fac:	N	**Phone No Admin:**	613-730-3701 Ext.
MHSW Facility:	N	**County Ont:**	OTTAWA CARLTON (RM)
NAICS Code1:	621110	**County Out:**	
NAICS Code2:		**District:**	402
NAICS Code3:			

Gen Name: Central Ottawa Family Medicine Associates Ltd.
Gen Div:
Gen Op Name: Central Ottawa Family Medicine Associates
Gen Op Div:
Site Adrs1: Suite 500
Site Bldg:
Site Pobox:
Province In: ONTARIO
Site Adrs2: 267 O'Connor Street
Site City: Ottawa
Province Out:
Site Postal Code: K2P 1V3
Site Country: Canada
Co Official: Jasmine Soule
Co Admin: Jasmine Soule

2021 Generator Info

Gen No:	ON6644068	**Choice of Contact:**	CO_ADMIN
ID:	26892	**Phone No Official:**	613-760-3701 Ext.
Contaminated Fac:	N	**Phone No Admin:**	613-730-3701 Ext.
MHSW Facility:	N	**County Ont:**	OTTAWA CARLTON (RM)
NAICS Code1:	621110	**County Out:**	
NAICS Code2:		**District:**	402
NAICS Code3:			

Gen Name: Central Ottawa Family Medicine Associates Ltd.
Gen Div:
Gen Op Name: Central Ottawa Family Medicine Associates
Gen Op Div:
Site Adrs1: Suite 500
Site Bldg:
Site Pobox:
Province In: ONTARIO
Site Adrs2: 267 O'Connor Street
Site City: Ottawa
Province Out:
Site Postal Code: K2P 1V3
Site Country: Canada
Co Official: Jasmine Soule
Co Admin: Jasmine Soule

Map Key	Number of Records	Direction/ Distance (m)	Elev/Diff (m)	Site	DB
179	1 of 4	SW/248.3	78.2 / 1.31	519059 ONTARIO LTD 328 KENT ST OTTAWA ON K2P 2A6	PRT

Location ID: 10981
Type: retail
Expiry Date: 1993-02-28
Capacity (L): 0
Licence #: 0012447001

Map Key	Number of Records	Direction/ Distance (m)	Elev/Diff (m)	Site	DB
179	2 of 4	SW/248.3	78.2 / 1.31	519059 ONTARIO LTD 328 KENT ST OTTAWA ON K2P2A6	PRT

Location ID: 10981
Type: retail
Expiry Date: 1992-10-31
Capacity (L): 2000
Licence #: 0032921001

Map Key	Number of Records	Direction/ Distance (m)	Elev/Diff (m)	Site	DB
179	3 of 4	SW/248.3	78.2 / 1.31	519059 ONTARIO LTD 328 KENT ST OTTAWA ON K2P 2A6	DTNK

Delisted Expired Fuel Safety Facilities

Instance No: 9469694
Status: EXPIRED
Instance ID:
Instance Type: FS Facility
Instance Creation Dt:
Instance Install Dt:
Item Description:
Manufacturer:
Model:
Serial No:
ULC Standard:
Quantity:
Unit of Measure:
Overfill Prot Type:
Creation Date:
Next Periodic Str DT:
TSSA Base Sched Cycle 2:
TSSAMax Hazard Rank 1:
TSSA Risk Based Periodic Yn:
TSSA Volume of Directives:
TSSA Periodic Exempt:
TSSA Statutory Interval:
TSSA Recd Insp Interva:
TSSA Recd Tolerance:
TSSA Program Area:
TSSA Program Area 2:
Description:
Original Source: EXP
Record Date: Up to May 2013

Expired Date: 3/20/1992
Max Hazard Rank:
Facility Location:
Facility Type:
Fuel Type 2:
Fuel Type 3:
Panam Related:
Panam Venue Nm:
External Identifier:
Item:
Piping Steel:
Piping Galvanized:
Tank Single Wall St:
Piping Underground:
Tank Underground:
Source:

Map Key	Number of Records	Direction/ Distance (m)	Elev/Diff (m)	Site	DB
179	4 of 4	SW/248.3	78.2 / 1.31	519059 ONTARIO LTD 328 KENT ST OTTAWA ON	DTNK

Delisted Expired Fuel Safety Facilities

Instance No: 10039185
Status: EXPIRED
Instance ID: 10793
Instance Type: FS Facility
Instance Creation Dt:

Expired Date:
Max Hazard Rank:
Facility Location:
Facility Type:
Fuel Type 2:

Instance Install Dt:		**Fuel Type 3:**	
Item Description:		**Panam Related:**	
Manufacturer:		**Panam Venue Nm:**	
Model:		**External Identifier:**	
Serial No:		**Item:**	
ULC Standard:		**Piping Steel:**	
Quantity:		**Piping Galvanized:**	
Unit of Measure:		**Tank Single Wall St:**	
Overfill Prot Type:		**Piping Underground:**	
Creation Date:		**Tank Underground:**	
Next Periodic Str DT:		**Source:**	
TSSA Base Sched Cycle 2:			
TSSAMax Hazard Rank 1:			
TSSA Risk Based Periodic Yn:			
TSSA Volume of Directives:			
TSSA Periodic Exempt:			
TSSA Statutory Interval:			
TSSA Recd Insp Interva:			
TSSA Recd Tolerance:			
TSSA Program Area:			
TSSA Program Area 2:			
Description:	FS Propane Refill Cntr - Cylr Fill		
Original Source:	EXP		
Record Date:	Up to Mar 2012		

180 | ***1 of 1*** | ***SW/248.8*** | ***78.9 / 2.00*** | ***ON*** | ***BORE***

Borehole ID:	613260	**Inclin FLG:**	No
OGF ID:	215514562	**SP Status:**	Initial Entry
Status:		**Surv Elev:**	No
Type:	Borehole	**Piezometer:**	No
Use:		**Primary Name:**	
Completion Date:	JAN-1965	**Municipality:**	
Static Water Level:	7.3	**Lot:**	
Primary Water Use:		**Township:**	
Sec. Water Use:		**Latitude DD:**	45.414383
Total Depth m:	-999	**Longitude DD:**	-75.698693
Depth Ref:	Ground Surface	**UTM Zone:**	18
Depth Elev:		**Easting:**	445331
Drill Method:		**Northing:**	5029222
Orig Ground Elev m:	74.3	**Location Accuracy:**	
Elev Reliabil Note:		**Accuracy:**	Not Applicable
DEM Ground Elev m:	74.3		
Concession:			
Location D:			
Survey D:			
Comments:			

Borehole Geology Stratum

Geology Stratum ID:	218394390	**Mat Consistency:**	Stiff
Top Depth:	1.2	**Material Moisture:**	
Bottom Depth:	2.4	**Material Texture:**	
Material Color:	Grey	**Non Geo Mat Type:**	
Material 1:	Clay	**Geologic Formation:**	
Material 2:	Silt	**Geologic Group:**	
Material 3:		**Geologic Period:**	
Material 4:		**Depositional Gen:**	
Gsc Material Description:			
Stratum Description:	CLAY. GREY,STIFF.		

Geology Stratum ID:	218394391	**Mat Consistency:**	Hard
Top Depth:	2.4	**Material Moisture:**	

Bottom Depth:	9.3	**Material Texture:**	
Material Color:	Grey	**Non Geo Mat Type:**	
Material 1:	Till	**Geologic Formation:**	
Material 2:	Sand	**Geologic Group:**	
Material 3:		**Geologic Period:**	
Material 4:		**Depositional Gen:**	
Gsc Material Description:			
Stratum Description:	TILL. GREY,HARD.		

Geology Stratum ID:	218394389	**Mat Consistency:**	Compact
Top Depth:	0	**Material Moisture:**	
Bottom Depth:	1.2	**Material Texture:**	
Material Color:		**Non Geo Mat Type:**	
Material 1:	Fill	**Geologic Formation:**	
Material 2:		**Geologic Group:**	
Material 3:		**Geologic Period:**	
Material 4:		**Depositional Gen:**	fill
Gsc Material Description:			
Stratum Description:	FILL. COMPACT.		

Geology Stratum ID:	218394392	**Mat Consistency:**	Hard
Top Depth:	9.3	**Material Moisture:**	
Bottom Depth:		**Material Texture:**	
Material Color:	Black	**Non Geo Mat Type:**	
Material 1:	Bedrock	**Geologic Formation:**	
Material 2:	Shale	**Geologic Group:**	
Material 3:	Silt	**Geologic Period:**	
Material 4:		**Depositional Gen:**	
Gsc Material Description:			
Stratum Description:	BEDROCK. BLACK,FOSSILIFEROUS,FRACTURED,WATER STABLE AT 219.6 FEET.BEDROCK. BROWN, VERY HARD.		

Source

Source Type:	Data Survey	**Source Appl:**	Spatial/Tabular
Source Orig:	Geological Survey of Canada	**Source Iden:**	1
Source Date:	1956-1972	**Scale or Res:**	Varies
Confidence:		**Horizontal:**	NAD27
Observatio:		**Verticalda:**	Mean Average Sea Level
Source Name:	Urban Geology Automated Information System (UGAIS)		
Source Details:	File: OTTAWA2.txt RecordID: 057680 NTS_Sheet: 31G05G		
Confiden 1:			

Source List

Source Identifier:	1	**Horizontal Datum:**	NAD27
Source Type:	Data Survey	**Vertical Datum:**	Mean Average Sea Level
Source Date:	1956-1972	**Projection Name:**	Universal Transverse Mercator
Scale or Resolution:	Varies		
Source Name:	Urban Geology Automated Information System (UGAIS)		
Source Originators:	Geological Survey of Canada		

---

181 | ***1 of 2*** | ***ENE/248.9*** | ***74.9 / -2.00*** | ***Enbridge Gas Distribution Inc.*** ***310 Cooper St.*** ***Ottawa ON*** | ***SPL***

Ref No:	4103-B4AJEM	**Municipality No:**	
Year:		**Nature of Damage:**	
Incident Dt:	2018/09/04	**Discharger Report:**	
Dt MOE Arvl on Scn:		**Material Group:**	
MOE Reported Dt:	2018/09/04	**Impact to Health:**	0 - No Impact
Dt Document Closed:		**Agency Involved:**	
Site No:	NA		

MOE Response:	No
Site County/District:	
Site Geo Ref Meth:	
Site District Office:	Ottawa
Nearest Watercourse:	
Site Name:	Linestrike location<UNOFFICIAL>
Site Address:	310 Cooper St.
Site Region:	Eastern
Site Municipality:	Ottawa
Site Lot:	
Site Conc:	
Site Geo Ref Accu:	
Site Map Datum:	
Northing:	5029557.71
Easting:	445744.6
Entity Operating Name:	
Client Name:	Enbridge Gas Distribution Inc.
Client Type:	Corporation
Source Type:	Pipeline/Components
Incident Cause:	
Incident Preceding Spill:	Leak/Break
Incident Reason:	Operator/Human Error
Incident Summary:	TSSA FSB: 1/2" pl IP gas main dmged - made safe
Environment Impact:	
Health Env Consequence:	
Nature of Impact:	
Contaminant Qty:	0 other - see incident description
Contaminant Qty 1:	0
Contaminant Unit:	other - see incident description
Contaminant Code:	35
Contaminant Name:	NATURAL GAS (METHANE)
Contaminant Limit 1:	
Contam Limit Freq 1:	
Contaminant UN No 1:	1075
Receiving Medium:	Air
Activity Preceding Spill:	
Property 2nd Watershed:	
Property Tertiary Watershed:	
Sector Type:	Miscellaneous Industrial
SAC Action Class:	TSSA - Fuel Safety Branch - Hydrocarbon Fuel Release/Spill
Call Report Locatn Geodata:	
Time Reported:	
System Facility Address:	

181	***2 of 2***	***ENE/248.9***	***74.9 / -2.00***	***PIPELINE HIT 1/2" 310 COOPER ST,,OTTAWA,ON,K2P 0G7,CA ON***	***PINC***

Incident Id:		***Pipe Material:***	
Incident No:	2390424	***Fuel Category:***	
Incident Reported Dt:	9/5/2018	***Health Impact:***	
Type:	FS-Pipeline Incident	***Environment Impact:***	
Status Code:		***Property Damage:***	
Tank Status:	Pipeline Damage Reason Est	***Service Interrupt:***	
Task No:		***Enforce Policy:***	
Spills Action Centre:		***Public Relation:***	
Fuel Type:		***Pipeline System:***	
Fuel Occurrence Tp:		***PSIG:***	
Date of Occurrence:		***Attribute Category:***	
Occurrence Start Dt:		***Regulator Location:***	
Depth:		***Method Details:***	
Customer Acct Name:	PIPELINE HIT 1/2"		
Incident Address:	310 COOPER ST,,OTTAWA,ON,K2P 0G7,CA		
Operation Type:			

Pipeline Type:
Regulator Type:
Summary:
Reported By:
Affiliation:
Occurrence Desc:
Damage Reason:
Notes:

---

182 | **1 of 1** | **SSE/249.4** | **75.8 / -1.11** | **366 382 BANKS STREET Ottawa ON** | **WWIS**

Well ID:	7295732	**Flowing (Y/N):**	
Construction Date:		**Flow Rate:**	
Use 1st:	Test Hole	**Data Entry Status:**	
Use 2nd:	Monitoring	**Data Src:**	
Final Well Status:	Monitoring and Test Hole	**Date Received:**	09/29/2017
Water Type:		**Selected Flag:**	TRUE
Casing Material:		**Abandonment Rec:**	
Audit No:	Z206499	**Contractor:**	7241
Tag:	A189788	**Form Version:**	7
Constructn Method:		**Owner:**	
Elevation (m):		**County:**	OTTAWA-CARLETON
Elevatn Reliabilty:		**Lot:**	
Depth to Bedrock:		**Concession:**	
Well Depth:		**Concession Name:**	
Overburden/Bedrock:		**Easting NAD83:**	
Pump Rate:		**Northing NAD83:**	
Static Water Level:		**Zone:**	
Clear/Cloudy:		**UTM Reliability:**	
Municipality:	OTTAWA CITY		
Site Info:			

PDF URL (Map): https://d2khazk8e83rdv.cloudfront.net/moe_mapping/downloads/2Water/Wells_pdfs/729\7295732.pdf

Additional Detail(s) (Map)

Well Completed Date:	09/10/2017
Year Completed:	2017
Depth (m):	5.79
Latitude:	45.413915783817
Longitude:	-75.6953349663914
X:	-75.69533480449947
Y:	45.413915777163645
Path:	729\7295732.pdf

Bore Hole Information

Bore Hole ID:	1006738380	**Elevation:**	
DP2BR:		**Elevrc:**	
Spatial Status:		**Zone:**	18
Code OB:		**East83:**	445593.00
Code OB Desc:		**North83:**	5029168.00
Open Hole:		**Org CS:**	UTM83
Cluster Kind:		**UTMRC:**	4
Date Completed:	09/10/2017	**UTMRC Desc:**	margin of error : 30 m - 100 m
Remarks:		**Location Method:**	wwr
Location Method Desc:	on Water Well Record		
Elevrc Desc:			
Location Source Date:			
Improvement Location Source:			
Improvement Location Method:			

Source Revision Comment:
Supplier Comment:

Overburden and Bedrock Materials Interval

Formation ID:	1006883484
Layer:	1
Color:	6
General Color:	BROWN
Material 1:	11
Material 1 Desc:	GRAVEL
Material 2:	28
Material 2 Desc:	SAND
Material 3:	85
Material 3 Desc:	SOFT
Formation Top Depth:	0.0
Formation End Depth:	2.130000114440918
Formation End Depth UOM:	m

Overburden and Bedrock Materials Interval

Formation ID:	1006883486
Layer:	3
Color:	2
General Color:	GREY
Material 1:	06
Material 1 Desc:	SILT
Material 2:	05
Material 2 Desc:	CLAY
Material 3:	91
Material 3 Desc:	WATER-BEARING
Formation Top Depth:	3.9600000381469727
Formation End Depth:	5.789999961853027
Formation End Depth UOM:	m

Overburden and Bedrock Materials Interval

Formation ID:	1006883485
Layer:	2
Color:	2
General Color:	GREY
Material 1:	06
Material 1 Desc:	SILT
Material 2:	05
Material 2 Desc:	CLAY
Material 3:	85
Material 3 Desc:	SOFT
Formation Top Depth:	2.130000114440918
Formation End Depth:	3.9600000381469727
Formation End Depth UOM:	m

Annular Space/Abandonment Sealing Record

Plug ID:	1006883494
Layer:	1
Plug From:	0.0
Plug To:	0.3100000023841858
Plug Depth UOM:	m

Annular Space/Abandonment Sealing Record

Plug ID:	1006883496
Layer:	3
Plug From:	2.440000057220459
Plug To:	5.789999961853027
Plug Depth UOM:	m

Annular Space/Abandonment Sealing Record

Plug ID:	1006883495
Layer:	2
Plug From:	0.3100000023841858
Plug To:	2.440000057220459
Plug Depth UOM:	m

Method of Construction & Well Use

Method Construction ID:	1006883493
Method Construction Code:	D
Method Construction:	Direct Push
Other Method Construction:	

Pipe Information

Pipe ID:	1006883483
Casing No:	0
Comment:	
Alt Name:	

Construction Record - Casing

Casing ID:	1006883489
Layer:	1
Material:	5
Open Hole or Material:	PLASTIC
Depth From:	0.0
Depth To:	2.740000009536743
Casing Diameter:	4.03000020980835
Casing Diameter UOM:	cm
Casing Depth UOM:	m

Construction Record - Screen

Screen ID:	1006883490
Layer:	1
Slot:	10
Screen Top Depth:	2.7899999618530273
Screen End Depth:	5.789999961853027
Screen Material:	5
Screen Depth UOM:	m
Screen Diameter UOM:	cm
Screen Diameter:	4.820000171661377

Water Details

Water ID: 1006883488
Layer:
Kind Code:
Kind:
Water Found Depth:
Water Found Depth UOM: m

Hole Diameter

Hole ID: 1006883487
Diameter: 8.25
Depth From: 0.0
Depth To: 5.789999961853027
Hole Depth UOM: m
Hole Diameter UOM: cm

Unplottable Summary

Total: 106 Unplottable sites

DB	Company Name/Site Name	Address	City	Postal
CA	City of Ottawa	Somerset St W	Ottawa ON	
CA	City of Ottawa	Somerset St W	Ottawa ON	
CA	Claridge Homes (Carson) Inc.		Ottawa ON	
CA	The Filmore Inc.	Nepean Street	Ottawa ON	
CA	South Nepean Development Corporation		Ottawa ON	
CA	Urbandale Corporation		Ottawa ON	
CA	Claridge Homes (Carson) Inc.		Ottawa ON	
CA	South Nepean Development Corporation		Ottawa ON	
CA	Urbandale Corporation		Ottawa ON	
CA	Claridge Homes (Trim Rd) Inc.	Part 1, RP 4R-22747	Ottawa ON	
CA	Claridge Homes (Church St.) Inc.		Ottawa ON	
CA	Claridge Homes (Cooper St) Inc.		Ottawa ON	
CA	Claridge Homes (Strandherd) Inc.		Ottawa ON	
CA	City of Ottawa	Bank St Bank Street from Somerset Street to Catherine Street	Ottawa ON	
CA	City of Ottawa	Lisgar Rd	Ottawa ON	
CA	Urbandale Corporation		Ottawa ON	
CA	City of Ottawa	Gilmour Street (O'Connor to Metcalfe Streets)	Ottawa ON	
CA	City of Ottawa	Lisgar Rd	Ottawa ON	

CA	Urbandale Corporation		Ottawa ON
CA	Claridge Homes (Trim Rd) Inc.	Part 1, RP 4R-22747	Ottawa ON
CA	City of Ottawa	Somerset East	Ottawa ON
CA	Tartan Land Corporation and 1503916 Ontario Limited		Ottawa ON
CA	City of Ottawa	Bank St from Laurier Avenue to Somerest Street	Ottawa ON
CA	South Nepean Development Corporation		Ottawa ON
CA	South Nepean Development Corporation		Ottawa ON
CA	Urbandale Corporation		Ottawa ON
CA	Urbandale Corporation		Ottawa ON
CA	Urbandale Corporation		Ottawa ON
CA	Urbandale Corporation		Ottawa ON
CA	Urbandale Corporation		Ottawa ON
CA	Urbandale Corporation		Ottawa ON
CA	Urbandale Corporation		Ottawa ON
CA	Urbandale Corporation		Ottawa ON
CA	Loblaws	Lot 24, Conc. 11, Block 32, Plan 4M- 1103	Ottawa ON
CA	OTTAWA CITY	MACLAREN ST. COMBINED SEWERS	OTTAWA CITY ON
CA	R.M. OF OTTAWA-CARLETON	GILMOUR STREET	OTTAWA CITY ON
CA	R.M. OF OTTAWA-CARLETON - LISGAR STREET	LISGAR ST/KENT ST/BRONSON ST.	OTTAWA CITY ON
CA	R.M. OF OTTAWA-CARLETON	SOMERSET STREET	OTTAWA CITY ON
CA	THE DOUGLAS MACDONALD DEV. CORP.	COMMERCIAL PLAZA BANK STREET	OTTAWA CITY ON
CA	OTTAWA CITY - D. DOUGHERTY - LISGAR ST.	LISGAR ST/KENT ST/BRONSON AVE.	OTTAWA CITY ON
CA	OTTAWA CITY	COOPER ST.	OTTAWA CITY ON

CA	MACDONALD DEVELOPMENT CORP.	BANK ST.	OTTAWA CITY ON	
CA	MACDONALD DEVELOPMENT CORP.-PLAZA	EASEMENT-BANK STREET	OTTAWA CITY ON	
CA	OTTAWA CITY	NEPEAN STREET	OTTAWA CITY ON	
CA	Claridge Homes (River Road) Inc.	Part 1, Ward 22, Former Geographic Township of Gloucester	Ottawa ON	
CA	OSSORY CANADA INC.	PRIVATE BLDG. BANK ST.	OTTAWA CITY ON	
CA	CARLETON UNIVERSITY (BILL RIDDELL)	MINTO CASE BUILDING	OTTAWA CITY n/a sent 01/19/93 ON	
CONV	Loblaw Companies Limited		Ottawa ON	
CONV	Taggart Construction Limited	Bank Street	South Ottawa ON	
ECA	Claridge Homes (Clarion Hills) Inc.		Ottawa ON	K2P 0Y6
ECA	City of Ottawa	Somerset St W	Ottawa ON	K1P 1J1
ECA	The Bell Telephone Company of Canada or Bell Canada	Multiple Sites Across Ontario	Ottawa ON	H3B 2M8
ECA	City of Ottawa	Bank St	Ottawa ON	K2H 5E3
ECA	The Bell Telephone Company of Canada or Bell Canada	Multiple Sites Across Ontario	Ottawa ON	H3B 2M8
ECA	Claridge Homes (Carson) Inc.		Ottawa ON	K2P 0Y6
ECA	Claridge Homes (River Road) Inc.	Part 1, Ward 22, Former Geographic Township of Gloucester	Ottawa ON	K2P 0Y6
ECA	South Nepean Development Corporation		Ottawa ON	K1P 0B6
ECA	Claridge Homes (River Road) Inc.		Ottawa ON	K2P 0Y6
ECA	Claridge Homes (Conroy Rd) Inc.	Part 5, Ref Plan 4R-24919	Ottawa ON	K2P 0Y6
ECA	Claridge Homes (Conroy Rd) Inc.	Part 5, Ref Plan 4R-24919	Ottawa ON	K2P 0Y6
ECA	Claridge Homes (River Road) Inc.		Ottawa ON	K2P 0Y6
ECA	The Filmore Inc.	Nepean Street	Ottawa ON	K2A 0E7
ECA	City of Ottawa	Bank St from Laurier Avenue to Somerest Street	Ottawa ON	K1P 1J1

ECA	Urbandale Corporation		Ottawa ON	K1G 2H5
ECA	South Nepean Development Corporation		Ottawa ON	K1P 0B6
ECA	City of Ottawa	Bank St from Laurier Avenue to Somerest Street	Ottawa ON	K1P 1J1
ECA	Claridge Homes (Cedarview) Inc.		Ottawa ON	K2P 0Y6
ECA	Urbandale Corporation		Ottawa ON	K1G 2H5
ECA	Claridge Homes (Clarion Hills) Inc.		Ottawa ON	K2P 0Y6
ECA	Claridge Homes (Rockcliffe Mews) Inc.		Ottawa ON	K2P 0Y6
ECA	Claridge Homes (Rockcliffe Mews) Inc.		Ottawa ON	K2P 0Y6
ECA	Urbandale Corporation		Ottawa ON	K1G 2H5
ECA	Urbandale Corporation		Ottawa ON	K1G 2H5
EHS		Bank St	Ottawa ON	
EHS		Bank St	Ottawa ON	
EHS		West portion of Slater, Metcalfe, Laurier, O'Connor	Ottawa ON	
GEN	Bell Canada	VARIOUS BELL CANADA MANHOLES AND ACCESS CHAMBERS WITHIN THE MOE EASTERN REG.	(SEE SCHEDULE "B") ON	K1P 6L9
GEN	Bell Canada	VARIOUS BELL CANADA MANHOLES AND ACCESS CHAMBERS WITHIN THE MOE EASTERN REG.	(SEE SCHEDULE "B") ON	K1P 6L9
GEN	Bell Canada	VARIOUS BELL CANADA MANHOLES AND ACCESS CHAMBERS WITHIN THE MOE NORTHERN REGION	(SEE SCHEDULE "B") ON	K1P 6L9
GEN	Bell Canada	VARIOUS BELL CANADA MANHOLES AND ACCESS CHAMBERS WITHIN THE MOE NORTHERN REGION	(SEE SCHEDULE "B") ON	K1P 6L9
GEN	Bell Canada	VARIOUS BELL CANADA MANHOLES AND ACCESS CHAMBERS WITHIN THE MOE EASTERN REG.	(SEE SCHEDULE "B") ON	
GEN	SPIC & SPAN-VALETOR-CASH CLEANERS	BILLINGS BRIDGE PLAZA, BANK STREET C/O 1764 WOODWARD DRIVE	OTTAWA ON	K2C 0P8
GEN	Hydro Ottawa Ltd.	Bank St	Ottawa ON	

GEN	Bell Canada	VARIOUS BELL CANADA MANHOLES AND ACCESS CHAMBERS WITHIN THE MOE NORTHERN REGION	(SEE SCHEDULE "B") ON	K1P 6L9
GEN	Bell Canada	VARIOUS BELL CANADA MANHOLES AND ACCESS CHAMBERS WITHIN THE MOE EASTERN REG.	(SEE SCHEDULE "B") ON	K1P 6L9
LIMO	Carleton University Dump	Ottawa	ON	
NPCB	CARLETON UNIVERSITY		OTTAWA ON	K1SB6
NPCB	CARLETON UNIVERSITY		OTTAWA ON	K1S 5B6
NPCB	CARLETON UNIVERSITY		OTTAWA ON	K1R 3J7
OOGW	Ottawa Dairy Well		ON	
PTTW	Claridge Homes (Leitrim) Inc.		ON	
PTTW	Claridge Homes (Bruyere) Inc.		ON	
SPL	QUEENSWAY TANK LINES	CANADIAN TIRE GAS BAR BANK STREET TANK TRUCK (CARGO)	OTTAWA CITY ON	
SPL		Loblaws	Ottawa ON	
SPL	LOBLAWS		OTTAWA CITY ON	
SPL	TRANSPORT TRUCK	BANK ST. BRIDGE MOTOR VEHICLE (OPERATING FLUID)	OTTAWA CITY ON	
SPL	PIONEER PETROLEUMS LTD.	BANK STREET SOUTH PIONEER GAS STATION. SERVICE STATION	OTTAWA CITY ON	
SPL	ESSO PETROLEUM CANADA	BANK STREET SERVICE STATION	OTTAWA CITY ON	
SPL	OTTAWA-CARLETON, R.M. OF	KENT ST REGULATOR TO OTTAWA RIVER ON N.R.C. PROPERTY SANITARY SEWER SYSTEM	OTTAWA CITY ON	
SPL	RETAIL STORE	CANADIAN TIRE STORE LOCATED ON SLATER AVE, W OF KENT ST, DOWNTOWN (N. O.S.)	OTTAWA ON	
SPL	OC TRANSPO	BANK ST. SOUTH MOTOR VEHICLE (OPERATING FLUID)	OTTAWA CITY ON	
SPL	Loblaw Properties Limited	Loblaws	Ottawa ON	
SPL	City of Ottawa <UNOFFICIAL>	on east side of Bank St. 750 metres north of Findlay Creek Dr.	Ottawa ON	
SPL	City of Ottawa	between O'Connor St & Bank St	Ottawa ON	

SPL	OLRT Constructors	Road allowance between Broken Front Concessions C and D in front of Lot D geographic township of Nepean	Ottawa ON
SPL	Bell Canada		Ottawa ON

Unplottable Report

Site: ***City of Ottawa***
Somerset St W Ottawa ON

Database: ***CA***

Certificate #: 6180-8JKNNV
Application Year: 2011
Issue Date: 7/22/2011
Approval Type: Municipal and Private Sewage Works
Status: Approved
Application Type:
Client Name:
Client Address:
Client City:
Client Postal Code:
Project Description:
Contaminants:
Emission Control:

Site: ***City of Ottawa***
Somerset St W Ottawa ON

Database: ***CA***

Certificate #: 0195-8HMLH2
Application Year: 2011
Issue Date: 6/15/2011
Approval Type: Municipal and Private Sewage Works
Status: Approved
Application Type:
Client Name:
Client Address:
Client City:
Client Postal Code:
Project Description:
Contaminants:
Emission Control:

Site: ***Claridge Homes (Carson) Inc.***
Ottawa ON

Database: ***CA***

Certificate #: 9611-7PUSMB
Application Year: 2009
Issue Date: 3/9/2009
Approval Type: Municipal and Private Sewage Works
Status: Approved
Application Type:
Client Name:
Client Address:
Client City:
Client Postal Code:
Project Description:
Contaminants:
Emission Control:

Site: ***The Filmore Inc.***
Nepean Street Ottawa ON

Database: ***CA***

Certificate #: 9532-62ULPC
Application Year: 2004

Issue Date: 7/14/2004
Approval Type: Municipal and Private Sewage Works
Status: Approved
Application Type:
Client Name:
Client Address:
Client City:
Client Postal Code:
Project Description:
Contaminants:
Emission Control:

Site: ***South Nepean Development Corporation***
Ottawa ON

Database: ***CA***

Certificate #: 9472-823Q7E
Application Year: 2010
Issue Date: 1/29/2010
Approval Type: Municipal and Private Sewage Works
Status: Approved
Application Type:
Client Name:
Client Address:
Client City:
Client Postal Code:
Project Description:
Contaminants:
Emission Control:

Site: ***Urbandale Corporation***
Ottawa ON

Database: ***CA***

Certificate #: 8787-5YQRUU
Application Year: 2004
Issue Date: 5/10/2004
Approval Type: Municipal and Private Sewage Works
Status: Approved
Application Type:
Client Name:
Client Address:
Client City:
Client Postal Code:
Project Description:
Contaminants:
Emission Control:

Site: ***Claridge Homes (Carson) Inc.***
Ottawa ON

Database: ***CA***

Certificate #: 8697-6Z5TCD
Application Year: 2007
Issue Date: 4/17/2007
Approval Type: Municipal and Private Sewage Works
Status: Approved
Application Type:
Client Name:
Client Address:
Client City:
Client Postal Code:
Project Description:
Contaminants:
Emission Control:

Site: ***South Nepean Development Corporation***
Ottawa ON

Database: ***CA***

Certificate #: 8529-72CKGR
Application Year: 2007
Issue Date: 5/7/2007
Approval Type: Municipal and Private Sewage Works
Status: Approved
Application Type:
Client Name:
Client Address:
Client City:
Client Postal Code:
Project Description:
Contaminants:
Emission Control:

Site: ***Urbandale Corporation***
Ottawa ON

Database: ***CA***

Certificate #: 8145-7TYK8L
Application Year: 2009
Issue Date: 7/17/2009
Approval Type: Municipal and Private Sewage Works
Status: Approved
Application Type:
Client Name:
Client Address:
Client City:
Client Postal Code:
Project Description:
Contaminants:
Emission Control:

Site: ***Claridge Homes (Trim Rd) Inc.***
Part 1, RP 4R-22747 Ottawa ON

Database: ***CA***

Certificate #: 7972-7ZQPXH
Application Year: 2010
Issue Date: 1/18/2010
Approval Type: Municipal and Private Sewage Works
Status: Approved
Application Type:
Client Name:
Client Address:
Client City:
Client Postal Code:
Project Description:
Contaminants:
Emission Control:

Site: ***Claridge Homes (Church St.) Inc.***
Ottawa ON

Database: ***CA***

Certificate #: 7739-5NWLL5
Application Year: 2003
Issue Date: 6/27/2003
Approval Type: Municipal and Private Sewage Works
Status: Approved
Application Type:
Client Name:
Client Address:
Client City:
Client Postal Code:
Project Description:

Contaminants:
Emission Control:

Site: ***Claridge Homes (Cooper St) Inc.***
Ottawa ON

Database: ***CA***

Certificate #: 7666-5SKKLX
Application Year: 2003
Issue Date: 10/23/2003
Approval Type: Municipal and Private Sewage Works
Status: Approved
Application Type:
Client Name:
Client Address:
Client City:
Client Postal Code:
Project Description:
Contaminants:
Emission Control:

Site: ***Claridge Homes (Strandherd) Inc.***
Ottawa ON

Database: ***CA***

Certificate #: 7488-6U9S5E
Application Year: 2006
Issue Date: 10/6/2006
Approval Type: Municipal and Private Sewage Works
Status: Approved
Application Type:
Client Name:
Client Address:
Client City:
Client Postal Code:
Project Description:
Contaminants:
Emission Control:

Site: ***City of Ottawa***
Bank St Bank Street from Somerset Street to Catherine Street Ottawa ON

Database: ***CA***

Certificate #: 7054-7L4LKY
Application Year: 2008
Issue Date: 11/28/2008
Approval Type: Municipal and Private Sewage Works
Status: Approved
Application Type:
Client Name:
Client Address:
Client City:
Client Postal Code:
Project Description:
Contaminants:
Emission Control:

Site: ***City of Ottawa***
Lisgar Rd Ottawa ON

Database: ***CA***

Certificate #: 7004-7SESBF
Application Year: 2009
Issue Date: 5/29/2009
Approval Type: Municipal and Private Sewage Works
Status: Approved
Application Type:

Client Name:
Client Address:
Client City:
Client Postal Code:
Project Description:
Contaminants:
Emission Control:

Site: ***Urbandale Corporation***
Ottawa ON

Database: ***CA***

Certificate #: 6829-6Y7RQX
Application Year: 2007
Issue Date: 2/19/2007
Approval Type: Municipal and Private Sewage Works
Status: Approved
Application Type:
Client Name:
Client Address:
Client City:
Client Postal Code:
Project Description:
Contaminants:
Emission Control:

Site: ***City of Ottawa***
Gilmour Street (O'Connor to Metcalfe Streets) Ottawa ON

Database: ***CA***

Certificate #: 6597-5PZN2S
Application Year: 2003
Issue Date: 8/8/2003
Approval Type: Municipal and Private Sewage Works
Status: Approved
Application Type:
Client Name:
Client Address:
Client City:
Client Postal Code:
Project Description:
Contaminants:
Emission Control:

Site: ***City of Ottawa***
Lisgar Rd Ottawa ON

Database: ***CA***

Certificate #: 6147-7UPKWW
Application Year: 2009
Issue Date: 8/17/2009
Approval Type: Municipal and Private Sewage Works
Status: Approved
Application Type:
Client Name:
Client Address:
Client City:
Client Postal Code:
Project Description:
Contaminants:
Emission Control:

Site: ***Urbandale Corporation***
Ottawa ON

Database: ***CA***

Certificate #: 5942-6BWPUR

Application Year: 2005
Issue Date: 5/3/2005
Approval Type: Municipal and Private Sewage Works
Status: Approved
Application Type:
Client Name:
Client Address:
Client City:
Client Postal Code:
Project Description:
Contaminants:
Emission Control:

Site: ***Claridge Homes (Trim Rd) Inc.***
Part 1, RP 4R-22747 Ottawa ON

Database: ***CA***

Certificate #: 5372-835QP7
Application Year: 2010
Issue Date: 4/15/2010
Approval Type: Municipal and Private Sewage Works
Status: Approved
Application Type:
Client Name:
Client Address:
Client City:
Client Postal Code:
Project Description:
Contaminants:
Emission Control:

Site: ***City of Ottawa***
Somerset East Ottawa ON

Database: ***CA***

Certificate #: 5307-772KSY
Application Year: 2007
Issue Date: 10/16/2007
Approval Type: Municipal and Private Sewage Works
Status: Approved
Application Type:
Client Name:
Client Address:
Client City:
Client Postal Code:
Project Description:
Contaminants:
Emission Control:

Site: ***Tartan Land Corporation and 1503916 Ontario Limited***
Ottawa ON

Database: ***CA***

Certificate #: 5203-6DCNQK
Application Year: 2005
Issue Date: 6/16/2005
Approval Type: Municipal and Private Sewage Works
Status: Approved
Application Type:
Client Name:
Client Address:
Client City:
Client Postal Code:
Project Description:
Contaminants:
Emission Control:

Site: ***City of Ottawa***
Bank St from Laurier Avenue to Somerest Street Ottawa ON

Database: ***CA***

Certificate #: 4804-7DGNT6
Application Year: 2008
Issue Date: 4/8/2008
Approval Type: Municipal and Private Sewage Works
Status: Approved
Application Type:
Client Name:
Client Address:
Client City:
Client Postal Code:
Project Description:
Contaminants:
Emission Control:

Site: ***South Nepean Development Corporation***
Ottawa ON

Database: ***CA***

Certificate #: 4639-6ZBK9E
Application Year: 2007
Issue Date: 3/25/2007
Approval Type: Municipal and Private Sewage Works
Status: Approved
Application Type:
Client Name:
Client Address:
Client City:
Client Postal Code:
Project Description:
Contaminants:
Emission Control:

Site: ***South Nepean Development Corporation***
Ottawa ON

Database: ***CA***

Certificate #: 4449-7XVU9J
Application Year: 2009
Issue Date: 11/18/2009
Approval Type: Municipal and Private Sewage Works
Status: Approved
Application Type:
Client Name:
Client Address:
Client City:
Client Postal Code:
Project Description:
Contaminants:
Emission Control:

Site: ***Urbandale Corporation***
Ottawa ON

Database: ***CA***

Certificate #: 3681-7QWNXY
Application Year: 2009
Issue Date: 4/9/2009
Approval Type: Municipal and Private Sewage Works
Status: Approved
Application Type:
Client Name:
Client Address:
Client City:
Client Postal Code:

Project Description:
Contaminants:
Emission Control:

Site: ***Urbandale Corporation***
Ottawa ON

Database: ***CA***

Certificate #: 2869-6KVTJC
Application Year: 2006
Issue Date: 1/12/2006
Approval Type: Municipal and Private Sewage Works
Status: Approved
Application Type:
Client Name:
Client Address:
Client City:
Client Postal Code:
Project Description:
Contaminants:
Emission Control:

Site: ***Urbandale Corporation***
Ottawa ON

Database: ***CA***

Certificate #: 2169-5WVM7Y
Application Year: 2004
Issue Date: 3/12/2004
Approval Type: Municipal and Private Sewage Works
Status: Approved
Application Type:
Client Name:
Client Address:
Client City:
Client Postal Code:
Project Description:
Contaminants:
Emission Control:

Site: ***Urbandale Corporation***
Ottawa ON

Database: ***CA***

Certificate #: 2160-765JJX
Application Year: 2007
Issue Date: 8/16/2007
Approval Type: Municipal and Private Sewage Works
Status: Approved
Application Type:
Client Name:
Client Address:
Client City:
Client Postal Code:
Project Description:
Contaminants:
Emission Control:

Site: ***Urbandale Corporation***
Ottawa ON

Database: ***CA***

Certificate #: 1998-6Y7KJ9
Application Year: 2007
Issue Date: 2/12/2007
Approval Type: Municipal and Private Sewage Works
Status: Approved

Application Type:
Client Name:
Client Address:
Client City:
Client Postal Code:
Project Description:
Contaminants:
Emission Control:

Site: ***Urbandale Corporation***
Ottawa ON

Database: ***CA***

Certificate #: 1830-6H3P2S
Application Year: 2005
Issue Date: 10/14/2005
Approval Type: Municipal and Private Sewage Works
Status: Approved
Application Type:
Client Name:
Client Address:
Client City:
Client Postal Code:
Project Description:
Contaminants:
Emission Control:

Site: ***Urbandale Corporation***
Ottawa ON

Database: ***CA***

Certificate #: 1712-6N6RR7
Application Year: 2006
Issue Date: 3/27/2006
Approval Type: Municipal and Private Sewage Works
Status: Approved
Application Type:
Client Name:
Client Address:
Client City:
Client Postal Code:
Project Description:
Contaminants:
Emission Control:

Site: ***Urbandale Corporation***
Ottawa ON

Database: ***CA***

Certificate #: 1130-6BLHGE
Application Year: 2005
Issue Date: 4/21/2005
Approval Type: Municipal and Private Sewage Works
Status: Approved
Application Type:
Client Name:
Client Address:
Client City:
Client Postal Code:
Project Description:
Contaminants:
Emission Control:

Site: ***Loblaws***
Lot 24, Conc. 11, Block 32, Plan 4M- 1103 Ottawa ON

Database: ***CA***

Certificate #: 5813-4UUTBU
Application Year: 01
Issue Date: 3/28/01
Approval Type: Municipal & Private water
Status: Approved
Application Type: New Certificate of Approval
Client Name: T. L. Properties IV Ltd.
Client Address: 104 Centrepointe Drive, Suite 200
Client City: Nepean
Client Postal Code: K2G 6B1
Project Description: Watermains to be constructed on Easement, Part 24, Plan 4R- 16275
Contaminants:
Emission Control:

Site: ***OTTAWA CITY***
MACLAREN ST. COMBINED SEWERS OTTAWA CITY ON

Database: ***CA***

Certificate #: 3-0270-97-
Application Year: 97
Issue Date: 5/7/1997
Approval Type: Municipal sewage
Status: Approved
Application Type:
Client Name:
Client Address:
Client City:
Client Postal Code:
Project Description:
Contaminants:
Emission Control:

Site: ***R.M. OF OTTAWA-CARLETON***
GILMOUR STREET OTTAWA CITY ON

Database: ***CA***

Certificate #: 7-0854-87-
Application Year: 87
Issue Date: 6/19/1987
Approval Type: Municipal water
Status: Approved
Application Type:
Client Name:
Client Address:
Client City:
Client Postal Code:
Project Description:
Contaminants:
Emission Control:

Site: ***R.M. OF OTTAWA-CARLETON - LISGAR STREET***
LISGAR ST/KENT ST/BRONSON ST. OTTAWA CITY ON

Database: ***CA***

Certificate #: 7-0856-90-
Application Year: 90
Issue Date: 6/15/1990
Approval Type: Municipal water
Status: Approved
Application Type:
Client Name:
Client Address:
Client City:
Client Postal Code:
Project Description:
Contaminants:
Emission Control:

Site: ***R.M. OF OTTAWA-CARLETON***
SOMERSET STREET OTTAWA CITY ON

Database: ***CA***

Certificate #: 7-0096-88-
Application Year: 88
Issue Date: 2/10/1988
Approval Type: Municipal water
Status: Approved
Application Type:
Client Name:
Client Address:
Client City:
Client Postal Code:
Project Description:
Contaminants:
Emission Control:

Site: ***THE DOUGLAS MACDONALD DEV. CORP.***
COMMERCIAL PLAZA BANK STREET OTTAWA CITY ON

Database: ***CA***

Certificate #: 7-1304-86-
Application Year: 86
Issue Date: 10/28/1986
Approval Type: Municipal water
Status: Approved
Application Type:
Client Name:
Client Address:
Client City:
Client Postal Code:
Project Description:
Contaminants:
Emission Control:

Site: ***OTTAWA CITY - D. DOUGHERTY - LISGAR ST.***
LISGAR ST/KENT ST/BRONSON AVE. OTTAWA CITY ON

Database: ***CA***

Certificate #: 3-1048-90-
Application Year: 90
Issue Date: 6/15/1990
Approval Type: Municipal sewage
Status: Approved
Application Type:
Client Name:
Client Address:
Client City:
Client Postal Code:
Project Description:
Contaminants:
Emission Control:

Site: ***OTTAWA CITY***
COOPER ST. OTTAWA CITY ON

Database: ***CA***

Certificate #: 3-1897-88-
Application Year: 88
Issue Date: 10/14/1988
Approval Type: Municipal sewage
Status: Approved
Application Type:
Client Name:
Client Address:
Client City:

Client Postal Code:
Project Description:
Contaminants:
Emission Control:

Site: ***MACDONALD DEVELOPMENT CORP.***
BANK ST. OTTAWA CITY ON

Database: ***CA***

Certificate #: 3-1072-88-
Application Year: 88
Issue Date: 9/28/1988
Approval Type: Municipal sewage
Status: Approved
Application Type:
Client Name:
Client Address:
Client City:
Client Postal Code:
Project Description:
Contaminants:
Emission Control:

Site: ***MACDONALD DEVELOPMENT CORP.-PLAZA***
EASEMENT-BANK STREET OTTAWA CITY ON

Database: ***CA***

Certificate #: 3-1864-86-
Application Year: 86
Issue Date: 12/19/1986
Approval Type: Municipal sewage
Status: Approved
Application Type:
Client Name:
Client Address:
Client City:
Client Postal Code:
Project Description:
Contaminants:
Emission Control:

Site: ***OTTAWA CITY***
NEPEAN STREET OTTAWA CITY ON

Database: ***CA***

Certificate #: 3-0887-87-
Application Year: 87
Issue Date: 6/15/1987
Approval Type: Municipal sewage
Status: Approved
Application Type:
Client Name:
Client Address:
Client City:
Client Postal Code:
Project Description:
Contaminants:
Emission Control:

Site: ***Claridge Homes (River Road) Inc.***
Part 1, Ward 22, Former Geographic Township of Gloucester Ottawa ON

Database: ***CA***

Certificate #: 6127-8MQRRK
Application Year: 2011
Issue Date: 10/20/2011
Approval Type: Municipal and Private Sewage Works

Status: Approved
Application Type:
Client Name:
Client Address:
Client City:
Client Postal Code:
Project Description:
Contaminants:
Emission Control:

Site: ***OSSORY CANADA INC.***
PRIVATE BLDG. BANK ST. OTTAWA CITY ON

Database: ***CA***

Certificate #: 3-0515-87-
Application Year: 87
Issue Date: 4/23/1987
Approval Type: Municipal sewage
Status: Approved
Application Type:
Client Name:
Client Address:
Client City:
Client Postal Code:
Project Description:
Contaminants:
Emission Control:

Site: ***CARLETON UNIVERSITY (BILL RIDDELL)***
MINTO CASE BUILDING OTTAWA CITY n/a sent 01/19/93 ON

Database: ***CA***

Certificate #: 8-4139-92-
Application Year: 92
Issue Date: 11/27/1992
Approval Type: Industrial air
Status: Approved
Application Type:
Client Name:
Client Address:
Client City:
Client Postal Code:
Project Description: (2) PVC EXH. SYSTEMS, (2) S.S. EXH. SYS.
Contaminants: Acetic Acid, Ammonia, Other Contaminant, Boron Tribromide, Hydrogen Chloride, Hydrogen Peroxide, Nitric Acid, Phosphine, Sulphuric Acid, Methyl Alcohol
Emission Control:

Site: ***Loblaw Companies Limited***
Ottawa ON

Database: ***CONV***

File No: 097267
Crown Brief No:
Court Location:
Publication City:
Publication Title:
Act:
Act(s):
First Matter:
Second Matter:
Investigation 1:
Investigation 2:
Penalty Imposed:
Location:
Region:
Ministry District:
Description: On April 19, 2011, Loblaw Companies Limited/Les Compagnies Loblaw Limitee pleaded guilty to one violation under the Environmental Protection Act for causing the discharge of a refrigerant into the air within a building or into the natural environment. The Court heard that the company owns and operates a property in Ottawa. The company uses a refrigeration contractor to install, maintain and service the equipment at this location. During such work, a release of refrigerant was reported to the ministry. The release was inside a building that was vented via

exhaust fans to the natural environment. The refrigerant contains hydrochlorofluorocarbon and is considered an ozone depleting substance. The company was charged following an investigation by the ministry's Investigations and Enforcement Branch. The company was fined $30,000 plus a victim fine surcharge and was given 30 days to pay the fine.

Background:
URL:

Additional Details

Publication Date:
Count: 1
Act: EPA
Regulation:
Section:
Act/Regulation/Section: EPA
Date of Offence:
Date of Conviction:
Date Charged: April 19, 2011
Charge Disposition: fine, victim fine surcharge
Fine: $30,000
Synopsis:

Site: ***Taggart Construction Limited***
Bank Street South Ottawa ON

Database: ***CONV***

File No: 010503
Crown Brief No:
Court Location:
Publication City:
Publication Title:
Act:
Act(s):
First Matter:
Second Matter:
Investigation 1:
Investigation 2:
Penalty Imposed:
Location:
Region:
Ministry District:

Description:

On December 3, 2009, Taggart Construction Limited pleaded guilty to one violation under the Ontario Water Resources Act for failing to comply with a Provincial Officer Order to submit weekly water taking records showing daily water taking volumes. The company was contracted to install municipal services for the Findlay Creek Subdivision located on Bank Street in South Ottawa. A ministry inspection of the construction site in the fall of 2007 revealed concerns with water taking activities and a Provincial Officer Order was issued. One of the requirements of the Order, related to keeping accurate water taking records and submitting them to the ministry, was not complied with. The company was charged following an investigation by the ministry's Investigations and Enforcement Branch and was fined $5,000 plus victim fine surcharge. The company was given 30 days to pay the fine.

Background:
URL:

Additional Details

Publication Date:
Count: 1
Act: Provincial Officer Order
Regulation:
Section:
Act/Regulation/Section: Provincial Officer Order
Date of Offence:
Date of Conviction:
Date Charged: December 3, 2009
Charge Disposition: fine, victim fine surcharge
Fine: $5,000
Synopsis:

Site: ***Claridge Homes (Clarion Hills) Inc.***
Ottawa ON K2P 0Y6

Database: ***ECA***

Approval No: 1177-4Y4LGJ
Approval Date: 2001-07-05
Status: Approved
Record Type: ECA
Link Source: IDS
SWP Area Name:
MOE District:
City:
Longitude:
Latitude:
Geometry X:
Geometry Y:
Approval Type: ECA-MUNICIPAL AND PRIVATE SEWAGE WORKS
Project Type: MUNICIPAL AND PRIVATE SEWAGE WORKS
Business Name: Claridge Homes (Clarion Hills) Inc.
Address:
Full Address:
Full PDF Link: https://www.accessenvironment.ene.gov.on.ca/instruments/6213-4Y3PCG-14.pdf
PDF Site Location:

Site: ***City of Ottawa***
Somerset St W Ottawa ON K1P 1J1

Database: ***ECA***

Approval No: 0195-8HMLH2
Approval Date: 2011-06-15
Status: Approved
Record Type: ECA
Link Source: IDS
SWP Area Name:
MOE District:
City:
Longitude:
Latitude:
Geometry X:
Geometry Y:
Approval Type: ECA-MUNICIPAL AND PRIVATE SEWAGE WORKS
Project Type: MUNICIPAL AND PRIVATE SEWAGE WORKS
Business Name: City of Ottawa
Address: Somerset St W
Full Address:
Full PDF Link: https://www.accessenvironment.ene.gov.on.ca/instruments/3106-8HFGKN-14.pdf
PDF Site Location:

Site: ***The Bell Telephone Company of Canada or Bell Canada***
Multiple Sites Across Ontario Ottawa ON H3B 2M8

Database: ***ECA***

Approval No: 6207-CZZPLF
Approval Date: July 31, 2024
Status: Approved
Record Type: ECA
Link Source: IDS
SWP Area Name:
MOE District: North Bay
City:
Longitude:
Latitude:
Geometry X: -9016878.7543000001
Geometry Y: 5700582.7322999965
Approval Type: ECA-AIR
Project Type: AIR
Business Name: The Bell Telephone Company of Canada or Bell Canada
Address: Multiple Sites Across Ontario
Full Address:
Full PDF Link: https://www.accessenvironment.ene.gov.on.ca/instruments/4515-CV9N3P-14.pdf
PDF Site Location: Multiple Sites Across Ontario

Site: ***City of Ottawa***
Bank St Ottawa ON K2H 5E3

Database: ***ECA***

Approval No: 0699-D49N2H
Approval Date: April 18, 2024
Status: Approved
Record Type: ECA
Link Source: IDS
SWP Area Name: South Nation
MOE District: Ottawa
City:
Longitude:
Latitude:
Geometry X: -8415176.869
Geometry Y: 5672372.244
Approval Type: ECA-MUNICIPAL AND PRIVATE SEWAGE WORKS
Project Type: MUNICIPAL AND PRIVATE SEWAGE WORKS
Business Name: City of Ottawa
Address: Bank St
Full Address:
Full PDF Link: https://www.accessenvironment.ene.gov.on.ca/instruments/2206-D3QL9H-14.pdf
PDF Site Location: Bank Street
City of Ottawa, Ontario

Site: ***The Bell Telephone Company of Canada or Bell Canada***
Multiple Sites Across Ontario Ottawa ON H3B 2M8

Database: ***ECA***

Approval No:	1529-B8QPS5	***MOE District:***	
Approval Date:	2019-12-11	***City:***	
Status:	Approved	***Longitude:***	
Record Type:	ECA	***Latitude:***	
Link Source:	IDS	***Geometry X:***	
SWP Area Name:		***Geometry Y:***	

Approval Type: ECA-AIR
Project Type: AIR
Business Name: The Bell Telephone Company of Canada or Bell Canada
Address: Multiple Sites Across Ontario
Full Address:
Full PDF Link: https://www.accessenvironment.ene.gov.on.ca/instruments/9060-AW6T5N-14.pdf
PDF Site Location:

Site: ***Claridge Homes (Carson) Inc.***
Ottawa ON K2P 0Y6

Database: ***ECA***

Approval No:	8741-AU3KP5	***MOE District:***	
Approval Date:	2017-12-20	***City:***	
Status:	Approved	***Longitude:***	
Record Type:	ECA	***Latitude:***	
Link Source:	IDS	***Geometry X:***	
SWP Area Name:		***Geometry Y:***	

Approval Type: ECA-MUNICIPAL AND PRIVATE SEWAGE WORKS
Project Type: MUNICIPAL AND PRIVATE SEWAGE WORKS
Business Name: Claridge Homes (Carson) Inc.
Address:
Full Address:
Full PDF Link: https://www.accessenvironment.ene.gov.on.ca/instruments/1645-ATXMXA-14.pdf
PDF Site Location:

Site: ***Claridge Homes (River Road) Inc.***
Part 1, Ward 22, Former Geographic Township of Gloucester Ottawa ON K2P 0Y6

Database: ***ECA***

Approval No:	6127-8MQRRK	***MOE District:***	
Approval Date:	2011-10-20	***City:***	
Status:	Approved	***Longitude:***	
Record Type:	ECA	***Latitude:***	
Link Source:	IDS	***Geometry X:***	
SWP Area Name:		***Geometry Y:***	

Approval Type: ECA-MUNICIPAL AND PRIVATE SEWAGE WORKS
Project Type: MUNICIPAL AND PRIVATE SEWAGE WORKS
Business Name: Claridge Homes (River Road) Inc.
Address: Part 1, Ward 22, Former Geographic Township of Gloucester
Full Address:
Full PDF Link: https://www.accessenvironment.ene.gov.on.ca/instruments/0790-8MJEK8-14.pdf
PDF Site Location:

Site: ***South Nepean Development Corporation***
Ottawa ON K1P 0B6

Database: ***ECA***

Approval No:	4449-7XVU9J	***MOE District:***	
Approval Date:	2009-11-18	***City:***	
Status:	Approved	***Longitude:***	
Record Type:	ECA	***Latitude:***	
Link Source:	IDS	***Geometry X:***	
SWP Area Name:		***Geometry Y:***	

Approval Type: ECA-MUNICIPAL AND PRIVATE SEWAGE WORKS
Project Type: MUNICIPAL AND PRIVATE SEWAGE WORKS

Business Name: South Nepean Development Corporation
Address:
Full Address:
Full PDF Link: https://www.accessenvironment.ene.gov.on.ca/instruments/3074-7XRQV2-14.pdf
PDF Site Location:

Site: ***Claridge Homes (River Road) Inc.***
Ottawa ON K2P 0Y6

Database: ***ECA***

Approval No:	6213-AC9MCQ	**MOE District:**	
Approval Date:	2016-08-08	**City:**	
Status:	Approved	**Longitude:**	
Record Type:	ECA	**Latitude:**	
Link Source:	IDS	**Geometry X:**	
SWP Area Name:		**Geometry Y:**	

Approval Type: ECA-MUNICIPAL AND PRIVATE SEWAGE WORKS
Project Type: MUNICIPAL AND PRIVATE SEWAGE WORKS
Business Name: Claridge Homes (River Road) Inc.
Address:
Full Address:
Full PDF Link: https://www.accessenvironment.ene.gov.on.ca/instruments/2437-AA4KMK-14.pdf
PDF Site Location:

Site: ***Claridge Homes (Conroy Rd) Inc.***
Part 5, Ref Plan 4R-24919 Ottawa ON K2P 0Y6

Database: ***ECA***

Approval No:	8569-ACHJMP	**MOE District:**	
Approval Date:	2016-08-15	**City:**	
Status:	Approved	**Longitude:**	
Record Type:	ECA	**Latitude:**	
Link Source:	IDS	**Geometry X:**	
SWP Area Name:		**Geometry Y:**	

Approval Type: ECA-MUNICIPAL AND PRIVATE SEWAGE WORKS
Project Type: MUNICIPAL AND PRIVATE SEWAGE WORKS
Business Name: Claridge Homes (Conroy Rd) Inc.
Address: Part 5, Ref Plan 4R-24919
Full Address:
Full PDF Link: https://www.accessenvironment.ene.gov.on.ca/instruments/5294-AA2HTR-14.pdf
PDF Site Location:

Site: ***Claridge Homes (Conroy Rd) Inc.***
Part 5, Ref Plan 4R-24919 Ottawa ON K2P 0Y6

Database: ***ECA***

Approval No:	7813-AAGP8L	**MOE District:**	
Approval Date:	2016-06-02	**City:**	
Status:	Approved	**Longitude:**	
Record Type:	ECA	**Latitude:**	
Link Source:	IDS	**Geometry X:**	
SWP Area Name:		**Geometry Y:**	

Approval Type: ECA-MUNICIPAL AND PRIVATE SEWAGE WORKS
Project Type: MUNICIPAL AND PRIVATE SEWAGE WORKS
Business Name: Claridge Homes (Conroy Rd) Inc.
Address: Part 5, Ref Plan 4R-24919
Full Address:
Full PDF Link: https://www.accessenvironment.ene.gov.on.ca/instruments/7087-AA4KT9-14.pdf
PDF Site Location:

Site: ***Claridge Homes (River Road) Inc.***
Ottawa ON K2P 0Y6

Database: ***ECA***

Approval No:	2726-AACLFH	**MOE District:**	
Approval Date:	2016-06-02	**City:**	
Status:	Approved	**Longitude:**	

Record Type: ECA
Link Source: IDS
SWP Area Name:
Approval Type: ECA-MUNICIPAL AND PRIVATE SEWAGE WORKS
Project Type: MUNICIPAL AND PRIVATE SEWAGE WORKS
Business Name: Claridge Homes (River Road) Inc.
Address:
Full Address:
Full PDF Link: https://www.accessenvironment.ene.gov.on.ca/instruments/3677-AA4KJR-14.pdf
PDF Site Location:
Latitude:
Geometry X:
Geometry Y:

Site: ***The Filmore Inc.***
Nepean Street Ottawa ON K2A 0E7

Database: ***ECA***

Approval No: 9532-62ULPC
Approval Date: 2004-07-14
Status: Approved
Record Type: ECA
Link Source: IDS
SWP Area Name:
Approval Type: ECA-MUNICIPAL AND PRIVATE SEWAGE WORKS
Project Type: MUNICIPAL AND PRIVATE SEWAGE WORKS
Business Name: The Filmore Inc.
Address: Nepean Street
Full Address:
Full PDF Link: https://www.accessenvironment.ene.gov.on.ca/instruments/4647-5ZMJ4E-14.pdf
PDF Site Location:
MOE District:
City:
Longitude:
Latitude:
Geometry X:
Geometry Y:

Site: ***City of Ottawa***
Bank St from Laurier Avenue to Somerest Street Ottawa ON K1P 1J1

Database: ***ECA***

Approval No: 8654-7DGNMN
Approval Date: 2008-04-08
Status: Approved
Record Type: ECA
Link Source: IDS
SWP Area Name:
Approval Type: ECA-Municipal Drinking Water Systems
Project Type: Municipal Drinking Water Systems
Business Name: City of Ottawa
Address: Bank St from Laurier Avenue to Somerest Street
Full Address:
Full PDF Link:
PDF Site Location:
MOE District:
City:
Longitude:
Latitude:
Geometry X:
Geometry Y:

Site: ***Urbandale Corporation***
Ottawa ON K1G 2H5

Database: ***ECA***

Approval No: 0666-5YQRZ3
Approval Date: 2004-05-10
Status: Approved
Record Type: ECA
Link Source: IDS
SWP Area Name:
Approval Type: ECA-Municipal Drinking Water Systems
Project Type: Municipal Drinking Water Systems
Business Name: Urbandale Corporation
Address:
Full Address:
Full PDF Link:
PDF Site Location:
MOE District:
City:
Longitude:
Latitude:
Geometry X:
Geometry Y:

Site: ***South Nepean Development Corporation***

Database: ***ECA***

Ottawa ON K1P 0B6

Approval No:	9472-823Q7E	***MOE District:***	
Approval Date:	2010-01-29	***City:***	
Status:	Approved	***Longitude:***	
Record Type:	ECA	***Latitude:***	
Link Source:	IDS	***Geometry X:***	
SWP Area Name:		***Geometry Y:***	
Approval Type:	ECA-MUNICIPAL AND PRIVATE SEWAGE WORKS		
Project Type:	MUNICIPAL AND PRIVATE SEWAGE WORKS		
Business Name:	South Nepean Development Corporation		
Address:			
Full Address:			
Full PDF Link:	https://www.accessenvironment.ene.gov.on.ca/instruments/1781-7YHPPP-14.pdf		
PDF Site Location:			

Site: ***City of Ottawa***
Bank St from Laurier Avenue to Somerest Street Ottawa ON K1P 1J1

Database: ***ECA***

Approval No:	4804-7DGNT6	***MOE District:***	
Approval Date:	2008-04-08	***City:***	
Status:	Approved	***Longitude:***	
Record Type:	ECA	***Latitude:***	
Link Source:	IDS	***Geometry X:***	
SWP Area Name:		***Geometry Y:***	
Approval Type:	ECA-MUNICIPAL AND PRIVATE SEWAGE WORKS		
Project Type:	MUNICIPAL AND PRIVATE SEWAGE WORKS		
Business Name:	City of Ottawa		
Address:	Bank St from Laurier Avenue to Somerest Street		
Full Address:			
Full PDF Link:	https://www.accessenvironment.ene.gov.on.ca/instruments/2768-7DDL4E-14.pdf		
PDF Site Location:			

Site: ***Claridge Homes (Cedarview) Inc.***
Ottawa ON K2P 0Y6

Database: ***ECA***

Approval No:	9183-974NHU	***MOE District:***	
Approval Date:	2013-04-30	***City:***	
Status:	Approved	***Longitude:***	
Record Type:	ECA	***Latitude:***	
Link Source:	IDS	***Geometry X:***	
SWP Area Name:		***Geometry Y:***	
Approval Type:	ECA-MUNICIPAL AND PRIVATE SEWAGE WORKS		
Project Type:	MUNICIPAL AND PRIVATE SEWAGE WORKS		
Business Name:	Claridge Homes (Cedarview) Inc.		
Address:			
Full Address:			
Full PDF Link:	https://www.accessenvironment.ene.gov.on.ca/instruments/8046-967RNG-14.pdf		
PDF Site Location:			

Site: ***Urbandale Corporation***
Ottawa ON K1G 2H5

Database: ***ECA***

Approval No:	1830-6H3P2S	***MOE District:***	
Approval Date:	2005-10-14	***City:***	
Status:	Revoked and/or Replaced	***Longitude:***	
Record Type:	ECA	***Latitude:***	
Link Source:	IDS	***Geometry X:***	
SWP Area Name:		***Geometry Y:***	
Approval Type:	ECA-MUNICIPAL AND PRIVATE SEWAGE WORKS		
Project Type:	MUNICIPAL AND PRIVATE SEWAGE WORKS		
Business Name:	Urbandale Corporation		
Address:			
Full Address:			
Full PDF Link:	https://www.accessenvironment.ene.gov.on.ca/instruments/9122-6F6R74-14.pdf		

PDF Site Location:

Site: ***Claridge Homes (Clarion Hills) Inc.***
Ottawa ON K2P 0Y6

Database: ***ECA***

Approval No:	4038-4Y4LCL	***MOE District:***	
Approval Date:	2001-07-05	***City:***	
Status:	Approved	***Longitude:***	
Record Type:	ECA	***Latitude:***	
Link Source:	IDS	***Geometry X:***	
SWP Area Name:		***Geometry Y:***	
Approval Type:	ECA-Municipal and Private Water Works		
Project Type:	Municipal and Private Water Works		
Business Name:	Claridge Homes (Clarion Hills) Inc.		
Address:			
Full Address:			
Full PDF Link:			
PDF Site Location:			

Site: ***Claridge Homes (Rockcliffe Mews) Inc.***
Ottawa ON K2P 0Y6

Database: ***ECA***

Approval No:	4048-4VFRHS	***MOE District:***	
Approval Date:	2001-04-03	***City:***	
Status:	Approved	***Longitude:***	
Record Type:	ECA	***Latitude:***	
Link Source:	IDS	***Geometry X:***	
SWP Area Name:		***Geometry Y:***	
Approval Type:	ECA-MUNICIPAL AND PRIVATE SEWAGE WORKS		
Project Type:	MUNICIPAL AND PRIVATE SEWAGE WORKS		
Business Name:	Claridge Homes (Rockcliffe Mews) Inc.		
Address:			
Full Address:			
Full PDF Link:	https://www.accessenvironment.ene.gov.on.ca/instruments/4768-4VEQD2-14.pdf		
PDF Site Location:			

Site: ***Claridge Homes (Rockcliffe Mews) Inc.***
Ottawa ON K2P 0Y6

Database: ***ECA***

Approval No:	5073-4VFQUZ	***MOE District:***	
Approval Date:	2001-04-03	***City:***	
Status:	Approved	***Longitude:***	
Record Type:	ECA	***Latitude:***	
Link Source:	IDS	***Geometry X:***	
SWP Area Name:		***Geometry Y:***	
Approval Type:	ECA-Municipal and Private Water Works		
Project Type:	Municipal and Private Water Works		
Business Name:	Claridge Homes (Rockcliffe Mews) Inc.		
Address:			
Full Address:			
Full PDF Link:			
PDF Site Location:			

Site: ***Urbandale Corporation***
Ottawa ON K1G 2H5

Database: ***ECA***

Approval No:	8787-5YQRUU	***MOE District:***	
Approval Date:	2004-05-10	***City:***	
Status:	Approved	***Longitude:***	
Record Type:	ECA	***Latitude:***	
Link Source:	IDS	***Geometry X:***	
SWP Area Name:		***Geometry Y:***	
Approval Type:	ECA-MUNICIPAL AND PRIVATE SEWAGE WORKS		

Project Type: MUNICIPAL AND PRIVATE SEWAGE WORKS
Business Name: Urbandale Corporation
Address:
Full Address:
Full PDF Link: https://www.accessenvironment.ene.gov.on.ca/instruments/3747-5YPLC8-14.pdf
PDF Site Location:

Site: ***Urbandale Corporation***
Ottawa ON K1G 2H5

Database: ***ECA***

Approval No: 4781-4ZEKPM
Approval Date: 2001-08-21
Status: Approved
Record Type: ECA
Link Source: IDS
SWP Area Name:
Approval Type: ECA-INDUSTRIAL SEWAGE WORKS
Project Type: INDUSTRIAL SEWAGE WORKS
Business Name: Urbandale Corporation
Address:
Full Address:
Full PDF Link: https://www.accessenvironment.ene.gov.on.ca/instruments/1402-4Z2HBD-14.pdf
PDF Site Location:

MOE District:
City:
Longitude:
Latitude:
Geometry X:
Geometry Y:

Site:
Bank St Ottawa ON

Database: ***EHS***

Order No: 20031121005
Status: C
Report Type: Basic Report
Report Date: 11/25/03
Date Received: 11/21/03
Previous Site Name:
Lot/Building Size:
Additional Info Ordered:

Nearest Intersection: See Faxed Map
Municipality:
Client Prov/State: ON
Search Radius (km): 0.50
X: -75.654252
Y: 45.363635

Site:
Bank St Ottawa ON

Database: ***EHS***

Order No: 20060427021
Status: C
Report Type: Custom Report
Report Date: 5/5/2006
Date Received: 4/26/2006
Previous Site Name:
Lot/Building Size:
Additional Info Ordered:

Nearest Intersection:
Municipality:
Client Prov/State: ON
Search Radius (km): 0.25
X: -75.670288
Y: 45.364953

Site:
West portion of Slater, Metcalfe, Laurier, O'Connor Ottawa ON

Database: ***EHS***

Order No: 20020404009
Status: C
Report Type: Complete Report
Report Date: 4/12/02
Date Received: 4/4/02
Previous Site Name:
Lot/Building Size: 33,445 m2
Additional Info Ordered:

Nearest Intersection:
Municipality:
Client Prov/State: QC
Search Radius (km): 0.25
X: -75.697292
Y: 45.419874

Site: ***Bell Canada***
VARIOUS BELL CANADA MANHOLES AND ACCESS CHAMBERS WITHIN THE MOE EASTERN REG. (SEE

Database: ***GEN***

SCHEDULE "B") ON K1P 6L9

Generator Info

Generator No:	ONR000304	***Choice of Contact:***	CO_ADMIN
Approval Years:	2016	***Contaminated Fac:***	No
Status:		***MHSW Facility:***	No
PO Box No:		***SIC Code:***	517110, 517210, 517510
Country:	Canada		
Co Admin:	Chloé Lamothe-Luneau		
Phone No Admin:	514-391-1021 Ext.		
SIC Description:	WIRED TELECOMMUNICATIONS CARRIERS, WIRELESS TELECOMMUNICATIONS CARRIERS (EXCEPT SATELLITE), 517510		

Waste Detail(s)

Waste Class: 253
Waste Class Name: EMULSIFIED OILS

Waste Detail(s)

Waste Class: 150
Waste Class Name: INERT INORGANIC WASTES

Waste Detail(s)

Waste Class: 221
Waste Class Name: LIGHT FUELS

Waste Detail(s)

Waste Class: 252
Waste Class Name: WASTE OILS & LUBRICANTS

Waste Detail(s)

Waste Class: 241
Waste Class Name: HALOGENATED SOLVENTS

Waste Detail(s)

Waste Class: 251
Waste Class Name: OIL SKIMMINGS & SLUDGES

Site: ***Bell Canada***
VARIOUS BELL CANADA MANHOLES AND ACCESS CHAMBERS WITHIN THE MOE EASTERN REG. (SEE SCHEDULE "B") ON K1P 6L9

Database: ***GEN***

Generator Info

Generator No:	ONR000304	***Choice of Contact:***	CO_OFFICIAL
Approval Years:	2014	***Contaminated Fac:***	No
Status:		***MHSW Facility:***	No
PO Box No:		***SIC Code:***	517110, 517210, 517510
Country:	Canada		
Co Admin:	Julie Labelle		
Phone No Admin:	514-870-0688 Ext.		
SIC Description:	WIRED TELECOMMUNICATIONS CARRIERS, WIRELESS TELECOMMUNICATIONS CARRIERS (EXCEPT SATELLITE), 517510		

Waste Detail(s)

Waste Class: 253
Waste Class Name: EMULSIFIED OILS

Waste Detail(s)

Waste Class: 252
Waste Class Name: WASTE OILS & LUBRICANTS

Waste Detail(s)

Waste Class: 221
Waste Class Name: LIGHT FUELS

Waste Detail(s)

Waste Class: 251
Waste Class Name: OIL SKIMMINGS & SLUDGES

Waste Detail(s)

Waste Class: 150
Waste Class Name: INERT INORGANIC WASTES

Waste Detail(s)

Waste Class: 241
Waste Class Name: HALOGENATED SOLVENTS

Site: ***Bell Canada***
VARIOUS BELL CANADA MANHOLES AND ACCESS CHAMBERS WITHIN THE MOE NORTHERN REGION (SEE SCHEDULE "B") ON K1P 6L9

Database: ***GEN***

Generator Info

Generator No:	ONR000306	***Choice of Contact:***	CO_OFFICIAL
Approval Years:	2014	***Contaminated Fac:***	No
Status:		***MHSW Facility:***	No
PO Box No:		***SIC Code:***	517110, 517210, 517510
Country:	Canada		

Co Admin: Julie Labelle
Phone No Admin: 514-870-0688 Ext.
SIC Description: WIRED TELECOMMUNICATIONS CARRIERS, WIRELESS TELECOMMUNICATIONS CARRIERS (EXCEPT SATELLITE), 517510

Waste Detail(s)

Waste Class: 252
Waste Class Name: WASTE OILS & LUBRICANTS

Waste Detail(s)

Waste Class: 150
Waste Class Name: INERT INORGANIC WASTES

Waste Detail(s)

Waste Class: 221
Waste Class Name: LIGHT FUELS

Waste Detail(s)

Waste Class: 253
Waste Class Name: EMULSIFIED OILS

Waste Detail(s)

Waste Class: 251
Waste Class Name: OIL SKIMMINGS & SLUDGES

Site: ***Bell Canada***
VARIOUS BELL CANADA MANHOLES AND ACCESS CHAMBERS WITHIN THE MOE NORTHERN REGION (SEE SCHEDULE "B") ON K1P 6L9

Database: ***GEN***

Generator Info

Generator No: ONR000306
Approval Years: 2015
Status:
PO Box No:
Country: Canada
Co Admin: Julie Labelle
Phone No Admin: 514-870-0688 Ext.
SIC Description: WIRED TELECOMMUNICATIONS CARRIERS, WIRELESS TELECOMMUNICATIONS CARRIERS (EXCEPT SATELLITE), 517510

Choice of Contact: CO_ADMIN
Contaminated Fac: No
MHSW Facility: No
SIC Code: 517110, 517210, 517510

Waste Detail(s)

Waste Class: 221
Waste Class Name: LIGHT FUELS

Waste Detail(s)

Waste Class: 252
Waste Class Name: WASTE OILS & LUBRICANTS

Waste Detail(s)

Waste Class: 253
Waste Class Name: EMULSIFIED OILS

Waste Detail(s)

Waste Class: 150
Waste Class Name: INERT INORGANIC WASTES

Waste Detail(s)

Waste Class: 251
Waste Class Name: OIL SKIMMINGS & SLUDGES

Site: ***Bell Canada***
VARIOUS BELL CANADA MANHOLES AND ACCESS CHAMBERS WITHIN THE MOE EASTERN REG. (SEE SCHEDULE "B") ON

Database: ***GEN***

Generator Info

Generator No: ONR000304
Approval Years: 2013

Choice of Contact:
Contaminated Fac:

Status: ***MHSW Facility:***
PO Box No: ***SIC Code:*** 517110, 517210, 517510
Country:
Co Admin:
Phone No Admin:
SIC Description: WIRED TELECOMMUNICATIONS CARRIERS, WIRELESS TELECOMMUNICATIONS CARRIERS (EXCEPT SATELLITE)

Waste Detail(s)

Waste Class: 150
Waste Class Name: INERT INORGANIC WASTES

Waste Detail(s)

Waste Class: 251
Waste Class Name: OIL SKIMMINGS & SLUDGES

Waste Detail(s)

Waste Class: 252
Waste Class Name: WASTE OILS & LUBRICANTS

Waste Detail(s)

Waste Class: 253
Waste Class Name: EMULSIFIED OILS

Waste Detail(s)

Waste Class: 221
Waste Class Name: LIGHT FUELS

Site: ***SPIC & SPAN-VALETOR-CASH CLEANERS***
BILLINGS BRIDGE PLAZA, BANK STREET C/O 1764 WOODWARD DRIVE OTTAWA ON K2C 0P8

Database: ***GEN***

Generator Info

Generator No: ON0573413 ***Choice of Contact:***
Approval Years: 86,87,88 ***Contaminated Fac:***
Status: ***MHSW Facility:***
PO Box No: ***SIC Code:*** 9721
Country:
Co Admin:
Phone No Admin:
SIC Description: POWER LAUND./CLEANERS

Waste Detail(s)

Waste Class: 241
Waste Class Name: HALOGENATED SOLVENTS

Site: ***Hydro Ottawa Ltd.***
Bank St Ottawa ON

Database: ***GEN***

Generator Info

Generator No: ON8798860 ***Choice of Contact:***
Approval Years: 03,04 ***Contaminated Fac:***
Status: ***MHSW Facility:***

PO Box No: ***SIC Code:***
Country:
Co Admin:
Phone No Admin:
SIC Description:

Site: ***Bell Canada*** ***Database:*** ***GEN***
VARIOUS BELL CANADA MANHOLES AND ACCESS CHAMBERS WITHIN THE MOE NORTHERN REGION (SEE SCHEDULE "B") ON K1P 6L9

Generator Info

Generator No:	ONR000306	***Choice of Contact:***	CO_ADMIN
Approval Years:	2016	***Contaminated Fac:***	No
Status:		***MHSW Facility:***	No
PO Box No:		***SIC Code:***	517110, 517210, 517510
Country:	Canada		
Co Admin:	Chloé Lamothe-Luneau		
Phone No Admin:	514-391-1021 Ext.		
SIC Description:	WIRED TELECOMMUNICATIONS CARRIERS, WIRELESS TELECOMMUNICATIONS CARRIERS (EXCEPT SATELLITE), 517510		

Waste Detail(s)

Waste Class: 252
Waste Class Name: WASTE OILS & LUBRICANTS

Waste Detail(s)

Waste Class: 253
Waste Class Name: EMULSIFIED OILS

Waste Detail(s)

Waste Class: 150
Waste Class Name: INERT INORGANIC WASTES

Waste Detail(s)

Waste Class: 251
Waste Class Name: OIL SKIMMINGS & SLUDGES

Waste Detail(s)

Waste Class: 221
Waste Class Name: LIGHT FUELS

Site: ***Bell Canada*** ***Database:*** ***GEN***
VARIOUS BELL CANADA MANHOLES AND ACCESS CHAMBERS WITHIN THE MOE EASTERN REG. (SEE SCHEDULE "B") ON K1P 6L9

Generator Info

Generator No:	ONR000304	***Choice of Contact:***	CO_ADMIN
Approval Years:	2015	***Contaminated Fac:***	No
Status:		***MHSW Facility:***	No
PO Box No:		***SIC Code:***	517110, 517210, 517510
Country:	Canada		
Co Admin:	Julie Labelle		
Phone No Admin:	514-870-0688 Ext.		
SIC Description:	WIRED TELECOMMUNICATIONS CARRIERS, WIRELESS TELECOMMUNICATIONS CARRIERS (EXCEPT		

SATELLITE), 517510

Waste Detail(s)

Waste Class: 221
Waste Class Name: LIGHT FUELS

Waste Detail(s)

Waste Class: 251
Waste Class Name: OIL SKIMMINGS & SLUDGES

Waste Detail(s)

Waste Class: 253
Waste Class Name: EMULSIFIED OILS

Waste Detail(s)

Waste Class: 252
Waste Class Name: WASTE OILS & LUBRICANTS

Waste Detail(s)

Waste Class: 241
Waste Class Name: HALOGENATED SOLVENTS

Waste Detail(s)

Waste Class: 150
Waste Class Name: INERT INORGANIC WASTES

Site: ***Carleton University Dump***
Ottawa ON

Database: ***LIMO***

ECA/Instrument No: Y0119
Operation Status: Historic
C of A Issue Date:
C of A Issued to:
Lndfl Gas Mgmt (P):
Lndfl Gas Mgmt (F):
Lndfl Gas Mgmt (E):
Lndfl Gas Mgmt Sys:
Landfill Gas Mntr:
Leachate Coll Sys:
ERC Est Vol (m3):
ERC Volume Unit:
ERC Dt Last Det:
Landfill Type:
Source File Type: Historic and Closed Landfills
Fill Rate:
Fill Rate Unit:
Tot Fill Area (ha):
Tot Site Area (ha):
Footprint:
Tot Apprv Cap (m3):
Contam Atten Zone:
Grndwtr Mntr:
Surf Wtr Mntr:
Air Emis Monitor:
Approved Waste Type:
Client Site Name: Carleton University Dump
ERC Methodology:
Site Name:

Natural Attenuation:
Liners:
Cover Material:
Leachate Off-Site:
Leachate On Site:
Req Coll Lndfll Gas:
Lndfll Gas Coll:
Total Waste Rec:
TWR Methodology:
TWR Unit:
Tot Aprv Cap Unit:
Financial Assurance:
Last Report Year:
Region:
District Office:
Site County:
Lot:
Concession:
Latitude:
Longitude:
Easting:
Northing:
UTM Zone:
Data Source:

Site Location Details: Ottawa
Service Area:
Page URL:

Site: ***CARLETON UNIVERSITY***
OTTAWA ON K1SB6

Database: ***NPCB***

Company Code: F1479
Industry:
Site Status:
Transaction Date: 1/29/1996
Inspection Date:

--Details--
Label:
Serial No.:
PCB Type/Code: Askarel
Location:
Item/State:
No. of Items:
Manufacturer:
Status: Stored for Disposal
Contents: 23.00 KG

Label:
Serial No.:
PCB Type/Code: Askarel
Location:
Item/State:
No. of Items:
Manufacturer:
Status: Stored for Disposal
Contents: 200.00 KG

Site: ***CARLETON UNIVERSITY***
OTTAWA ON K1S 5B6

Database: ***NPCB***

Company Code: F1300
Industry:
Site Status:
Transaction Date:
Inspection Date:

--Details--
Label:
Serial No.:
PCB Type/Code:
Location:
Item/State:
No. of Items:
Manufacturer:
Status: In-Storage
Contents:

Site: ***CARLETON UNIVERSITY***
OTTAWA ON K1R 3J7

Database: ***NPCB***

Company Code: F1323
Industry: UNDEFINED
Site Status:
Transaction Date:
Inspection Date:

--Details--

Label:	F132300
Serial No.:	
PCB Type/Code:	ASKAREL/ASKAREL
Location:	
Item/State:	BARREL PCB ASKAREL/FULL
No. of Items:	27
Manufacturer:	
Status:	STORED FOR DISPOSAL
Contents:	7943 KG

Label:	F132302
Serial No.:	
PCB Type/Code:	MINERAL OIL/UNKNOWN
Location:	
Item/State:	BARREL MINERAL OIL/FULL
No. of Items:	7
Manufacturer:	
Status:	STORED FOR DISPOSAL
Contents:	1200 KG

Label:	F132301
Serial No.:	
PCB Type/Code:	OTHER WASTE/HIGH
Location:	
Item/State:	CTN DEBRIS, ETC/FULL
No. of Items:	1
Manufacturer:	
Status:	STORED FOR DISPOSAL
Contents:	200 KG

Site: ***Ottawa Dairy Well***
ON

Database: ***OOGW***

Licence No:	N000085	***Well Compl:***	21017
Well ID:	21285	***County:***	Ottawa/Carleton
Well Compl ID:	21017	***Block:***	
W Class ID:		***Lot:***	
UWI Code:	N000085	***Conc:***	
Permit Date:		***Surface Lat NAD83:***	
Depth(m):		***Surface Long NAD83:***	
Well Pool:		***Bottom Lat NAD83:***	
Completion Date:		***Bottom Long NAD83:***	
Depth Reached:		***Lot Sides (m):***	X
Capped Date:		***E/W (m):***	X
Class ID:		***Latitude Nad27:***	
DB Source:		***Longitude Nad27:***	
Status as of:	August 2024	***bottom lat27:***	
Start Date:		***bottom long27:***	
SPUD Date:		***Lateral:***	No
Class:		***Accuracy:***	
Grnd Elev:		***Method:***	
KB Elev:		***Parent:***	
TVD:		***Prod Top:***	
PBTD:		***Prod Bot:***	
TD Form:		***PROPD Depth:***	
Workover D:		***Location Method:***	
Operator:	Unknown	***Location Accuracy:***	Unknown
Township:		***Dt Obtained:***	
Target:		***Well Status Type:***	Location
Classification:		***Well Status Mode:***	Unknown

Well Name:	Ottawa Dairy Well
Target Desc:	
Status Type Desc:	A LOCATION FOR WHICH MINISTRY RECORDS INDICATE A WELL HAS BEEN DRILLED BUT FOR WHICH NO STATUS INFORMATION IS AVAILABLE
Status Mode Desc:	A WELL FOR WHICH THERE IS NO AVAILABLE INFORMATION ON MODE IN MINISTRY RECORDS
Classification Desc:	
Cement Rec:	

Comments:

Site: ***Claridge Homes (Leitrim) Inc.***
ON

Database: ***PTTW***

EBR Registry No:	011-1598	***Decision Posted:***	
Ministry Ref No:	2138-8AUM2F	***Exception Posted:***	
Notice Type:	Instrument Decision	***Section:***	
Notice Stage:		***Act 1:***	
Notice Date:	December 02, 2014	***Act 2:***	
Proposal Date:	November 05, 2010	***Site Location Map:***	
Year:	2010		
Instrument Type:	(OWRA s. 34) - Permit to Take Water		
Off Instrument Name:			
Posted By:			
Company Name:	Claridge Homes (Leitrim) Inc.		
Site Address:			
Location Other:			
Proponent Name:			
Proponent Address:	2001 210 Gladstone avenue, Ottawa Ontario, Canada K2P 0Y6		
Comment Period:			
URL:			
Summary:			

Site Location Details:

Part of Lot 19 Address: Lot: part of 19, Concession: V, Ottawa, City District Office: Ottawa + + + + Part of Lots 17, 18 and 19 Concession V Address: Lot: Part of 17, 18, 19 & 20, Concession: V, Ottawa, City District Office: Ottawa + + + + Part of Lots 17 and 18, Concession V Address: Lot: Part of Lots 17 and 18, Concession: Concession V, Ottawa, City District Office: Ottawa CITY OF OTTAWA

Site: ***Claridge Homes (Bruyere) Inc.***
ON

Database: ***PTTW***

EBR Registry No:	012-3353	***Decision Posted:***	
Ministry Ref No:	0267-9SKPP8	***Exception Posted:***	
Notice Type:	Instrument Decision	***Section:***	
Notice Stage:		***Act 1:***	
Notice Date:	February 03, 2016	***Act 2:***	
Proposal Date:	January 09, 2015	***Site Location Map:***	
Year:	2015		
Instrument Type:	(OWRA s. 34) - Permit to Take Water		
Off Instrument Name:			
Posted By:			
Company Name:	Claridge Homes (Bruyere) Inc.		
Site Address:			
Location Other:			
Proponent Name:			
Proponent Address:	210 Gladstone avenue, Suite 2001, Ottawa Ontario, Canada K2P 0Y6		
Comment Period:			
URL:			
Summary:			

Site Location Details:

316-334 Bruyere Street and 317-321 St. Andrew Street Address: 316-334 Bruyere St 316-334 Bruyere Street and 317-321 St. Andrew Street, Ottawa, City District Office: Ottawa GeoReference: Zone: 18, UTM Easting: 446210, UTM Northing: 5031528, , Site #: 0245-9B7NJV CITY OF OTTAWA

Site: ***QUEENSWAY TANK LINES***
CANADIAN TIRE GAS BAR BANK STREET TANK TRUCK (CARGO) OTTAWA CITY ON

Database: ***SPL***

Ref No:	41622	***Municipality No:***	20101
Year:		***Nature of Damage:***	
Incident Dt:	10/2/1990	***Discharger Report:***	
Dt MOE Arvl on Scn:		***Material Group:***	

MOE Reported Dt: 10/2/1990
Dt Document Closed:
Site No:
MOE Response:
Site County/District:
Site Geo Ref Meth:
Site District Office:
Nearest Watercourse:
Site Name:
Site Address:
Site Region:
Site Municipality: OTTAWA CITY
Site Lot:
Site Conc:
Site Geo Ref Accu:
Site Map Datum:
Northing:
Easting:
Entity Operating Name:
Client Name:
Client Type:
Source Type:
Incident Cause: CONTAINER OVERFLOW
Incident Preceding Spill:
Incident Reason: ERROR
Incident Summary: QUEENSWAY TANK LINES: 4 LGASOLINE SPILLED AT GAS BAR
Environment Impact: NOT ANTICIPATED
Health Env Consequence:
Nature of Impact:
Contaminant Qty:
Contaminant Qty 1:
Contaminant Unit:
Contaminant Code:
Contaminant Name:
Contaminant Limit 1:
Contam Limit Freq 1:
Contaminant UN No 1:
Receiving Medium: LAND
Activity Preceding Spill:
Property 2nd Watershed:
Property Tertiary Watershed:
Sector Type:
SAC Action Class:
Call Report Locatn Geodata:
Time Reported:
System Facility Address:
Impact to Health:
Agency Involved: MCCR

Site:
Loblaws Ottawa ON

Database: ***SPL***

Ref No: 1360-BFGSKX
Year:
Incident Dt: 8/28/2019
Dt MOE Arvl on Scn:
MOE Reported Dt: 8/28/2019
Dt Document Closed:
Site No: NA
MOE Response: No
Site County/District:
Site Geo Ref Meth:
Site District Office: Ottawa
Nearest Watercourse:
Site Name: 200 Earl Grey Drive <UNOFFICIAL>
Site Address: Loblaws
Site Region: Eastern
Site Municipality: Ottawa
Site Lot:
Site Conc:
Municipality No:
Nature of Damage:
Discharger Report:
Material Group:
Impact to Health: 2 - Minor Environment
Agency Involved:

Site Geo Ref Accu:
Site Map Datum:
Northing:
Easting:
Entity Operating Name:
Client Name:
Client Type:
Source Type: Valve/Fitting/Piping
Incident Cause:
Incident Preceding Spill: Leak/Break
Incident Reason: Operator/Human Error
Incident Summary: Loblaw: R507 leaked to atmosphere
Environment Impact:
Health Env Consequence:
Nature of Impact:
Contaminant Qty: 408 kg
Contaminant Qty 1: 408
Contaminant Unit: kg
Contaminant Code: 38
Contaminant Name: REFRIGERANT GAS, N.O.S.
Contaminant Limit 1:
Contam Limit Freq 1:
Contaminant UN No 1: 1078
Receiving Medium: Air
Activity Preceding Spill:
Property 2nd Watershed:
Property Tertiary Watershed:
Sector Type: Miscellaneous Industrial
SAC Action Class: Air Spills - Gases and Vapours
Call Report Locatn Geodata:
Time Reported:
System Facility Address:

Site: ***LOBLAWS***
OTTAWA CITY ON

Database: ***SPL***

Ref No: 49925
Year:
Incident Dt: 5/1/1991
Dt MOE Arvl on Scn:
MOE Reported Dt: 5/1/1991
Dt Document Closed:
Site No:
MOE Response:
Site County/District:
Site Geo Ref Meth:
Site District Office:
Nearest Watercourse:
Site Name:
Site Address:
Site Region:
Site Municipality: OTTAWA CITY
Site Lot:
Site Conc:
Site Geo Ref Accu:
Site Map Datum:
Northing:
Easting:
Entity Operating Name:
Client Name:
Client Type:
Source Type:
Incident Cause: PIPE/HOSE LEAK
Incident Preceding Spill:
Incident Reason: OVERSTRESS/OVERPRESSURE
Incident Summary: LOBLAWS - HYDRAULIC OIL TO GROUND AND CATCHBASIN FROM BROKEN HOSE
Environment Impact: POSSIBLE
Health Env Consequence:

Municipality No: 20101
Nature of Damage:
Discharger Report:
Material Group:
Impact to Health:
Agency Involved:

Nature of Impact:	Water course or lake
Contaminant Qty:	
Contaminant Qty 1:	
Contaminant Unit:	
Contaminant Code:	
Contaminant Name:	
Contaminant Limit 1:	
Contam Limit Freq 1:	
Contaminant UN No 1:	
Receiving Medium:	LAND
Activity Preceding Spill:	
Property 2nd Watershed:	
Property Tertiary Watershed:	
Sector Type:	
SAC Action Class:	
Call Report Locatn Geodata:	
Time Reported:	
System Facility Address:	

Site: ***TRANSPORT TRUCK***
BANK ST. BRIDGE MOTOR VEHICLE (OPERATING FLUID) OTTAWA CITY ON

Database: ***SPL***

Ref No:	88427	***Municipality No:***	20101
Year:		***Nature of Damage:***	
Incident Dt:	7/13/1993	***Discharger Report:***	
Dt MOE Arvl on Scn:		***Material Group:***	
MOE Reported Dt:	7/13/1993	***Impact to Health:***	
Dt Document Closed:		***Agency Involved:***	FIRE DEPT
Site No:			
MOE Response:			
Site County/District:			
Site Geo Ref Meth:			
Site District Office:			
Nearest Watercourse:			
Site Name:			
Site Address:			
Site Region:			
Site Municipality:	OTTAWA CITY		
Site Lot:			
Site Conc:			
Site Geo Ref Accu:			
Site Map Datum:			
Northing:			
Easting:			
Entity Operating Name:			
Client Name:			
Client Type:			
Source Type:			
Incident Cause:	PIPE/HOSE LEAK		
Incident Preceding Spill:			
Incident Reason:	CORROSION		
Incident Summary:	HYDRAULIC OIL LEAK FROM UNIDENTIFIED TRANSPORT TRUCK TO BANK ST. BRIDGE		
Environment Impact:	POSSIBLE		
Health Env Consequence:			
Nature of Impact:	Soil contamination		
Contaminant Qty:			
Contaminant Qty 1:			
Contaminant Unit:			
Contaminant Code:			
Contaminant Name:			
Contaminant Limit 1:			
Contam Limit Freq 1:			
Contaminant UN No 1:			
Receiving Medium:	LAND		
Activity Preceding Spill:			
Property 2nd Watershed:			
Property Tertiary Watershed:			
Sector Type:			

SAC Action Class:
Call Report Locatn Geodata:
Time Reported:
System Facility Address:

Site: ***PIONEER PETROLEUMS LTD.***
BANK STREET SOUTH PIONEER GAS STATION. SERVICE STATION OTTAWA CITY ON

Database: ***SPL***

Ref No: 137358
Year:
Incident Dt: 2/20/1997
Dt MOE Arvl on Scn:
MOE Reported Dt: 2/20/1997
Dt Document Closed:
Site No:
MOE Response:
Site County/District:
Site Geo Ref Meth:
Site District Office:
Nearest Watercourse:
Site Name:
Site Address:
Site Region:
Site Municipality: OTTAWA CITY
Site Lot:
Site Conc:
Site Geo Ref Accu:
Site Map Datum:
Northing:
Easting:
Entity Operating Name:
Client Name:
Client Type:
Source Type:
Incident Cause: CONTAINER OVERFLOW
Incident Preceding Spill:
Incident Reason: ERROR
Incident Summary: PIONEER PETROLEUMS-4L GASOLINE TO GROUND,UNSAFESPILL RESPONSE BY STAFF.
Environment Impact: NOT ANTICIPATED
Health Env Consequence:
Nature of Impact:
Contaminant Qty:
Contaminant Qty 1:
Contaminant Unit:
Contaminant Code:
Contaminant Name:
Contaminant Limit 1:
Contam Limit Freq 1:
Contaminant UN No 1:
Receiving Medium: LAND
Activity Preceding Spill:
Property 2nd Watershed:
Property Tertiary Watershed:
Sector Type:
SAC Action Class:
Call Report Locatn Geodata:
Time Reported:
System Facility Address:

Municipality No: 20101
Nature of Damage:
Discharger Report:
Material Group:
Impact to Health:
Agency Involved:

Site: ***ESSO PETROLEUM CANADA***
BANK STREET SERVICE STATION OTTAWA CITY ON

Database: ***SPL***

Ref No: 147934
Year:
Incident Dt: 10/16/1997
Dt MOE Arvl on Scn:
MOE Reported Dt: 10/16/1997

Municipality No: 20101
Nature of Damage:
Discharger Report:
Material Group:
Impact to Health:

Dt Document Closed:		***Agency Involved:***	
Site No:			
MOE Response:			
Site County/District:			
Site Geo Ref Meth:			
Site District Office:			
Nearest Watercourse:			
Site Name:			
Site Address:			
Site Region:			
Site Municipality:	OTTAWA CITY		
Site Lot:			
Site Conc:			
Site Geo Ref Accu:			
Site Map Datum:			
Northing:			
Easting:			
Entity Operating Name:			
Client Name:			
Client Type:			
Source Type:			
Incident Cause:	PIPE/HOSE LEAK		
Incident Preceding Spill:			
Incident Reason:	DAMAGE BY MOVING EQUIPMENT		
Incident Summary:	ESSO SERVICE STATION: 40 L GASOLINE TO GROUND		
Environment Impact:	NOT ANTICIPATED		
Health Env Consequence:			
Nature of Impact:			
Contaminant Qty:			
Contaminant Qty 1:			
Contaminant Unit:			
Contaminant Code:			
Contaminant Name:			
Contaminant Limit 1:			
Contam Limit Freq 1:			
Contaminant UN No 1:			
Receiving Medium:	LAND		
Activity Preceding Spill:			
Property 2nd Watershed:			
Property Tertiary Watershed:			
Sector Type:			
SAC Action Class:			
Call Report Locatn Geodata:			
Time Reported:			
System Facility Address:			

Site: ***OTTAWA-CARLETON, R.M. OF***
KENT ST REGULATOR TO OTTAWA RIVER ON N.R.C. PROPERTY SANITARY SEWER SYSTEM OTTAWA CITY ON

Database: ***SPL***

Ref No:	153191	***Municipality No:***	20101
Year:		***Nature of Damage:***	
Incident Dt:	3/9/1998	***Discharger Report:***	
Dt MOE Arvl on Scn:		***Material Group:***	
MOE Reported Dt:	3/10/1998	***Impact to Health:***	
Dt Document Closed:		***Agency Involved:***	
Site No:			
MOE Response:			
Site County/District:			
Site Geo Ref Meth:			
Site District Office:			
Nearest Watercourse:			
Site Name:			
Site Address:			
Site Region:			
Site Municipality:	OTTAWA CITY		
Site Lot:			
Site Conc:			
Site Geo Ref Accu:			

Site Map Datum:
Northing:
Easting:
Entity Operating Name:
Client Name:
Client Type:
Source Type:
Incident Cause: PIPE/HOSE LEAK
Incident Preceding Spill:
Incident Reason: STORM/FLOOD/WIND
Incident Summary: OTTAWA CARLETON R.M.- LEAK OF RAW UNCHLORINATED SEWAGE, PIPE CRACKED.
Environment Impact: POSSIBLE
Health Env Consequence:
Nature of Impact: Soil contamination
Contaminant Qty:
Contaminant Qty 1:
Contaminant Unit:
Contaminant Code:
Contaminant Name:
Contaminant Limit 1:
Contam Limit Freq 1:
Contaminant UN No 1:
Receiving Medium: LAND
Activity Preceding Spill:
Property 2nd Watershed:
Property Tertiary Watershed:
Sector Type:
SAC Action Class:
Call Report Locatn Geodata:
Time Reported:
System Facility Address:

Site: ***RETAIL STORE***
CANADIAN TIRE STORE LOCATED ON SLATER AVE, W OF KENT ST, DOWNTOWN (N.O.S.) OTTAWA ON

Database: ***SPL***

Ref No: 187384
Year:
Incident Dt: 9/24/2000
Dt MOE Arvl on Scn:
MOE Reported Dt: 9/25/2000
Dt Document Closed:
Site No:
MOE Response:
Site County/District:
Site Geo Ref Meth:
Site District Office:
Nearest Watercourse:
Site Name:
Site Address:
Site Region:
Site Municipality: OTTAWA
Site Lot:
Site Conc:
Site Geo Ref Accu:
Site Map Datum:
Northing:
Easting:
Entity Operating Name:
Client Name:
Client Type:
Source Type:
Incident Cause: UNKNOWN
Incident Preceding Spill:
Incident Reason: UNKNOWN
Incident Summary: CAN. TIRE: RELEASE/SPILL OF ANTIFREEZE TO GND & STORM C/B. WORKS CLEANING
Environment Impact: POSSIBLE
Health Env Consequence:
Nature of Impact: Water course or lake

Municipality No: 20107
Nature of Damage:
Discharger Report:
Material Group:
Impact to Health:
Agency Involved: WORKS

Contaminant Qty:
Contaminant Qty 1:
Contaminant Unit:
Contaminant Code:
Contaminant Name:
Contaminant Limit 1:
Contam Limit Freq 1:
Contaminant UN No 1:
Receiving Medium: LAND/WATER
Activity Preceding Spill:
Property 2nd Watershed:
Property Tertiary Watershed:
Sector Type:
SAC Action Class:
Call Report Locatn Geodata:
Time Reported:
System Facility Address:

Site: ***OC TRANSPO***
BANK ST. SOUTH MOTOR VEHICLE (OPERATING FLUID) OTTAWA CITY ON

Database: ***SPL***

Ref No: 223917
Year:
Incident Dt: 4/11/2002
Dt MOE Arvl on Scn:
MOE Reported Dt: 4/11/2002
Dt Document Closed:
Site No:
MOE Response:
Site County/District:
Site Geo Ref Meth:
Site District Office:
Nearest Watercourse:
Site Name:
Site Address:
Site Region:
Site Municipality: OTTAWA CITY
Site Lot:
Site Conc:
Site Geo Ref Accu:
Site Map Datum:
Northing:
Easting:
Entity Operating Name:
Client Name:
Client Type:
Source Type:
Incident Cause: PIPE/HOSE LEAK
Incident Preceding Spill:
Incident Reason: UNKNOWN
Incident Summary: SPILL OF DIESEL FUEL TO GRND, CLEAN UP CREW ON THE WAY
Environment Impact: POSSIBLE
Health Env Consequence:
Nature of Impact: Soil contamination
Contaminant Qty:
Contaminant Qty 1:
Contaminant Unit:
Contaminant Code:
Contaminant Name:
Contaminant Limit 1:
Contam Limit Freq 1:
Contaminant UN No 1:
Receiving Medium: LAND
Activity Preceding Spill:
Property 2nd Watershed:
Property Tertiary Watershed:
Sector Type:
SAC Action Class:

Municipality No: 20107
Nature of Damage:
Discharger Report:
Material Group:
Impact to Health:
Agency Involved:

Call Report Locatn Geodata:
Time Reported:
System Facility Address:

Site: ***Loblaw Properties Limited***
Loblaws Ottawa ON

Database: ***SPL***

Ref No: 2287-7FNKE6
Year:
Incident Dt:
Dt MOE Arvl on Scn:
MOE Reported Dt: 6/16/2008
Dt Document Closed: 9/8/2008
Site No:
MOE Response: No Field Response
Site County/District:
Site Geo Ref Meth:
Site District Office: Ottawa
Nearest Watercourse:
Site Name: Loblaws
Site Address:
Site Region:
Site Municipality: Ottawa
Site Lot:
Site Conc:
Site Geo Ref Accu:
Site Map Datum:
Northing: NA
Easting: NA
Entity Operating Name:
Client Name: Loblaw Properties Limited
Client Type:
Source Type:
Incident Cause: Discharge or Emission to Air
Incident Preceding Spill:
Incident Reason: Equipment Failure - Malfunction of system components
Incident Summary: Loblaws, 625 lb of R22 released to atmosphere.
Environment Impact: Not Anticipated
Health Env Consequence:
Nature of Impact: Air Pollution
Contaminant Qty: 625 lb
Contaminant Qty 1: 625
Contaminant Unit: lb
Contaminant Code: 38
Contaminant Name: FREON R-22 (CFC)
Contaminant Limit 1:
Contam Limit Freq 1:
Contaminant UN No 1:
Receiving Medium:
Activity Preceding Spill:
Property 2nd Watershed:
Property Tertiary Watershed:
Sector Type: Other
SAC Action Class: Air Spills - Gases and Vapours
Municipality No:
Nature of Damage:
Discharger Report:
Material Group:
Impact to Health:
Agency Involved:
Call Report Locatn Geodata:
Time Reported:
System Facility Address:

Site: ***City of Ottawa <UNOFFICIAL>***
on east side of Bank St. 750 metres north of Findlay Creek Dr. Ottawa ON

Database: ***SPL***

Ref No: 4541-7VJ3B3
Year:
Incident Dt:
Dt MOE Arvl on Scn:
MOE Reported Dt: 9/2/2009
Dt Document Closed: 9/10/2009
Municipality No:
Nature of Damage:
Discharger Report:
Material Group:
Impact to Health:
Agency Involved:

Site No:
MOE Response: No Field Response
Site County/District:
Site Geo Ref Meth:
Site District Office:
Nearest Watercourse:
Site Name: on east side of Bank St. 750 metres north of Findlay Creek Dr. <UNOFFICIAL>
Site Address:
Site Region:
Site Municipality:
Site Lot:
Site Conc:
Site Geo Ref Accu:
Site Map Datum:
Northing:
Easting:
Entity Operating Name:
Client Name: City of Ottawa <UNOFFICIAL>
Client Type:
Source Type:
Incident Cause: Pipe Or Hose Leak
Incident Preceding Spill:
Incident Reason: Equipment Failure
Incident Summary: Ottawa Works Dept. - sewage to ground from forcemain.
Environment Impact: Confirmed
Health Env Consequence:
Nature of Impact: Soil Contamination
Contaminant Qty:
Contaminant Qty 1:
Contaminant Unit: other - see incident description
Contaminant Code: 44
Contaminant Name: SEWAGE,RAW UNCHLORINATED
Contaminant Limit 1:
Contam Limit Freq 1:
Contaminant UN No 1:
Receiving Medium:
Activity Preceding Spill:
Property 2nd Watershed:
Property Tertiary Watershed:
Sector Type: Sewage Treatment
SAC Action Class: Land Spills
Call Report Locatn Geodata:
Time Reported:
System Facility Address:

Site: ***City of Ottawa***
between O'Connor St & Bank St Ottawa ON

Database: ***SPL***

Ref No: 8730-97QGQG
Year:
Incident Dt: 15-MAY-13
Dt MOE Arvl on Scn:
MOE Reported Dt: 15-MAY-13
Dt Document Closed:
Site No:
MOE Response: No Field Response
Site County/District:
Site Geo Ref Meth:
Site District Office:
Nearest Watercourse:
Site Name: Albert Street<UNOFFICIAL>
Site Address: between O'Connor St & Bank St
Site Region:
Site Municipality: Ottawa
Site Lot:
Site Conc:
Site Geo Ref Accu:
Site Map Datum:

Municipality No:
Nature of Damage:
Discharger Report:
Material Group:
Impact to Health:
Agency Involved:

Northing:
Easting:
Entity Operating Name:
Client Name: City of Ottawa
Client Type:
Source Type:
Incident Cause: Leak/Break
Incident Preceding Spill:
Incident Reason: Equipment Failure
Incident Summary: OC Transpo Bus, 20 L coolant to c/b
Environment Impact: Not Anticipated
Health Env Consequence:
Nature of Impact: Surface Water Pollution
Contaminant Qty: 20 L
Contaminant Qty 1: 20
Contaminant Unit: L
Contaminant Code: 27
Contaminant Name: COOLANT N.O.S.
Contaminant Limit 1:
Contam Limit Freq 1:
Contaminant UN No 1:
Receiving Medium:
Activity Preceding Spill:
Property 2nd Watershed:
Property Tertiary Watershed:
Sector Type: Motor Vehicle
SAC Action Class: Watercourse Spills
Call Report Locatn Geodata:
Time Reported:
System Facility Address:

Site: ***OLRT Constructors***
Road allowance between Broken Front Concessions C and D in front of Lot D geographic township of Nepean Ottawa ON

Database: ***SPL***

Ref No: 2862-9XEKED
Year:
Incident Dt: 6/12/2015
Dt MOE Arvl on Scn:
MOE Reported Dt: 6/12/2015
Dt Document Closed:
Municipality No:
Nature of Damage:
Discharger Report:
Material Group:
Impact to Health:
Agency Involved:
Site No: 0706-92ET4A
MOE Response: N
Site County/District:
Site Geo Ref Meth: 1-10 metres eg. Good Quality GPS
Site District Office:
Nearest Watercourse:
Site Name: Ottawa Light Rail Transit - East Portal
Site Address: Road allowance between Broken Front Concessions C and D in front of Lot D geographic township of Nepean
Site Region:
Site Municipality: Ottawa
Site Lot:
Site Conc:
Site Geo Ref Accu: GIS Software
Site Map Datum: NAD83
Northing: 5030149
Easting: 446343
Entity Operating Name:
Client Name: OLRT Constructors
Client Type:
Source Type:
Incident Cause: Leak/Break
Incident Preceding Spill:
Incident Reason: Equipment Failure
Incident Summary: OLRT: hyd oil to grd, ctnd clng 2 L
Environment Impact:
Health Env Consequence:
Nature of Impact: Land

Contaminant Qty: 2 L
Contaminant Qty 1: 2
Contaminant Unit: L
Contaminant Code: 15
Contaminant Name: HYDRAULIC OIL
Contaminant Limit 1:
Contam Limit Freq 1:
Contaminant UN No 1:
Receiving Medium:
Activity Preceding Spill:
Property 2nd Watershed:
Property Tertiary Watershed:
Sector Type:
SAC Action Class: Land Spills
Call Report Locatn Geodata:
Time Reported:
System Facility Address:

Site: ***Bell Canada***
Ottawa ON

Database:
SPL

Ref No: 8881-9J2J33
Year:
Incident Dt: 2014/04/10
Dt MOE Arvl on Scn:
MOE Reported Dt: 2014/04/10
Dt Document Closed: 2014/11/04
Site No: NA
MOE Response: Referral to others
Site County/District:
Site Geo Ref Meth:
Site District Office:
Nearest Watercourse:
Site Name: 3212 Richmond Rd<UNOFFICIAL>
Site Address:
Site Region:
Site Municipality: Ottawa
Site Lot:
Site Conc:
Site Geo Ref Accu:
Site Map Datum:
Northing:
Easting:
Entity Operating Name:
Client Name: Bell Canada
Client Type:
Source Type:
Incident Cause: Leak/Break
Incident Preceding Spill:
Incident Reason: Equipment Failure
Incident Summary: Bell Canada: possible >100 kg freon to atm.
Environment Impact: Confirmed
Health Env Consequence:
Nature of Impact: Air Pollution
Contaminant Qty: 0 other - see incident description
Contaminant Qty 1: 0
Contaminant Unit: other - see incident description
Contaminant Code: 38
Contaminant Name: FREON R-22 (CFC)
Contaminant Limit 1:
Contam Limit Freq 1:
Contaminant UN No 1:
Receiving Medium:
Activity Preceding Spill:
Property 2nd Watershed:
Property Tertiary Watershed:
Municipality No:
Nature of Damage:
Discharger Report:
Material Group:
Impact to Health:
Agency Involved:
Sector Type: Pipeline/Components
SAC Action Class: Air Spills - Gases and Vapours

Call Report Locatn Geodata:
Time Reported:
System Facility Address:

Appendix: Database Descriptions

Environmental Risk Information Services (ERIS) can search the following databases. The extent of historical information varies with each database and current information is determined by what is publicly available to ERIS at the time of update. ***Note:*** *Databases denoted with " * " indicates that the database will no longer be updated. See the individual database description for more information.*

Abandoned Aggregate Inventory: Provincial AAGR

The MAAP Program maintains a database of abandoned pits and quarries. Please note that the database is only referenced by lot and concession and city/town location. The database provides information regarding the location, type, size, land use, status and general comments.*

Government Publication Date: Sept 2002*

Aggregate Inventory: Provincial AGR

This database of licensed and permitted pits and quarries is maintained by the Ontario Ministry of Natural Resources and Forestry (MNRF), as regulated under the Aggregate Resources Act, R.S.O. 1990. Aggregate site data has been divided into active and inactive sites. Active sites may be further subdivided into partial surrenders. In partial surrenders, defined areas of a site are inactive while the rest of the site remains active.

Government Publication Date: Up to Nov 2024

Abandoned Mine Information System: Provincial AMIS

The Abandoned Mines Information System contains data on known abandoned and inactive mines located on both Crown and privately held lands. The information was provided by the Ministry of Northern Development and Mines (MNDM), with the following disclaimer: "the database provided has been compiled from various sources, and the Ministry of Northern Development and Mines makes no representation and takes no responsibility that such information is accurate, current or complete". Reported information includes official mine name, status, background information, mine start/end date, primary commodity, mine features, hazards and remediation.

Government Publication Date: 1800-Apr 2024

Anderson's Waste Disposal Sites: Private ANDR

The information provided in this database was collected by examining various historical documents which aimed to characterize the likely position of former waste disposal sites from 1860 to present. The research initiative behind the creation of this database was to identify those sites that are missing from the Ontario MOE Waste Disposal Site Inventory, as well as to provide revisions and corrections to the positions and descriptions of sites currently listed in the MOE inventory. In addition to historic waste disposal facilities, the database also identifies certain auto wreckers and scrap yards that have been extrapolated from documentary sources. Please note that the data is not warranted to be complete, exhaustive or authoritative. The information was collected for research purposes only.

Government Publication Date: 1860s-Present

Aboveground Storage Tanks: Provincial AST

Historical listing of aboveground storage tanks made available by the Department of Natural Resources and Forestry. Includes tanks used to hold water or petroleum. This dataset has been retired as of September 25, 2014 and will no longer be updated.

Government Publication Date: May 31, 2014

Automobile Wrecking & Supplies: Private AUWR

This database provides an inventory of known locations that are involved in the scrap metal, automobile wrecking/recycling, and automobile parts & supplies industry. Information is provided on the company name, location and business type.

Government Publication Date: 1999-Apr 30, 2024

Borehole: Provincial BORE

A borehole is the generalized term for any narrow shaft drilled in the ground, either vertically or horizontally. The information here includes geotechnical investigations or environmental site assessments, mineral exploration, or as a pilot hole for installing piers or underground utilities. Information is from many sources such as the Ministry of Transportation (MTO) boreholes from engineering reports and projects from the 1950 to 1990's in Southern Ontario. Boreholes from the Ontario Geological Survey (OGS) including The Urban Geology Analysis Information System (UGAIS) and the York Peel Durham Toronto (YPDT) database of the Conservation Authority Moraine Coalition. This database will include fields such as location, stratigraphy, depth, elevation, year drilled, etc. For all water well data or oil and gas well data for Ontario please refer to WWIS and OOGW.

Government Publication Date: 1875-Jul 2018

Certificates of Approval: Provincial CA

This database contains the following types of approvals: Air & Noise, Industrial Sewage, Municipal & Private Sewage, Waste Management Systems and Renewable Energy Approvals. The MOE in Ontario states that any facility that releases emissions to the atmosphere, discharges contaminants to ground or surface water, provides potable water supplies, or stores, transports or disposes of waste, must have a Certificate of Approval before it can operate lawfully. Fields include approval number, business name, address, approval date, approval type and status. This database will no longer be updated, as CofA's have been replaced by either Environmental Activity and Sector Registry (EASR) or Environmental Compliance Approval (ECA). Please refer to those individual databases for any information after Oct.31, 2011.

Government Publication Date: 1985-Oct 30, 2011*

Dry Cleaning Facilities: Federal CDRY

List of dry cleaning facilities made available by Environment and Climate Change Canada. Environment and Climate Change Canada's Tetrachloroethylene (Use in Dry Cleaning and Reporting Requirements) Regulations (SOR/2003-79) are intended to reduce releases of tetrachloroethylene to the environment from dry cleaning facilities.

Government Publication Date: Jan 2004-Dec 2022

Commercial Fuel Oil Tanks: Provincial CFOT

Locations of commercial underground fuel oil tanks. This is not a comprehensive or complete inventory of commercial fuel tanks in the province; this listing is a copy of records of registered commercial underground fuel oil tanks obtained under Access to Public Information.
Note that the following types of tanks do not require registration: waste oil tanks in apartments, office buildings, residences, etc.; aboveground gas or diesel tanks. Records are not verified for accuracy or completeness.

Government Publication Date: Oct 2023

Chemical Manufacturers and Distributors: Private CHEM

This database includes information from both a one time study conducted in 1992 and private source and is a listing of facilities that manufacture or distribute chemicals. The production of these chemical substances may involve one or more chemical reactions and/or chemical separation processes (i.e. fractionation, solvent extraction, crystallization, etc.).

Government Publication Date: 1999-Jan 31, 2020

Chemical Register: Private CHM

This database includes a listing of locations of facilities within the Province or Territory that either manufacture and/or distributes chemicals.

Government Publication Date: 1999-Apr 30, 2024

Compressed Natural Gas Stations: Private CNG

Canada has a network of public access compressed natural gas (CNG) refuelling stations. These stations dispense natural gas in compressed form at 3,000 pounds per square inch (psi), the pressure which is allowed within the current Canadian codes and standards. The majority of natural gas refuelling is located at existing retail gasoline that have a separate refuelling island for natural gas. This list of stations is made available by the Canadian Natural Gas Vehicle Alliance.

Government Publication Date: Dec 2012 -Feb 2025

Inventory of Coal Gasification Plants and Coal Tar Sites: Provincial COAL

This inventory includes both the "Inventory of Coal Gasification Plant Waste Sites in Ontario-April 1987" and the Inventory of Industrial Sites Producing or Using Coal Tar and Related Tars in Ontario-November 1988) collected by the MOE. It identifies industrial sites that produced and continue to produce or use coal tar and other related tars. Detailed information is available and includes: facility type, size, land use, information on adjoining properties, soil condition, site operators/occupants, site description, potential environmental impacts and historic maps available. This was a one-time inventory.*

Government Publication Date: Apr 1987 and Nov 1988*

Compliance and Convictions: Provincial CONV

This database summarizes the fines and convictions handed down by the Ontario courts beginning in 1989. Companies and individuals named here have been found guilty of environmental offenses in Ontario courts of law.

Government Publication Date: 1989-Mar 2025

Certificates of Property Use: Provincial CPU

This is a subset taken from Ontario's Environmental Registry (EBR) database. It will include CPU's on the registry such as (EPA s. 168.6) - Certificate of Property Use.

Government Publication Date: 1994 - Feb 28, 2025

Drill Hole Database: Provincial DRL

The Ontario Drill Hole Database (ODHD) is offered by the Province of Ontario's Ministry of Mines. The dataset contains information for over 164,000 percussion, overburden, sonic and diamond-drill holes. The presence of assay results with cutoff values for gold, silver, copper, zinc, lead, nickel and platinum group elements is noted. Drill hole data are compiled from assessment files that have been submitted to the ministry in accordance with the Ontario Mining Act (OMA). Source assessment file numbers are captured for cross reference with the Ontario Assessment File Database (OAFD). Please note that limited data is available for southern Ontario, as it was the last area to be completed. The database was created when surveys submitted to the Ministry were converted in the Assessment File Research Image Database (AFRI) project. However, the degree of accuracy (coordinates) as to the exact location of drill holes is dependent upon the source document submitted. Levels of accuracy used to locate holes are: centering on the mining claim; a sketch of the mining claim; a 1:50,000 map; a detailed company map; or from submitted a "Report of Work".

Government Publication Date: 1886 - Aug 2024

Delisted Fuel Tanks: Provincial DTNK

List of fuel storage tank sites that were once found in - and have since been removed from - the list of fuel storage tanks made available by the regulatory agency under Access to Public Information.

Government Publication Date: Oct 2023

Environmental Activity and Sector Registry: Provincial EASR

On October 31, 2011, a smarter, faster environmental approvals system came into effect in Ontario. The EASR allows businesses to register certain activities with the ministry, rather than apply for an approval. The registry is available for common systems and processes, to which preset rules of operation can be applied. The EASR is currently available for: heating systems, standby power systems and automotive refinishing. Businesses whose activities aren't subject to the EASR may apply for an ECA (Environmental Compliance Approval), Please see our ECA database.

Government Publication Date: Oct 2011-Mar 31, 2025

Environmental Registry: Provincial EBR

The Environmental Registry lists proposals, decisions and exceptions regarding policies, Acts, instruments, or regulations that could significantly affect the environment. Through the Registry, thirteen provincial ministries notify the public of upcoming proposals and invite their comments. For example, if a local business is requesting a permit, license, or certificate of approval to release substances into the air or water; these are notified on the registry. Data includes: Approval for discharge into the natural environment other than water (i.e. Air) - EPA s. 9, Approval for sewage works - OWRA s. 53(1), and EPA s. 27 - Approval for a waste disposal site. For information regarding Permit to Take Water (PTTW), Certificate of Property Use (CPU) and (ORD) Orders please refer to those individual databases.

Government Publication Date: 1994 - Feb 28, 2025

Environmental Compliance Approval: Provincial ECA

On October 31, 2011, a smarter, faster environmental approvals system came into effect in Ontario. In the past, a business had to apply for multiple approvals (known as certificates of approval) for individual processes and pieces of equipment. Today, a business either registers itself, or applies for a single approval, depending on the types of activities it conducts. Businesses whose activities aren't subject to the EASR may apply for an ECA. A single ECA addresses all of a business's emissions, discharges and wastes. Separate approvals for air, noise and waste are no longer required. This database will also include Renewable Energy Approvals. For certificates of approval prior to Nov 1st, 2011, please refer to the CA database. For all Waste Disposal Sites please refer to the WDS database.

Government Publication Date: Oct 2011-Mar 31, 2025

Environmental Effects Monitoring: Federal EEM

The Environmental Effects Monitoring program assesses the effects of effluent from industrial or other sources on fish, fish habitat and human usage of fisheries resources. Since 1992, pulp and paper mills have been required to conduct EEM studies under the Pulp and Paper Effluent Regulations. This database provides information on the mill name, geographical location and sub-lethal toxicity data.

Government Publication Date: 1992-2007*

ERIS Historical Searches: Private EHS

ERIS has compiled a database of all environmental risk reports completed since March 1999. Available fields for this database include: site location, date of report, type of report, and search radius. As per all other databases, the ERIS database can be referenced on both the map and "Statistical Profile" page.

Government Publication Date: 1999-Aug 31, 2024

Environmental Issues Inventory System: Federal EIIS

The Environmental Issues Inventory System was developed through the implementation of the Environmental Issues and Remediation Plan. This plan was established to determine the location and severity of contaminated sites on inhabited First Nation reserves, and where necessary, to remediate those that posed a risk to health and safety; and to prevent future environmental problems. The EIIS provides information on the reserve under investigation, inventory number, name of site, environmental issue, site action (Remediation, Site Assessment), and date investigation completed.

Government Publication Date: 1992-2001*

Emergency Management Historical Event: Provincial EMHE

List of locations of historical occurrences of emergency events, including those assigned to the Ministry of Natural Resources by Order-In-Council (OIC) under the Emergency Management and Civil Protection Act, as well as events where MNR provided requested emergency response assistance. Many of these events will have involved community evacuations, significant structural loss, and/or involvement of MNR emergency response staff. These events fall into one of ten (10) type categories: Dam Failure; Drought / Low Water; Erosion; Flood; Forest Fire; Soil and Bedrock Instability; Petroleum Resource Center Event, EMO Requested Assistance, Continuity of Operations Event, Other Requested Assistance. EMHE record details are reproduced by ERIS under License with the Ontario Ministry of Natural Resources © Queen's Printer for Ontario, 2017.

Government Publication Date: Apr 30, 2022

Environmental Penalty Annual Report: Provincial EPAR

This database contains data from Ontario's annual environmental penalty report published by the Ministry of the Environment, Conservation and Parks (MECP). These reports provide information on environmental penalties for land or water violations issued to companies in one of the nine industrial sectors covered by the Municipal Industrial Strategy for Abatement (MISA) regulations.

Government Publication Date: Jan 1, 2011 - Dec 31, 2024

List of Expired Fuels Safety Facilities: Provincial EXP

List of facilities and tanks for which there was once a fuel registration. This is not a comprehensive or complete inventory of expired tanks/tank facilities in the province; this listing is a copy of previously registered tanks and facilities obtained under Access to Public Information. Includes private fuel outlets, bulk plants, fuel oil tanks, gasoline stations, marinas, propane filling stations, liquid fuel tanks, piping systems, etc; includes tanks which have been removed from the ground.
Notes: registration was not required for private fuel underground/aboveground storage tanks prior to January 1990, nor for furnace oil tanks prior to May 1, 2002; registration is not required for waste oil tanks in apartments, office buildings, residences, etc., or aboveground gas or diesel tanks. Records are not verified for accuracy or completeness.

Government Publication Date: Oct 2023

Federal Convictions: Federal FCON

Environment Canada maintains a database referred to as the "Environmental Registry" that details prosecutions under the Canadian Environmental Protection Act (CEPA) and the Fisheries Act (FA). Information is provided on the company name, location, charge date, offence and penalty.

Government Publication Date: 1988-Jun 2007*

Contaminated Sites on Federal Land: Federal FCS

The Federal Contaminated Sites Inventory includes information on known federal contaminated sites under the custodianship of departments, agencies and consolidated Crown corporations as well as those that are being or have been investigated to determine whether they have contamination arising from past use that could pose a risk to human health or the environment. The inventory also includes non-federal contaminated sites for which the Government of Canada has accepted some or all financial responsibility. It does not include sites where contamination has been caused by, and which are under the control of, enterprise Crown corporations, private individuals, firms or other levels of government. Includes fire training sites and sites at which Per- and Polyfluoroalkyl Substances (PFAS) are a concern.

Government Publication Date: Jun 2000-Jan 2025

Fisheries & Oceans Fuel Tanks: Federal FOFT

Fisheries & Oceans Canada maintains an inventory of aboveground & underground fuel storage tanks located on Fisheries & Oceans property or controlled by DFO. Our inventory provides information on the site name, location, tank owner, tank operator, facility type, storage tank location, tank contents & capacity, and date of tank installation.

Government Publication Date: 1964-Sep 2019

Federal Identification Registry for Storage Tank Systems (FIRSTS): Federal FRST

A list of federally regulated Storage tanks from the Federal Identification Registry for Storage Tank Systems (FIRSTS). FIRSTS is Environment and Climate Change Canada's database of storage tank systems subject to the Storage Tank for Petroleum Products and Allied Petroleum Products Regulations. The main objective of the Regulations is to prevent soil and groundwater contamination from storage tank systems located on federal and aboriginal lands. Storage tank systems that do not have a valid identification number displayed in a readily visible location on or near the storage tank system may be refused product delivery.

Government Publication Date: Oct 31, 2021

Fuel Storage Tank: Provincial FST

List of registered private and retail fuel storage tanks. This is not a comprehensive or complete inventory of private and retail fuel storage tanks in the province; this listing is a copy of registered private and retail fuel storage tanks, obtained under Access to Public Information.
Notes: registration was not required for private fuel underground/aboveground storage tanks prior to January 1990, nor for furnace oil tanks prior to May 1, 2002; registration is not required for waste oil tanks in apartments, office buildings, residences, etc., or aboveground gas or diesel tanks. Records are not verified for accuracy or completeness.

Government Publication Date: Oct 2023

Fuel Storage Tank - Historic: Provincial FSTH

The Fuels Safety Branch of the Ontario Ministry of Consumer and Commercial Relations maintained a database of all registered private fuel storage tanks. Public records of private fuel storage tanks are only available since the registration became effective in September 1989. This information is now collected by the Technical Standards and Safety Authority.

Government Publication Date: Pre-Jan 2010*

Ontario Regulation 347 Waste Generators Summary: Provincial GEN

Regulation 347 of the Ontario EPA defines a waste generation site as any site, equipment and/or operation involved in the production, collection, handling and/or storage of regulated wastes. A generator of regulated waste is required to register the waste generation site and each waste produced, collected, handled, or stored at the site. This database contains the registration number, company name and address of registered generators including the types of hazardous wastes generated. It includes data on waste generating facilities such as: drycleaners, waste treatment and disposal facilities, machine shops, electric power distribution etc. This information is a summary of all years from 1986 including the most currently available data. As of January 1, 2023, businesses and institutions subject to the amended Reg. 347: General – Waste Management are required to report their activities and pay fees through Resource Productivity & Recovery Authority (RPRA) online Hazardous Waste Program Registry (HWPR) rather than the Hazardous Waste Information Network (HWIN) system previously operated by the Ministry of the Environment, Conservation and Parks (MECP). Some records may contain, within the company name, the phrase "See & Use..." followed by a series of letters and numbers. This occurs when one company is amalgamated with or taken over by another registered company. The number listed as "See & Use", refers to the new ownership and the other identification number refers to the original ownership. This phrase serves as a link between the 2 companies until operations have been fully transferred.

Government Publication Date: 1986-Jun 30, 2024

Greenhouse Gas Emissions from Large Facilities: Federal GHG

List of greenhouse gas emissions from large facilities made available by Environment Canada. Greenhouse gas emissions in kilotonnes of carbon dioxide equivalents (kt CO2 eq).

Government Publication Date: 2013-Apr 2024

TSSA Historic Incidents: Provincial HINC

List of historic incidences of spills and leaks of diesel, fuel oil, gasoline, natural gas, propane, and hydrogen recorded by the TSSA in their previous incident tracking system. The TSSA's Fuels Safety Program administers the Technical Standards & Safety Act 2000, providing fuel-related safety services associated with the safe transportation, storage, handling and use of fuels such as gasoline, diesel, propane, natural gas and hydrogen. Under this Act, the TSSA regulates fuel suppliers, storage facilities, transport trucks, pipelines, contractors and equipment or appliances that use fuels. Records are not verified for accuracy or completeness. This is not a comprehensive or complete inventory of historical fuel spills and leaks in the province. This listing is a copy of the data captured at one moment in time and is hence limited by the record date provided here.

Government Publication Date: 2006-June 2009*

Indian & Northern Affairs Fuel Tanks: Federal IAFT

The Department of Indian & Northern Affairs Canada (INAC) maintains an inventory of aboveground & underground fuel storage tanks located on both federal and crown land. Our inventory provides information on the reserve name, location, facility type, site/facility name, tank type, material & ID number, tank contents & capacity, and date of tank installation.

Government Publication Date: 1950-Aug 2003*

Fuel Oil Spills and Leaks: Provincial INC

Listing of spills and leaks of diesel, fuel oil, gasoline, natural gas, propane, and hydrogen reported to the Spills Action Centre (SAC). This is not a comprehensive or complete inventory of fuel-related leaks, spills, and incidents in the province; this listing in a copy of incidents reported to the SAC, obtained under Access to Public Information. Includes incidents from fuel-related hazards such as spills, fires, and explosions. Records are not verified for accuracy or completeness.

Government Publication Date: 31 Oct, 2023

Landfill Inventory Management Ontario: Provincial LIMO

The Landfill Inventory Management Ontario (LIMO) database is updated every year, as the Ministry of the Environment, Conservation and Parks compiles new and updated information. Includes small and large landfills currently operating as well as those which are closed and historic. Operators of larger landfills provide landfill information for the previous operating year to the ministry for LIMO including: estimated amount of total waste received, landfill capacity, estimated total remaining landfill capacity, fill rates, engineering designs, reporting and monitoring details, size of location, service area, approved waste types, leachate of site treatment, contaminant attenuation zone and more. The small landfills include information such as site owner, site location and certificate of approval # and status.

Government Publication Date: Mar 31, 2022

Canadian Mine Locations: Private MINE

This information is collected from the Canadian & American Mines Handbook. The Mines database is a national database that provides over 290 listings on mines (listed as public companies) dealing primarily with precious metals and hard rocks. Listed are mines that are currently in operation, closed, suspended, or are still being developed (advanced projects). Their locations are provided as geographic coordinates (x, y and/or longitude, latitude). As of 2002, data pertaining to Canadian smelters and refineries has been appended to this database.

Government Publication Date: 1998-2009*

Mineral Occurrences: Provincial MNR

In the early 70's, the Ministry of Northern Development and Mines created an inventory of approximately 19,000 mineral occurrences in Ontario, in regard to metallic and industrial minerals, as well as some information on building stones and aggregate deposits. Please note that the "Horizontal Positional Accuracy" is approximately +/- 200 m. Many reference elements for each record were derived from field sketches using pace or chain/tape measurements against claim posts or topographic features in the area. The primary limiting factor for the level of positional accuracy is the scale of the source material. The testing of horizontal accuracy of the source materials was accomplished by comparing the plan metric (X and Y) coordinates of that point with the coordinates of the same point as defined from a source of higher accuracy.

Government Publication Date: 1846-Feb 2025

National Analysis of Trends in Emergencies System (NATES): Federal NATE

In 1974 Environment Canada established the National Analysis of Trends in Emergencies System (NATES) database, for the voluntary reporting of significant spill incidents. The data was to be used to assist in directing the work of the emergencies program. NATES ran from 1974 to 1994. Extensive information is available within this database including company names, place where the spill occurred, date of spill, cause, reason and source of spill, damage incurred, and amount, concentration, and volume of materials released.

Government Publication Date: 1974-1994*

Non-Compliance Reports: Provincial NCPL

The Ministry of the Environment Conservation and Parks (MECP) provides information about non-compliant discharges of contaminants to air and water that exceed legal allowable limits, from regulated industrial and municipal facilities. A reported non-compliance failure may be in regard to a Control Order, Certificate of Approval, Sectoral Regulation or specific regulation/act. MECP publicly releases the Environmental Compliance Report (ECR) on the Ontario Data Catalogue. In Ontario, all facilities with regulated wastewater discharges or air emissions under the Ontario Water Resources Act and the Environmental Protection Act must monitor and report any cases where approved operating limits have been exceeded.

Government Publication Date: Dec 31, 2023

National Defense & Canadian Forces Fuel Tanks: Federal NDFT

The Department of National Defense and the Canadian Forces maintains an inventory of all aboveground & underground fuel storage tanks located on DND lands. Our inventory provides information on the base name, location, tank type & capacity, tank contents, tank class, date of tank installation, date tank last used, and status of tank as of May 2001. This database will no longer be updated due to the new National Security protocols which have prohibited any release of this database.

Government Publication Date: Up to May 2001*

National Defense & Canadian Forces Spills: Federal NDSP

The Department of National Defense and the Canadian Forces maintains an inventory of spills to land and water. All spill sites have been classified under the "Transportation of Dangerous Goods Act - 1992". Our inventory provides information on the facility name, location, spill ID #, spill date, type of spill, as well as the quantity of substance spilled & recovered.

Government Publication Date: Mar 1999-Nov 2023

National Defence & Canadian Forces Waste Disposal Sites: Federal NDWD

The Department of National Defence and the Canadian Forces maintains an inventory of waste disposal sites located on DND lands. Where available, our inventory provides information on the base name, location, type of waste received, area of site, depth of site, year site opened/closed and status.

Government Publication Date: 2001-Apr 2007*

National Energy Board Pipeline Incidents: Federal NEBI

Locations of pipeline incidents from 2008 to present, made available by the Canada Energy Regulator (CER) - previously the National Energy Board (NEB). Includes incidents reported under the Onshore Pipeline Regulations and the Processing Plant Regulations related to pipelines under federal jurisdiction, does not include incident data related to pipelines under provincial or territorial jurisdiction.

Government Publication Date: 2008-Dec 31, 2024

National Energy Board Wells: Federal NEBP

The NEBW database contains information on onshore & offshore oil and gas wells that are outside provincial jurisdiction(s) and are thereby regulated by the National Energy Board. Data is provided regarding the operator, well name, well ID No./UWI, status, classification, well depth, spud and release date.

Government Publication Date: 1920-Feb 2003*

National Environmental Emergencies System (NEES): Federal NEES

In 2000, the Emergencies program implemented NEES, a reporting system for spills of hazardous substances. For the most part, this system only captured data from the Atlantic Provinces, some from Quebec and Ontario and a portion from British Columbia. Data for Alberta, Saskatchewan, Manitoba and the Territories was not captured. However, NEES is also a repository for previous Environment Canada spill datasets. NEES is composed of the historic datasets ' or Trends ' which dates from approximately 1974 to present. NEES Trends is a compilation of historic databases, which were merged and includes data from NATES (National Analysis of Trends in Emergencies System), ARTS (Atlantic Regional Trends System), and NEES. In 2001, the Emergencies Program determined that variations in reporting regimes and requirements between federal and provincial agencies made national spill reporting and trend analysis difficult to achieve. As a consequence, the department has focused efforts on capturing data on spills of substances which fall under its legislative authority only (CEPA and FA). As such, the NEES database will be decommissioned in December 2004.

Government Publication Date: 1974-2003*

National PCB Inventory: Federal NPCB

Environment Canada's National PCB inventory includes information on in-use PCB containing equipment in Canada including federal, provincial and private facilities. Federal out-of-service PCB containing equipment and PCB waste owned by the federal government or by federally regulated industries such as airlines, railway companies, broadcasting companies, telephone and telecommunications companies, pipeline companies, etc. are also listed. Although it is not Environment Canada's mandate to collect data on non-federal PCB waste, the National PCB inventory includes some information on provincial and private PCB waste and storage sites. Some addresses provided may be Head Office addresses and are not necessarily the location of where the waste is being used or stored.

Government Publication Date: 1988-2008*

National Pollutant Release Inventory: Federal NPR2

The National Pollutant Release Inventory (NPRI) is Canada's public inventory of pollutant releases (to air, water and land), disposals, and transfers for recycling. The inventory, managed by Environment and Climate Change Canada, tracks over 300 substances. Under the authority of the Canadian Environmental Protection Act (CEPA), owners or operators of facilities that meet published reporting requirements are required to report to the NPRI.

Government Publication Date: Feb 2024

National Pollutant Release Inventory - Historic: Federal NPRI

Environment Canada has defined the National Pollutant Release Inventory ("NPRI") as a federal government initiative designed to collect comprehensive national data regarding releases to air, water, or land, and waste transfers for recycling for more than 300 listed substances. This data holds historic records; current records are found in NPR2.

Government Publication Date: 1993-May 2017

Oil and Gas Wells: Private OGWE

The Nickle's Energy Group (publisher of the Daily Oil Bulletin) collects information on drilling activity including operator and well statistics. The well information database includes name, location, class, status and depth. The main Nickle's database is updated on a daily basis, however, this database is updated on a monthly basis. More information is available at www.nickles.com.

Government Publication Date: 1988-May 31, 2024

Ontario Oil and Gas Wells: Provincial OOGW

In 1998, the Ministry of Natural Resources (MNR) handed over to the Ontario Oil, Gas and Salt Resources (OGSR) Corporation, the responsibility of maintaining a database of oil and gas wells drilled in Ontario. The OGSR Library has over 20,000+ wells in their database. Information available for all wells in the ERIS database includes well owner/operator, location, permit issue date, and well cap date, license number, status, depth and the primary target (rock unit) of the well being drilled. All geology/stratigraphy table information, plus all water table information is also provided for each well record.

Government Publication Date: 1800-Aug 2024

Inventory of PCB Storage Sites: Provincial OPCB

The Ontario Ministry of Environment, Waste Management Branch, maintains an inventory of PCB storage sites within the province. Ontario Regulation 11/82 (Waste Management - PCB) and Regulation 347 (Generator Waste Management) under the Ontario EPA requires the registration of inactive PCB storage equipment and/or disposal sites of PCB waste with the Ontario Ministry of Environment. This database contains information on: 1) waste quantities; 2) major and minor sites storing liquid or solid waste; and 3) a waste storage inventory.

Government Publication Date: 1987-Oct 2004; 2012-Dec 2013

Orders: Provincial ORD

This is a subset taken from Ontario's Environmental Registry (EBR) database. It will include Orders on the registry such as (EPA s. 17) - Order for remedial work, (EPA s. 18) - Order for preventative measures, (EPA s. 43) - Order for removal of waste and restoration of site, (EPA s. 44) - Order for conformity with Act for waste disposal sites, (EPA s. 136) - Order for performance of environmental measures.

Government Publication Date: 1994 - Feb 28, 2025

Canadian Pulp and Paper: Private PAP

This information is part of the Pulp and Paper Canada Directory. The Directory provides a comprehensive listing of the locations of pulp and paper mills and the products that they produce.

Government Publication Date: 1999, 2002, 2004, 2005, 2009-2014

Parks Canada Fuel Storage Tanks: Federal PCFT

Canadian Heritage maintains an inventory of known fuel storage tanks operated by Parks Canada, in both National Parks and at National Historic Sites. The database details information on site name, location, tank install/removal date, capacity, fuel type, facility type, tank design and owner/operator.

Government Publication Date: 1920-Jan 2005*

Pesticide Register: Provincial PES

The Ontario Ministry of the Environment and Climate Change maintains a database of licensed operators and vendors of registered pesticides.

Government Publication Date: Oct 2011-Mar 31, 2025

Ontario PFAS Spills: Provincial PFAS

This specific list of spills includes those incidents where one or more of the listed contaminants are identified in the PFAS Structure List and/or PFAS Chemicals Without Explicit Structure List made available by the United States Environmental Protection Agency (US EPA), is originally sourced from the Ministry of the Environment, Conservation and Parks spills related data. Information from 1988-2002 was part of the ORIS (Occurrence Reporting Information System). The SAC (Spills Action Centre) handles all spills reported in Ontario. Regulations for spills in Ontario are part of the MOE's Environmental Protection Act, Part X.

Government Publication Date: 1988-Jun 2024; Aug 2024; Oct-Nov 2024

NPRI Reporters - PFAS Substances: Federal PFCH

The National Pollutant Release Inventory (NPRI) is Canada's public inventory of releases, disposals, and transfers, tracking over 320 pollutants. Per - and polyfluoroalkyl substances (PFAS) are a group of over 4,700 human-made substances for which adverse environmental and health effects have been observed. This listing of PFAS substance reporters includes those NPRI facilities that reported substances that are found in either: a) the Comprehensive Global Database of PFASs compiled by the Organisation for Economic Co-operation and Development (OECD), b) the US Environmental Protection Agency (US EPA) Master List of PFAS Substances, c) the US EPA list of PFAS chemicals without explicit structures, or d) the US EPA list of PFAS structures (encompassing the largest set of structures having sufficient levels of fluorination to potentially impart PFAS-type properties).

Government Publication Date: Feb 2024

Potential PFAS Handlers from NPRI: Federal PFHA

The National Pollutant Release Inventory (NPRI) is Canada's public inventory of releases, disposals, and transfers, tracking over 320 pollutants. Per - and polyfluoroalkyl substances (PFAS) are a group of over 4,700 human-made substances for which adverse environmental and health effects have been observed. This list of potential PFAS handlers includes those NPRI facilities that reported business activity (NAICS code) included in the US Environmental Protection Agency (US EPA) list of Potential PFAS-Handling Industry Sectors, further described as operating in industry sectors where literature reviews indicate that PFAS may be handled and/or released. Inclusion of a facility in this listing does not indicate that PFAS are being manufactured, processed, used, or released by the facility - these are facilities that potentially handle PFAS based on their industrial profile.

Government Publication Date: Feb 2024

Pipeline Incidents: Provincial PINC

List of pipeline incidents (strikes, leaks, spills). This is not a comprehensive or complete inventory of pipeline incidents in the province; this listing in an historical copy of records previously obtained under Access to Public Information. Records are not verified for accuracy or completeness.

Government Publication Date: Feb 28, 2021

Potential PFAS Handlers from EASR: Provincial PPHA

The Ontario Environmental Activity and Sector Registry (EASR), described in Ontario Regulation 245/11, allows businesses with less complex operations - and hence not requiring an Environmental Compliance Approval - to register their activities with the Ontario Ministry of the Environment, Conservation and Parks (MECP). This list of potential PFAS handlers includes those EASR facilities that reported business activity (NAICS code) included in the US Environmental Protection Agency (US EPA) list of Potential PFAS-Handling Industry Sectors, further described as operating in industry sectors where literature reviews indicate that PFAS may be handled and/or released. Inclusion of a facility in this listing does not indicate that PFAS are being manufactured, processed, used.

Government Publication Date: Jun 30, 2024

Private and Retail Fuel Storage Tanks: Provincial PRT

The Fuels Safety Branch of the Ontario Ministry of Consumer and Commercial Relations maintained a database of all registered private fuel storage tanks and licensed retail fuel outlets. This database includes an inventory of locations that have gasoline, oil, waste oil, natural gas and/or propane storage tanks on their property. The MCCR no longer collects this information. This information is now collected by the Technical Standards and Safety Authority (TSSA).

Government Publication Date: 1989-1996*

Permit to Take Water: Provincial PTTW

This is a subset taken from Ontario's Environmental Registry (EBR) database. It will include PTTW's on the registry such as OWRA s. 34 - Permit to take water.

Government Publication Date: 1994 - Feb 28, 2025

Ontario Regulation 347 Waste Receivers Summary: Provincial REC

Part V of the Ontario Environmental Protection Act ("EPA") regulates the disposal of regulated waste through an operating waste management system or a waste disposal site operated or used pursuant to the terms and conditions of a Certificate of Approval or a Provisional Certificate of Approval. Regulation 347 of the Ontario EPA defines a waste receiving site as any site or facility to which waste is transferred by a waste carrier. A receiver of regulated waste is required to register the waste receiving facility. This database represents registered receivers of regulated wastes, identified by registration number, company name and address, and includes receivers of waste such as: landfills, incinerators, transfer stations, PCB storage sites, sludge farms and water pollution control plants. This information is a summary of all years from 1986 including the most currently available data.

Government Publication Date: 1986-1990, 1992-2021

Record of Site Condition: Provincial RSC

The Record of Site Condition (RSC) is part of the Ministry of the Environment's Brownfields Environmental Site Registry. Protection from environmental cleanup orders for property owners is contingent upon documentation known as a record of site condition (RSC) being filed in the Environmental Site Registry. In order to file an RSC, the property must have been properly assessed and shown to meet the soil, sediment and groundwater standards appropriate for the use (such as residential) proposed to take place on the property. The Record of Site Condition Regulation (O. Reg. 153/04) details requirements related to site assessment and clean up. RSCs filed after July 1, 2011 will also be included as part of the new (O.Reg. 511/09). The Government of Ontario states that it is not responsible for the accuracy of the information in this Registry.

Government Publication Date: 1997-Sept 2001, Oct 2004-Mar 2025

Retail Fuel Storage Tanks: Private RST

This database includes an inventory of retail fuel outlet locations (including marinas) that have on their property gasoline, oil, waste oil, natural gas and / or propane storage tanks.

Government Publication Date: 1999-Apr 30, 2024

Scott's Manufacturing Directory: Private SCT

Scott's Directories is a data bank containing information on over 200,000 manufacturers across Canada. Even though Scott's listings are voluntary, it is the most comprehensive database of Canadian manufacturers available. Information concerning a company's address, plant size, and main products are included in this database.

Government Publication Date: 1992-Mar 2011*

Ontario Spills: Provincial SPL

List of spills and incidents made available by the Ministry of the Environment, Conservation and Parks. This database identifies information such as location (approximate), type and quantity of contaminant, date of spill, environmental impact, cause, nature of impact, etc. Information from 1988-2002 was part of the ORIS (Occurrence Reporting Information System). The SAC (Spills Action Centre) handles all spills reported in Ontario. Regulations for spills in Ontario are part of the MOE's Environmental Protection Act, Part X.

Government Publication Date: 1988-Jun 2024; Aug-Jan 2025

Wastewater Discharger Registration Database: Provincial SRDS

Facilities that report either municipal treated wastewater effluent or industrial wastewater discharges under the Effluent Monitoring and Effluent Limits (EMEL) and Municipal/Industrial Strategy for Abatement Regulations. The Municipal/Industrial Strategy for Abatement (MISA) division of the Ontario Ministry of Environment keeps record of direct dischargers of toxic pollutants within nine sectors including: Electric Power Generation, Mining, Petroleum Refining, Organic Chemicals, Inorganic Chemicals, Pulp & Paper, Metal Casting, Iron & Steel, and Quarries.

Government Publication Date: 1990-Dec 31, 2021

Anderson's Storage Tanks: Private TANK

The information provided in this database was collected by examining various historical documents, which identified the location of former storage tanks, containing substances such as fuel, water, gas, oil, and other various types of miscellaneous products. Information is available in regard to business operating at tank site, tank location, permit year, permit & installation type, no. of tanks installed & configuration and tank capacity. Data contained within this database pertains only to the city of Toronto and is not warranted to be complete, exhaustive or authoritative. The information was collected for research purposes only.

Government Publication Date: 1915-1953*

Transport Canada Fuel Storage Tanks: Federal TCFT

List of fuel storage tanks currently or previously owned or operated by Transport Canada. This inventory also includes tanks on The Pickering Lands, which refers to 7,530 hectares (18,600 acres) of land in Pickering, Markham, and Uxbridge owned by the Government of Canada since 1972; properties on this land has been leased by the government since 1975, and falls under the Site Management Policy of Transport Canada, but is administered by Public Works and Government Services Canada. This inventory provides information on the site name, location, tank age, capacity and fuel type.

Government Publication Date: 1970 - Apr 2024

Variances for Abandonment of Underground Storage Tanks: Provincial VAR

Listing of variances granted for storage tank abandonment. This is not a comprehensive or complete inventory of tank abandonment variances in the province; this listing is a copy of tank abandonment variance records previously obtained under Access to Public Information. In Ontario, registered underground storage tanks must be removed within two years of disuse; if removal of a tank is not feasible, an application may be sought for a variance from this code requirement.
Records are not verified for accuracy or completeness.

Government Publication Date: Feb 28, 2022

Waste Disposal Sites - MOE CA Inventory: Provincial WDS

The Ontario Ministry of Environment, Waste Management Branch, maintains an inventory of known open (active or inactive) and closed disposal sites in the Province of Ontario. Active sites maintain a Certificate of Approval, are approved to receive and are receiving waste. Inactive sites maintain Certificate(s) of Approval but are not receiving waste. Closed sites are not receiving waste. The data contained within this database was compiled from the MOE's Certificate of Approval database. Locations of these sites may be cross-referenced to the Anderson database described under ERIS's Private Source Database section, by the CA number. All new Environmental Compliance Approvals handed out after Oct 31, 2011 for Waste Disposal Sites will still be found in this database.

Government Publication Date: Oct 2011 - Mar 31, 2025

Waste Disposal Sites - MOE 1991 Historical Approval Inventory: Provincial WDSH

In June 1991, the Ontario Ministry of Environment, Waste Management Branch, published the "June 1991 Waste Disposal Site Inventory", of all known active and closed waste disposal sites as of October 30st, 1990. For each "active" site as of October 31st 1990, information is provided on site location, site/CA number, waste type, site status and site classification. For each "closed" site as of October 31st 1990, information is provided on site location, site/CA number, closure date and site classification. Locations of these sites may be cross-referenced to the Anderson database described under ERIS's Private Source Database section, by the CA number.

Government Publication Date: Up to Oct 1990*

Water Well Information System: Provincial WWIS

This database describes locations and characteristics of water wells found within Ontario in accordance with Regulation 903. It includes such information as coordinates, construction date, well depth, primary and secondary use, pump rate, static water level, well status, etc. Also included are detailed stratigraphy information, approximate depth to bedrock and the approximate depth to the water table.

Government Publication Date: Dec 31 2023

Definitions

Database Descriptions: This section provides a detailed explanation for each database including: source, information available, time coverage, and acronyms used. They are listed in alphabetic order.

Detail Report: This is the section of the report which provides the most detail for each individual record. Records are summarized by location, starting with the project property followed by records in closest proximity.

Distance: The distance value is the distance between plotted points, not necessarily the distance between the sites' boundaries. All values are an approximation.

Direction: The direction value is the compass direction of the site in respect to the project property and/or center point of the report.

Elevation: The elevation value is taken from the location at which the records for the site address have been plotted. All values are an approximation. Source: Google Elevation API.

Executive Summary: This portion of the report is divided into 3 sections:

'Report Summary'- Displays a chart indicating how many records fall on the project property and, within the report search radii.

'Site Report Summary'-Project Property'- This section lists all the records which fall on the project property. For more details, see the 'Detail Report' section.

'Site Report Summary-Surrounding Properties'- This section summarizes all records on adjacent properties, listing them in order of proximity from the project property. For more details, see the 'Detail Report' section.

Map Key: The map key number is assigned according to closest proximity from the project property. Map Key numbers always start at #1. The project property will always have a map key of '1' if records are available. If there is a number in brackets beside the main number, this will indicate the number of records on that specific property. If there is no number in brackets, there is only one record for that property.

The symbol and colour used indicates 'elevation': the red inverted triangle will dictate 'ERIS Sites with Lower Elevation', the yellow triangle will dictate 'ERIS Sites with Higher Elevation' and the orange square will dictate 'ERIS Sites with Same Elevation.'

Unplottables: These are records that could not be mapped due to various reasons, including limited geographic information. These records may or may not be in your study area, and are included as reference.

APPENDIX 3

QUALIFICATIONS OF ASSESSORS

JOSHUA DEMPSEY

B.Sc

ENVIRONMENTAL SCIENTIST

JOSHUA JOINED PATERSON GROUP IN 2019 AS PART OF THE ENVIRONMENTAL GROUP. JOSHUA RECEIVED HIS BACHELOR OF SCIENCE IN ENVIRONMENTAL SCIENCE FROM THE UNIVERSITY OF OTTAWA IN 2018, AS WELL AS HIS GRADUATE CERTIFICATE IN ENVIRONMENTAL MANAGEMENT AND ASSESSMENT FROM ALGONQUIN COLLEGE IN 2019. IN HIS TIME WITH PATERSON, JOSHUA HAS BEEN INVOLVED IN PRIMARILY RESIDENTIAL AND COMMERCIAL PROJECTS ACROSS ONTARIO AND QUÉBEC, WHERE HE CONDUCTED PHASE I AND II ENVIRONMENTAL SITE ASSESSMENTS (CSA, MECP AND MELCCFP STANDARDS), SUPERVISION OF ENVIRONMENTAL REMEDIATIONS, EXCESS SOIL TESTING AND REPORTING, DESIGNATED SUBSTANCE SURVEYS (DSS) AND ASSISTED IN THE FILING OF RECORDS OF SITE CONDITION (RSCS). HIS SCOPE OF WORK CONSISTS OF ENVIRONMENTAL INVESTIGATION AND REPORTING, FIELD INSPECTIONS, SOIL AND GROUNDWATER SAMPLING, REMEDIATION SUPERVISION, PREPRATION OF PROPOSALS, AND ENSURING COMPLIANCE TO APPLICABLE REGULATORY STANDARDS.

YEARS OF EXPERIENCE

- WITH PATERSON: 6

LICENCE/ PROFESSIONAL AFFLILATIONS

- P.GEO ELIGIBILITY

EDUCATION

- BACHELOR OF SCIENCE IN ENVIRONMENTAL SCIENCE, 2018 UNIVERSITY OF OTTAWA
  OTTAWA, ONTARIO
- ENVIRONMENTAL MANAGEMENT AND ASSESSMENT, GRADUATE CERTIFICATE, 2019 ALGONQUIN COLLEGE
  OTTAWA, ONTARIO

OFFICE LOCATION

9 AURIGA DRIVE, OTTAWA, ONTARIO, K2E 7T9

SELECT LIST OF PROJECTS

- 44 ECCLES STREET, OTTAWA, ON – REMEDIATION SUPERVISION AND RSC.
- PCL – ESAP PROJECT, CLIFF PLANT, OTTAWA, ON – EXCESS SOIL QUALITY.
- 1060 CUMMINGS AVENUE, OTTAWA, ON, LARGE SCALE REMEDIATION, PHASE I AND II ESA (SITE REMEDIATION COORDINATOR AND SUPERVISOR).
- CAIVAN COMMUNITIES: THE RIDGE, OTTAWA, ON, ENVIRONMENTAL AND GEOTECNICAL SUBSURFACE INVESTIGATIONS, SOIL AND GROUNDWATER SAMPLING, REMEDIATION SUPERVISION.
- TAGGART RESIDENTIAL DEVELOPMENT, GARDINERS ROAD, KINGSTON, ON, PHASE II ESA SUPERVISION, GROUNDWATER MONITORING, REMEDIATION SUPERVISION.
- 36 ROBINSON AVENUE, OTTAWA, ON – REMEDIATION PROGRAM, PHASE I AND II ESA (SITE REMEDIATION COORDINATOR & SUPERVISOR).
- 245 RIDEAU STREET, OTTAWA, ON – LARGE SCALE REMEDIATION, PHASE I AND II ESA (SITE REMEDIATION COORDINATOR AND SUPERVISOR).
- 265 GREENSWAY AVENUE, OTTAWA, ON – REMEDIATION SUPERVISION, PHASE II ESA SUPERVISION, GROUNDWATER MONITORING.
- EXCESS SOIL SAMPLING AND TESTING, VARIOUS SITES, OTTAWA AREA.
- SOIL, WATER, AND SEDIMENT SAMPLING, VARIOUS SITES
- TD PLACE ARENA – LANSDOWNE, OTTAWA, ON – LARGE SCALE DESIGNATED SUBSTANCE SURVEY.

PATERSON GROUP

PROFESSIONAL EXPERIENCE

2019 TO PRESENT, ENVIRONMENTAL SCIENTIST, PATERSON GROUP, OTTAWA, ONTARIO

CONDUCT PHASE I – ENVIRONMENTAL SITE ASSESSMENTS (ESAS) TO CSA AND O.REG. 153/04 STANDARDS;

CONDUCT PHASE II – ENVIRONMENTAL SITE ASSESSMENTS (ESAS) AND SUPPLEMENTAL PHASE II ESAS TO CSA AND O.REG. 153/04 STANDARDS;

SUPERVISE SOIL AND GROUNDWATER REMEDIATION PROGRAMS TO CSA AND O.REG. 153/04 STANDARDS;

PREPARATION OF RECORDS OF SITE CONDITION TO O.REG. 153/04;

CONDUCT DESIGNATED SUBSTANCE SURVEYS TO O.REG. 490/09 UNDER THE OCCUPATIONAL HEALTH AND SAFETY ACT.

CONDUCT EXCESS SOIL INVESTIGATIONS TO O.REG. 406/19 STANDARDS, AND PROVIDE RECOMMENDATIONS FOR SOIL MANAGEMENT;

MANAGE EXCAVATION CONTRACTORS AND FIELD PERSONNEL TO ENSURE SOIL AND GROUNDWATER QUALITY CONTROL;

PRESENT ANALYTICAL TEST RESULTS, INTERPRETATIONS, ASSESSMENTS, RECOMMENDATION AND/OR CONCLUSIONS IN A FINAL TECHNICAL REPORT AS WELL AS VERBAL AND WRITTEN COMMUNICATION WITH CLIENTS;

OVERSEE GEOTECHNICAL INVESTIGATIONS FOR TEST PITTING ON NUMEROUS PROPOSED UTILITY INSTALLATIONS, RESIDENTIAL AND COMMERCIAL DEVELOPMENTS;

CONDUCT SETTLEMENT SURCHARGE SURVEYS, SETTLEMENT PLATE INSTALLATIONS, SLOPE STABILITY SURVEYS, SEISMIC SHEAR-WAVE VELOCITY SURVEYS, TOPOGRAPHIC SURVEYS, AND GEOTECHNICAL SUBSURFACE INVESTIGATIONS, INCLUDING SENSITIVE CLAY DEPOSITS;

CONDUCT LABORATORY TESTING PROGRAM OF SOILS AND WATER FOR DETAIL RECOMMENDATIONS;

PROBLEM SOLVING TO COMPLETE ANALYSIS REQUIRED WITHIN REGULATORY FRAMEWORK;

ADAPT TO UNFORESEEN ON-SITE CHALLENGES AND PROVIDE FIRST-HAND INSIGHTS TO HELP COLLABORATE TOWARD A SOLUTION;

OVERSEE LARGE-SCALE REMEDIATION PROJECTS AND MONITOR MATERIAL BEING EXCAVATED;

MONITOR AND SAMPLE MULTIPLE GROUNDWATER WELLS WITH A HIGH DEGREE OF PRECISION REGARDING THE QUALITY AND PARAMETERS OF THE SAMPLE;

MARK S. D'ARCY

P.ENG, QP$_{ESA}$

DIRECTOR – ENVIRONMENTAL DIVISION

AFTER RECEIVING HIS BACHELORS OF APPLIED SCIENCE FROM QUEEN'S UNIVERSITY IN 1991 IN GEOLOGICAL ENGINEERING, MARK JOINED PATERSON GROUP INC. DURING THE FIRST 10 YEARS OF MARK'S CAREER, HE WAS HEAVILY INVOLVED IN ALL ASPECTS OF FIELD WORK, INCLUDING DRILLING BOREHOLES, EXCAVATING TEST PITS, CONDUCTING PHASE I SITE INSPECTIONS, ENVIRONMENTAL SAMPLING AND ANALYSIS AND INSPECTION OF ENVIRONMENTAL REMEDIATIONS. DURING MARK'S FIELD EXPERIENCE, HE GAINED INVALUABLE FIELD AND OFFICE EXPERIENCE, WHICH WOULD PREPARE MARK TO BECOME THE ENVIRONMENTAL DIVISION MANAGER. MARK'S FIELD EXPERIENCE RANGES FROM PHASE I ENVIRONMENTAL SITE ASSESSMENTS (ESAS) TO ON-SITE SOIL AND GROUNDWATER REMEDIATIONS, AS WELL AS, ENVIRONMENTAL/GEOTECHNICAL BOREHOLE INVESTIGATIONS. MARK'S FIELD EXPERIENCE HAS PROVIDED EXTENSIVE KNOWLEDGE OF SUBSURFACE CONDITIONS, CONTRACTOR RELATIONS AND PROJECT MANAGEMENT. THESE SKILLS WOULD PROVIDE MARK WITH THE ABILITY TO UNDERSTAND A VARIETY OF SITUATIONS, WHICH HAS LEAD PATERSON TO AN EXTREMELY SUCCESSFUL ENVIRONMENTAL DEPARTMENT. MARK BECAME THE ENVIRONMENTAL MANAGER IN 2006, WHICH CONSISTED OF TWO ENGINEERS AND TWO FIELD TECHNICIANS. MARK HAS BEEN AN INTEGRAL PART IN GROWING THE ENVIRONMENTAL DIVISION, WHICH NOW CONSISTS OF NINE ENGINEERS AND THREE FIELD TECHNICIANS. MARK IS THE SENIOR PROJECT MANAGER FOR A WIDE VARIETY OF ENVIRONMENTAL PROJECTS WITHIN THE EASTERN ONTARIO AREA INCLUDING PHASE I ESAS, PHASE II ESAS, REMEDIATIONS FOR FILING RECORDS OF SITE CONDITION IN THE ONTARIO MINISTRY OF THE ENVIRONMENT AND CLIMATE CHANGE (MOECC) ENVIRONMENTAL SITE REGISTRY, BROWNFIELD APPLICATIONS AND LANDFILL MONITORING PROGRAMS. AS THE SENIOR PROJECT MANAGER, MARK IS RESPONSIBLE FOR DIRECTING PROJECT PERSONNEL, FINAL REPORT REVIEW AND OVERALL PROJECT SUCCESS. MARK HAS PROVEN LEADERSHIP AND ABILITY TO MANAGE SMALL TO LARGE SCALE PROJECTS WITHIN THE ALLOTTED TIME AND BUDGET.

YEARS OF EXPERIENCE

- WITH PATERSON: 33

LICENCE/ PROFESSIONAL AFFLILATIONS

- PROFESSIONAL ENGINEERS OF ONTARIO
- ESA QUALIFIED PERSON WITH MECP
- ONTARIO SOCIETY OF PROFESSIONAL ENGINEERS
- CONSULTING ENGINEERS OF ONTARIO

EDUCATION

- B.A.SC. 1991, GEOLOGICAL ENGINEERING, QUEEN'S UNIVERSITY, KINGSTON, ON

OFFICE LOCATION

9 AURIGA DRIVE, OTTAWA, ONTARIO, K2E 7T9

SELECT LIST OF PROJECTS

- 222 BEECHWOOD AVENUE, OTTAWA, ONTARIO (SENIOR PROJECT MANAGER FOR PHASE I ESA, PHASE II ESA, PHASE III ESA, ENVIRONMENTAL REMEDIATION)
- 409 MACKAY STREET, OTTAWA, ONTARIO (SENIOR PROJECT MANAGER FOR PHASE I ESA, PHASE II ESA, PHASE III ESA, ENVIRONMENTAL REMEDIATION)
- ART'S COURT REDEVELOPMENT, OTTAWA, ONTARIO (SENIOR PROJECT MANAGER FOR PHASE I ESA, PHASE II ESA, PHASE III ESA, ENVIRONMENTAL REMEDIATION)
- VISITOR WELCOME CENTRE, PHASE II AND PHASE III, PARLIAMENT HILL, OTTAWA, ONTARIO (SENIOR PROJECT MANAGER FOR ENVIRONMENTAL REMEDIATION)
- MATTAWA LANDFILL, MATTAWA, ONTARIO (SENIOR PROJECT MANAGER, ANNUAL WATER QUALITY MONITORING REPORT)
- MULTI-PHASE REDEVELOPMENT OF THE OTTAWA TRAIN YARDS, OTTAWA, ONTARIO (SENIOR PROJECT MANAGER)
- RIDEAU CENTRE EXPANSION, OTTAWA, ONTARIO (SENIOR PROJECT MANAGER FOR PHASE I ESA, PHASE II ESA, PHASE III ESA, ENVIRONMENTAL REMEDIATION)
- 26 STANLEY AVENUE, OTTAWA, ONTARIO, PHASE I ESA, PHASE II ESA (SENIOR PROJECT MANAGER)
- MONITORING LANDFILLS FOR RIVER VALLEY, KIPLING AND LAVIGNE (SENIOR PROJECT MANAGER)
- BLOCK D LANDS – BROWNFIELDS PROJECT - KINGSTON

PATERSON GROUP

PROFESSIONAL EXPERIENCE

2001 TO PRESENT, MANAGER OF ENVIRONMENTAL DIVISION, PATERSON GROUP INC., OTTAWA, ONTARIO

MANAGE ALL ASPECTS OF THE ENVIRONMENTAL DIVISION (MANAGEMENT OF PERSONNEL, BUDGETING, INVOICING, SCHEDULING, BUSINESS DEVELOPMENT, REPORTING, MARKETING, AND FIELDWORK).

REVIEW DAY TO DAY OPERATIONS WITHIN THE ENVIRONMENTAL DIVISION.

DESIGN, PERFORM, AND LEAD PHASE I, II AND PHASE III ESAS, REMEDIATION'S, BROWNFIELD APPLICATIONS AND RECORD OF SITE CONDITIONS, FIELDWORK SURVEYS, EXCAVATION, MONITORING, LABORATORY ANALYSIS, AND INTERPRETATION.

WRITE, PRESENT, AND PUBLISH REPORTS WITH METHODOLOGY AND LABORATORY ANALYSIS RESULTS, ALONG WITH RECOMMENDATIONS FOR ENVIRONMENTAL FINDINGS.

RESPONSIBLE FOR ENSURING PROJECTS MEET MINISTRY OF ENVIRONMENT AND CLIMATE CHANGE STANDARDS AND GUIDELINES.

BUILDING AND FOSTERING RELATIONSHIPS WITH CLIENTS, STAKEHOLDERS, AND MINISTRY OFFICIALS.

SUPERVISE AND CONTINUOUS TRAINING OF STAFF IN ENVIRONMENTAL METHODS (ENVIRONMENTAL SAMPLING TECHNIQUES, TECHNICAL EXPERTISE AND GUIDANCE).

APPLIED DUE DILIGENCE IN ENSURING THE HEALTH AND SAFETY OF STAFF AND THE PUBLIC IN FIELD LOCATIONS.

1991 TO 2001, GEOTECHNICAL AND ENVIRONMENTAL ENGINEER, PATERSON GROUP INC., OTTAWA, ONTARIO

PROVIDE ON-SITE GEOTECHNICAL AND ENVIRONMENTAL EXPERTISE TO VARIOUS CLIENTS.

OVERSEE GEOTECHNICAL AND ENVIRONMENTAL INVESTIGATIONS FOR DRILLING AND TEST PITTING ON NUMEROUS PROPOSED UTILITY INSTALLATIONS, RESIDENTIAL AND COMMERCIAL DEVELOPMENTS.

PROBLEM SOLVING TO HELP ADVANCE OR MAINTAIN PROJECT SCHEDULES.

COMPLETE ENVIRONMENTAL REPORTS WITH RECOMMENDATIONS TO MEET ENVIRONMENTAL STANDARDS SET BY MOE AND CCME STANDARDS.

CONDUCT SITE INSPECTIONS, BEARING MEDIUM EVALUATIONS, BEARING SURFACE INSPECTIONS, CONCRETE TESTING AND FIELD DENSITY TESTING.

LIAISING WITH CONTRACTORS, CONSULTANTS AND GOVERNMENT OFFICIALS.

PROVIDE COST ESTIMATES FOR GEOTECHNICAL AND ENVIRONMENTAL FIELD PROGRAMS AND CONSTRUCTION COSTS.

REVIEW RFI'S, SUBMITTALS, MONTHLY PROGRESS REPORTS AND OTHER VARIOUS CONSTRUCTION RELATED WORK.