


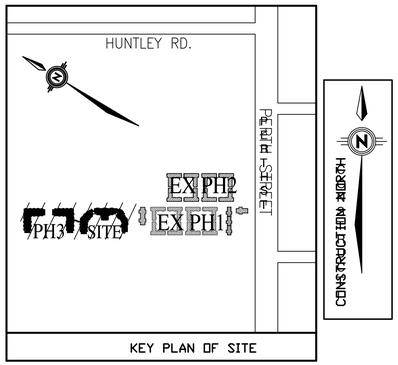


NOTES

THE POSITION OF ALL POLE LINES, CONDUITS, WATERMAINS, SEWERS AND OTHER UNDERGROUND AND OVERGROUND UTILITIES AND STRUCTURES IS NOT NECESSARILY SHOWN ON THE DRAWING. DRAINAGE AND WHERE SHOWN THEIR LOCATION IS NOT GUARANTEED. BEFORE STARTING WORK, DETERMINE THE EXACT LOCATION OF ALL SUCH UTILITIES AND STRUCTURES AND PROTECT THEM FROM DAMAGE. THE CONTRACTOR IS RESPONSIBLE FOR ANY DAMAGE TO THEM.

THE POSITION OF ALL POLE LINES, CONDUITS, WATERMAINS, SEWERS AND OTHER UNDERGROUND AND OVERGROUND UTILITIES AND STRUCTURES IS NOT NECESSARILY SHOWN ON THE DRAWING.

SCALE: 0 5m 10m 30m — HORIZONTAL 1:750

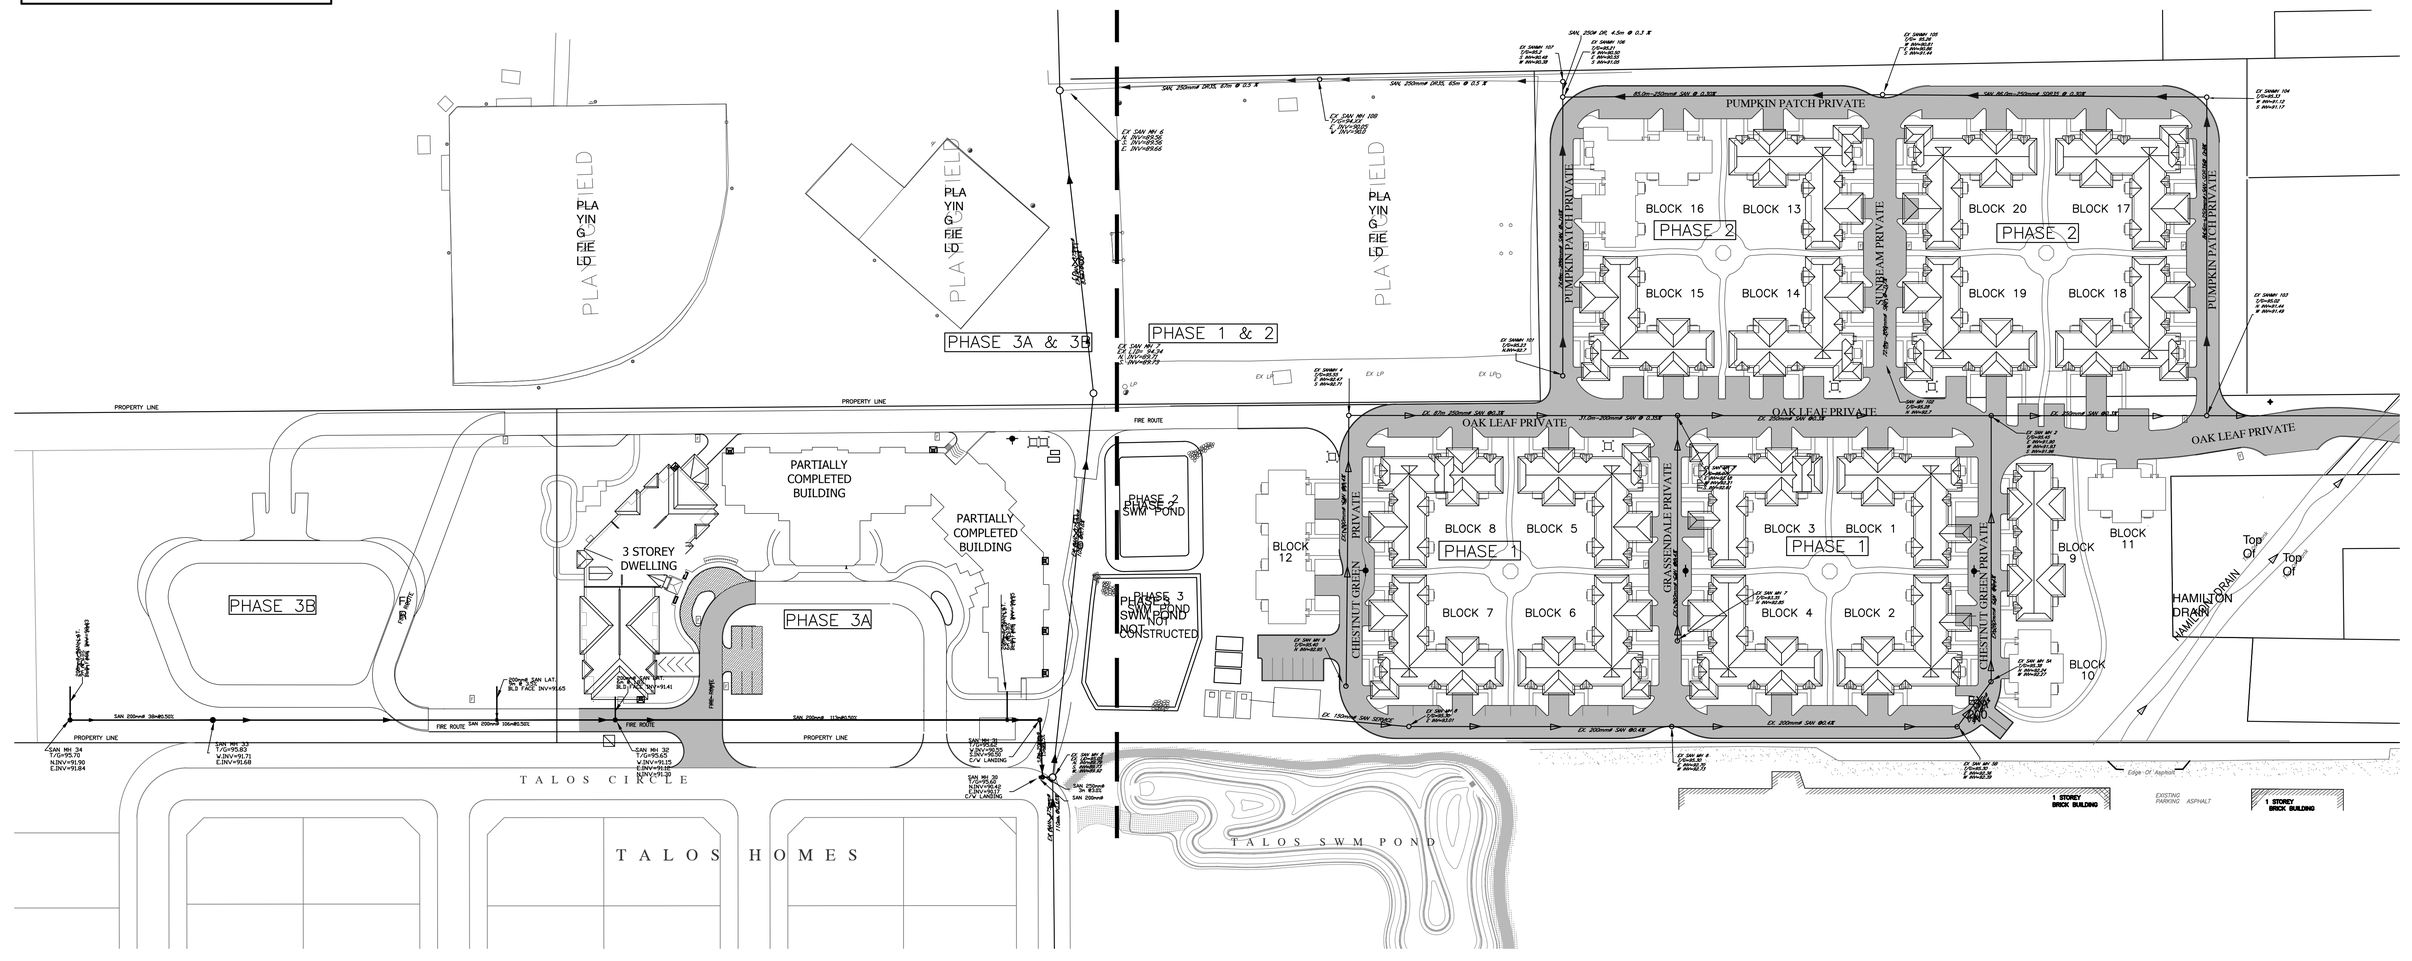NORTH

DESIGNED BY

REVIEWED BY

CLIENT: SILVER MAPLE DEVELOPMENTS
301 CHESTNUT GREEN PVT, RICHMOND ON K0A 2Z0

exp Services Inc.
T +1 613.688.1899 | F +1 613.225.7337
2650 Queensview Drive, Unit 100
Ottawa, ON K2B 8H6
Canada
www.exp.com
• BUILDINGS • EARTH & ENVIRONMENT • ENERGY •
• INDUSTRIAL • INFRASTRUCTURE • SUSTAINABILITY •

BASEPLAN: MK
DESIGN: –
CHECKED: –
CAD: MK
PROJECT MANAGER: SK
APPROVED: AA

PROJECT: SAMARA SQUARE
311 CHESTNUT GREEN PRIVATE, RICHMOND, ONTARIO, K0A 2Z0, CANADA

TITLE: SANITARY DISTRIBUTION PLAN

PROJECT No. OTT-00228145
SURVEY exp.
DATE December 16
DRAWING No. FIG–4