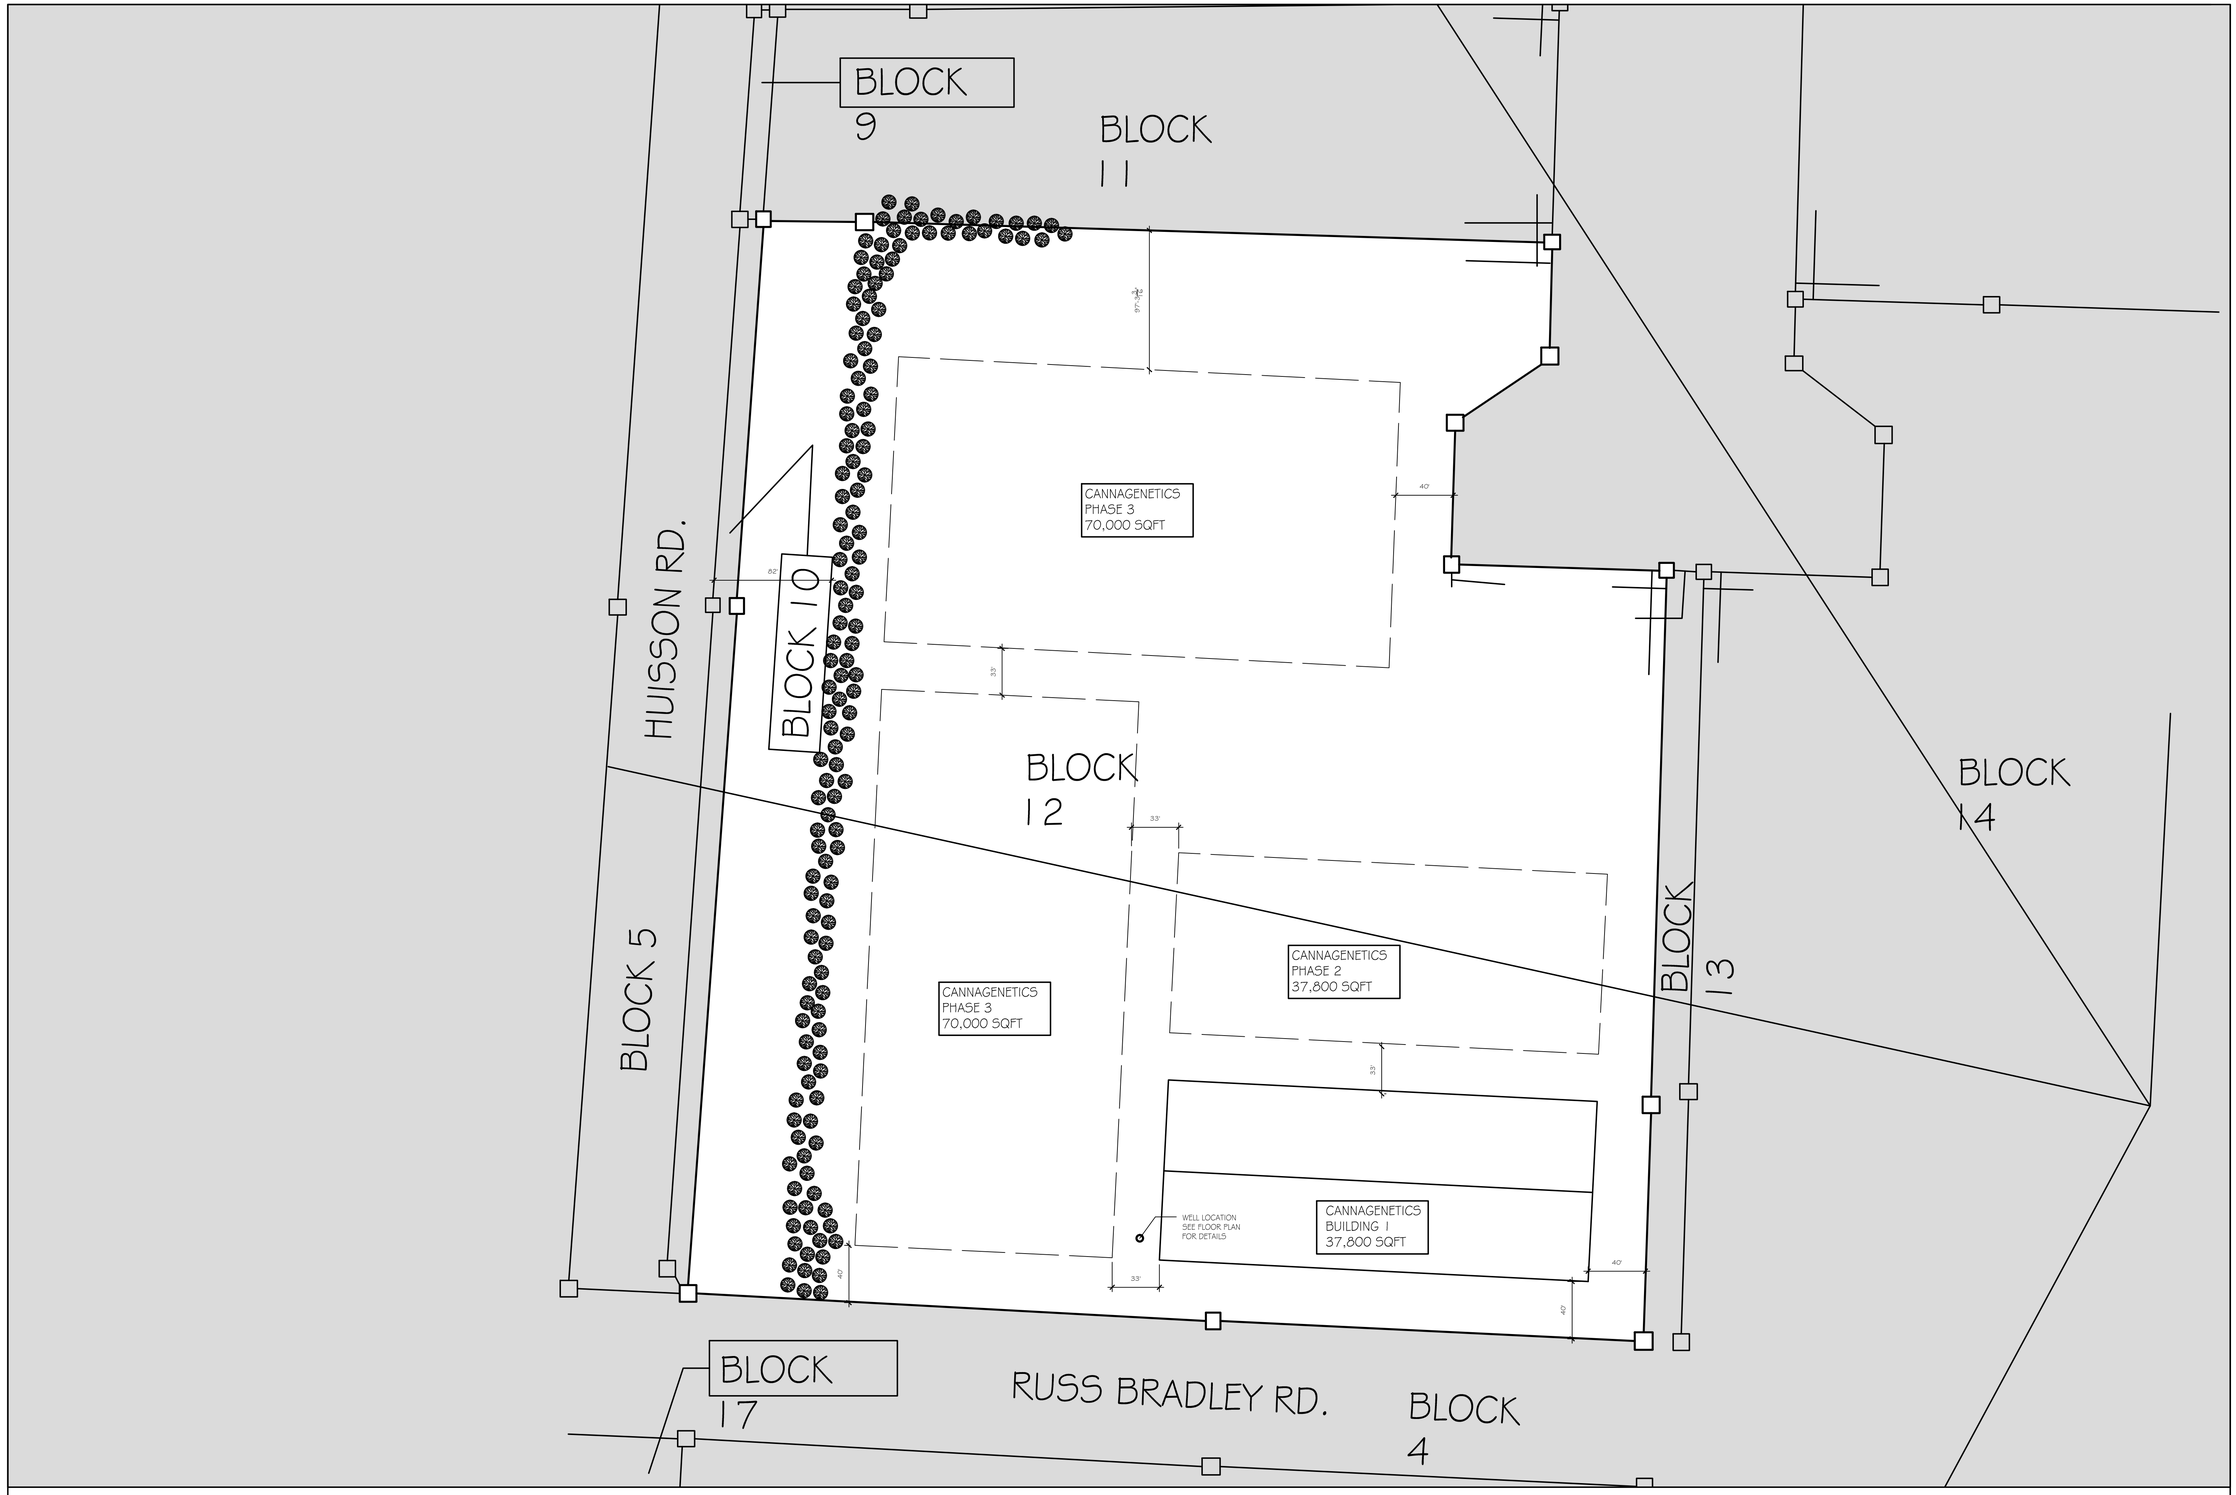

N

1
A0

SITE PLAN

SCALE 1:600

CannaGenetics

REVISION

NO.	DATE	ITEM
1	FEB 13, 2019	WELL ADDITION

PROJECT TITLE

CANNAGENETICS
BUILDING 1

OTTAWA ONTARIO

PROJECT NO. ---

DRAWING TITLE

SITE PLAN

SCALE: 1:600

DATE: JUNE 7, 2018

DRAWN BY: N. B.

DRAWING NO.

A0

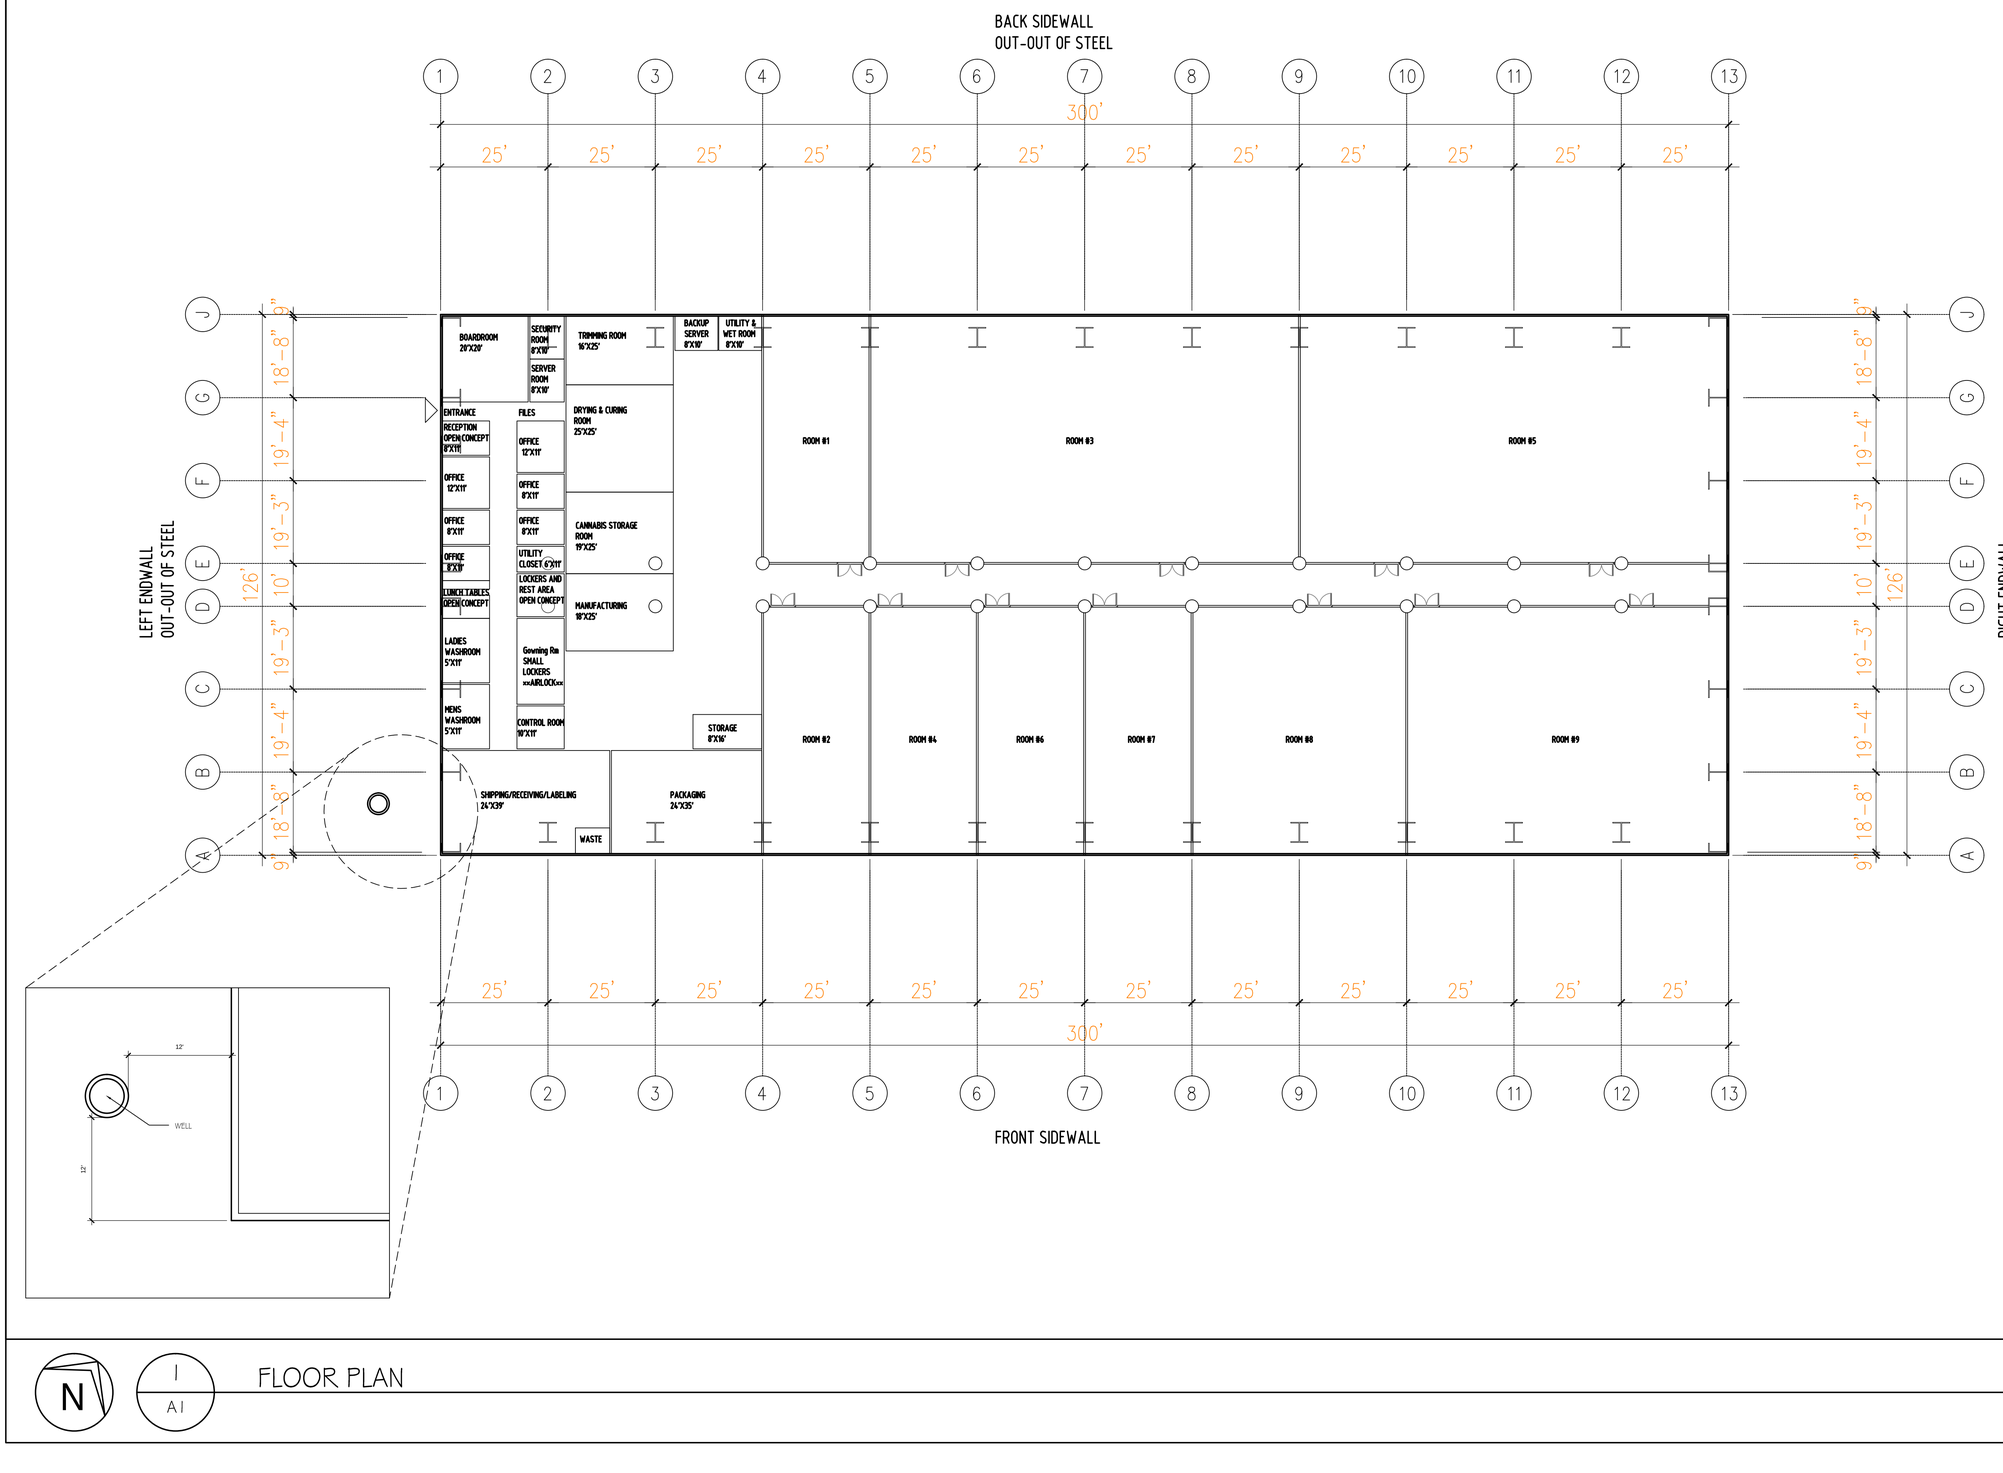

N

1
A1

FLOOR PLAN

SCALE 1:200

CannaGenetics

REVISION

NO.	DATE	ITEM
1	FEB 13, 2019	WELL ADDITION

PROJECT TITLE

CANNAGENETICS
BUILDING 1

OTTAWA ONTARIO

PROJECT NO. ---

DRAWING TITLE

FLOOR PLAN

SCALE: 1:200	DRAWING NO.
DATE: JUNE 7, 2018	A1
DRAWN BY: N. B.	

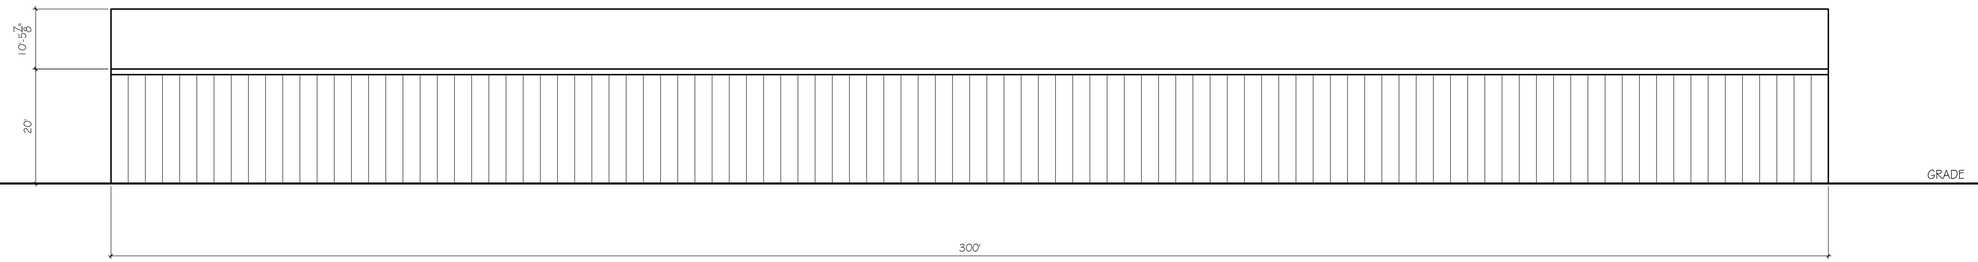

1
A2

NORTH ELEVATION

SCALE 1:150

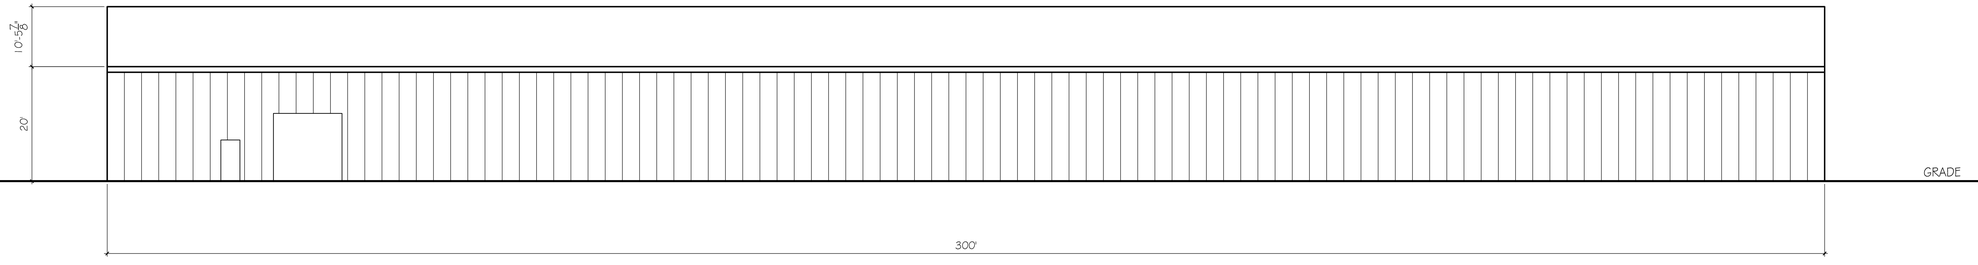

2
A2

SOUTH ELEVATION

SCALE 1:150

CannaGenetics

REVISION

NO.	DATE	ITEM

PROJECT TITLE

CANNAGENETICS
BUILDING 1

OTTAWA ONTARIO

PROJECT NO. ---

DRAWING TITLE

SOUTH AND NORTH
ELEVATIONS

SCALE: 1:150
DATE: JUNE 7, 2018
DRAWN BY: N. B.

DRAWING NO.

A2

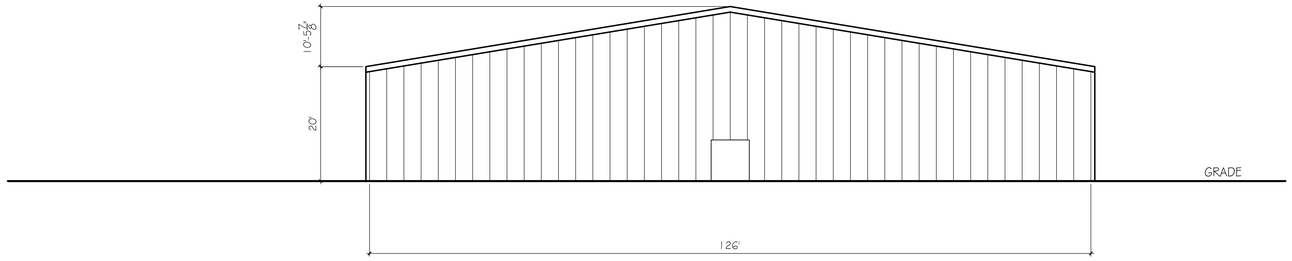

1
A3

EAST ELEVATION

SCALE 1:150

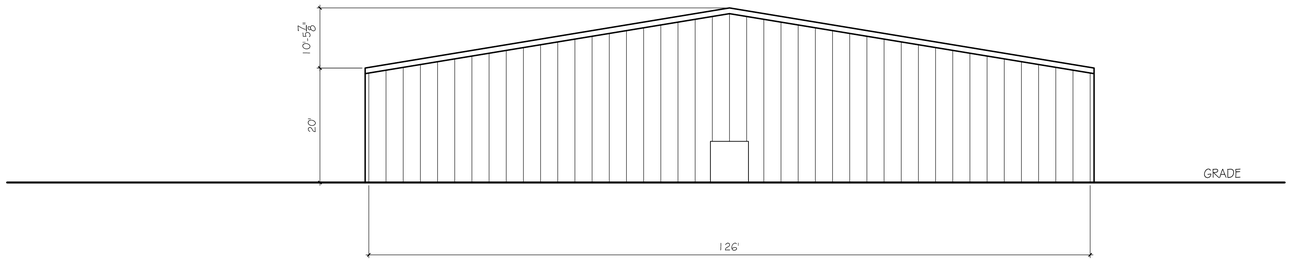

2
A3

WEST ELEVATION

SCALE 1:150

CannaGenetics

REVISION

NO.	DATE	ITEM

PROJECT TITLE

CANNAGENETICS
BUILDING 1

OTTAWA ONTARIO

PROJECT NO. ---

DRAWING TITLE

WEST AND EAST
ELEVATIONS

SCALE: 1:150
DATE: JUNE 7, 2018
DRAWN BY: N. B.

DRAWING NO.

A3