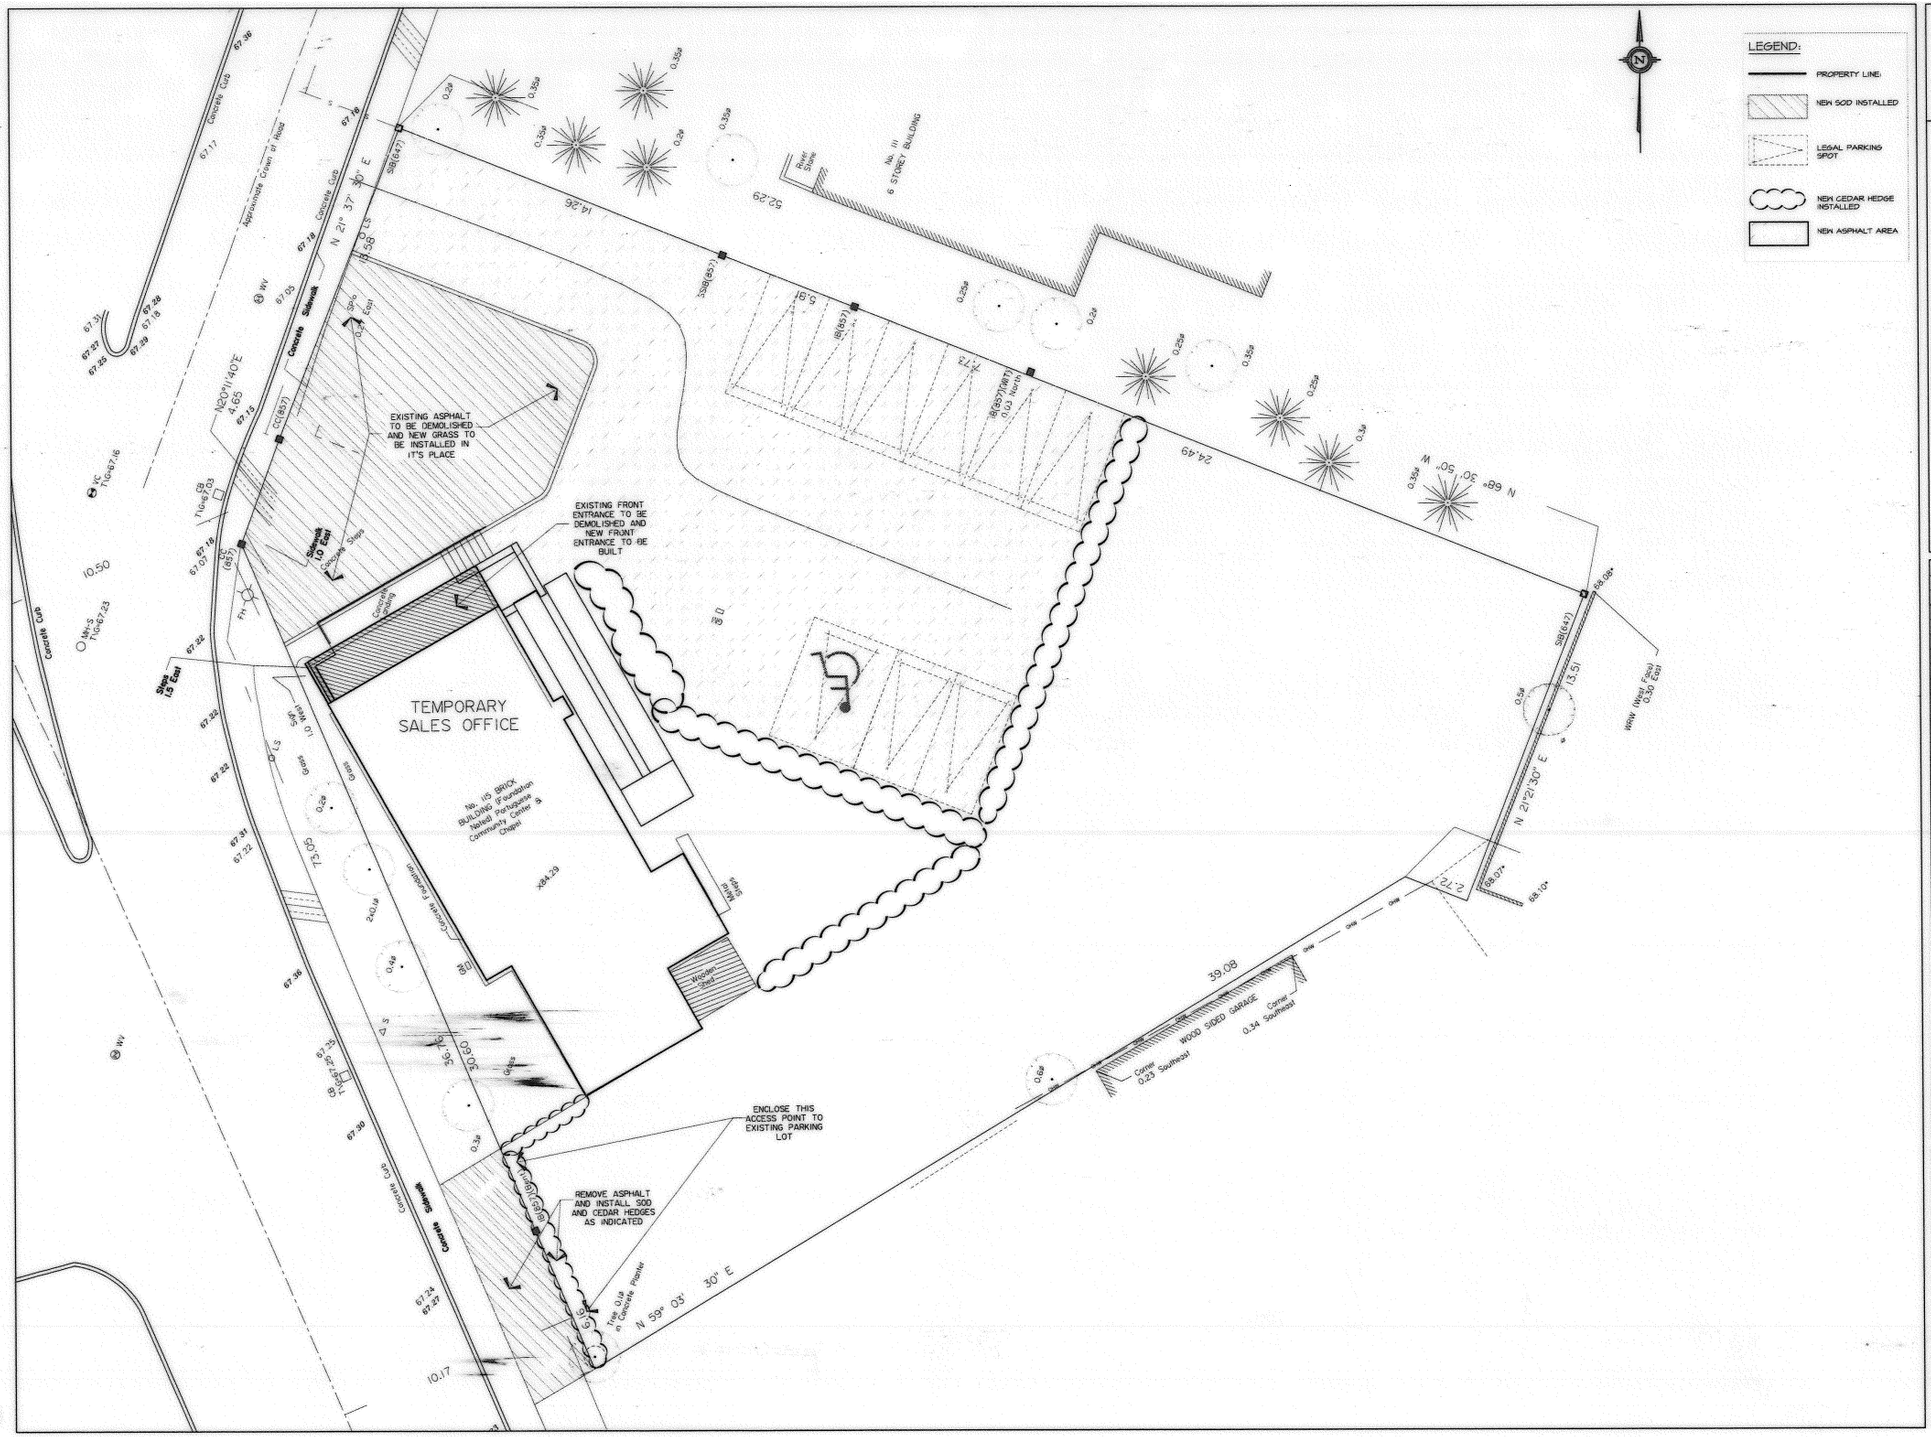

APPROVED ☑ REFUSED ☐
THIS 1 DAY OF MAY 20 18
M. Pascale Gervais, CMO
City Clerk and Solicitor
Approved: Planning Committee
September, 2018
Delegation of Authority By-law, Schedule "J"
Section 17

no.	date	revision
7	2018/06/29	REVISED FOR DEMO PERMIT
6	2018/06/22	REVISED FOR DEMO PERMIT
5	2018/05/22	REVISED GRADING
4	2018/03/21	REVISED FOR BUILDING PERMIT
3	2018/02/27	ISSUED FOR BUILDING PERMIT
2	2018/01/15	ISSUED FOR REVIEW
1	2017/11/03	ISSUED FOR REVIEW

It is the responsibility of the appropriate contractor to check and verify all dimensions on site and report all errors and/or omissions to the architect.

All contractors must comply with all pertinent codes and by-laws.

Do not scale drawings.

This drawing may not be used for construction until signed.

Copyright reserved.

Hobin Architecture Incorporated
63 Pamilla Street
Ottawa, Ontario
Canada K1S 3K7
T: 613-238-7200
F: 613-235-2005
E: mail@hobinarc.com
hobinarc.com

HOBIN ARCHITECTURE

PROJECT/LOCATION:
PROPOSED SALES OFFICE
115 ECHO DRIVE

DRAWING TITLE:
INTERIM USE PLAN

DRAWN BY:	DATE:	SCALE:
KG	2017/11/03	1:100

PROJECT: 1408.01

DRAWING NO.: **S-1**

REVISION NO.:

ONTARIO ASSOCIATION OF ARCHITECTS
CHRISTOPHER J. HOBIN
LICENCE 3049