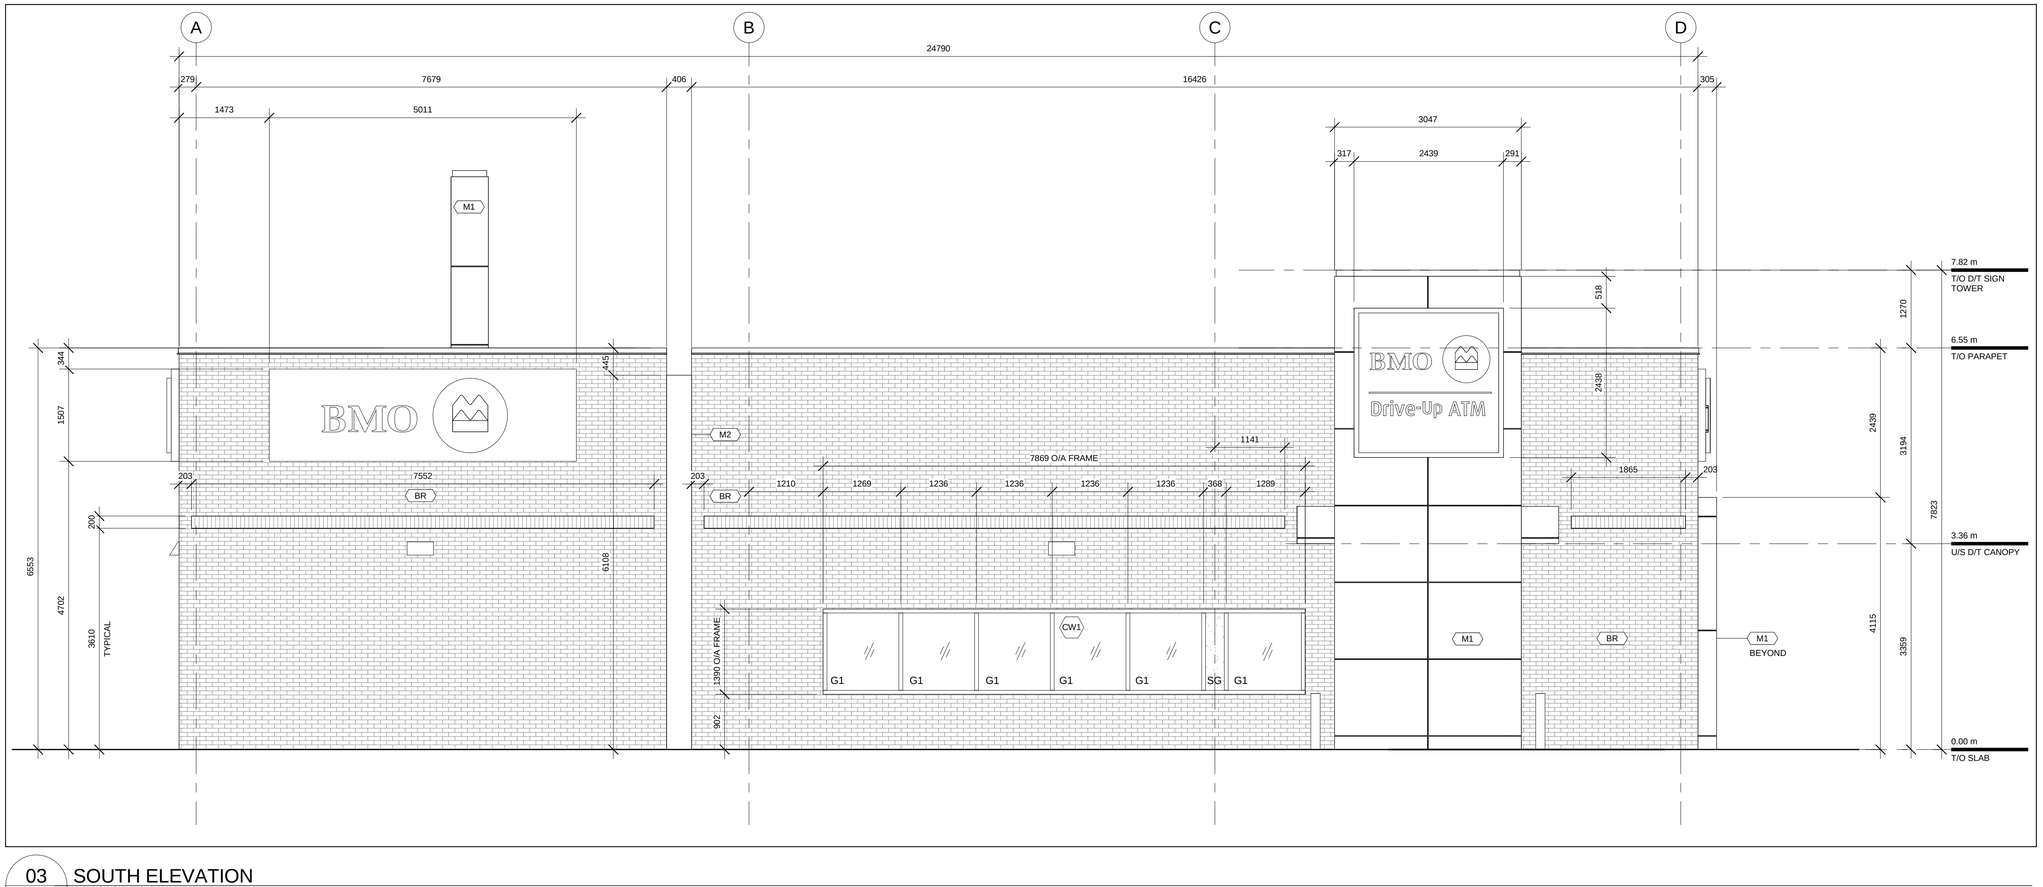

03 A201 SOUTH ELEVATION

Scale: 1 : 50

FINISH LEGEND

SYMBOL	DESCRIPTION
BR	BRICK VENEER; BRAMPTON BRICK, ARCHITECTURAL SERIES COLOUR: GREY FINISH: VELOUR
C1	PRECAST CONCRETE SILL
M1	ALUMINUM COMPOSITE METAL PANEL COLOUR: TO MATCH PPG DURANAR PAINT 5ML93416P 'MONTREAL BLUE'
M2	ALUMINUM COMPOSITE METAL PANEL COLOUR: TO MATCH ALPOLIC 'MICA MICA'
M3	PRE-FINISHED METAL FLASHING; CLEAR ANODIZED FINISH
CW1	CURTAIN WALL TYPE 1 63 X 165mm (OVERALL DIMENSION) ANNODIZED ALUMINUM FRAME

NOTE:

1.
2.

VISION PANEL LEGEND

G1	25mm CLEAR INSULATED VISION GLASS/LOW-E GLAZING (SOLARBAN 70XL)

SPANDREL PANEL LEGEND

SG	SPANDREL GLAZING; CLEAR GLASS UNITS WITH CUSTOM COLOUR COATING ON INBOARD SURFACE OF OUTER LITE. COLOUR: OPACI-COAT 300. 'HARMONY SOLEX 2-743'
SGB	SPANDREL GLAZING; CLEAR GLASS UNITS WITH CUSTOM COLOUR COATING ON INBOARD SURFACE OF OUTER LITE. COLOUR: OPACI-COAT 300 'BIRDIE BLUE'

EXTERIOR SIGNAGE LEGEND

S	LED-ILLUMINATED CHANNEL LETTERS (BY TENANT); MOUNTED TO BASE BUILDING ACM CLADDING
S+B	LED-ILLUMINATED CHANNEL LETTERS AND 3" DEEP ALUMINUM BACKER PANEL; SURFACE-MOUNTED (BY TENANT)

02 A201 EXTERIOR FINISHES SCHEDULE

Scale: N/A

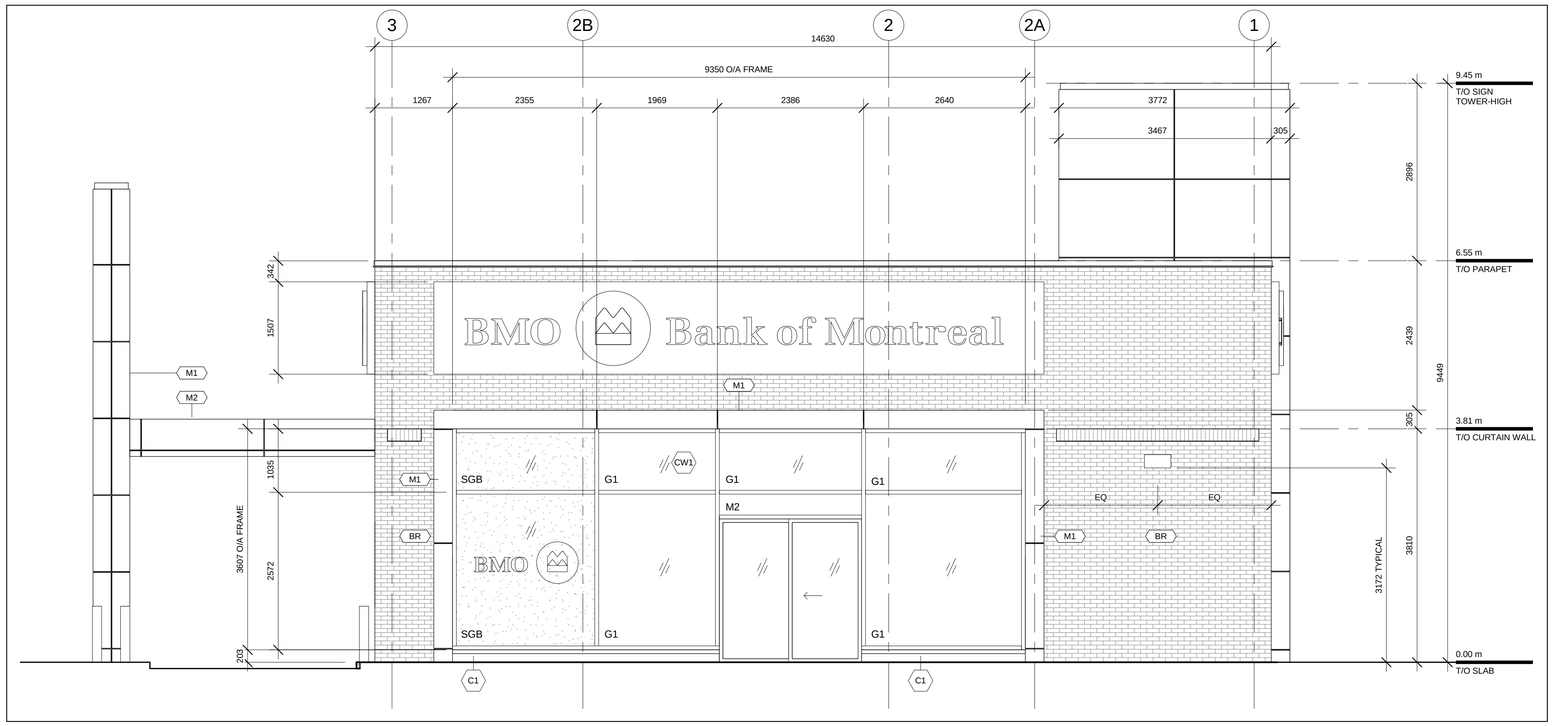

01 A201 EAST ELEVATION

Scale: 1 : 50

MCROBIE
ARCHITECTS + INTERIOR DESIGNERS

OTTAWA, ONTARIO

North

Revisions

No.	Description	Date
1	ISSUED FOR SITE PLAN APPLICATION	20 AUG 2018

Project

BMO, 420 HAZELDEAN

420 HAZELDEAN ROAD, OTTAWA, ON

Drawing

BUILDING ELEVATIONS I

Scale: AS NOTED

Drawn: RH

Checked: JTS

Stamp

ONTARIO ASSOCIATION OF ARCHITECTS
JILL COLLEEN TROWER SPARLING
LICENCE 5833

Project No. 17-275

Drawing No. A201

Date: 2018-07-31

8/21/2018 1:50:48 PM

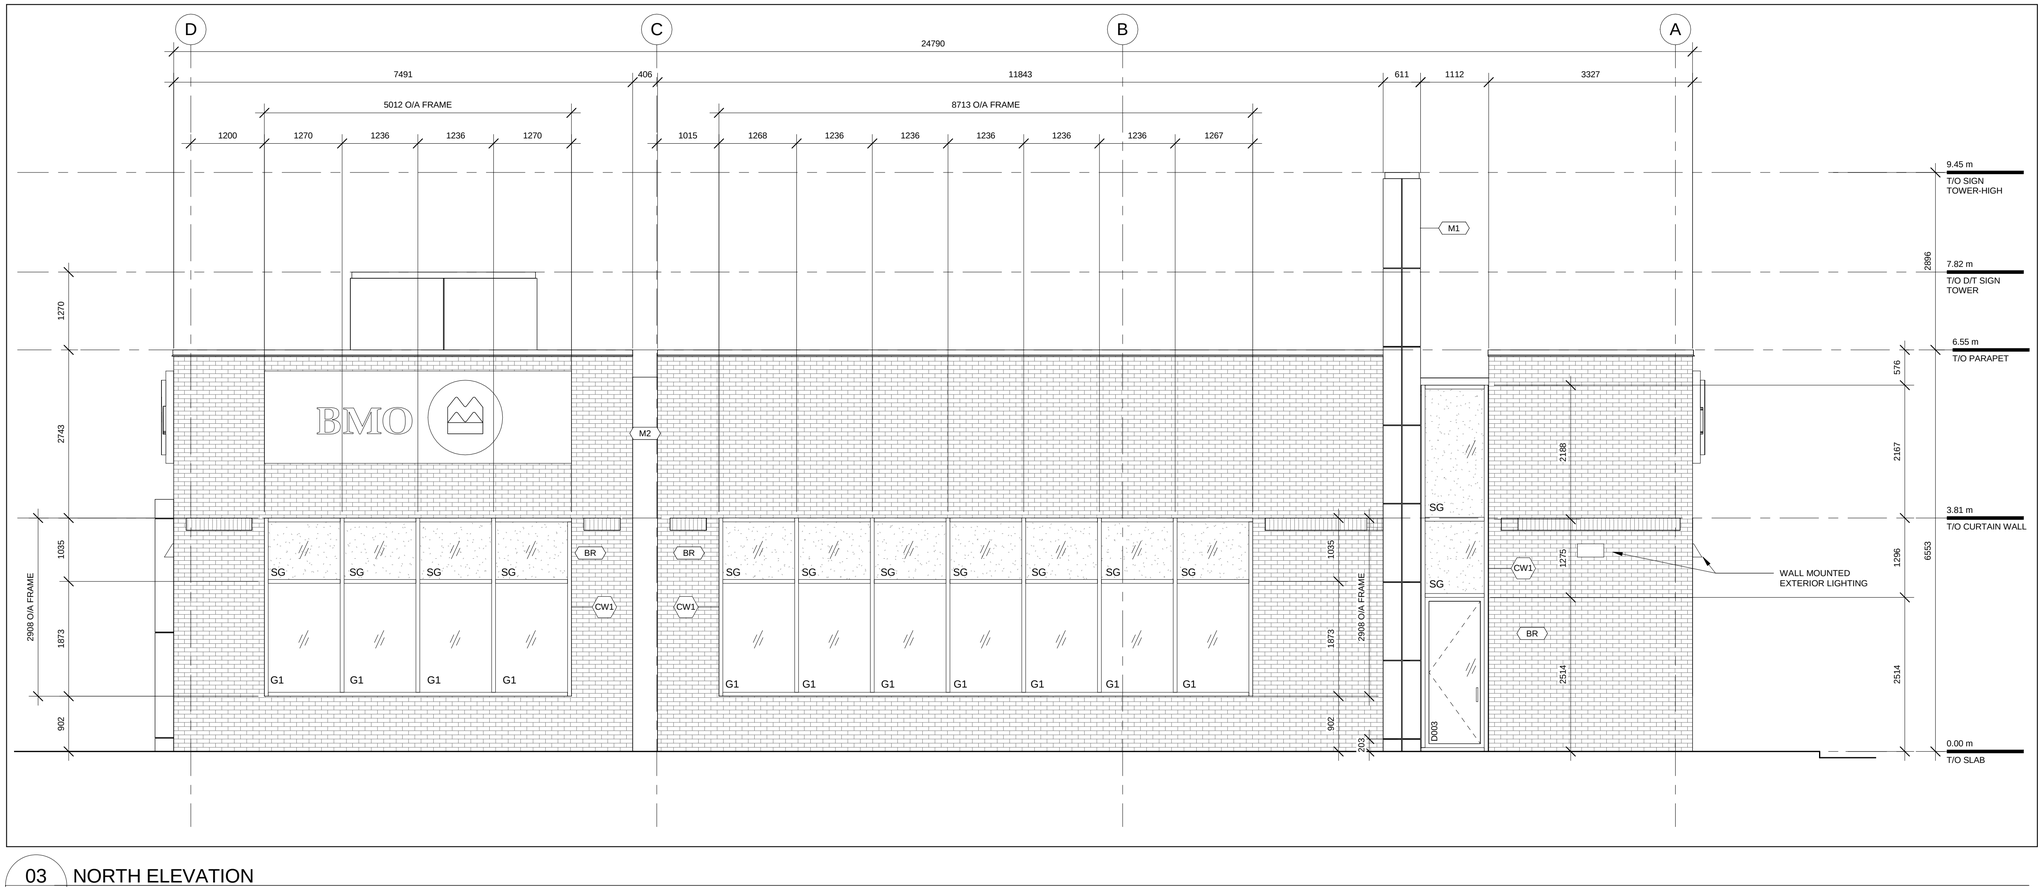

03 A202 NORTH ELEVATION
Scale: 1 : 50

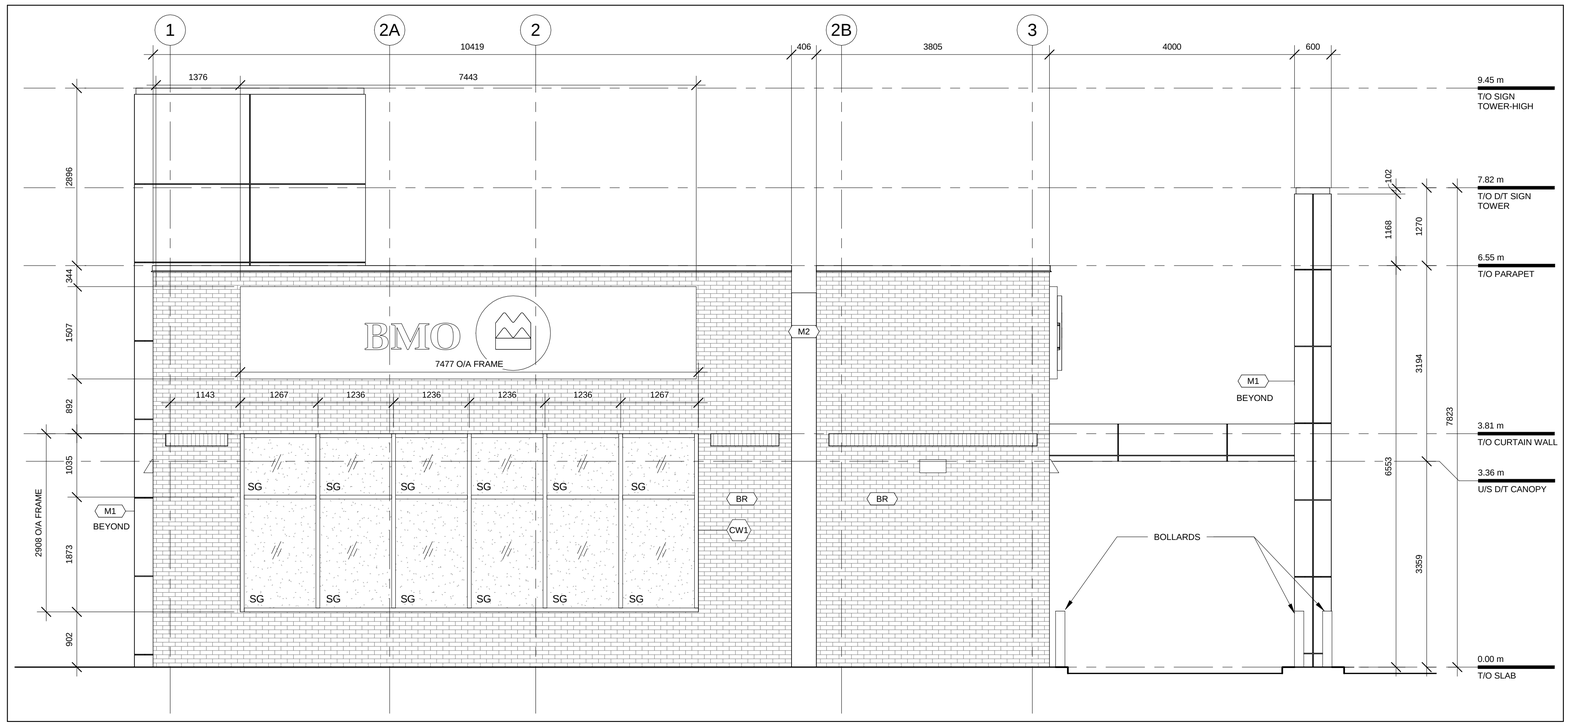

02 A202 RESERVED
Scale: N/A

01 A202 WEST ELEVATION
Scale: 1 : 50

MCROBIE
ARCHITECTS + INTERIOR DESIGNERS

OTTAWA, ONTARIO

North

Revisions

No.	Description	Date
1	ISSUED FOR SITE PLAN APPLICATION	20 AUG 2018

Project

BMO, 420 HAZELDEAN

420 HAZELDEAN ROAD, OTTAWA, ON

Drawing

BUILDING ELEVATIONS II

Scale: AS NOTED

Drawn: RH

Checked: JTS

Stamp

ONTARIO ASSOCIATION OF ARCHITECTS
JILL COLLEEN TROWER SPARLING
LICENCE 5833

Project No. 17-275

Drawing No. A202

Date: 2018-07-31

8/21/2018 1:50:51 PM