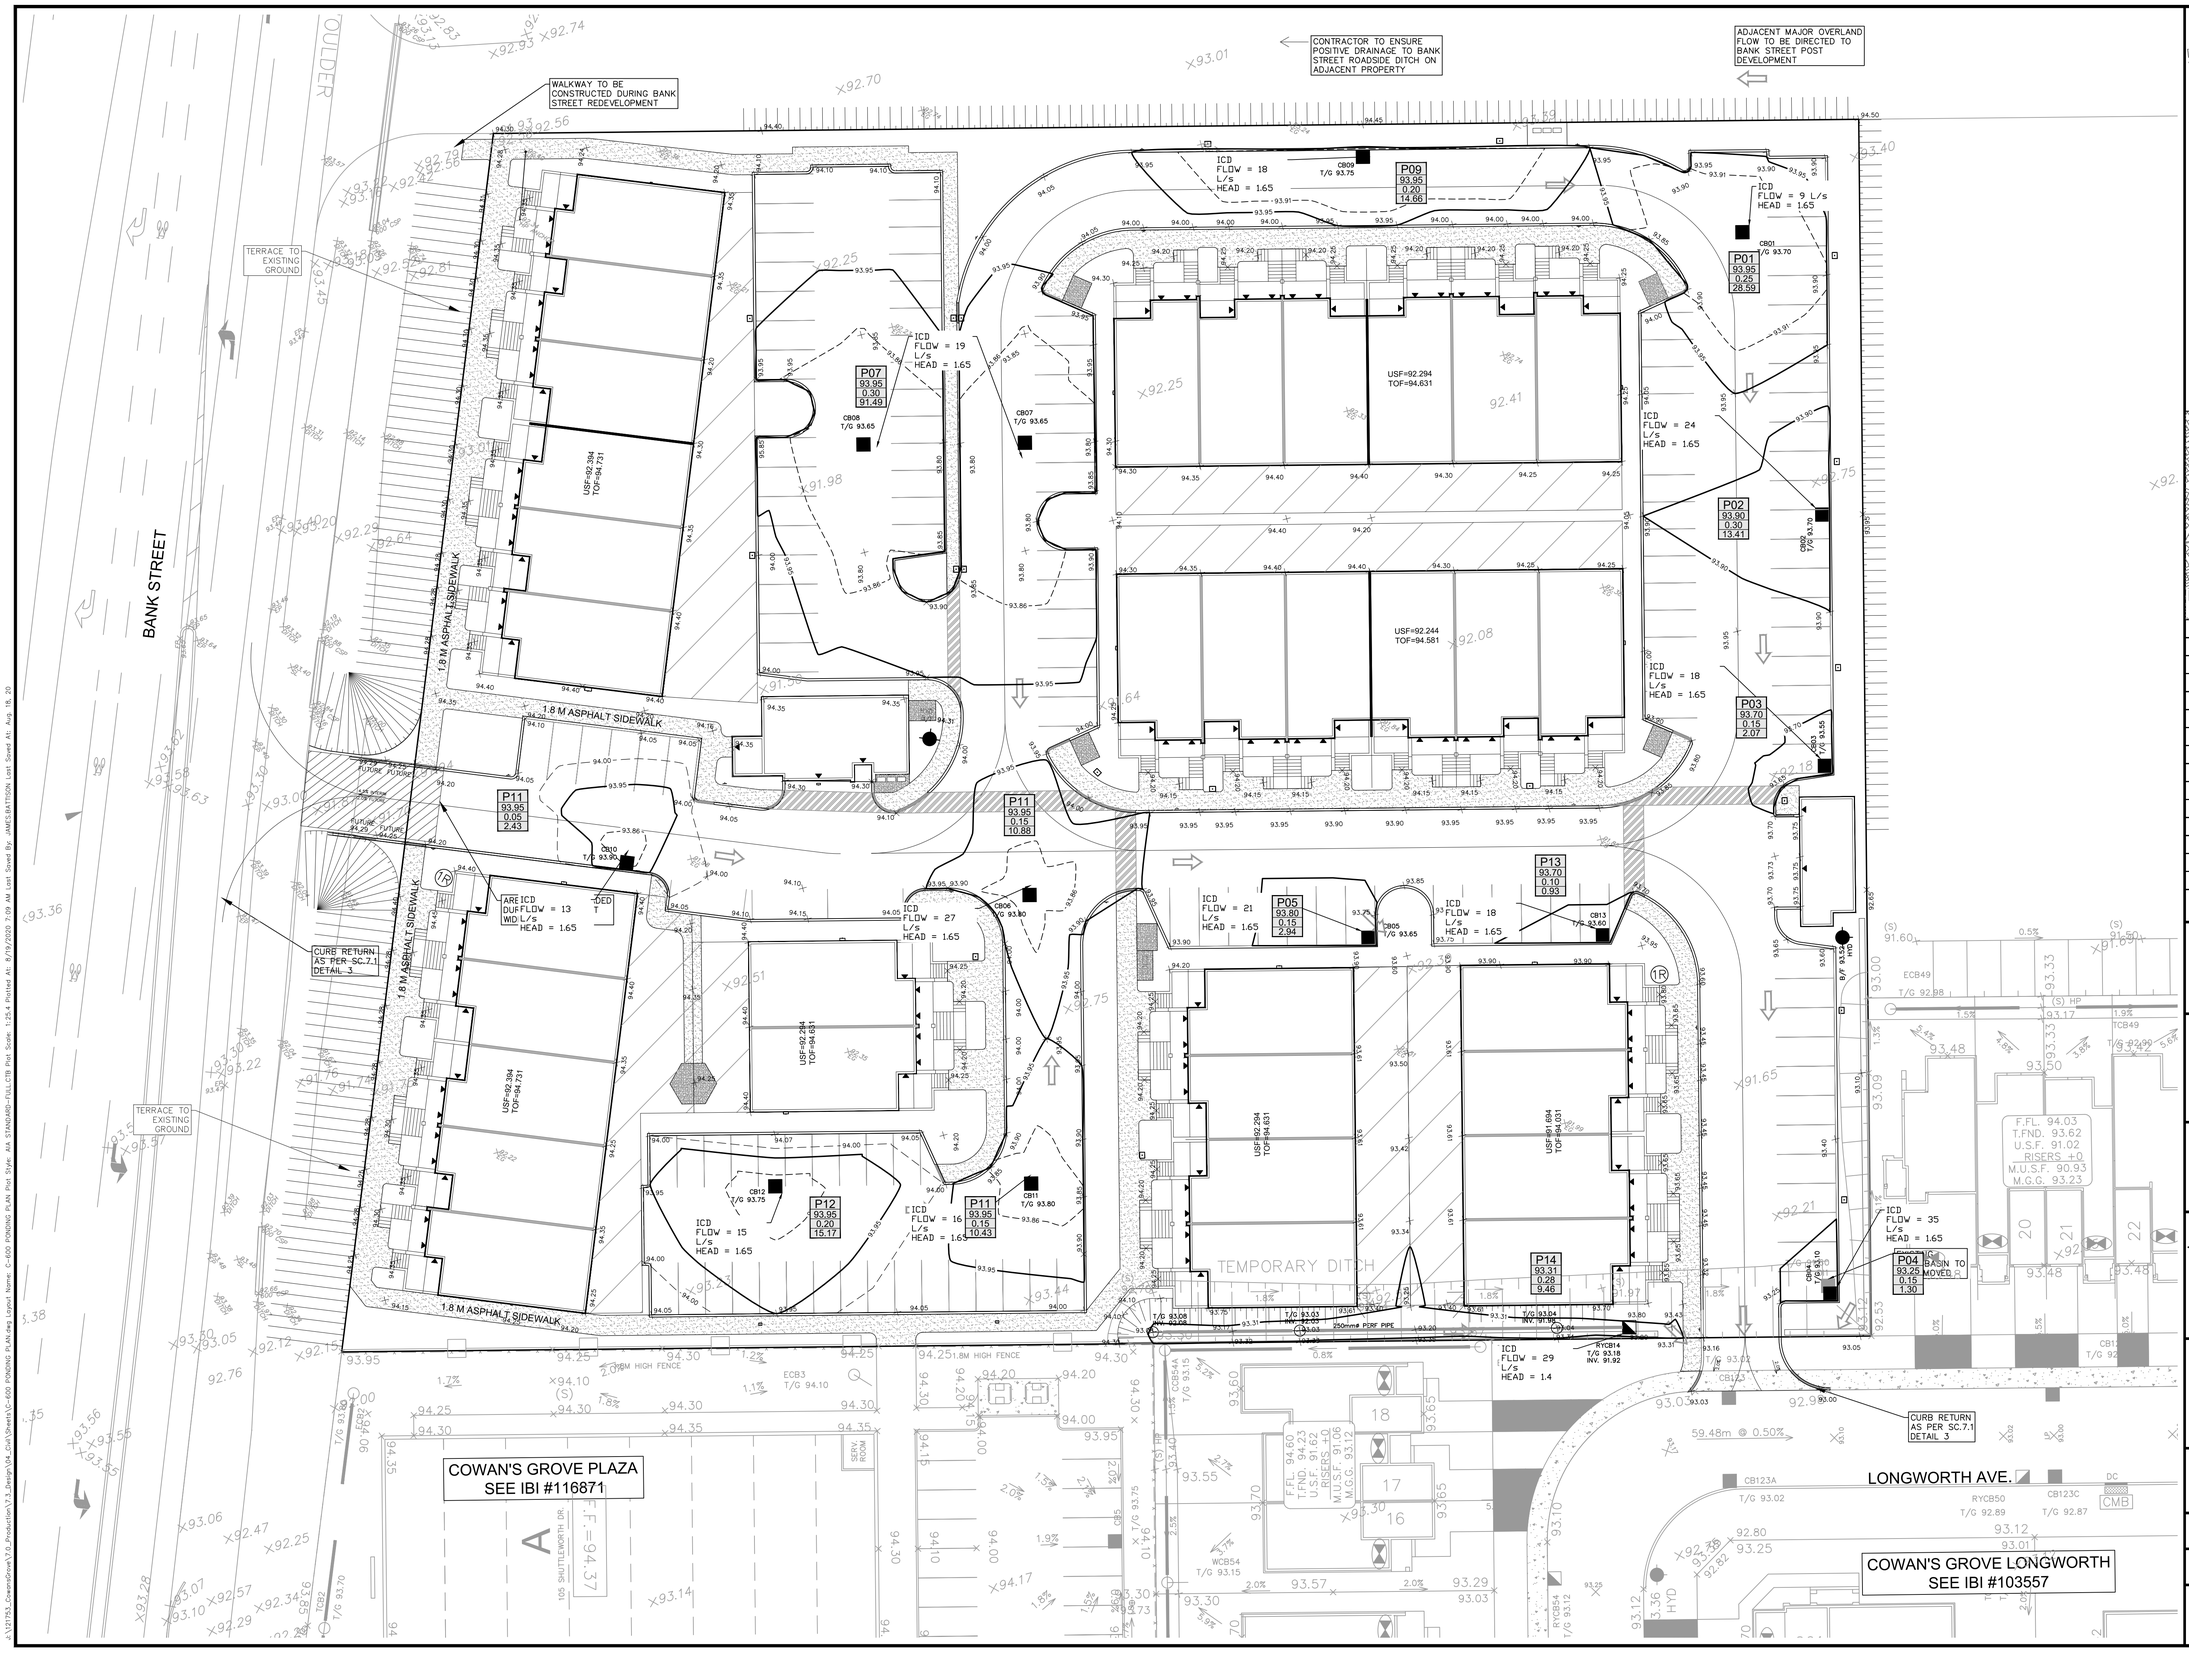

LEGEND :

- 100 YEAR PONDING VOLUME LIMIT
- 5 YEAR PONDING ELEVATION
- SPILL OVER ELEVATION
- EMERGENCY OVERLAND FLOW ROUTE
- P11C / 98.40 / 0.25 / 26.45 — POND AREA # / POND ELEVATION (m) / POND DEPTH (m) / POND VOLUME (m^3)

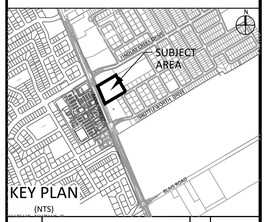

KEY PLAN
(NTS)

No.	REVISIONS	By	Date
14			
13			
12			
11			
10			
9			
8			
7			
6			
5			
4			
3	REVISED AS PER COMMENTS	TRB	2020:08:18
2	ISSUED FOR SPA	TRB	2020:02:13
1	ISSUED TO CITY FOR REVIEW	TRB	2020:02:01

Cowan's Grove

IBI GROUP
400 – 333 Preston Street
Ottawa ON K1S 5N4 Canada
tel 613 225 1311 fax 613 225 9868
ibigroup.com

Project Title
COWAN'S GROVE MID-DENSITY
4791 BANK STREET

LICENSED PROFESSIONAL ENGINEER
T. R. BRULE
2020/08/18
PROVINCE OF ONTARIO

Drawing Title
PONDING PLAN

Scale
1 : 250
####

Design	Date
JB	JANUARY 2020
Drawn	Checked
EH	TRB
Project No.	Drawing No.
121753	C-600

CITY PLAN No.####

CITY FILE No. ####