OTTAWA-CARLETON STANDARD CONDOMINIUM PLAN No. _____

PART 3 | SHEET OF SHEETS

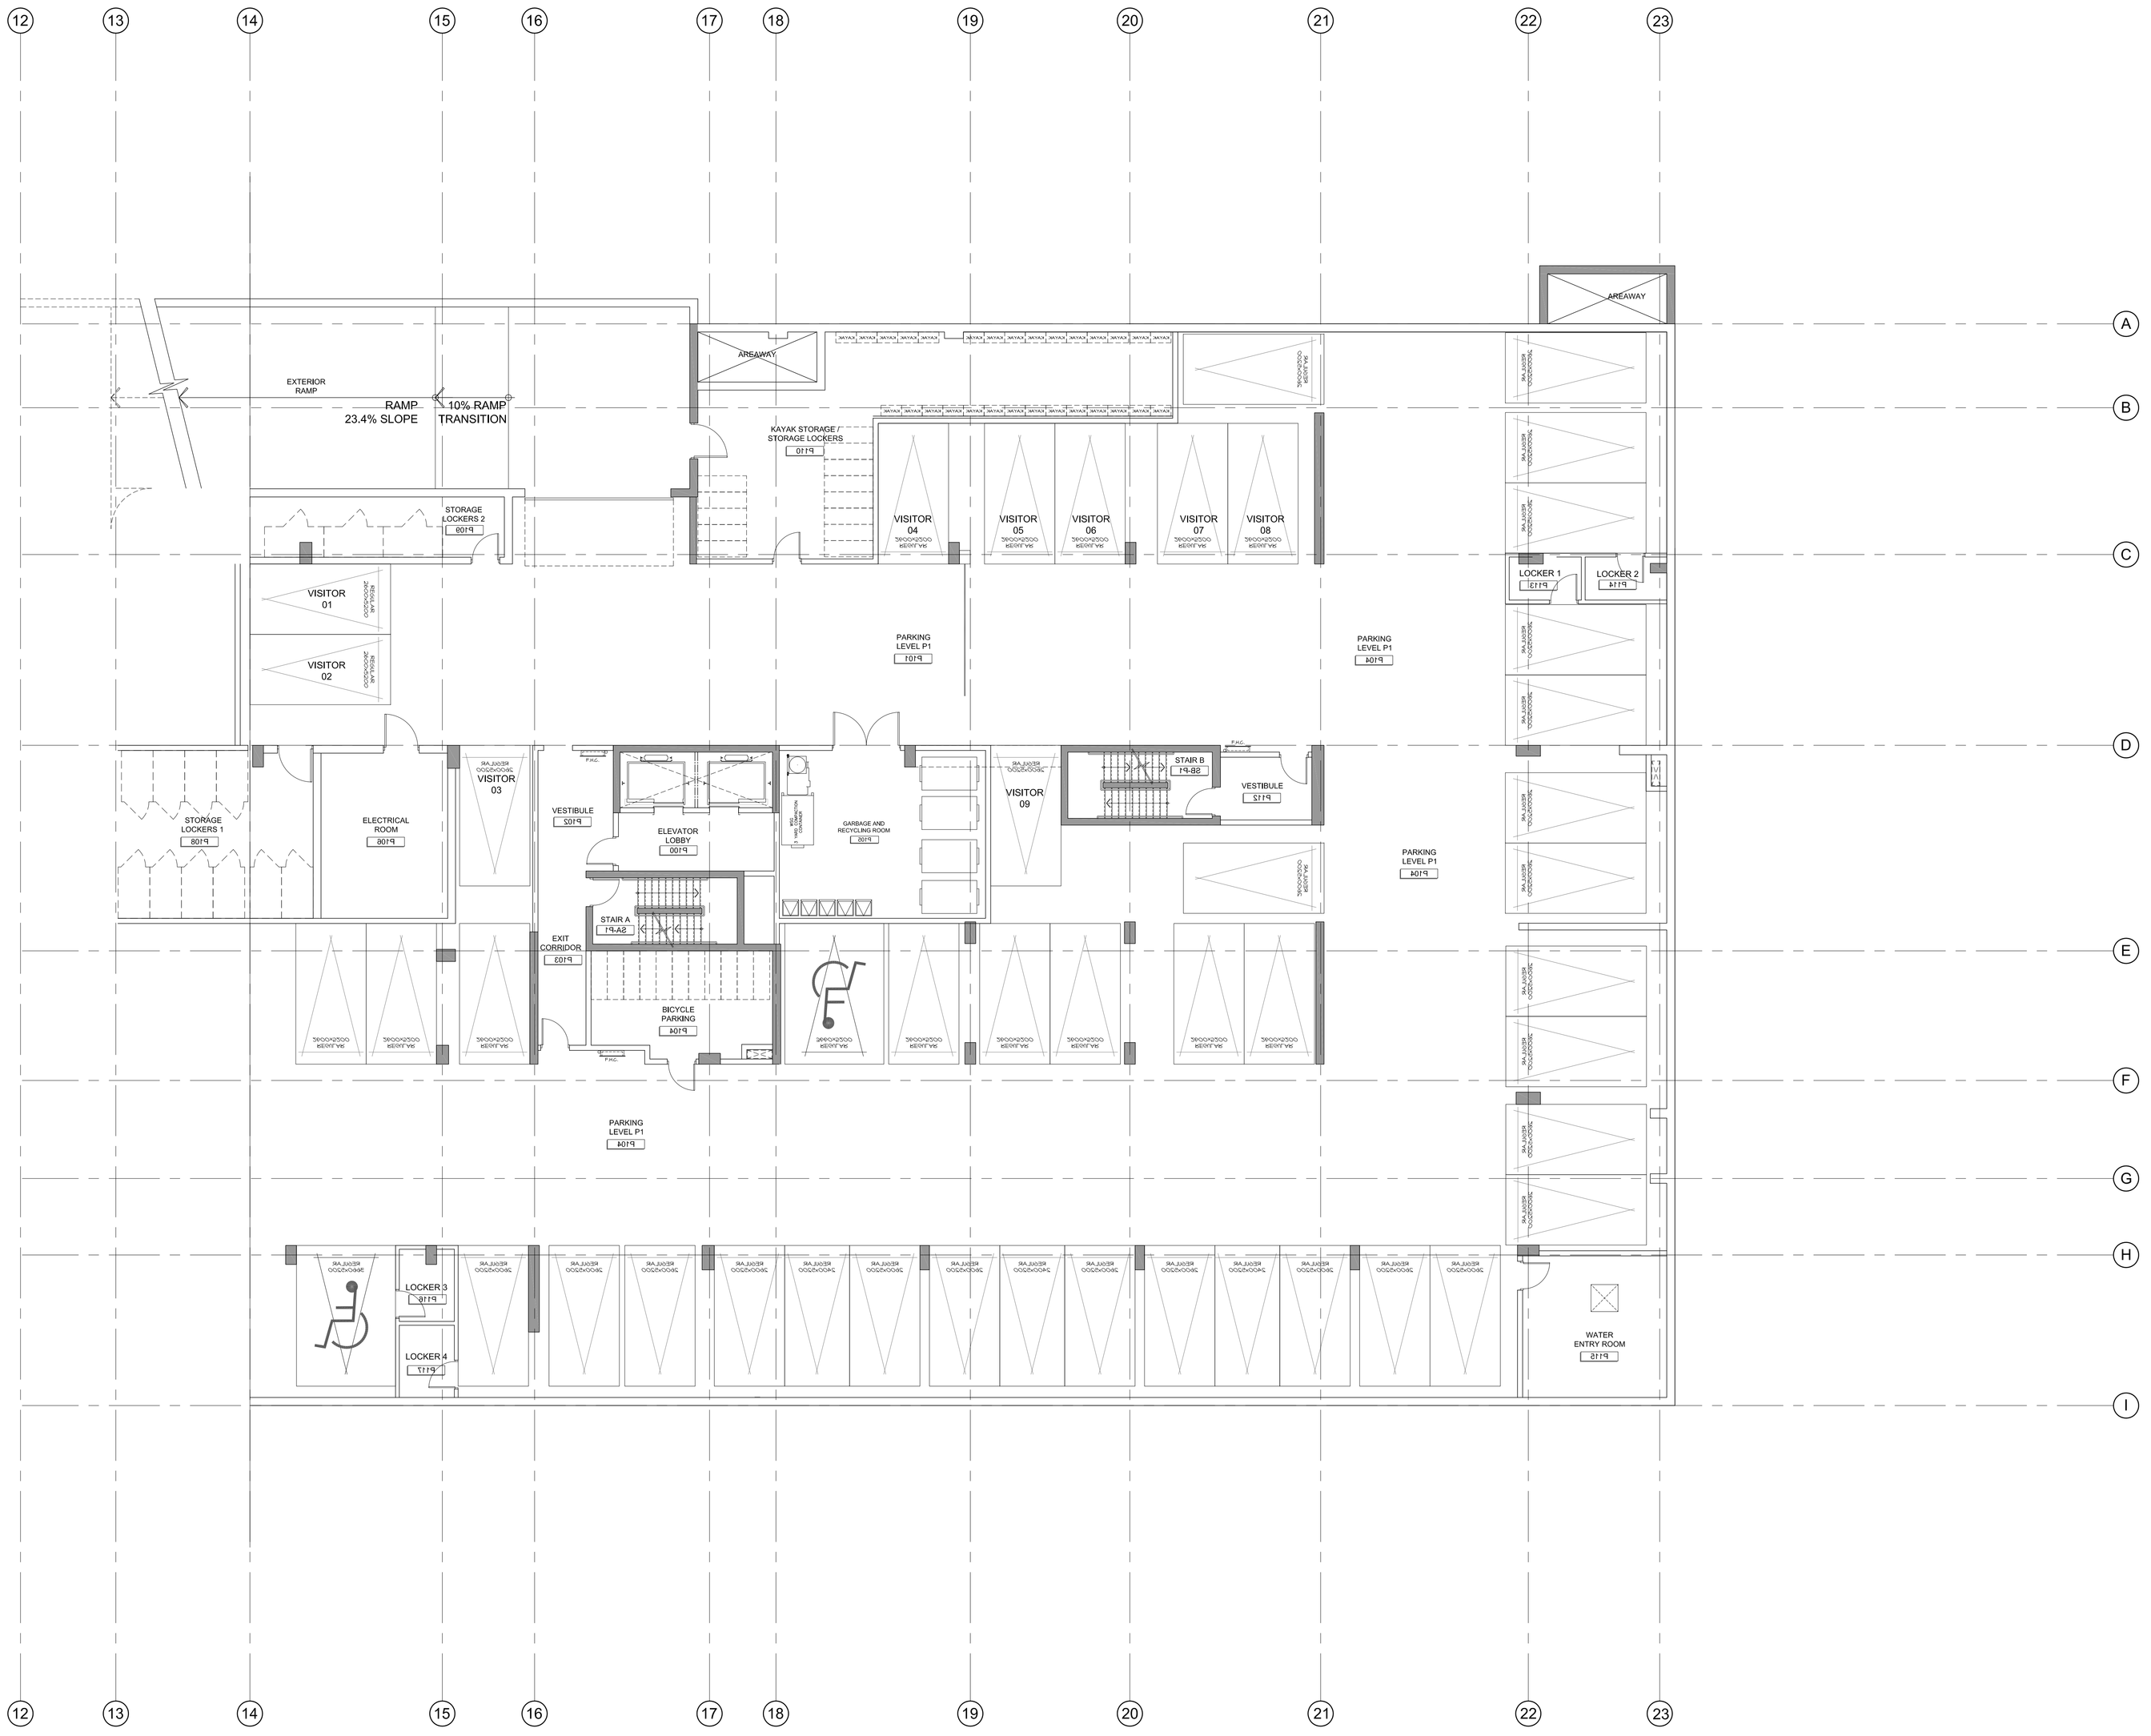

APPROVED ☐ REFUSED ☐

THIS_____ DAY OF _____, 20____

_____

DOUG JAMES, MCIP, RPP, ACTING MANAGER
DEVELOPMENT REVIEW, CENTRAL

REGIONAL
THE REGIONAL GROUP

It is the responsibility of the appropriate contractor to check and verify all dimensions on site and report all errors and/or omissions to the architect.

All contractors must comply with all pertinent codes and by-laws.

Do not scale drawings.

This drawing may not be used for construction until signed.

Copyright reserved.

no.	date	revision
1	MAR 24, 2017	ISSUED FOR SITE PLAN CONTROL

stamp

ONTARIO ASSOCIATION OF ARCHITECTS
JOHN J. MOBIN
LICENCE
3049

Hobin Architecture Incorporated
63 Pamilla Street
Ottawa, Ontario
Canada K1S 3K7
T: 613 238 7200
F: 613 235 2006
E: mail@hobinarc.com
hobinarc.com

HOBIN ARCHITECTURE

PHASE 2

project
THE TERRACES AT GREYSTONE

drawing title
PHASE 2
LEVEL P1 - GARAGE
FLOOR PLAN

drawn	date	scale
MT / JC	FEB. 26, 2015	1:100

north arrow

project
1418.08

drawing no.
A2.02

revision no.