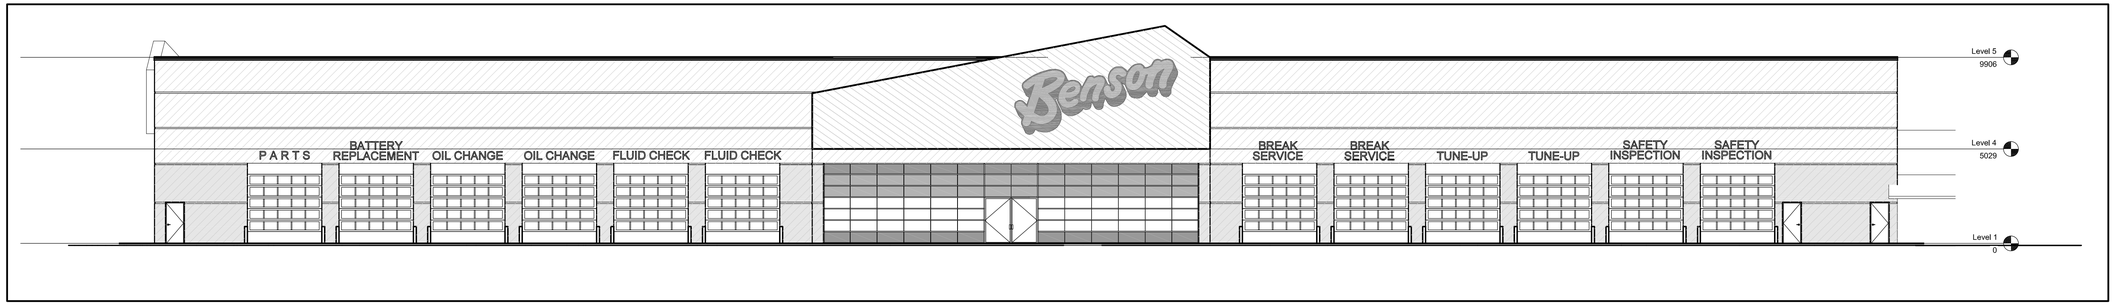

1 A2 SOUTH ELEVATION
SCALE1:150

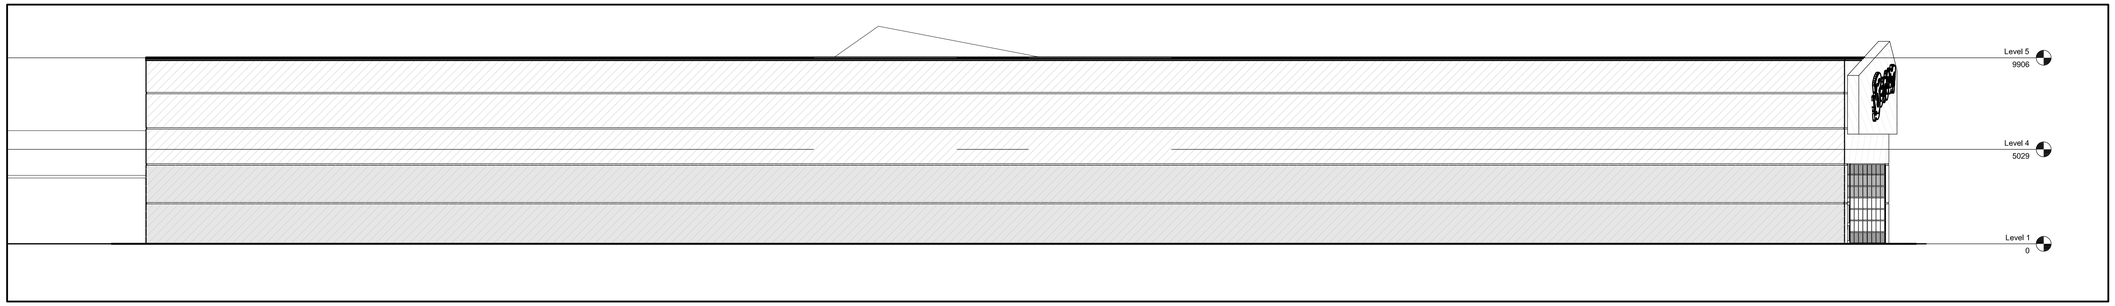

2 A2 NORTH ELEVATION
SCALE1:150

3 A2 WEST ELEVATION
SCALE1:150

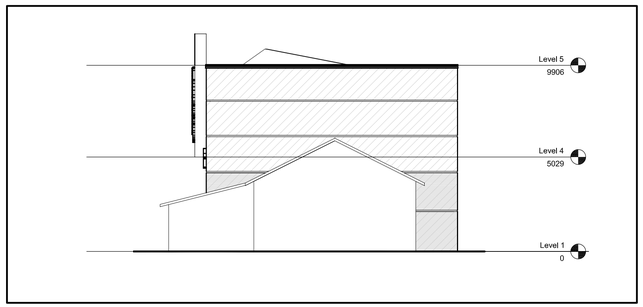

4 A2 EAST ELEVATION
SCALE1:150

5 A2 3D PERSPECTIVE FROM JAMIE STREET
SCALE N.T.S.

6 A2 3D PERSPECTIVE FROM MERIVALE STREET
SCALE N.T.S.

ARCHITECTURE 49
1345 ROSEMOUNT AVENUE
CORNWALL, ONTARIO, CANADA K6J 3E5
TEL: 613-933-5602 | FAX: 613-936-0335 | ARCHITECTURE49.COM

CONSULTANT – SUB-CONSULTANT:

SEAL:

CLIENT:

BENSON AUTO PARTS

CLIENT REF. #: --

PROJECT:

1871 MERIVALE ROAD
BENSON GARAGE

KEY PLAN:

DISCLAIMER: COPYRIGHT:
THIS DRAWING AND DESIGN IS COPYRIGHT PROTECTED WHICH SHALL NOT BE USED, REPRODUCED OR REVISED WITHOUT WRITTEN PERMISSION BY ARCHITECTURE 49. THE CONTRACTOR SHALL CHECK AND VERIFY ALL DIMENSIONS AND UTILITY LOCATIONS AND REPORT ALL ERRORS AND OMISSIONS PRIOR TO COMMENCING WORK.
THIS DRAWING IS NOT TO BE SCALED.

ISSUED FOR – REVISION:

IS	RE	DATE	DESCRIPTION
1		22.03.2017	ISSUED FOR SITE PLAN APPROVAL

PROJECT NO: 179-00033-00
DATE: FEBRUARY 2017
ORIGINAL SCALE: AS SHOWN
IF THIS BAR IS NOT 25mm LONG, ADJUST YOUR PLOTTING SCALE.
25mm
DESIGNED BY: RT
DRAWN BY: BW
CHECKED BY: RT

DISCIPLINE: ARCHITECTURAL

TITLE:
SCHEMATIC ELEVATIONS AND 3D PERSPECTIVES

SHEET NUMBER: A2
SHEET #: 2 OF 2

ISSUE: ISSUED FOR SITE PLAN APPROVAL
DATE OF: 22.03.2017
REV #: 0

M:\2017\179-00033-00 Benson Ottawa\Dwgs\Arch\179-00033-00 - Site.dwg Apr 10, 2017 - 3:40pm BY: (brock.wilson)