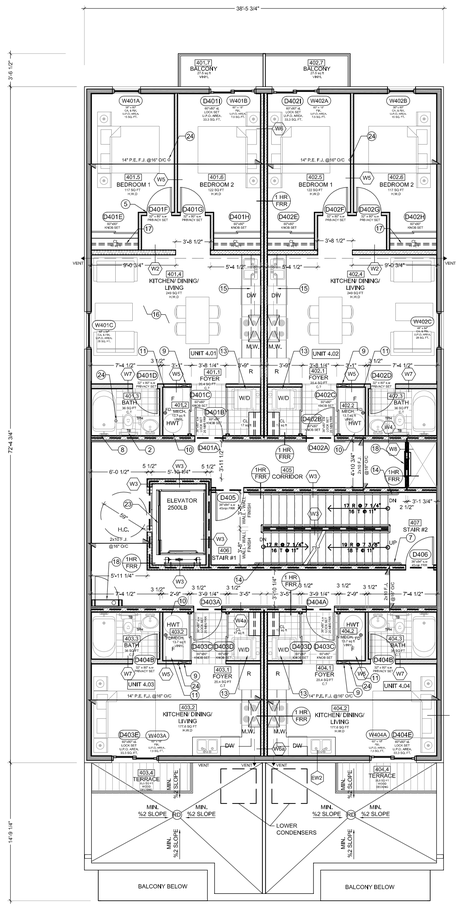

84-86 HINTON
(4 STOREY)

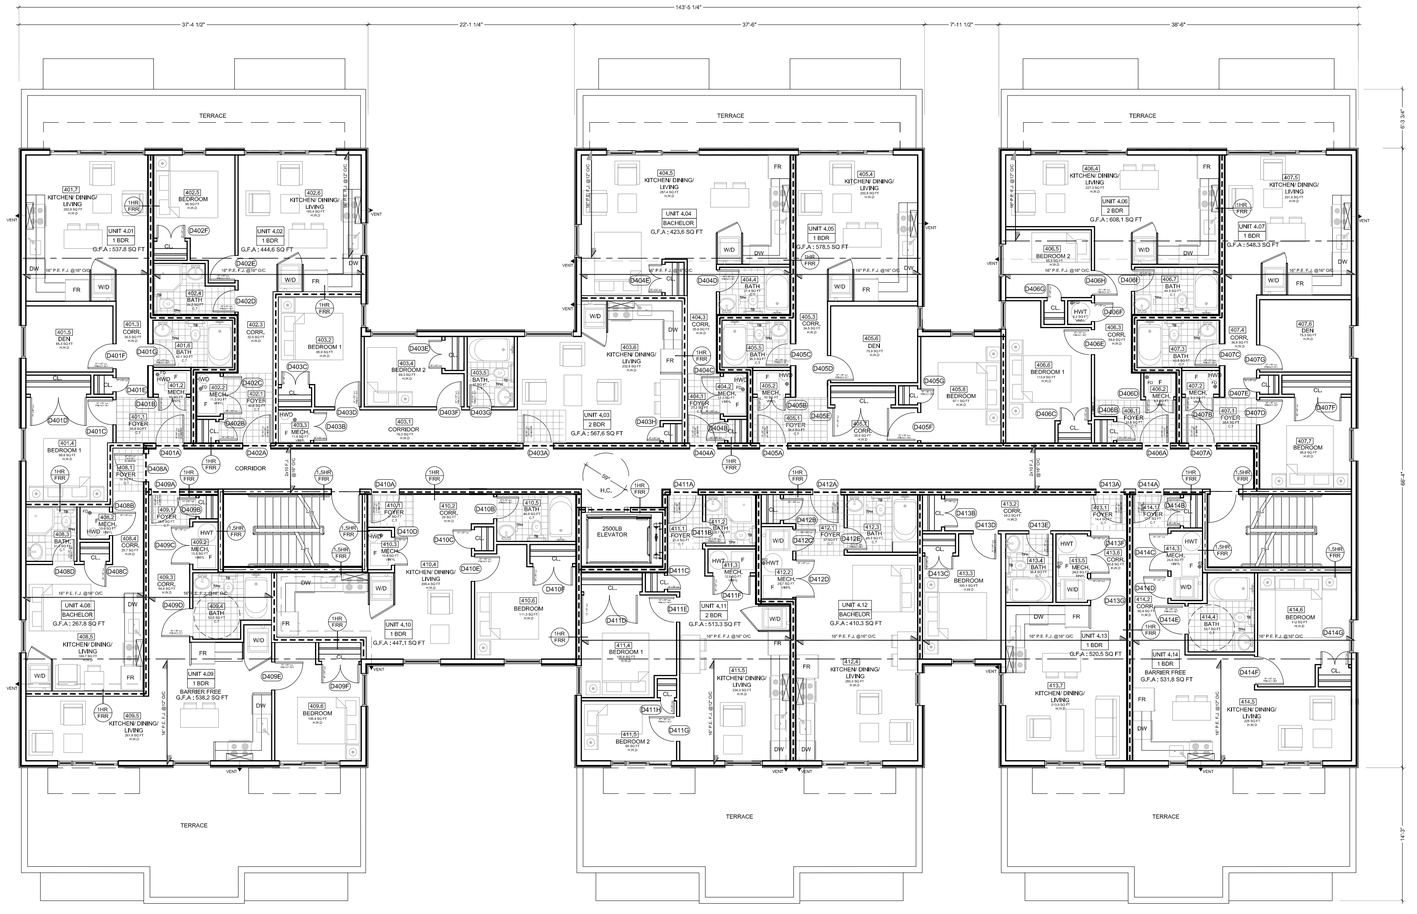

88-96 HINTON
(6 STOREY)

1 / A5 FOURTH FLOOR PLAN
SCALE: 3/16"=1'-0"

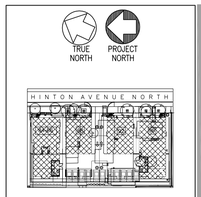

PROJECT KEY PLAN

REPRODUCTION OF THIS DRAWING IS PROHIBITED WITHOUT THE ARCHITECT'S PERMISSION

REVISIONS:	DATE:
ISSUED FOR SITE PLAN APPROVAL	08.06.2017

DRAWN BY:
DEXTOR EDWARDS
DATE:
JUNE 2017
SCALE:
AS SHOWN ON DETAIL

PROJECT:
84–96 HINTON AVENUE
MIXED USE DEVELOPMENT
OTTAWA ONT.
CLIENT:
TAKYAN CONSULTING & DEV.
100 ARGYLE AVE. SUITE 200
OTTAWA, ONTARIO

A5

JOB NO: 1321 – 09

ONTARIO ASSOCIATION of ARCHITECTS
DEXTOR A. EDWARDS
LICENCE
5130

D E X T O R A. E D W A R D S
460 WEST HUNT CLUB ROAD, SUITE 203
OTTAWA, ONTARIO
CANADA
K2E – 0B8
PHONE:
(613) 728 – 4159
FAX:
(819) 456 – 9883
D E S I G N & E X P E R T I S E

IT IS THE RESPONSIBILITY OF THE APPROPRIATE CONTRACTOR TO CHECK AND VERIFY ALL DIMENSIONS ON SITE AND REPORT ALL ERRORS AND OR OMISSIONS TO THE ARCHITECT.