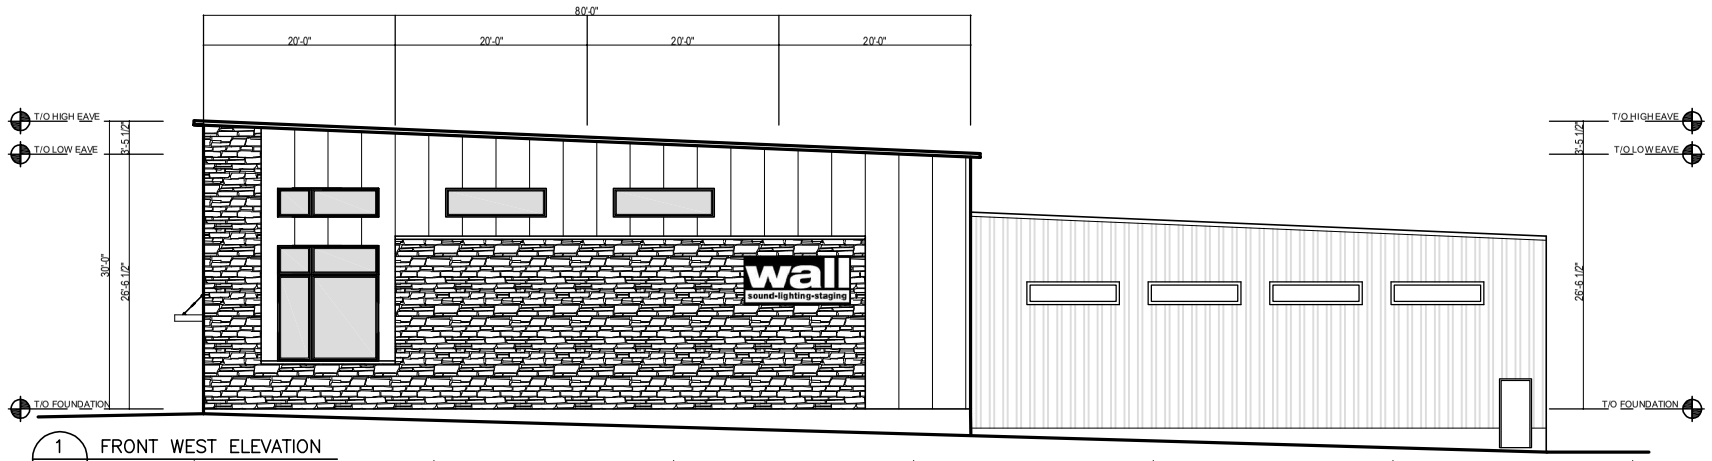

1 A1 FRONT WEST ELEVATION
SCALE: NTS

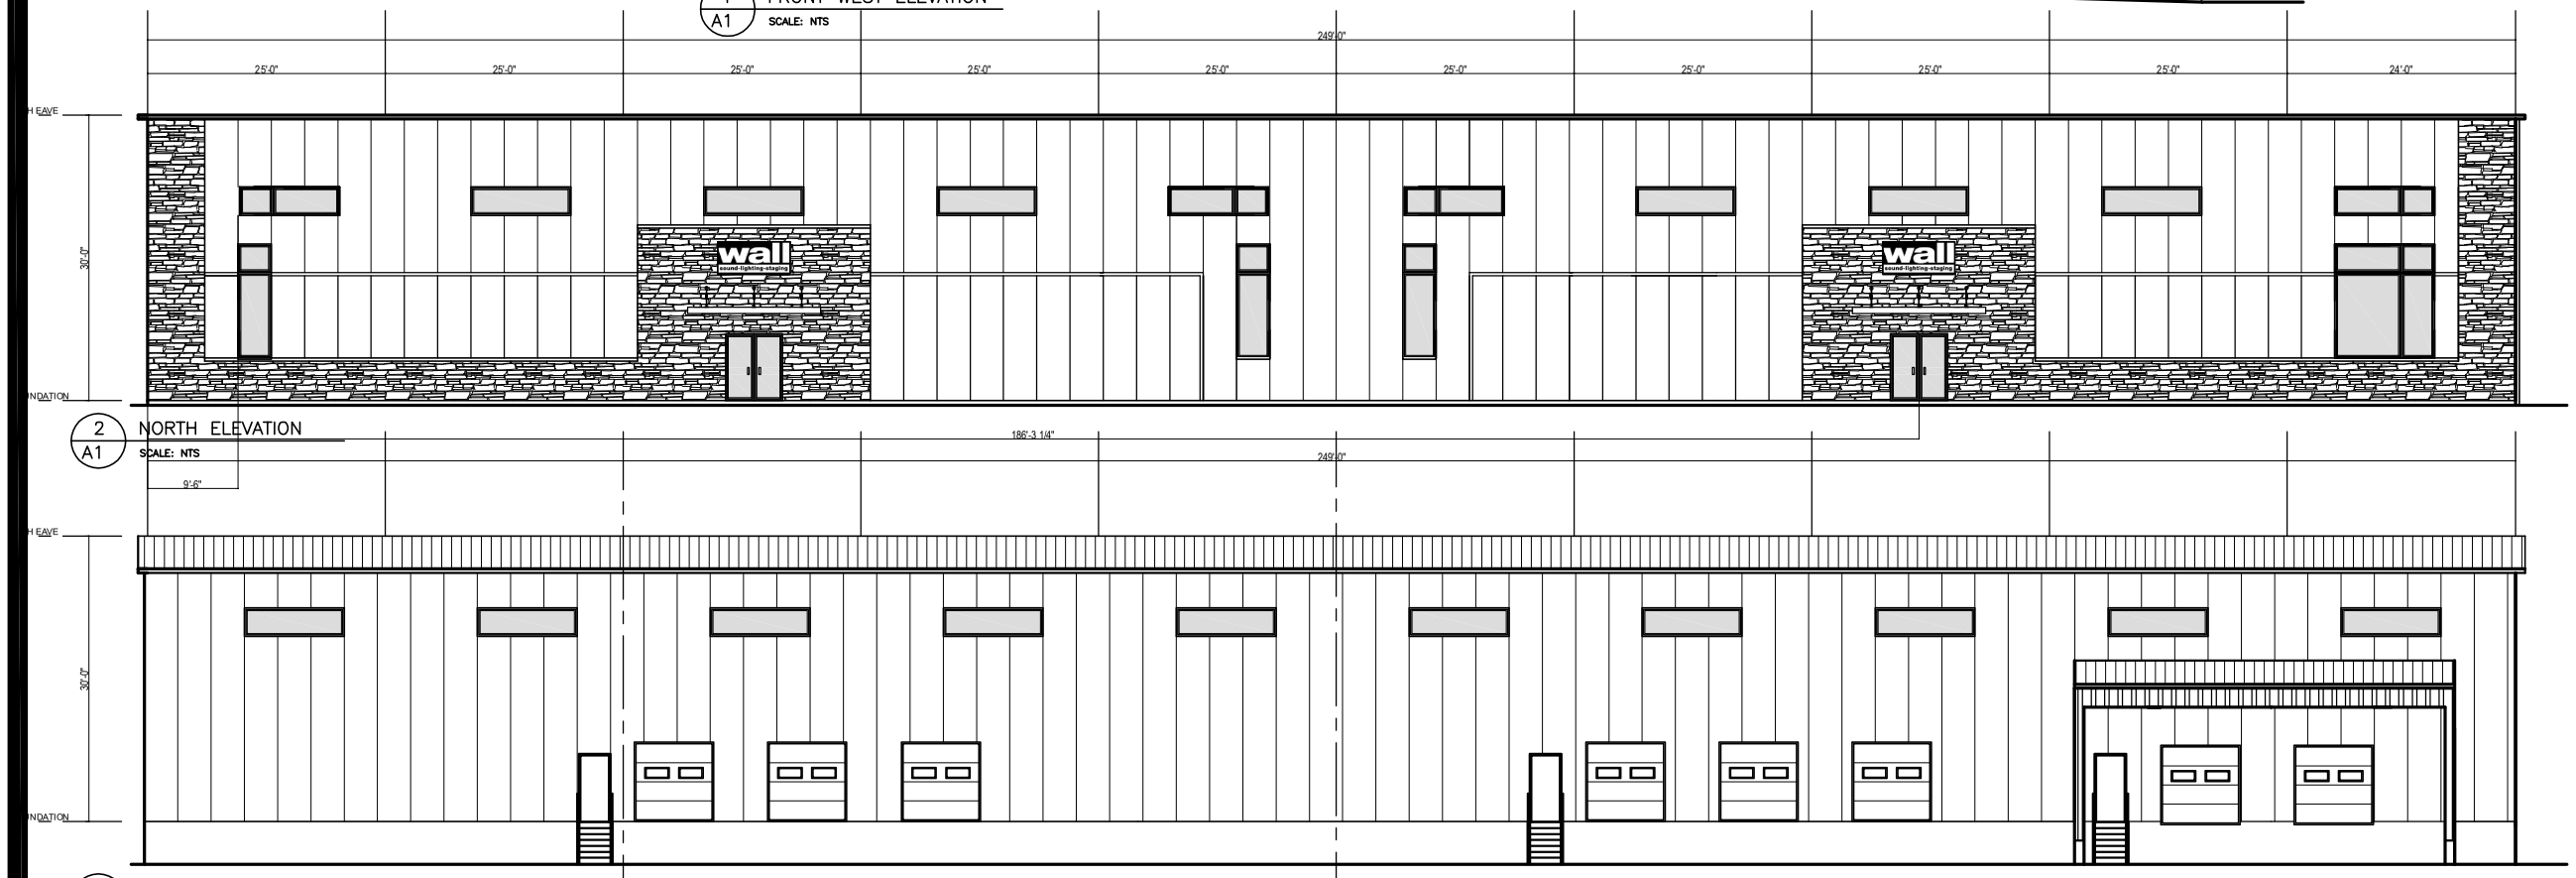

2 A1 NORTH ELEVATION
SCALE: NTS

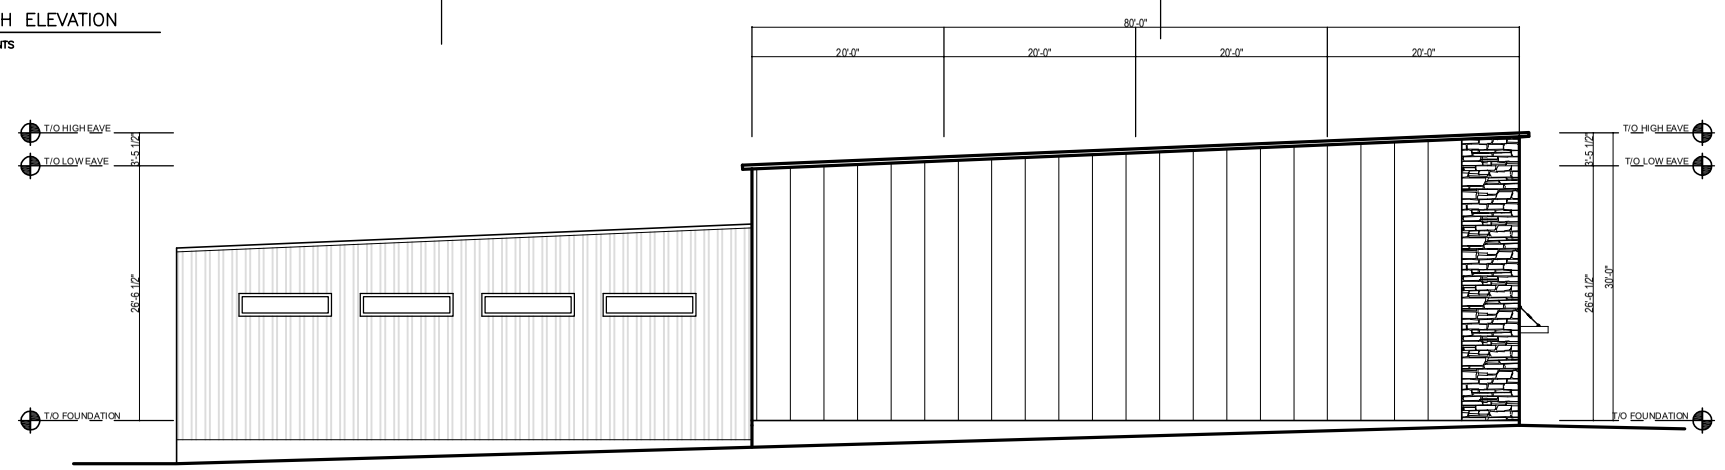

3 A1 SOUTH ELEVATION
SCALE: NTS

4 A1 EAST ELEVATION
SCALE: NTS

REVISION		
NO.	DATE	REVISION
1		

PERMIT	
TENDER	
CONSTRUCTION	

BUILDING A REPUTATION ON EXCELLENCE

BBS CONTRUCTION (ONTARIO) LTD.
1805 WOODWARD DRIVE,
OTTAWA, ON K2C 0P9 CANADA
TEL.613-226-8830 FAX:613-226-7709

OWNER:
2434894 Ontario Inc.

PROJECT:
210-220 MAPLE CREEK DR.
WAREHOUSE PROJECT

DRAWING TITLE:
ELEVATION CONCEPTS

PROJECT N°:	397-16
SCALE:	AS NOTED
DRAWN BY:	MK
DATE:	17/06/2016

DRAWING NO.
A1