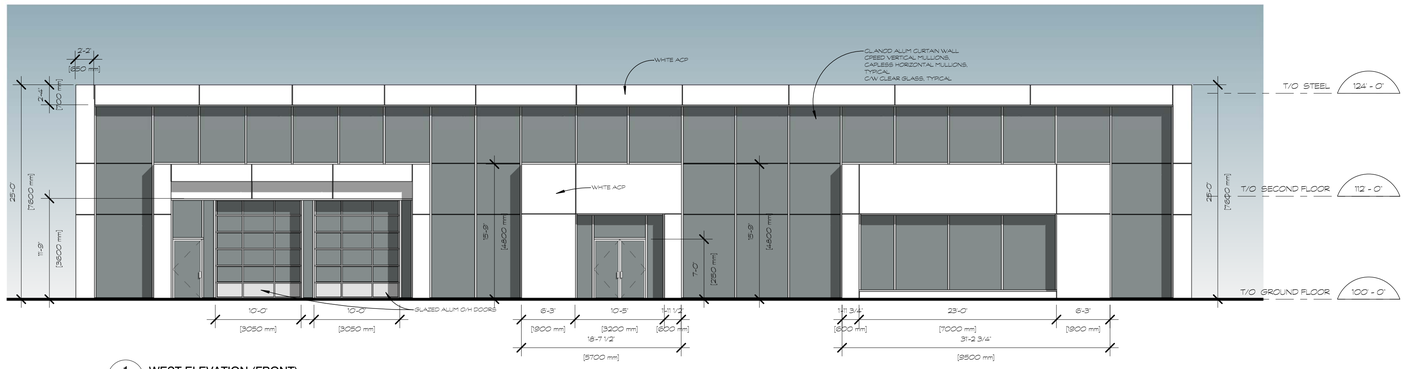

1 WEST ELEVATION (FRONT)
A200a SCALE 1 : 100

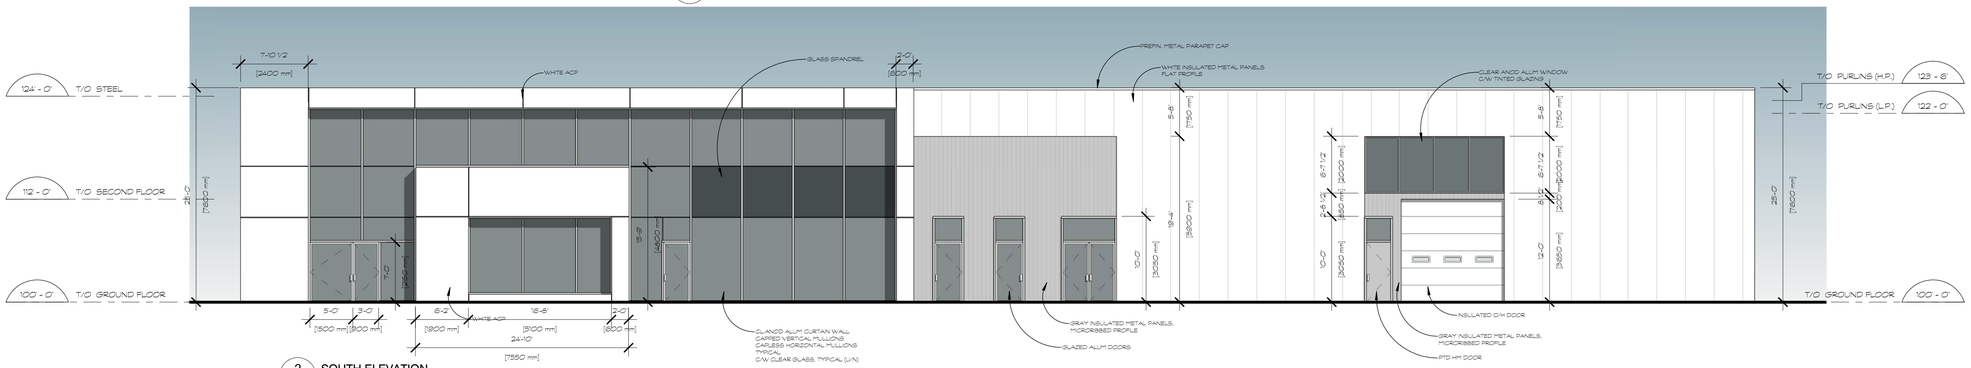

2 SOUTH ELEVATION
A200a SCALE 1 : 100

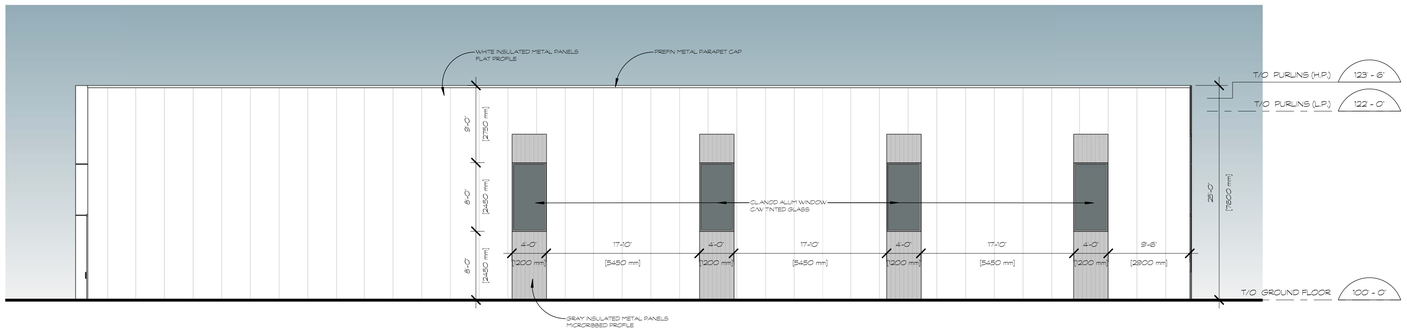

3 EAST ELEVATION
A200a SCALE 1 : 100

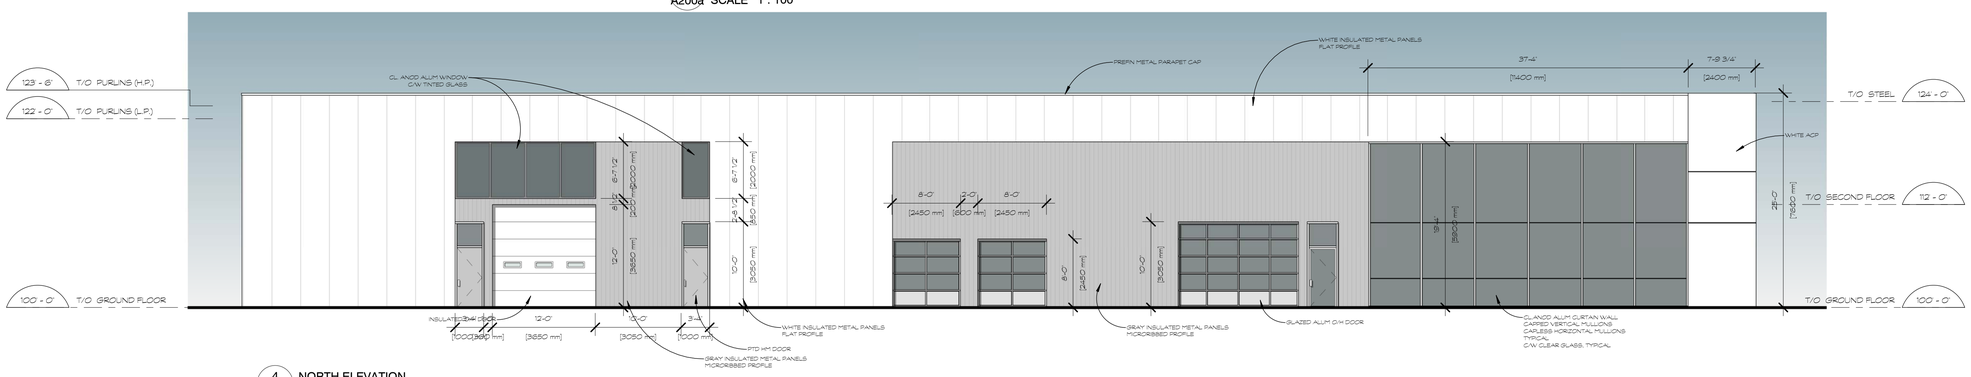

4 NORTH ELEVATION
A200a SCALE 1 : 100

plot scale 1:1

SHEET SIZE: ARCH D (24"x36")

NOTES:

Contractor shall check and verify all dimensions on site and report any discrepancies to the Architect before proceeding.

no.	revision	date
0	ISSUED FOR SPA	15 SEP 2017

north / nord

383 Parkdale Avenue, Suite 201
Ottawa Ontario Canada K1Y 4R4

KWC ARCHITECTS INC.

PHONE (613) 238-2117
FAX (613) 238-6595
E MAIL kwc@kwc-arch.com

detail no. / détail no.: 1
sheet no. / feuille no.: A1

project / projet

PROPOSED AUTOMOBILE DEALERSHIP

540 DEALERSHIP DRIVE OTTAWA, ON.

designed by / conçu par	KWC
approved by / approuvé par	
drawn by / dessiné par	AK
project no. / no. du projet	1732
date	15 SEPTEMBER 2017
scale	as noted

drawing / dessin

COLOUR ELEVATIONS FOR SITE PLAN APPROVAL

revision / révision

sheet no. / no. de la feuille **A200a**