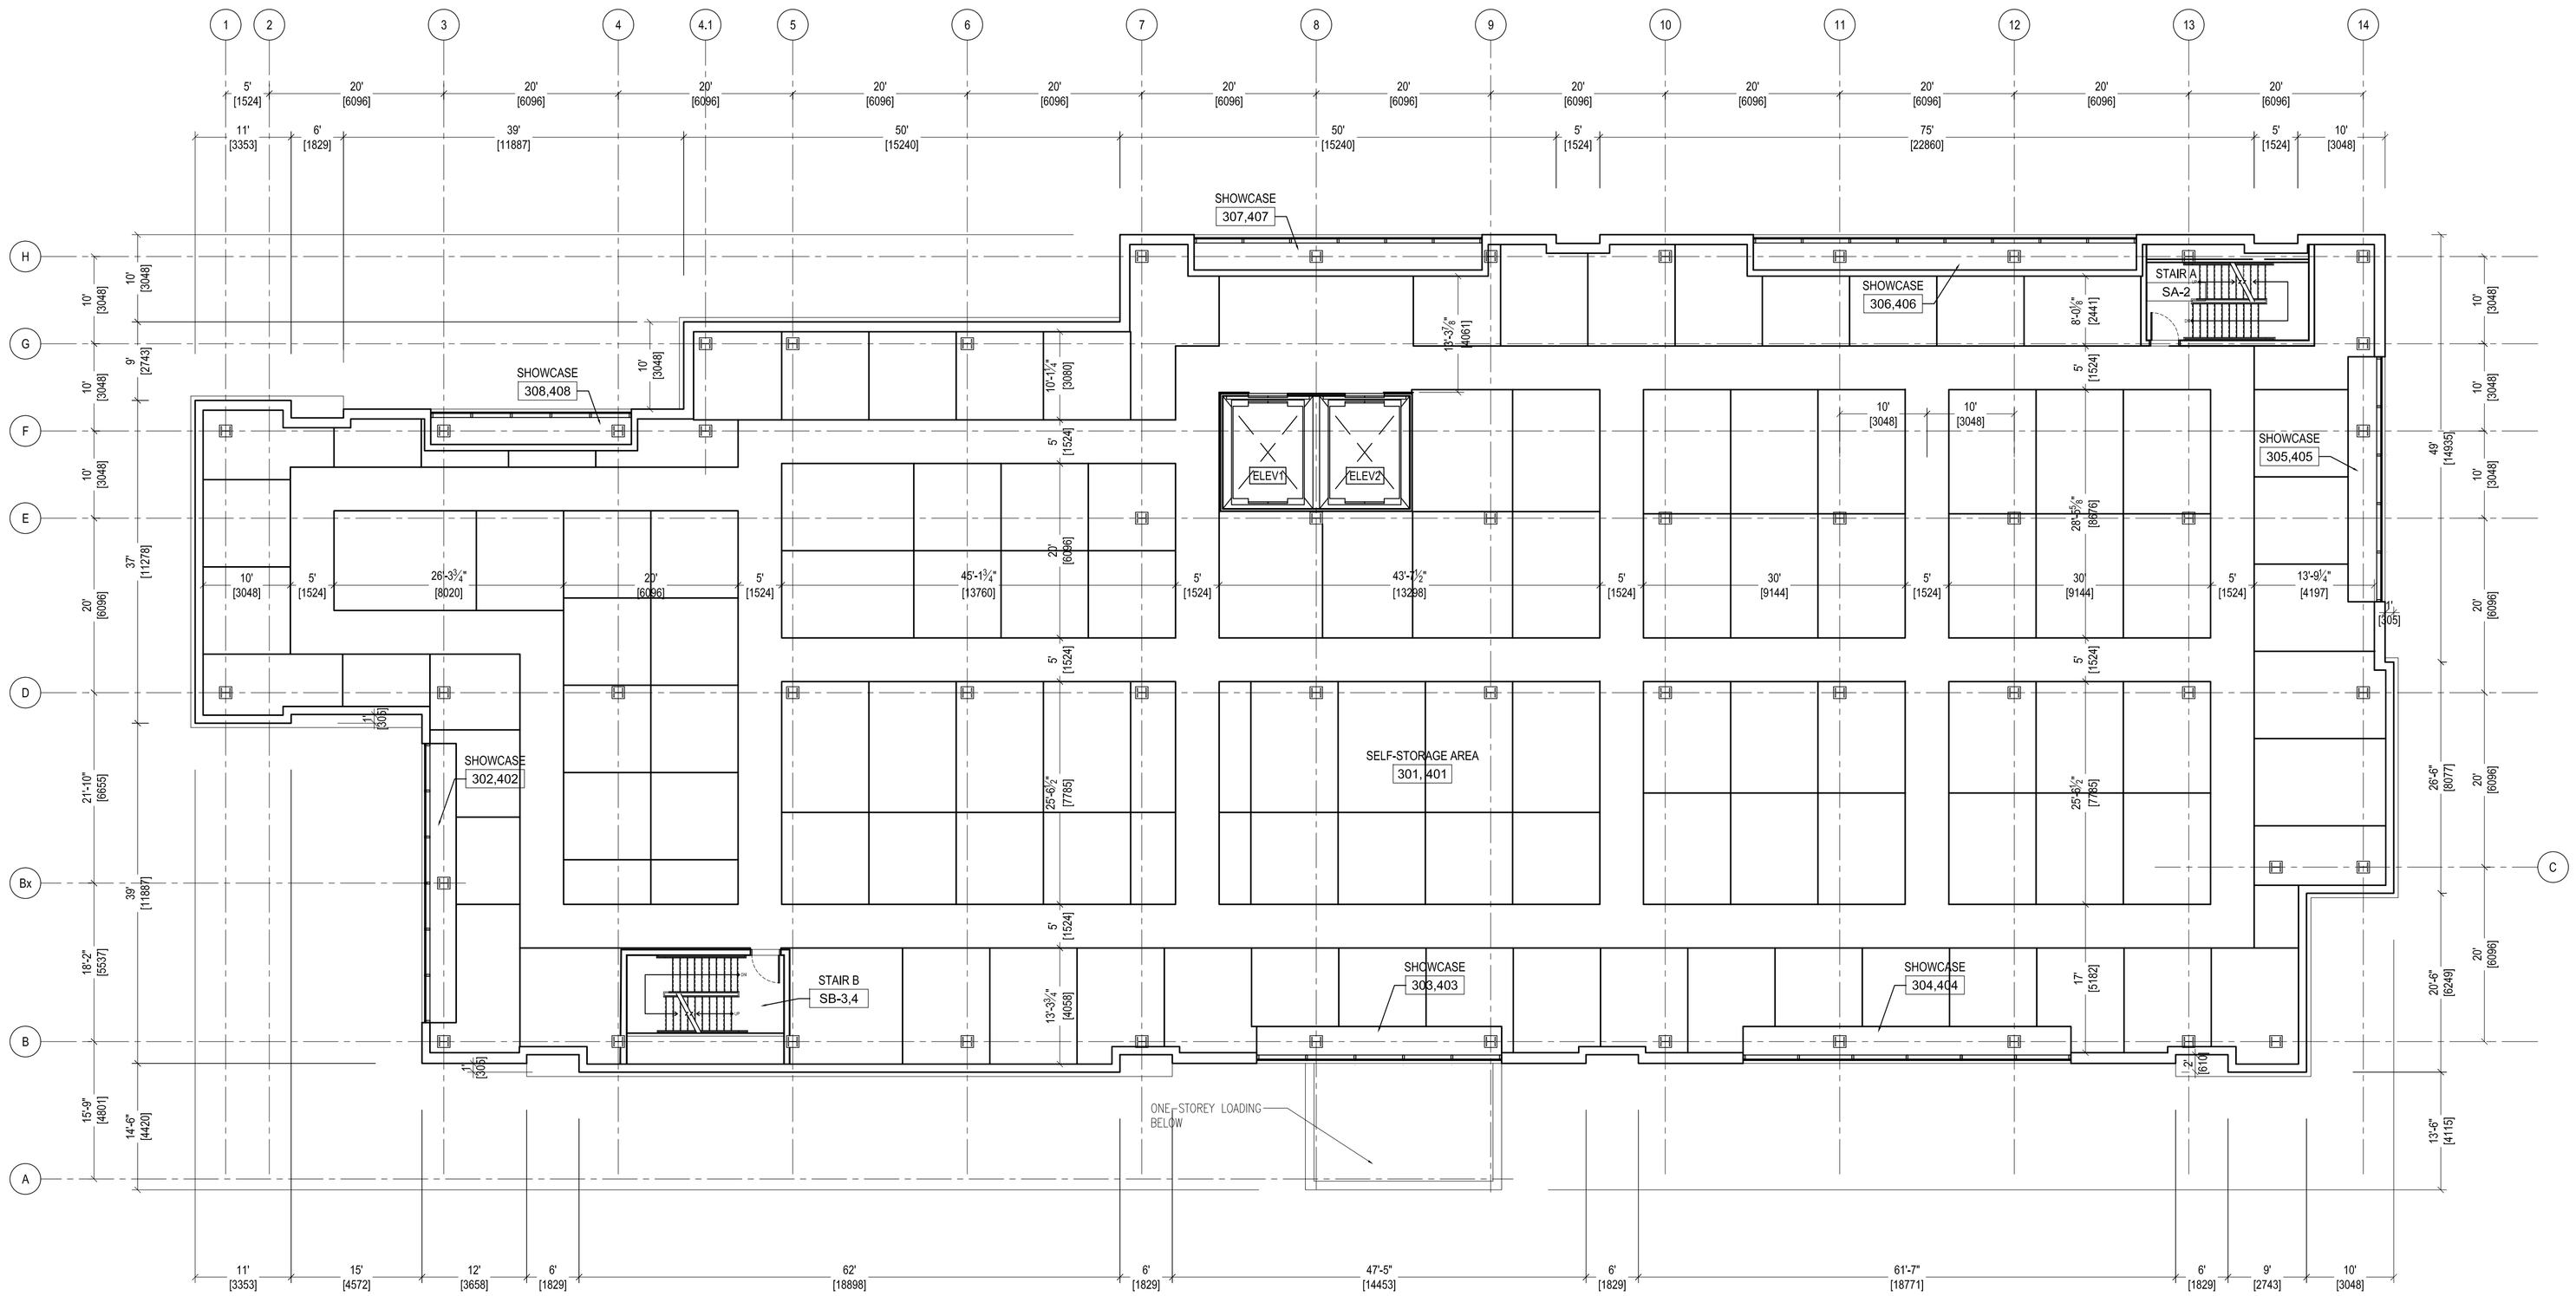

1 3RD & 4TH FLOOR PLAN
A2-3 SCALE: 3/32" = 1'-0"

1. Contractor must verify all job dimensions, all drawings, details, specifications and report any discrepancies to owners before proceeding with work.
2. All drawings and specifications are instruments of service and the property of the architects which must be returned at the completion of the work, and may not be reproduced without their written permission.

ref	description	date
1	ISSUED FOR SITE PLAN CONTROL	2017 10 05

revisions

ONTARIO ASSOCIATION OF ARCHITECTS
NICHOLAS CARAGIANNIS
LICENCE 3253

ISSUED FOR SITE PLAN CONTROL
2017-10-05

DESIGN ARCHITECT
TACT Architecture Inc.
660R College St (Rear Lane) Toronto ON M6G 1B8
tel: (416 516 1949)
email: info@tactdesign.ca

STRUCTURAL ENGINEER
Cleland Jardine Engineering Ltd.
200-580 Terry Fox Drive, Kanata ON K2L 4B9
tel: (613) 591-1533 fax: (613) 591-1703
e-mail: mail@clelandjardine.com

MECHANICAL/ELECTRICAL
Mirlton Ltd.
203-1775 Courtwood Cres., Ottawa, ON K2C 3J2
tel: (613) 722 5486 fax: (613) 722 2817

CIVIL ENGINEER
J. L. Richards & Associates Ltd.
864 Lady Ellen Place, Ottawa ON K1Z 5M2
tel: (613) 613-728-3571
www. jlrichards.ca

PLANNING & URBAN DESIGN
Fotenn
223 McLeod Street, Ottawa ON K2P 0Z8
tel: (613) 730-5709 fax: (613) 730-1136
www.fotenn.com

owner:
Dymon Capital Corporation
2-1830 Walkley Road
Ottawa ON K1H 8K3
tel: 613-247-0888 fax: 613-247-7730

TRUE NORTH

PROJECT NORTH

architect
nicholas caragianis architect inc.
137 Pamilla Street,
Ottawa, ON K1S 3K9
t: 613 937 6801
f: 613 937 8089
e: info@ncarchitect.ca
www.ncarchitect.ca

project & location
DYMON SELF-STORAGE
1375 CLYDE AVENUE
OTTAWA, ONTARIO

CITY FILE NUMBER

title of drawing
TYPICAL FLOOR
(3RD & 4TH)

scale	drawing
3/32" = 1'-0"	A2-3
date: JUN 2017	
drawn by: KL SG	

DYM-ON-OTTAWCLYDE1375