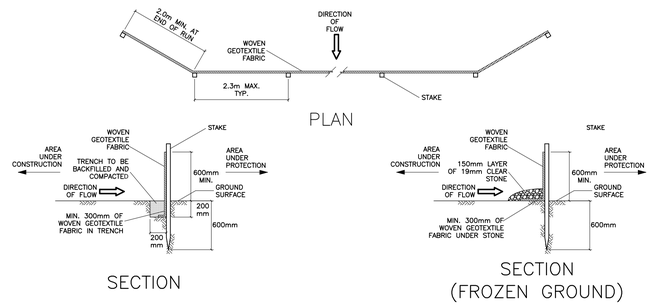

SILT FENCE BARRIER
N.T.S.

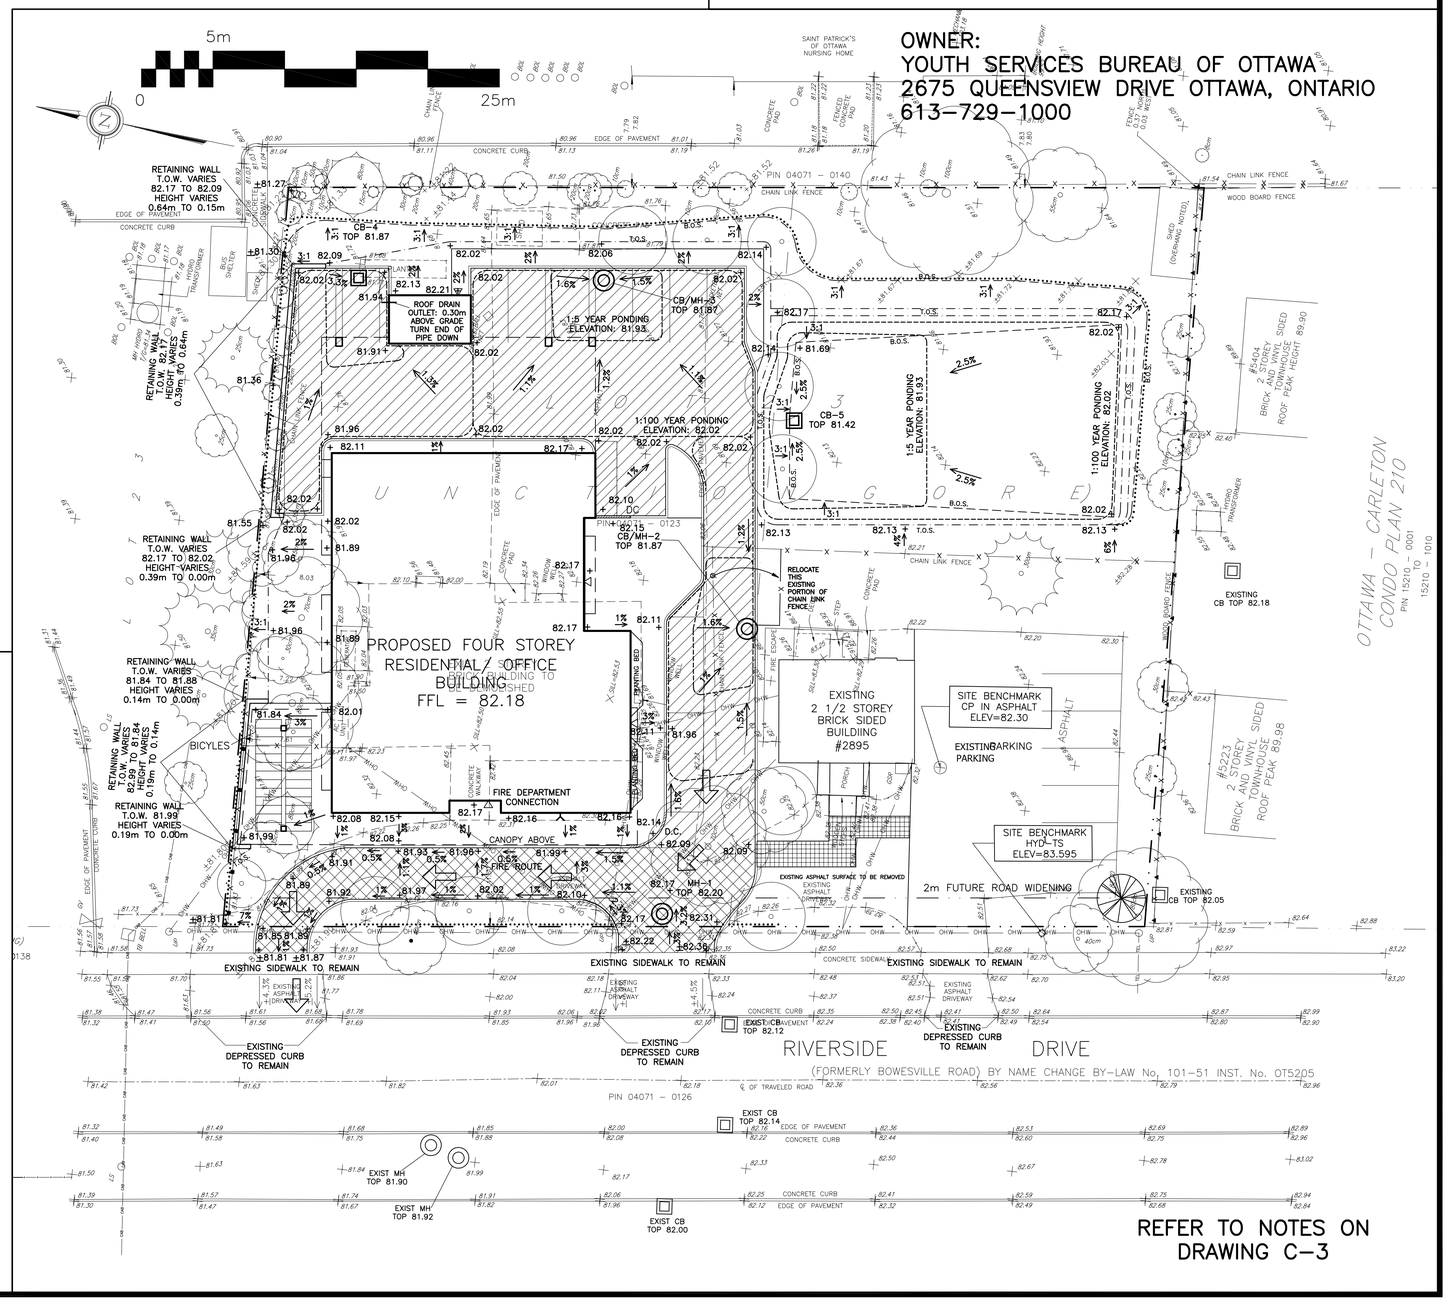

ROOF PLAN

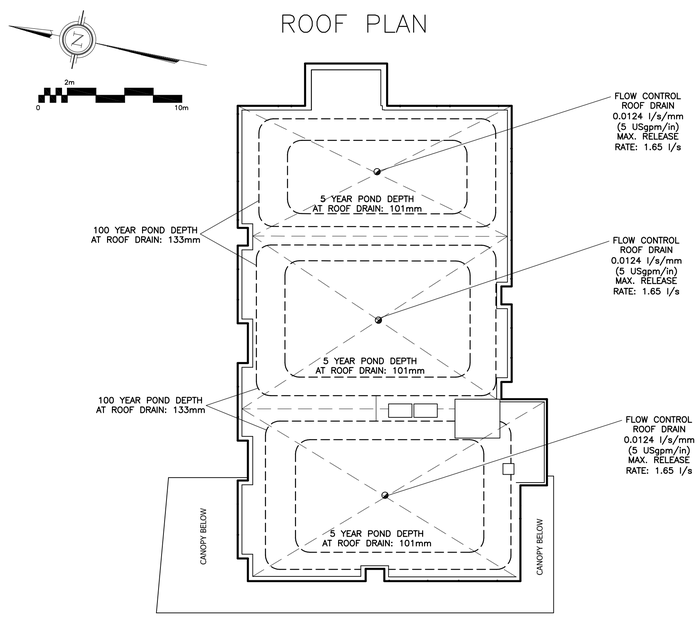

DRAWING LEGEND

CB	CATCH BASIN
MH	MANHOLE
CB/MH	CATCH BASIN/MANHOLE
WS / W	WATER SERVACE / WATERMAIN
SAN	SANITARY SEWER
ST	STORM SEWER
VB	VALVE & VALVE BOX
FH	FIRE HYDRANT
M	WATER METER
R	REMOTE WATER METER READOUT
UP	UTILITY POLE
93.79	EXISTING GRADE ELEVATION
+ 93.79	PROPOSED GRADE ELEVATION
0.5%	SLOPE OF GRADE
	EMERGENCY OVERLAND FLOW
	LIGHT DUTY PAVEMENT
	HEAVY DUTY PAVEMENT
	SWALE/DITCH (CENTERLINE)
T.O.S.	TOP OF SLOPE
B.O.S.	BOTTOM OF SLOPE
D.C.	150mm CURB / DEPRESSED CURB
	SILT FENCE BARRIER
	PROPERTY LINE
FFL	FIRST FLOOR ELEVATION
USF	UNDERSIDE OF FOOTING ELEVATION
GAS	GAS
HYDRO	HYDRO
TEL	TELEPHONE
CABLE	CABLE

APPROVED ☐ REFUSED ☐

THIS _____ DAY OF _____, 20____

DON HERWEYER, MCIP, RPP, MANAGER
DEVELOPMENT REVIEW SOUTH PLANNING, INFRASTRUCTURE AND ECONOMIC DEVELOPMENT DEPARTMENT, CITY OF OTTAWA

KEY PLAN

No.	Date	REVISION
4	DEC 21-17	RE-ISSUED FOR APPROVAL
3	SEP 8-17	RE-ISSUED FOR APPROVAL
2	JUN 9-17	ISSUED FOR SITE PLAN CONTROL, ZONING
1	JUN 7-17	ISSUED FOR REVIEW & COORDINATION

D. B. GRAY ENGINEERING INC.
Stormwater Management - Grading & Drainage - Storm & Sanitary Sewers - Watermains
700 Long Point Circle Tel: 613-425-8044
Ottawa, Ontario K1T 4E9 dbgray@rogers.com

Project
PROPOSED
YOUTH SERVICES BUREAU (YSB)
2887 RIVERSIDE DR.
OTTAWA, ONTARIO

Drawing Title
GRADING PLAN AND EROSION & SEDIMENT CONTROL PLAN

Engineer's Seal
LICENSED PROFESSIONAL ENGINEER
D.B. GRAY
17016502
DEC 21-17
PROVINCE OF ONTARIO
NOT VALID UNLESS SIGNED & DATED

Drawn	D.B.G.
Hor. Scale	1:200
Vert. Scale	
Date	MAY 25-17
Job	15051

Drawing No.
C-2
of 3

D07-12-17-0075