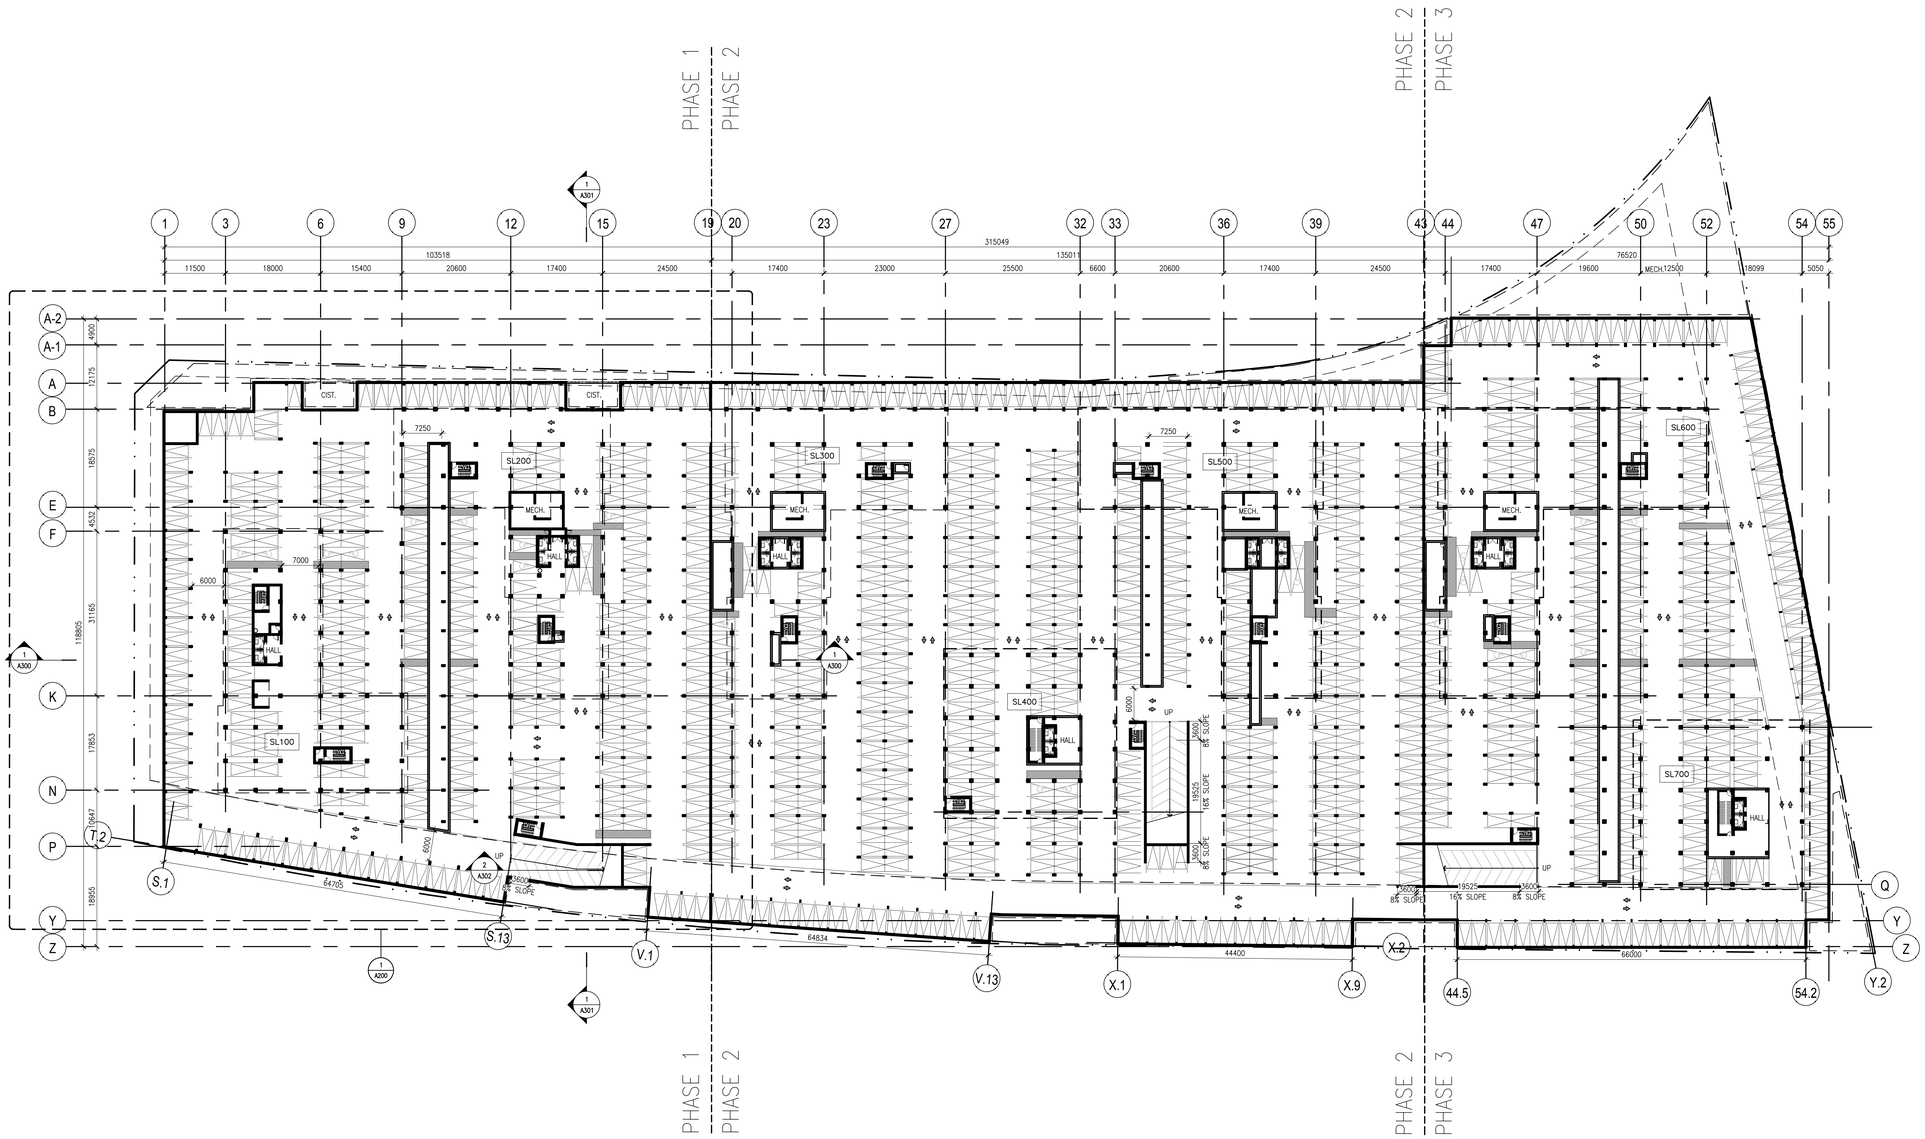

LEGEND

PROPERTY LINE

PHASE LINE

MASTER PLAN - PARKING LEVEL 2

1:400

1 A103

NOTES GÉNÉRALES General Notes

1. Ces documents d'architecture sont la propriété exclusive de NEUF architect(e)s et ne pourront être utilisés, reproduits ou copiés sans autorisation écrite au préalable. / These architectural documents are the exclusive property of NEUF architect(e)s and cannot be used, copied or reproduced without written pre-authorisation.
2. Les dimensions apparaissant aux documents devront êtres vérifiées par l'entrepreneur avant le début des travaux. / All dimensions which appear on the documents must be verify by the contractor before starting the work.
3. Veuillez aviser l'architecte de toute dimension erreur et/ou divergences entre ces documents et ceux des autres professionnels. / The architect must be notified of all errors, omissions and discrepancies between these documents and those of other professionnals.
4. Les dimensions sur ces documents doivent être lues et non mesurées. / The dimensions on these documents must be read and not measured.

ARCHITECTURE DE PAYSAGE Landscape architect

James B. Lennos & Associates Inc.
3332 Carling Avenue, Ottawa ON K2H 5A8
T 613 722 0168 jbla.ca

CIVIL Civil

EXP Services Inc.
8100-2650 Queensview Drive, Ottawa ON K2B 8H6
T 613 688 1899 exp.com

ARCHITECTES Architect

NEUF architect(e)s
630, boul. René-Lévesque O. 32e étage, Montréal QC H3B 1S6
T 514 847 1117 NEUFarchitectes.com

SCEAU Seal

DCYSA devient / becomes

NEUF

ARCHITECT(E)S

JAMES B. LENNOX & ASSOCIATES INC.
LANDSCAPE ARCHITECTS

CLIENT Client

CONTROLEX

OUVRAGE Project

Ottawa Train Yards - PH1

EMPLACEMENT Location
OTTAWA, CANADA

NO PROJET No.
10618

NO	RÉVISION	DATE (aa.mm.jj)
*****	*****	*****

Preliminary
DO NOT USE FOR CONSTRUCTION

DESSINÉ PAR Drawn by
ACA

VÉRIFIÉ PAR Checked by

DATE (aa.mm.jj)
18.01.17

ÉCHELLE Scale
INDICATED

TITRE DU DESSIN Drawing Title

2nd Parking Level Master Plan

RÉVISION Revision

NO. DESSIN Dwg Number
A103

C:\P_10600\10618\CADA\103_2nd Parking Level Master Plan.dwg