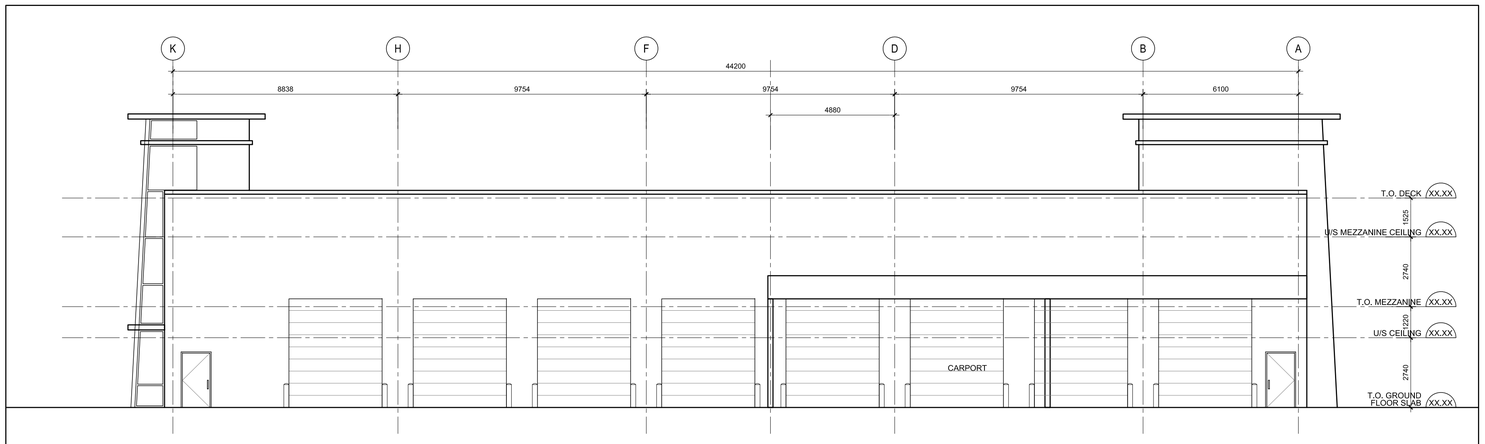

3 A-202 EAST ELEVATION
SCALE 1:100

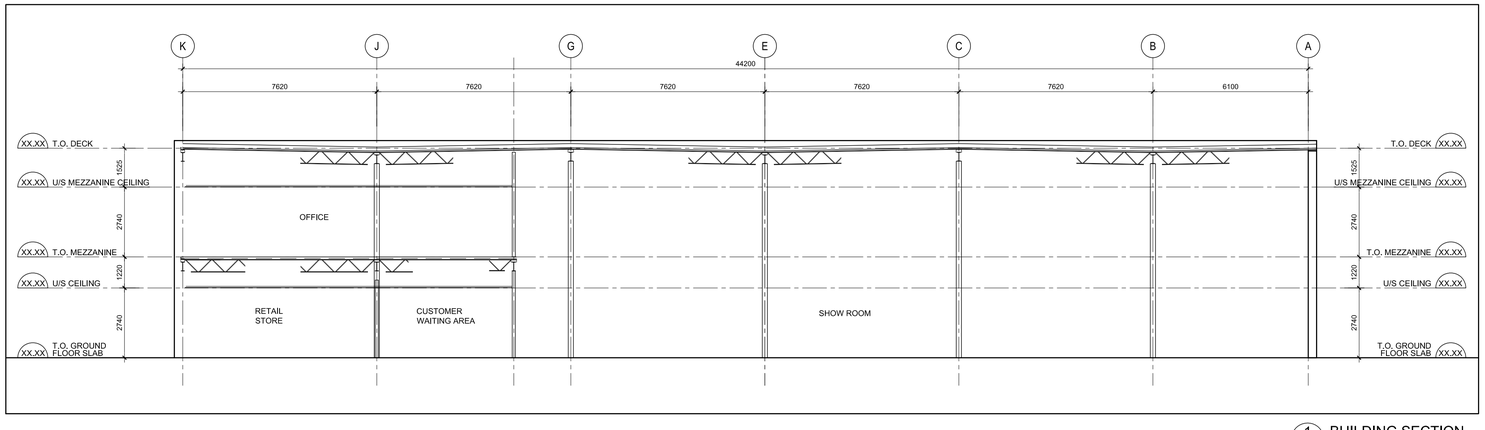

1 A-202 BUILDING SECTION
SCALE 1:100

CAMP MART
Ontario's Favourite RV Superstore

SiteCast™ Construction Corp.

no.	revision	date
	ISSUED FOR REVIEW	xx Jan. 18

N45 ARCHITECTURE INC.
71 Bank Street, 7th Floor - Ottawa, Ontario, K1P 5N2
tel. 613.224.0095 fax 613.224.9811

project
CAMPMART - SITE CAST

20 FRANK NIGNBOR, KANATA, ON.

north | seal

drawing title
SECTIONS & ELEVATION

scale	drawn by
AS SHOWN	J.J
date	checked by
Jan. 2018	R.M
project number	drawing number
17-249	A-202

CONTRACTOR TO VERIFY ALL DIMENSIONS AND NOTIFY THE ARCHITECT OF ANY DISCREPANCIES BEFORE WORK COMMENCES.
DO NOT SCALE DRAWINGS.

revision