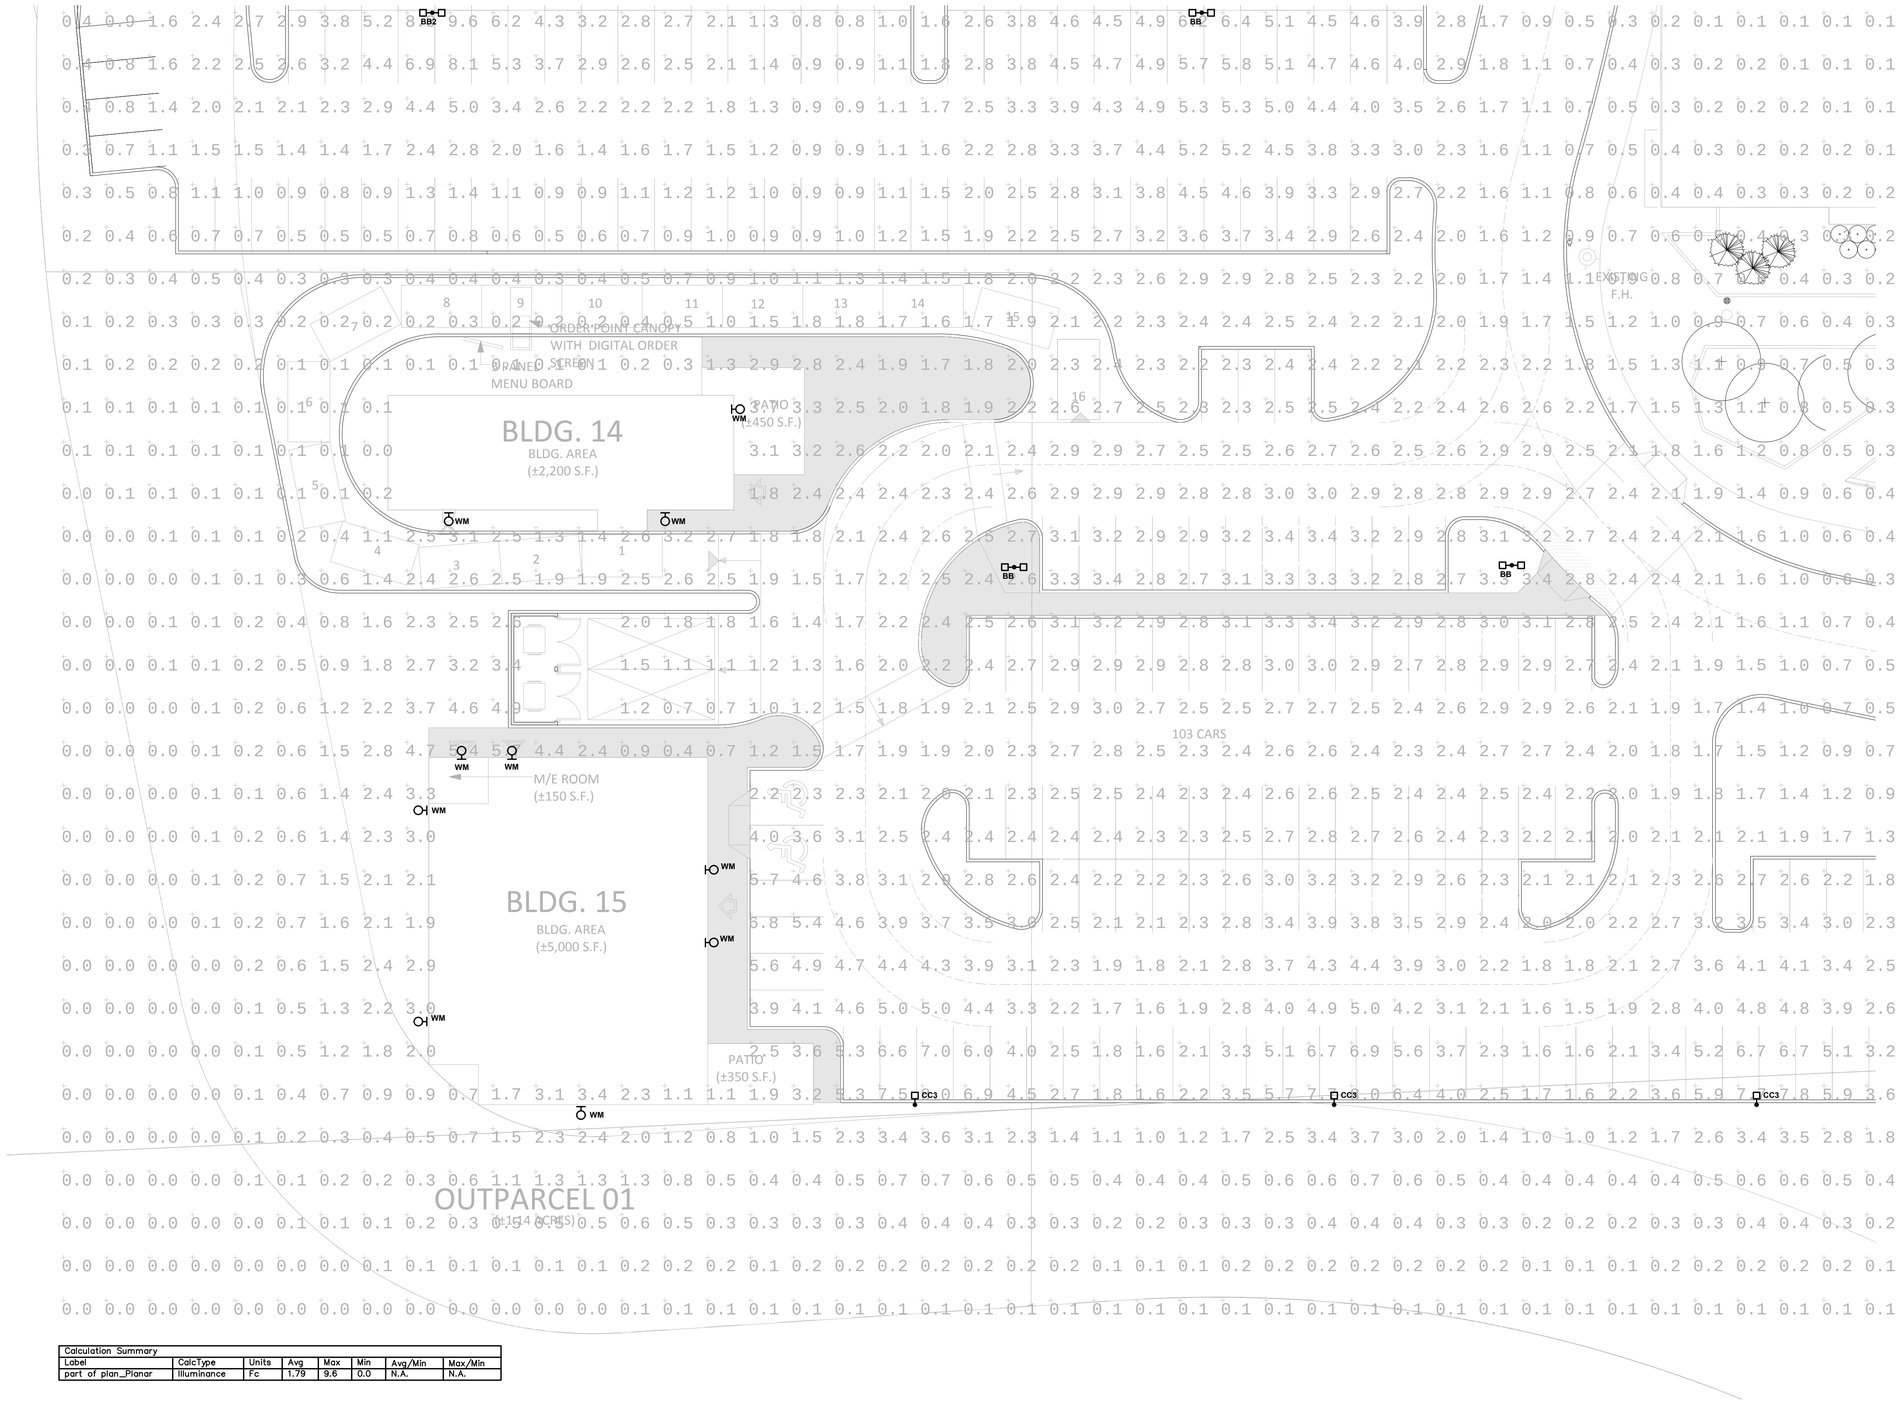

Calculation Summary							
Label	CalcType	Units	Avg	Max	Min	Avg/Min	Max/Min
part of plan_Planar	Illuminance	Fc	1.79	9.6	0.0	N.A.	N.A.

Rev.	Date:	Revision:	By
1.	-	-	-

Issue:	Date:	Issue:	By

PROJECT ARCHITECT

TURNER FLEISCHER

TURNER FLEISCHER ARCHITECTS INC.
67 Lesmill Road Toronto on Canada M3B 2T8
Telephone (416) 425-2222 Facsimile (416) 425-6777
turnerfleischer.com

DESIGN ARCHITECT

CREATE
Architecture Planning & Design PLLC

The Chrysler Building
405 Lexington Avenue, Tower Suite 70
New York, NY 10174

Phone: (212) 297-0880
www.createworldwide.com

SITE / CIVIL

IBI GROUP

Architects, Engineers, Planners
5th Floor, 230 Richmond Street West
Toronto, ON
M5V 1V6, Canada
Tel: (416) 596-1930
Fax: (416) 596-0644

333 Preston Street
Tower 1, Suite 400
Ottawa, Ontario
Canada K1S 5N4
Tel (613)225-1311
FAX (613)225-9868

ELECTRICAL

HAMMERSCHLAG & JOFFE INC.

69 Lesmill Road, Toronto, Ontario
Canada M3B 2T8
T: (416) 444.9263
F: (416) 444.1463
E: dwg@hamjof.com

PLANNER

FOTENN PLANNING & URBAN DESIGN

223 McLeod Street | Ottawa, ON | K2P 0Z8
T: 613.730.5709 ext.234 | F: 613.730.1136

DEVELOPER

RIO CAN

RioCan Real Estate Investment Trust
2300 Yonge Street
Suite 500
Toronto, Ontario
M4P 1E4
(416) 646 8330

DEVELOPER

TangerOutlets

Tanger Outlets
3200 Northline Avenue, Suite 360
Greensboro, North Carolina
27408

Project :

TANGER OUTLETS KANATA

KANATA, ONTARIO

Drawing Name :

SITE PLAN-
PHOTOMETRIC

Proj no. : 17,844	Date : 2017-12-06
Drawn by : FR	Scale : 1:200
Checked by : FR	
	Drawing No : ESP