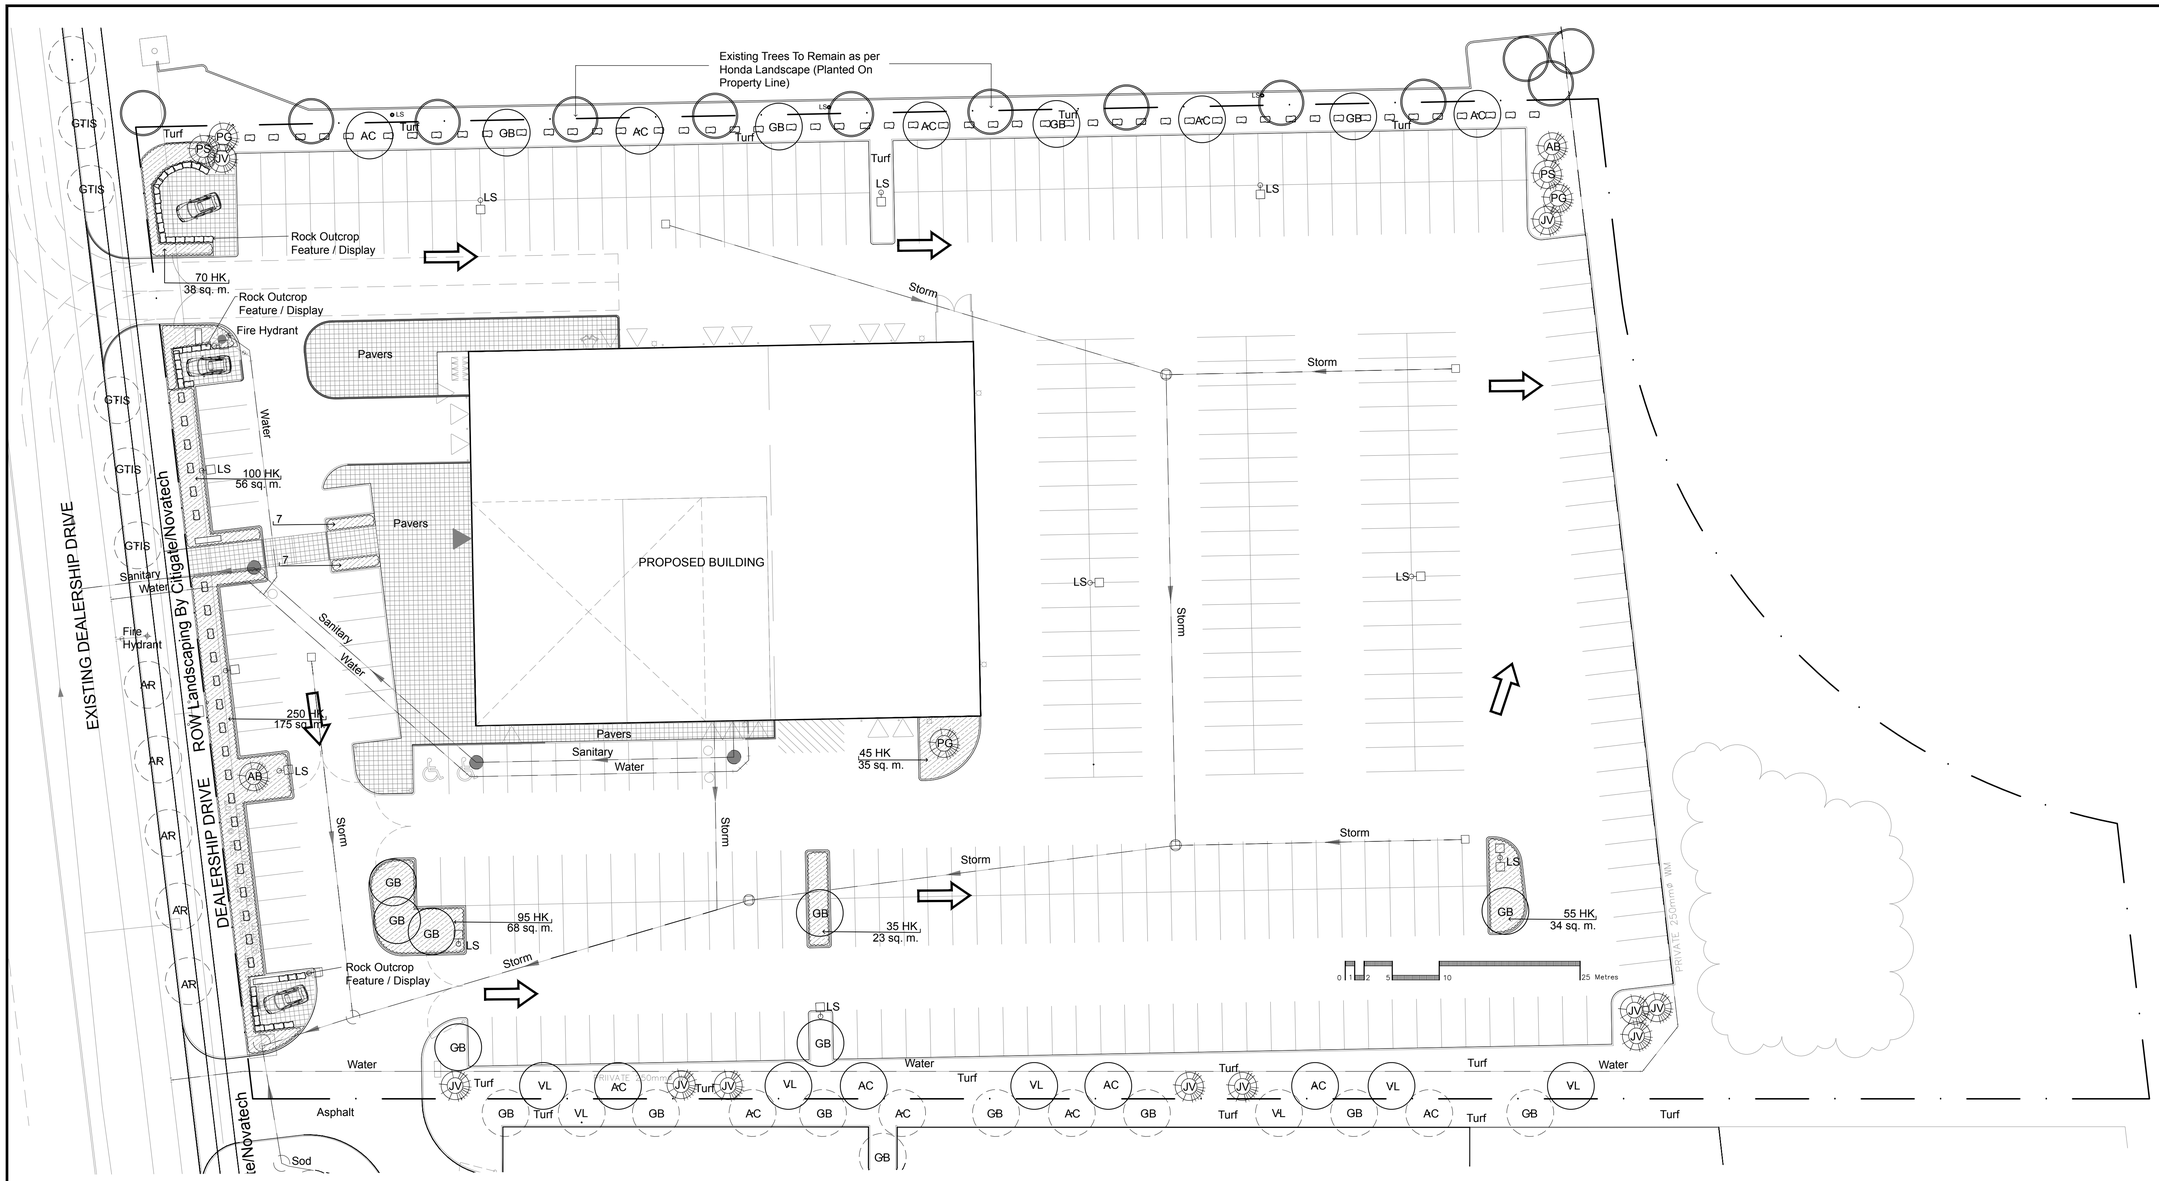

TURF AREAS TO BE 150MM TOPSOIL AND HYDROSEED. SOD AREAS TO INCLUDE 150MM TOPSOIL.

PLANTING MIX TO BE APPROVED BY LANDSCAPE ARCHITECT. ALL PLANT MATERIAL TO MEET CNLA STANDARDS, AND BE APPROVED BY LANDSCAPE ARCHITECT PRIOR TO PLANTING. ALL WORK TO INCLUDE MINIMUM 1 YEAR WARRANTY FROM DATE OF FINAL ACCEPTANCE. TREE PLANTING TO INCLUDE 2 YEAR WARRANTY FROM DATE OF FINAL ACCEPTANCE. TREE PLANTING TO BE MINIMUM 2.0 METRES FROM STORM SANITARY AND WATER SERVICES.

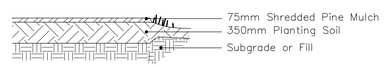

TYPICAL PLANTING BED (PB) NTS

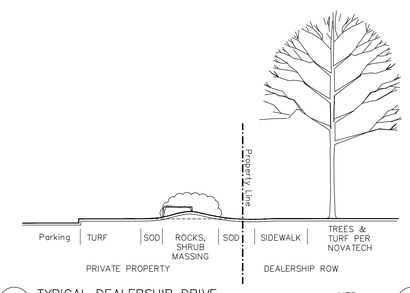

TYPICAL DEALERSHIP DRIVE NTS

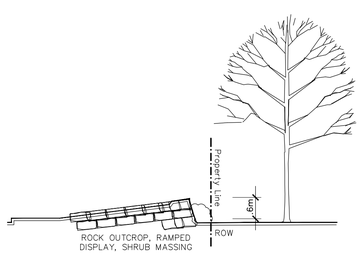

TYPICAL OUTCROP FEATURE / DISPLAY NTS

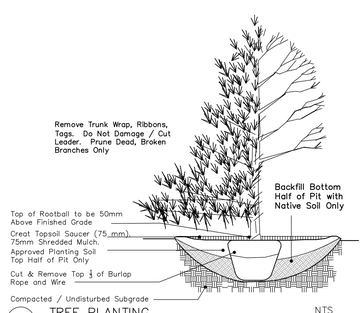

TREE PLANTING NTS

Plant List - Trees -Myers 540 Dealership Drive					
Code	Qty.	Botanical Name	Common Name	Size	Condition
AC	9	Amelanchier canadensis	Tree Serviceberry	60mm cal	B + B specimen
GB	11	Ginkgo biloba	Maidenhair Tree	60mm cal	B + B specimen
VL	5	Viburnum lentago	Nannyberry	60mm cal	B + B specimen
AB	2	Abies balsamea	Balsam Fir	1.5m Ht.	B + B specimen
JV	10	Juniperus virginiana	Eastern Red Cedar	1.5m Ht.	B + B specimen
PG	3	Picea glauca	White Spruce	1.5m Ht.	B + B specimen
PS	2	Pinus strobus	White Pine	1.5m Ht.	B + B specimen

Plant List - Shrubs - Myers 540 Dealership Drive					
Code	Qty.	Botanical Name	Common Name	Size	Condition
HK	650	Hypericum kalmianum	St. John's Wort	40cm Ht.	Pot

Plant List - Groundcovers - Myers 540 Dealership Drive				
Code	Qty.	Botanical Name	Common Name	Condition
GM	150	Geranium macrorrhizum	Bigroot Geranium	9cm Pot

Plant List Trees BY OTHERS ON Dealership Drive					
Code	Qty.	Botanical Name	Common Name	Size	Cond.
AR	5	Acer rubrum	Red Maple	60mm cal	B + B
GTIS	5	Gleditsia tricanthos 'Skyline'	Skyline Honeylocust	60mm cal	B + B

Drawing Remains the Property of Gino J. Aiello Landscape Architect. Copyright Reserved by Gino J. Aiello Landscape Architect. Do Not Use or Reproduce Without Approval of Gino J. Aiello. **Do Not Use For Construction Unless Signed By Landscape Architect.** Contractor is Responsible for Verification of Site Locations of all Utilities. Report any Discrepancies Between Site and Drawing Immediately to Gino J. Aiello.

APPROVED ☐ REFUSED ☐

THIS ____ DAY OF _____, 20____

DON HERWEYER, MCIP, RPP, MANAGER
DEVELOPMENT REVIEW SOUTH
PLANNING, INFRASTRUCTURE AND ECONOMIC DEVELOPMENT DEPARTMENT, CITY OF OTTAWA

- PS — Proposed Coniferous Tree
- GB — Proposed Deciduous Tree
- Proposed Shrub Bed
- Proposed Limestone Blast Rock Approx .9m Long x.5m Deep x.4m Tall.
- Proposed Pavers
- Existing Tree To Remain

No	Revision	Date
5	Updated Site Plan / LS Added	February 12 2018
4	Per City Comments	December 19 2017
3	Plant List Added	September 15 2017
2	Per Civil and Topo	September 12 2017
1	For Review / Coordination	August 2017

REVISIONS

ONTARIO ASSOCIATION OF LANDSCAPE ARCHITECTS — GINO J. AIELLO — MEMBER

Owner
Zena Investment Group
1200 Baseline Road Ottawa K2C 0A6

Consultant
Gino J. Aiello **landscape architect** www.gjala.com
gino@gjala.com (613) 852 1343
50 Camelot Drive, Nepean, Ontario K2G 5X8

Project
Myers Auto Dealership
Citigate Park
Block 9 540 Dealership Drive

Drawing
LANDSCAPE PLAN

Drawn By: GJA
Design By:
Date: AUGUST 2017
Scale: 1:300
Sheet Number L1

D07-12-17-0128